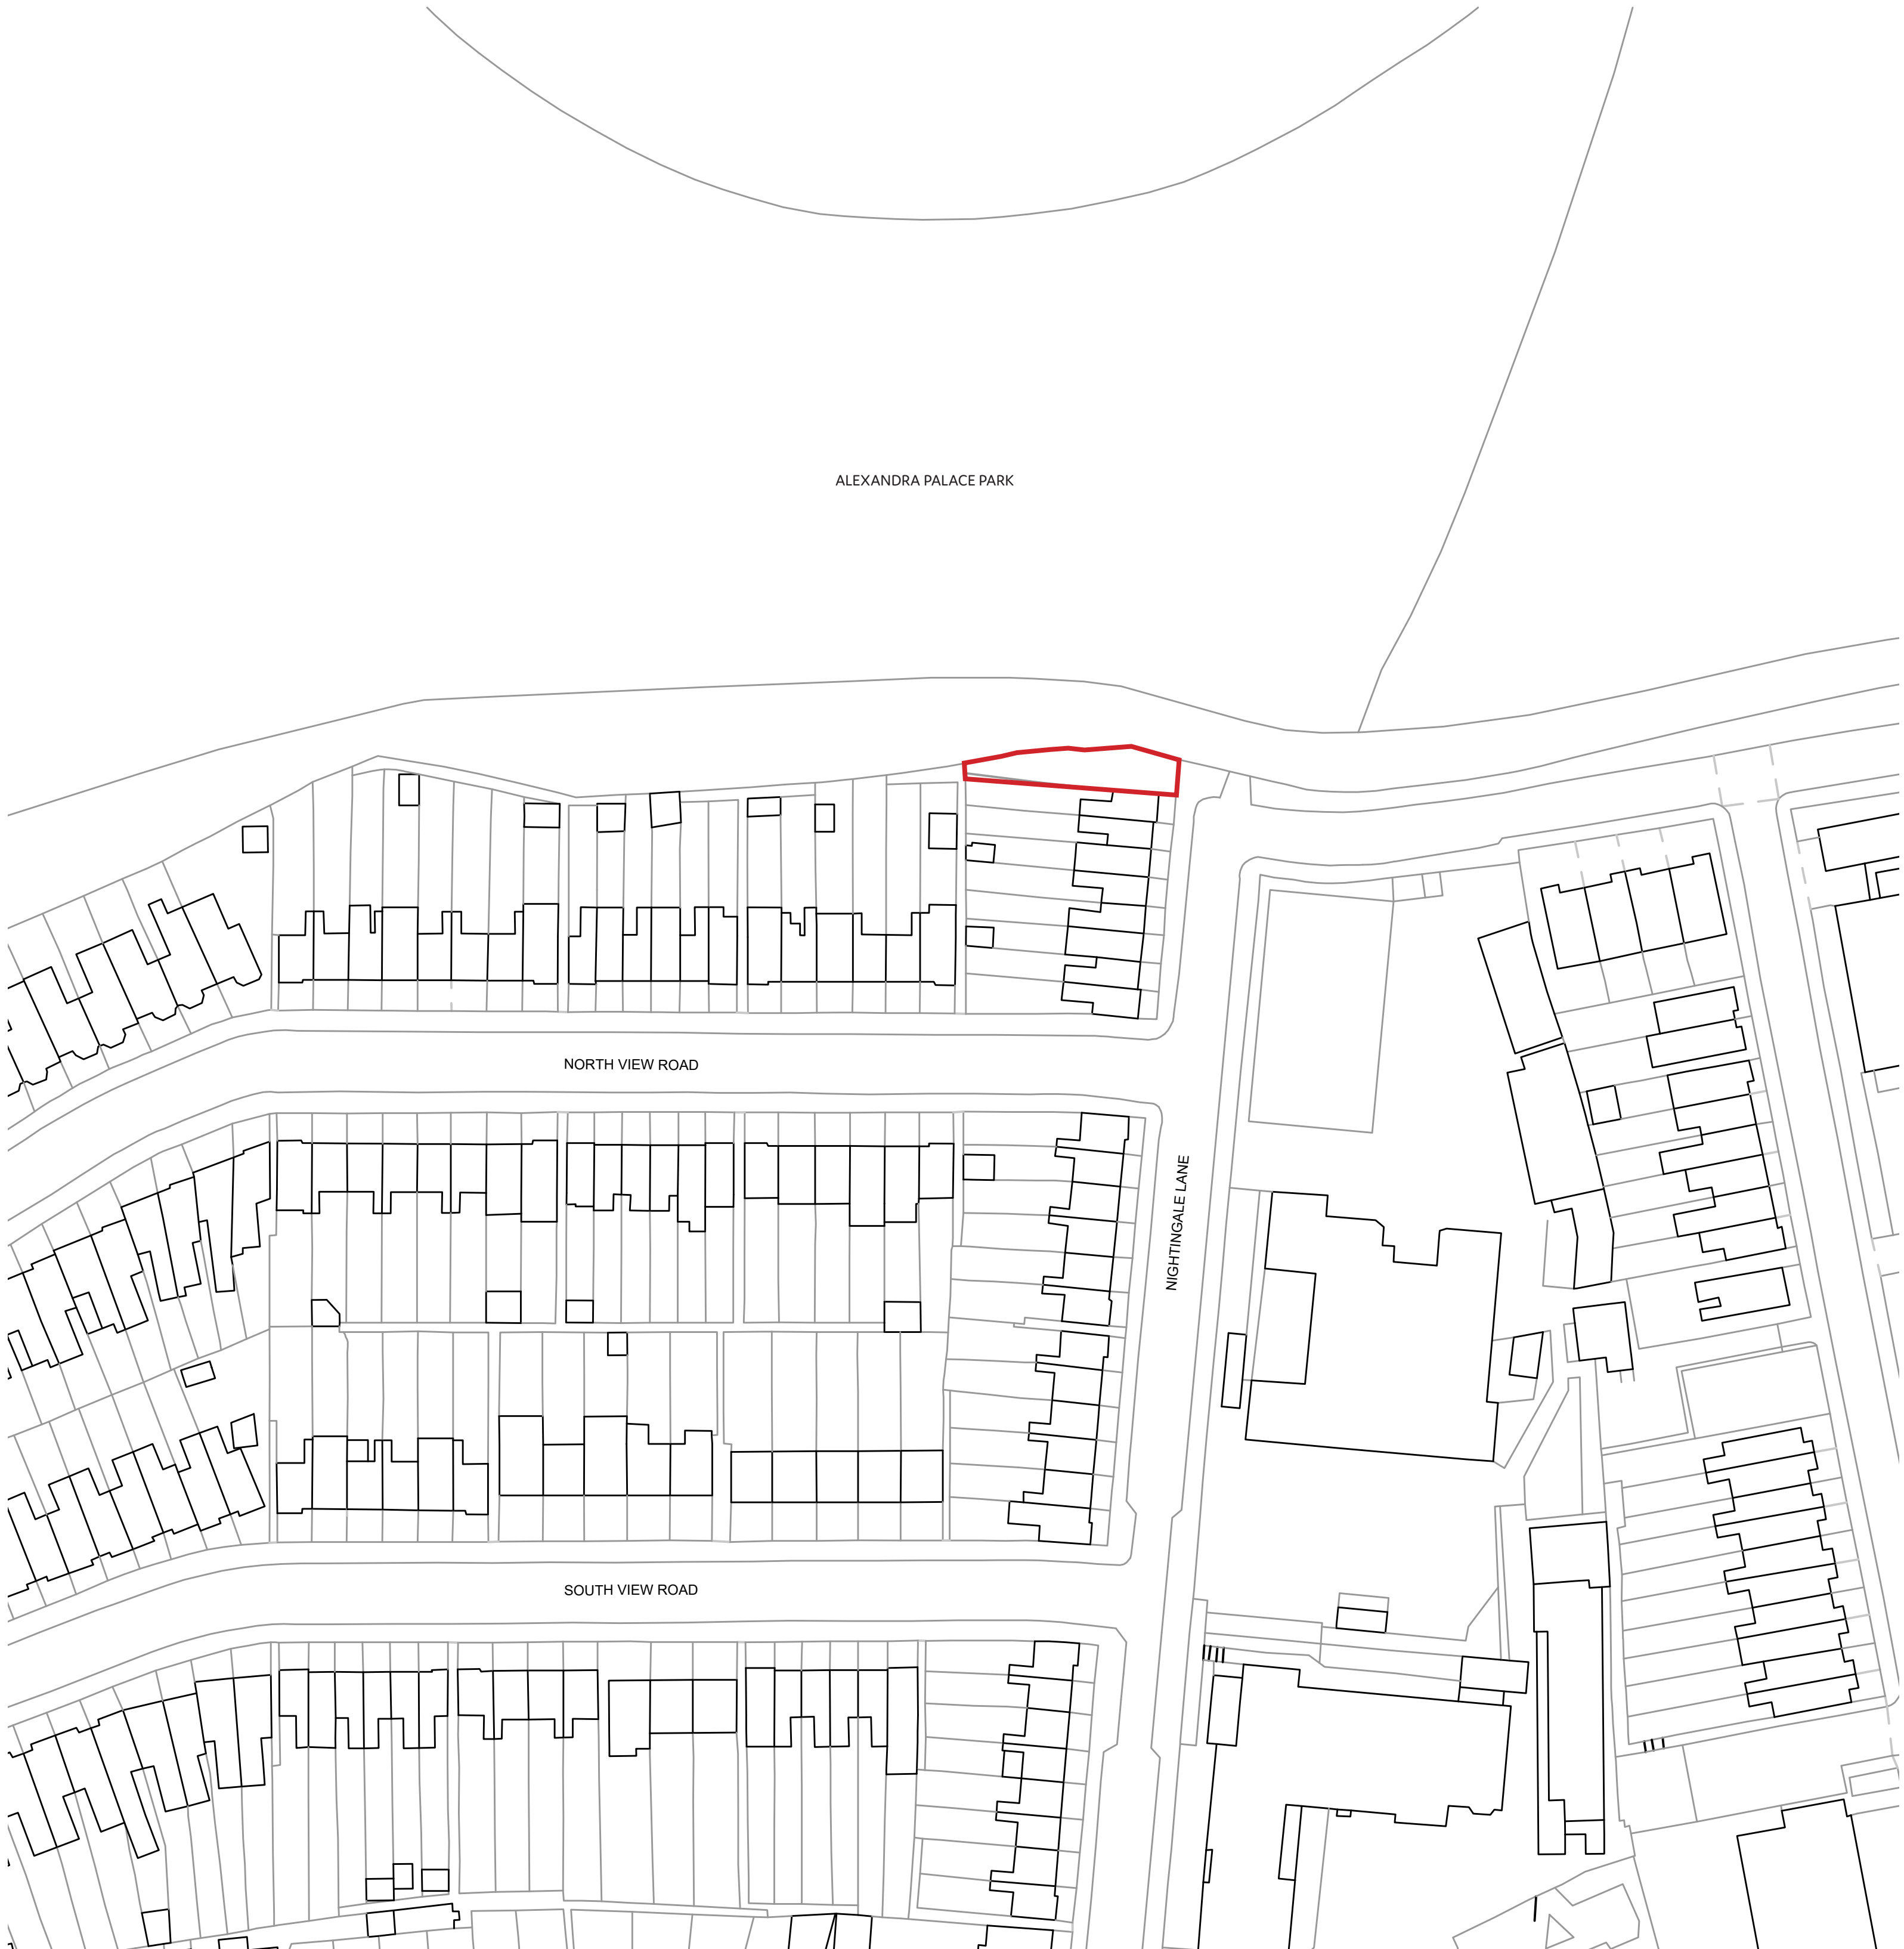


Site Boundary

A	09/23	Planning	JG	CS
Rev.	Date	Description	Drawn	Audit

OFFICE
S&N


© Office S&M LLP
18 Ashwin Street
London, E8 3DL

office@officesandm.com
www.officesandm.com

Project Name 175A Nightingale Lane, N8 7LJ	Project No. 23510	Date Created 9/23
--	----------------------	----------------------

Drawing Name Site Location Plan	Drawing No. 001	Revision A
------------------------------------	--------------------	---------------

Status Planning Application	Scale 1:1250 at A3 1:625 at A1	North
-----------------------------------	--------------------------------------	----------------------

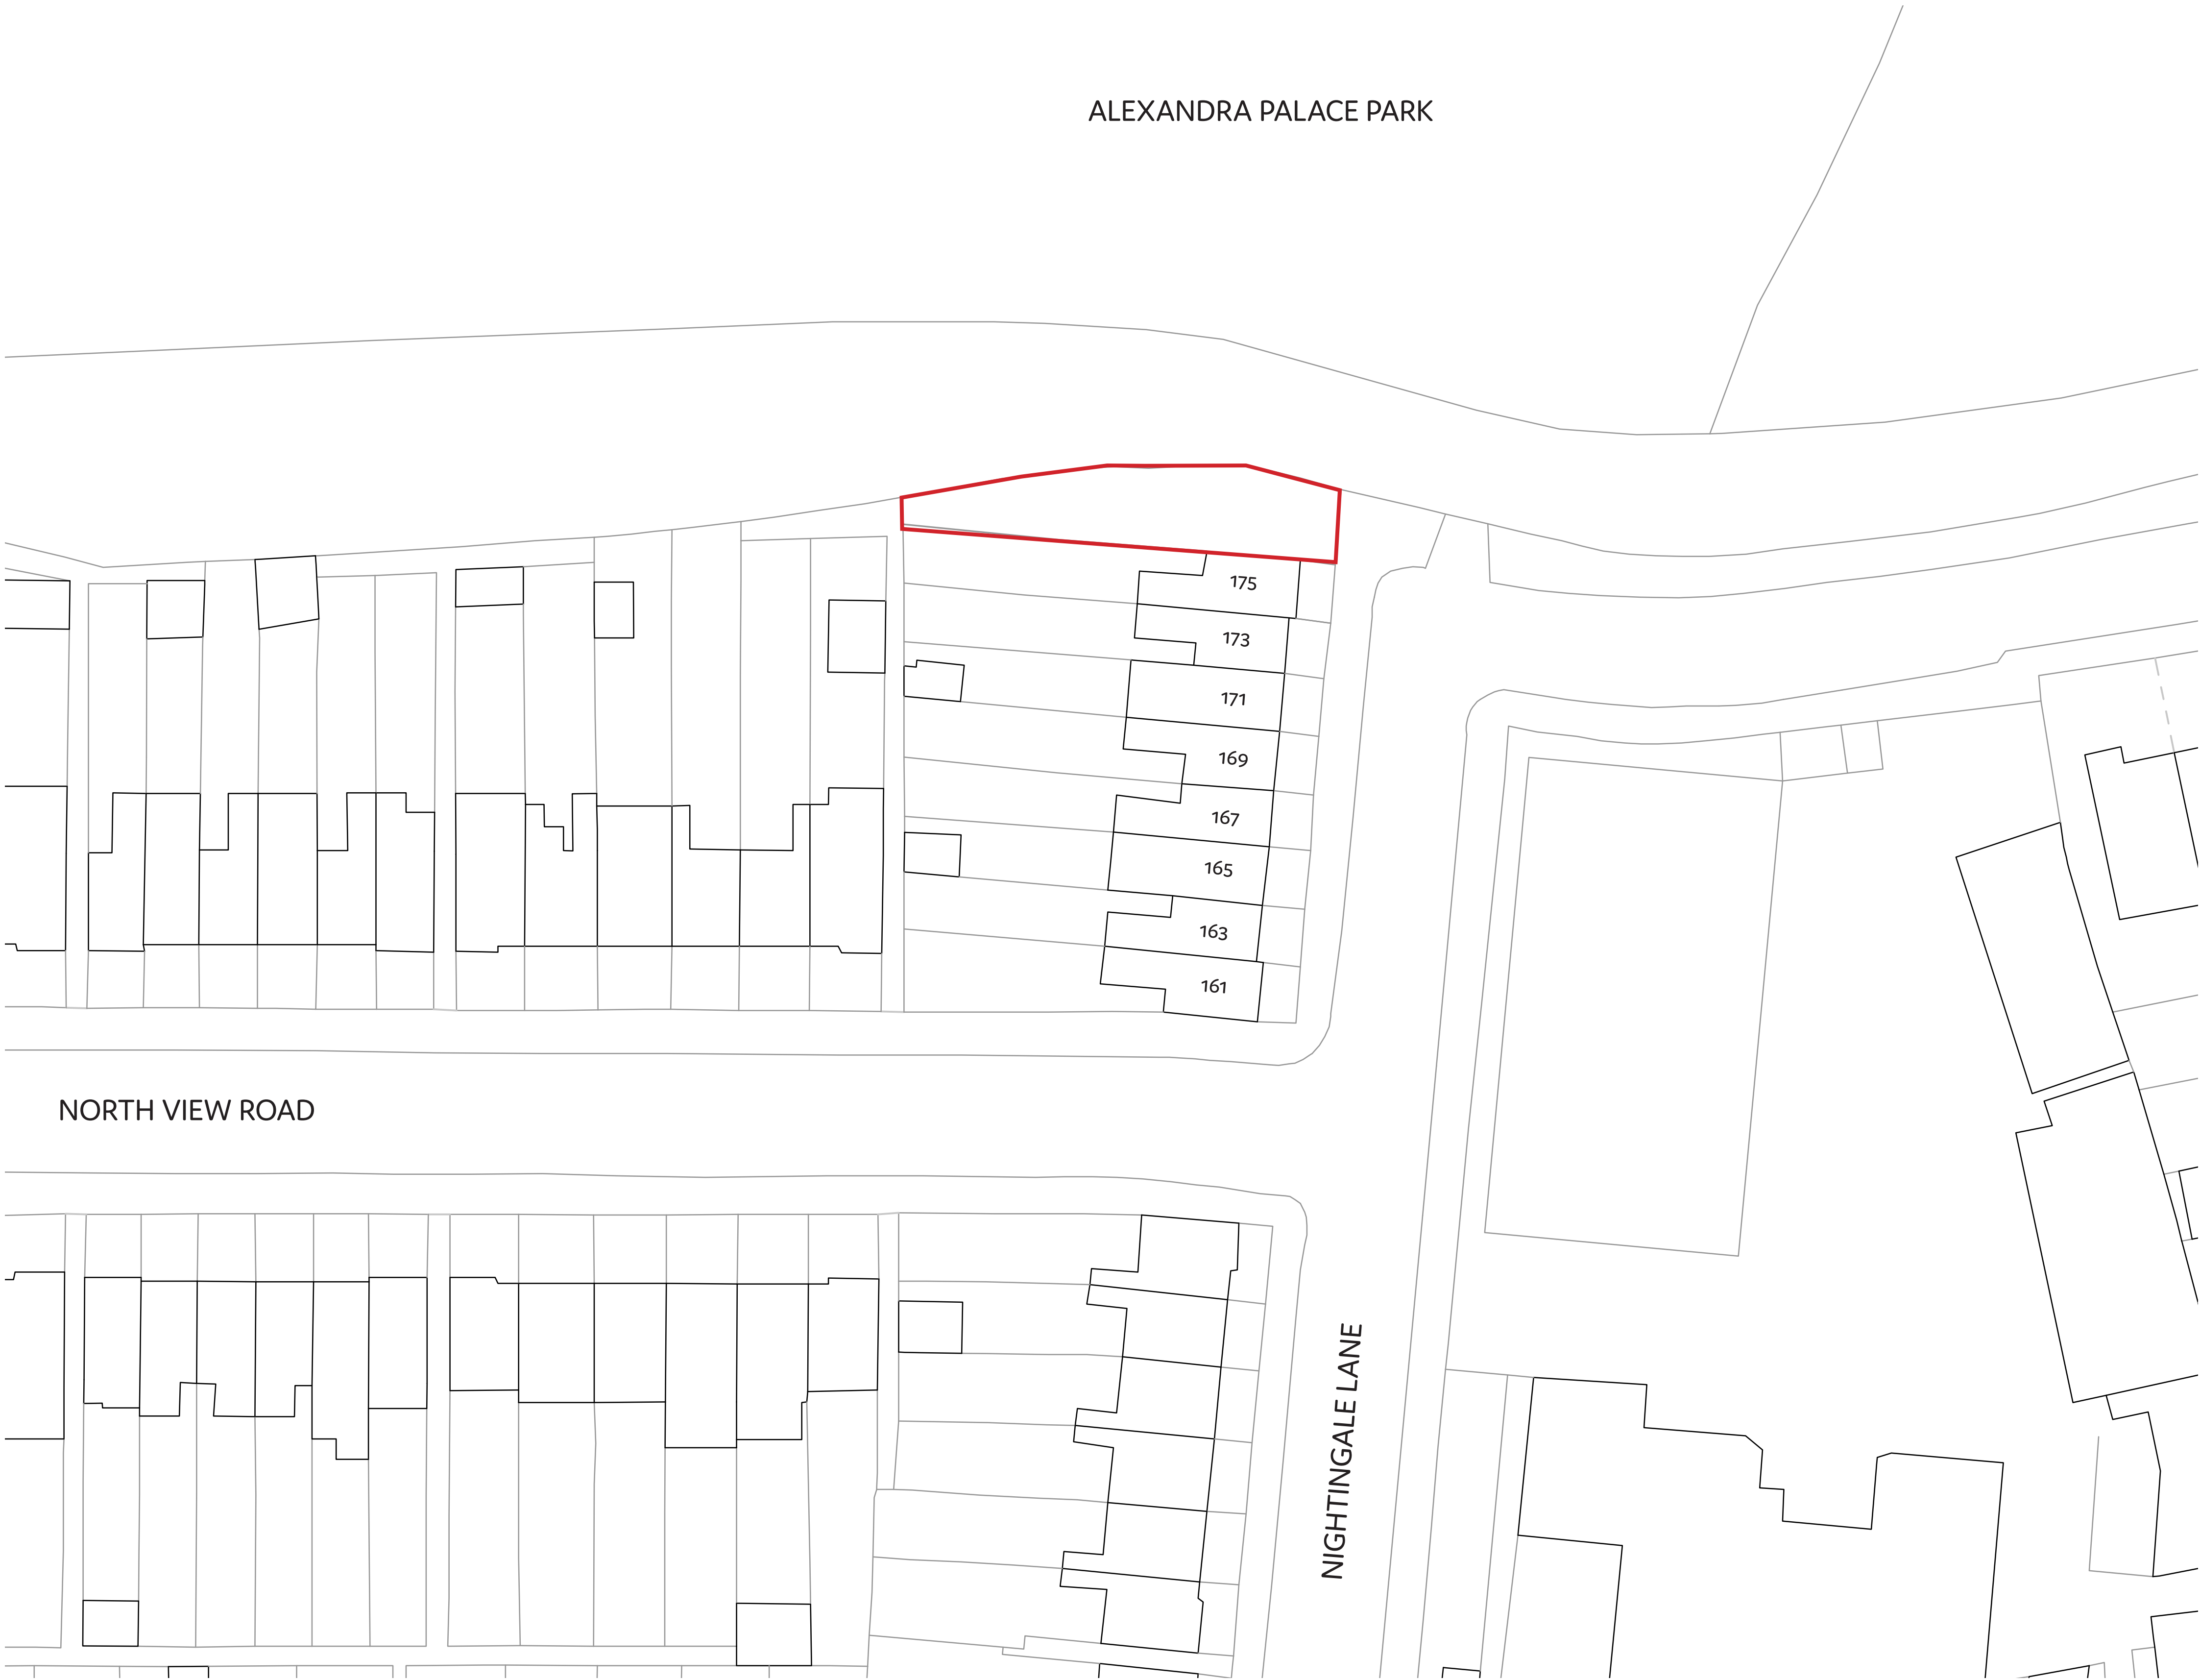Site Boundary

A	09/23	Planning	JG	CS
Rev.	Date	Description	Drawn	Audit

OFFICE
S&N

© Office S&M LLP
18 Ashwin Street
London, E8 3DL

office@officesandm.com
www.officesandm.com


Project Name 175A Nightingale Lane, N8 7LJ	Project No. 23510	Date Created 9/23
--	----------------------	----------------------

Drawing Name Existing Block Plan	Drawing No. 002	Revision A
-------------------------------------	--------------------	---------------

Status Planning Application	Scale 1:500 at A3 1:250 at A1	North
-----------------------------------	-------------------------------------	----------------------



Site Boundary

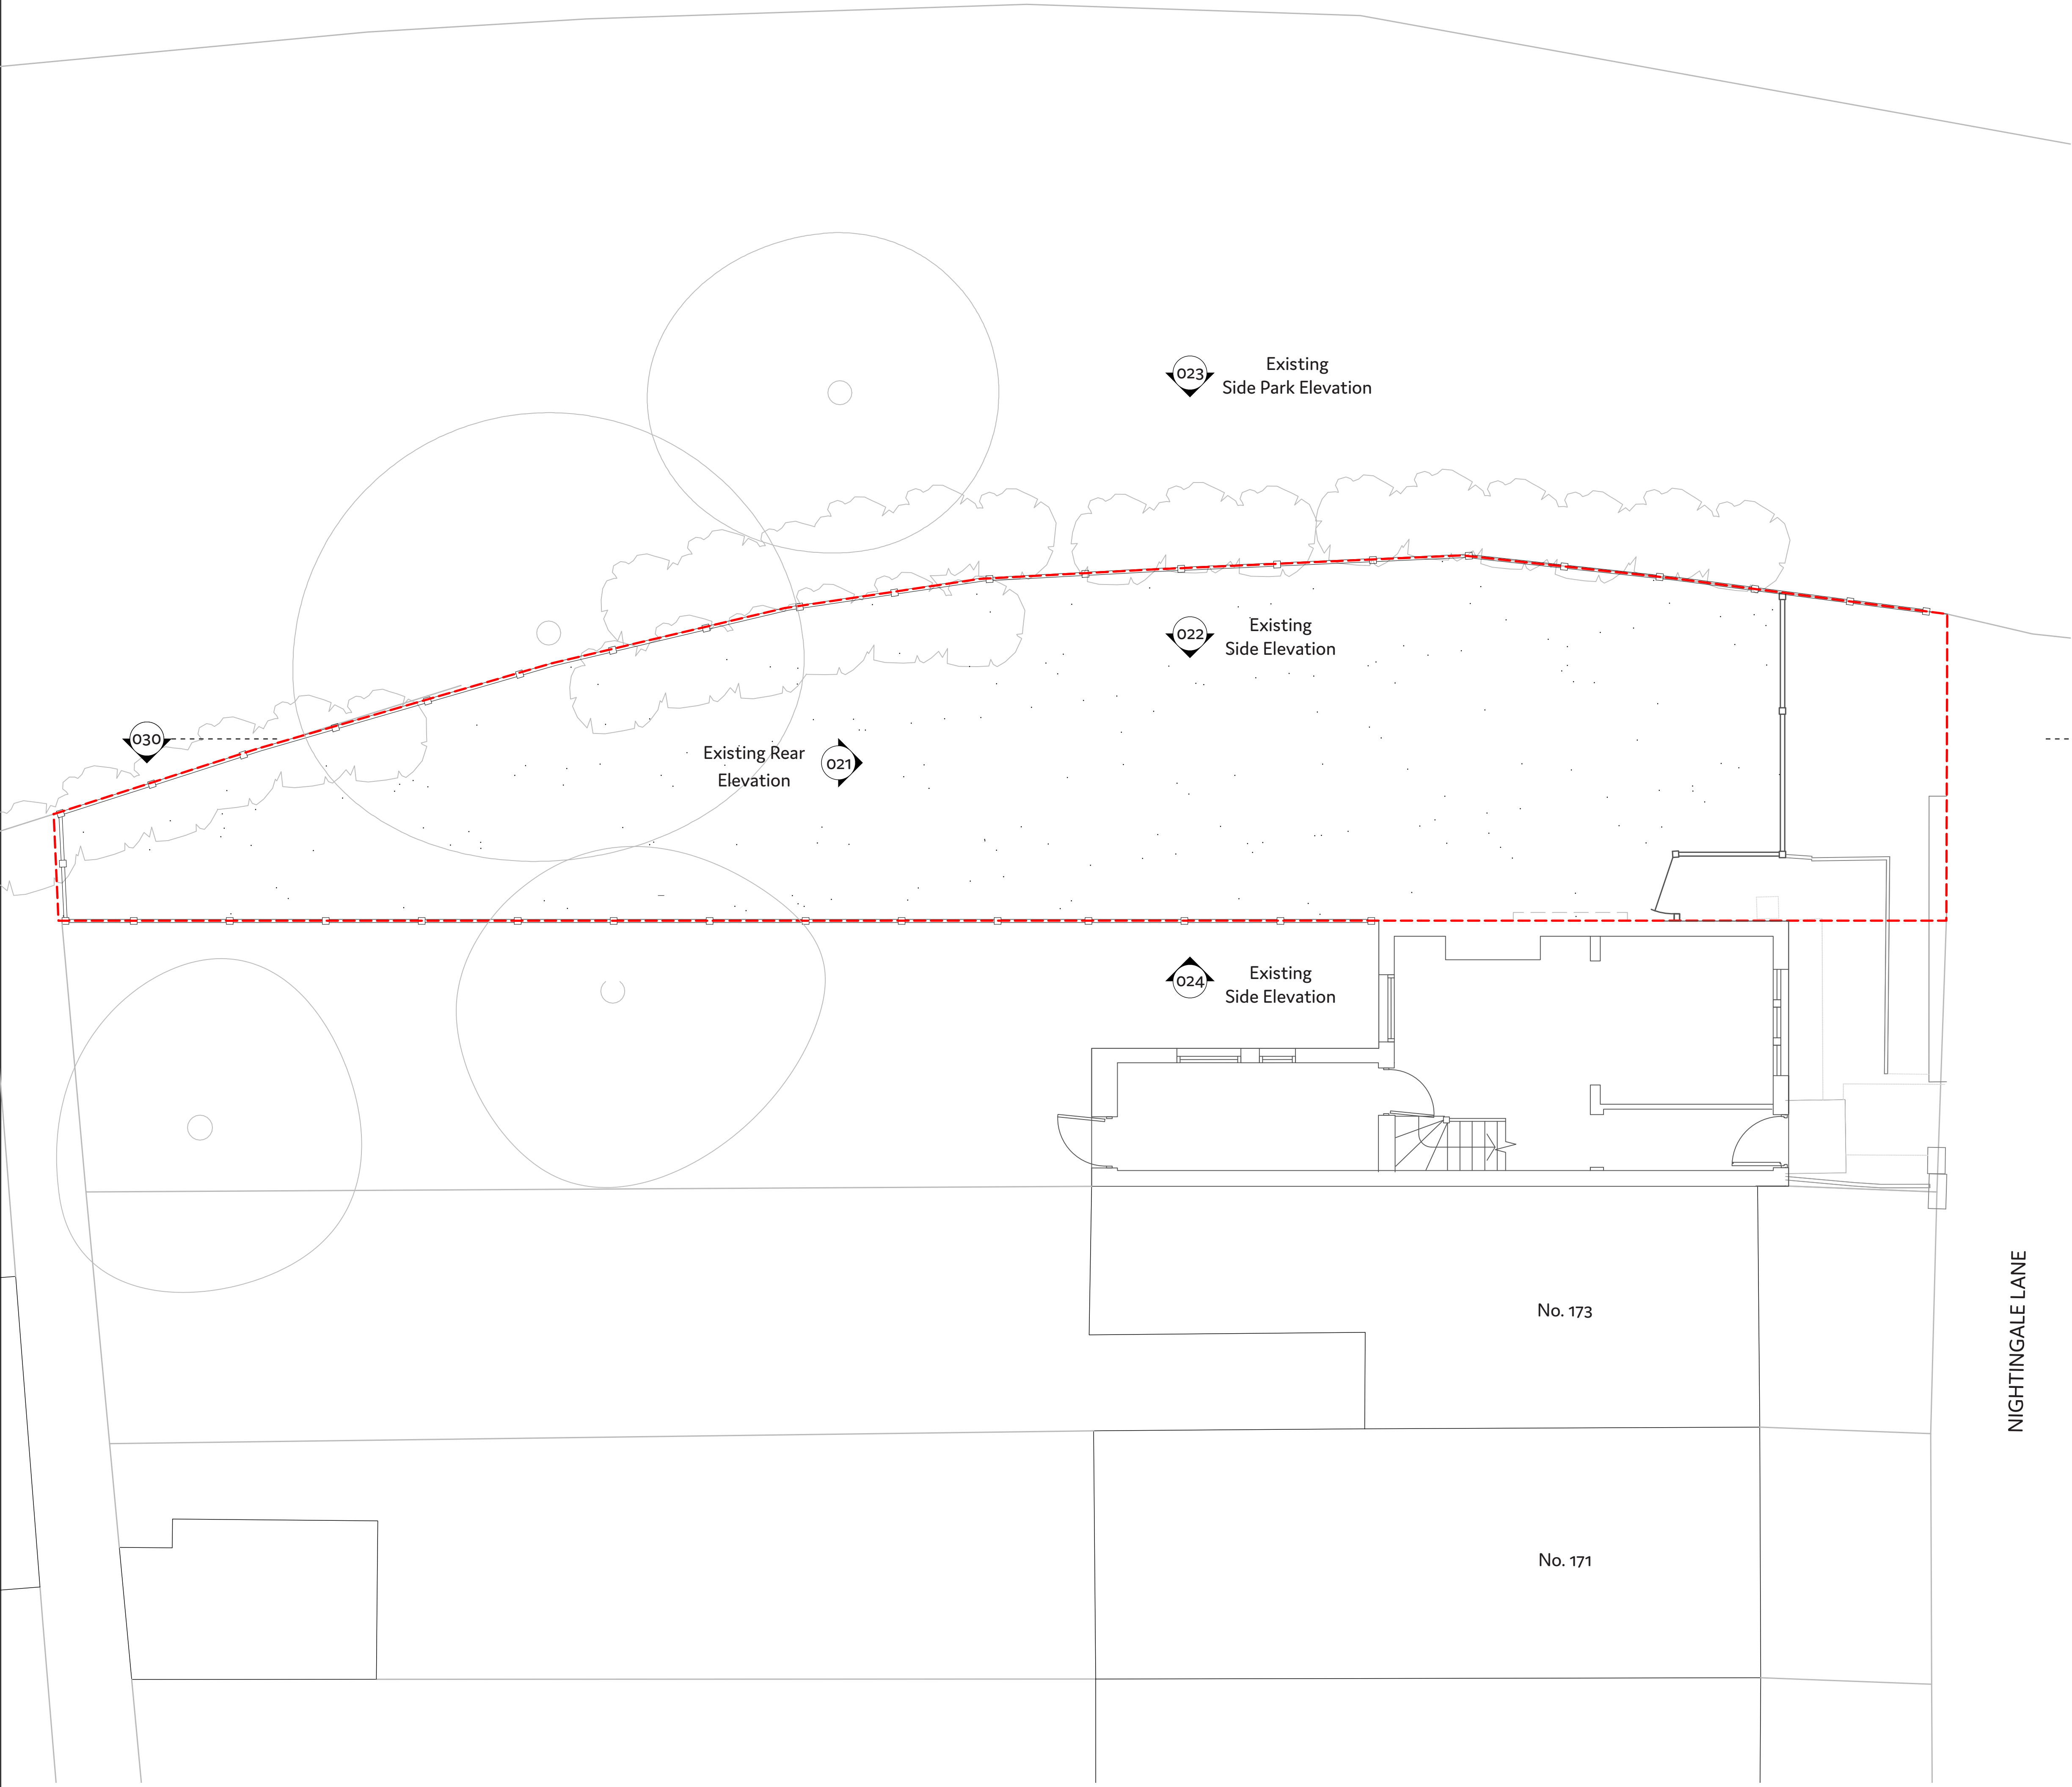

023 Existing Side Park Elevation

022 Existing Side Elevation

021 Existing Rear Elevation

024 Existing Side Elevation

030 Existing Section AA

020 Existing Front Elevation

NIGHTINGALE LANE

No. 173

No. 171

A	09/23	Planning	JG	CS
Rev.	Date	Description	Drawn	Audit

OFFICE
S&N

© Office S&M LLP
18 Ashwin Street
London, E8 3DL
office@officesandm.com
www.officesandm.com

Project Name 175A Nightingale Lane, N8 7LJ	Project No. 23510	Date Created 9/23
Drawing Name Existing Ground Floor Plan	Drawing No. 010	Revision A
Status Planning Application	Scale 1:100 at A3 1:50 at A1	North

Site Boundary

023

Existing
Side Park Elevation

022

Existing
Side Elevation

021

Existing Rear
Elevation

030

Existing
Section AA

020

Existing Front
Elevation

024

Existing
Side Elevation

Bathroom

No. 173

No. 171

NIGHTINGALE LANE

A	09/23	Planning	JG	CS
Rev.	Date	Description	Drawn	Audit

OFFICE
S&M


© Office S&M LLP
18 Ashwin Street
London, E8 3DL

office@officesandm.com
www.officesandm.com

Project Name 175A Nightingale Lane, N8 7LJ	Project No. 23510	Date Created 9/23
Drawing Name Existing First Floor Plan	Drawing No. 011	Revision A
Status Planning Application	Scale 1:100 at A3 1:50 at A1	North



Site Boundary

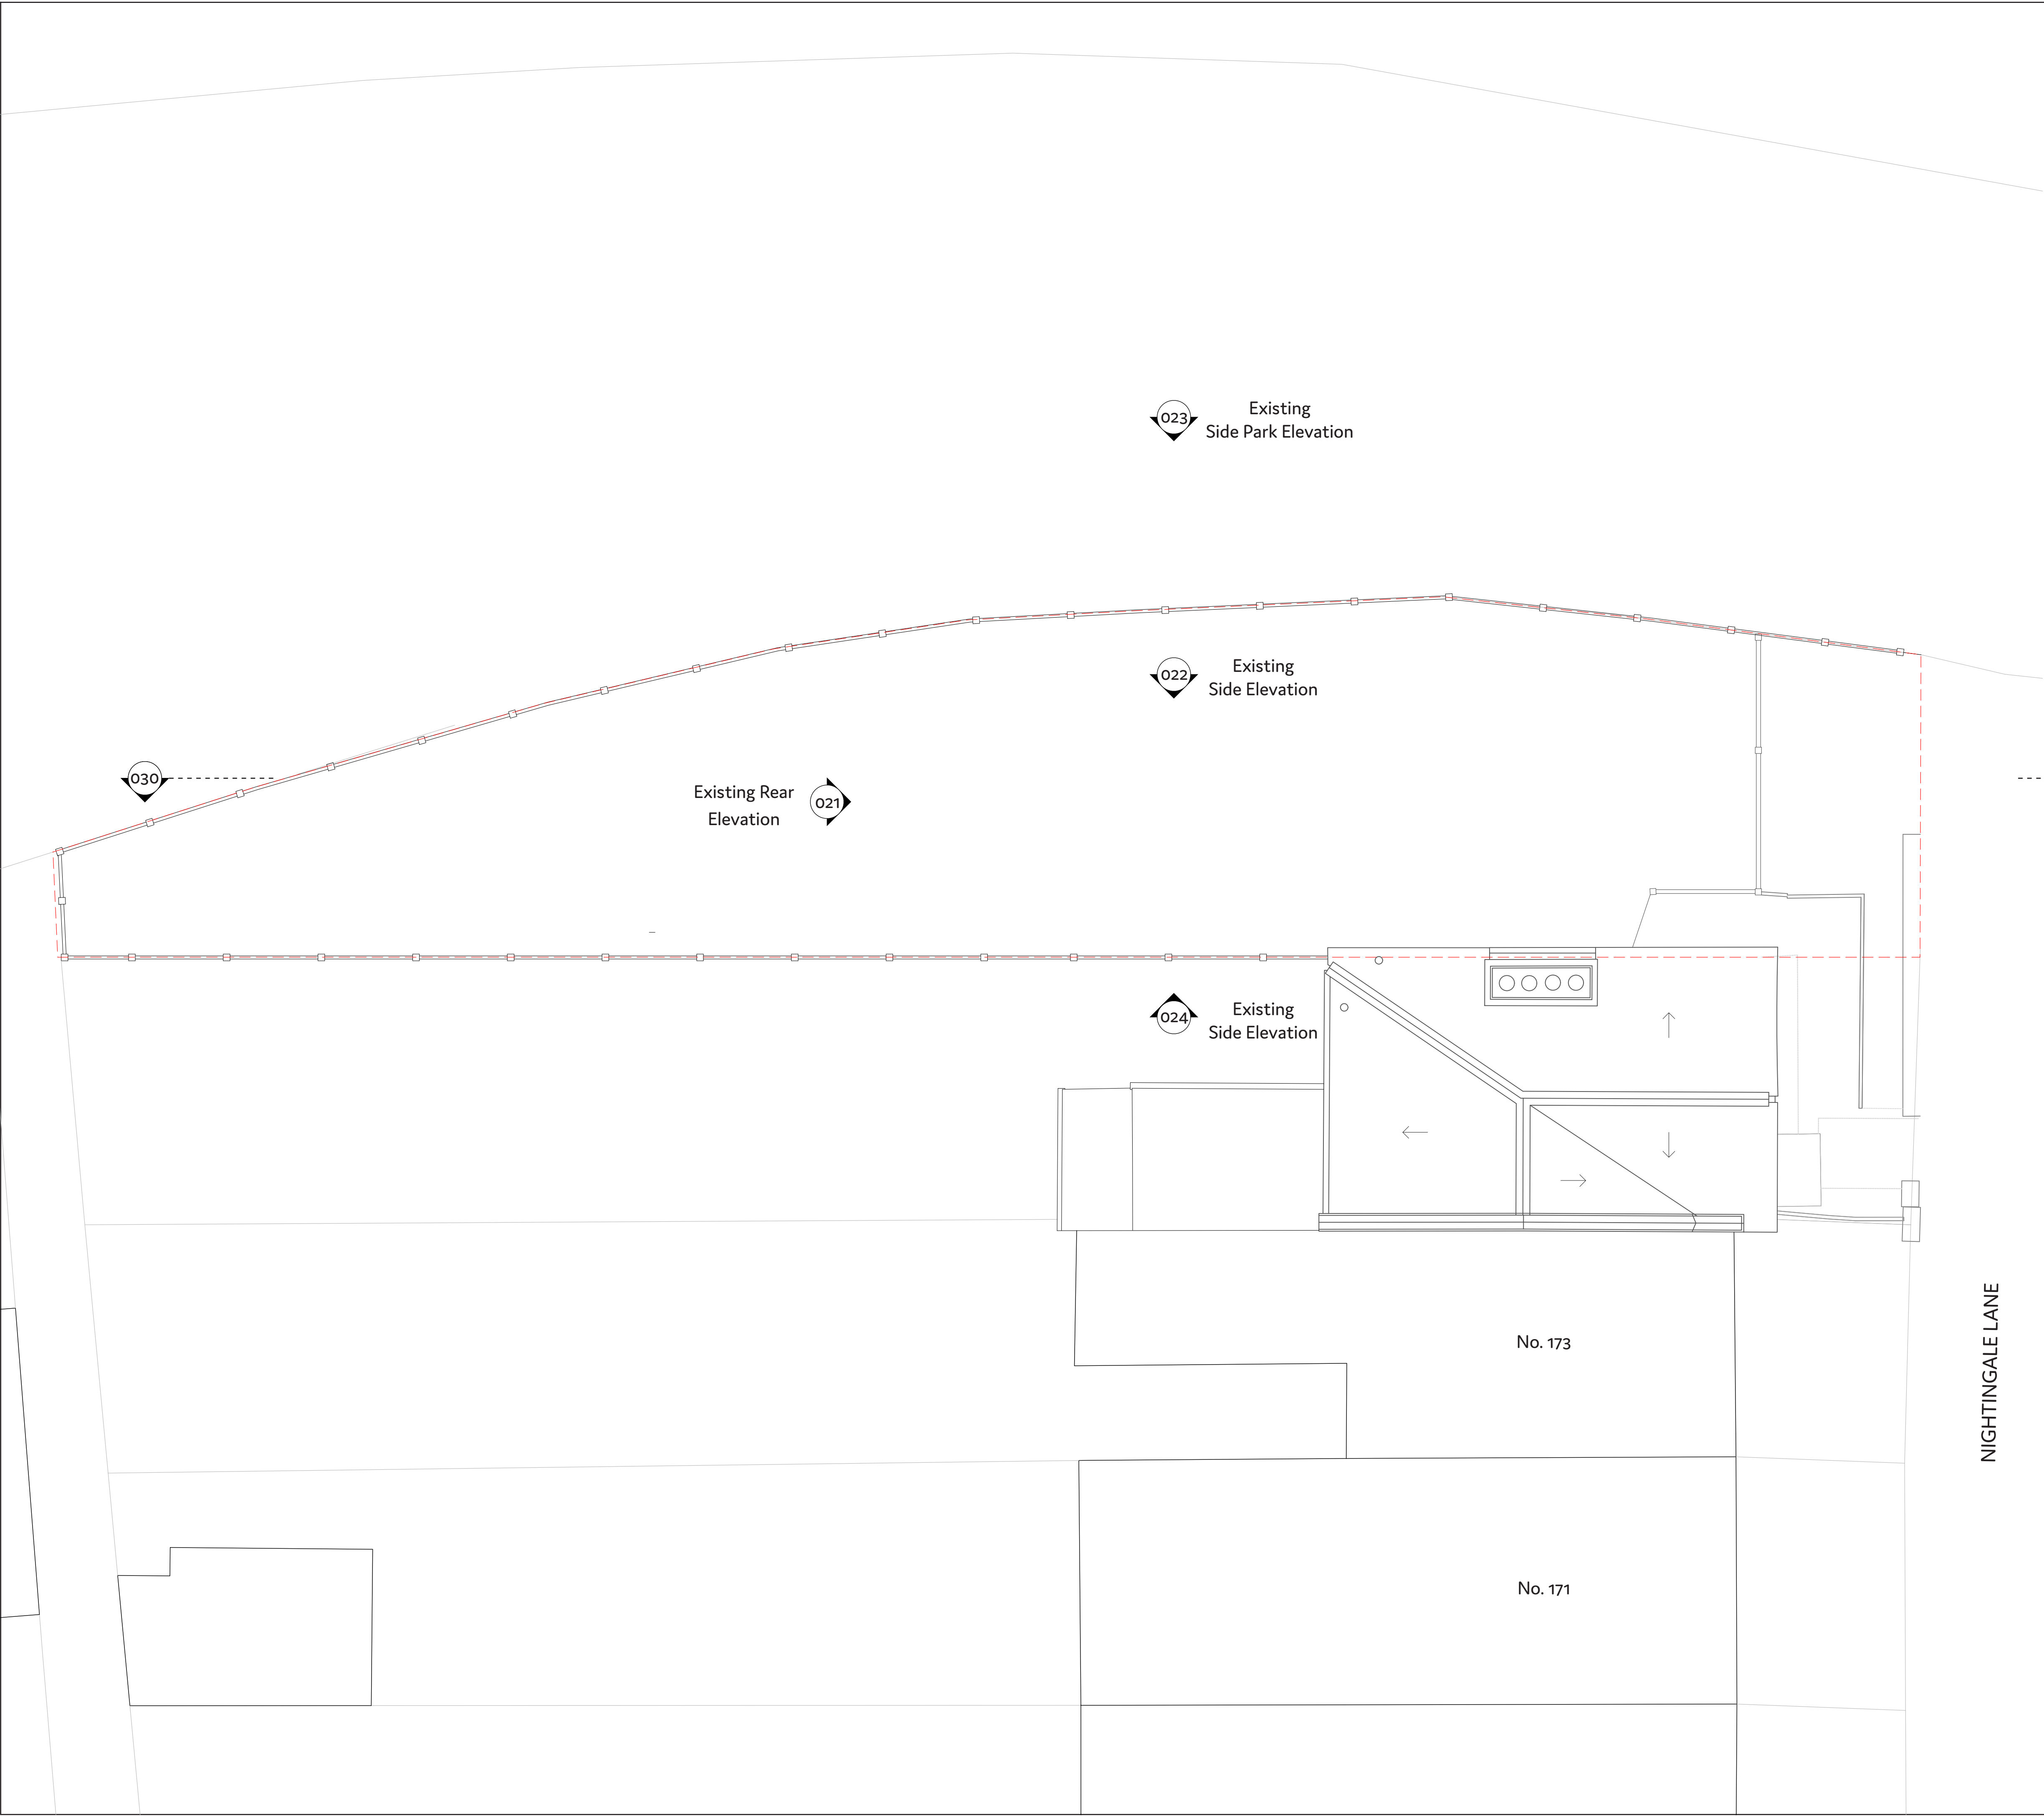

A	09/23	Planning	JG	CS
Rev.	Date	Description	Drawn	Audit

OFFICE
S&M

© Office S&M LLP
18 Ashwin Street
London, E8 3DL
office@officesandm.com
www.officesandm.com

Project Name 175A Nightingale Lane, N8 7LJ	Project No. 23510	Date Created 9/23
Drawing Name Existing Roof Plan	Drawing No. 012	Revision A
Status Planning Application	Scale 1:100 at A3 1:50 at A1	North



Site Boundary



Existing Side
Elevation

Existing Park
Side Elevation

A	09/23	Planning	JG	CS
Rev.	Date	Description	Drawn	Audit

OFFICE
S&M

© Office S&M LLP
18 Ashwin Street
London, E8 3DL
office@officesandm.com
www.officesandm.com

Project Name 175A Nightingale Lane, N8 7LJ	Project No. 23510	Date Created 9/23
Drawing Name Existing Front Elevation	Drawing No. 020	Revision A
Status Planning Application	Scale 1:100 at A3 1:50 at A1	




 Site Boundary

Existing Park
Side Elevation



Existing Side
Elevation

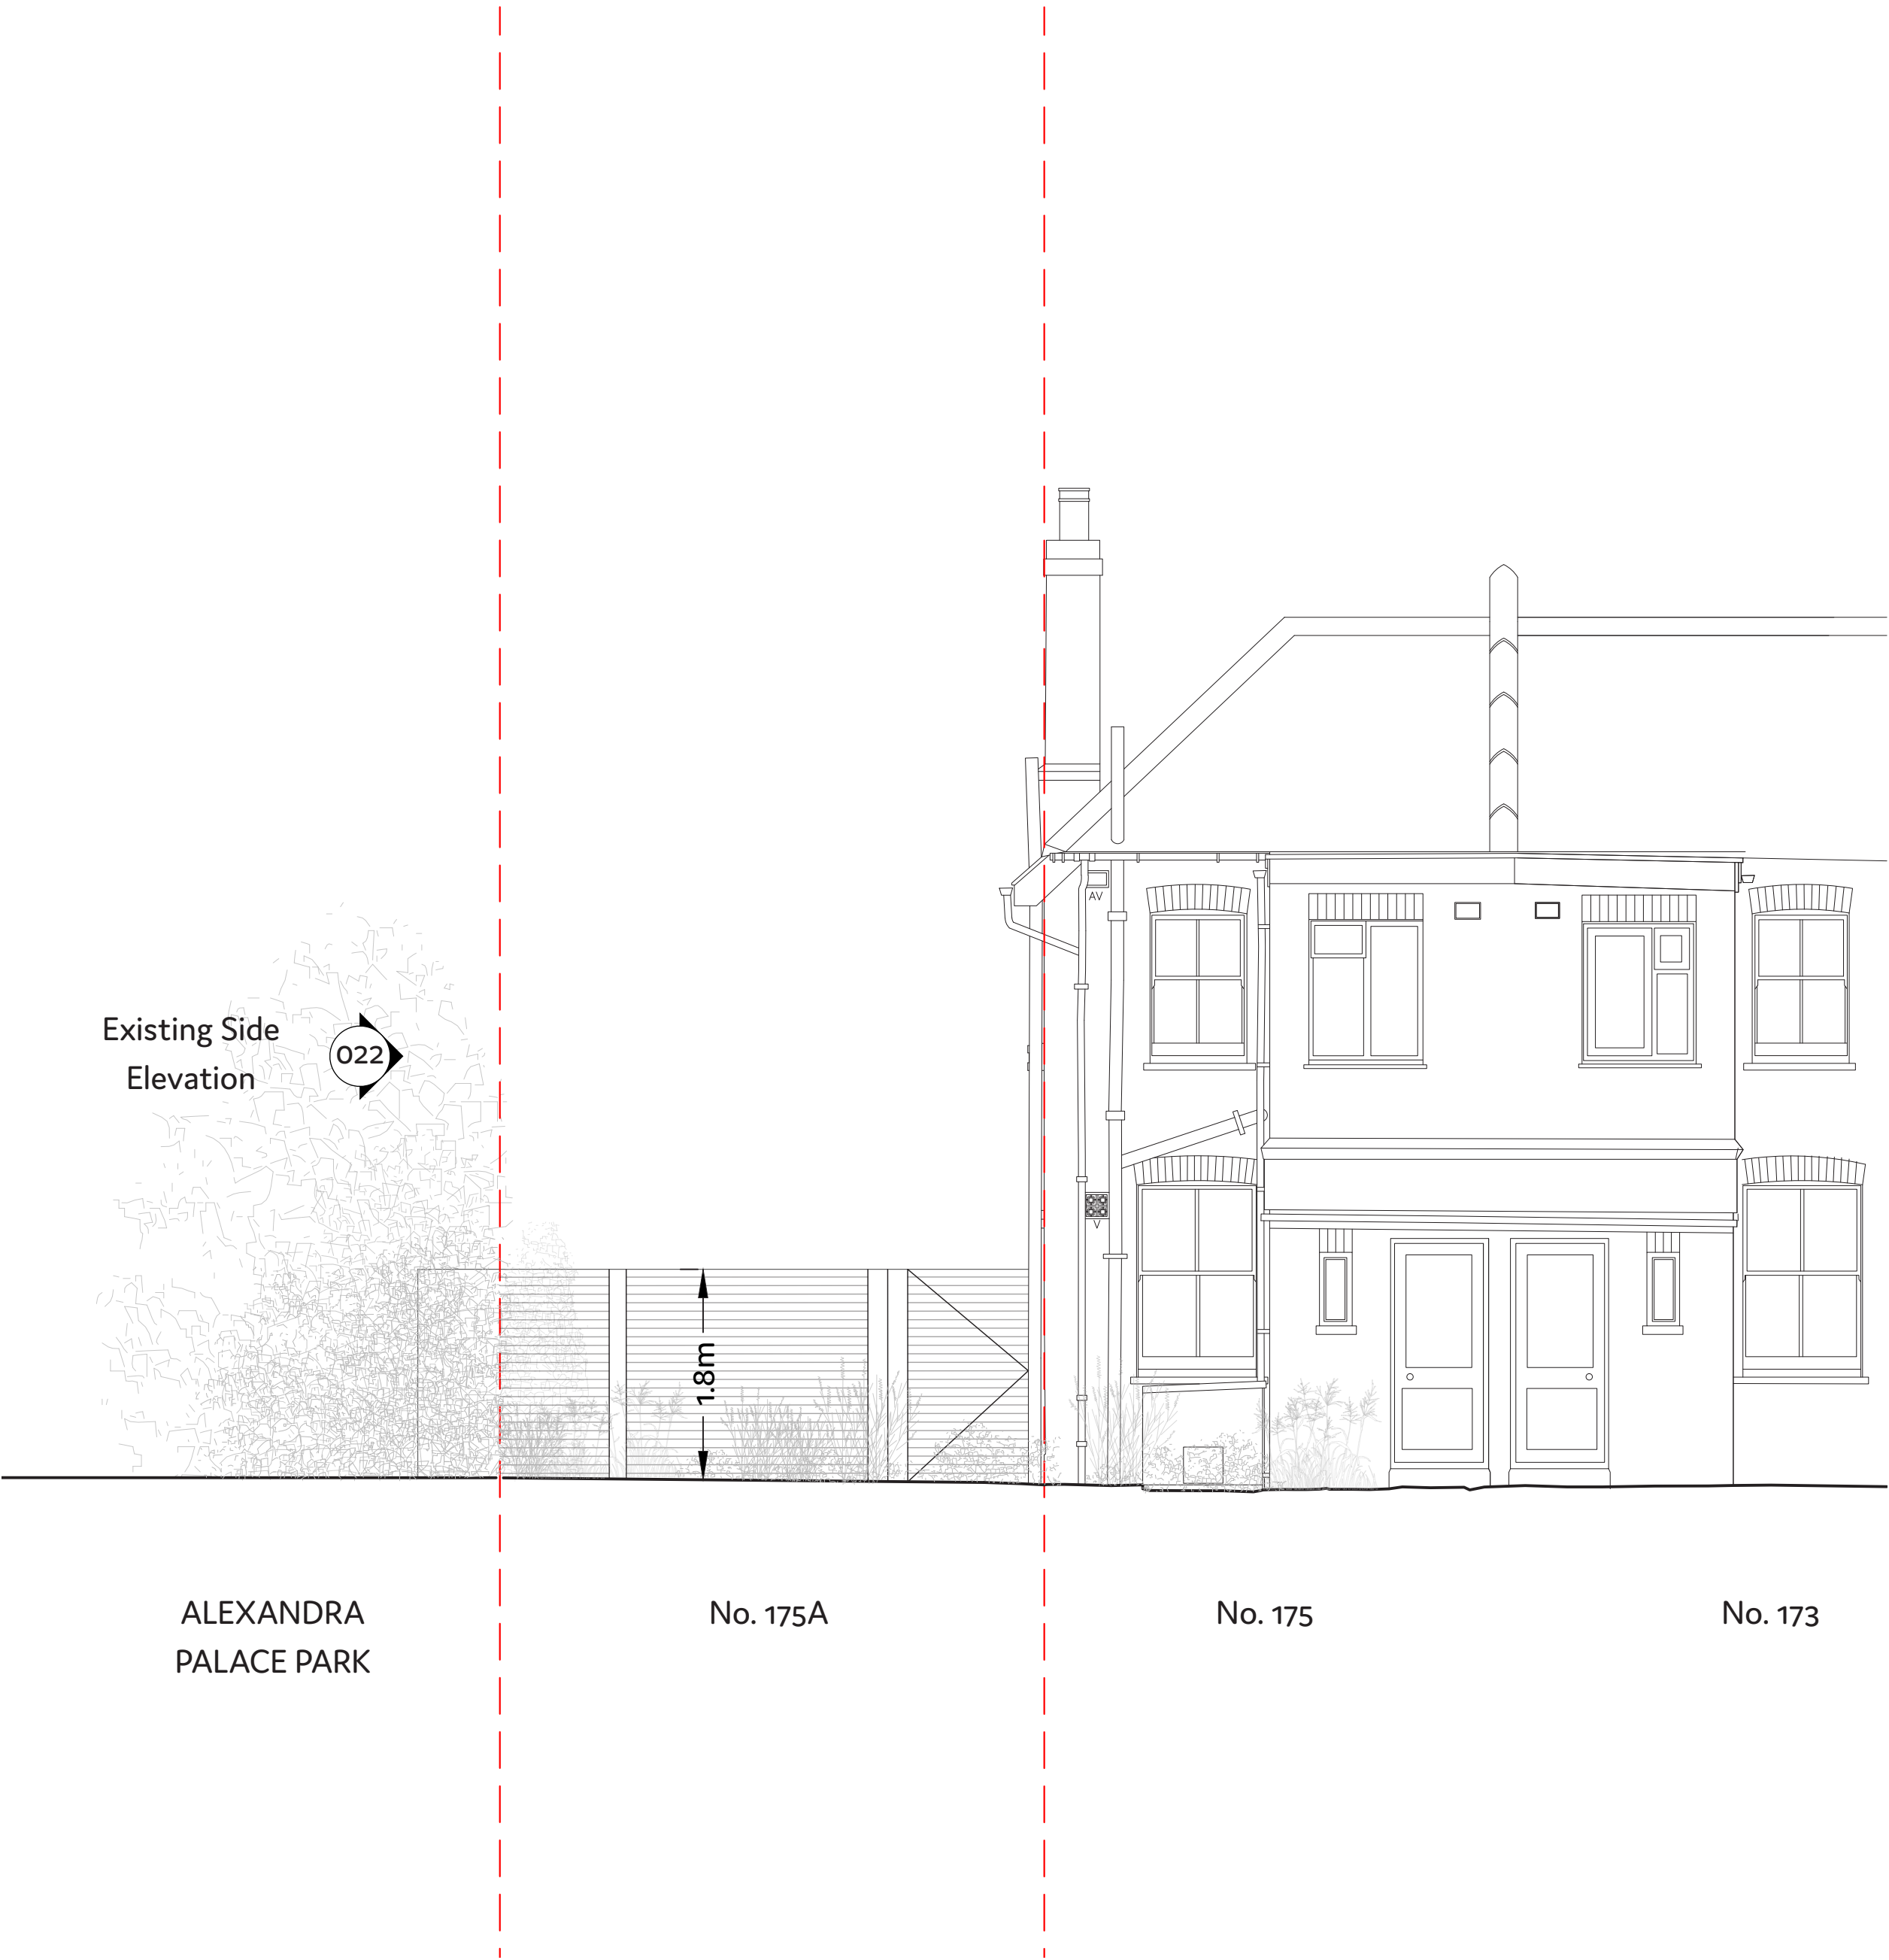

ALEXANDRA
PALACE PARK

No. 175A

No. 175

No. 173

A	09/23	Planning	JG	CS
Rev.	Date	Description	Drawn	Audit


**OFFICE
S&M**

© Office S&M LLP
18 Ashwin Street
London, E8 3DL
office@officesandm.com
www.officesandm.com

Project Name	Project No.	Date Created
175A Nightingale Lane, N8 7LJ	23510	9/23
Drawing Name	Drawing No.	Revision
Existing Rear Elevation	021	A
Status	Scale	
Planning	1:100 at A3	
Application	1:50 at A1	



Site Boundary

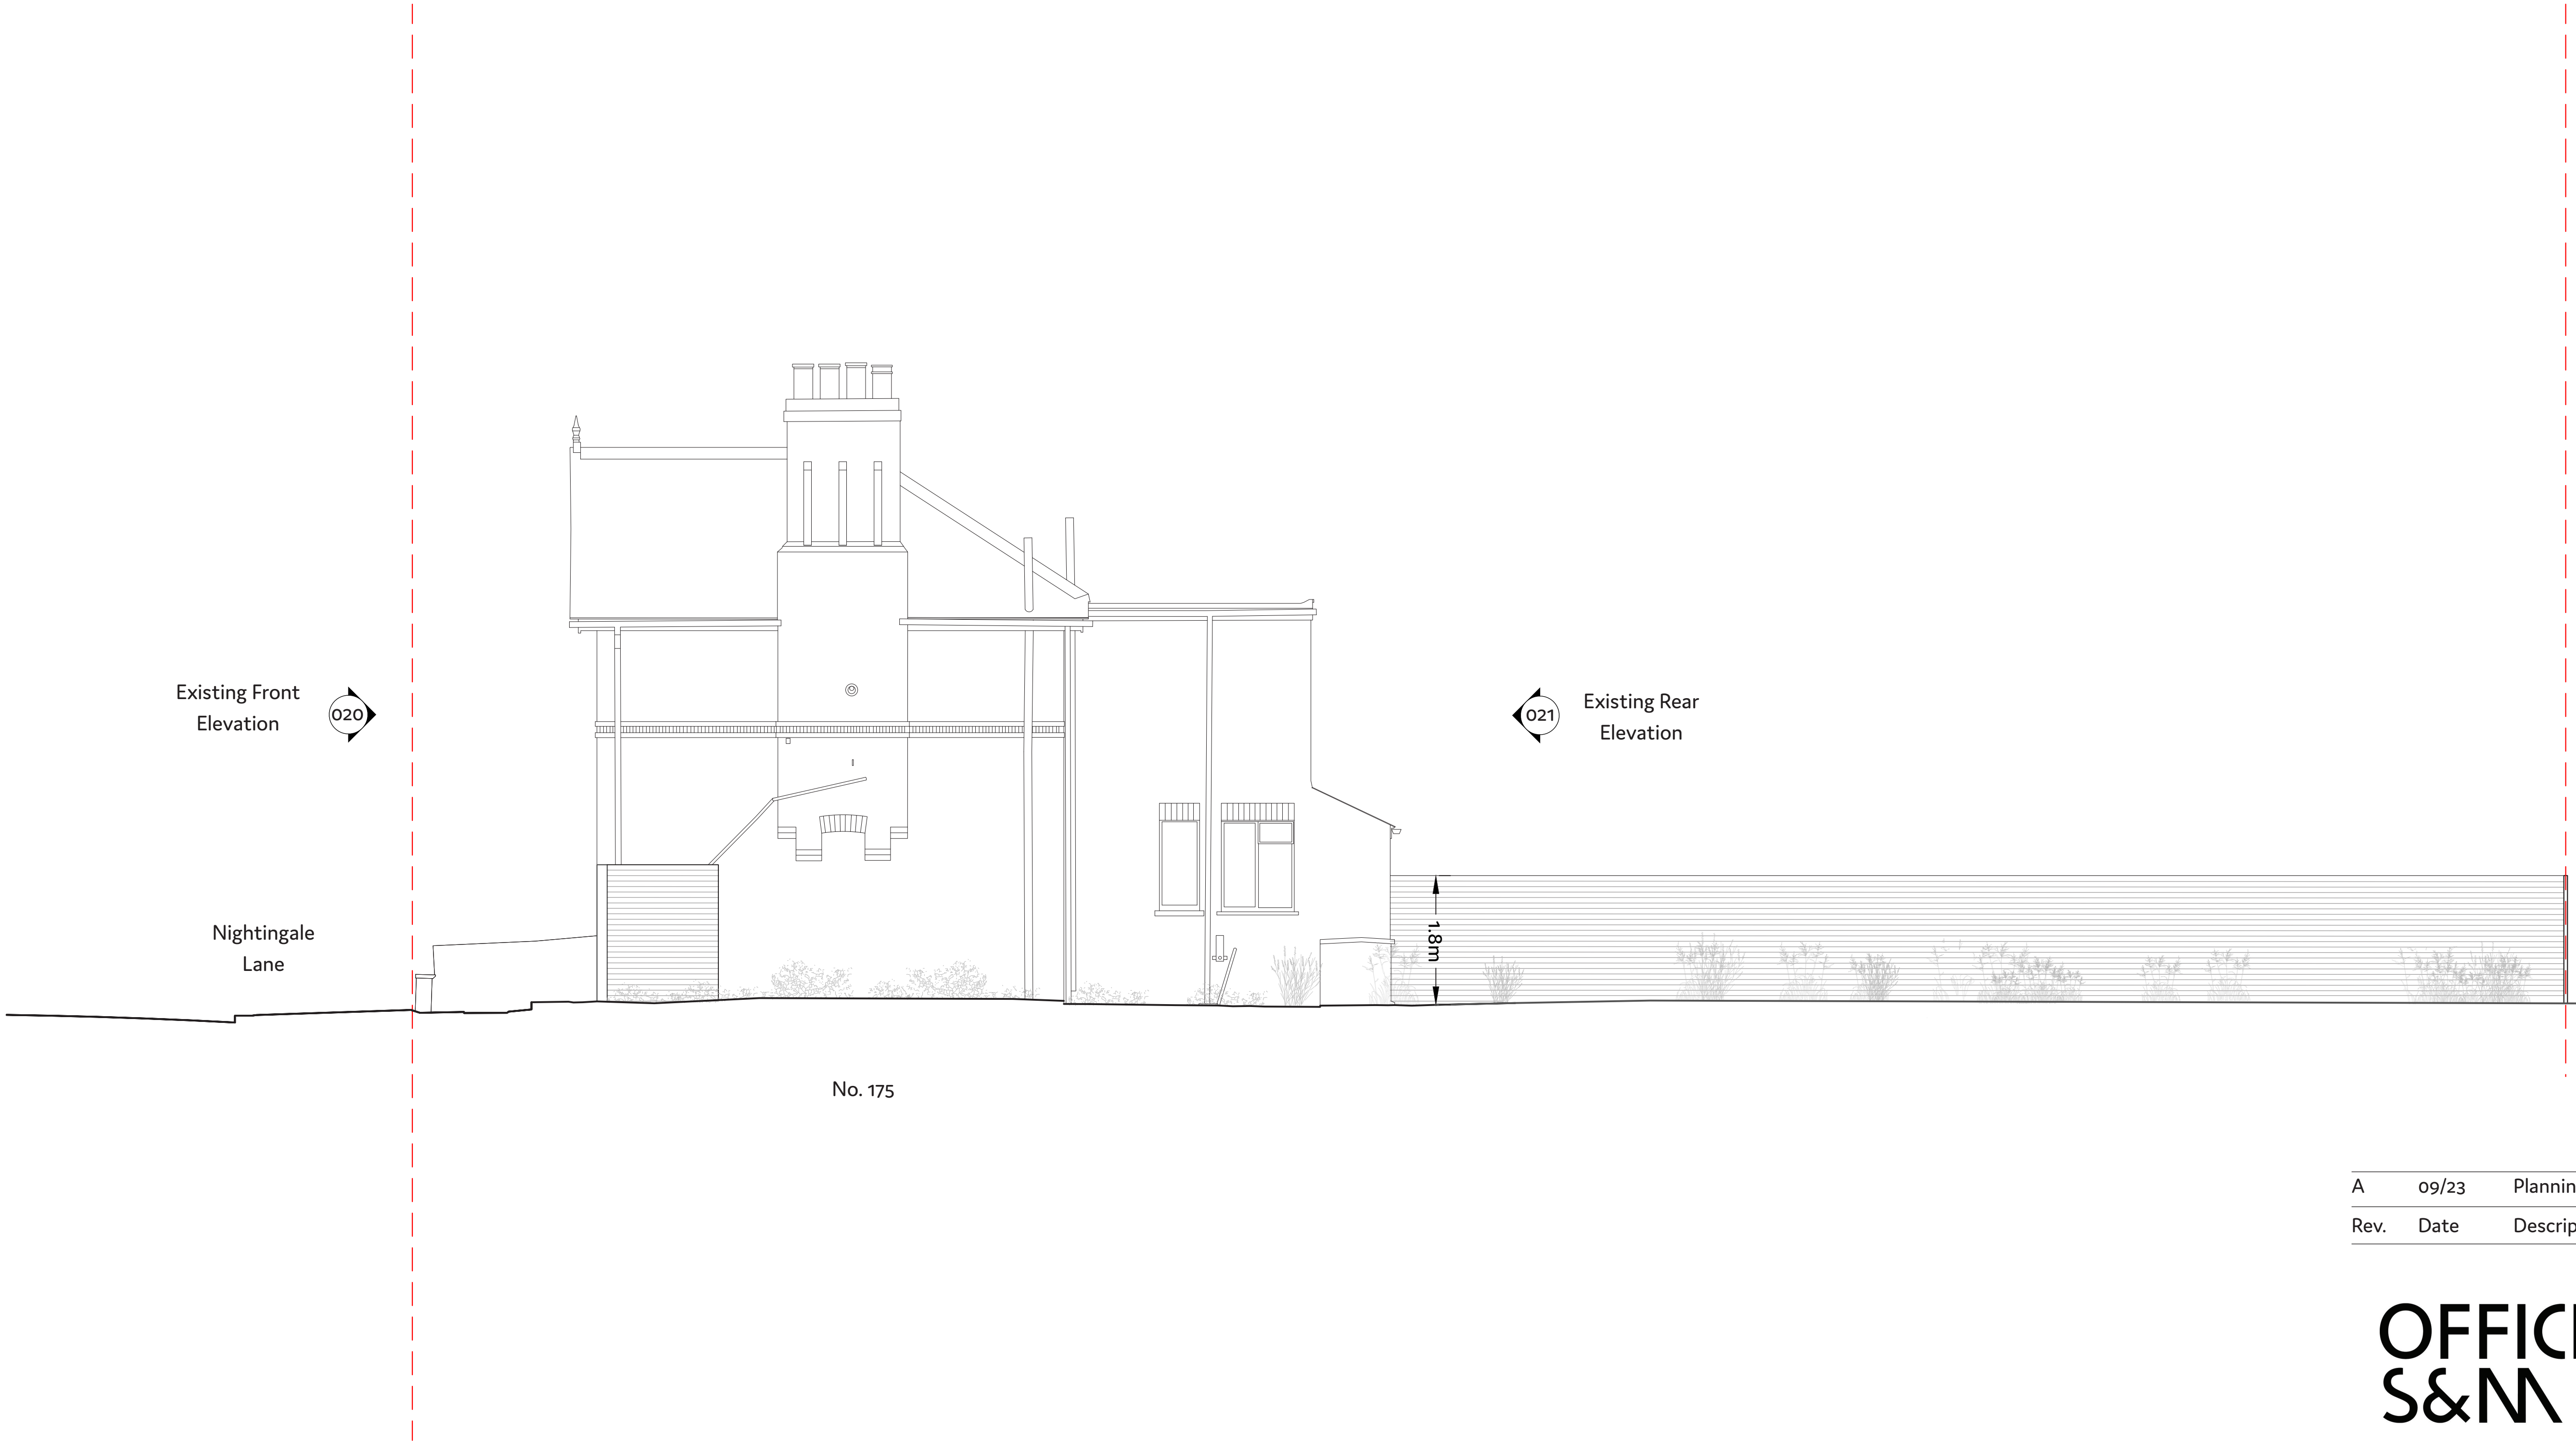


A	09/23	Planning	JG	CS
Rev.	Date	Description	Drawn	Audit

OFFICE
S&M

© Office S&M LLP
18 Ashwin Street
London, E8 3DL
office@officesandm.com
www.officesandm.com

Project Name 175A Nightingale Lane, N8 7LJ	Project No. 23510	Date Created 9/23
Drawing Name Existing Side Elevation and Section AA	Drawing No. 022 & 030	Revision A
Status Planning Application	Scale 1:100 at A3 1:50 at A1	

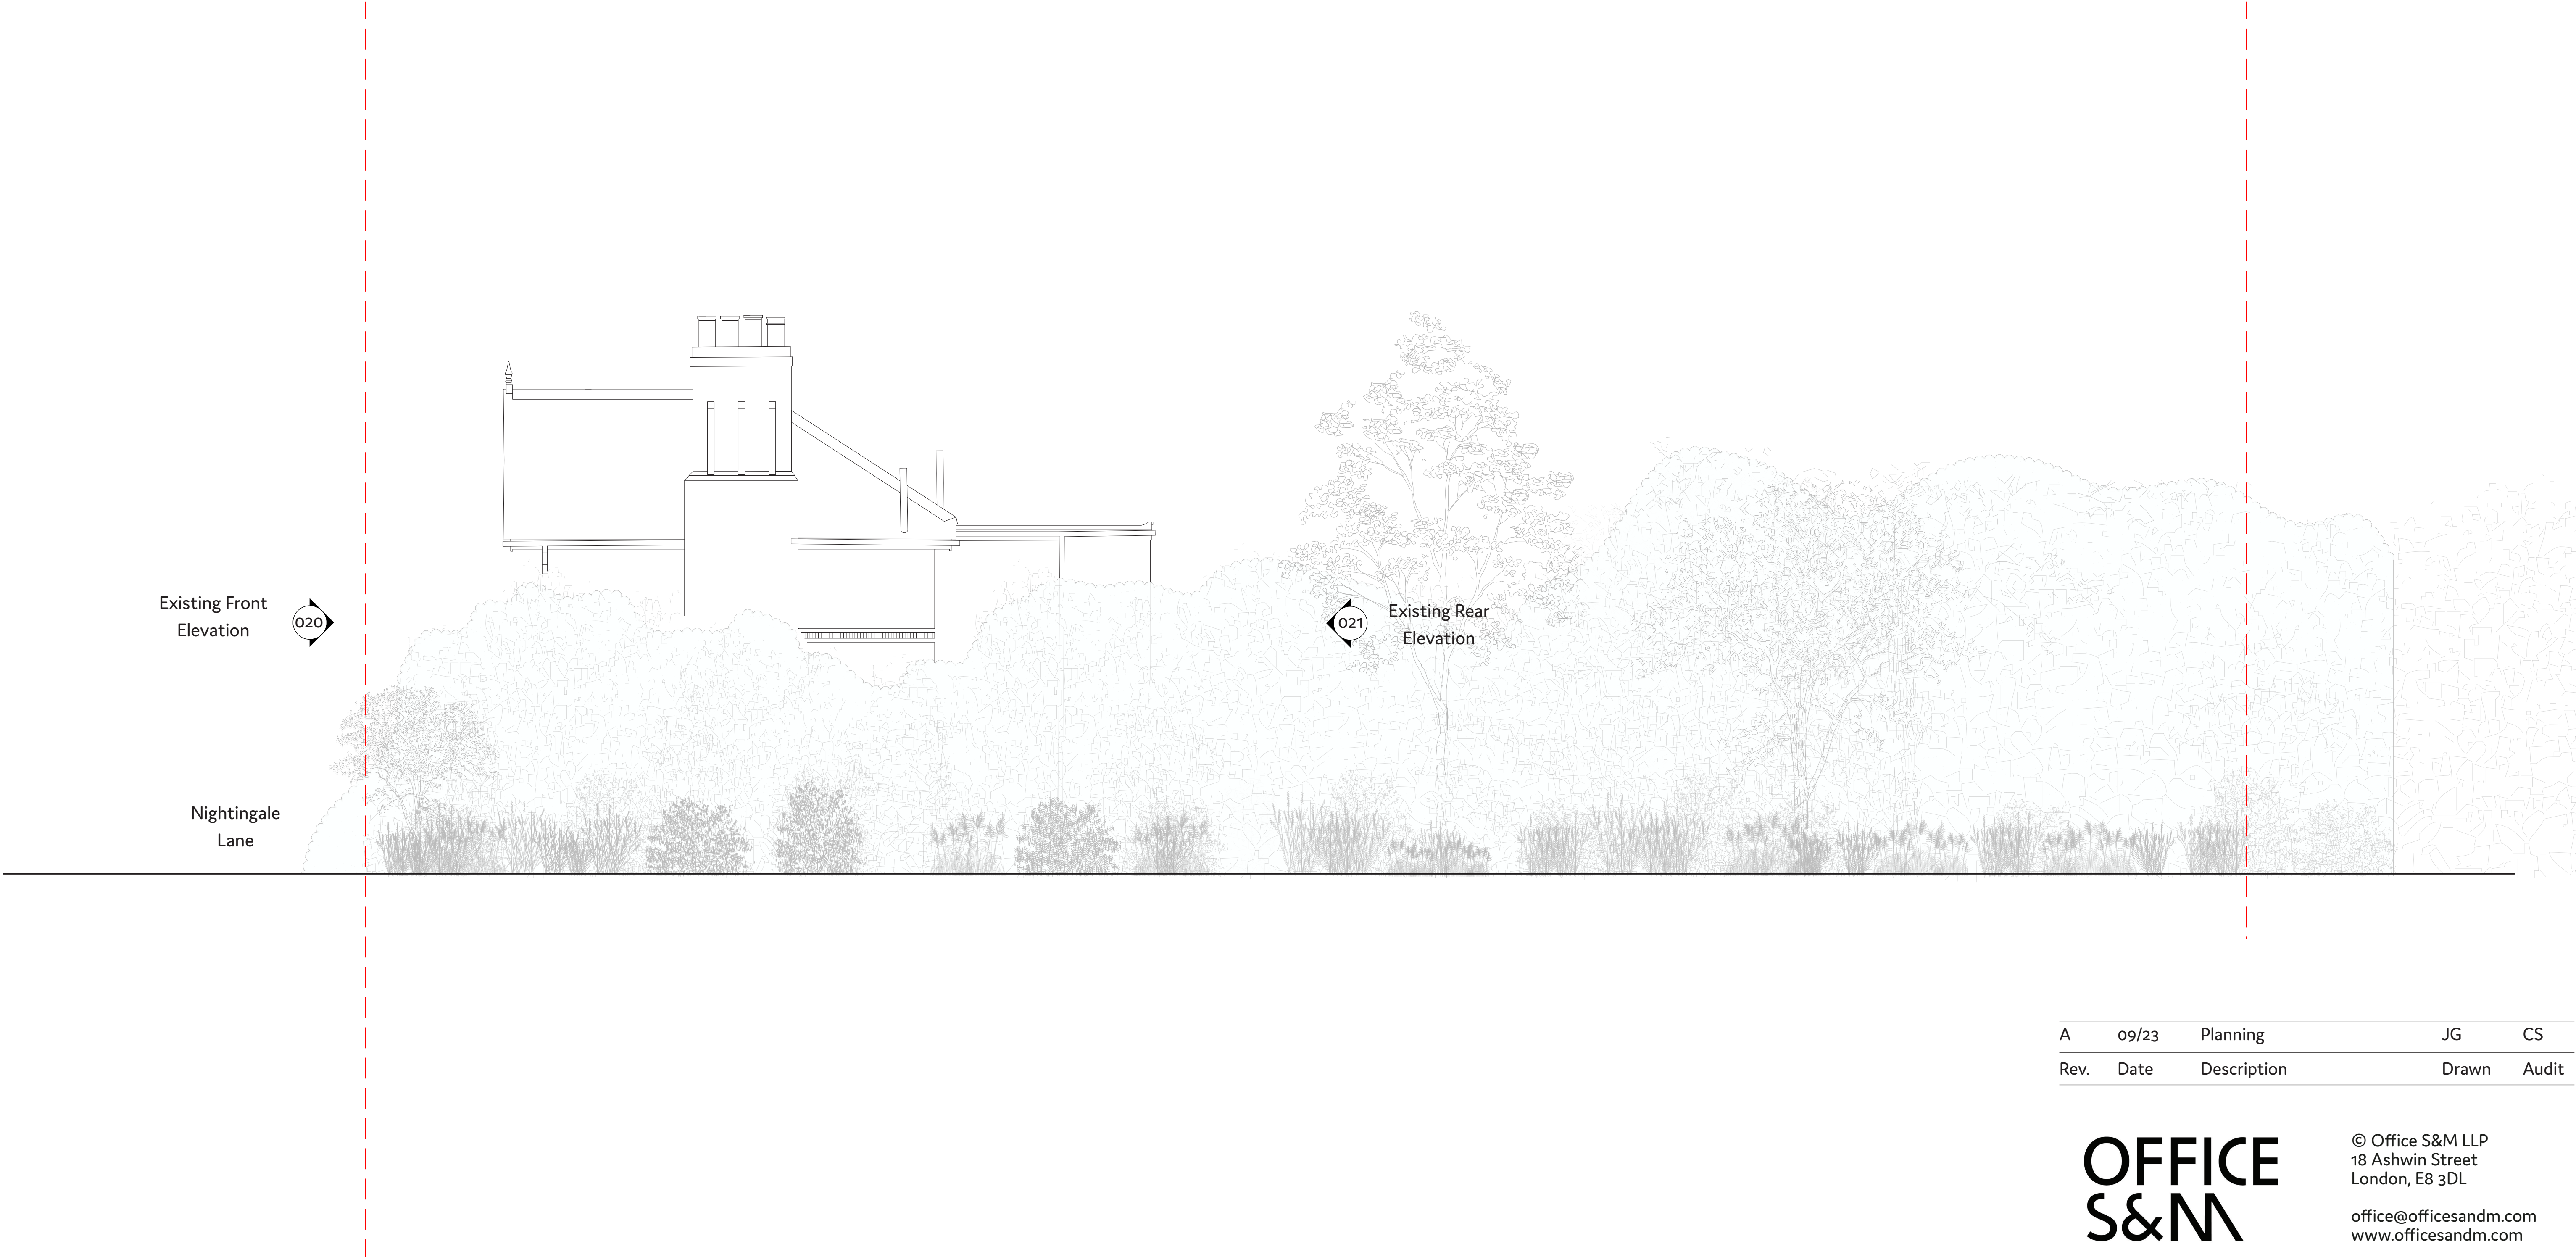Site Boundary


A	09/23	Planning	JG	CS
Rev.	Date	Description	Drawn	Audit

OFFICE
S&M

© Office S&M LLP
18 Ashwin Street
London, E8 3DL

office@officesandm.com
www.officesandm.com

Project Name 175A Nightingale Lane, N8 7LJ	Project No. 23510	Date Created 9/23
Drawing Name Existing Park Side Elevation	Drawing No. 023	Revision A
Status Planning Application	Scale 1:100 at A3 1:50 at A1	

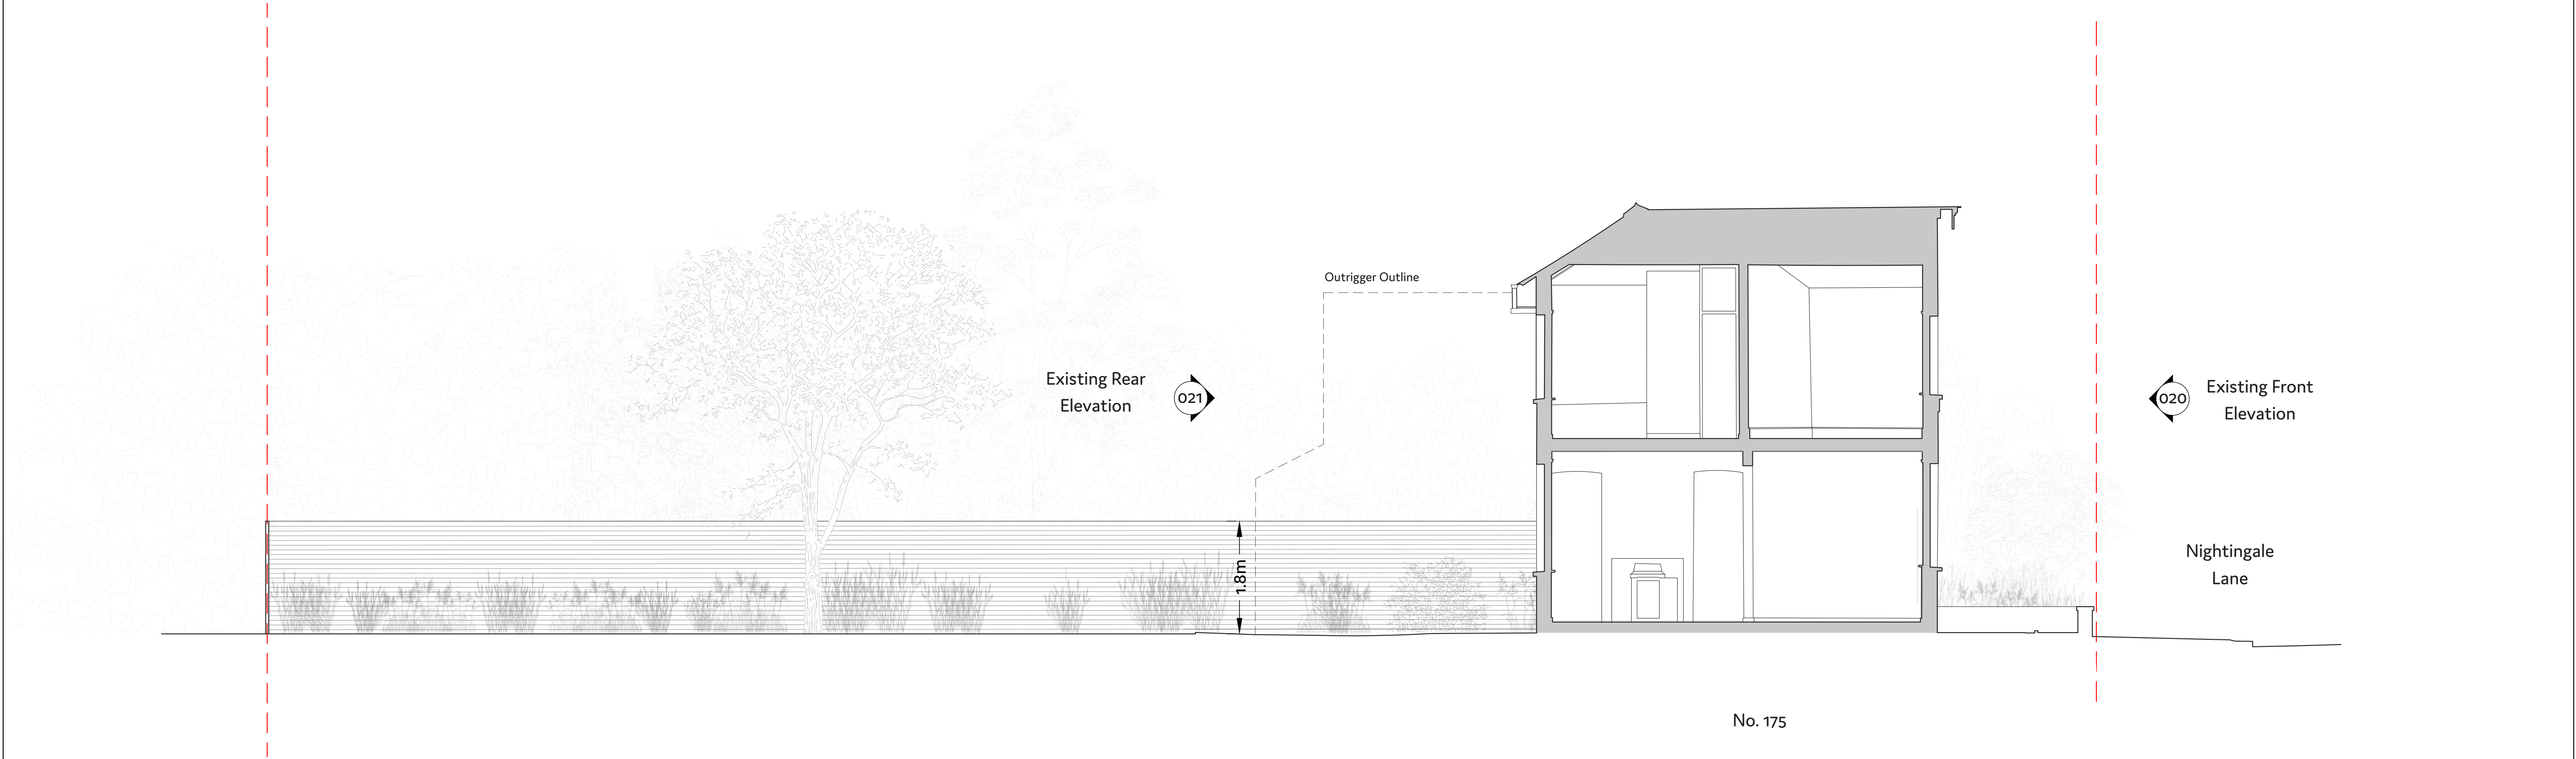Site Boundary

A	09/23	Planning	JG	CS
Rev.	Date	Description	Drawn	Audit

OFFICE
S&M

© Office S&M LLP
18 Ashwin Street
London, E8 3DL

office@officesandm.com
www.officesandm.com

Project Name 175A Nightingale Lane, N8 7LJ	Project No. 23510	Date Created 9/23
Drawing Name Existing Side Elevation	Drawing No. 024	Revision A
Status Planning Application	Scale 1:100 at A3 1:50 at A1	