




Site Boundary

ALEXANDRA PALACE PARK

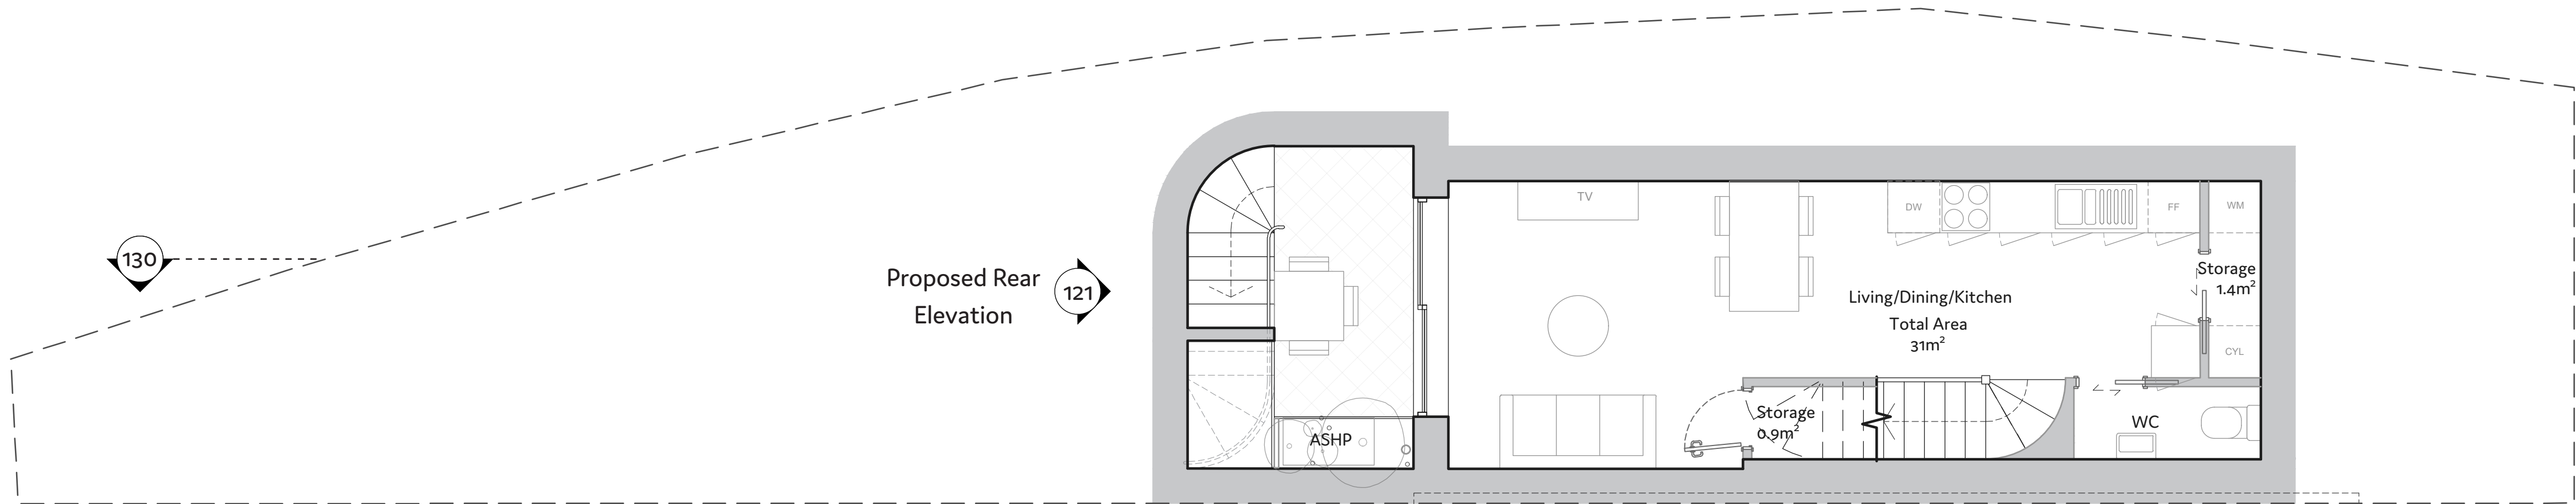

Proposed Rear
Elevation

Proposed
Section AA

No. 175A

No. 175

No. 173

A	09/23	Planning	JG	CS
Rev.	Date	Description	Drawn	Audit


OFFICE
S&M

© Office S&M LLP
18 Ashwin Street
London, E8 3DL
office@officesandm.com
www.officesandm.com

Project Name 175A Nightingale Lane, N8 7LJ	Project No. 23510	Date Created 9/23
Drawing Name Proposed Lower Ground Floor	Drawing No. 099	Revision A
Status Planning Application	Scale 1:100 at A3 1:50 at A1	North



Site Boundary

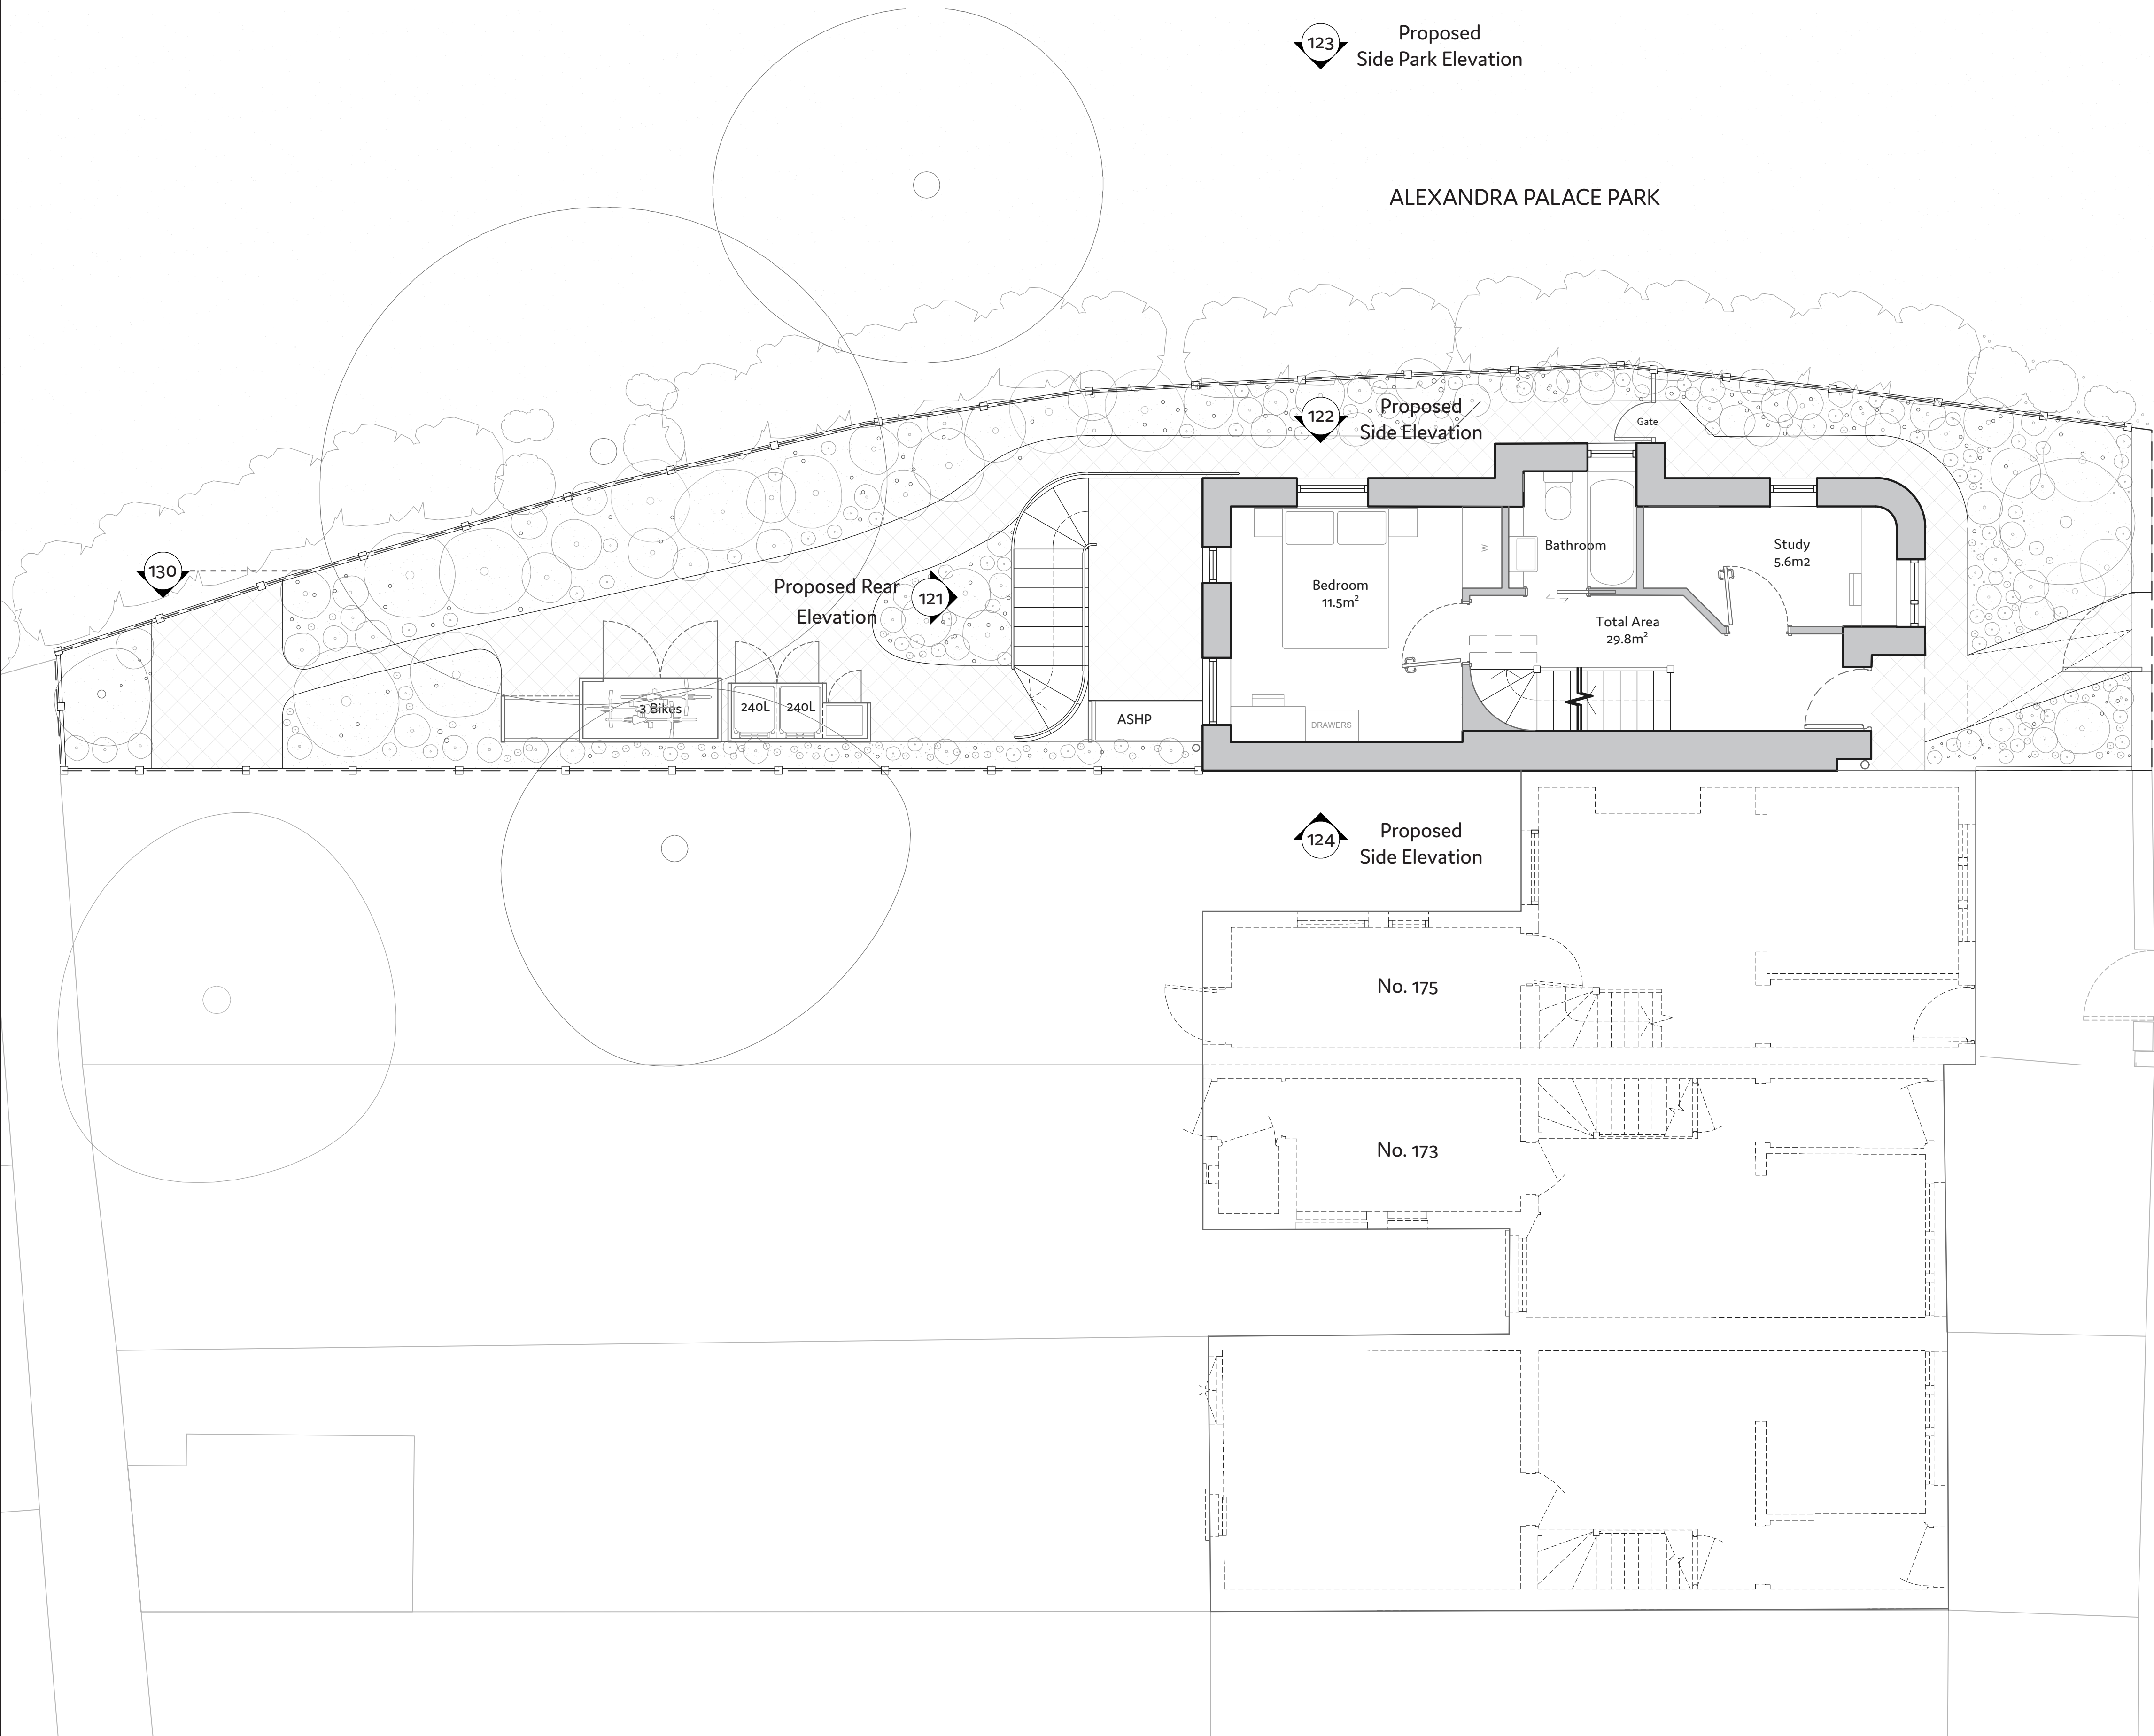

No. 175A

NIGHTINGALE LANE

A	09/23	Planning	JG	CS
Rev.	Date	Description	Drawn	Audit


OFFICE
S&M

© Office S&M LLP
18 Ashwin Street
London, E8 3DL
office@officesandm.com
www.officesandm.com

Project Name 175A Nightingale Lane, N8 7LJ	Project No. 23510	Date Created 9/23
Drawing Name Proposed Ground Floor Plan	Drawing No. 100	Revision A
Status Planning Application	Scale 1:100 at A3 1:50 at A1	North



Site Boundary

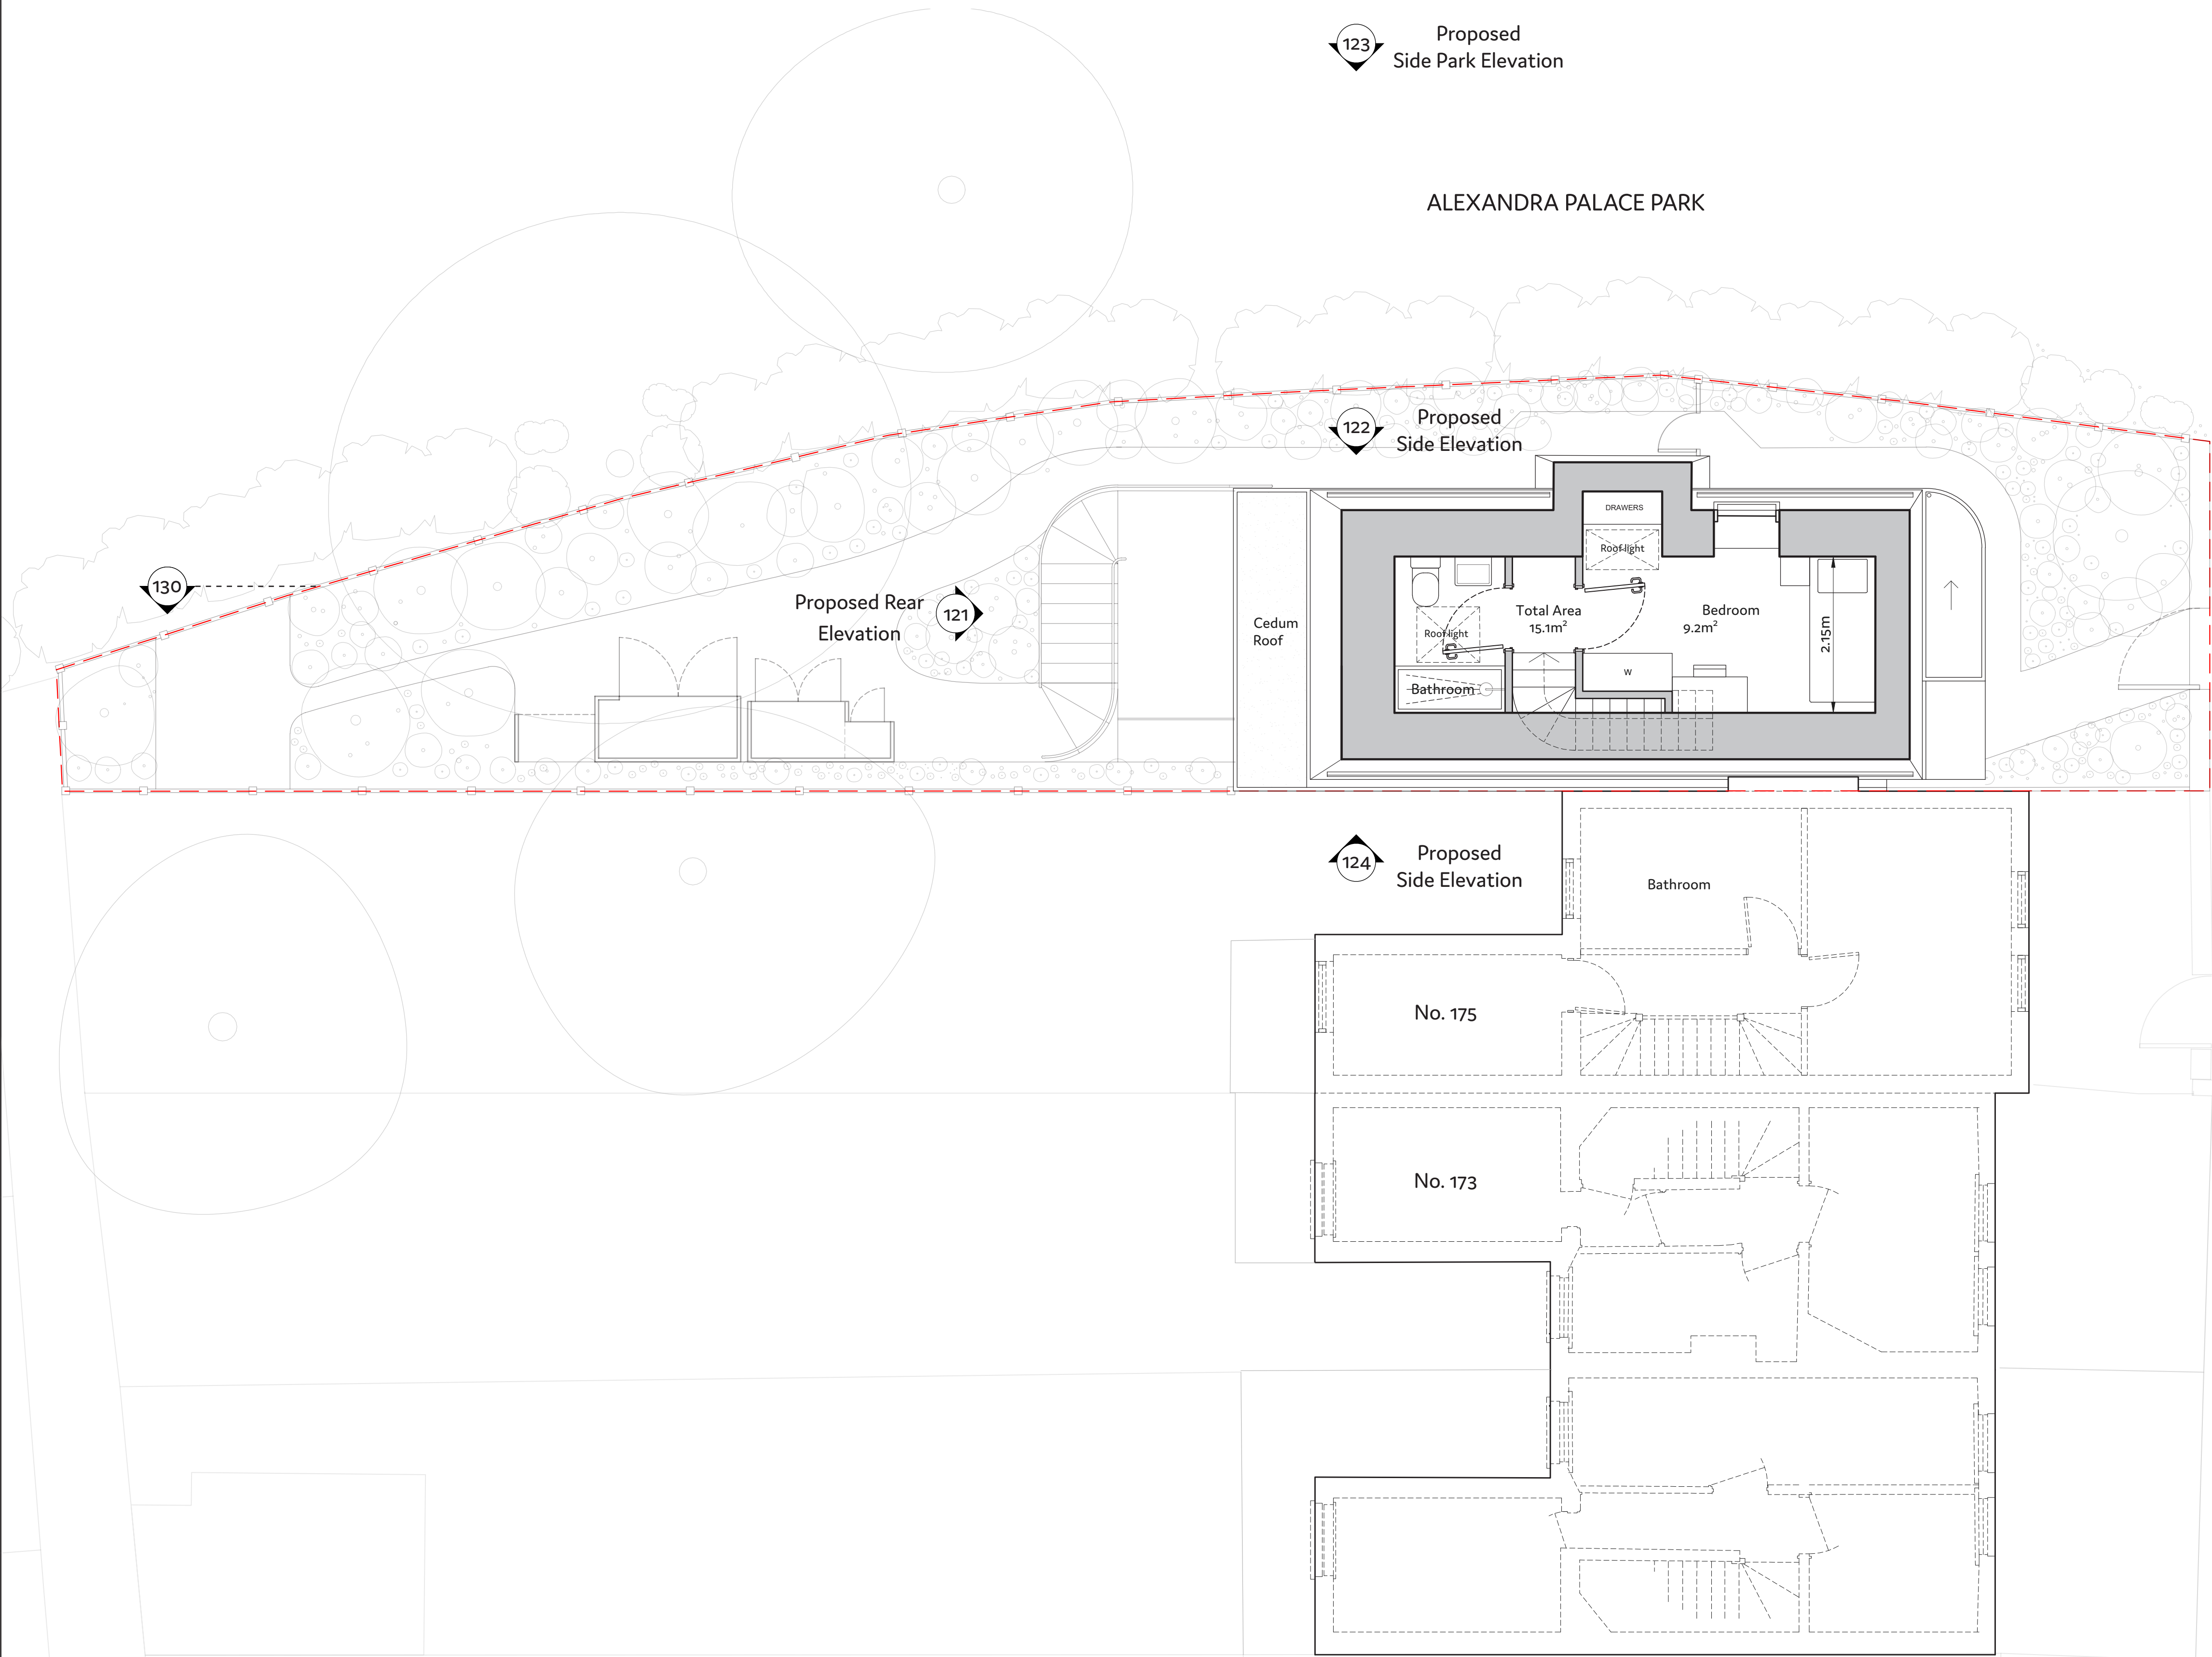

No. 175A

Proposed Section AA

Proposed Front Elevation

NIGHTINGALE LANE

A	09/23	Planning	JG	CS
Rev.	Date	Description	Drawn	Audit


OFFICE
S&M

© Office S&M LLP
18 Ashwin Street
London, E8 3DL
office@officesandm.com
www.officesandm.com

Project Name 175A Nightingale Lane, N8 7LJ	Project No. 23510	Date Created 9/23
Drawing Name Proposed First Floor Plan	Drawing No. 101	Revision A
Status Planning Application	Scale 1:100 at A3 1:50 at A1	North



Site Boundary

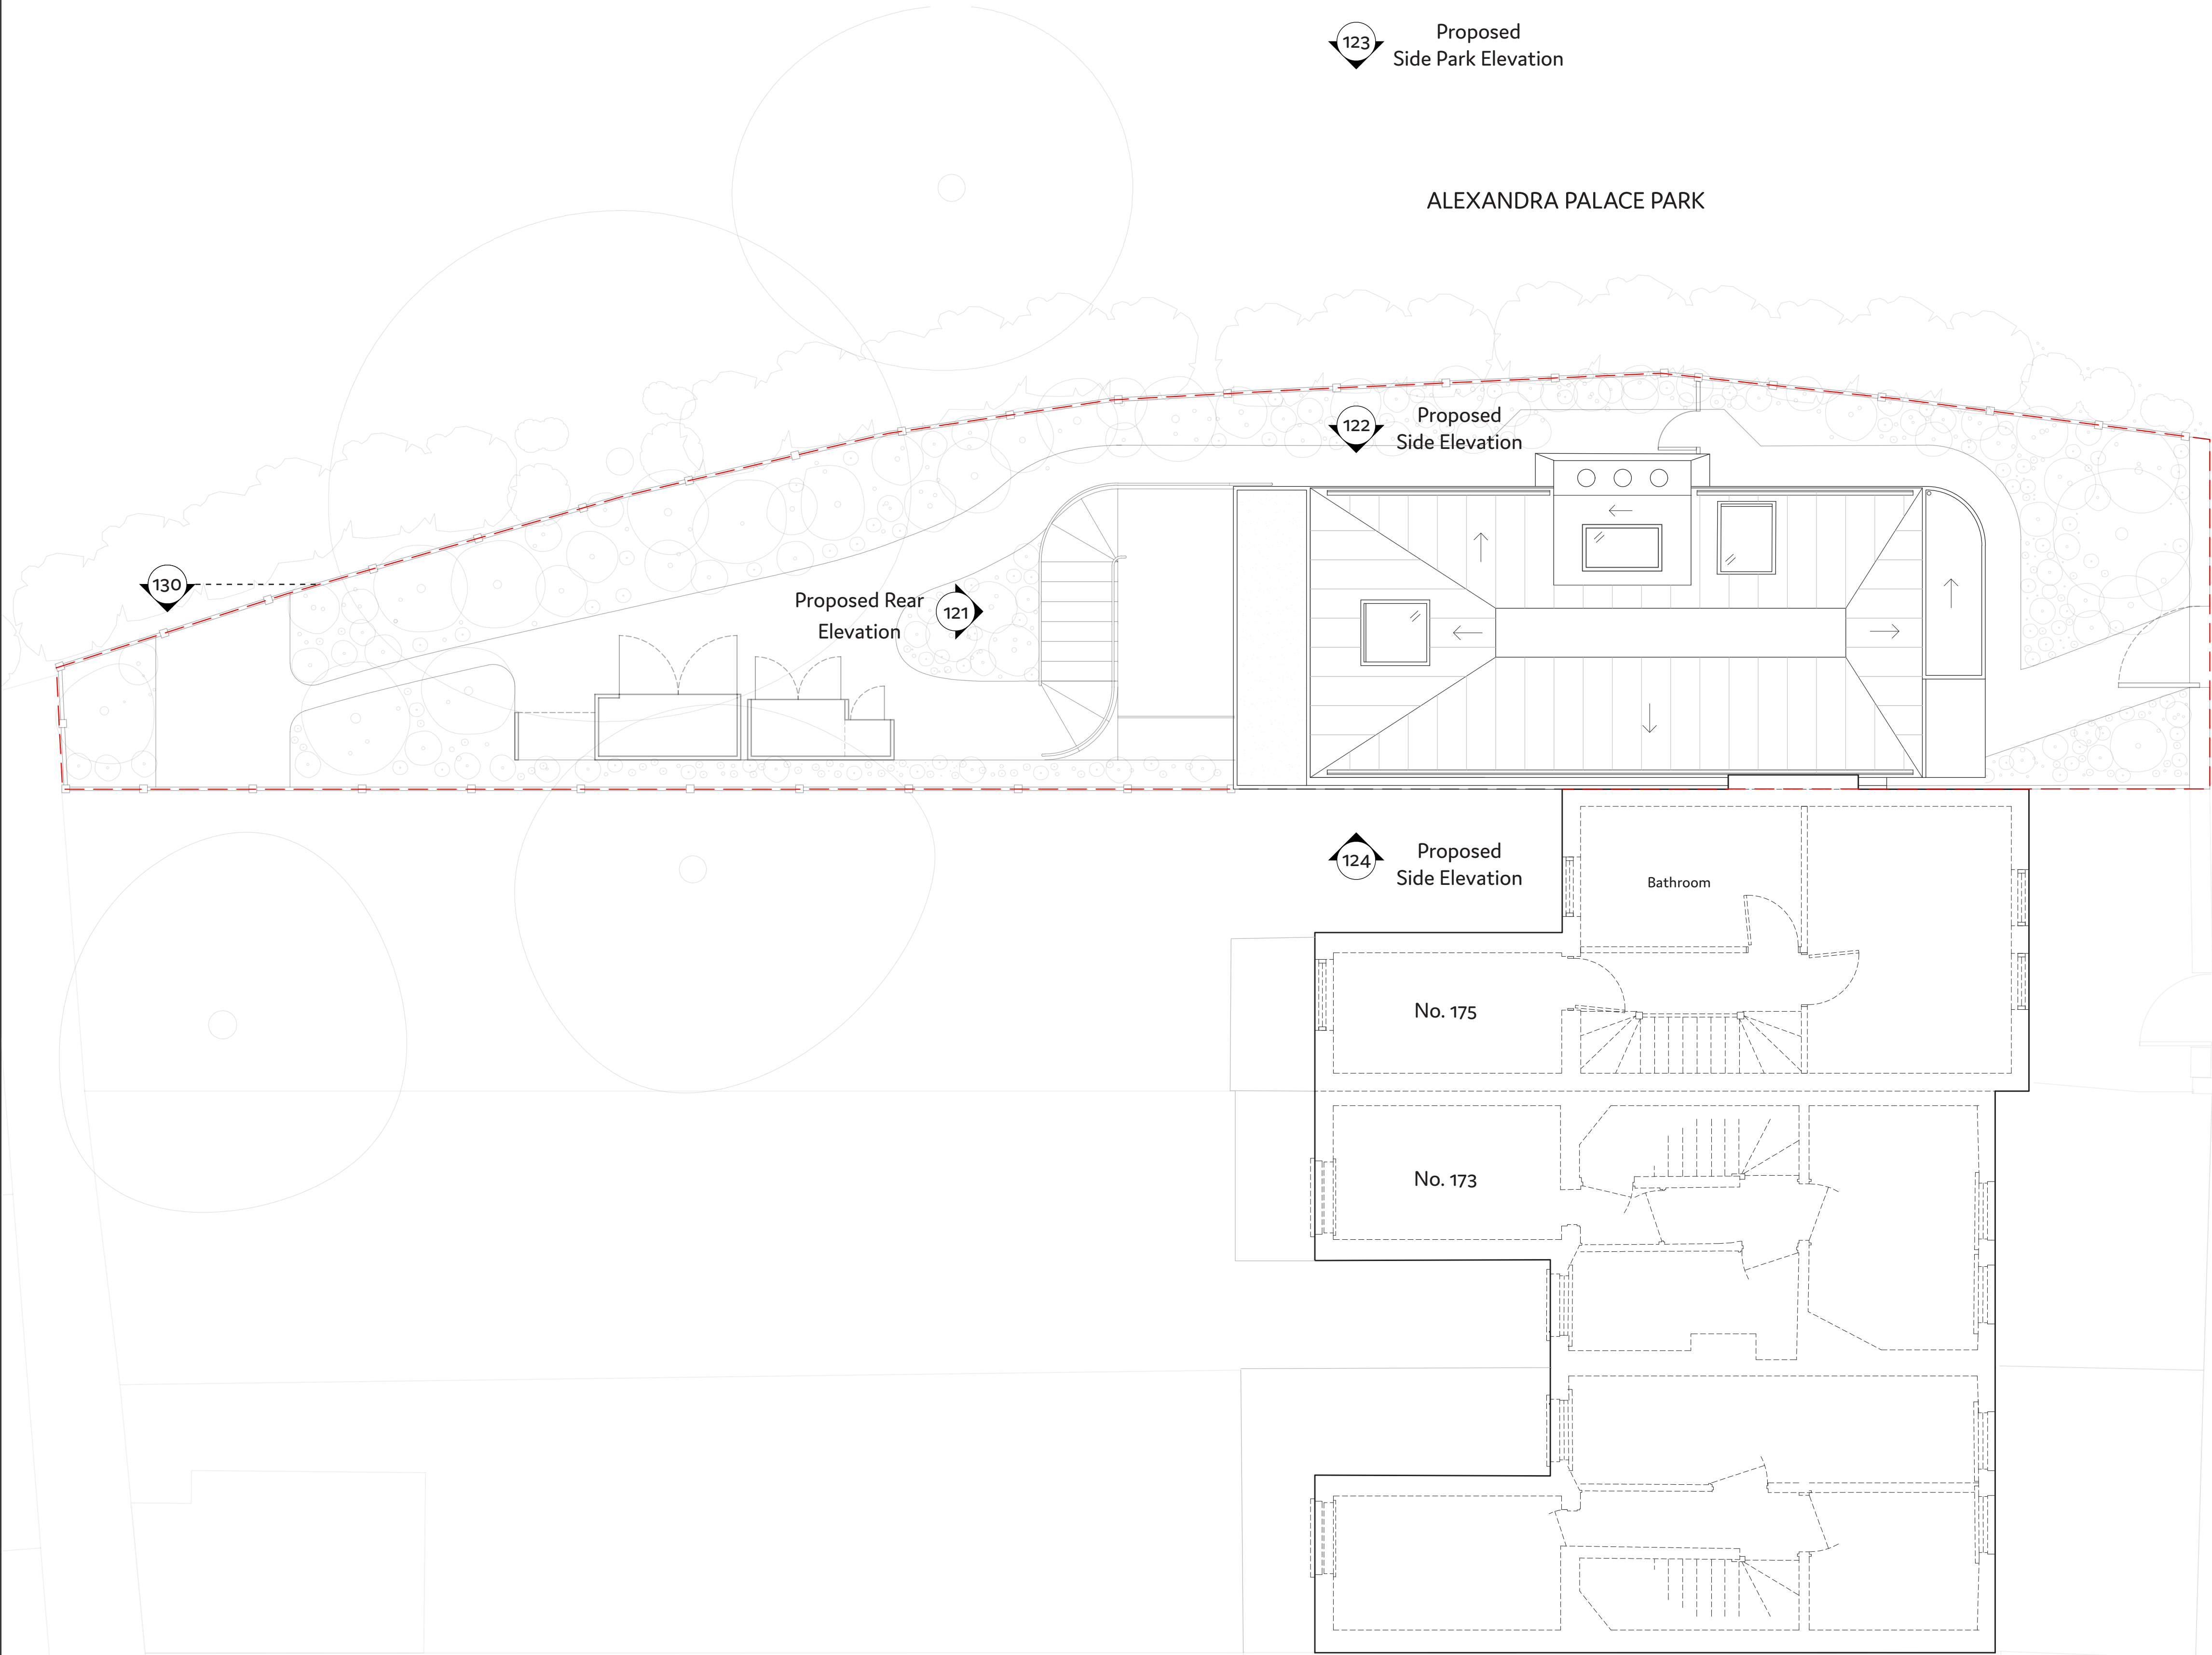

No. 175A

Proposed Section AA

Proposed Front Elevation

A	09/23	Planning	JG	CS
Rev.	Date	Description	Drawn	Audit

OFFICE
S&N

© Office S&M LLP
18 Ashwin Street
London, E8 3DL
office@officesandm.com
www.officesandm.com

Project Name 175A Nightingale Lane, N8 7LJ	Project No. 23510	Date Created 9/23
Drawing Name Proposed Roof Plan	Drawing No. 102	Revision A
Status Planning Application	Scale 1:100 at A3 1:50 at A1	North



Site Boundary



A	09/23	Planning	JG	CS
Rev.	Date	Description	Drawn	Audit

OFFICE
S&M

© Office S&M LLP
18 Ashwin Street
London, E8 3DL
office@officesandm.com
www.officesandm.com

Project Name 175A Nightingale Lane, N8 7LJ	Project No. 23510	Date Created 9/23
Drawing Name Proposed Front Elevation	Drawing No. 120	Revision A
Status Planning Application	Scale 1:100 at A3 1:50 at A1	



Site Boundary



A	09/23	Planning	JG	CS
Rev.	Date	Description	Drawn	Audit

OFFICE
S&M

© Office S&M LLP
18 Ashwin Street
London, E8 3DL
office@officesandm.com
www.officesandm.com

Project Name 175A Nightingale Lane, N8 7LJ	Project No. 23510	Date Created 9/23
Drawing Name Proposed Rear Elevation	Drawing No. 121	Revision A
Status Planning Application	Scale 1:100 at A3 1:50 at A1	

Site Boundary

A	09/23	Planning	JG	CS
Rev.	Date	Description	Drawn	Audit

OFFICE
S&M

© Office S&M LLP
18 Ashwin Street
London, E8 3DL

office@officesandm.com
www.officesandm.com

Project Name 175A Nightingale Lane, N8 7LJ	Project No. 23510	Date Created 9/23
Drawing Name Proposed Side Elevation	Drawing No. 122	Revision A
Status Planning Application	Scale 1:100 at A3 1:50 at A1	



Site Boundary




A	09/23	Planning	JG	CS
Rev.	Date	Description	Drawn	Audit

OFFICE
S&M

© Office S&M LLP
18 Ashwin Street
London, E8 3DL

office@officesandm.com
www.officesandm.com

Project Name 175A Nightingale Lane, N8 7LJ	Project No. 23510	Date Created 9/23
Drawing Name Proposed Park Side Elevation	Drawing No. 123	Revision A
Status Planning Application	Scale 1:100 at A3 1:50 at A1	

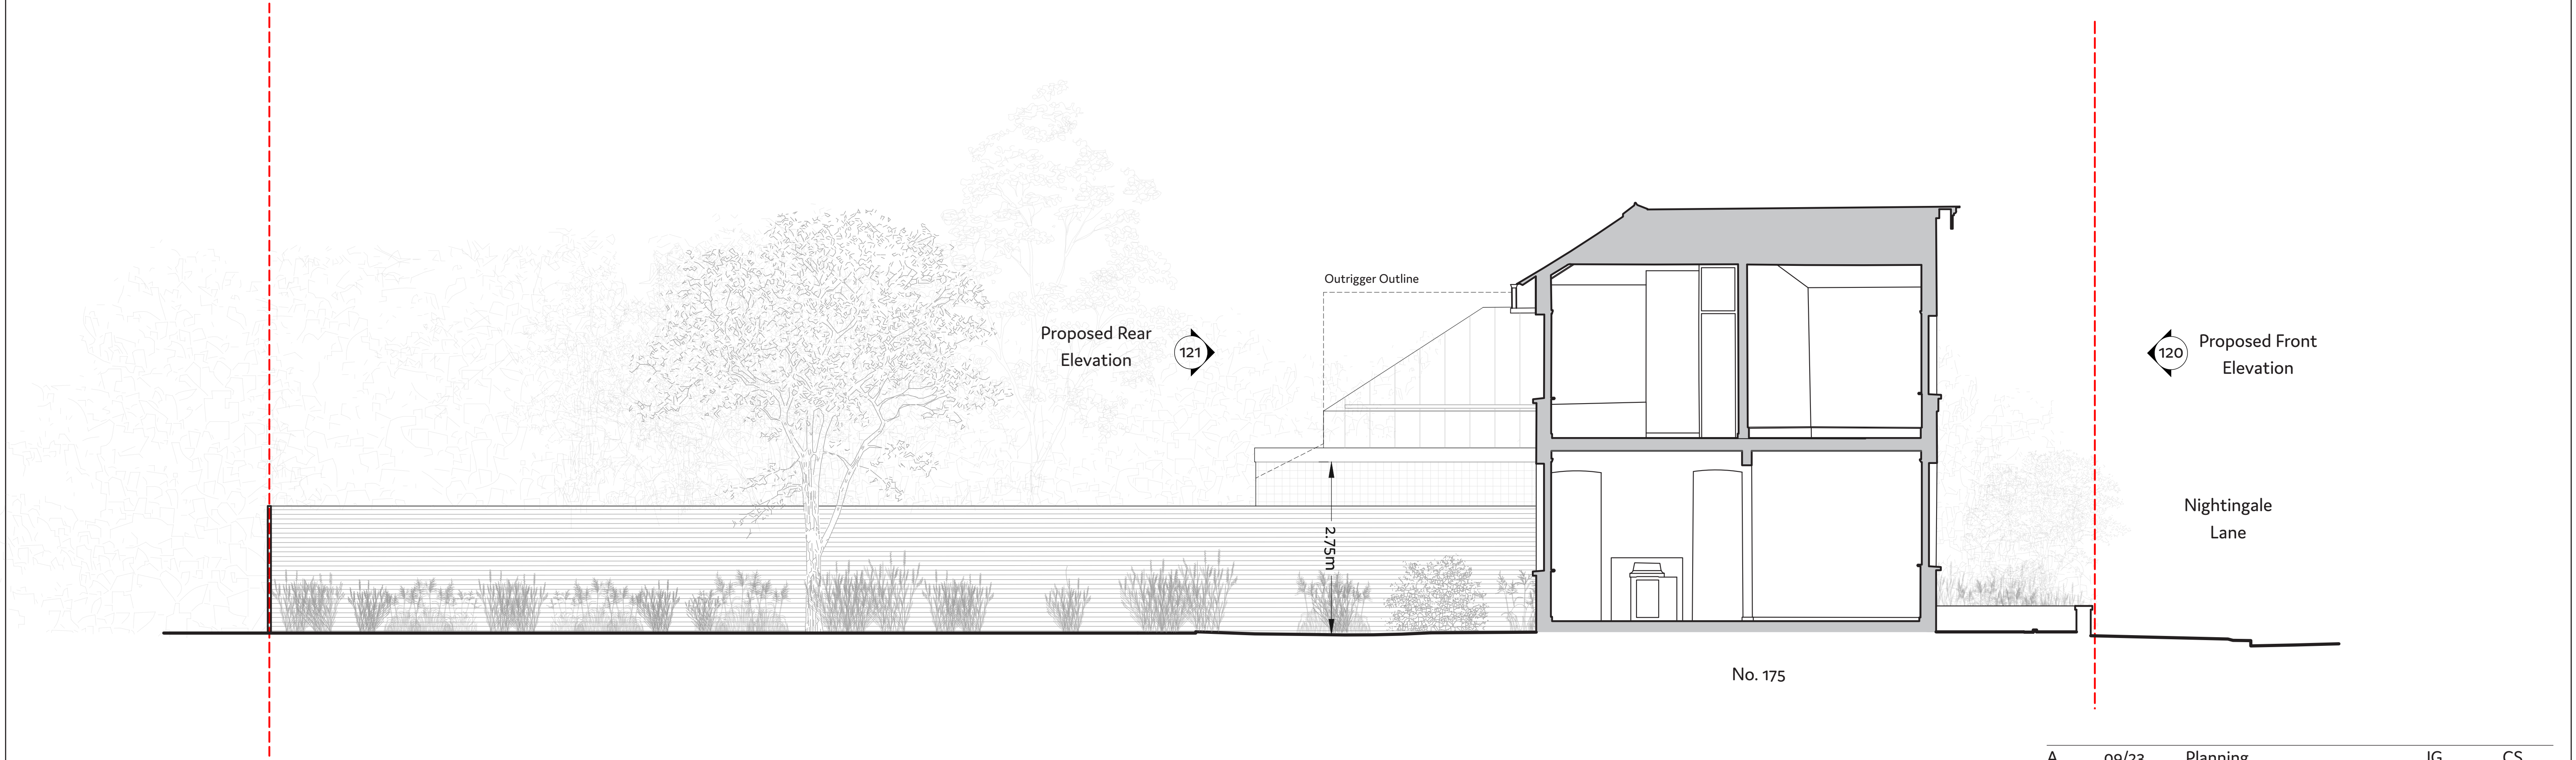Site Boundary

A	09/23	Planning	JG	CS
Rev.	Date	Description	Drawn	Audit

OFFICE
S&M


© Office S&M LLP
18 Ashwin Street
London, E8 3DL

office@officesandm.com
www.officesandm.com

Project Name 175A Nightingale Lane, N8 7LJ	Project No. 23510	Date Created 9/23
Drawing Name Proposed Side Elevation	Drawing No. 124	Revision A
Status Planning Application	Scale 1:100 at A3 1:50 at A1	



Site Boundary

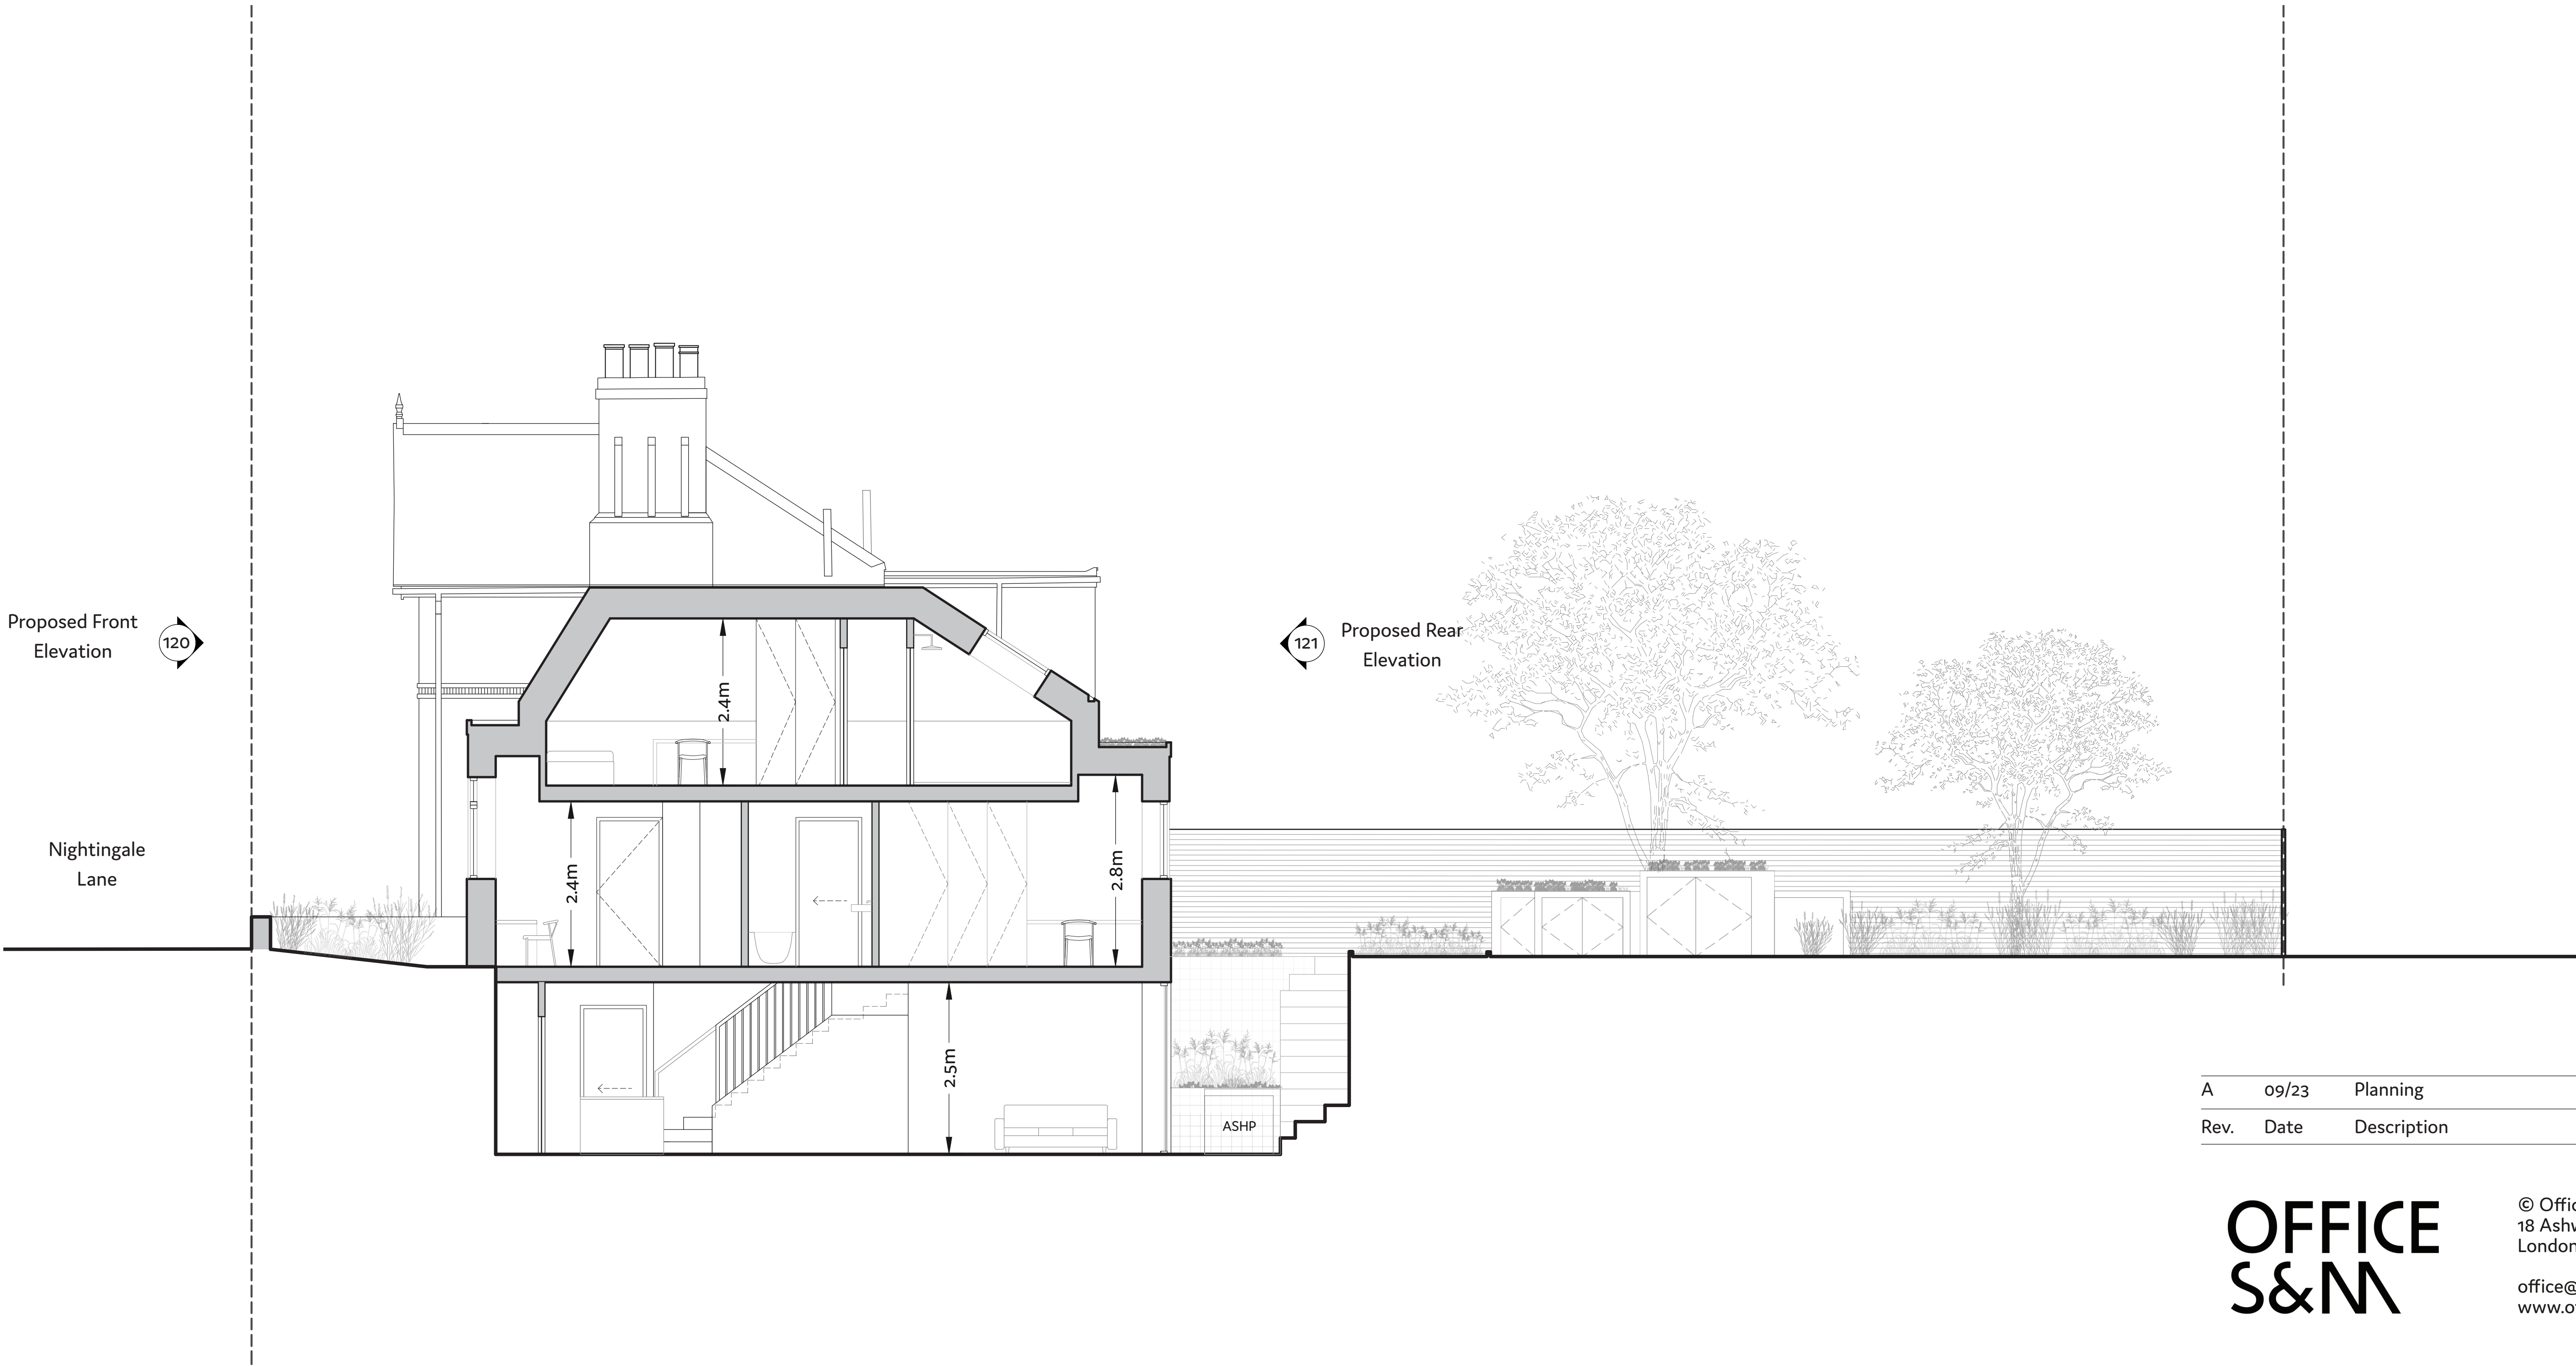

A	09/23	Planning	JG	CS
Rev.	Date	Description	Drawn	Audit

OFFICE
S&M

© Office S&M LLP
18 Ashwin Street
London, E8 3DL
office@officesandm.com
www.officesandm.com

Project Name 175A Nightingale Lane, N8 7LJ	Project No. 23510	Date Created 9/23
Drawing Name Proposed Section AA	Drawing No. 130	Revision A
Status Planning Application	Scale 1:100 at A3 1:50 at A1	