


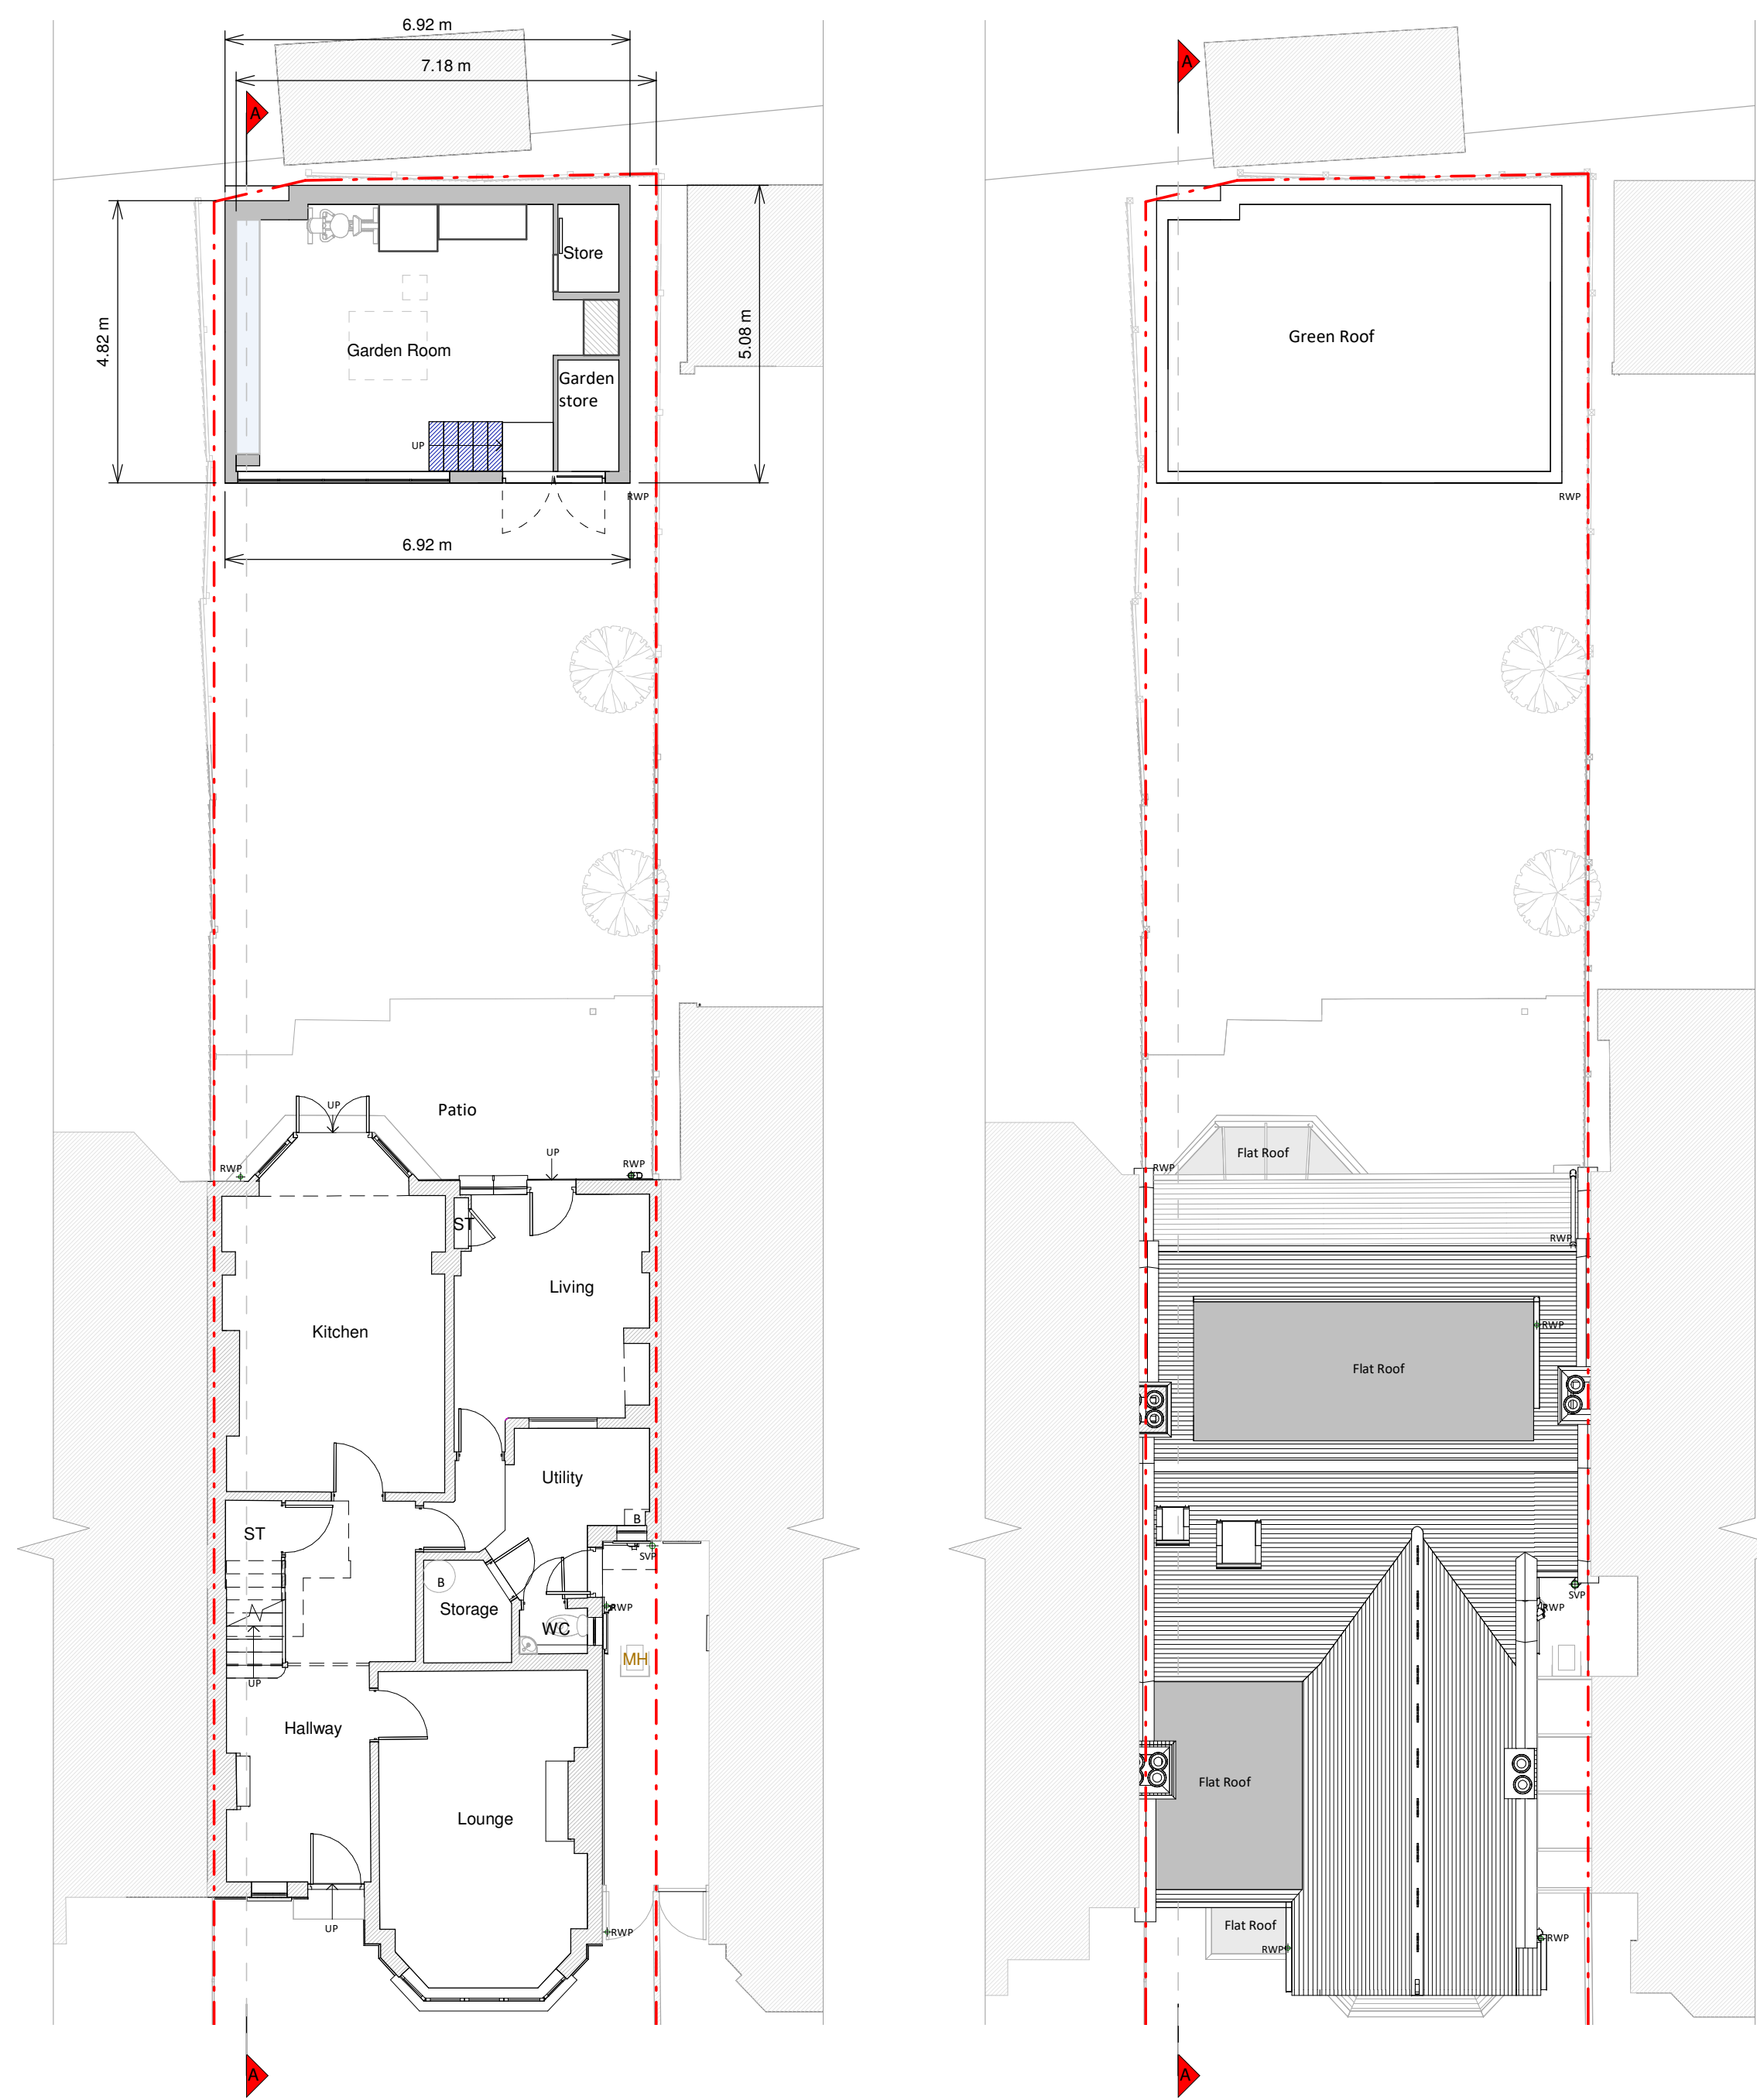

Ground Floor Plan


Roof Plan




Left Side Elevation



Right Side Elevation

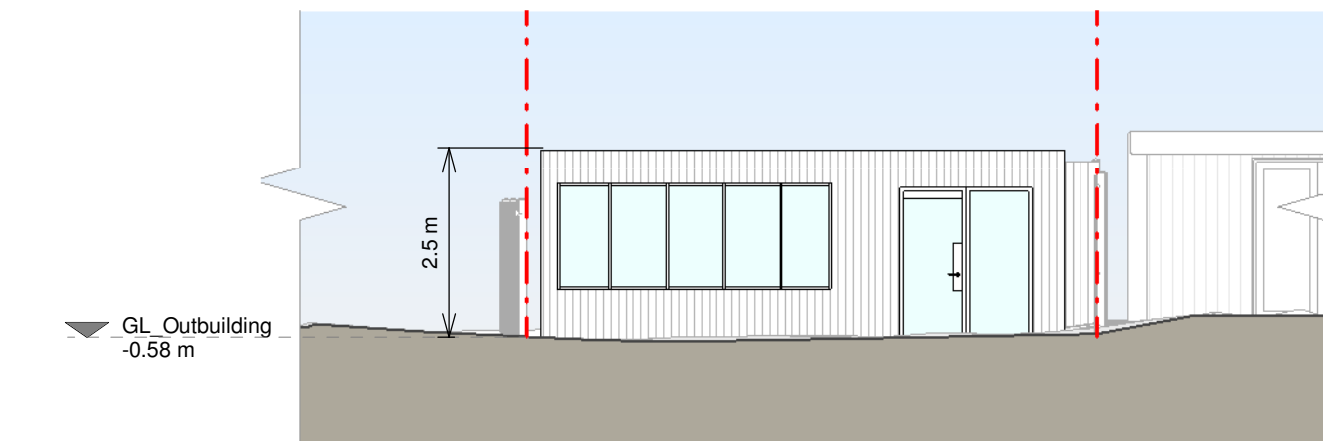

Front Elevation

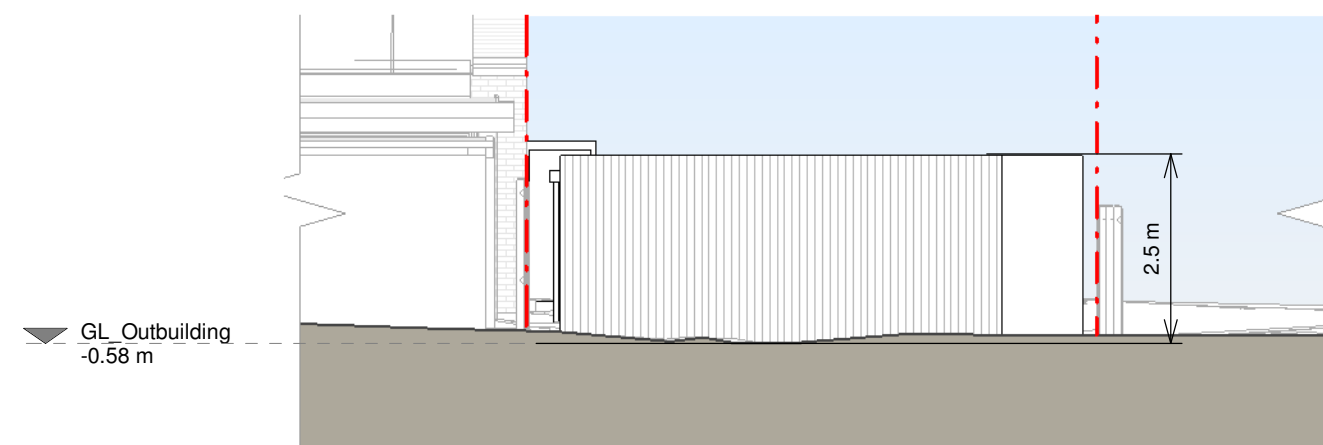

Rear Elevation



Section A - A

Copyright in the design and this drawing is the property of RESI. Reproduction in whole or in part is prohibited without the written consent of RESI. This drawing must be read in conjunction with all other relevant documentation and drawings.

RESI accepts no liability for any expense, loss or damage of whatsoever nature and however arising from any variations which have not been referred to them and their approval obtained.


Print not to actual scale. Do not scale, except where for Planning purposes. All dimensions to be cross checked on site prior to construction and completion. Any discrepancies to be reported to RESI immediately.

Proposed Materials:

Brickwork / Walls: Timber cladding
Flat roof - Green roof
Windows - Windows to match existing
Doors - Doors to match existing
Roofs / Gutter's / Fascia's - Black UPVC downpipes, guttering and white painted timber fascias

KEY

Existing walls - - - Boundary line
Proposed walls - - - Proposed beam
Proposed furniture - - - Proposed drainage
Proposed staircase - - - Existing removed
Proposed windows - - - 1.5m head height
Proposed rooflight - - - 1.8m head height

 

Revision		
Rev	Notes	Date
A	Planning Issue	29/09/2023



Job Title
Proposed outbuilding, floor plan redesign and all associated works at 35 Midhurst Avenue

Drawing Status
Planning Drawings

Client
Richard Heald

Drawing Title
Proposed Drawings

Scale 1:100 @ A1	Drawn AR
Date Sep 2023	Checked UK
Drawing No. 8179191-01 - 3100	Rev A

