




1 Proposed Block Plan
Scale: 1:500 @ A3



2 Existing Location Plan
Scale: 1:1250 @ A3



3 Proposed Location Plan
Scale: 1:1250 @ A3

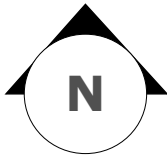

Certificate of Lawfulness

CLIENT
Mr & Mrs Hewes

PROJECT
Rear Extension



DATE
08/08/23

51 Woodfield Way
London
N11 2NR


001
rev

PROJECT NO.
2307768

DRAWN BY
PAC

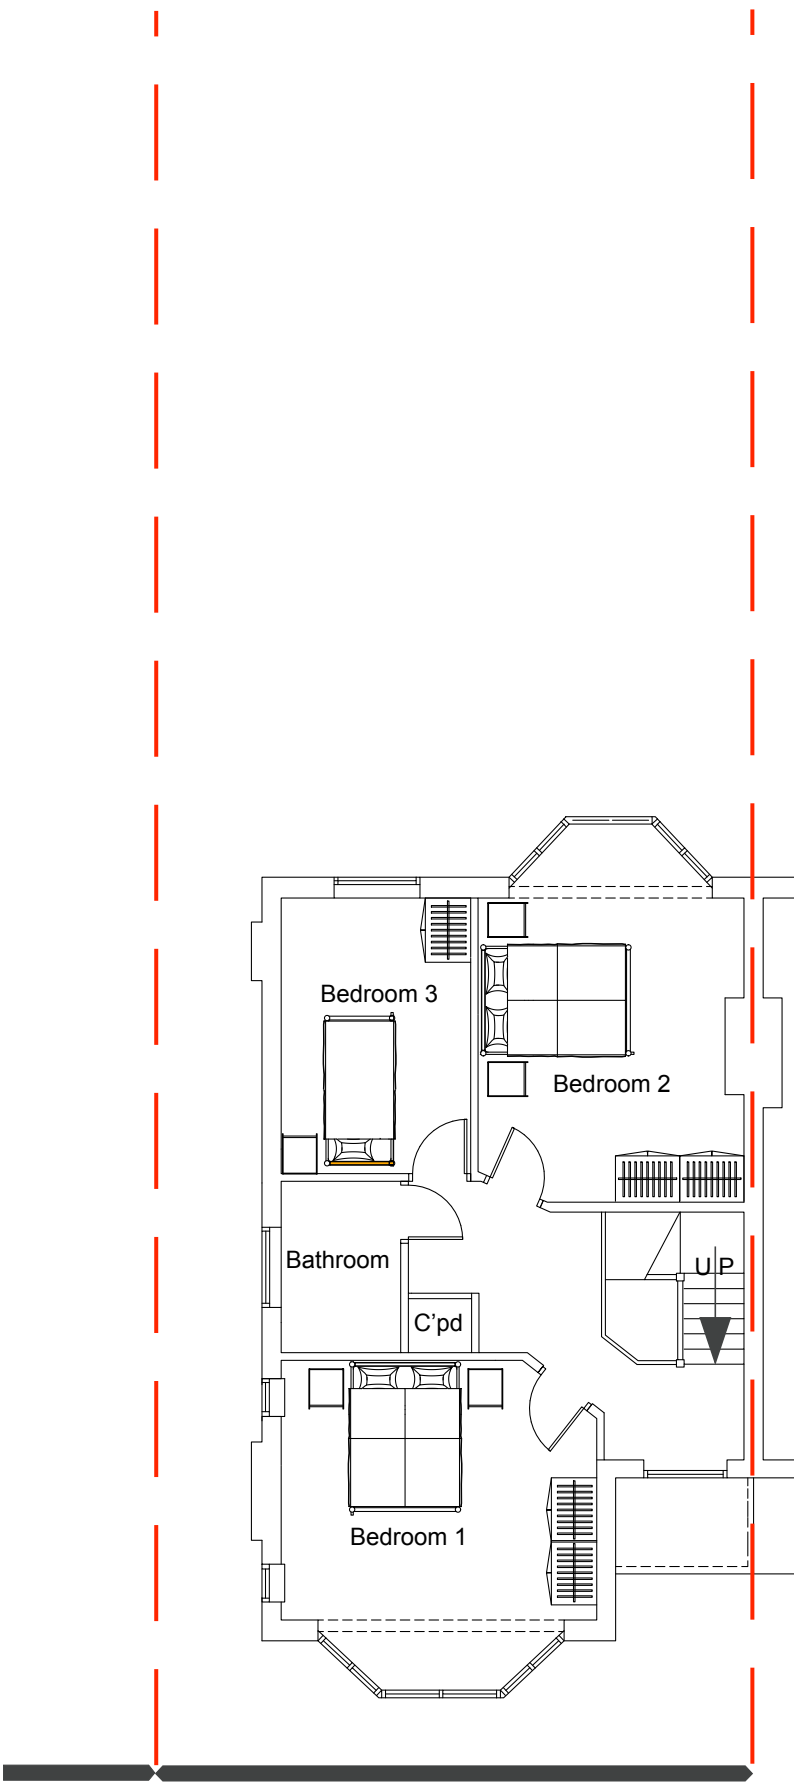 

1 Existing First Floor Plan
Scale: 1:100 @ A3

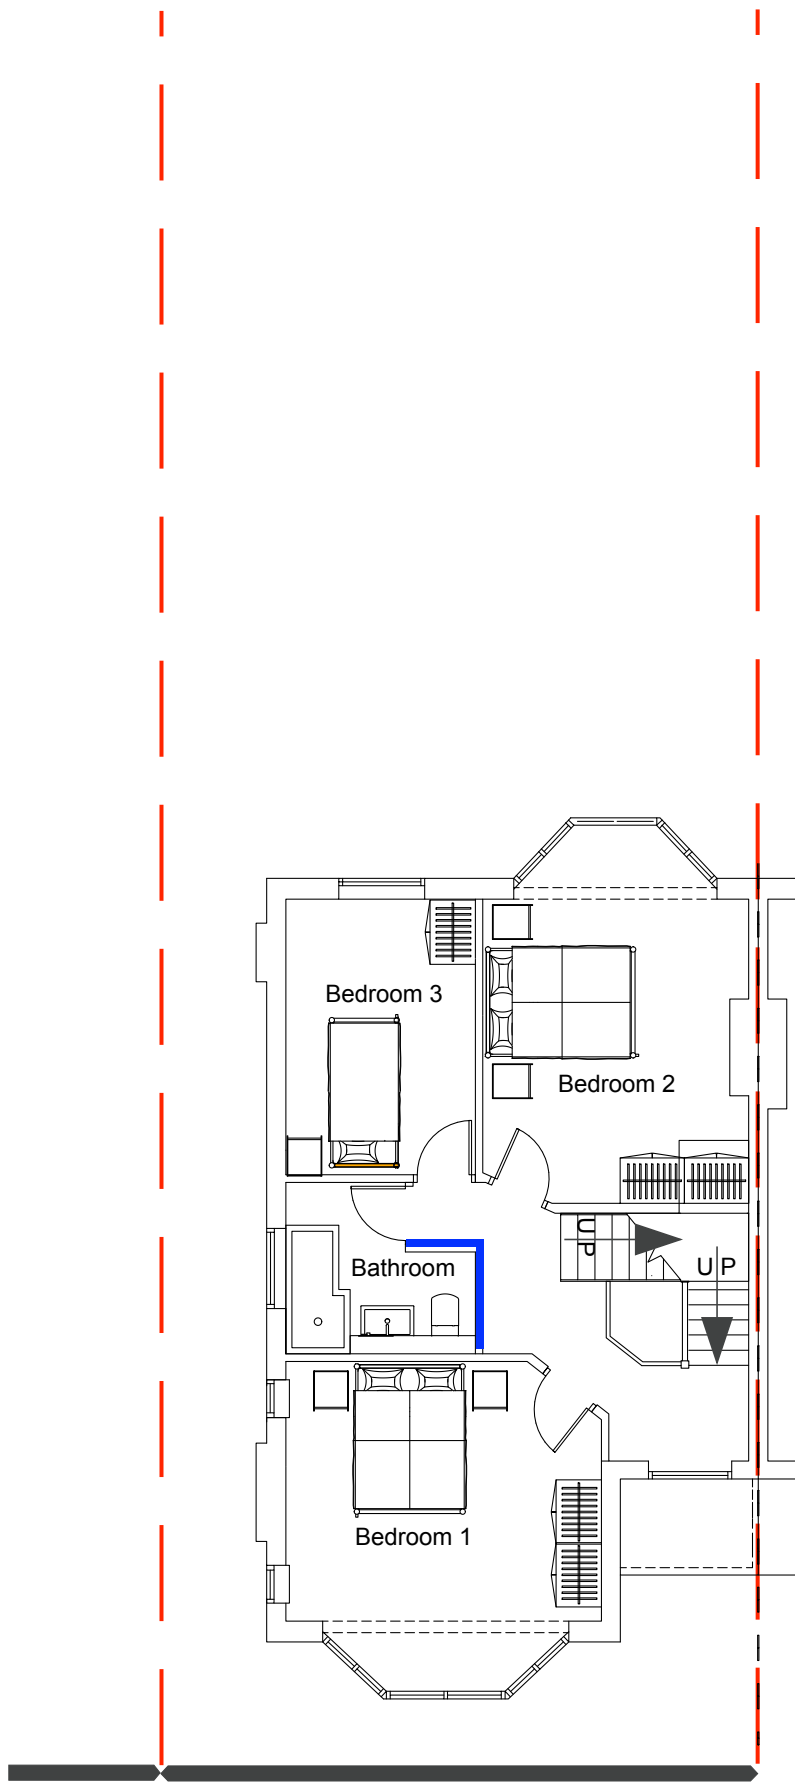

2 Proposed First Floor Plan
Scale: 1:100 @ A3

Certificate of Lawfulness



CLIENT
Mr & Mrs Hewes

PROJECT
Rear Extension
PROJECT NO.
2307768


DATE
08/08/23
DRAWN BY
PAC

51 Woodfield Way
London
N11 2NR

003
rev A

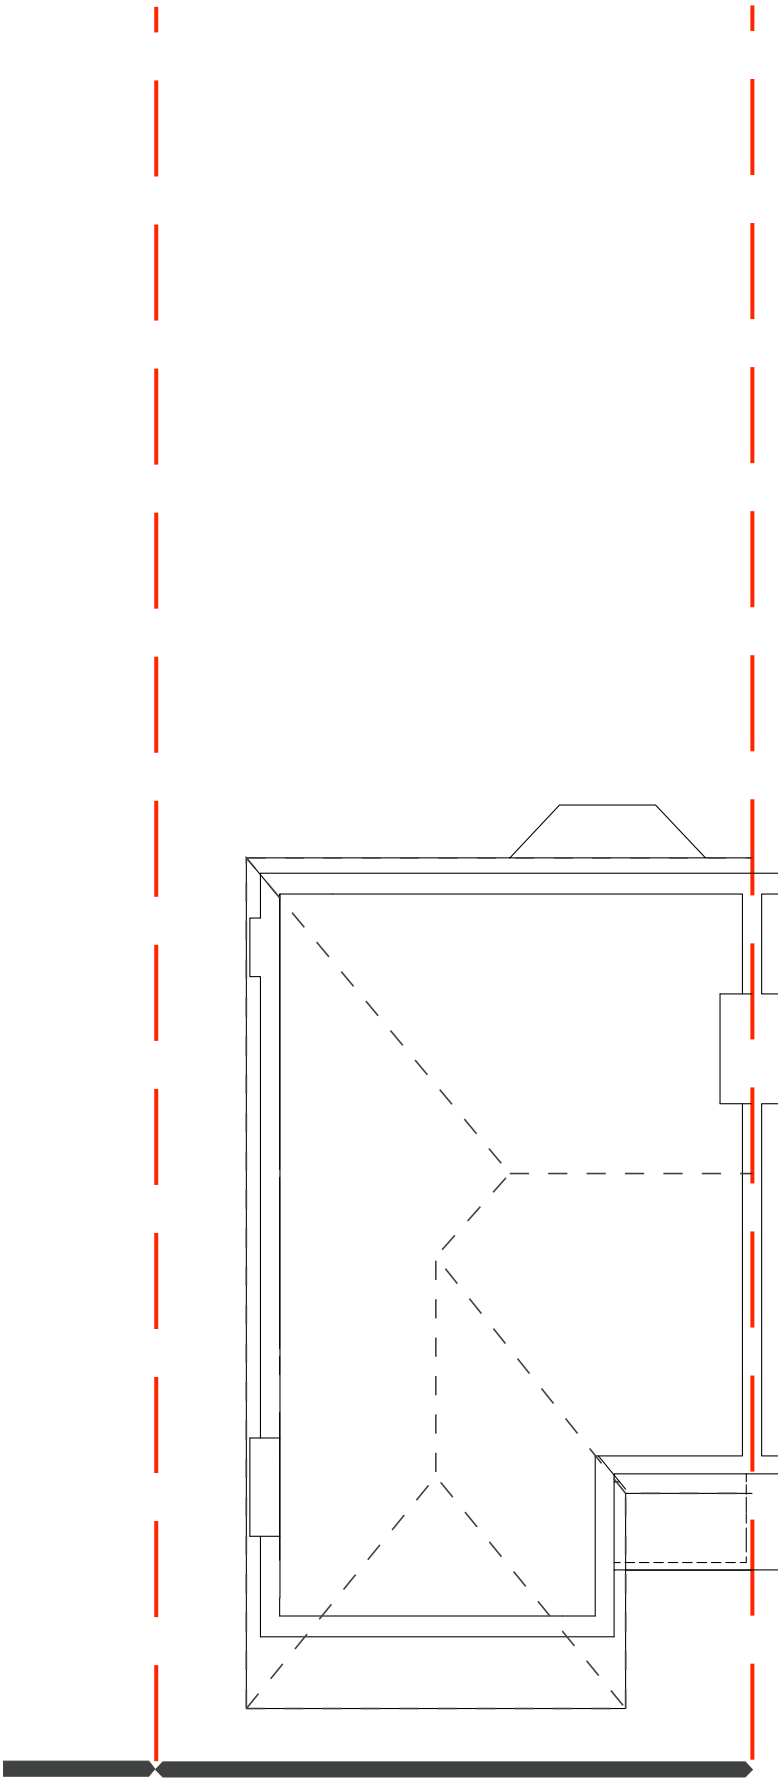 

1 Existing Second Floor Plan
Scale: 1:100 @ A3

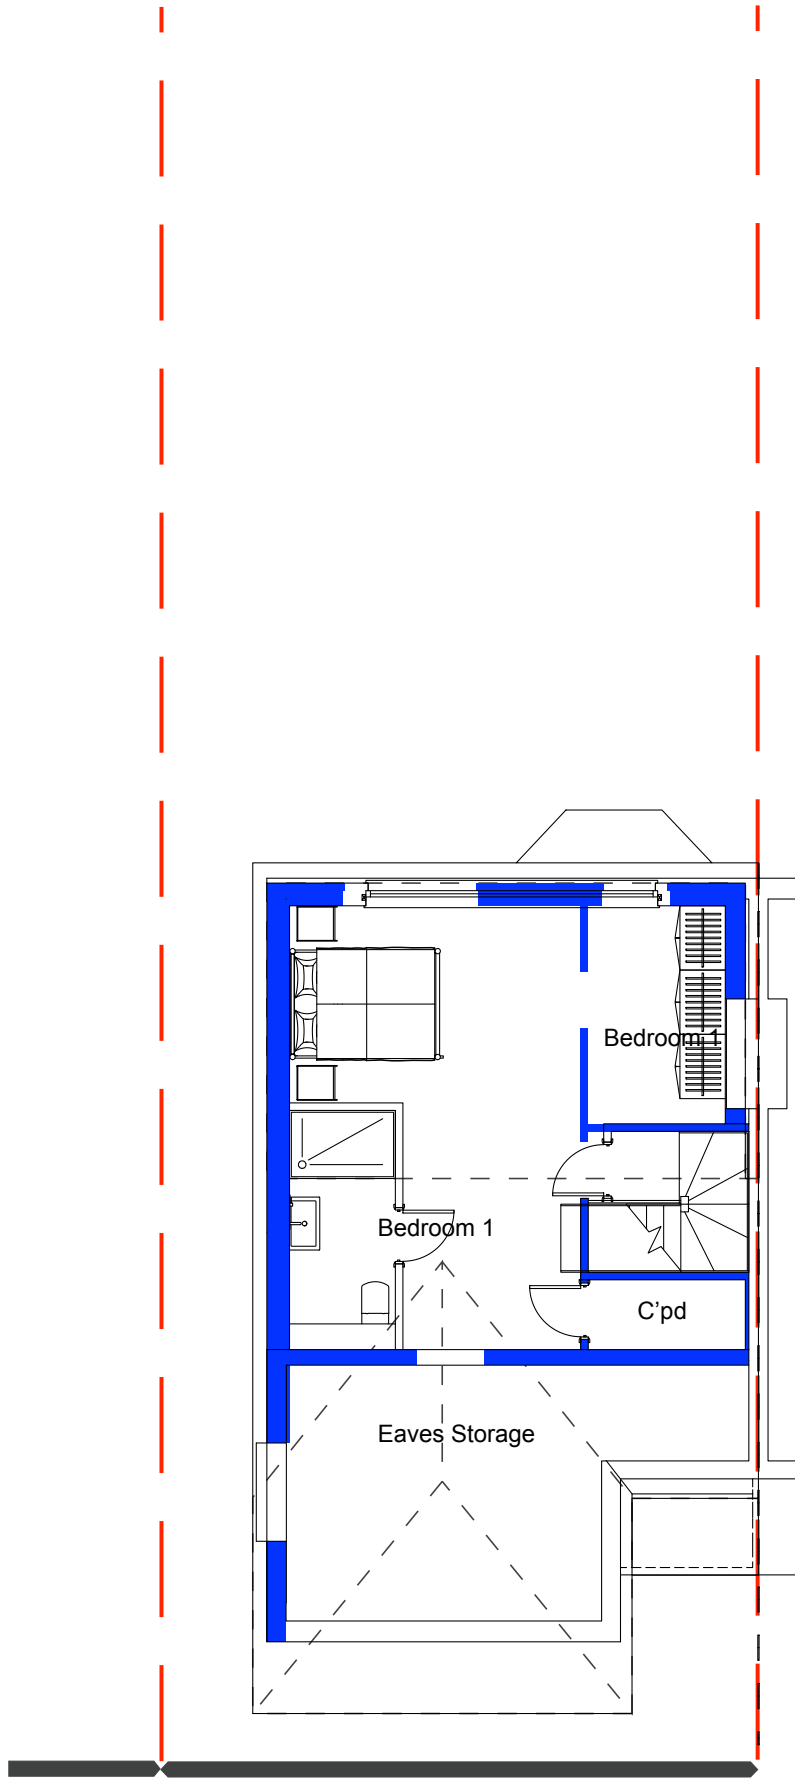

2 Proposed First Second Plan
Scale: 1:100 @ A3

Certificate of Lawfulness



CLIENT
Mr & Mrs Hewes

PROJECT
Rear Extension
PROJECT NO.
2307768


DATE
08/08/23
DRAWN BY
PAC

51 Woodfield Way
London
N11 2NR

004
rev A

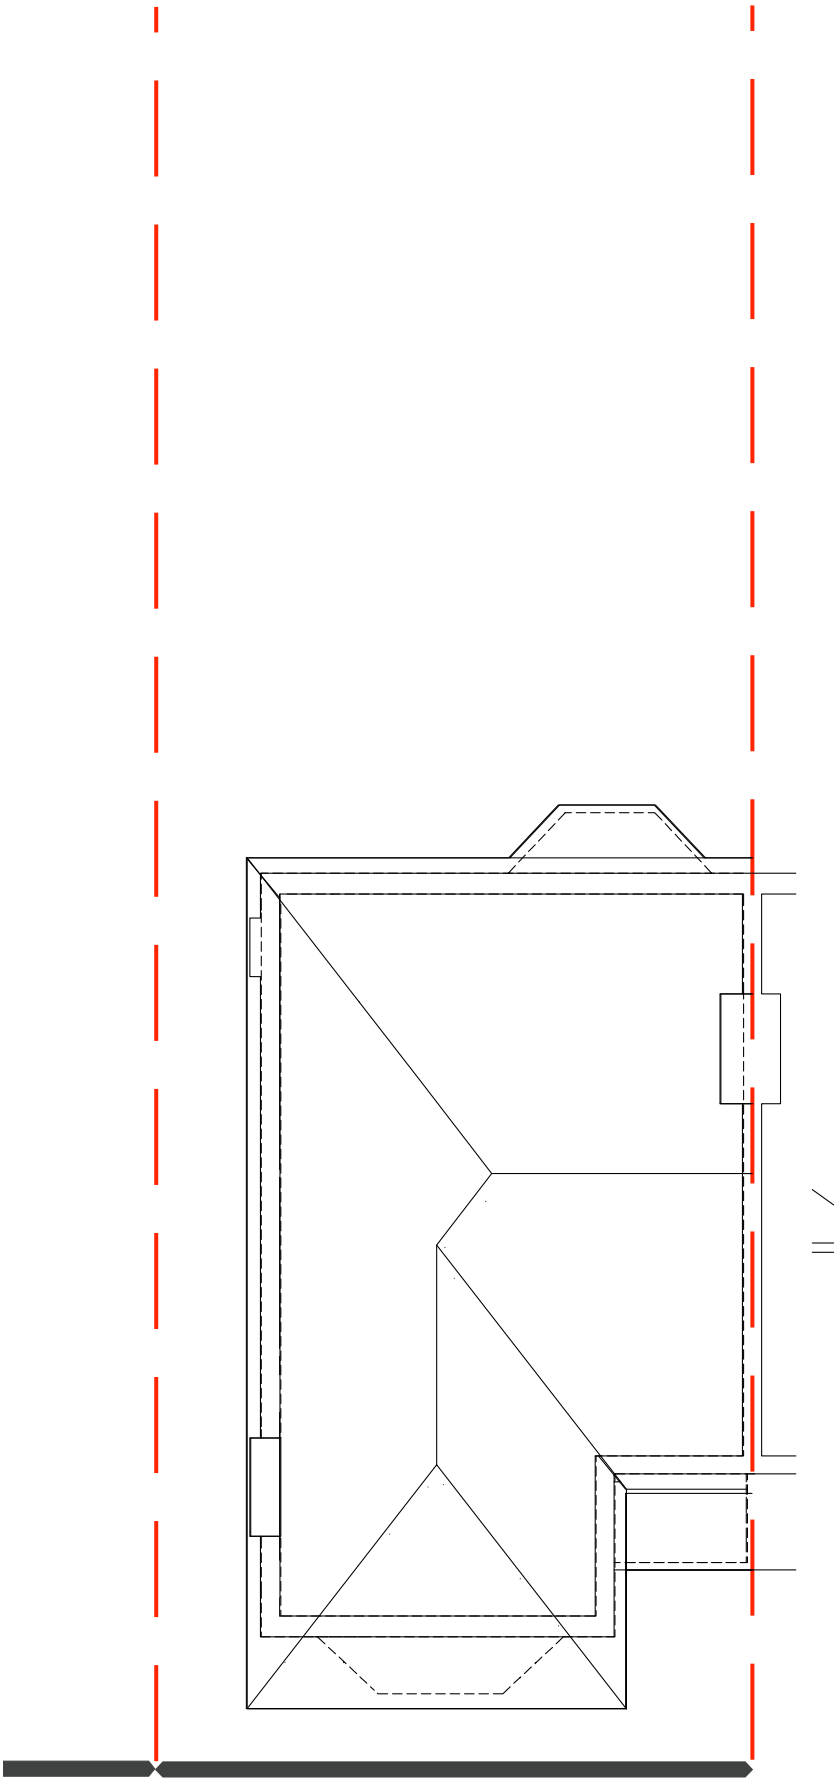 

1 Existing Roof Plan
Scale: 1:100 @ A3

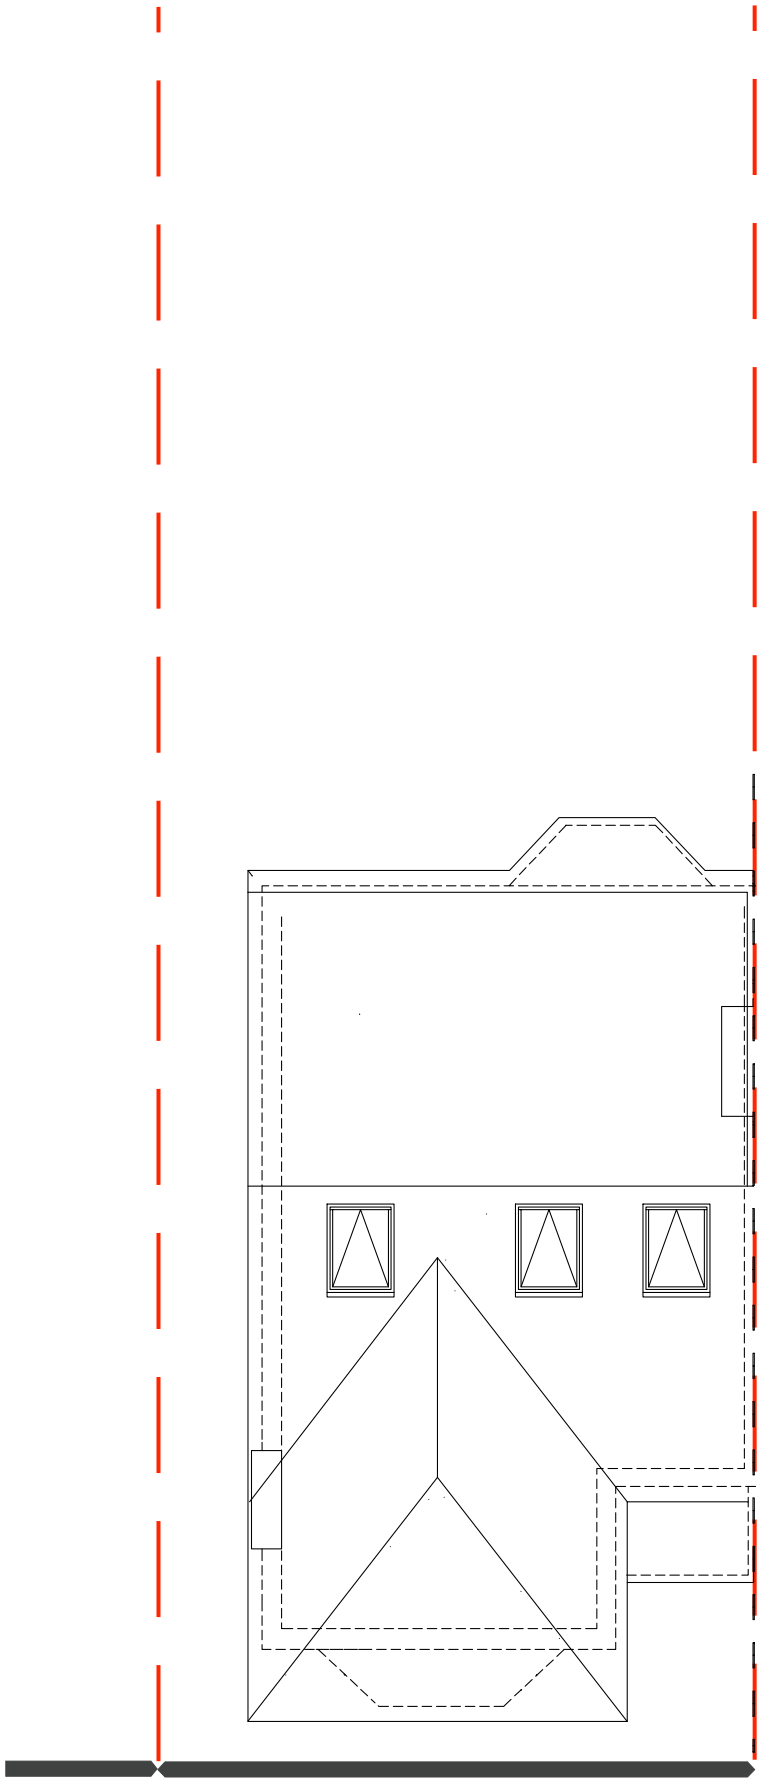

2 Proposed Roof Plan
Scale: 1:100 @ A3

Certificate of
Lawfulness

CLIENT
Mr & Mrs Hewes


PROJECT
Rear Extension
PROJECT NO.
2307768

DATE
08/08/23
DRAWN BY
PAC

51 Woodfield Way
London
N11 2NR

005
rev A

0 1 2 3 4

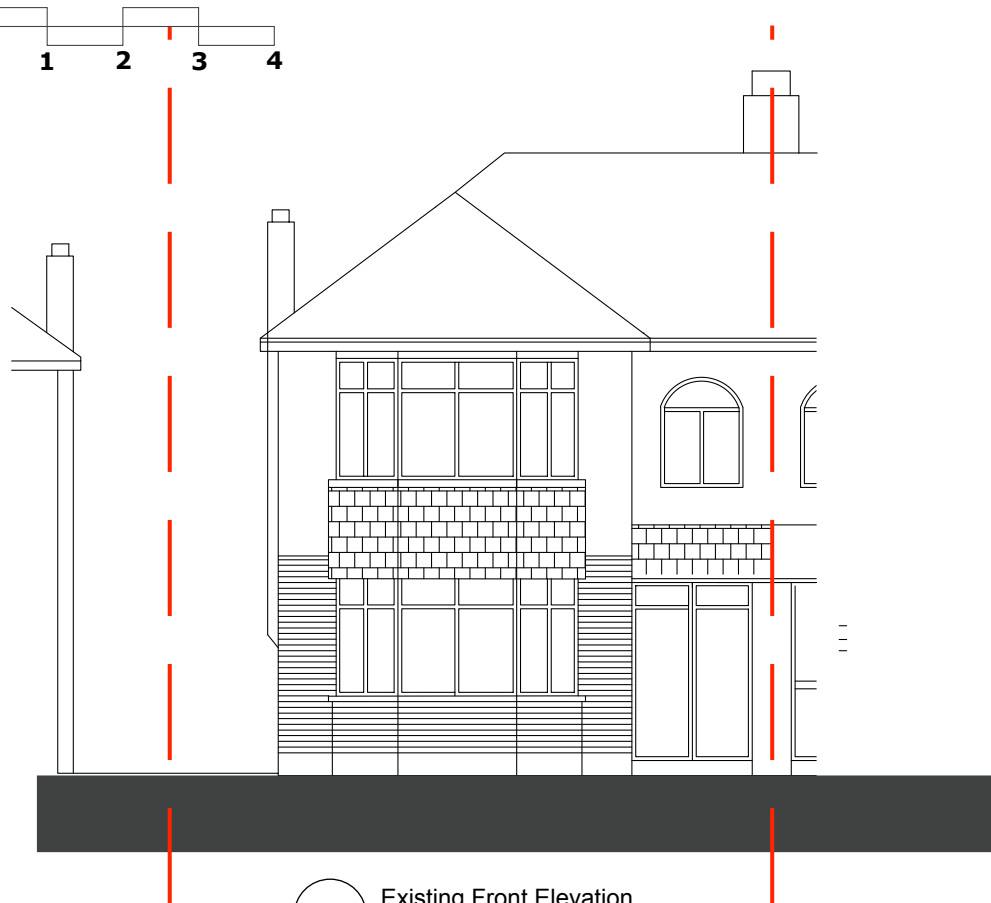


1 Existing Front Elevation
Scale: 1:100 @ A3



3 Existing Rear Elevation
Scale: 1:100 @ A3



2 Proposed Front Elevation
Scale: 1:100 @ A3

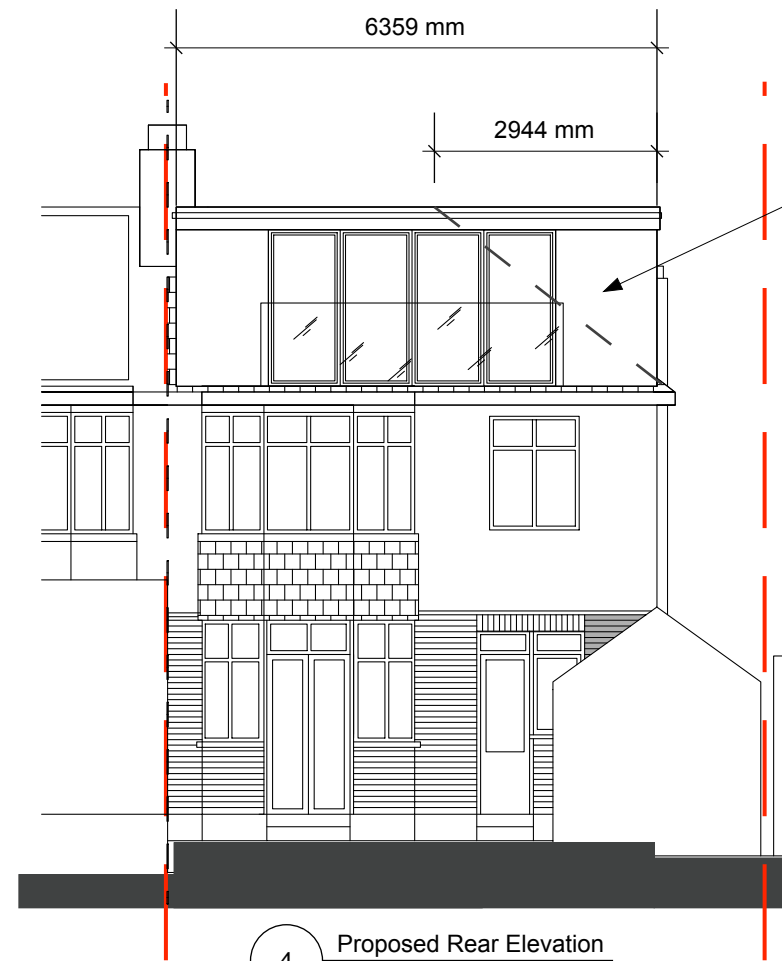

4 Proposed Rear Elevation
Scale: 1:100 @ A3

Certificate of Lawfulness


CLIENT
Mr & Mrs Hewes

PROJECT
Rear Extension
PROJECT NO.
2307768

DATE
08/08/23
DRAWN BY
PAC

51 Woodfield Way
London
N11 2NR

006
rev A

 

1 Existing Side Section/ Elevation
Scale: 1:100 @ A3



2 Proposed Side Section/ Elevation
Scale: 1:100 @ A3

Certificate of Lawfulness


CLIENT
Mr & Mrs Hewes

PROJECT
Rear Extension
PROJECT NO.
2307768


DATE
08/08/23
DRAWN BY
PAC

51 Woodfield Way
London
N11 2NR

007
rev A

 

1 Existing Side Section
Scale: 1:100 @ A3

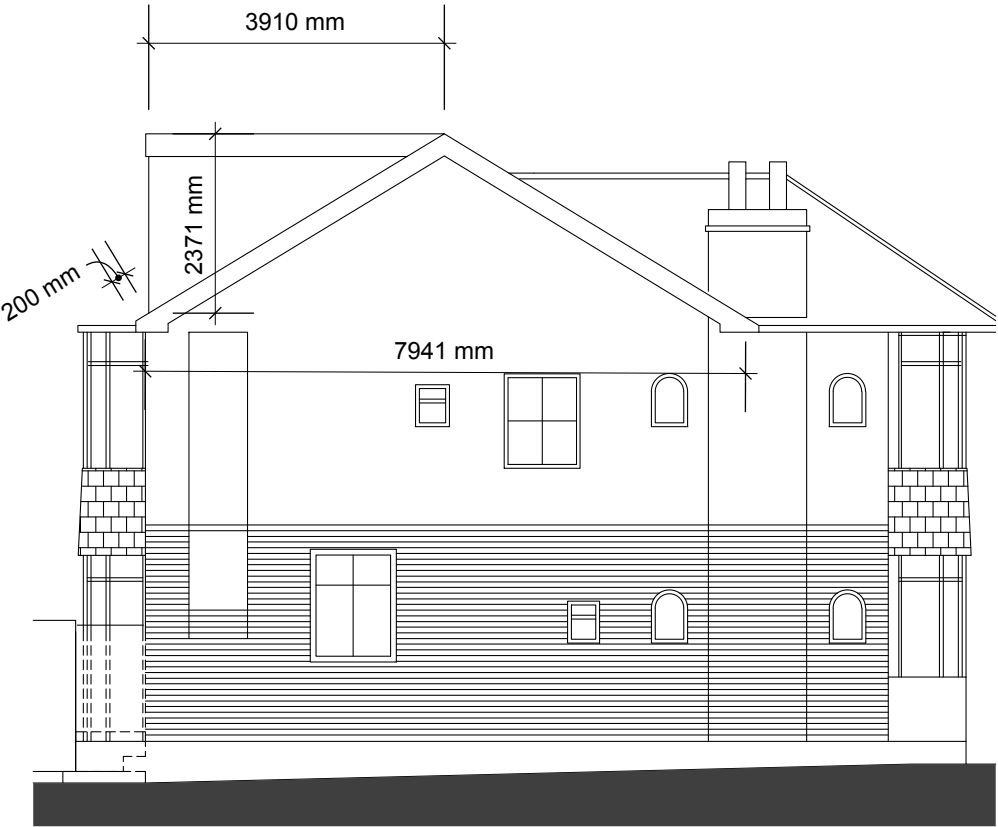

2 Proposed Side Section
Scale: 1:100 @ A3

Volume
Rear Dormer
 $(3.91\text{m} \times 2.37\text{m} \times 6.36\text{m})/2 = 29.47\text{m}^3$

Hip to Gable
 $(2.94\text{m} \times 7.94\text{m} \times 2.37\text{m})/6 = 9.22\text{m}^3$

Total volume= 38.69m³



Architects + Project Managers

www.domusapm.co.uk

paul@domusapm.co.uk

020 8144 2506

Certificate of Lawfulness

CLIENT
Mr & Mrs Hewes

PROJECT
Rear Extension

PROJECT NO.
2307768

DATE
08/08/23

DRAWN BY
PAC

51 Woodfield Way
London
N11 2NR

008
rev A