

PROPOSED

FRONT

REAR


LEFT SIDE ELEVATION

Scale 1:100 @ A3




FRONT ELEVATION

Scale 1:100 @ A3

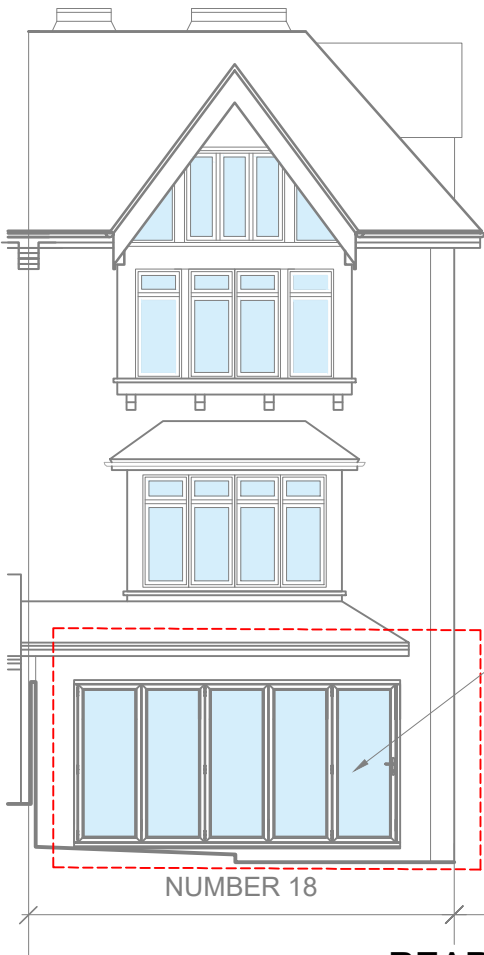

REAR ELEVATION

Scale 1:100 @ A3

 

Rev	Desc	By	Date	Ch
REVISIONS				

arkluta

15 Ashfield Road
London
W3 7JE

Tel (+ 44) 0208 743 5600
Mob (+ 44) 077 69811452
E-mail: arkluta@hotmail.co.uk

Project:
18 MONTENOTTE ROAD
LONDON N8 8RL

Client :
Title:

EXISTING
ELEVATIONS - New proposed 5 Panel aluminum bifold doors

Scale: 1:100@A3	Drawn by: SA
Date: OCT 2023	Checked by: LV
Drawing No: 23-18MR-05	Rev: .