

© Daryl Prasad  
All Rights reserved. Rights asserted under s.77 to 89 of the Copyright, Designs and Patents Act 1988.

DO NOT SCALE THIS DRAWING

SAFETY HEALTH AND ENVIRONMENTAL INFORMATION

IN ADDITION TO THE HAZARDS/RISKS NORMALLY ASSOCIATED WITH THE TYPES OF WORK DETAILED ON THIS DRAWING, NOTE THE FOLLOWING

CONSTRUCTION

MAINTENANCE/CLEANING/OPERATION

DECOMMISSIONING/DEMOLITION

Notes

| Rev | Description | Date | Dm | App'd |
|-----|-------------|------|----|-------|
|-----|-------------|------|----|-------|

Project Stage

Planning

Status of Drawing

ClientDaryl Prasad

Architect

Project158 Woodfield Way

Orig TitleGround Floor Plan - Proposed Porch

Job No.

Scale@ A1

1 : 50


Drawn ByDP

Checked ByDP

Approved ByDP

Drawing No.A1107

Revision

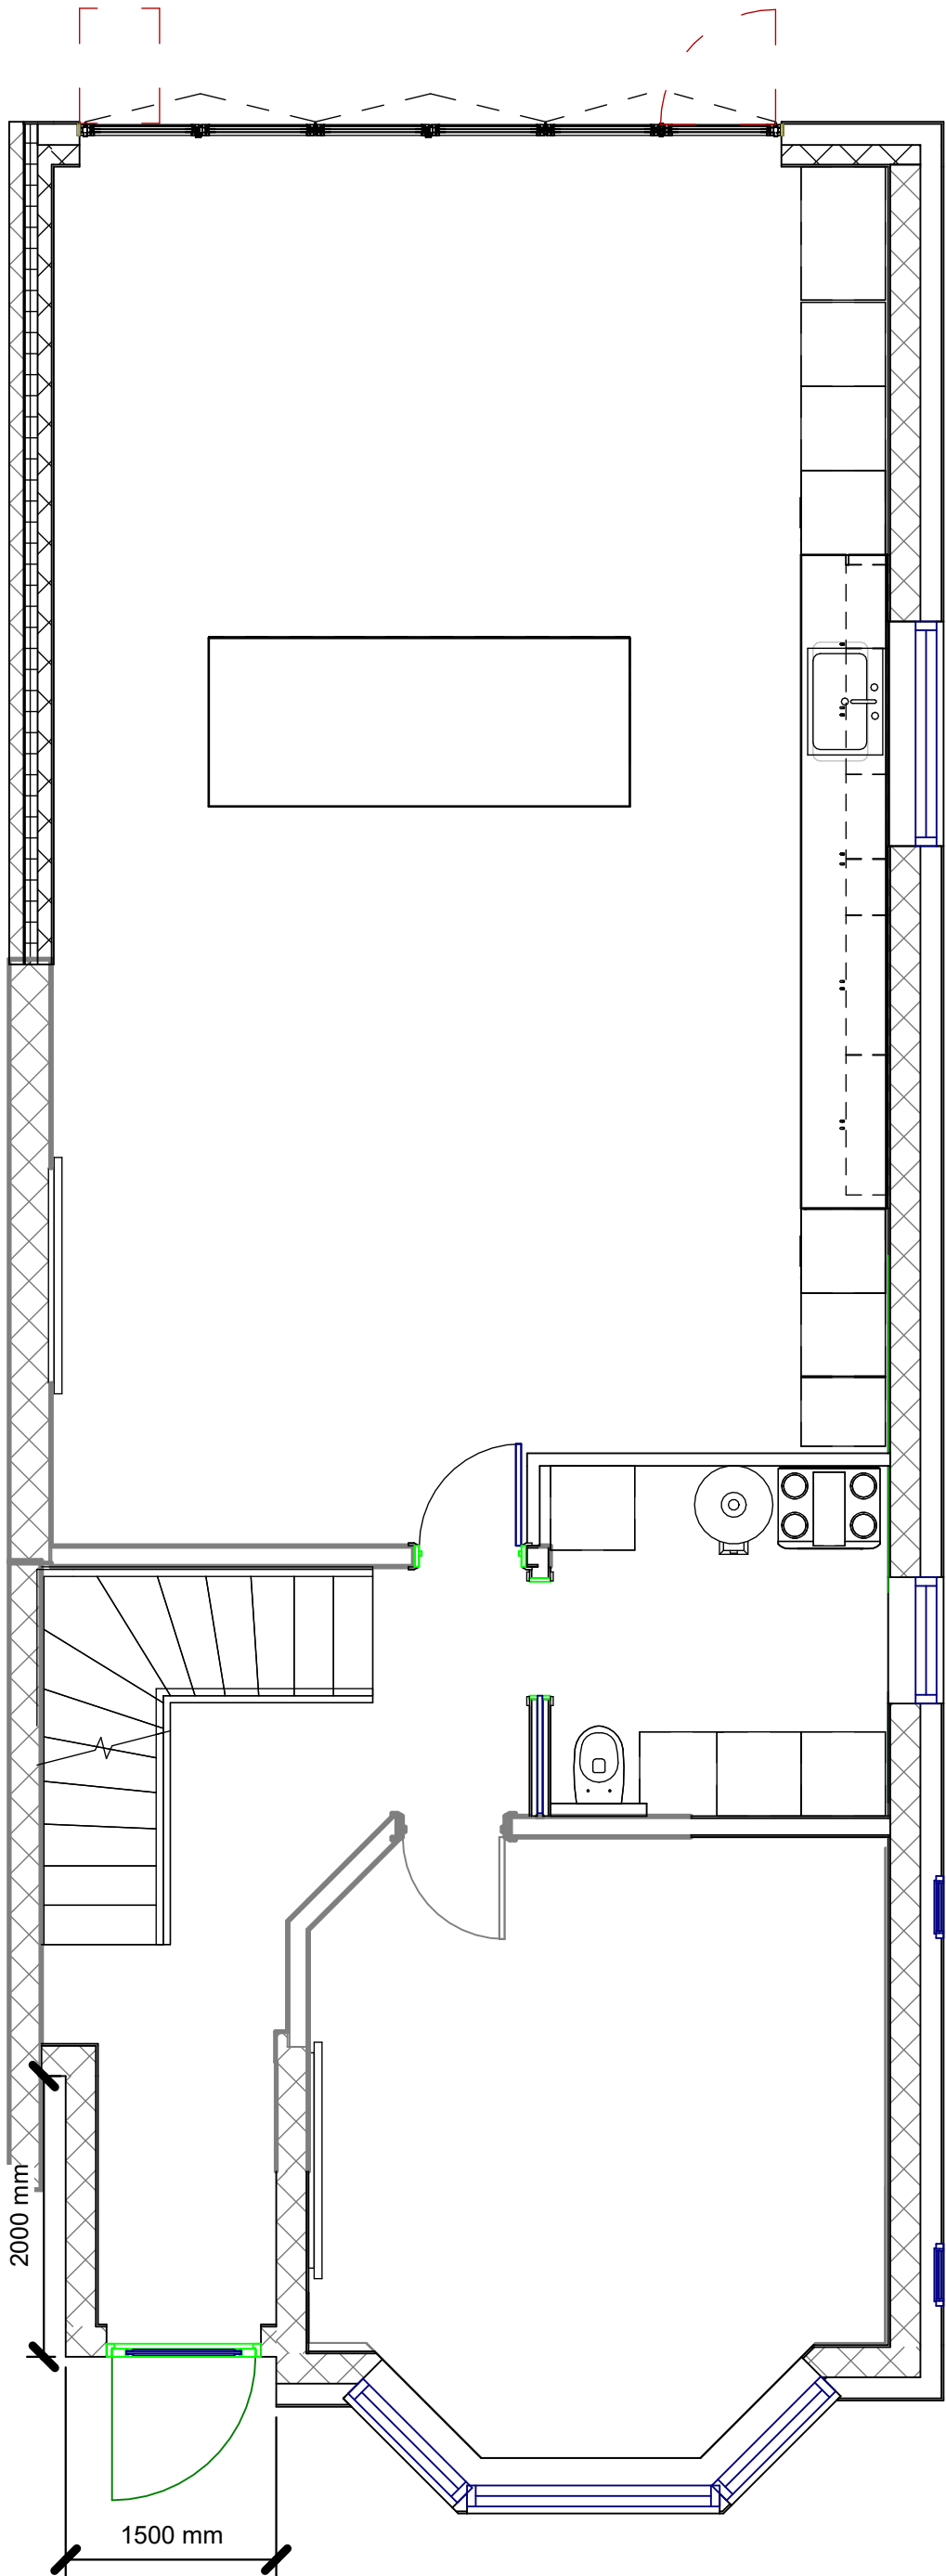

© Daryl Prasad  
All Rights reserved. Rights asserted under s.77 to 89 of the Copyright, Designs and Patents Act 1988.

DO NOT SCALE THIS DRAWING

SAFETY HEALTH AND ENVIRONMENTAL INFORMATION

IN ADDITION TO THE HAZARDS/RISKS NORMALLY ASSOCIATED WITH THE TYPES OF WORK DETAILED ON THIS DRAWING, NOTE THE FOLLOWING

CONSTRUCTION

MAINTENANCE/CLEANING/OPERATION

DECOMMISSIONING/DEMOLITION

Notes

| Rev | Description | Date | Dm | App'd |
|-----|-------------|------|----|-------|
|     |             |      |    |       |

Project Stage

Planning

Status of Drawing

ClientDaryl Prasad

Architect

Project158 Woodfield Way

Orig TitleFront Elevation - Proposed Porch

Job No.

Scale@ A1

1 : 50

Drawn By:DP

Checked By:DP

Approved By:DP

Drawing No.A1114

Revision

