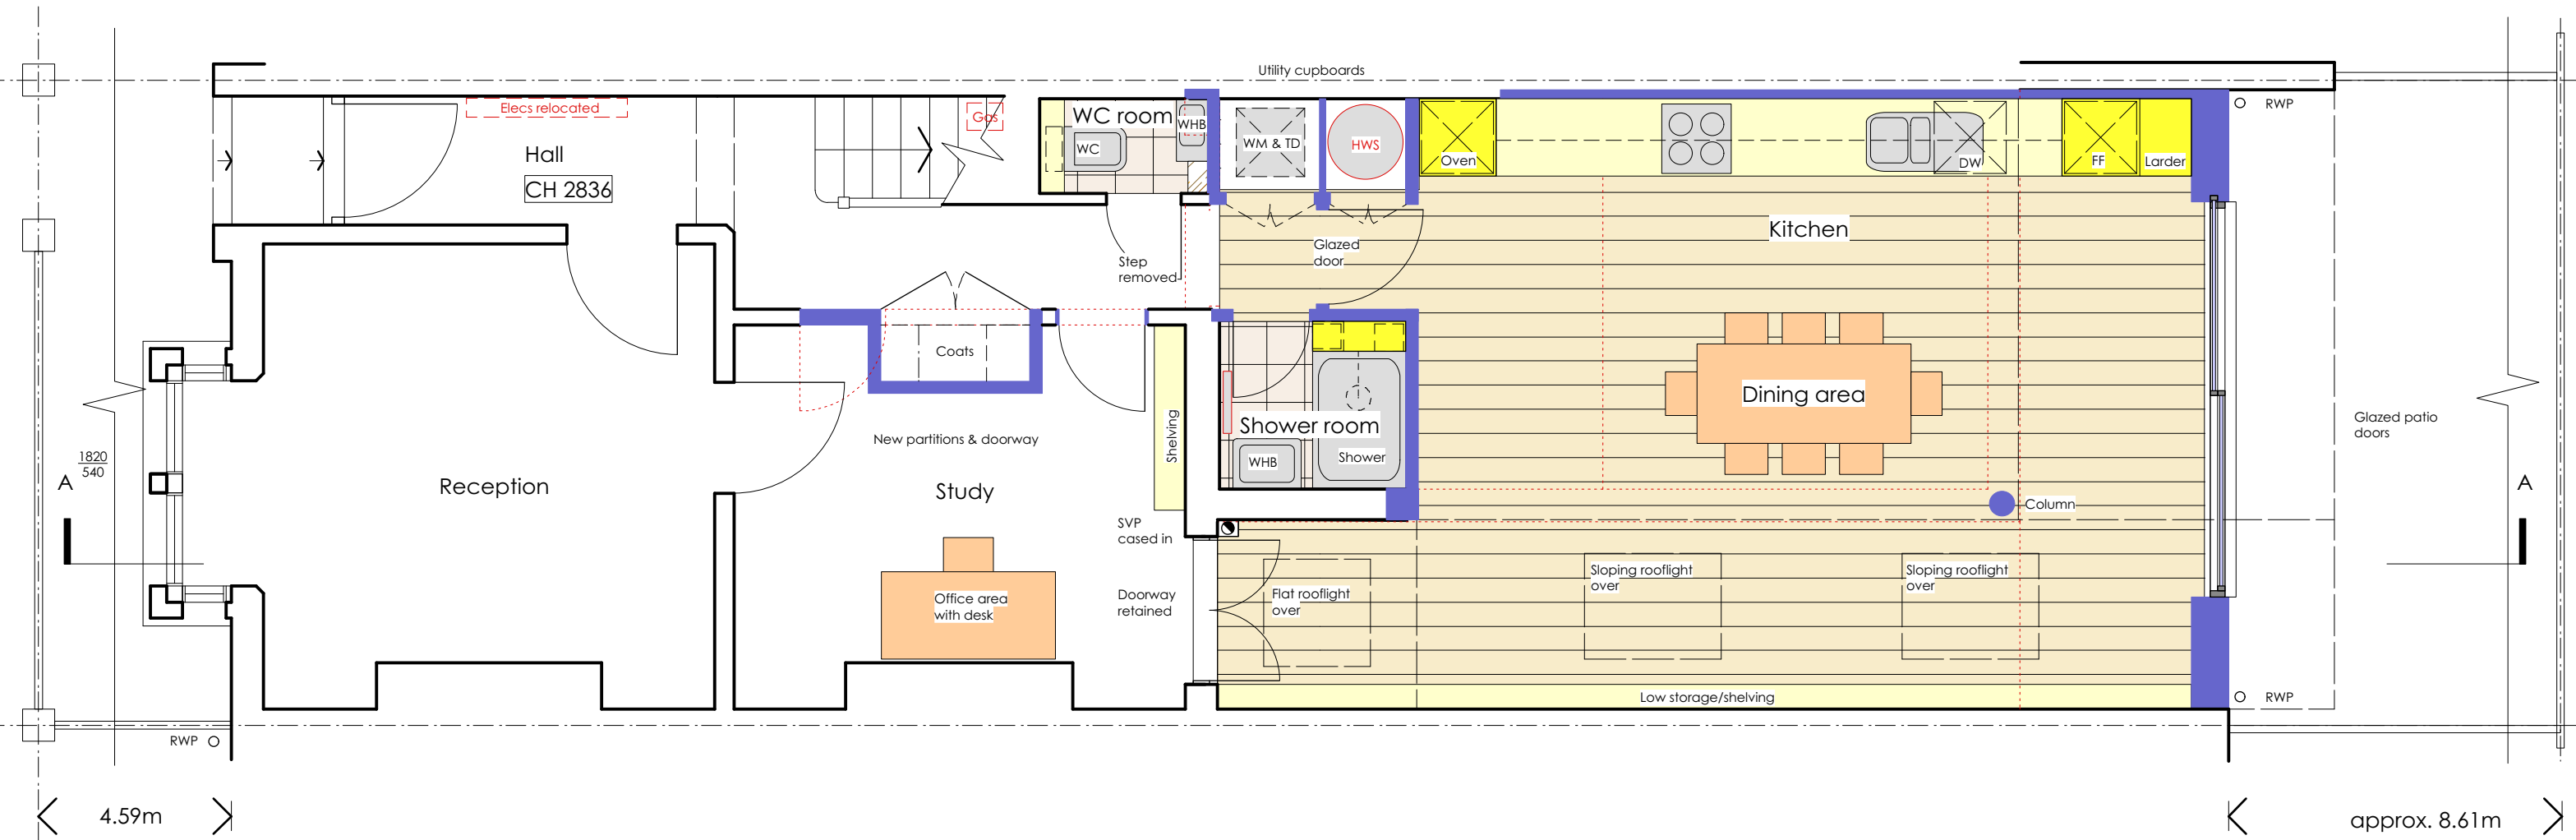


SCHAMROTH + HARRISS ARCHITECTS

James Harriss 257 Kennington Road, London SE11 6BY
t: 07961 125042
e: james@schamrothandharriss.co.uk


Ruth Schamroth Consultant
www.schamrothandharriss.co.uk

- Notes
1. No dimensions to be scaled
 2. All dimensions to be verified by the contractor before work commences.
 3. The Architects are to be notified immediately if any discrepancies are found.
 4. All shop drawings are to be approved by the architects before work commences.

REVISIONS	DATE

This drawing is 1:50 when printed at A3 size.

For other formats refer to scale below.

 

job: 6 Bryanstone Road N8 8TN		
title: Ground floor plan Proposed drawing		
scale: 1:50	date: Feb 23	
drawing no:	2399	TP01