
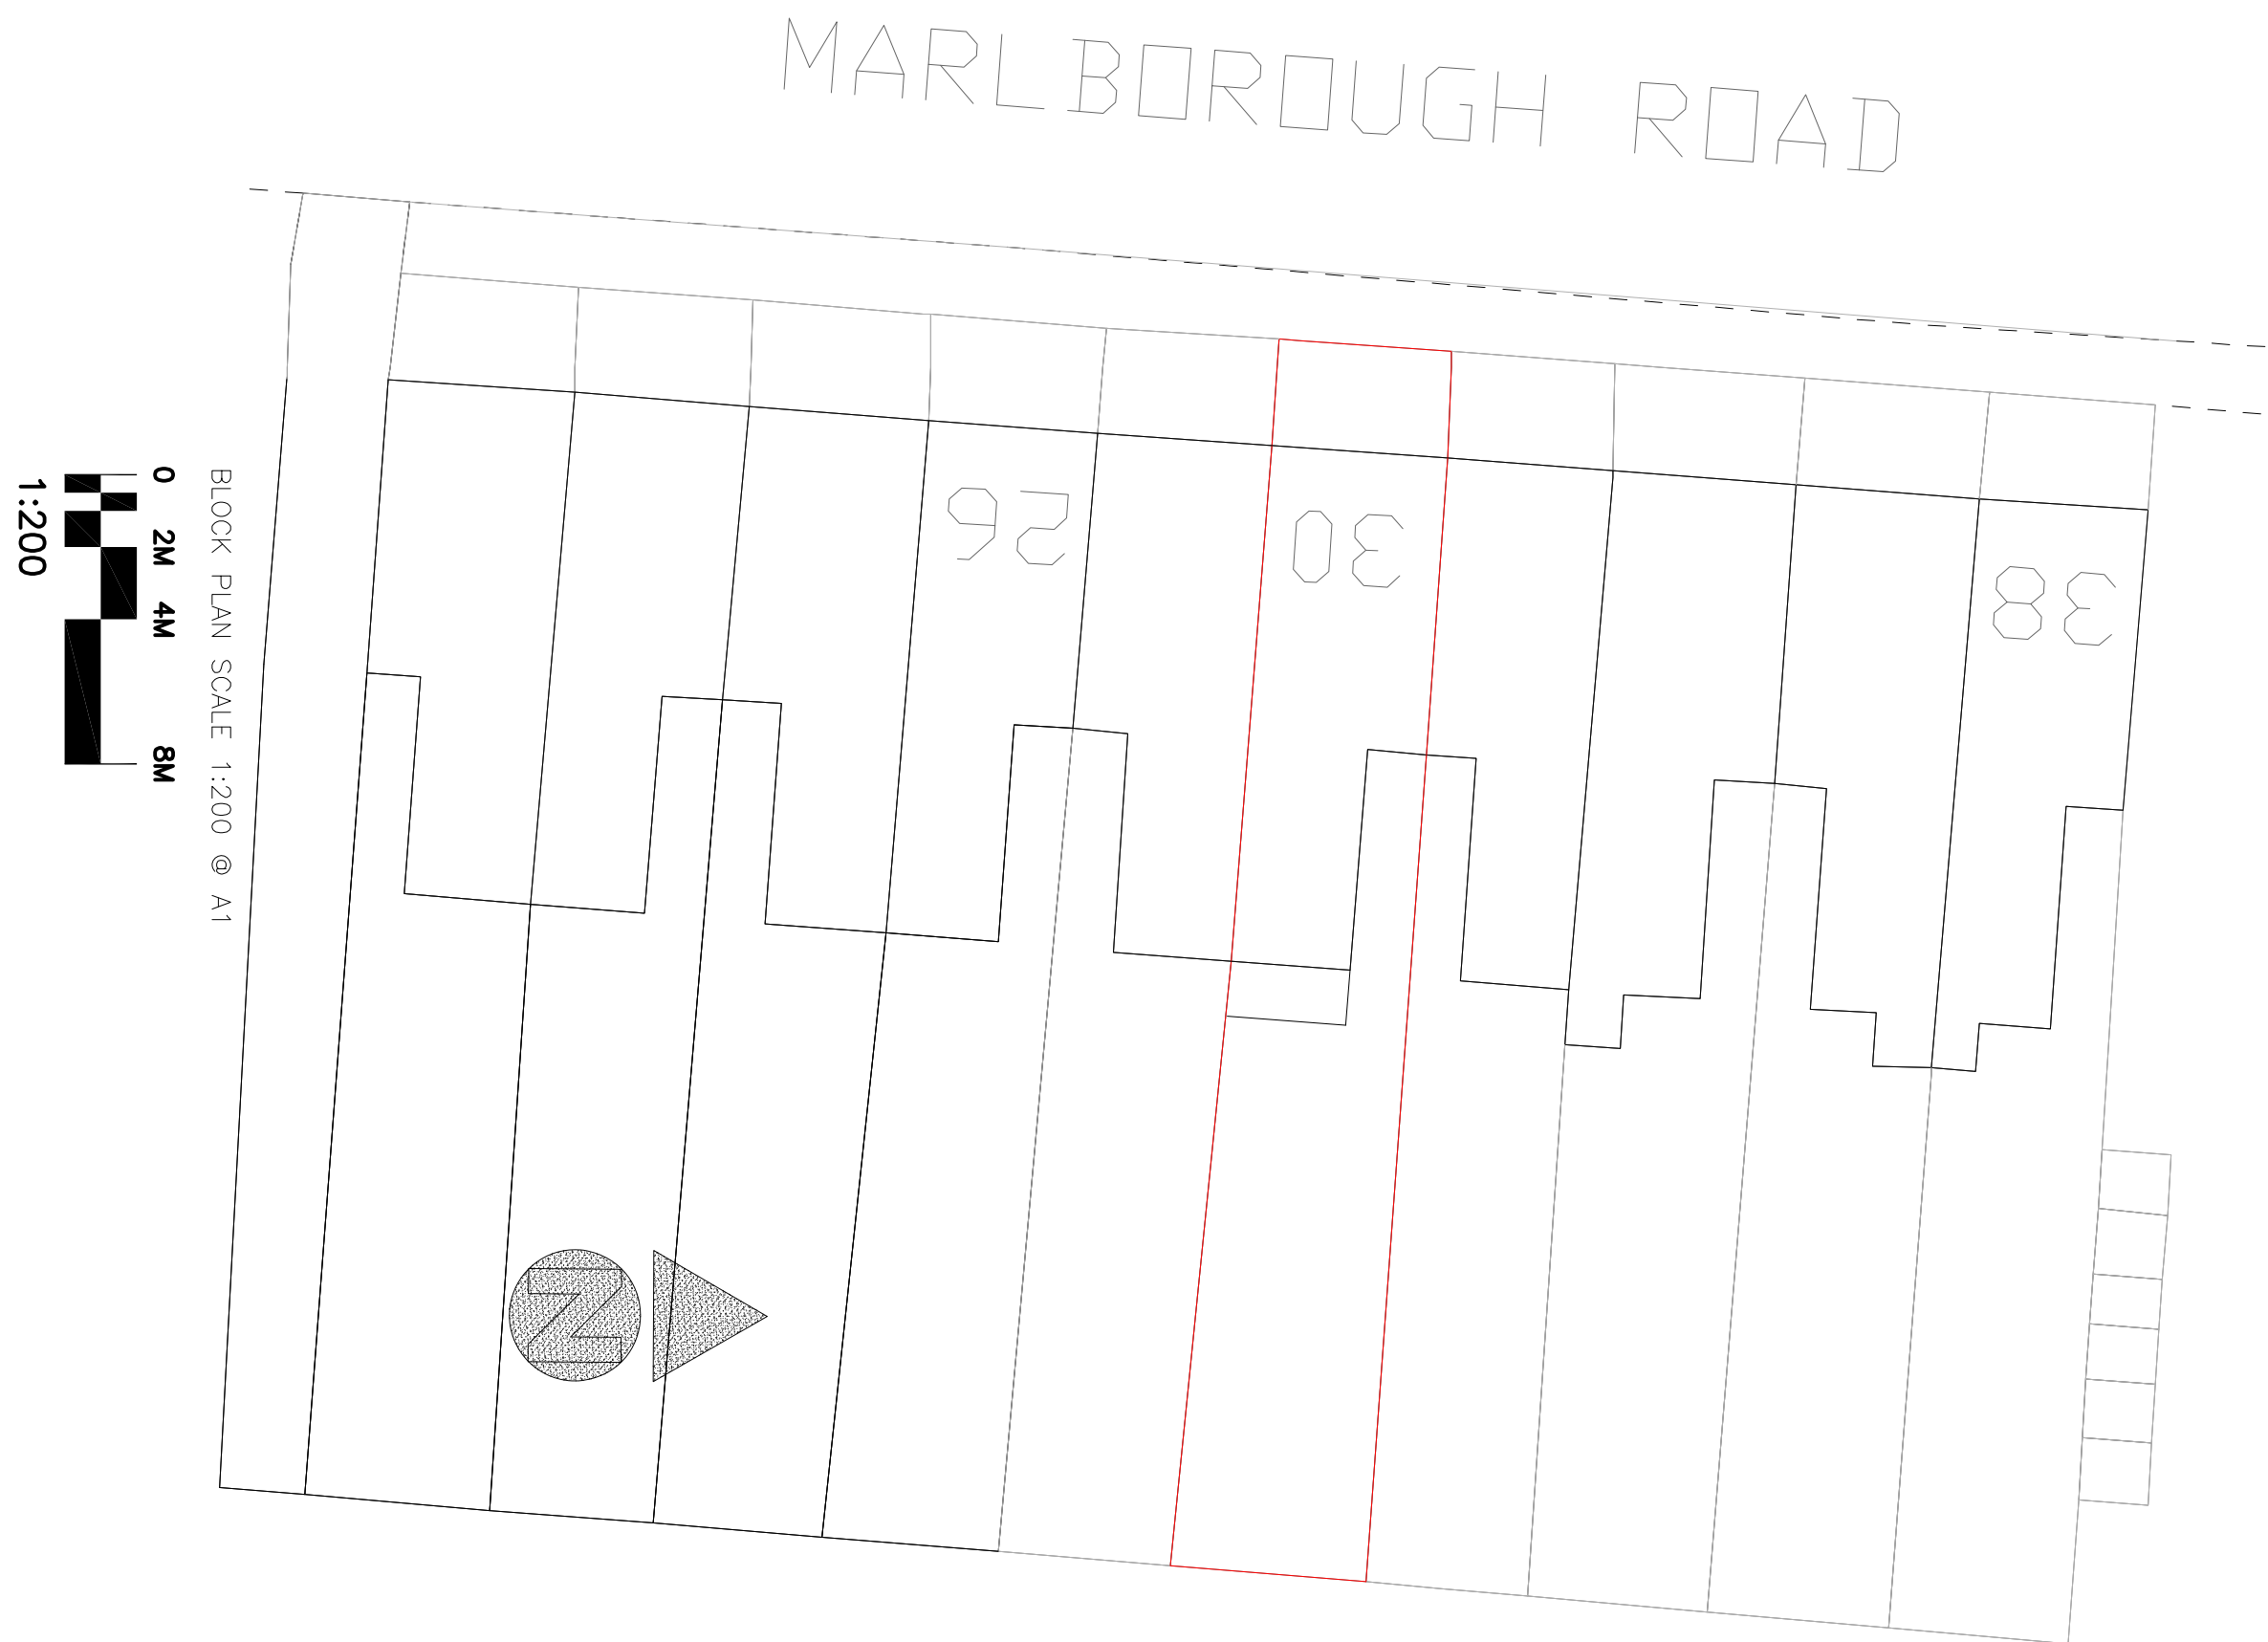
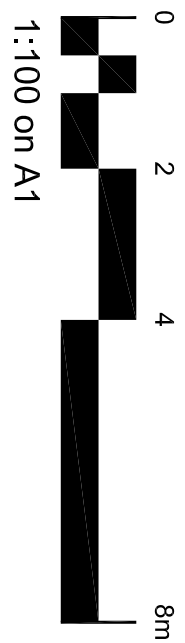
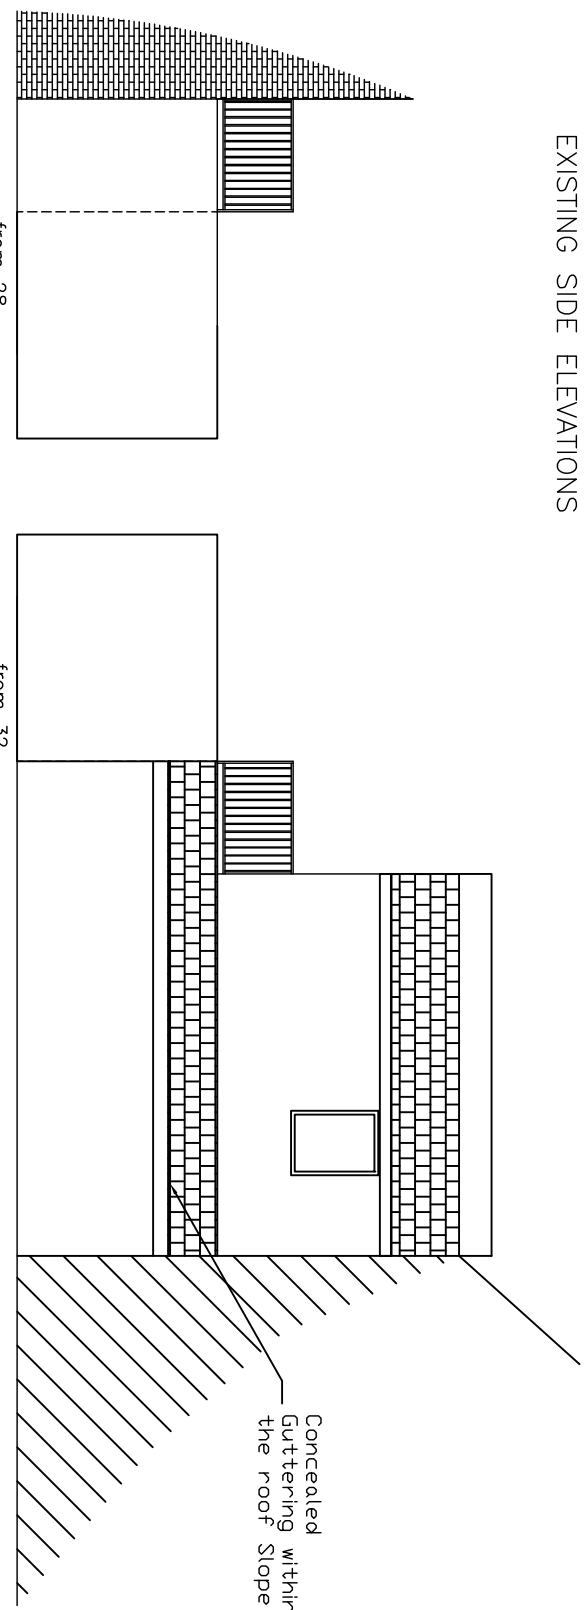
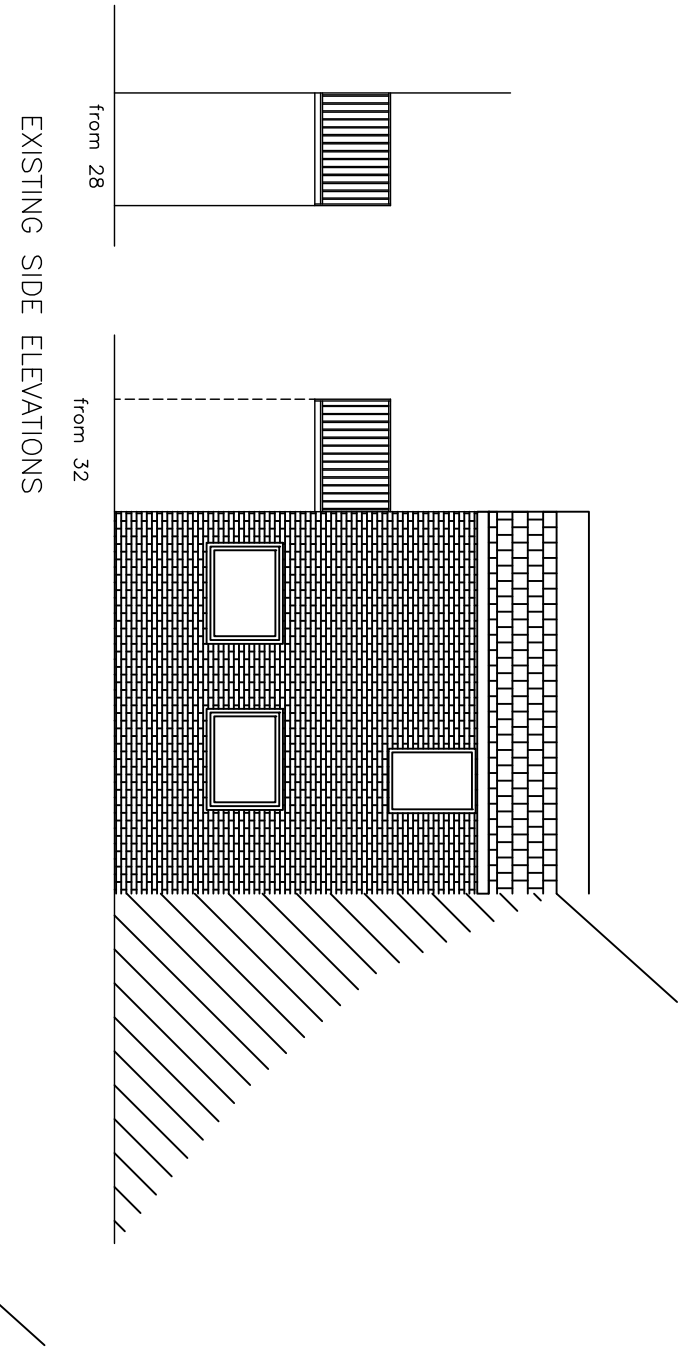


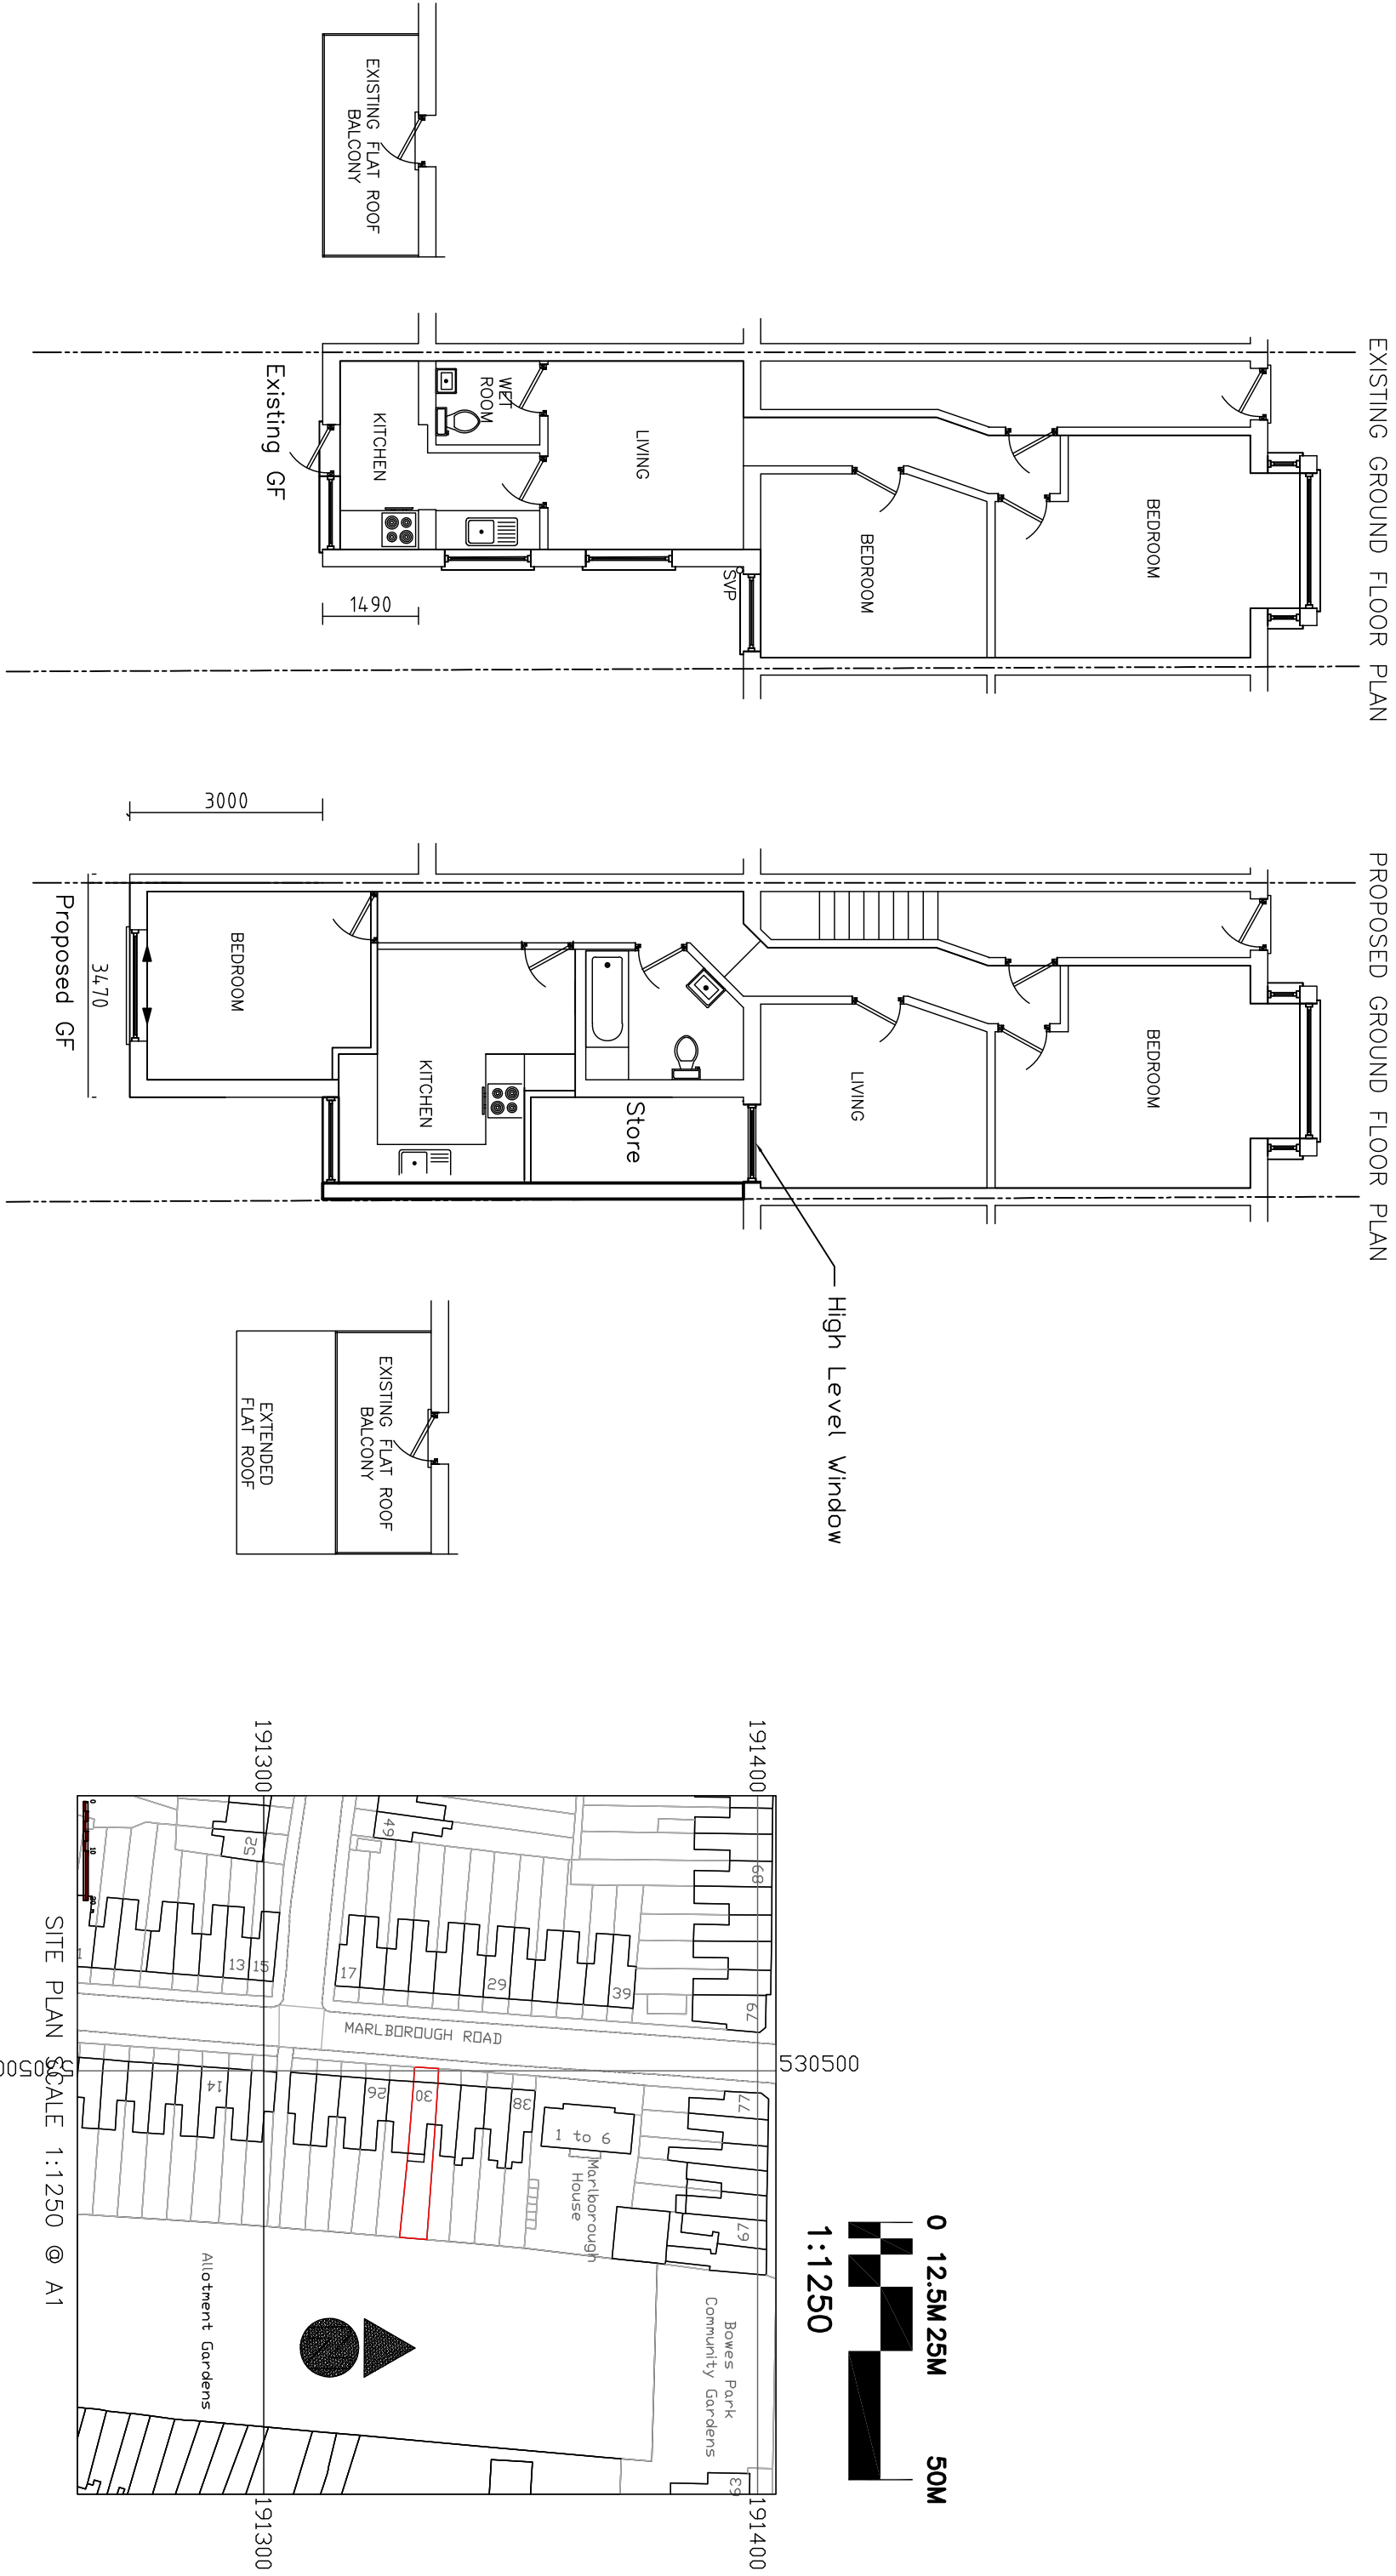

Client Name	RAJ	Project Title	FLOOR PLANS
Project Address	30 Marlborough Road	Drawing Title	Planning
Wood Green		Ref:	01/30MBR/REV C
N22 8NB		Scale	1:100
		Date	05/02/2020
		File No	030MAR/SPY/A2/-01-01
		No	030MAR/SPY/A2/-02-01

GROUND FLOOR REAR EXTENSION TO EXISTING FLAT A

Any inaccuracies or errors to be reported to the architect / surveyor immediately and prior to any work commencing

This drawing is for the purposes of negotiating with the relevant local authority for approval under the Town and Country Planning Acts only and no other purpose

All dimensions to be verified on site.

All work to comply with British Standards Code of practice.

All external surfaces and materials to match existing.