




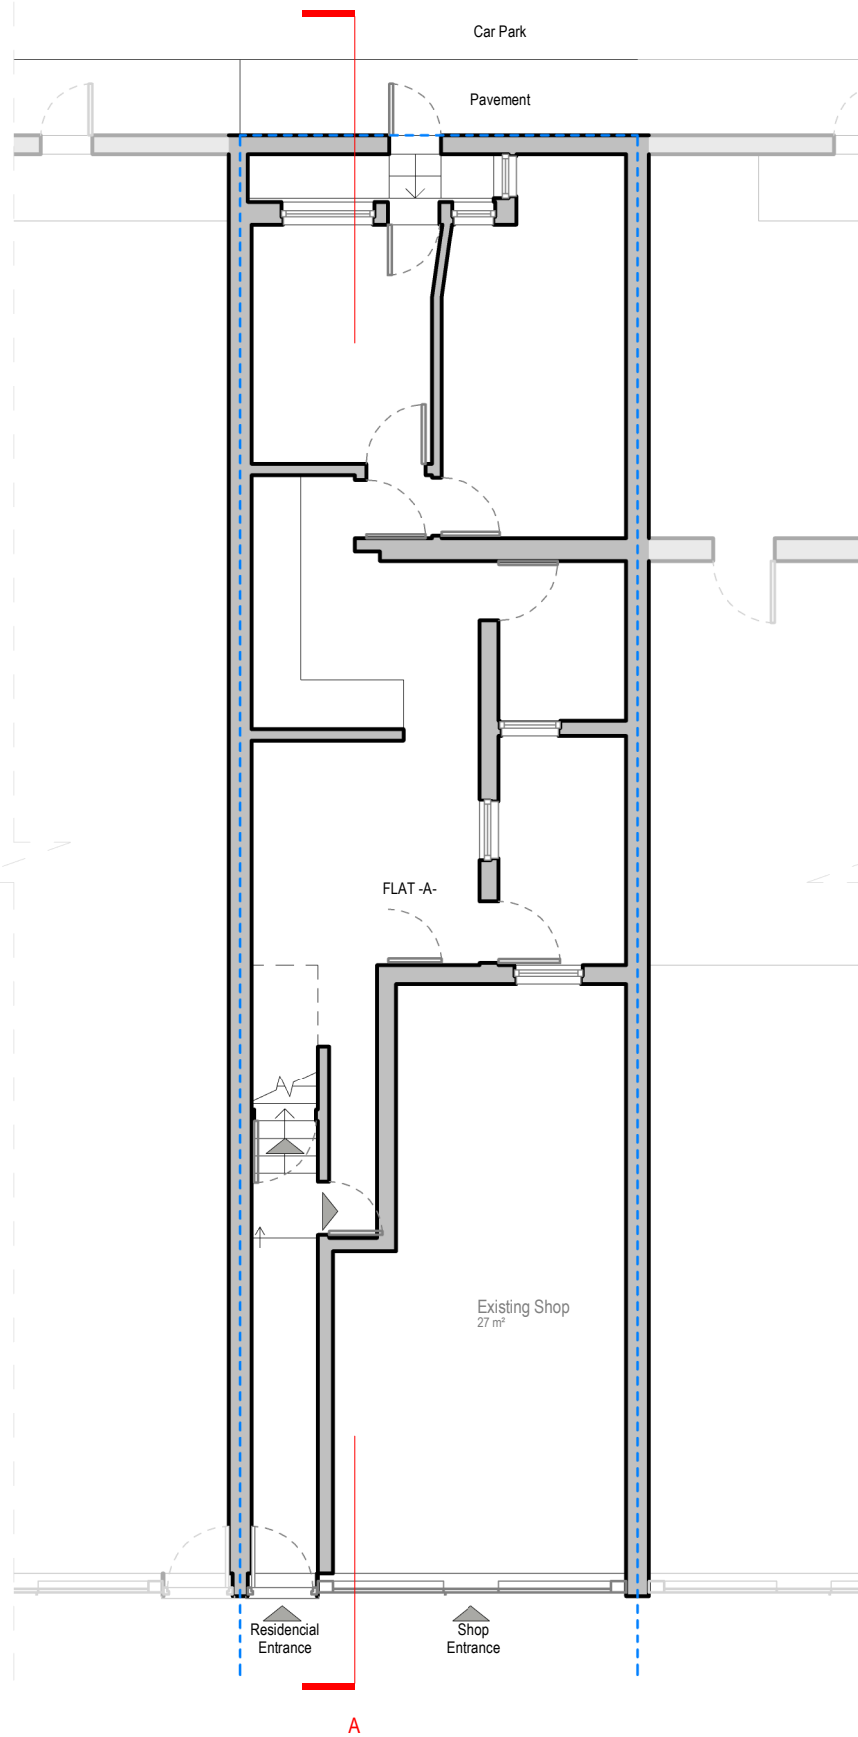

Existing Ground Floor Plan

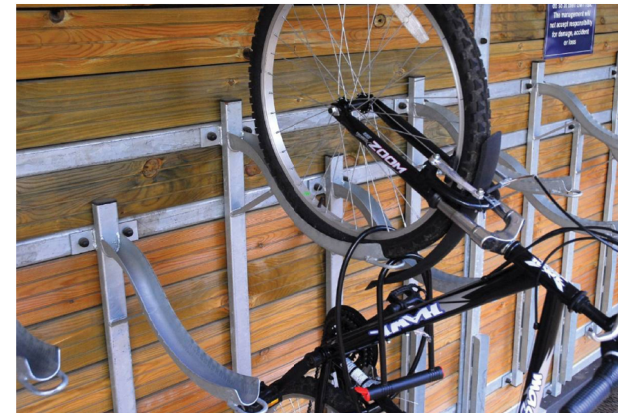

Cycle Storage

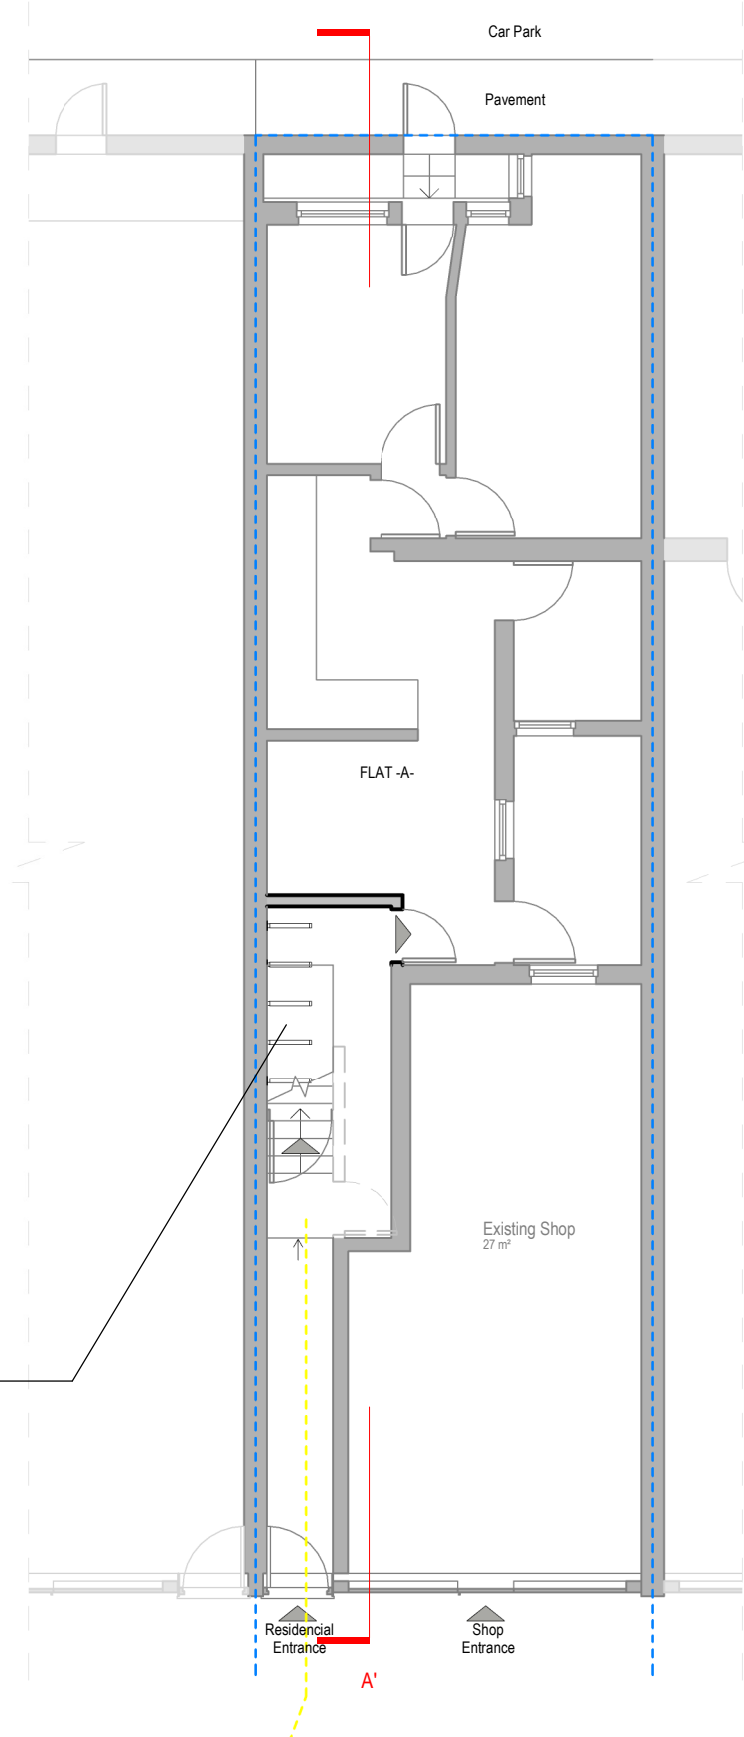


Proposed Ground Floor Plan

Rubbish and waste to be continued to be deposited for collection as per existing arrangement, and is unaffected by this application

Revision	Revision Date



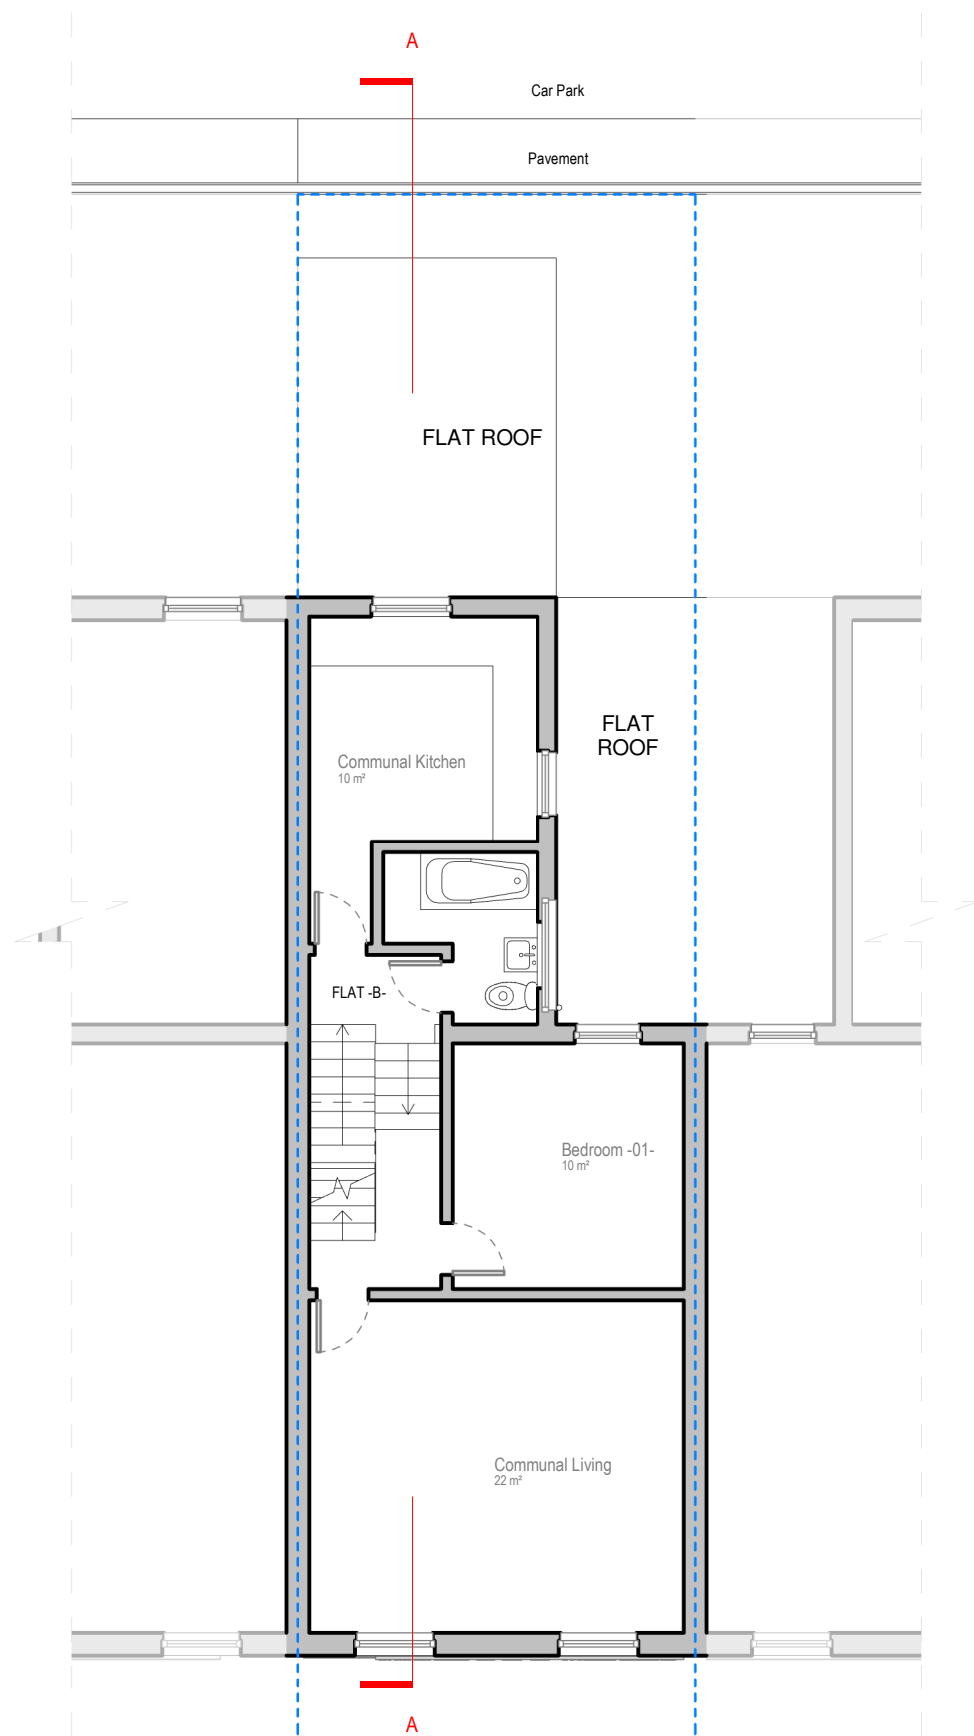


Existing First Floor Plan



REFUGE STORAGE
Waste storage at low level under kitchen counters.




RECYCLE STORAGE:
Space for 2 x 44 litre capacity recycle baskets in-built recycle storage located in under the sink and kitchen counters

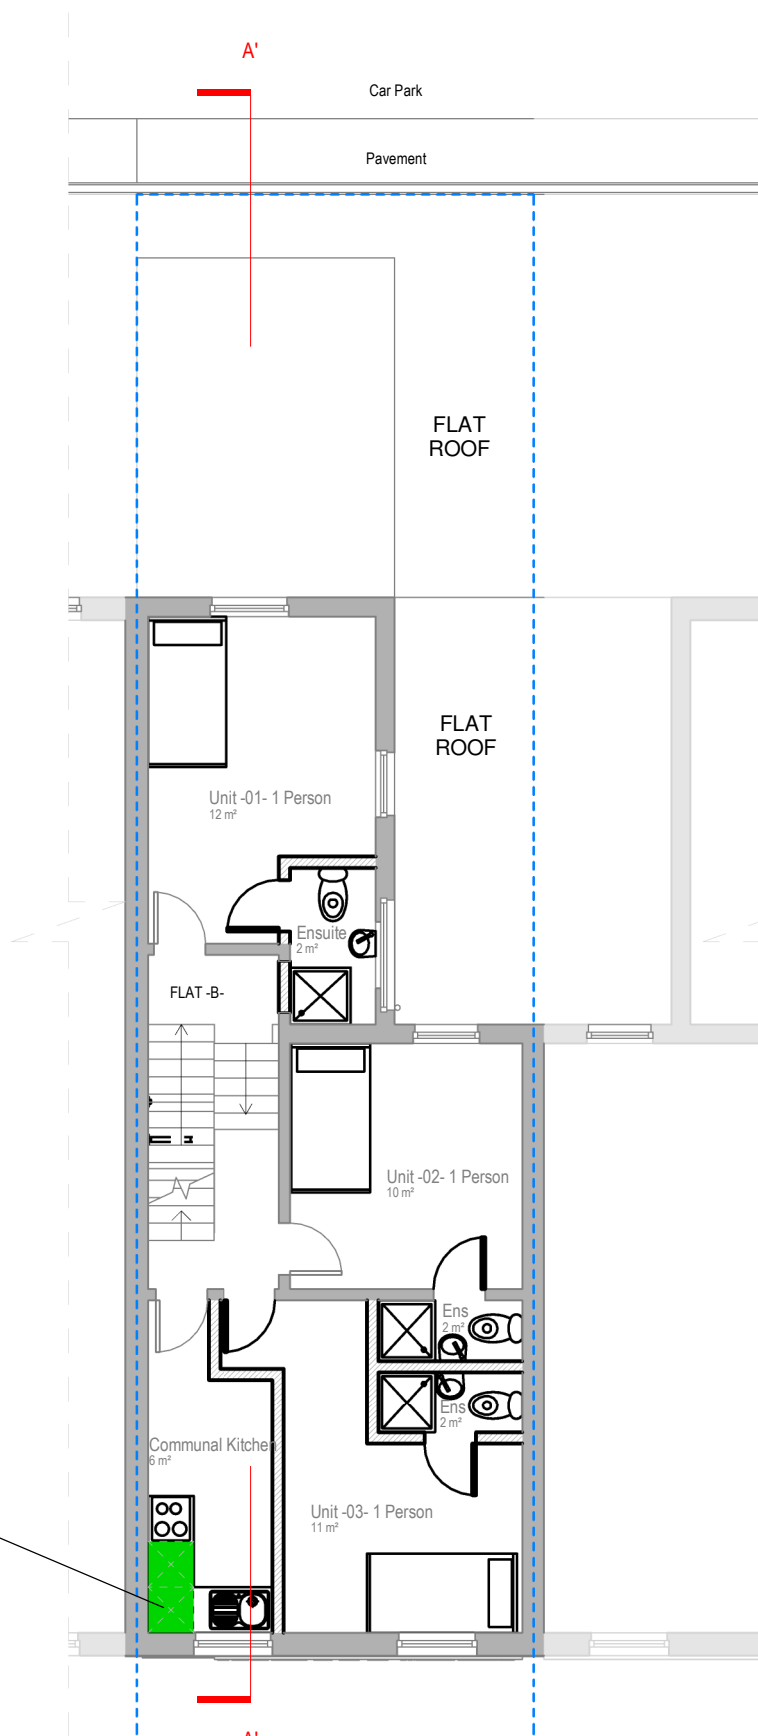

Proposed First Floor Plan

Revision	Revision Date



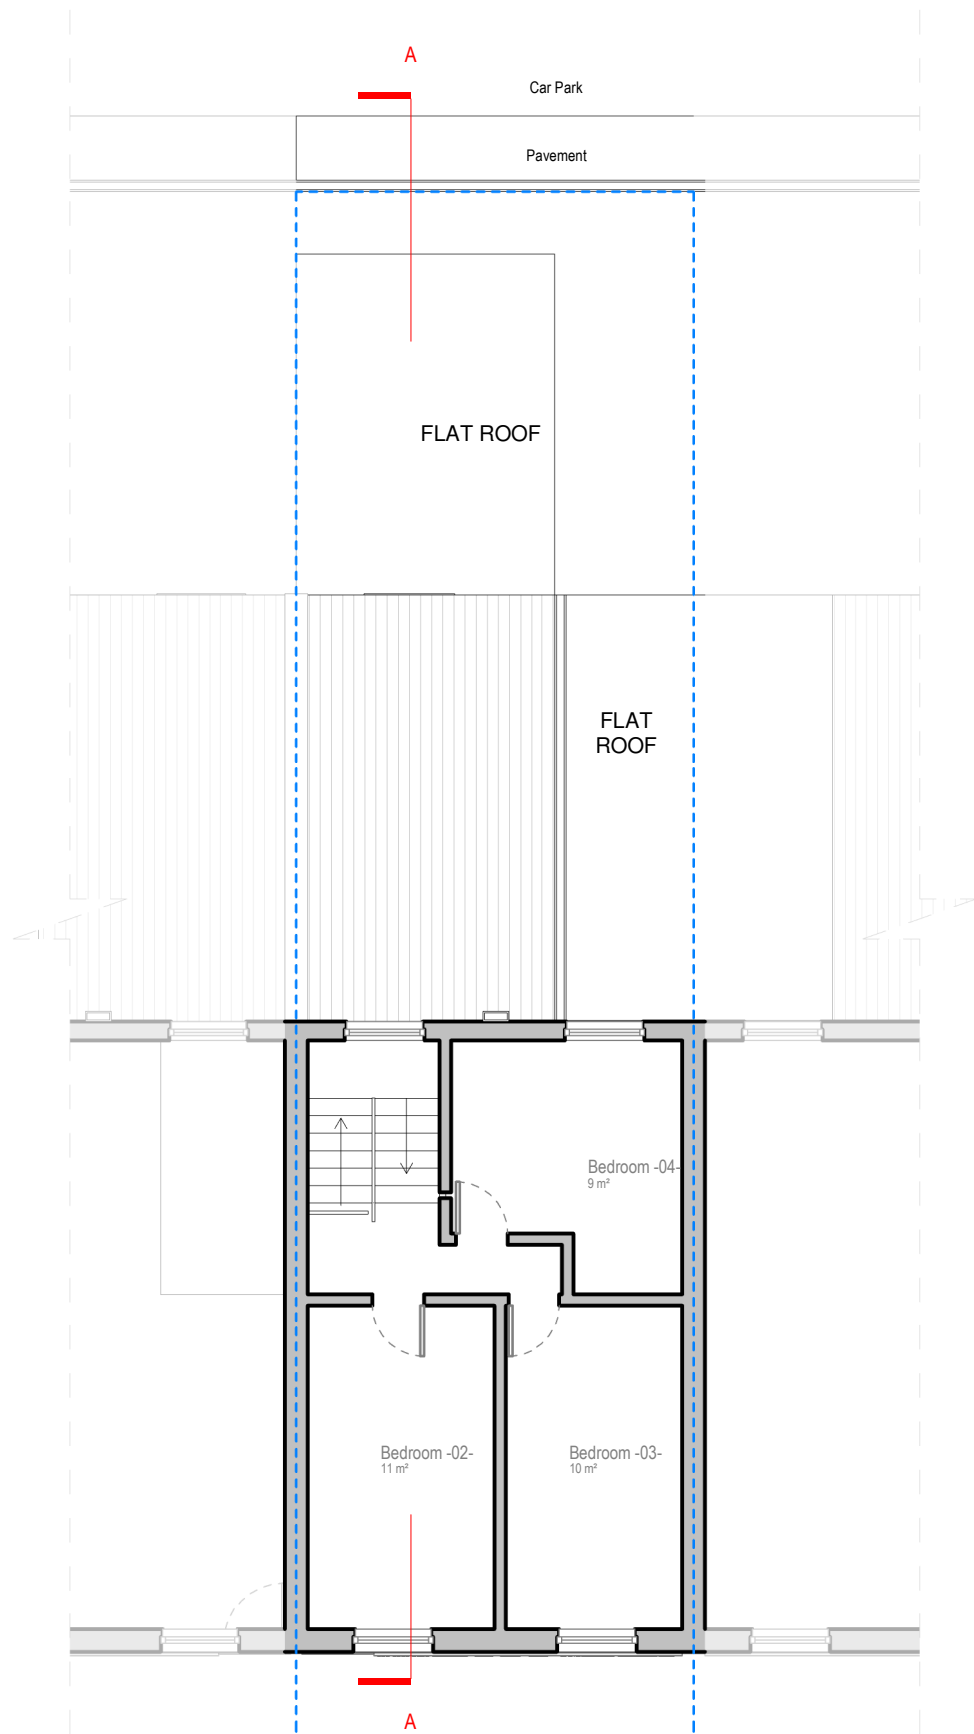


Existing Second Floor Plan



REFUGE STORAGE
Waste storage at low level under kitchen counters.





RECYCLE STORAGE:
Space for 2 x 44 litre recycle baskets in-bu storage located in und and kitchen counters

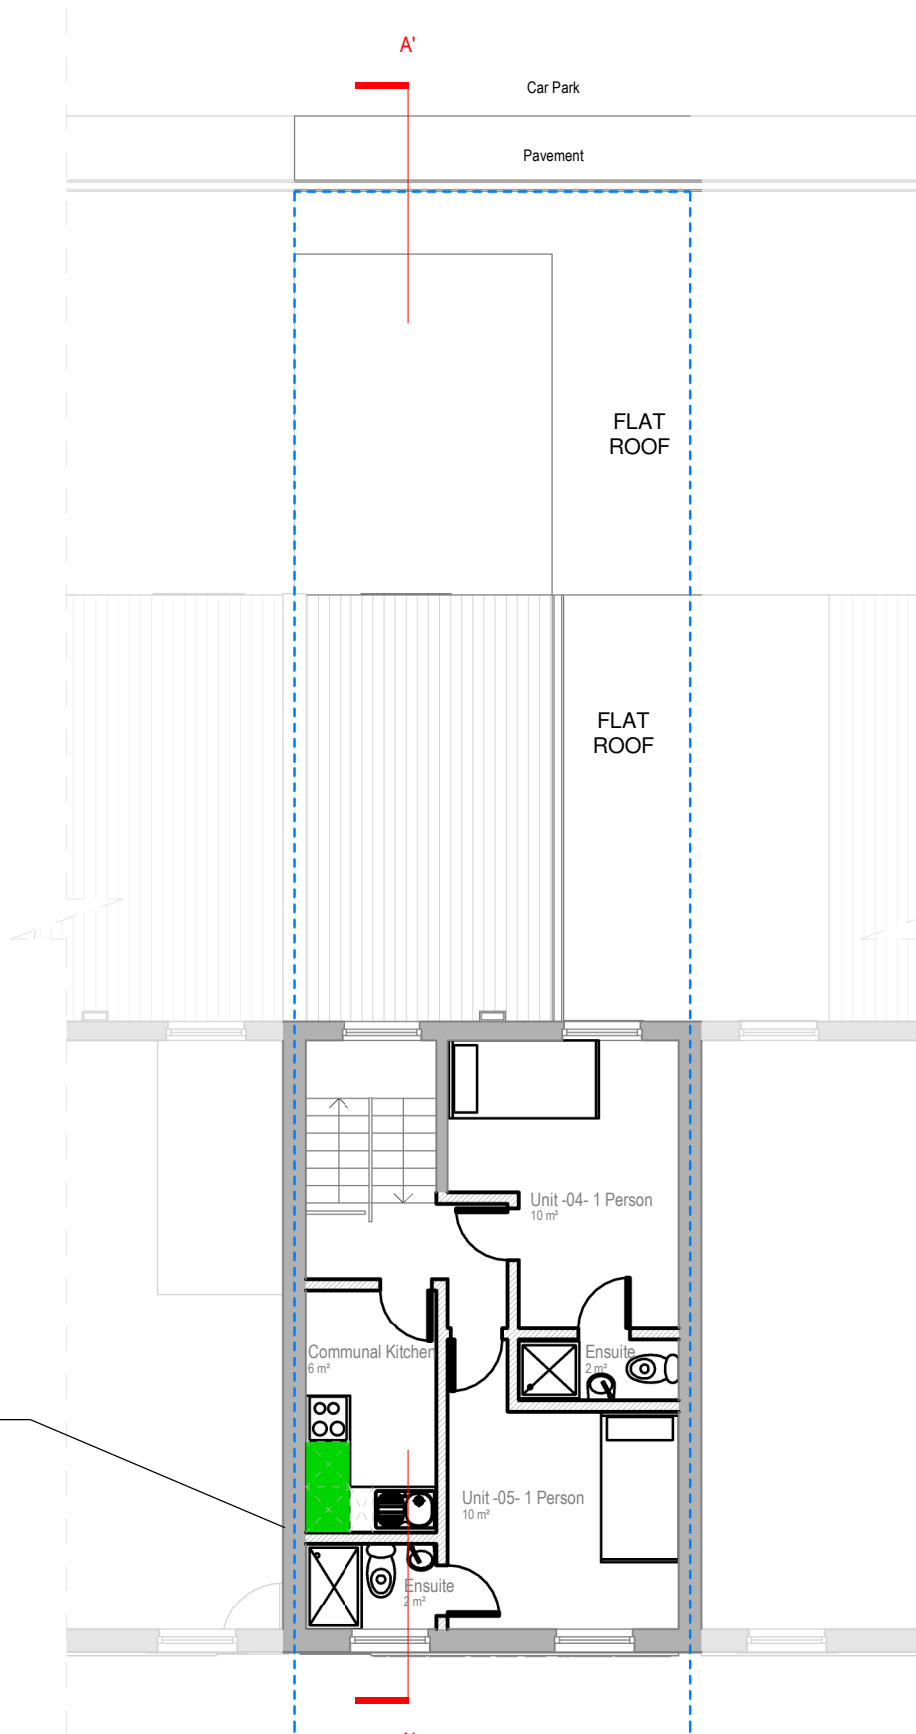


Proposed Second Floor Plan

Revision	Revision Date

 

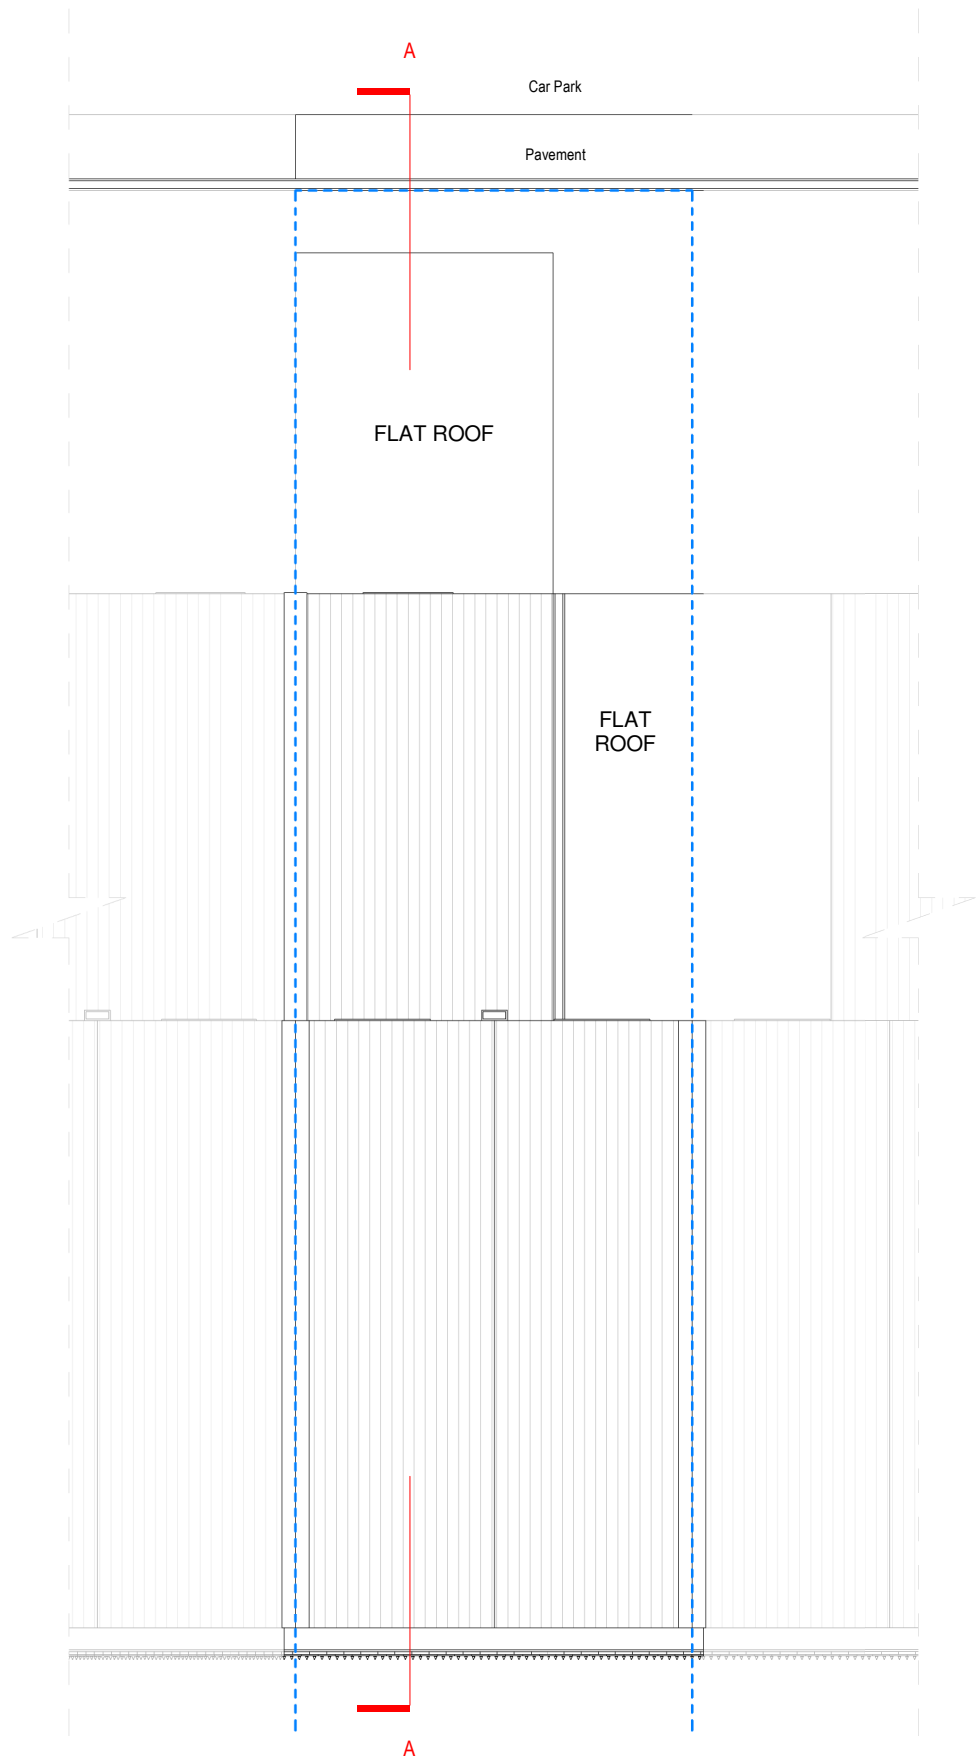


Existing Roof Plan

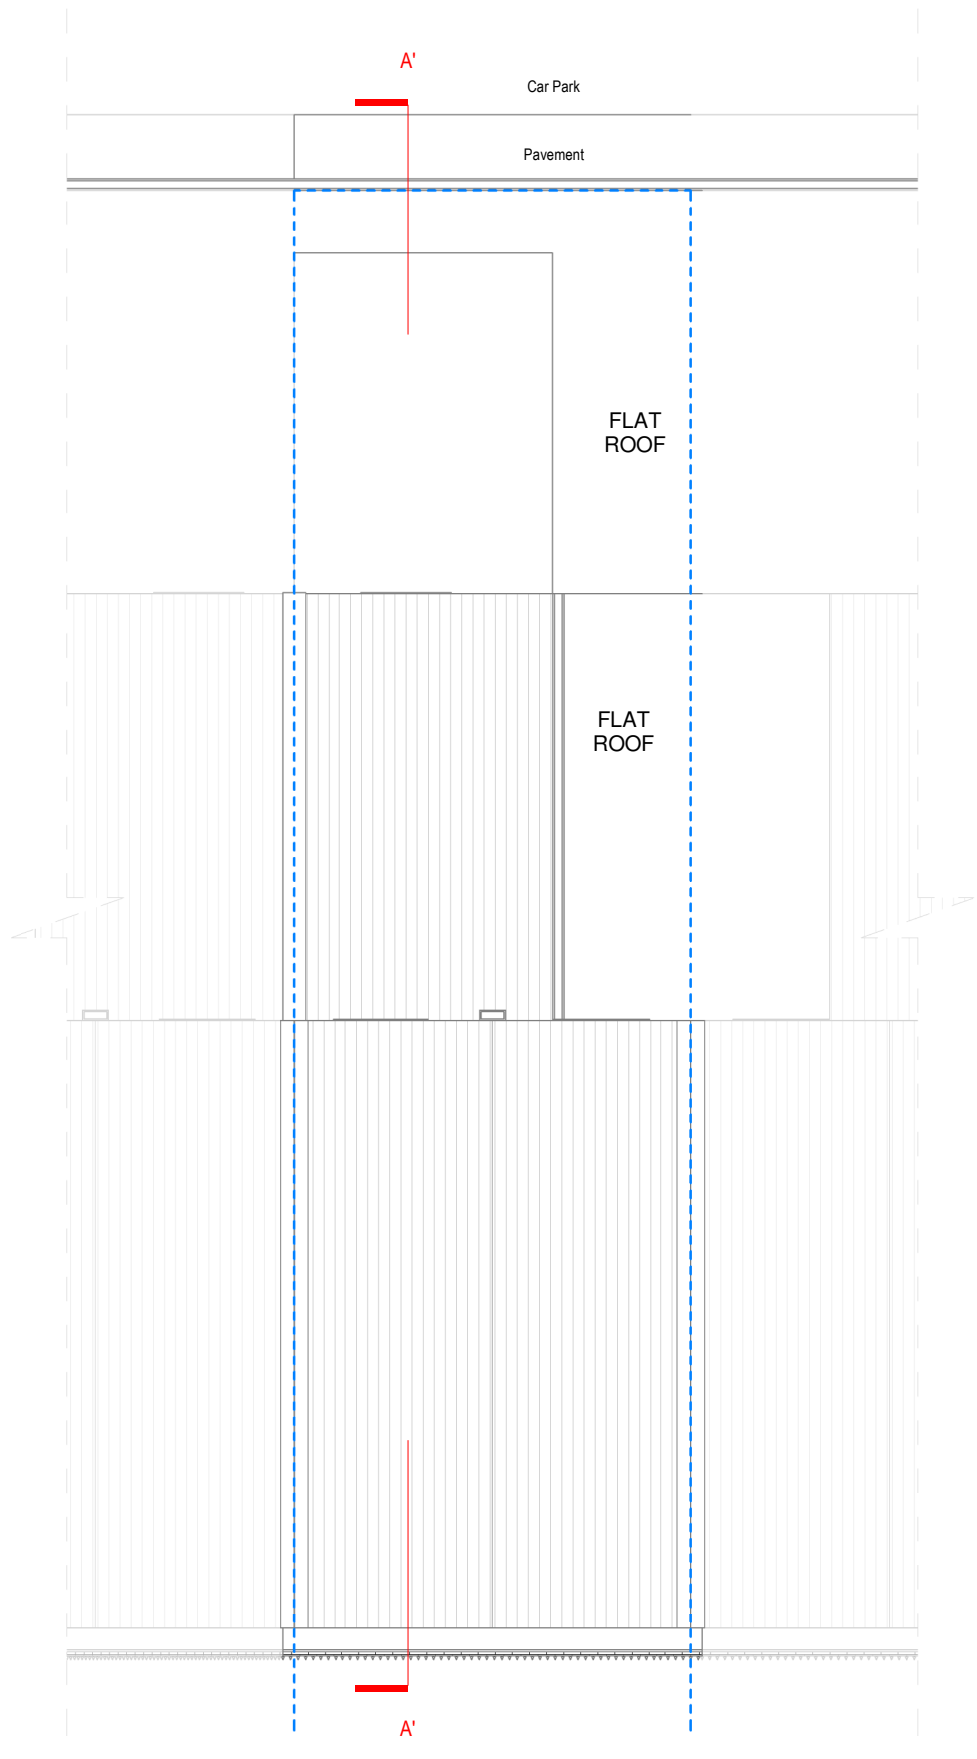

Proposed Roof Plan

Revision	Revision Date

 




Existing Front Elevation




Proposed Front Elevation

Revision	Revision Date

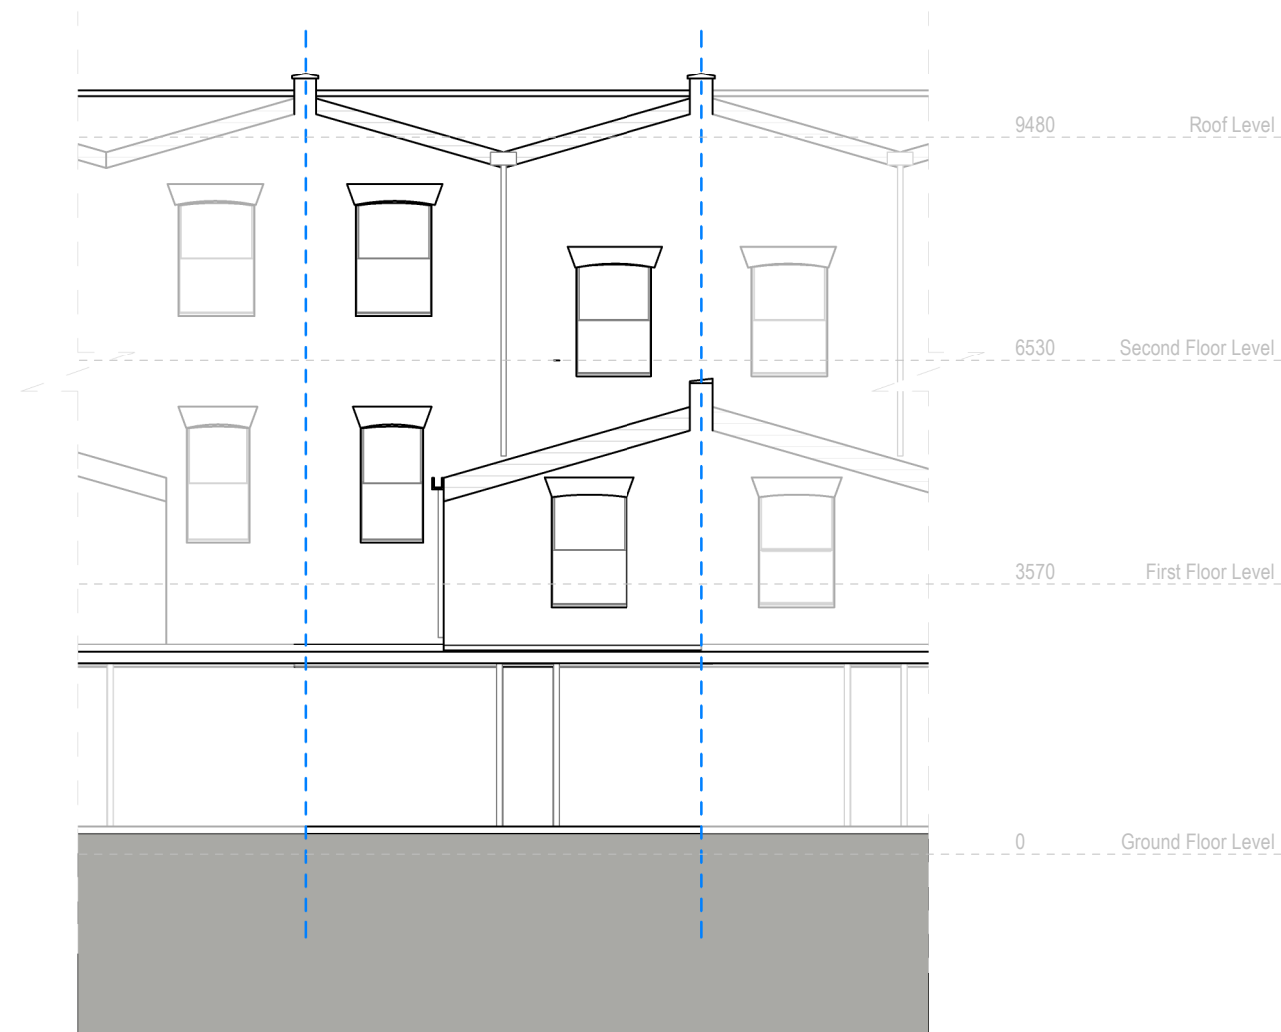


Existing Rear Elevation

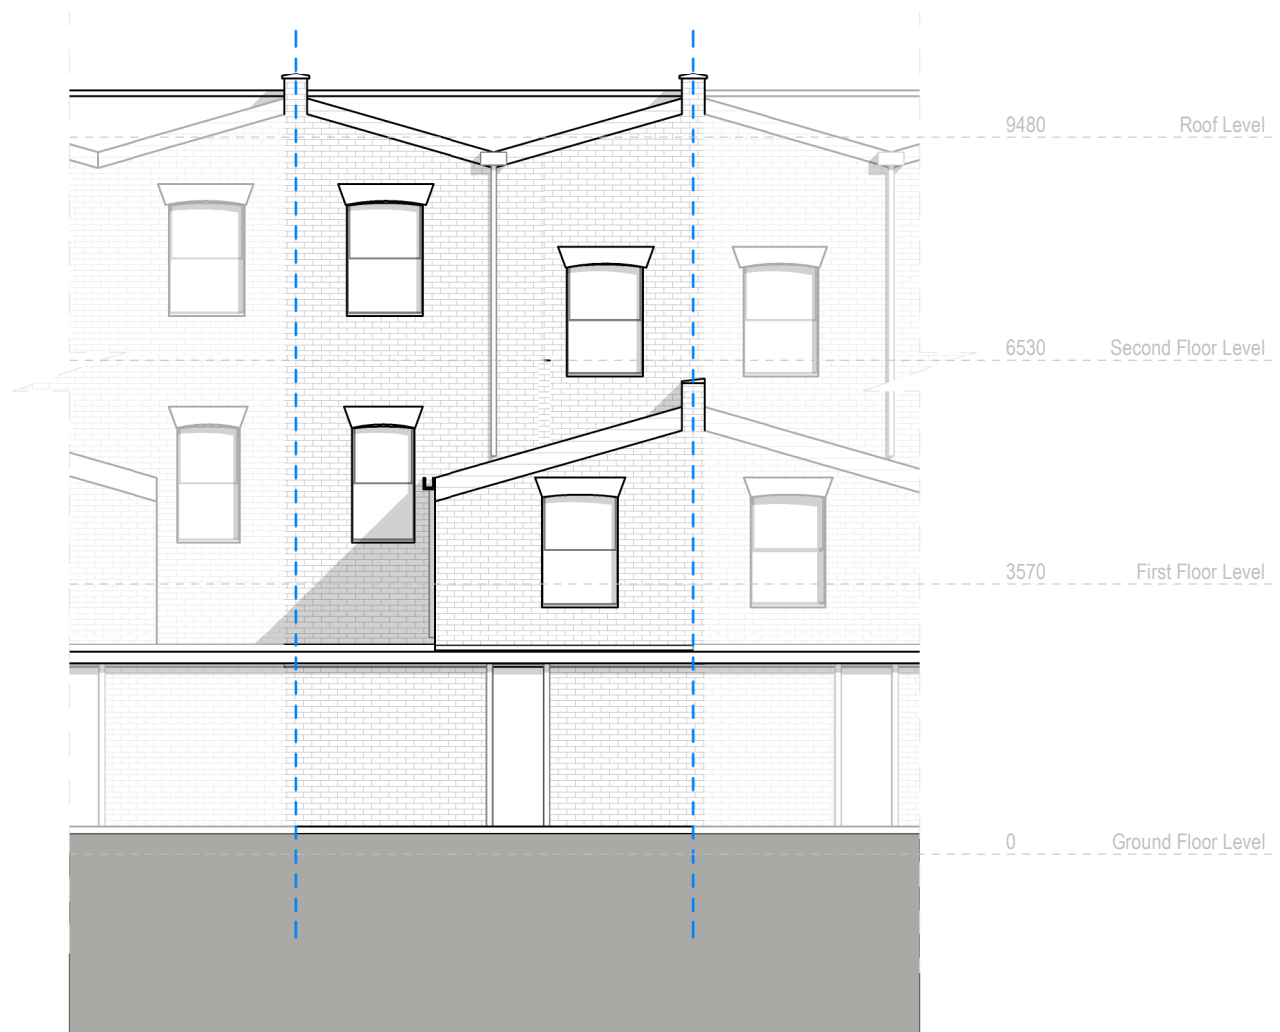

Proposed Rear Elevation

Revision	Revision Date

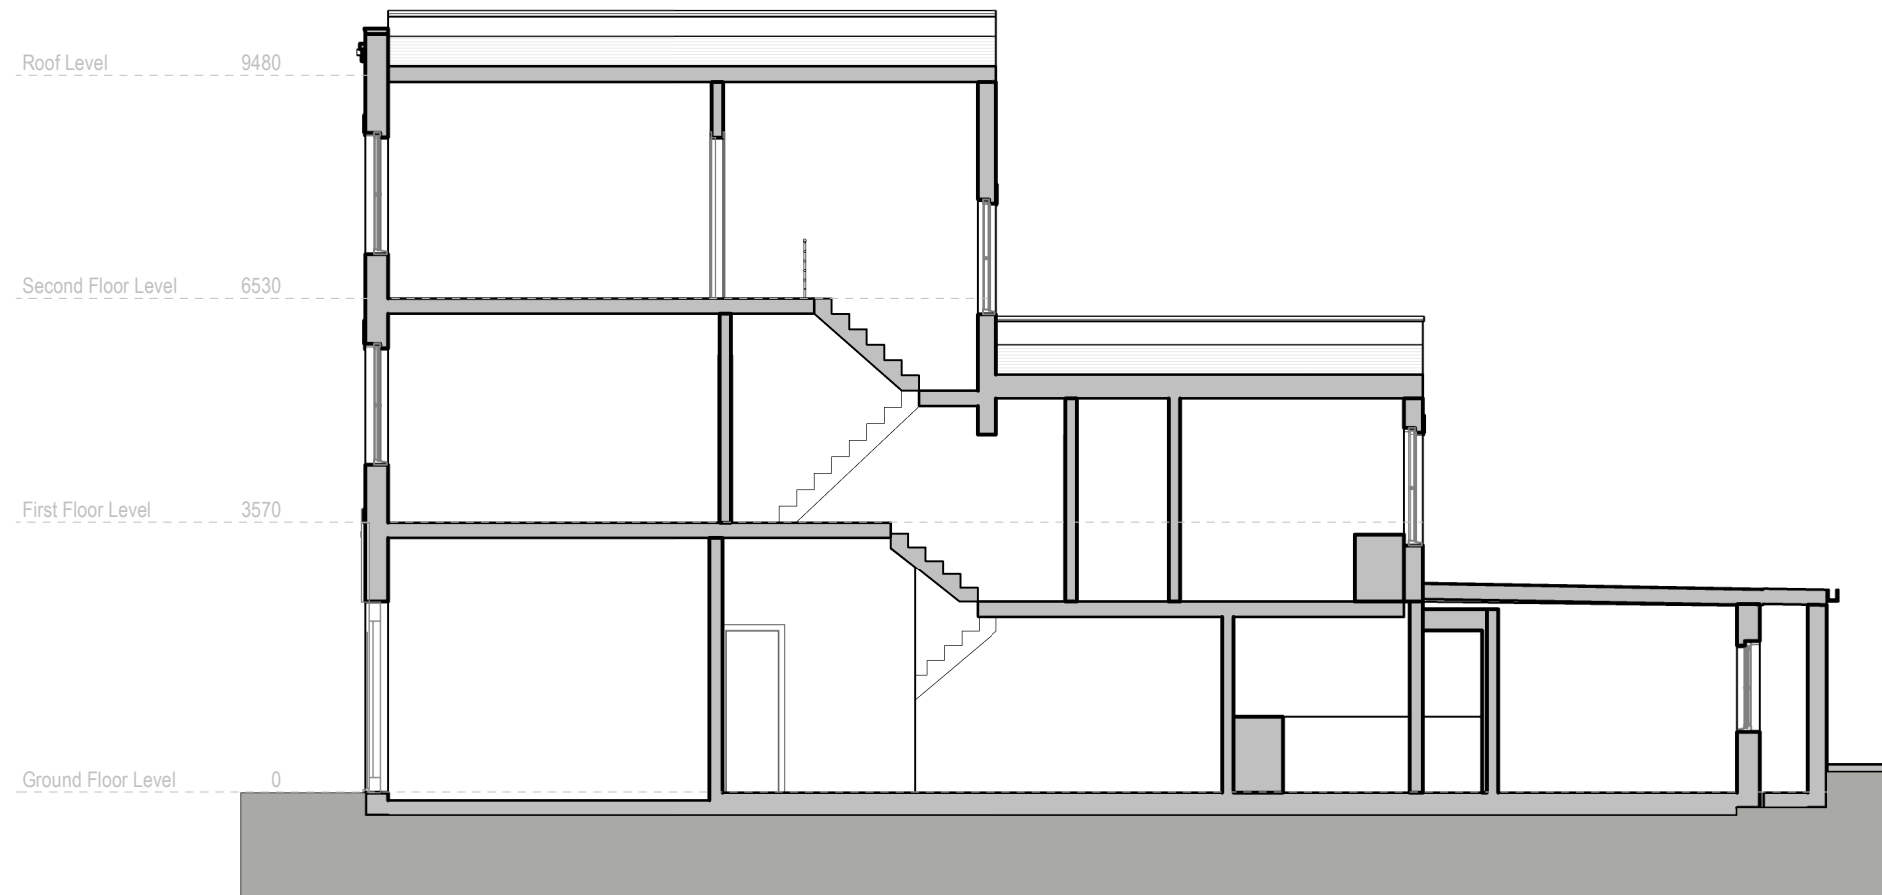


Existing Section A

Revision	Revision Date

ADDRESS

83, West Green Road, London, N15 5DA

 

1:100@A3

SHEET N.

EP07

DRAWING TITLE


Existing Section

DATE:

20/07/2023

SCALE

1 : 100@ A3

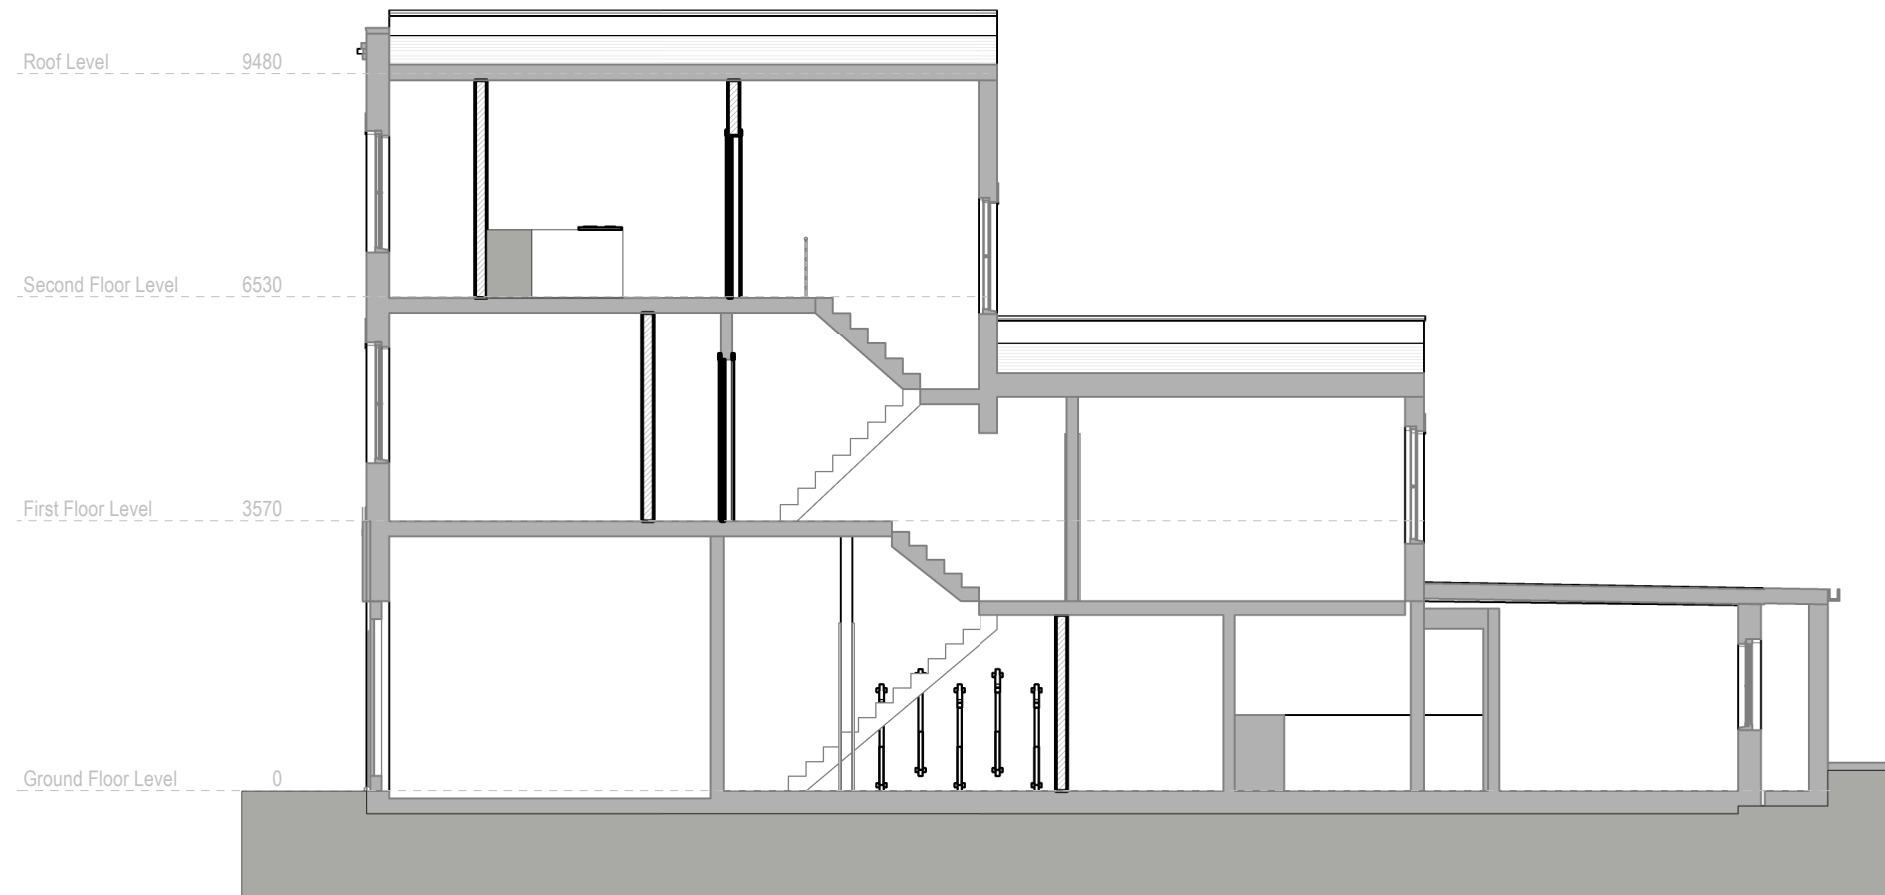

Proposed Section A'

Revision	Revision Date