

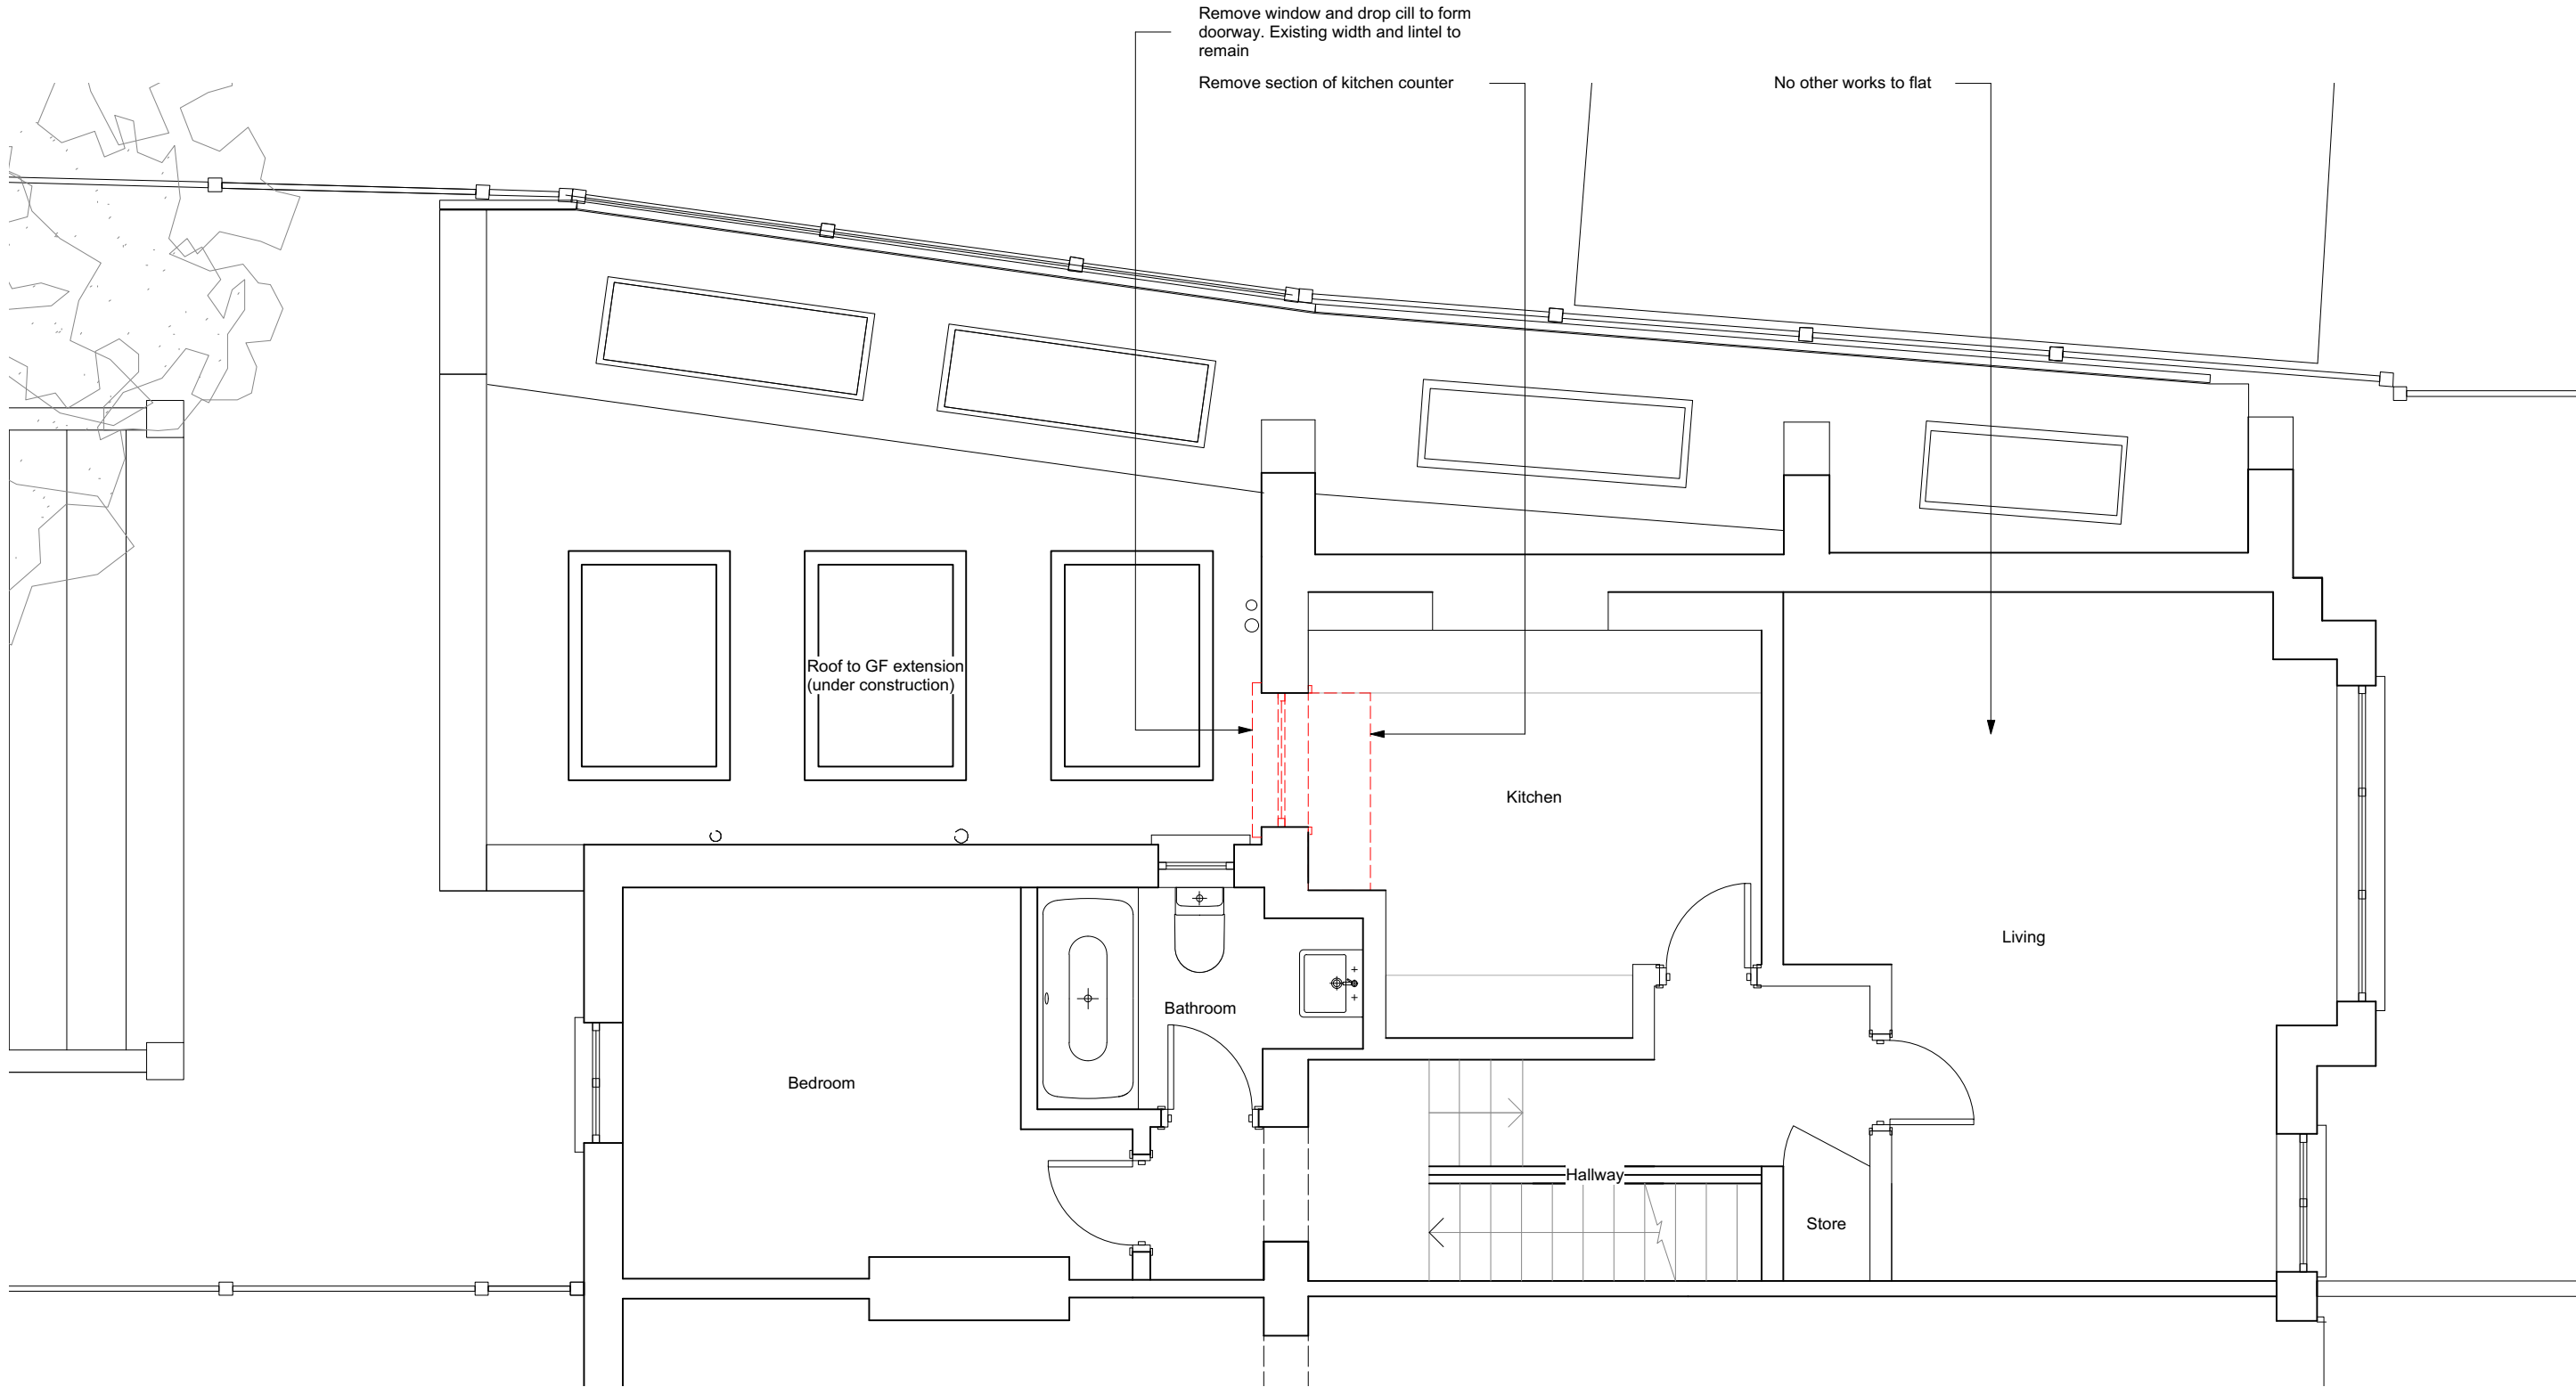


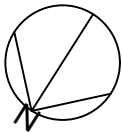

○ First Floor Plan Existing
Scale: 1:50

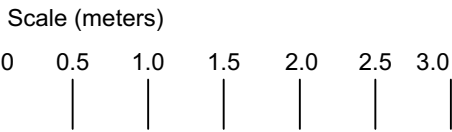

Scale
1:50@A3
Drawn by
RJ

Drawing no.
472_000_01
Date
Aug 2023

Client


Project
1A Bedford Road
N8 8HL

Drawing title
First Floor Existing



Pre Application

Easton Design Office Limited
9c York Way
London
N7 9GY
+44 (0) 207 043 4614
eastondesignoffice.com



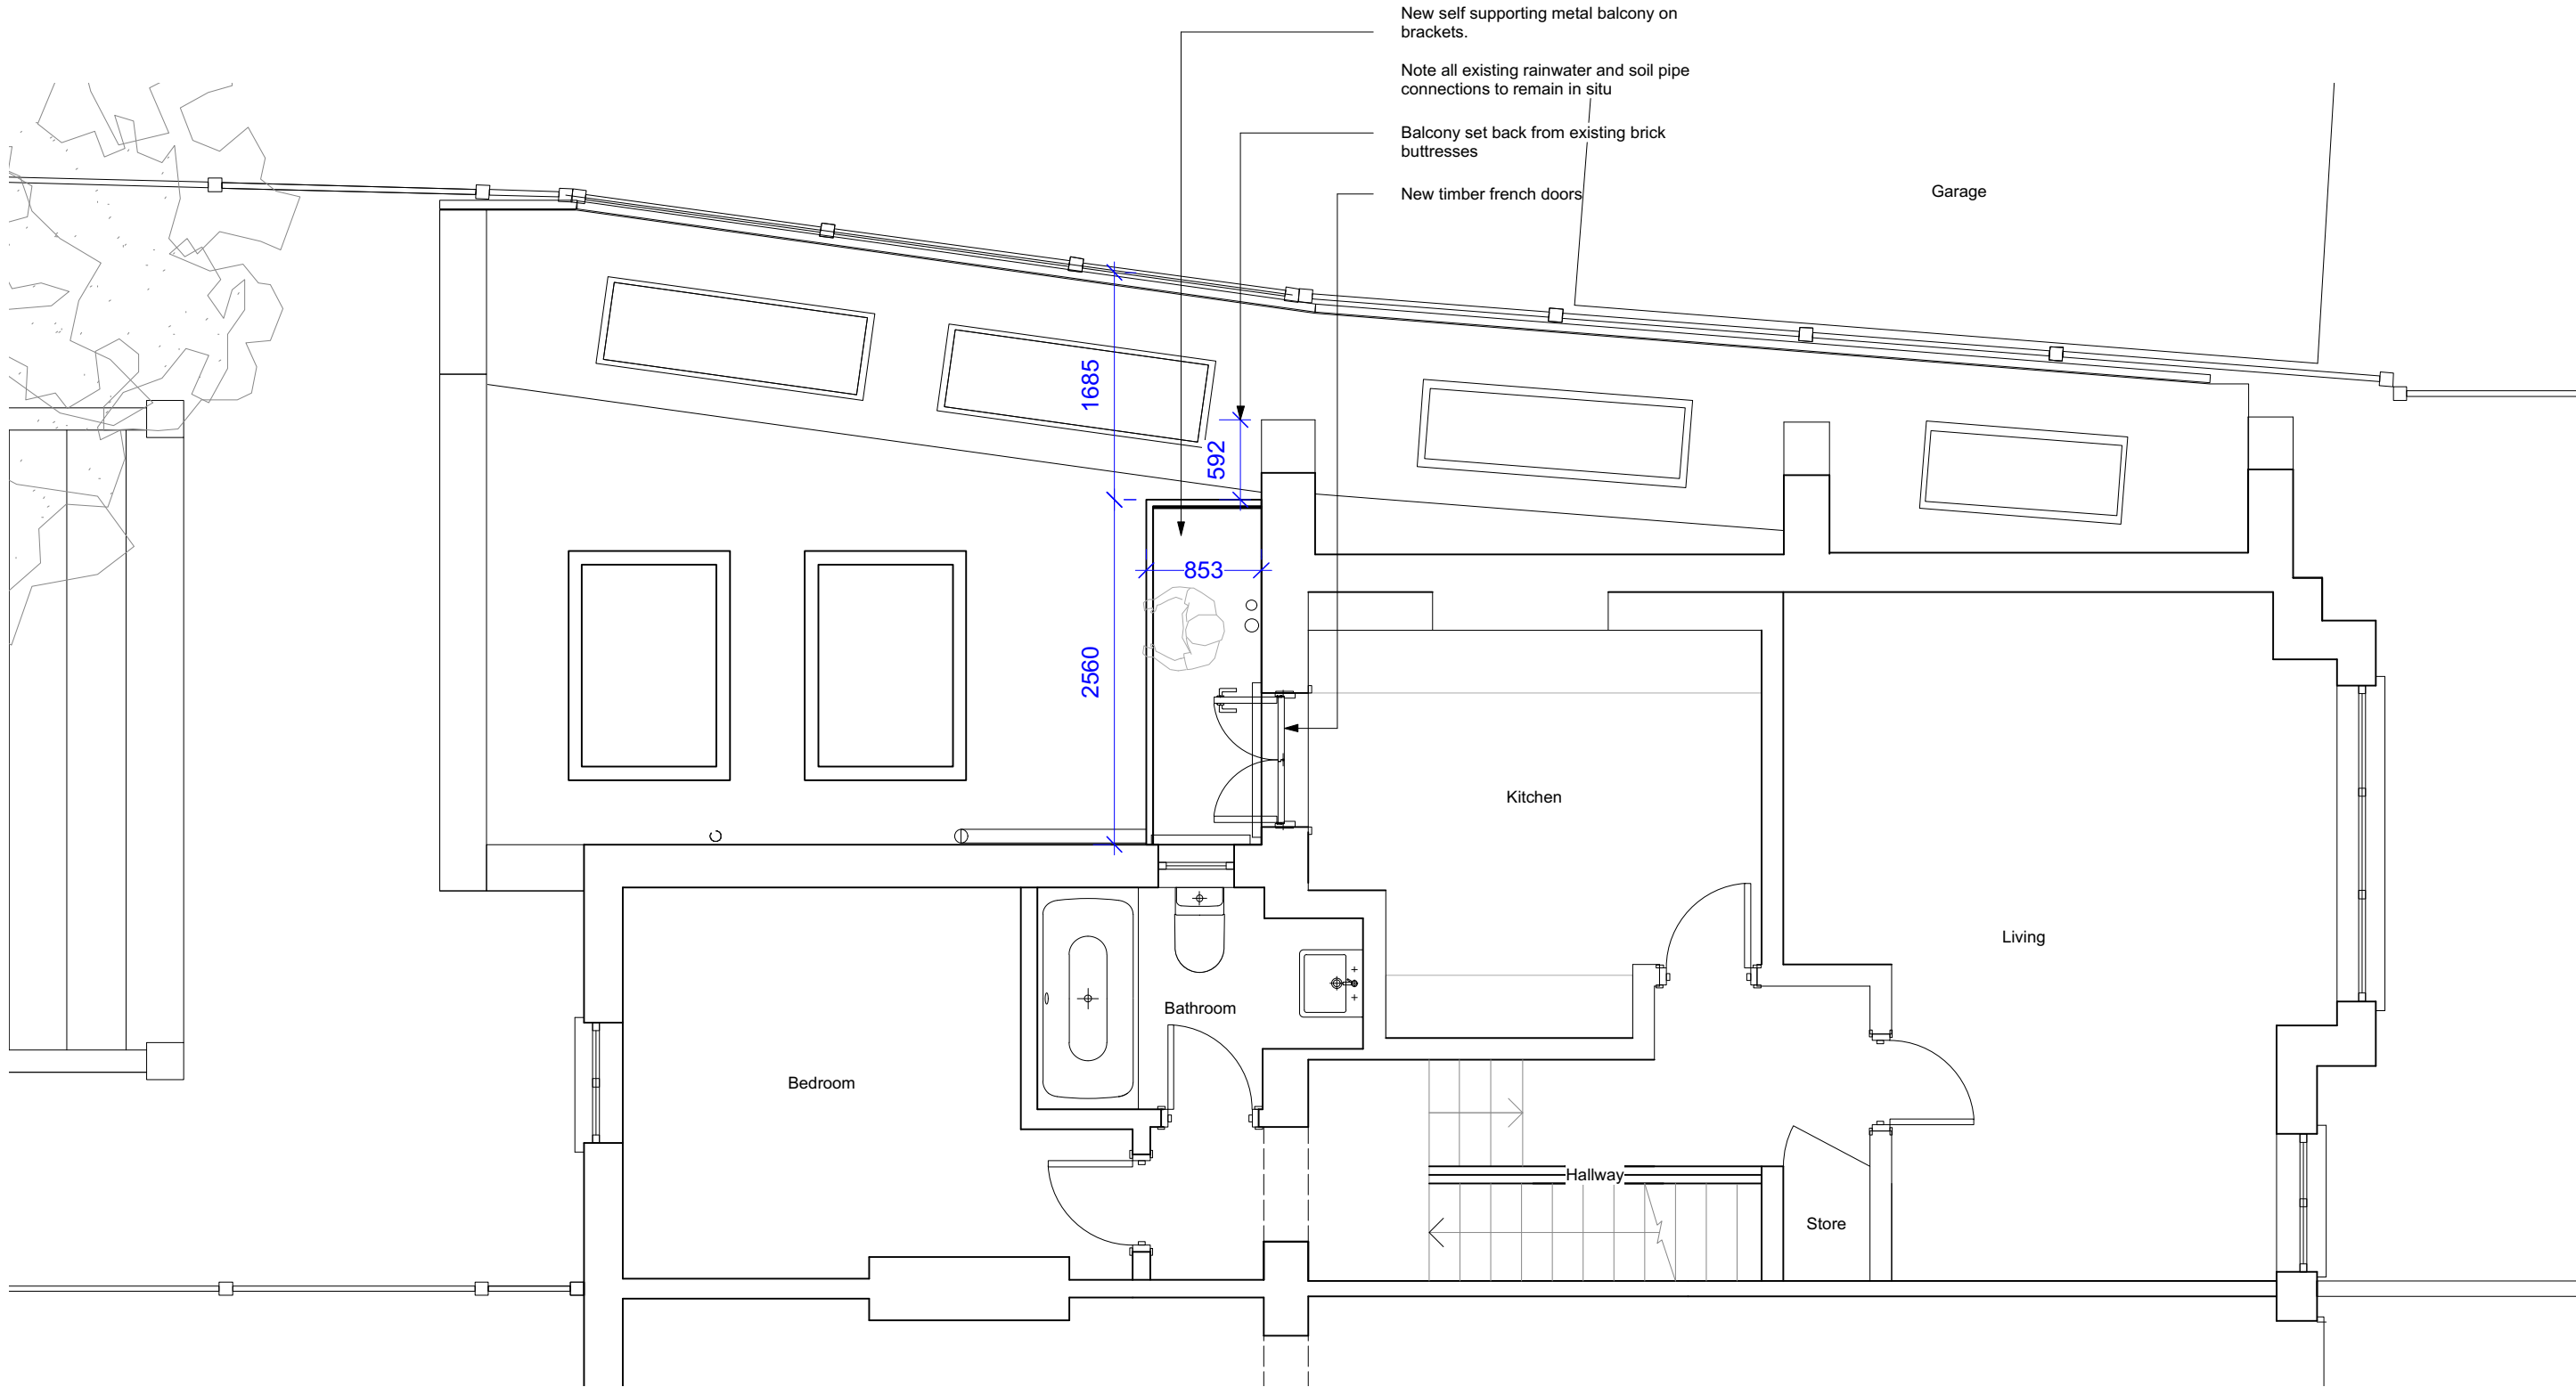

○ First Floor Plan Proposed
Scale: 1:50

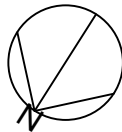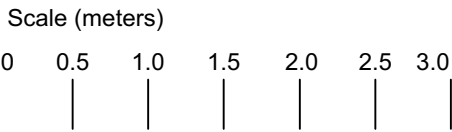

Scale
1:50@A3
Drawn by
RJ

Drawing no.
472_000_02
Date
Aug 2023

Client


Project
1A Bedford Road
N8 8HL

Drawing title
First Floor Proposed



Pre Application

Easton Design Office Limited
9c York Way
London
N7 9GY
+44 (0) 207 043 4614
eastondesignoffice.com



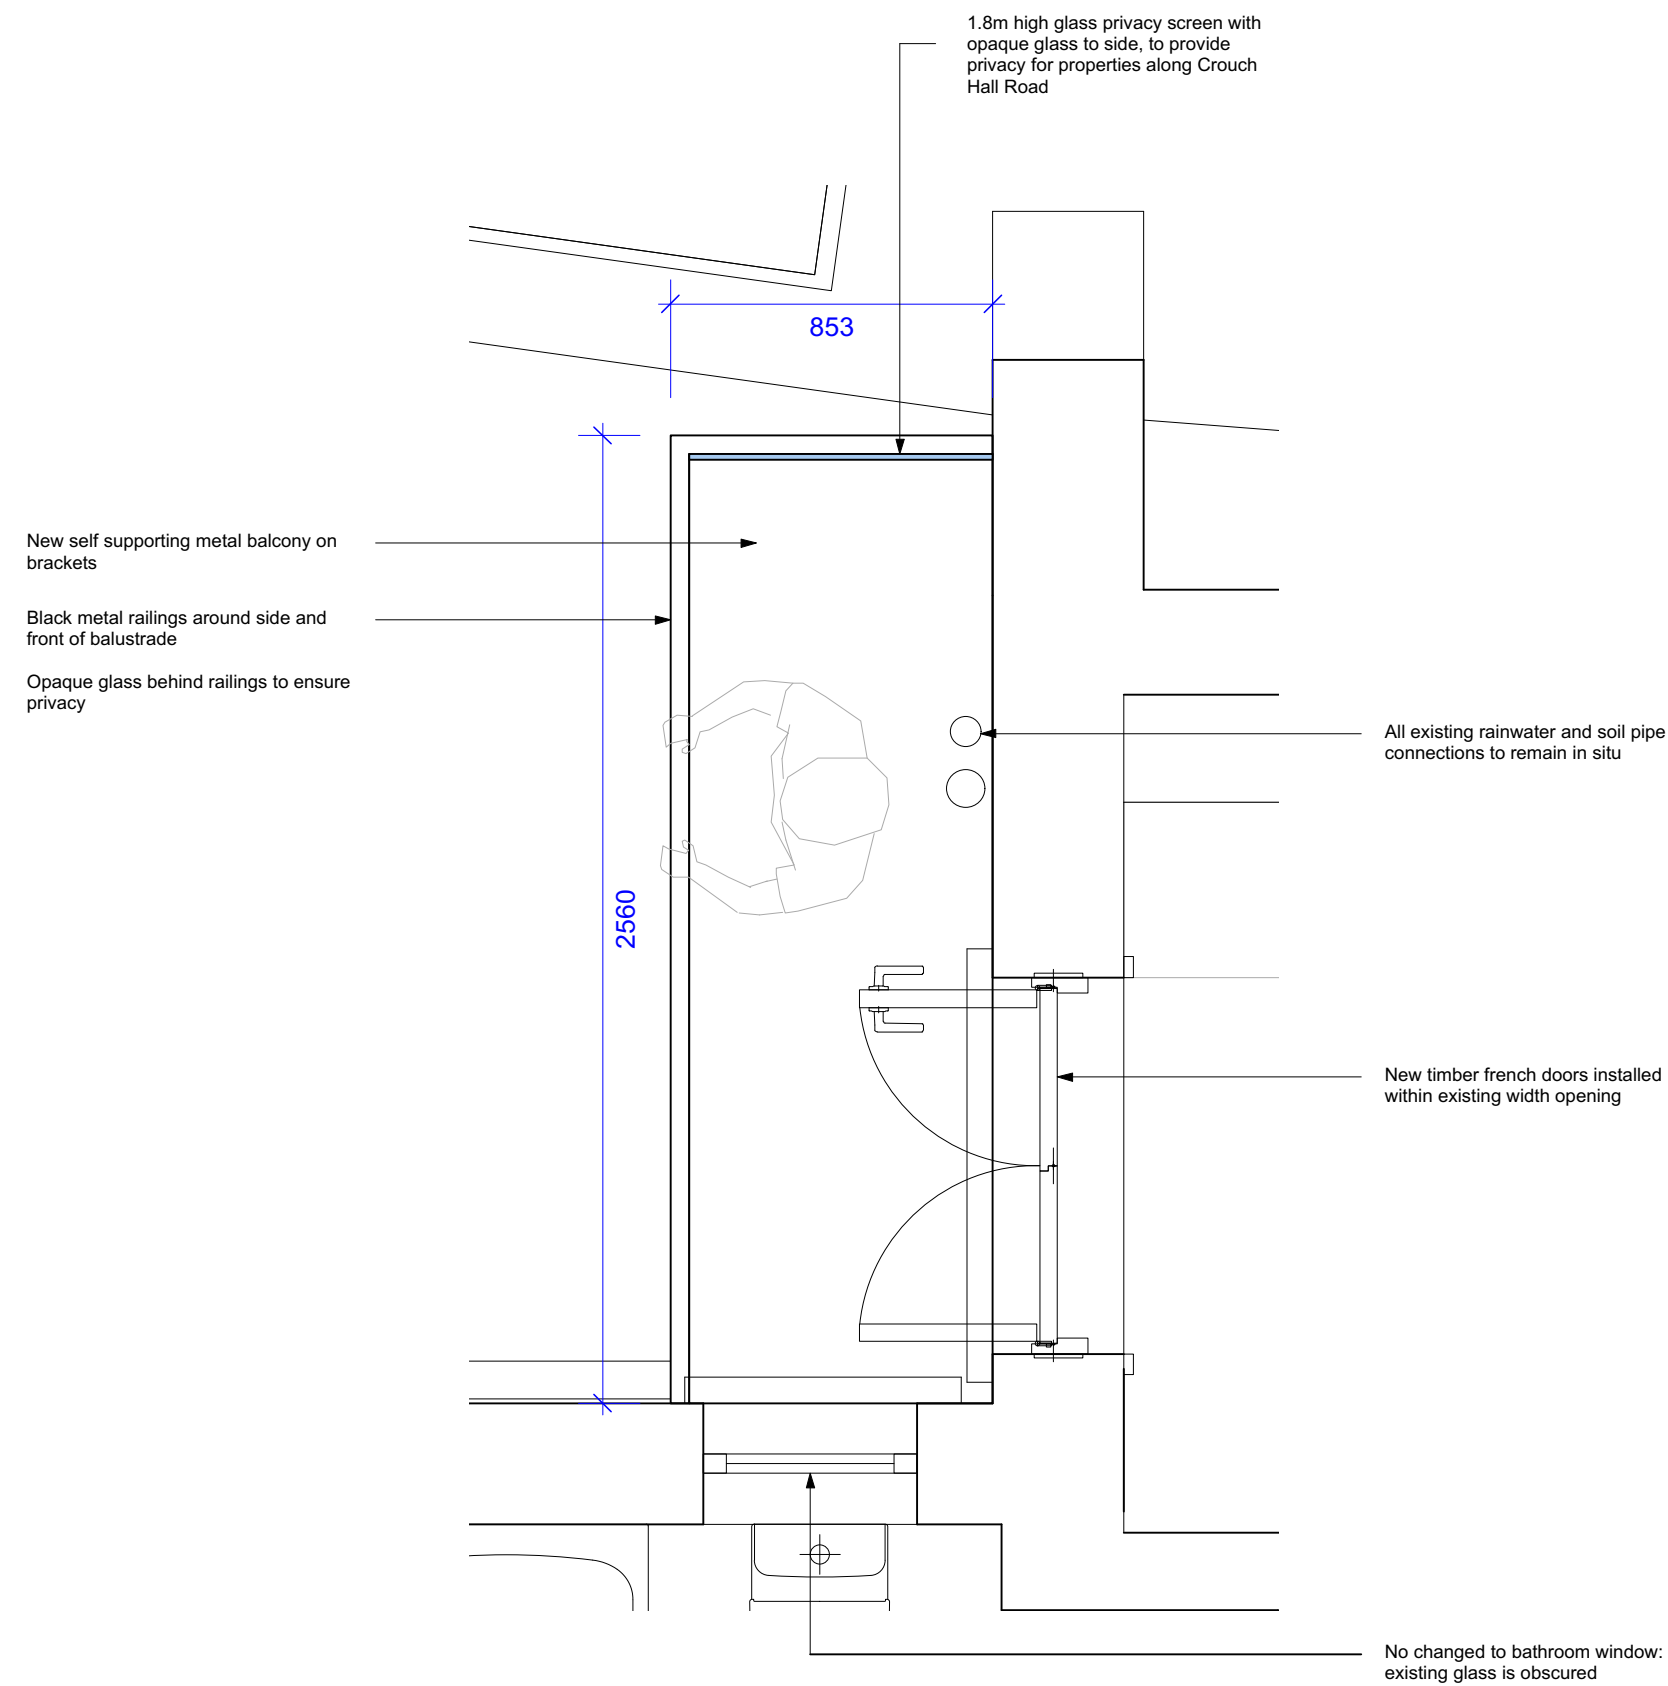

○ First Floor Plan Proposed Detail
Scale: 1:20

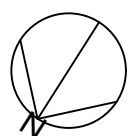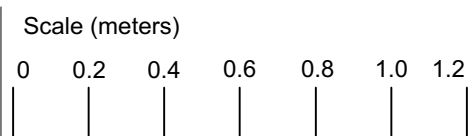

Scale
1:50@A3
Drawn by
RJ

Drawing no.
472_000_03
Date
Aug 2023

Client

Project
1A Bedford Road
N8 8HL

Drawing title
First Floor Proposed

Pre Application


Easton Design Office Limited
9c York Way
London
N7 9GY
+44 (0) 207 043 4614
eastondesignoffice.com



Remove window and drop cill
Existing lintel to be retained

751

○ First Floor Elevation Existing
Scale: 1:50

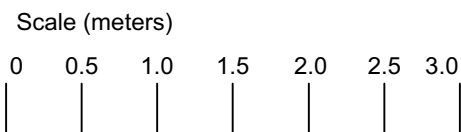

Scale
1:50@A3
Drawn by
RJ

Drawing no.
472_100_01
Date
Aug 2023

Client


Project
1A Bedford Road
N8 8HL

Drawing title
First Floor Elevation Existing

Pre Application

Easton Design Office Limited
9c York Way
London
N7 9GY
+44 (0) 207 043 4614
eastondesignoffice.com



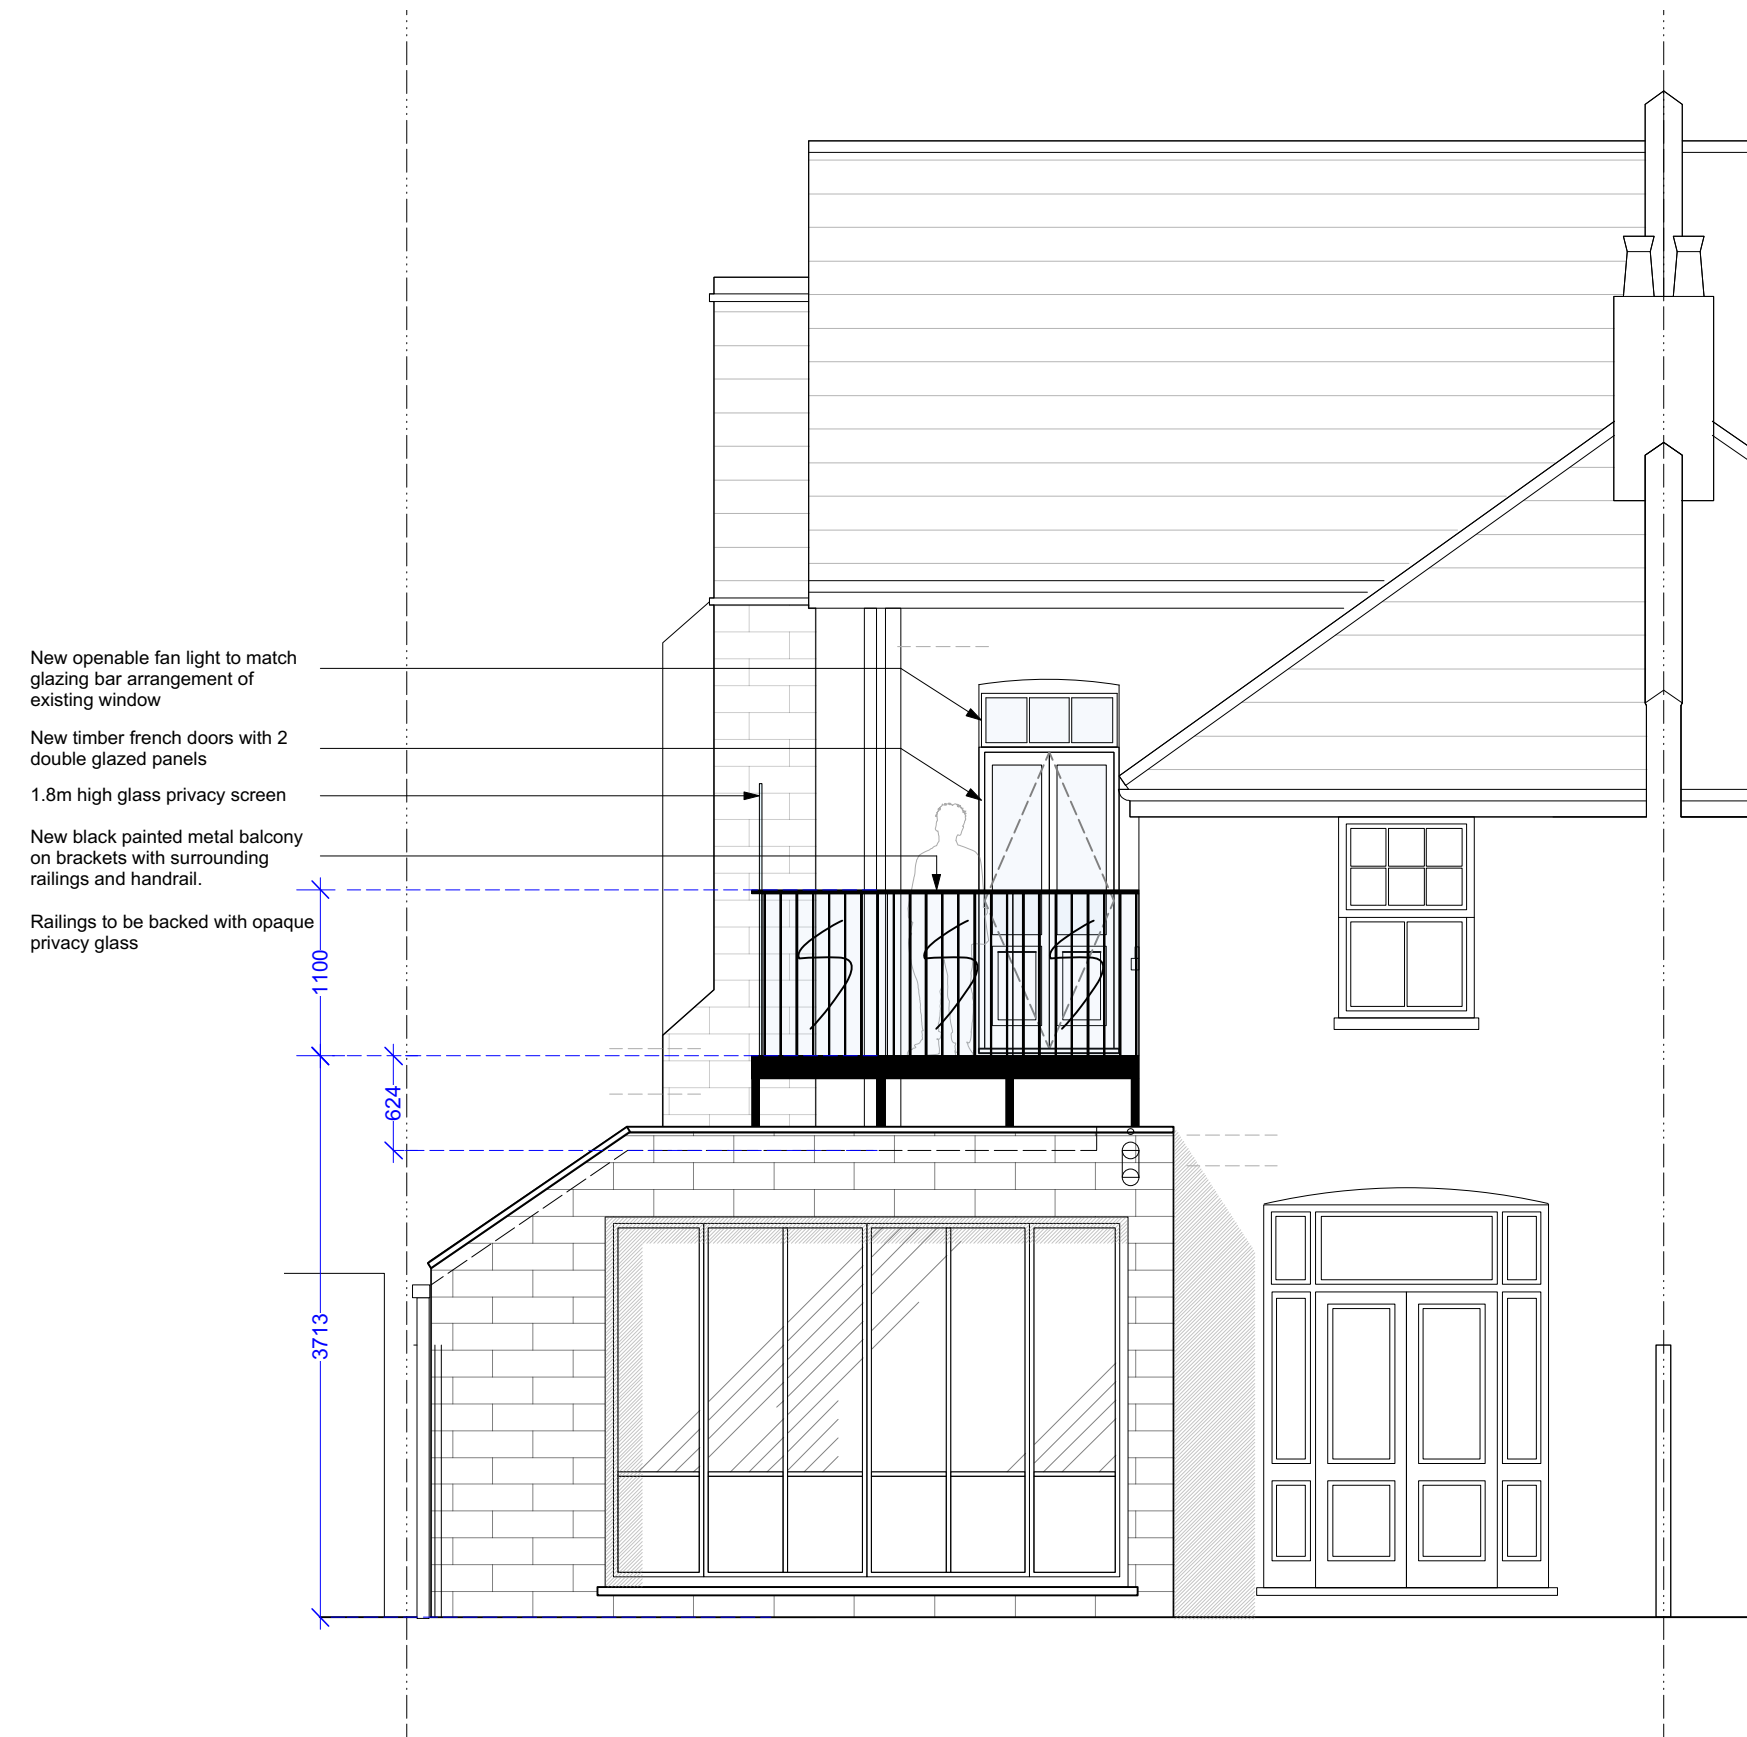


○ First Floor Elevation Proposed
Scale: 1:50



Reference Images: Opaque privacy glass



Reference Images: Metal Railings

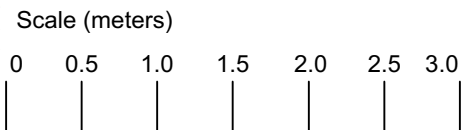

Scale
1:50@A3
Drawn by
RJ

Drawing no.
472_100_02
Date
Aug 2023

Client


Project
1A Bedford Road
N8 8HL

Drawing title
First Floor Elevation Proposed

Pre Application

Easton Design Office Limited
9c York Way
London
N7 9GY
+44 (0) 207 043 4614
eastondesignoffice.com



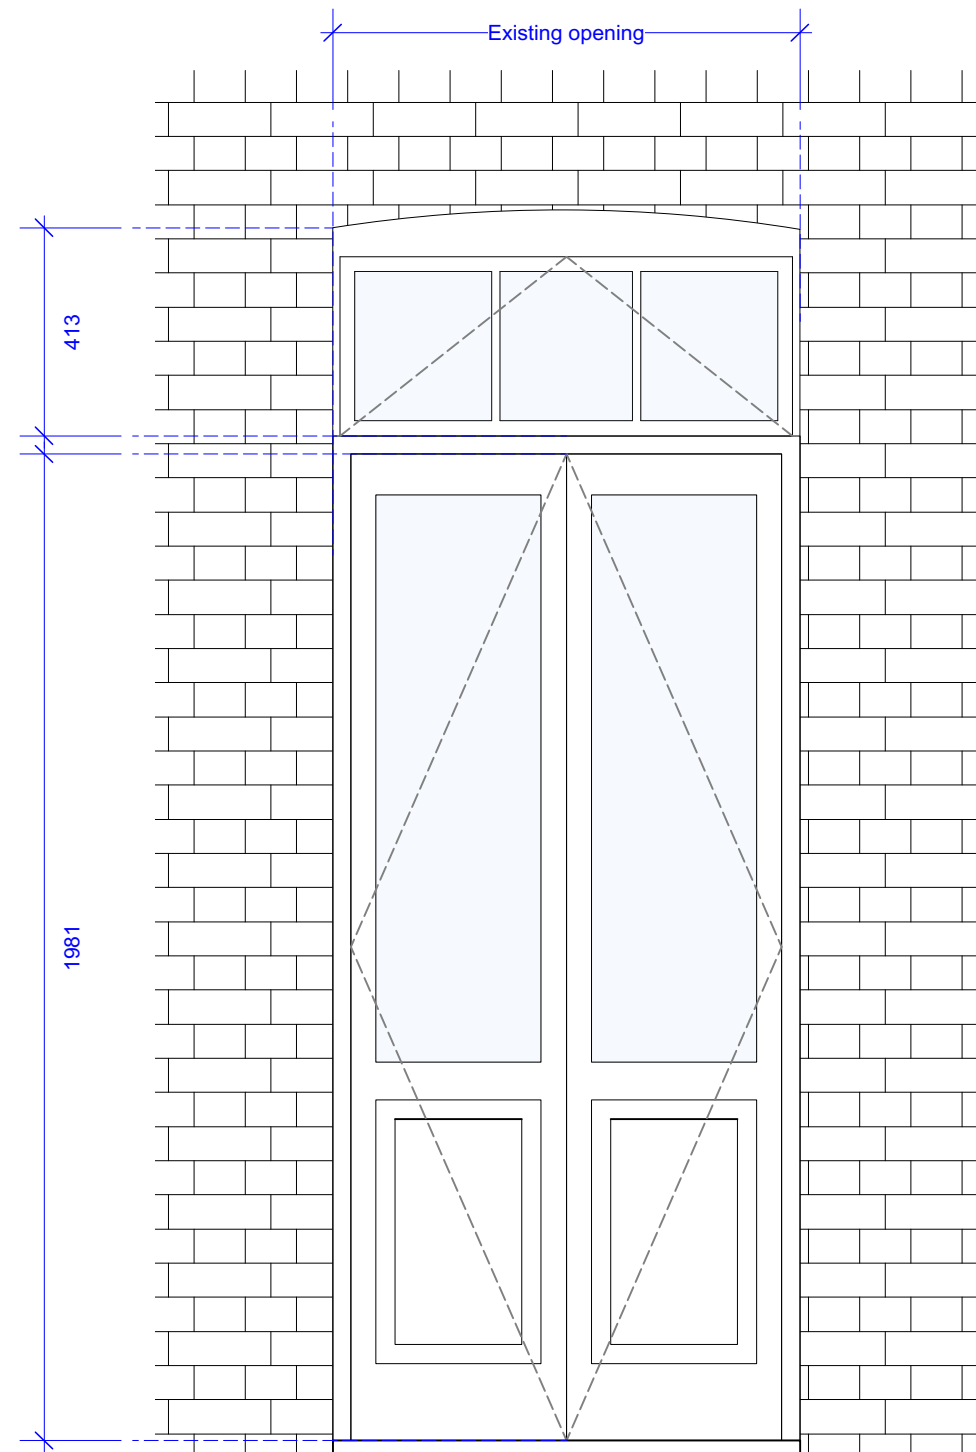

French Doors timber construction with panelling to bottom and double glazing to top.


Openable fan light above to match existing glazing bar arrangement



Reference Images: French Doors
Timber panel doors with glazing to top pane and fan light above



○ Door Elevation Proposed
Scale: 1:15

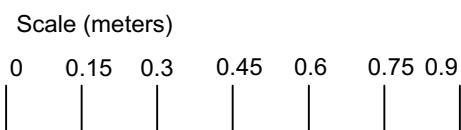

Scale
1:15@A3
Drawn by
RJ

Drawing no.
472_100_03
Date
Aug 2023

Client

Project
1A Bedford Road
N8 8HL

Drawing title
Door Elevation Proposed

Pre Application

Easton Design Office Limited
9c York Way
London
N7 9GY
+44 (0) 207 043 4614
eastondesignoffice.com

