

DRAWING SCALE				
1:5 = 0.25m	1:25 = 1.25m	1:200 = 10.0m	1:1000 = 50.0m	
1:10 = 0.5m	1:50 = 2.5m	1:250 = 12.5m	1:1250 = 62.5m	
1:20 = 1.0m	1:100 = 5.0m	1:500 = 25.0m	1:2500 = 125m	
Measure length of line for checking of scale				

GENERAL NOTES

All works to comply with the Building Regulations and completed to the satisfaction of Building Control. All works must be completed to the minimum standard required by Building Control & NHBC except where the standards required on these drawings are higher, in this case the specification on these drawings should be followed.

All works to comply with relevant British Standards and codes of practice including BS 9000. Works to be undertaken in accordance with relevant health and safety legislation, adopting safe methods of working and in accordance with manufacturers' product literature and H&S data sheets.

Drawing should be read in conjunction with relevant Structural and M&E design information, and Contractor to check all levels, dimensions and heights on site before commencing.


PROPOSED GIA TOTAL

Ground Floor	262.5m ²
First Floor	299.4m ²
Second Floor	424.6m ²

Total Proposed GIA = 986.5m²

CHANGE MANAGER


Change	Description	By
Ch086	Section markers added for Section CC and DD	JB

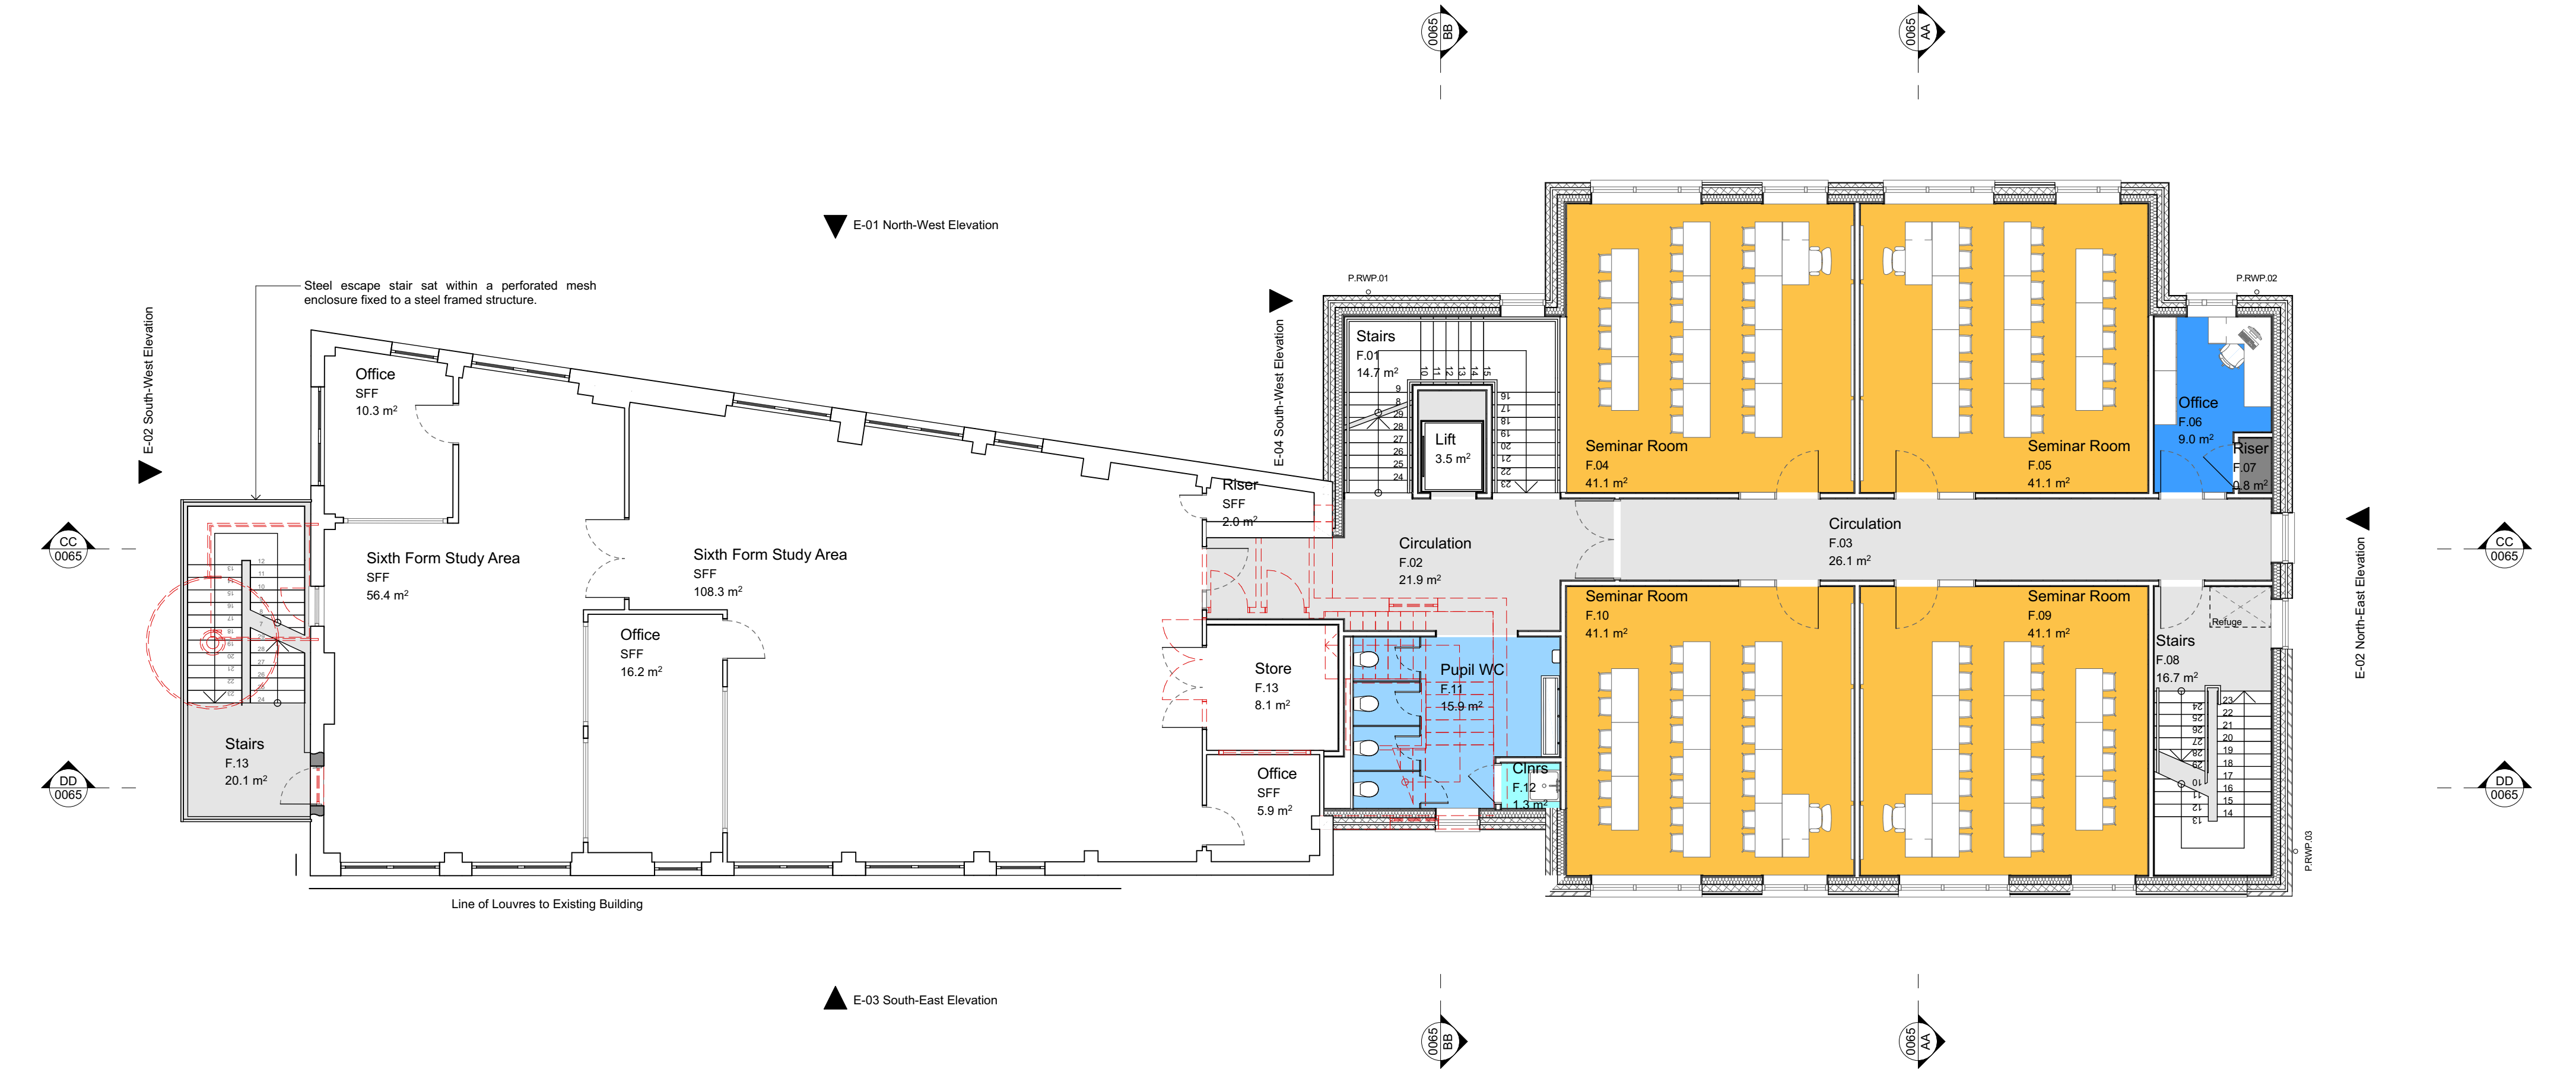

2

Proposed First Floor Plan

1:100

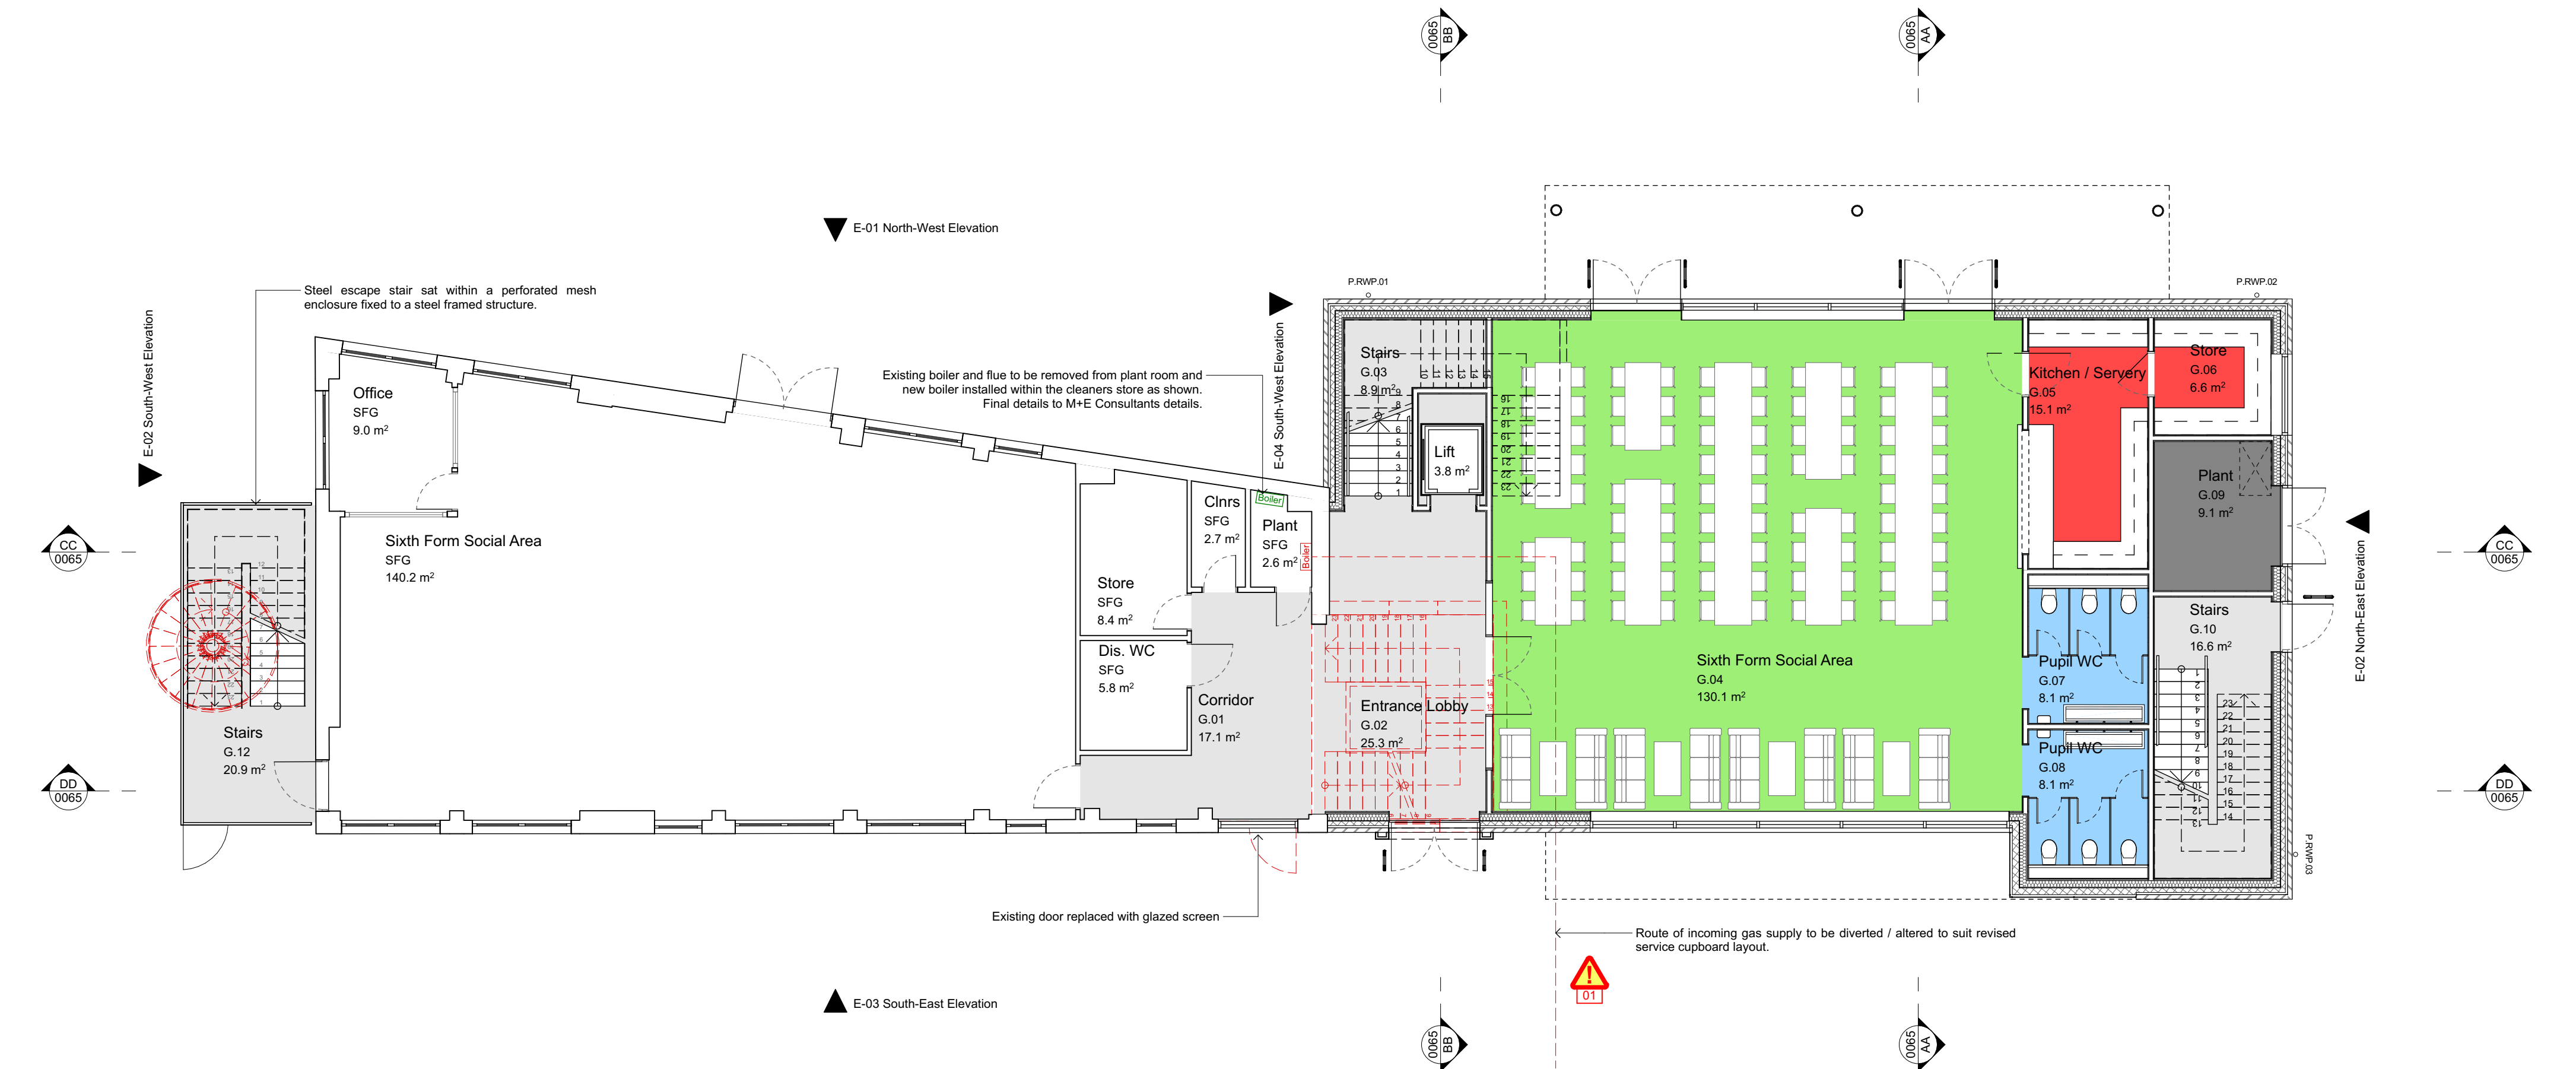

1

Proposed Ground Floor Plan

1:100

P07	Planning Issue	25/09/2023	GW	DA
P06	Planning Issue	21/09/2023	GW	DA
P05	Preliminary	12/09/2023	GW	DA
P04	Preliminary	15/06/2023	GW	DA
P03	Tender Issue	16/11/2022	GW	DA
P02	Second Issue	14/11/2022	GW	DA
P01	First Issue	09/11/2022	GW	DA
Rev	Issue Status	Date	By	Ch0

Thinking Buildings

Oxfordshire: 01295 236 246 | Derbyshire: 01332 416 405
email@thinking-buildings.co.uk
www.thinking-buildings.co.uk

Client Name:	Alexandra Park School
Project Name:	Alexandra Park School Sixth Form
Site Address:	Bidwells Gardens, London, N11 2AZ
Drawing Name:	Proposed Floor Plans Sheet 1 of 2
CDE File Name:	2234 - THB - ZZ - SP - DR - A - 0055 - P07
Project No:	2234
Drawing No:	0055
Scale:	S0
Rev:	P07

Do not scale from this drawing. Refer to figured dimensions only. Thinking Buildings Limited registered in England and Wales No. 7636362. Drawing copyright of Thinking Buildings Ltd.

TS_A1_Portal_2022 Version 10_ACS