


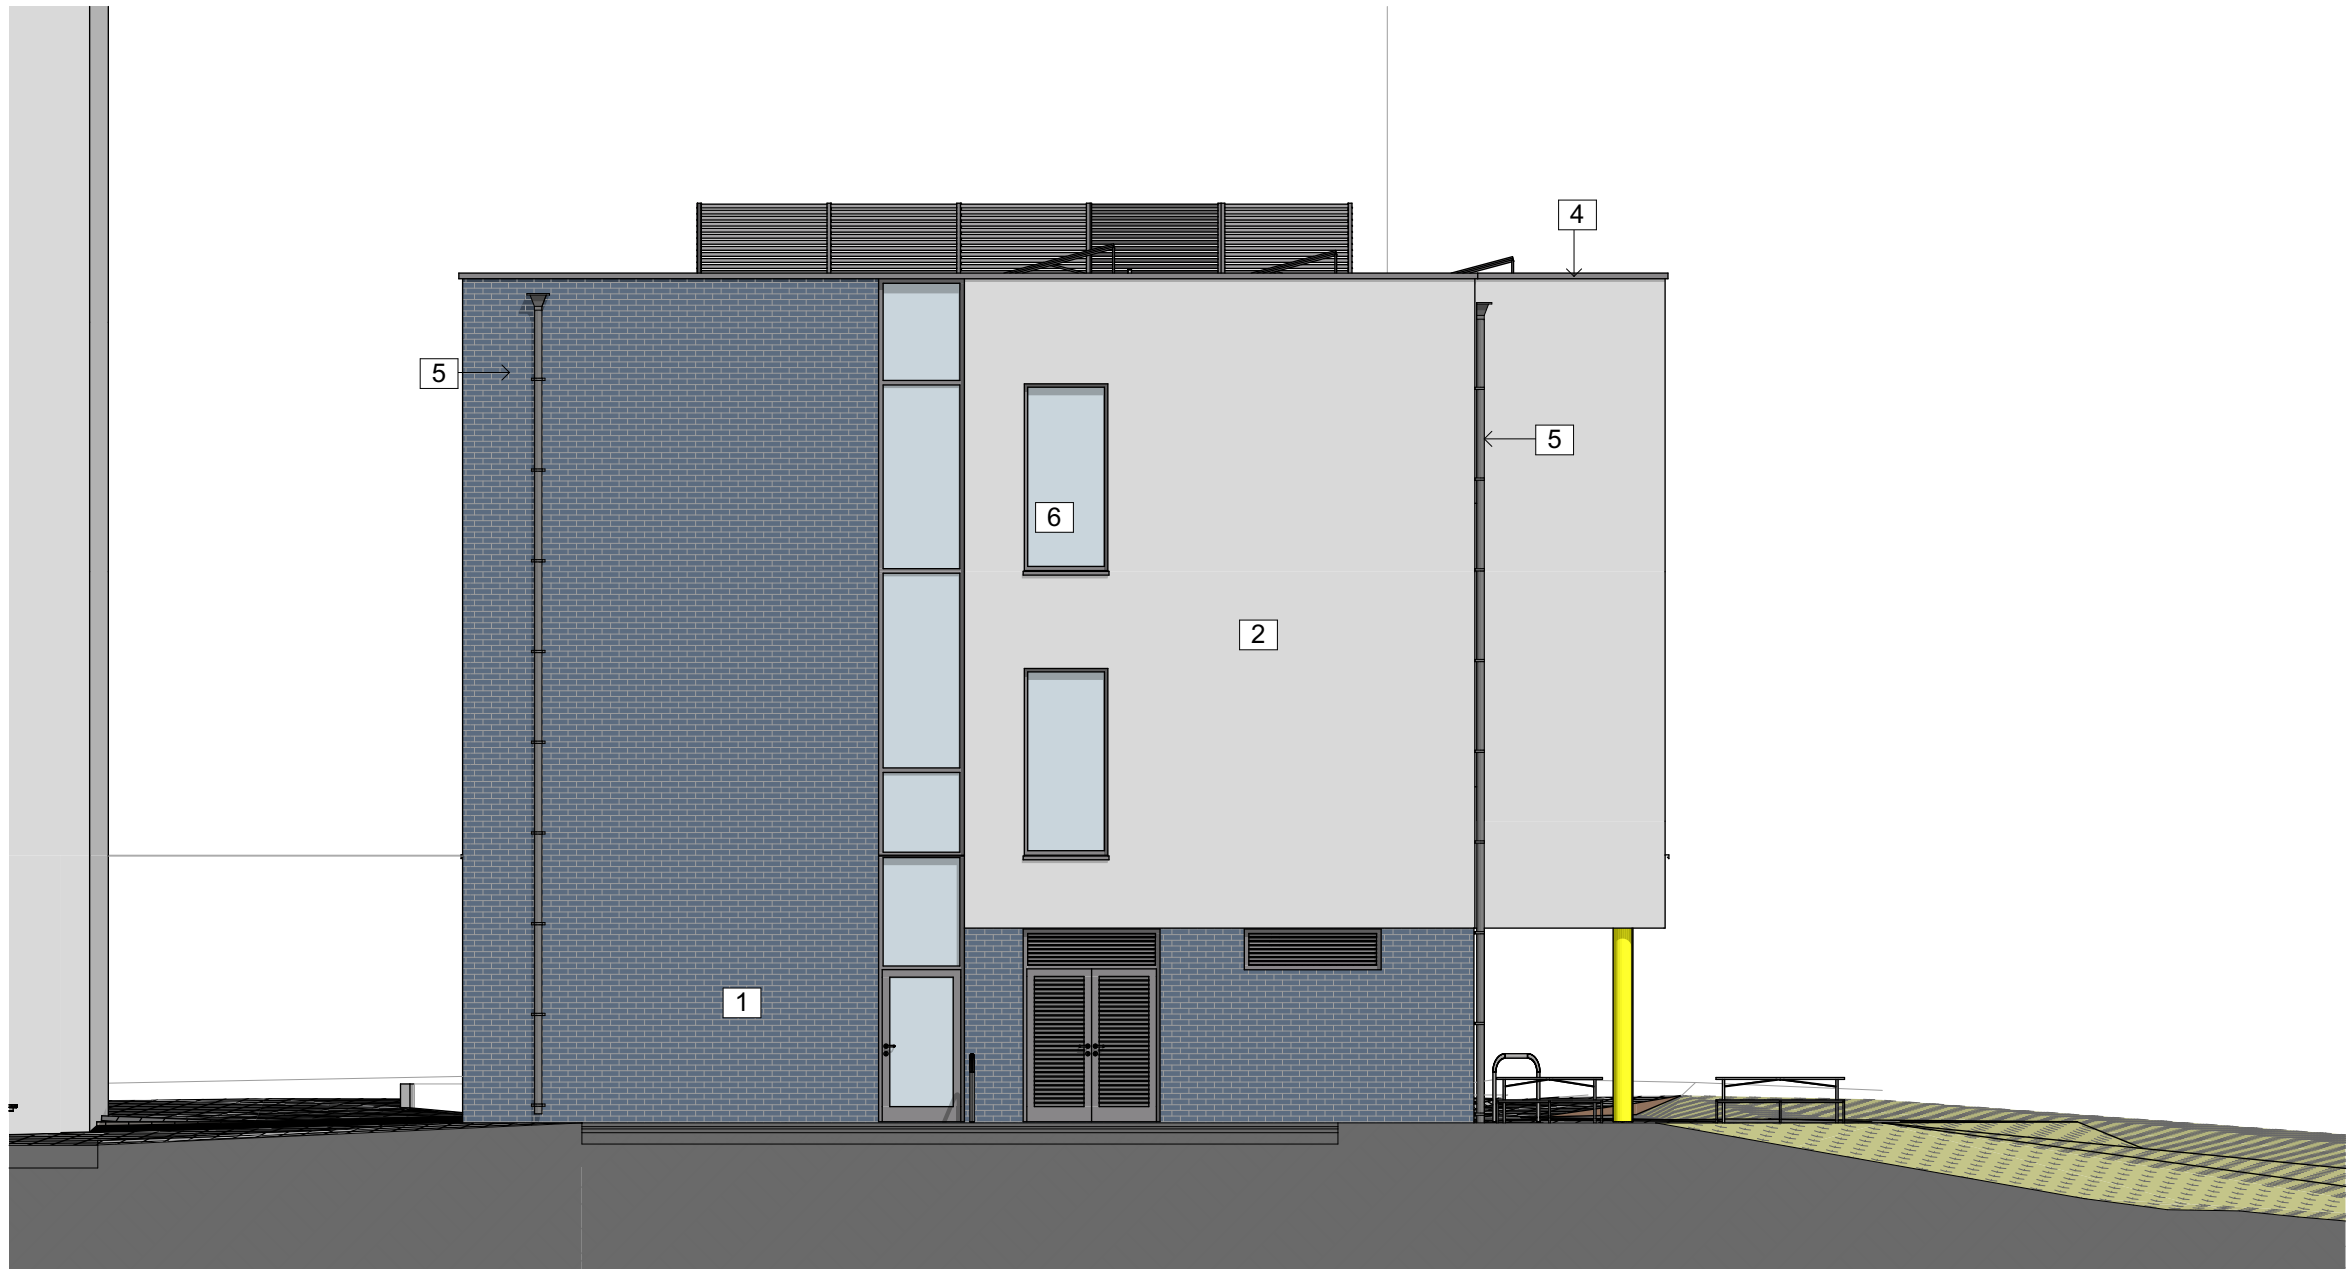

1 South-East Elevation 1:100




2 North-East Elevation 1:100



3 South-West Elevation 1:100



4 North-West Elevation 1:100

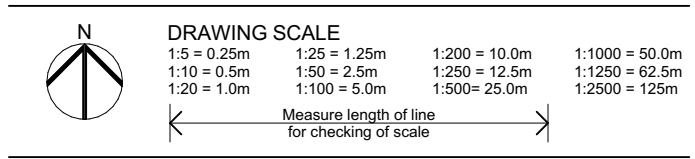

GENERAL NOTES

All works to comply with the Building Regulations and completed to the satisfaction of Building Control. All works must be completed to the minimum standard required by Building Control & NHBC except where the standards required on these drawings are higher, in this case the specification on these drawings should be followed.

All works to comply with relevant British Standards and codes of practice including BS 8000. Works to be undertaken in accordance with relevant health and safety legislation, adopting safe methods of working and in accordance with manufacturers' product literature and H&S data sheets.

Drawing should be read in conjunction with relevant Structural and M&E design information, and Contractor to check all levels, dimensions and heights on site before commencing.

EXTERNAL MATERIALS KEY

- 1 Engineering Facing Brickwork with Colour Matched Mortar
Colour: Blue / Grey
- 2 Proprietary External Through Colour Reinforced Render
Colour: White
- 3 Rainscreen Cladding Panels Mechanically Fixed with Ventilated Void
Colour: Yellow (TBC)
- 4 Prefabricated PPC Aluminium Parapet Capping with Concealed Fixings
Colour: Grey (RAL TBC)
- 5 Square Section PPC Coated Aluminium Rainwater Pipes and Hoppers
Colour: Grey (RAL TBC)
- 6 PPC Coated Aluminium Double Glazed Thermally Broken Window System
Colour: Grey (RAL TBC)
- 7 Proprietary PPC Aluminium Louvred Screen to Plant Enclosure
Colour: Grey (RAL TBC)

CHANGE MANAGER

Change	Description	By
Ch028	Principal stair width increased to 1,500mm	GW
Ch085	Parapet raised. First and Second Floor FFL raised to suit existing floor levels. Window setting out amended JB to suit new levels.	JB

P06	Planning Issue	25/09/2023	GW	DA
P05	Planning Issue	21/09/2023	GW	DA
P04	Preliminary	12/09/2023	GW	DA
P03	Preliminary	15/06/2023	GW	DA
P02	Second Issue	14/11/2022	GW	DA
P01	First Issue	09/11/2022	GW	DA
Rev	Issue Status	Date	By	Ch01

Thinking Buildings

Oxfordshire: 01295 236 246 | Derbyshire: 01332 416 405
email@thinking-buildings.co.uk
www.thinking-buildings.co.uk

Client Name: Alexandra Park School

Project Name: Alexandra Park School Sixth Form

Site Address: Bidwells Gardens, London, N11 2AZ

Drawing Name: Proposed Elevations

CDE File Name: 2234 - THB - ZZ - SP - DR - A - 0060 - P06

Project No: 2234

Drawing No: 0060

Status: S0

Rev: P06

Do not scale from this drawing. Refer to figured dimensions only. Thinking Buildings Limited registered in England and Wales No. 7636362. Drawing copyright of Thinking Buildings Ltd.

TS_A1_Landscape_2022 Version 1.0_A2023