



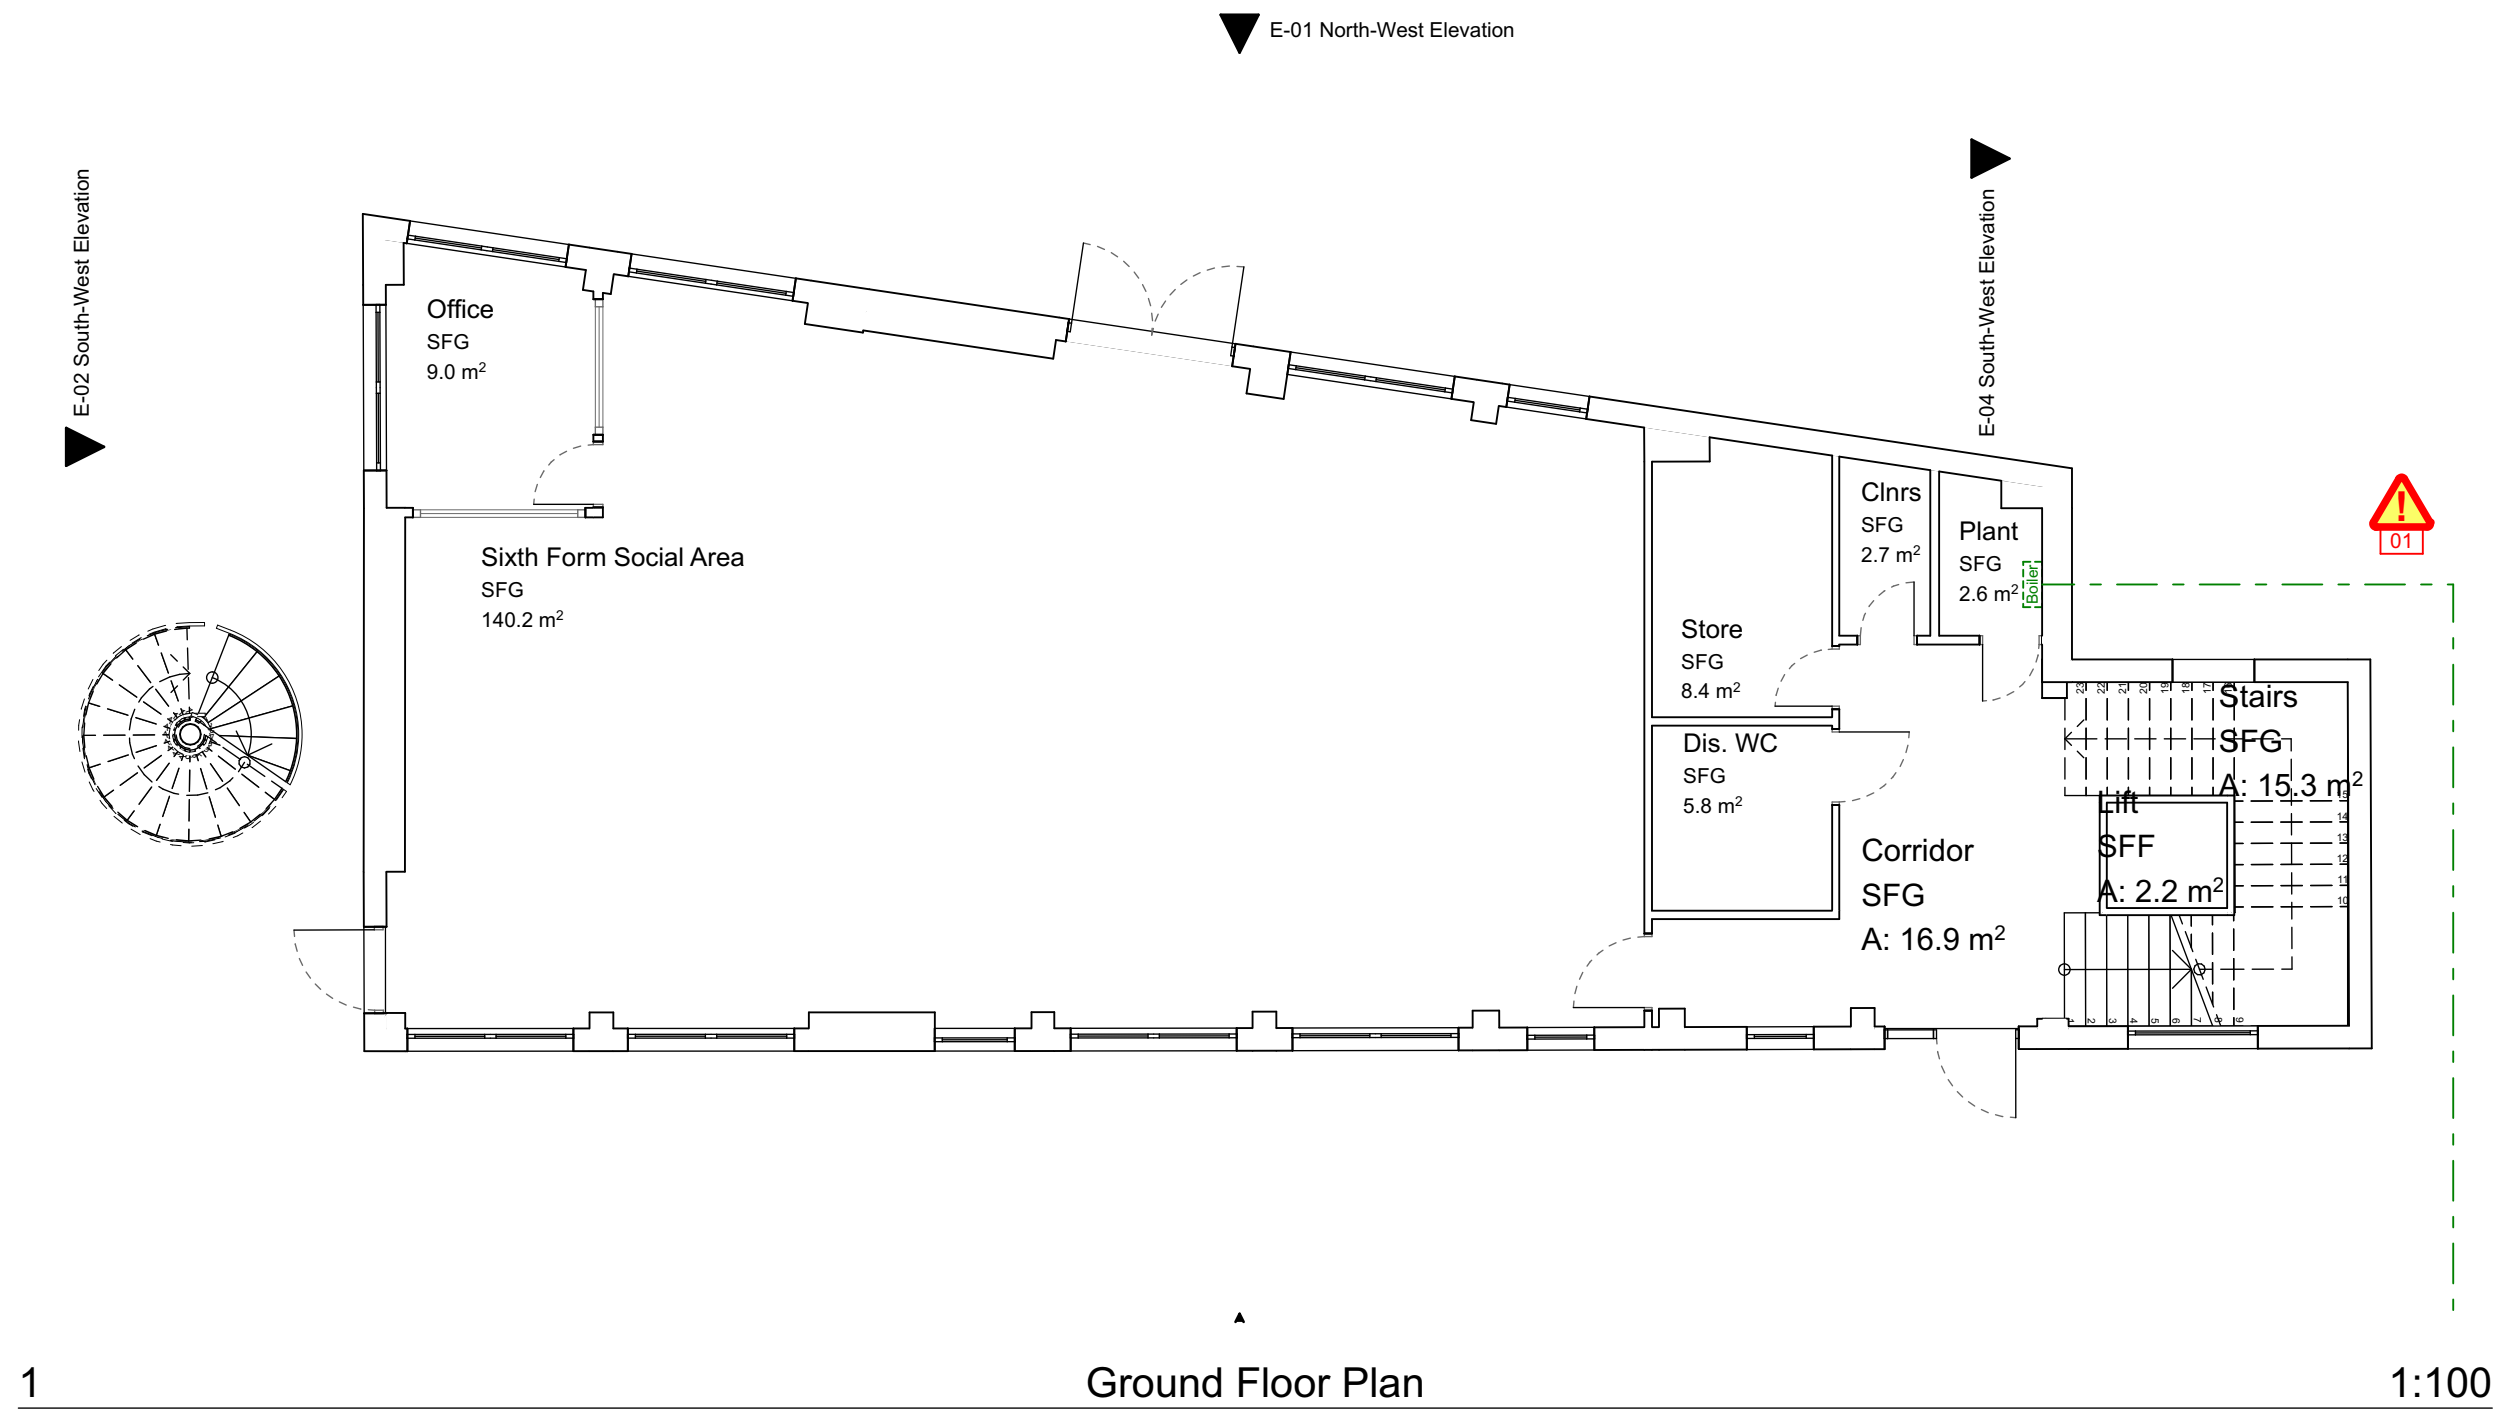

1

Ground Floor Plan

1:100

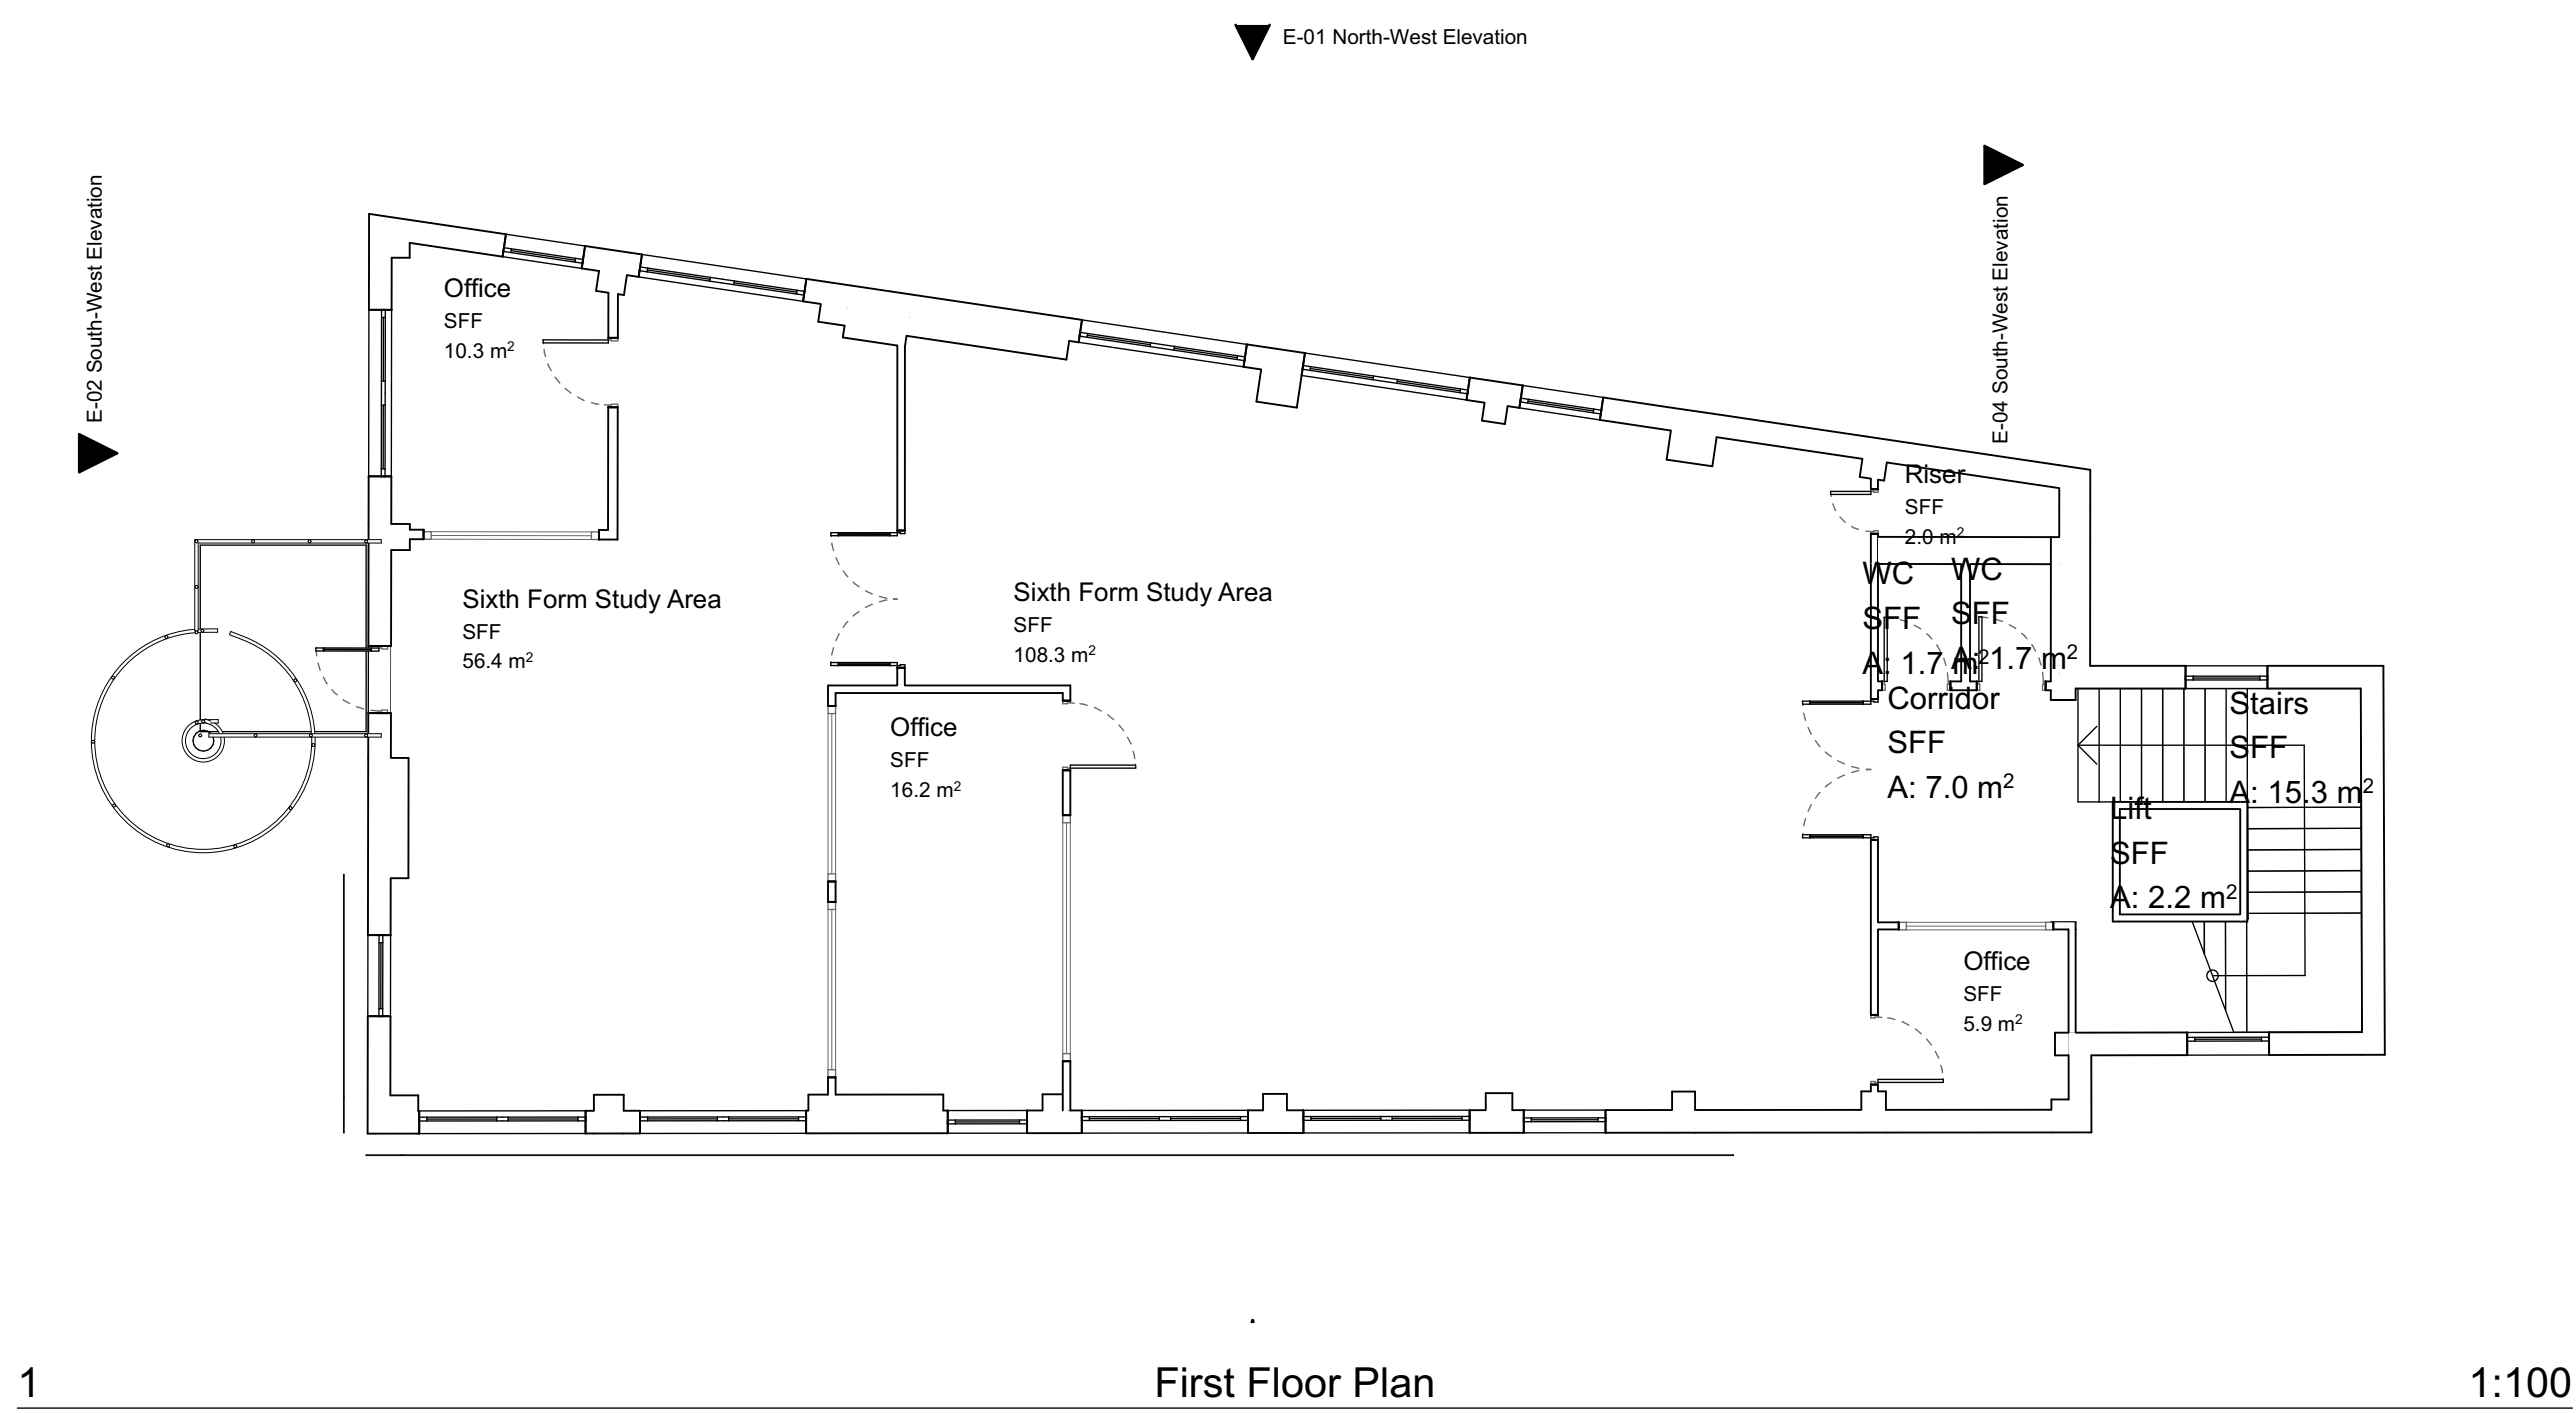

1

First Floor Plan

1:100



2

North-West Elevation

1:100



3

North-East Elevation

1:100



4

South-East Elevation


1:100



6

South- West Elevation

1:100

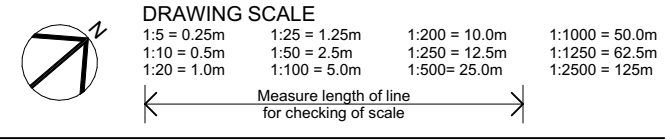

HAZARD IDENTIFICATION AND RISKS

1. UNDERGROUND FEATURES - Assumed route of below ground incoming gas supply. Hand dig to determine route to agree diversion route.

CHANGE MANAGER

Change	Description	By
Ch056	Unaffected zone hatch removed	LH
Ch078	Drawing updated to Planning Issue	GW
Ch079	Hazard Key added	LH

P03	Planning Issue	21/09/2023	XX	XX
P02	Preliminary	12/09/2023	XX	XX
P01	"Second Issue"	14/11/2022	XX	XX
Rev	Issue Status	Date	By	Chd

Thinking
Buildings

Oxfordshire: 01295 236 246 | Derbyshire: 01332 416 405
email@thinking-buildings.co.uk
www.thinking-buildings.co.uk

Client Name: Alexandra Park School

Project Name: Alexandra Park School Sixth Form

Site Address: Bidwells Gardens, London, N11 2AZ

Drawing Name: Existing Floor Plans and Elevations

CDE File Name: 2234 - THB - ZZ - ZZ - DR - A - 0015 - P03

Print Size: A1

Project No: 2234

Drawing No: 0015

Status: XX

Rev: P03

Do not scale from this drawing. Refer to figured dimensions only. Thinking Buildings Limited registered in England and Wales No. 7636362. Drawing copyright of Thinking Buildings Ltd.

TS_A1_Landscape_2022 Version 1.0_ACS2