


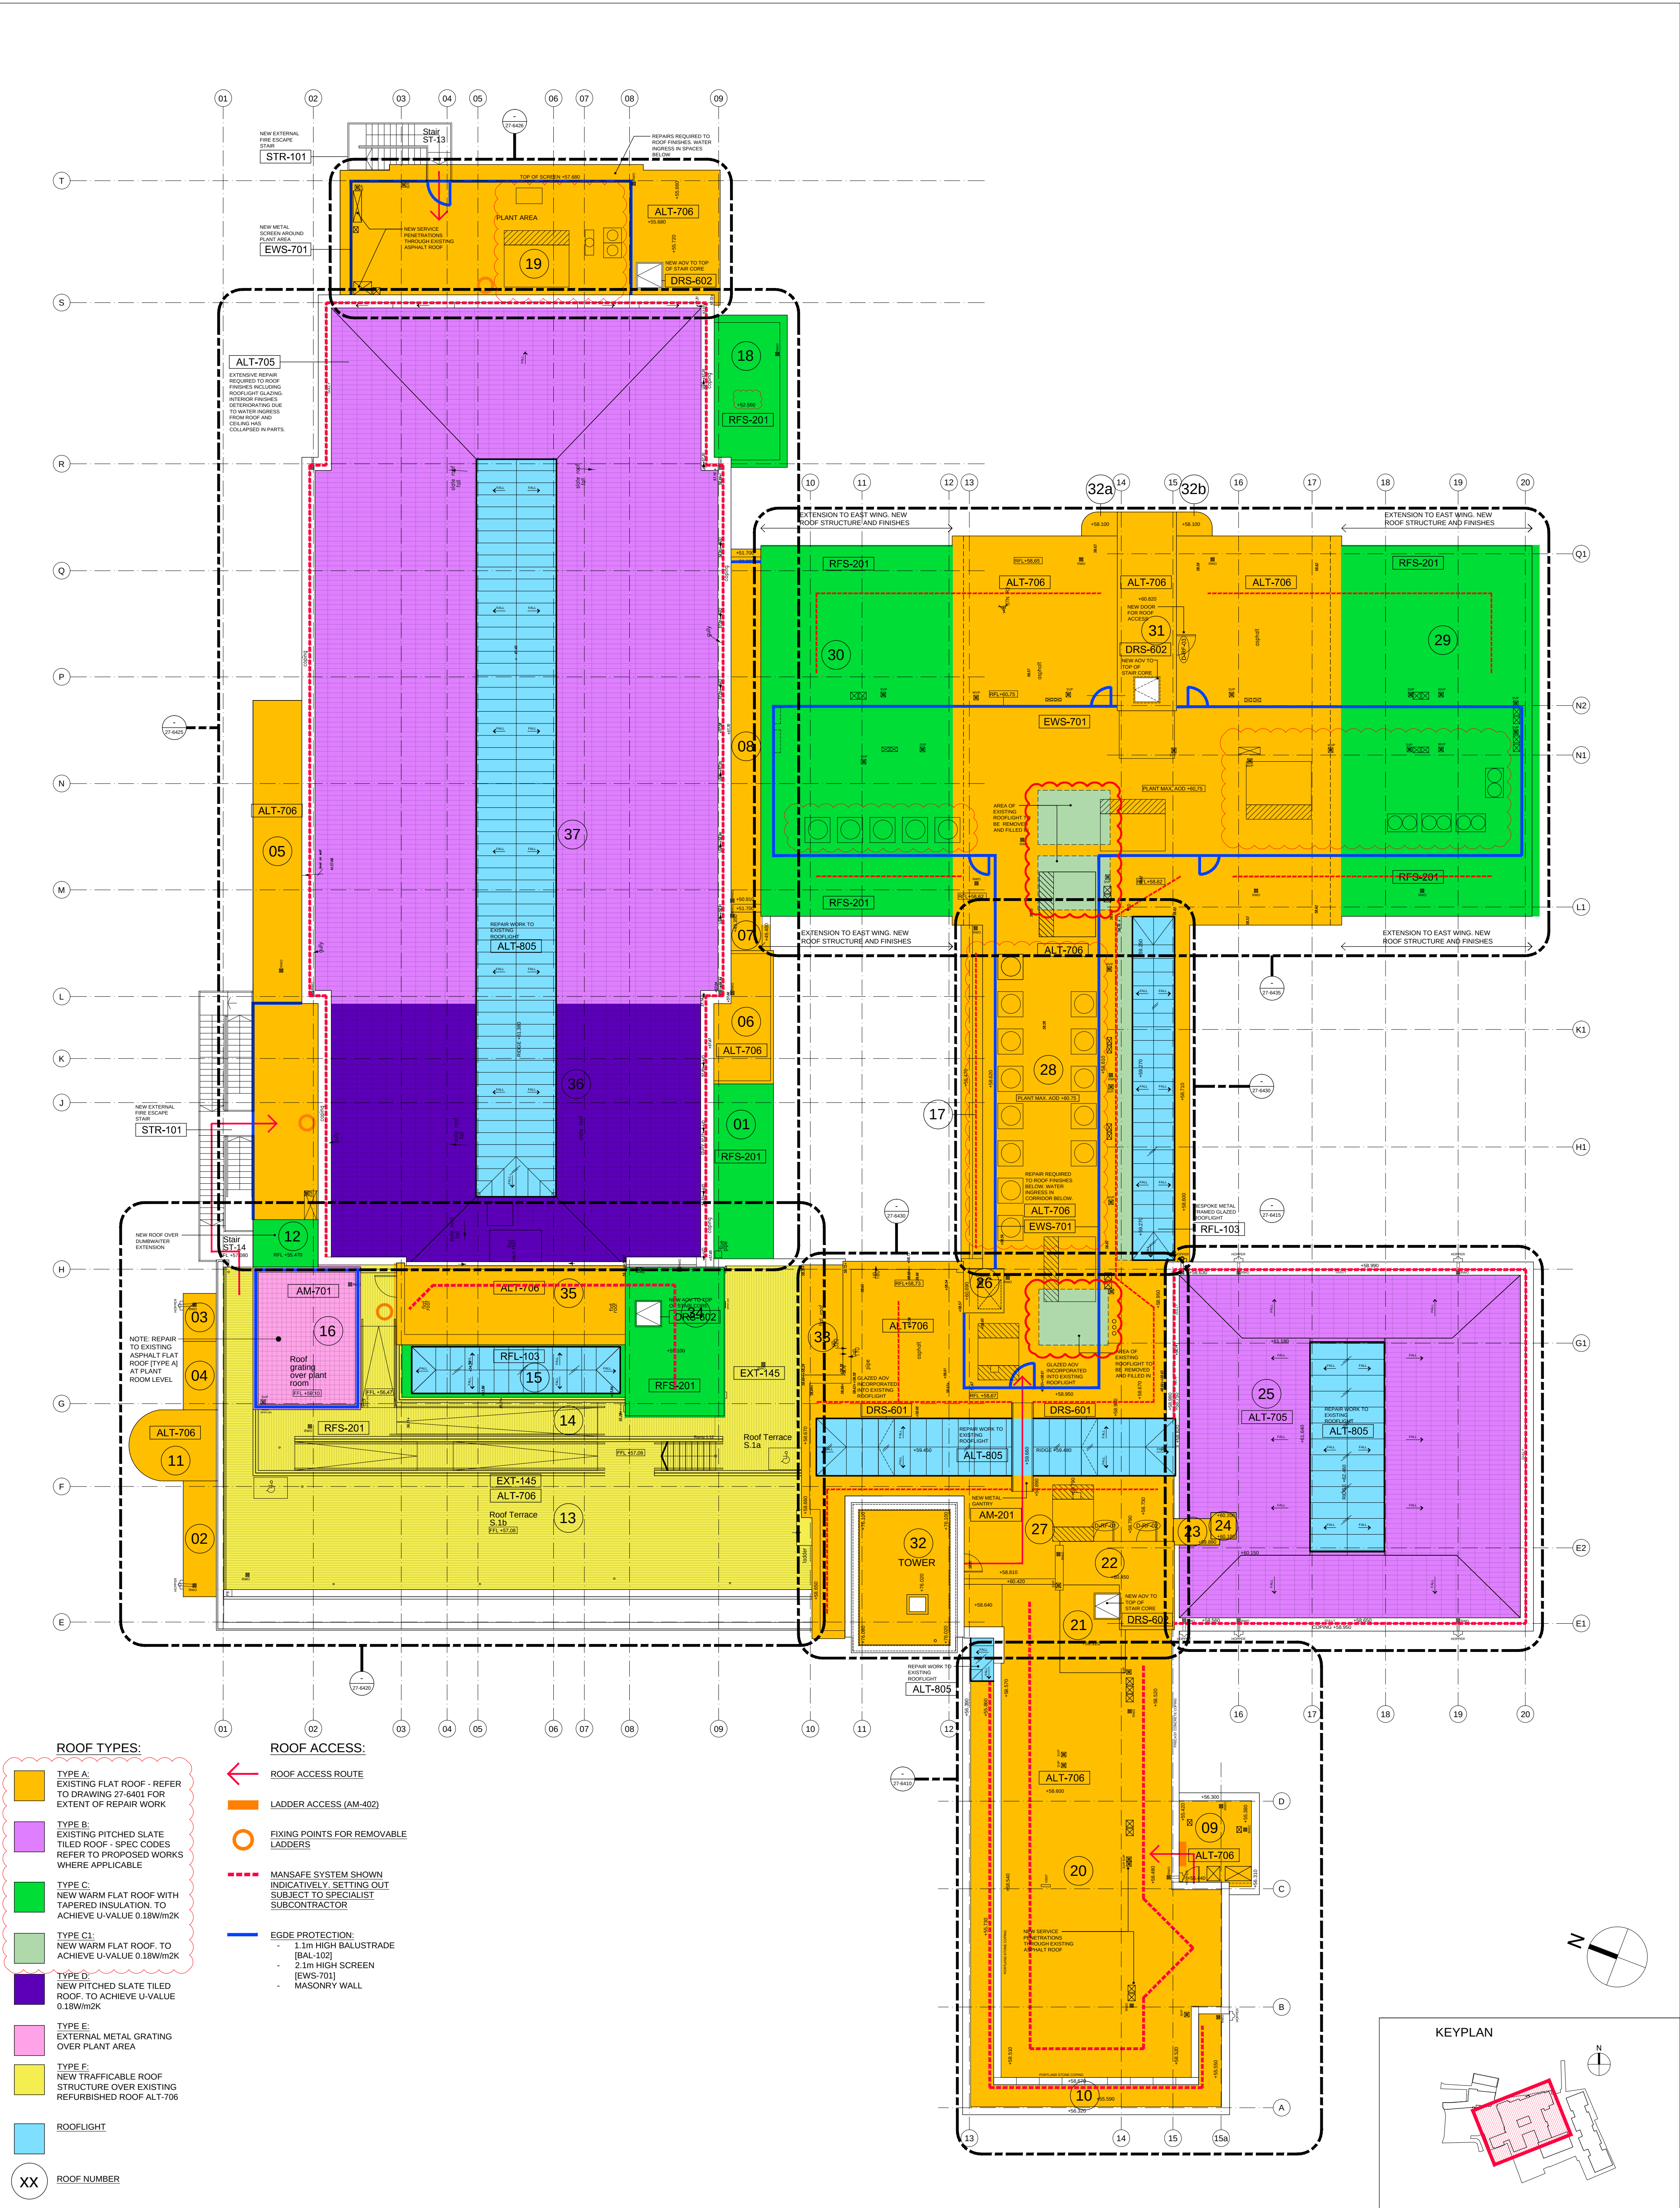

- ROOF IDENTIFICATION PLAN

REVISION NOTES <table><tr><td>P1</td><td>01.08.2019</td><td>JH</td><td>ISSUED FOR INFORMATION</td></tr><tr><td>P2</td><td>25.03.2020</td><td>JH</td><td>ROOF ACCESS ADDED</td></tr><tr><td>C1</td><td>30.04.2020</td><td>JH</td><td>ISSUED FOR CONSTRUCTION</td></tr><tr><td>C2</td><td>24.06.2020</td><td>JH</td><td>UPDATED TO COMMENTS, MANSAFE SYSTEM RATIONALIZED BASED ON SPECIALIST INPUT</td></tr><tr><td>C3</td><td>21.10.2020</td><td>WB</td><td>ROOF TYPE C1 ADDED, ROOF PLANT LAYOUT ADDED</td></tr></table>		P1	01.08.2019	JH	ISSUED FOR INFORMATION	P2	25.03.2020	JH	ROOF ACCESS ADDED	C1	30.04.2020	JH	ISSUED FOR CONSTRUCTION	C2	24.06.2020	JH	UPDATED TO COMMENTS, MANSAFE SYSTEM RATIONALIZED BASED ON SPECIALIST INPUT	C3	21.10.2020	WB	ROOF TYPE C1 ADDED, ROOF PLANT LAYOUT ADDED	ARDMORE CONSTRUCTION LTD 6 WHARF STUDIOS, 28 WHARF ROAD, LONDON, N1 7GR TEL: 0208 344 0300 www.ardmoregroup.co.uk KDS ASSOCIATES LTD TECHNICAL • ARCHITECTURAL • MANAGEMENT • CONSULTANTS 101 THE BLACKFRIARS FOUNDRY 156 BLACKFRIARS ROAD LONDON, SE1 1EN 0203 355 0775 www.kdsassociates.co.uk		CONSTRUCTION © KDS & Associates Ltd No part of this drawing may be reproduced without written consent. All contractors must visit site and be responsible for taking and checking all dimensions relating to this work. Do not scale from this drawing.		PROJECT / DRAWING TITLE HORNSEY TOWN HALL TOWN HALL & BROADWAY ANNEX LONDON N8 9JJ DRAWING TITLE TOWN HALL ROOF IDENTIFICATION PLAN <table><tr><td>DATE / DRAWN BY 01.08.19 JH</td><td>SCALE 1:125 @A1</td></tr><tr><td>PROJECT / DRAWING NO 3670-KDS-TH-RF-DR-A-27-6400</td><td>REV C3</td></tr></table>		DATE / DRAWN BY 01.08.19 JH	SCALE 1:125 @A1	PROJECT / DRAWING NO 3670-KDS-TH-RF-DR-A-27-6400	REV C3
P1	01.08.2019	JH	ISSUED FOR INFORMATION																												
P2	25.03.2020	JH	ROOF ACCESS ADDED																												
C1	30.04.2020	JH	ISSUED FOR CONSTRUCTION																												
C2	24.06.2020	JH	UPDATED TO COMMENTS, MANSAFE SYSTEM RATIONALIZED BASED ON SPECIALIST INPUT																												
C3	21.10.2020	WB	ROOF TYPE C1 ADDED, ROOF PLANT LAYOUT ADDED																												
DATE / DRAWN BY 01.08.19 JH	SCALE 1:125 @A1																														
PROJECT / DRAWING NO 3670-KDS-TH-RF-DR-A-27-6400	REV C3																														