



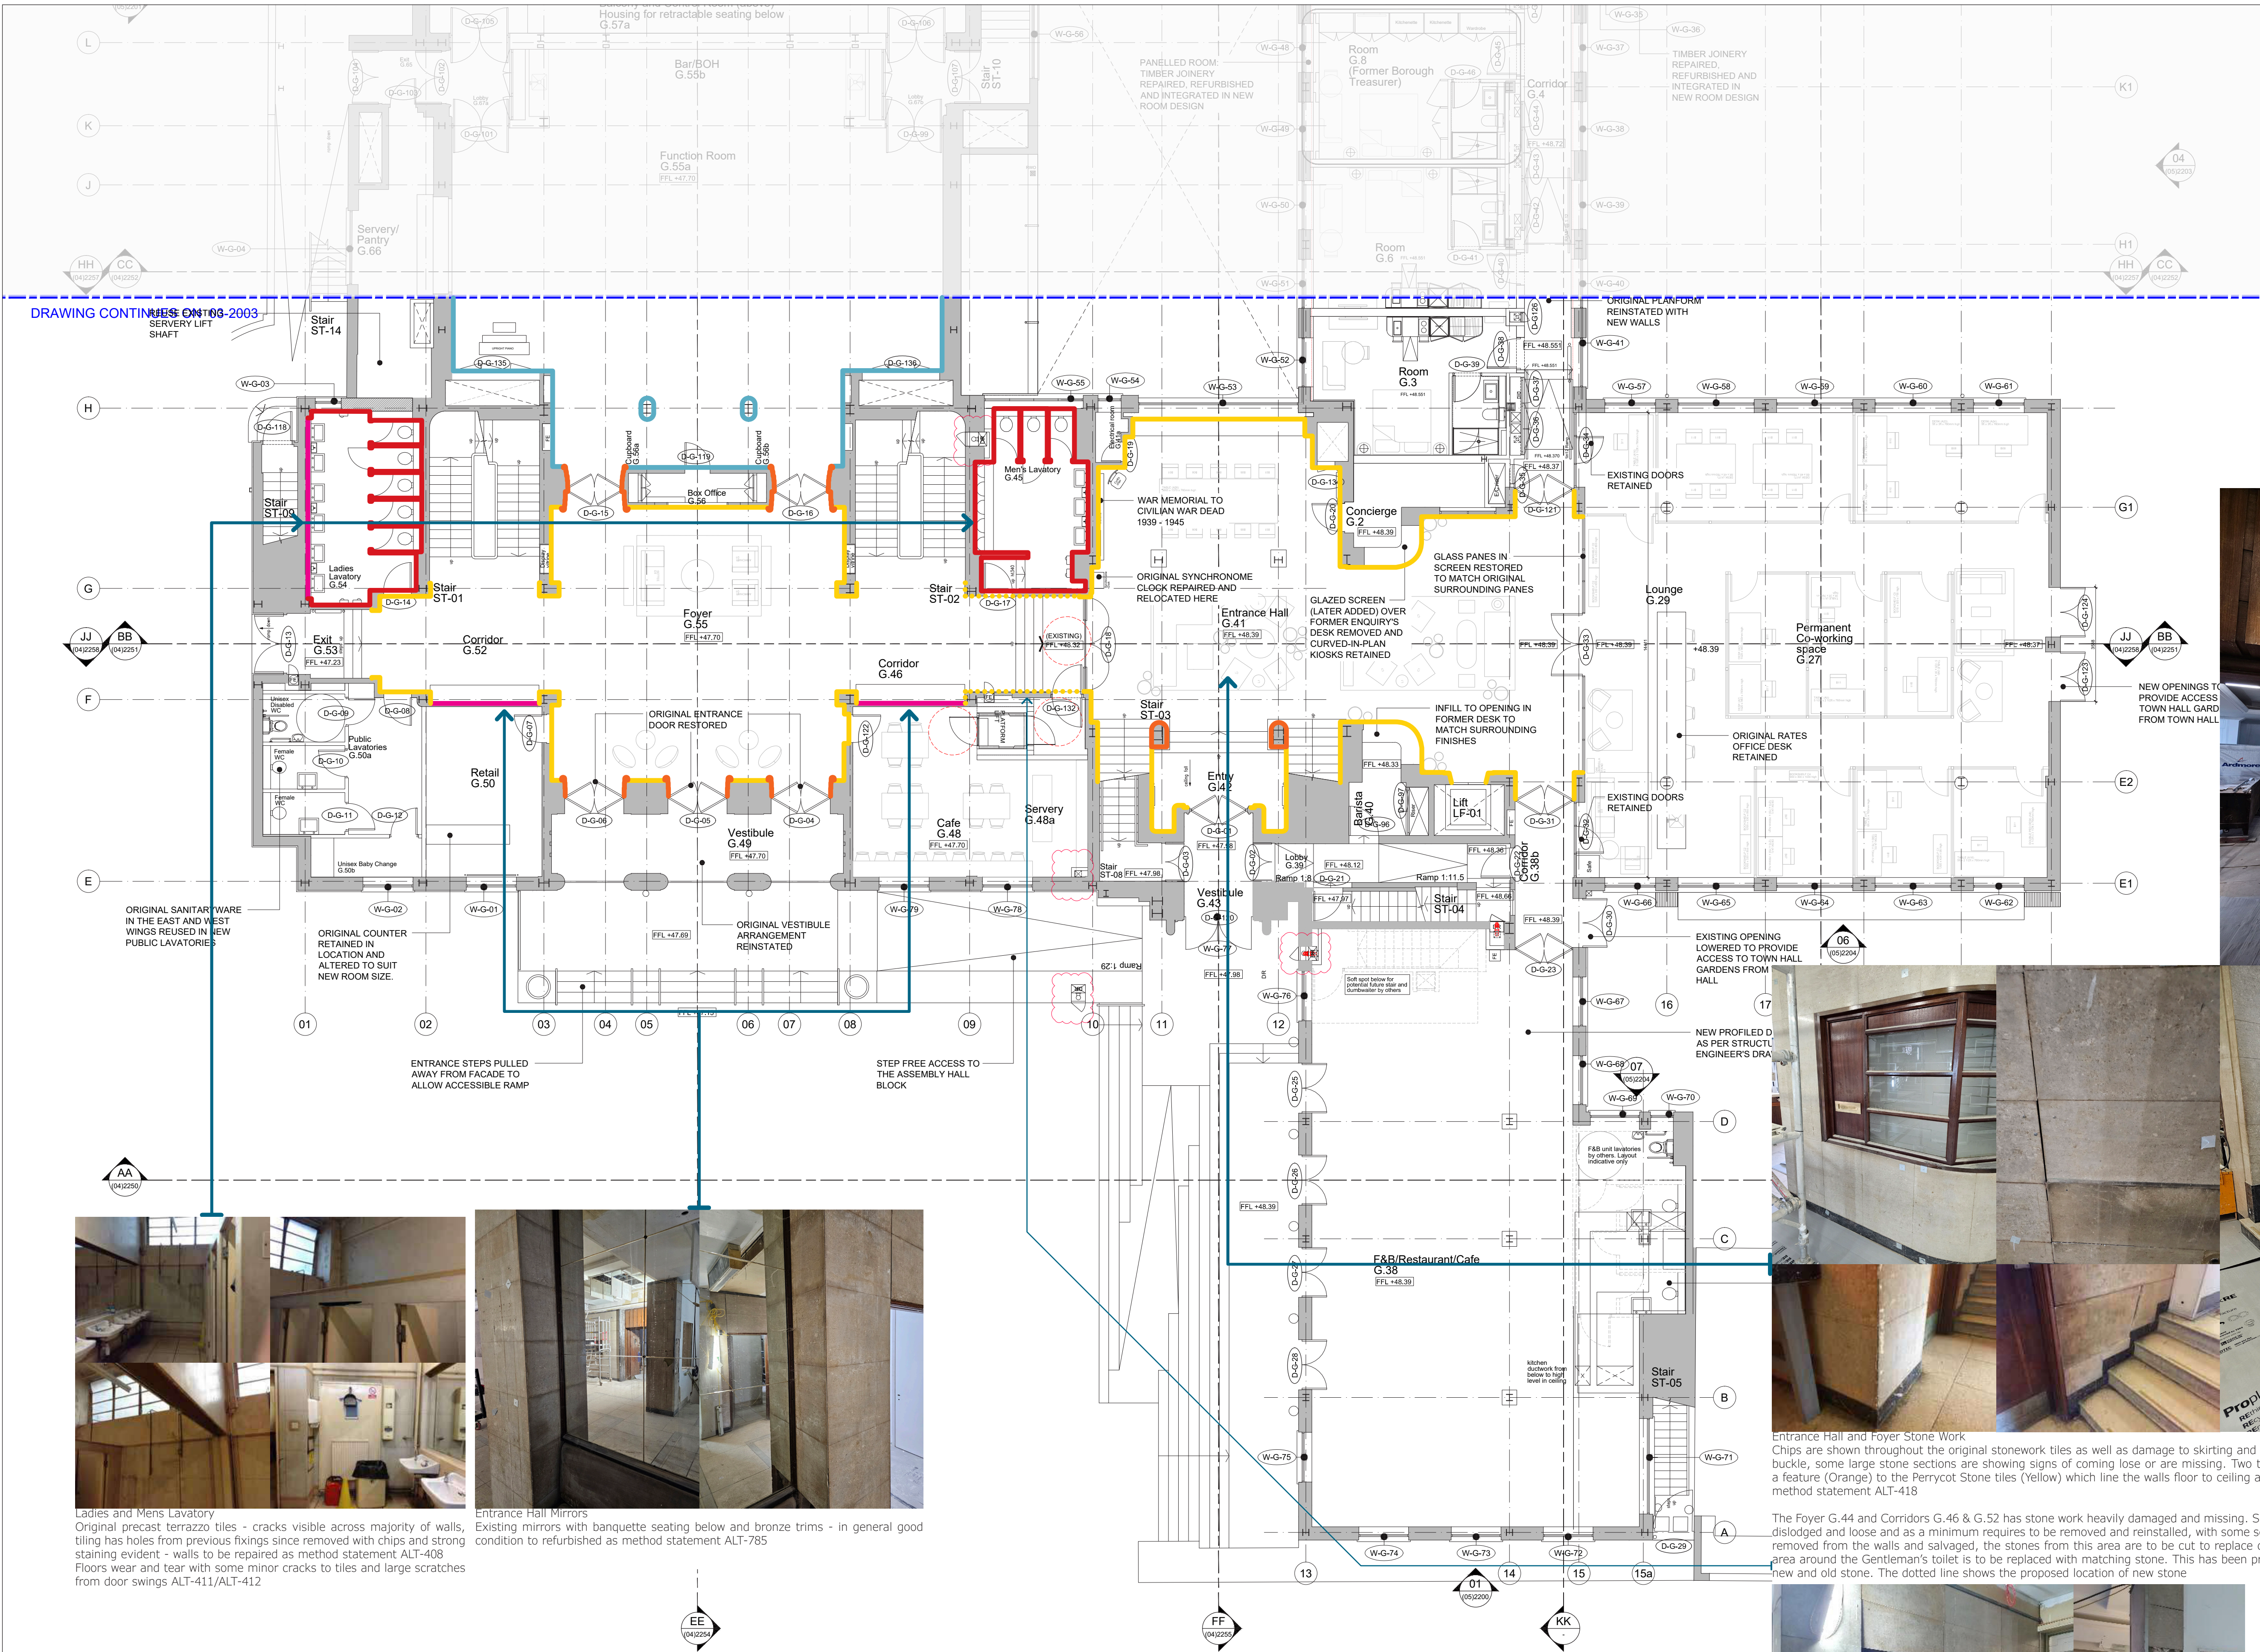

REVISION NOTES			
P1	20.06.2019	JH	ISSUED FOR INFORMATION
P2	08.11.2019	JH	RAMP LAYOUTS ALTERED FOR COMPLIANCE - FOR CLIENT APPROVAL
C1	14.02.2020	JH	ISSUED FOR CONSTRUCTION
C2	19.03.2021	JH	RISER DOORS ADDED FOR MAINTENANCE ACCESS
C3	24.10.2022	AC	UPDATED DRY RISERS AT THE FRONT ELEVATIONS AND STAIR 02

ALT-408 Terrazzo Wall Tile
ALT-559 & ALT-835 Venneer Panelling
ALT-418 Ashburton Marble
ALT-418 Perrycot Stone
ALT-785 Mirror Wall
ALT-515 Cork Wall Tile
Acoustic Tapestry
ALT-751 Assembly Hall Acoustic Plaster
ALT-100 Acoustic Wall Panels

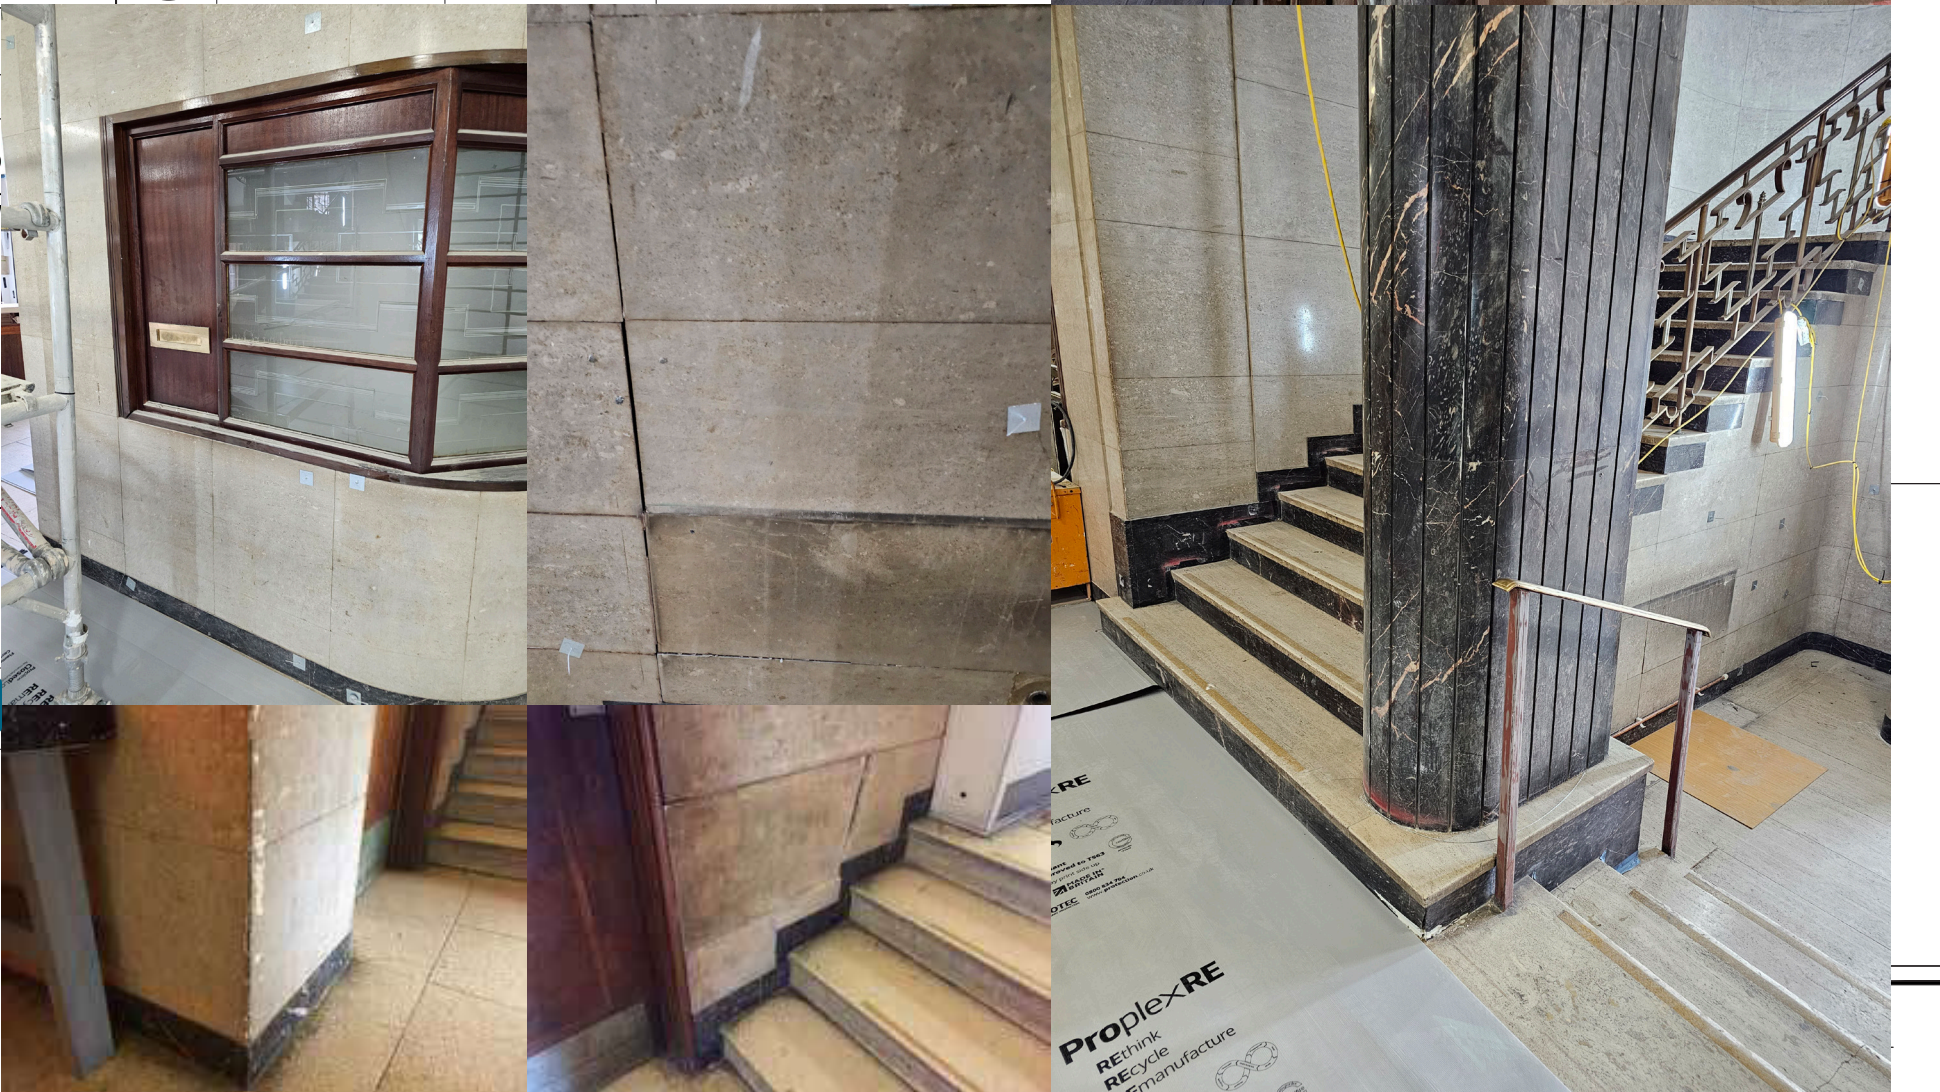

Entrance Hall and Foyer Stone Work
Chips are shown throughout the original stonework tiles as well as damage to skirting and notably at corners, with later added metal trims starting to buckle, some large stone sections are showing signs of coming loose or are missing. Two types of stone are present with Ashburton Marble acting as a feature (Orange) to the Perrycot Stone tiles (Yellow) which line the walls floor to ceiling and accented with the Ashburton Flush skirting. Repaired as method statement ALT-418

The Foyer G.44 and Corridors G.46 & G.52 has stone work heavily damaged and missing. Similarly the stone outside the gentleman toilets has become dislodged and loose and as a minimum requires to be removed and reinstalled, with some sections beyond repair. It is proposed that these sections are removed from the walls and salvaged, the stones from this area are to be cut to replace damaged or missing tiles elsewhere such as the Foyer. The area around the Gentleman's toilet is to be replaced with matching stone. This has been proposed to provide clear delineation and continuity between new and old stone. The dotted line shows the proposed location of new stone

CONSTRUCTION

PROJECT / DRAWING TITLE HORSEY TOWN HALL TOWN HALL & BROADWAY ANNEX LONDON N8 9JJ			
DRAWING TITLE TOWN HALL PROPOSED PLAN GROUND FLOOR (WEST)			
DATE / DRAWN BY 20.06.19 JH	SCALE 1:100 @A1		
PROJECT / DRAWING NO 3670-KDS-TH-00-DR-A-03-2000	REV C3		



Toilets Refurbished
Heritage toilet space with original terrazzo floor and wall tiles and some original sanitaryware in poor condition from lack of maintenance - cracks and damages to tiles from previous sanitary ware.
Walls repaired as method statement ALT-408 and new matching terrazzo to new riser wall for services.
Floors repaired and refurbished as method statement ALT-411/ALT-412
New MF PB ceiling to hide services to align with central timber in glazing above cubicle doors.



Assembly Hall
Work undertaken to replace the previous plaster due to asbestos. Agree prior to work of the removal due to asbestos with HE and LBH with new replacement installed as ALT-751
Refurbished boards right, original condition above


- ALT-408 Terrazzo Wall Tile
- ALT-559 & ALT-835 Veneer Panelling
- ALT-418 Ashburton Marble
- ALT-418 Perrycot Stone
- ALT-785 Mirror Wall
- ALT-515 Cork Wall Tile
- Acoustic Tapestry
- ALT-751 Assembly Hall Acoustic Plaster
- ALT-100 Acoustic Wall Panels

© KDS & Associates Ltd
No part of this drawing may be reproduced without written consent.
All contractors must visit site and be responsible for taking and checking all dimensions relating to this work.
Do not scale from this drawing.


REVISION NOTES				
P1	20.06.2019	JH	ISSUED FOR INFORMATION	
P2	08.11.2019	JH	ACCESSIBLE HOTEL ROOM ALTERED FOR COMPLIANCE - FOR CLIENT APPROVAL	
C1	14.02.2020	JH	ISSUED FOR CONSTRUCTION	
C2	14.09.2020	JH	SEE REVISION CLOUDS	
C3	12.08.2021	JH	SEE REVISION CLOUDS - AMENDMENTS AS PER SITE INSTRUCTION NO.37	
C4	12.09.2022	NR	STAIRCASE 13 REMOVED, LOBBY ADDED AS CLOUDED IN RED.	
C5	12.10.2022	AC	ADDED VENTILATION DUCT NEXT TO RUBBISH CHUTE	



Hotel rooms previously used as offices with heritage joinery items and wall panelling maintained as section C.1.1

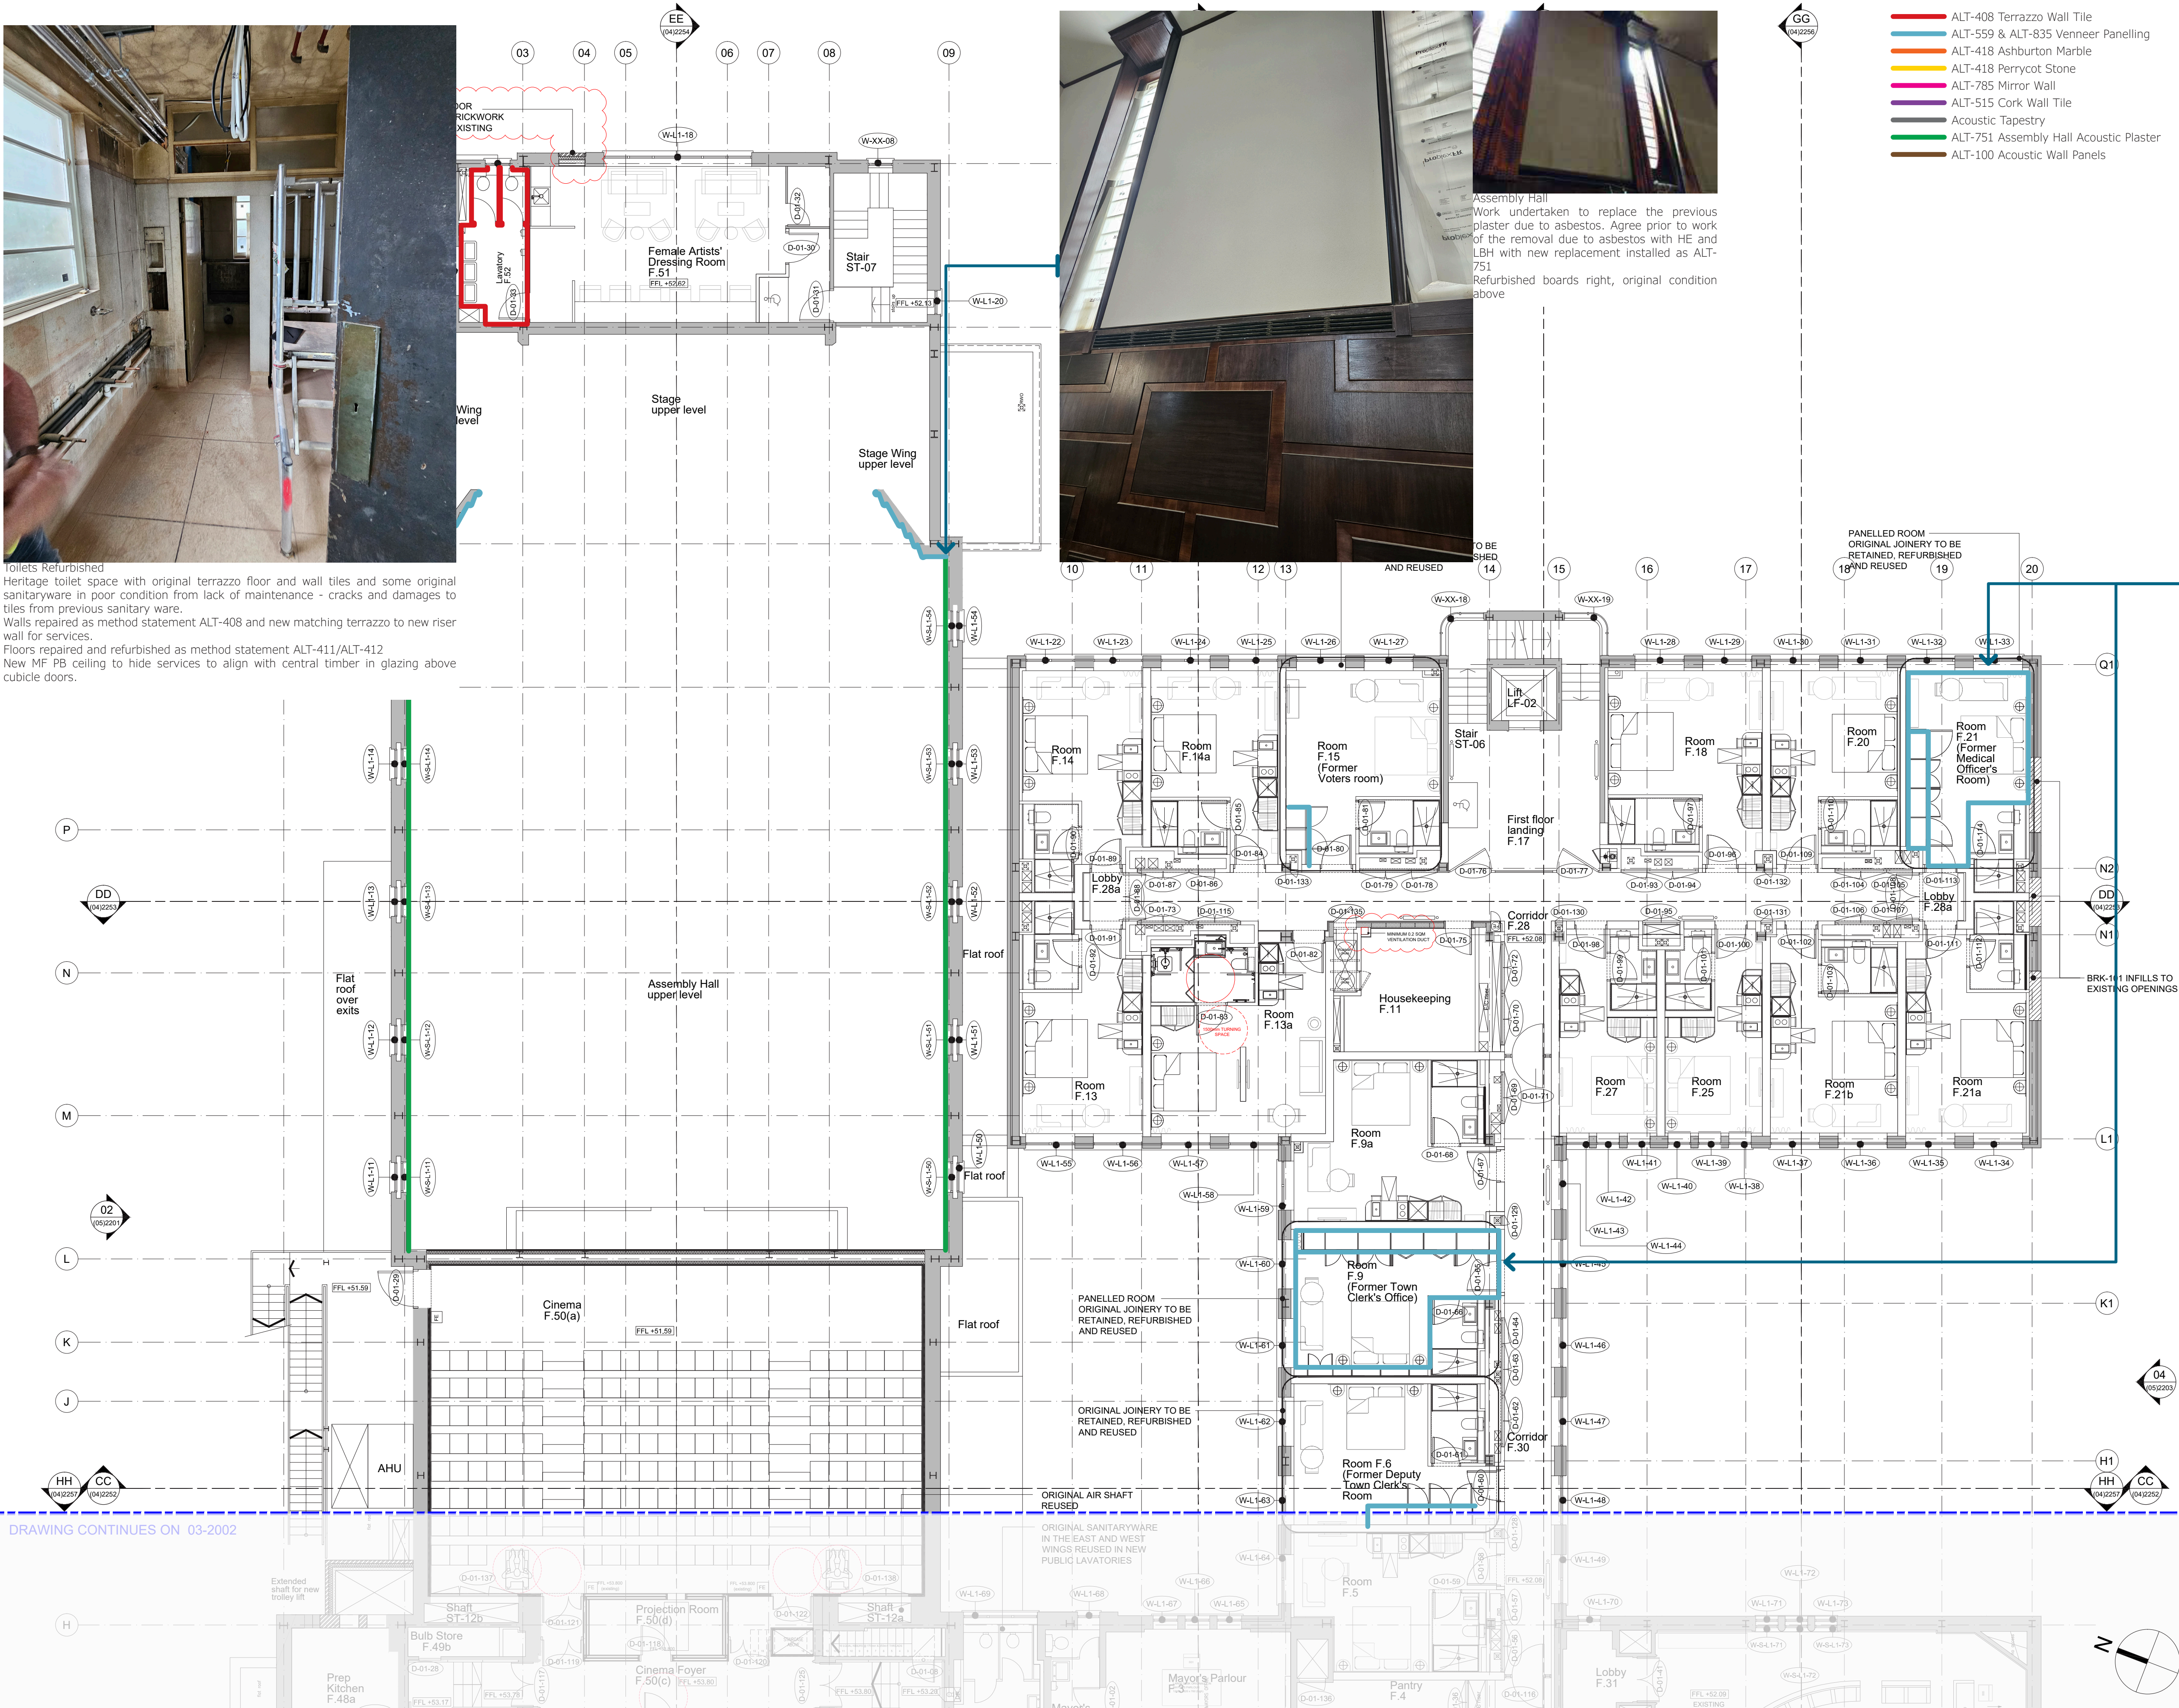

KEYPLAN

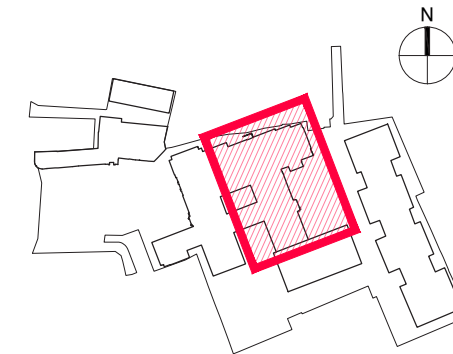

ARDMORE CONSTRUCTION LTD
6 WHARF STUDIOS,
28 WHARF ROAD,
LONDON, N1 7GR
TEL: 0208-344 0300
www.ardmoregroup.co.uk

KDS ASSOCIATES LTD
TECHNICAL • ARCHITECTURAL • MANAGEMENT • CONSULTANTS

101 THE BLACKFRIARS FOUNDRY
156 BLACKFRIARS ROAD
LONDON SE1 8EN
0203 355 0775
www.kdsassociates.co.uk

CONSTRUCTION

PROJECT / DRAWING TITLE
HORNSEY TOWN HALL
TOWN HALL & BROADWAY ANNEX
LONDON N8 9JJ

DRAWING TITLE
TOWN HALL PROPOSED PLAN
FIRST FLOOR (EAST)


DATE / DRAWN BY
20.06.19 JH

SCALE
1:100 @A1

PROJECT / DRAWING NO
3670-KDS-TH-01-DR-A-03-2003

REV
C5


PROPOSED PLAN - FIRST FLOOR EAST

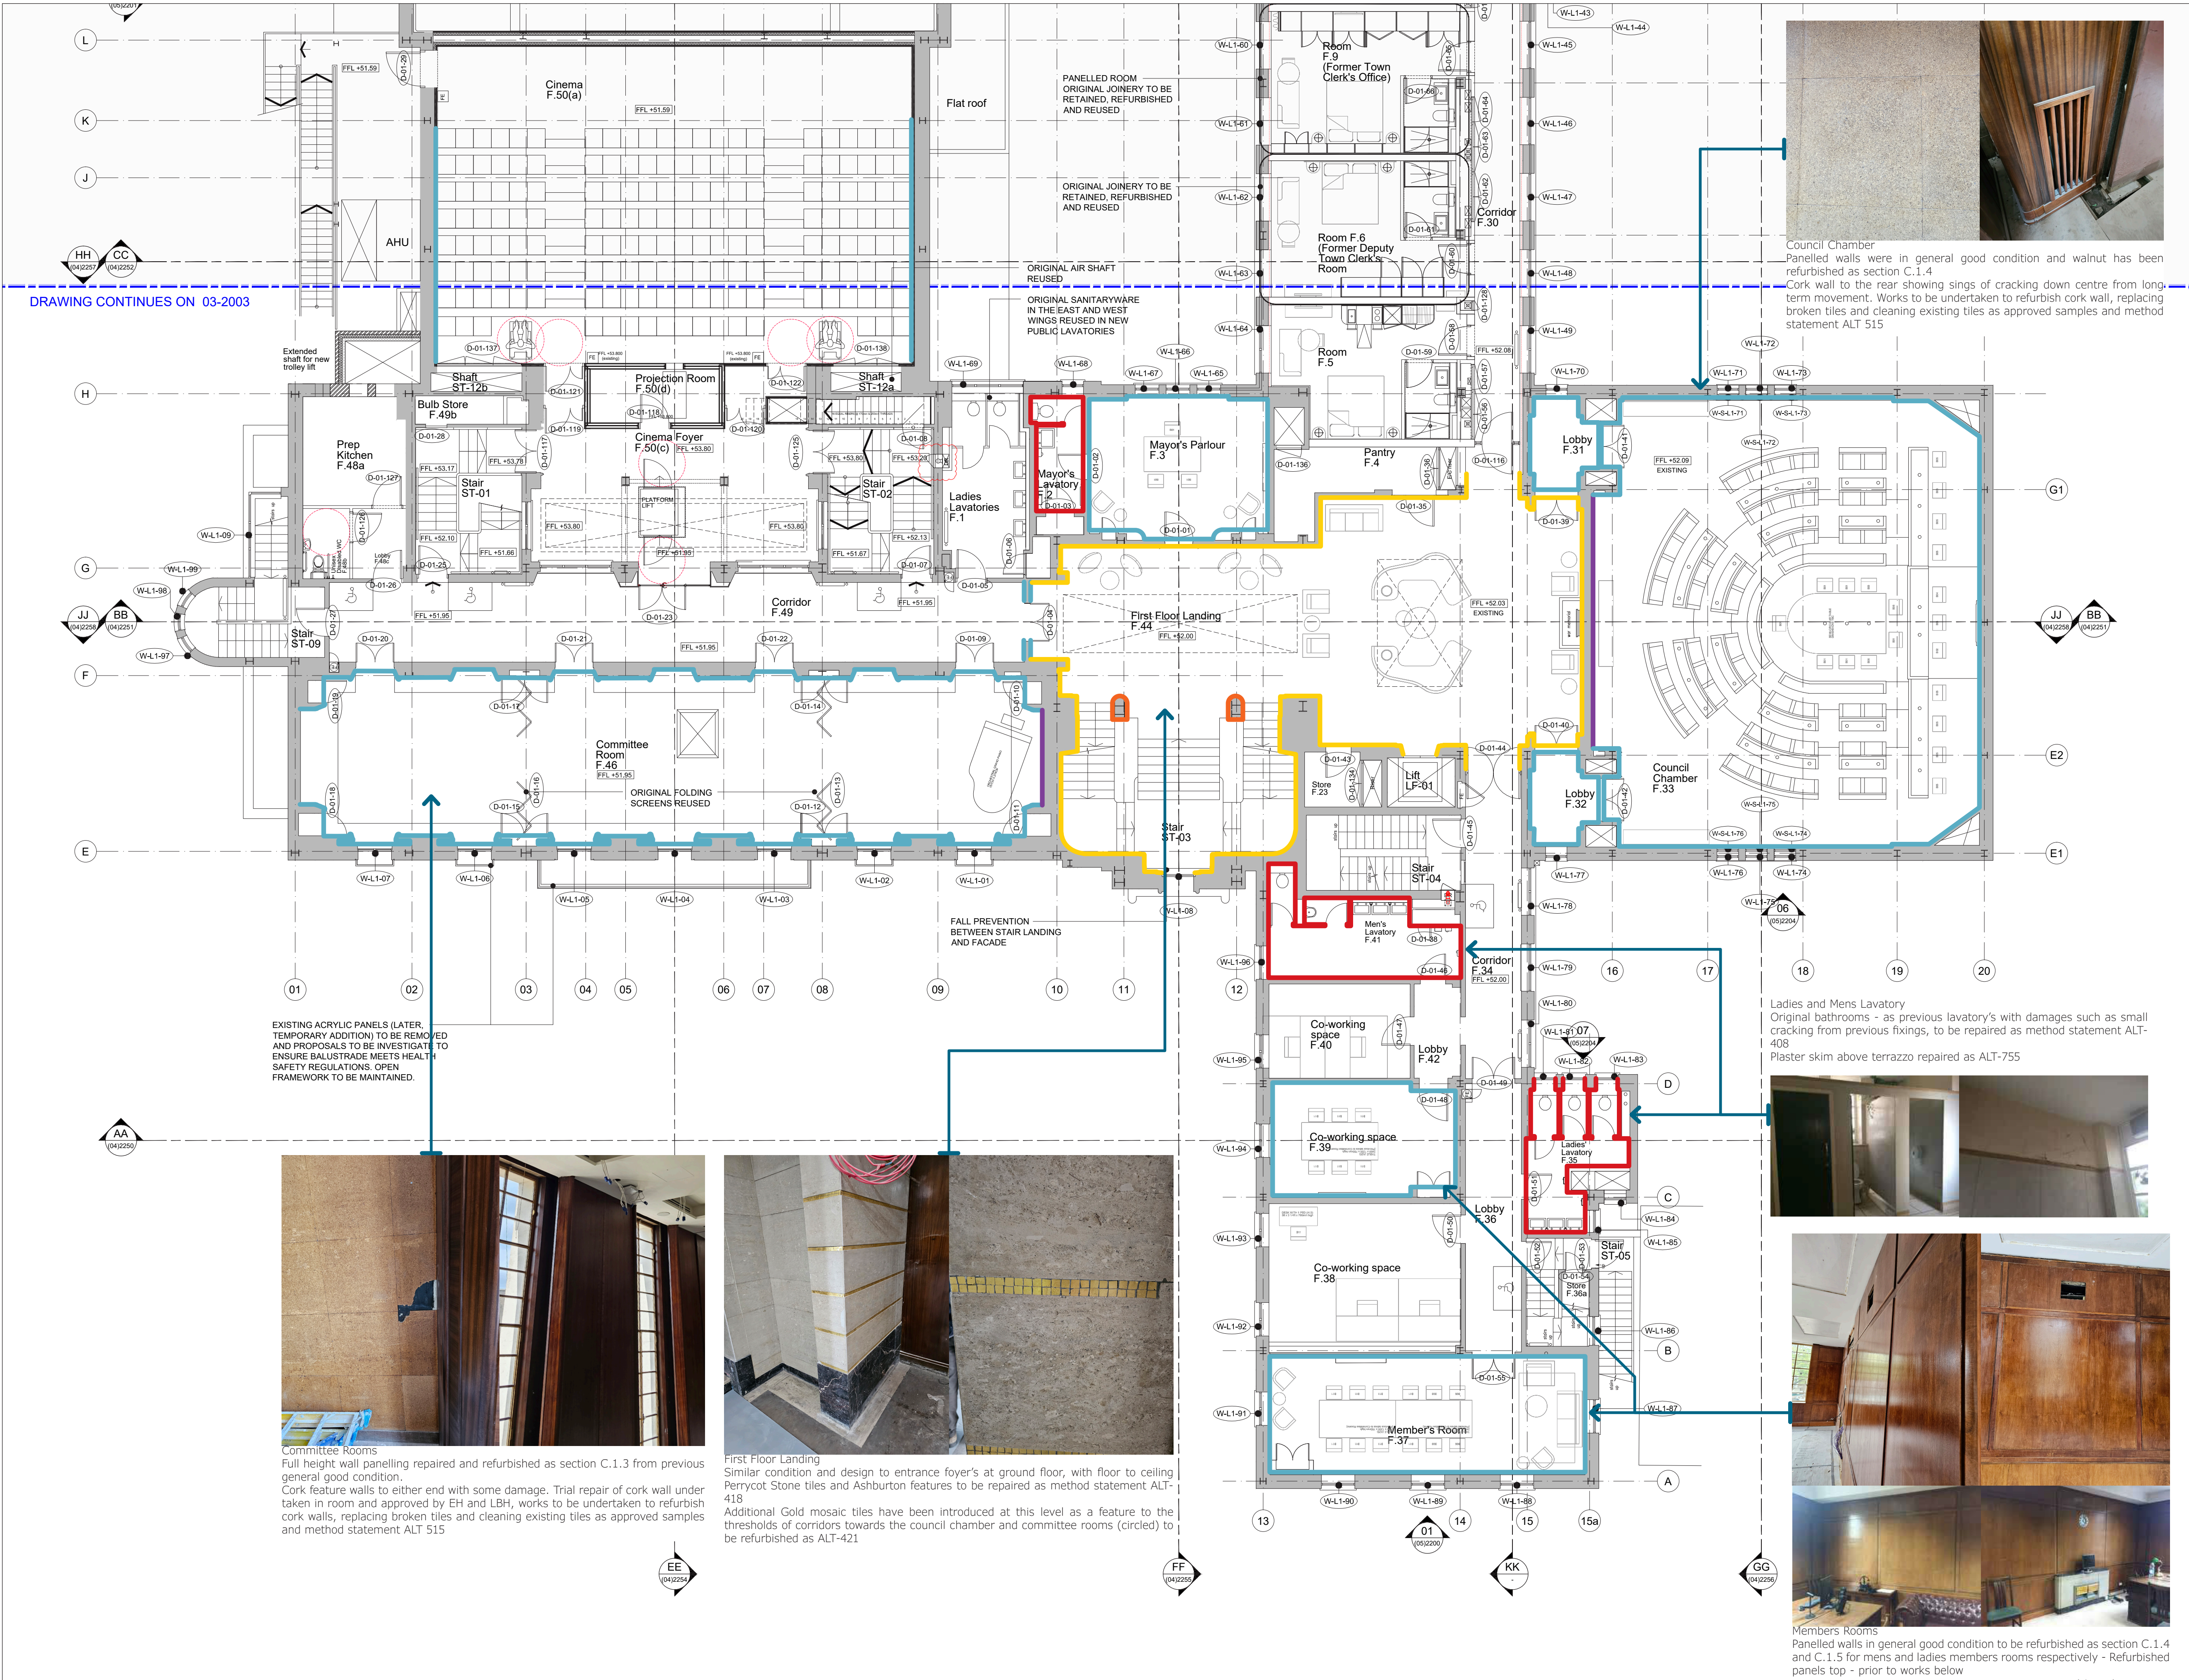

© KDS & Associates Ltd
No part of this drawing may be reproduced without written consent.
All contractors must visit site and be responsible for taking and checking all dimensions relating to this work.
Do not scale from this drawing.

REVISION NOTES			
P1	20.06.2019	JH	ISSUED FOR INFORMATION
C1	14.02.2020	JH	ISSUED FOR CONSTRUCTION
C2	22.03.2021	JH	RISER DOORS ADDED FOR MAINTENANCE ACCESS. DOORS IN FRONT OF PLATFORM LIFT REMOVED DUE TO NON-COMPLIANCE
C3	12.08.2021	JH	PLATFORM LIFT DOOR AMENDED. UPDATES BASED ON SITE INSTRUCTION NO.37
C4	12.09.2022	NR	ENTRANCE TO CINEMA REVISED TO SUIT STAIRCASE 12A. PROJECTOR ROOM REDUCED IN DEPTH.
C5	25.10.2022	AC	UPDATED DRY RISER AT STAIR 02

- ALT-408 Terrazzo Wall Tile
- ALT-559 & ALT-835 Veneer Panelling
- ALT-418 Ashburton Marble
- ALT-418 Perrycot Stone
- ALT-785 Mirror Wall
- ALT-515 Cork Wall Tile
- Acoustic Tapestry
- ALT-751 Assembly Hall Acoustic Plaster
- ALT-100 Acoustic Wall Panels

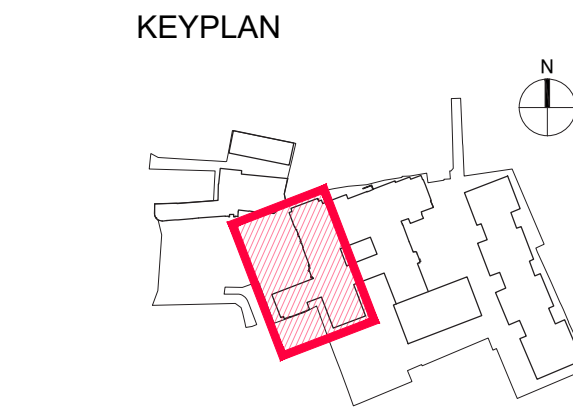

ARDMORE CONSTRUCTION LTD
6 WHARF STUDIOS,
28 WHARF ROAD,
LONDON, N1 7GR
TEL: 0208-344 0300
www.ardmoregroup.co.uk

KDS ASSOCIATES LTD
TECHNICAL • ARCHITECTURAL • MANAGEMENT • CONSULTANTS
101 THE BLACKFRIARS FOUNDRY
156 BLACKFRIARS ROAD
LONDON SE1 8EN
0203 355 0775
www.kdsassociates.co.uk

CONSTRUCTION

PROJECT / DRAWING TITLE
**HORNSEY TOWN HALL
TOWN HALL & BROADWAY ANNEX
LONDON N8 9JJ**

DRAWING TITLE
**TOWN HALL PROPOSED PLAN
FIRST FLOOR (WEST)**

DATE / DRAWN BY 20.06.19 JH	SCALE 1:100 @A1	REV C5
PROJECT / DRAWING NO 3670-KDS-TH-01-DR-A-03-2002		