


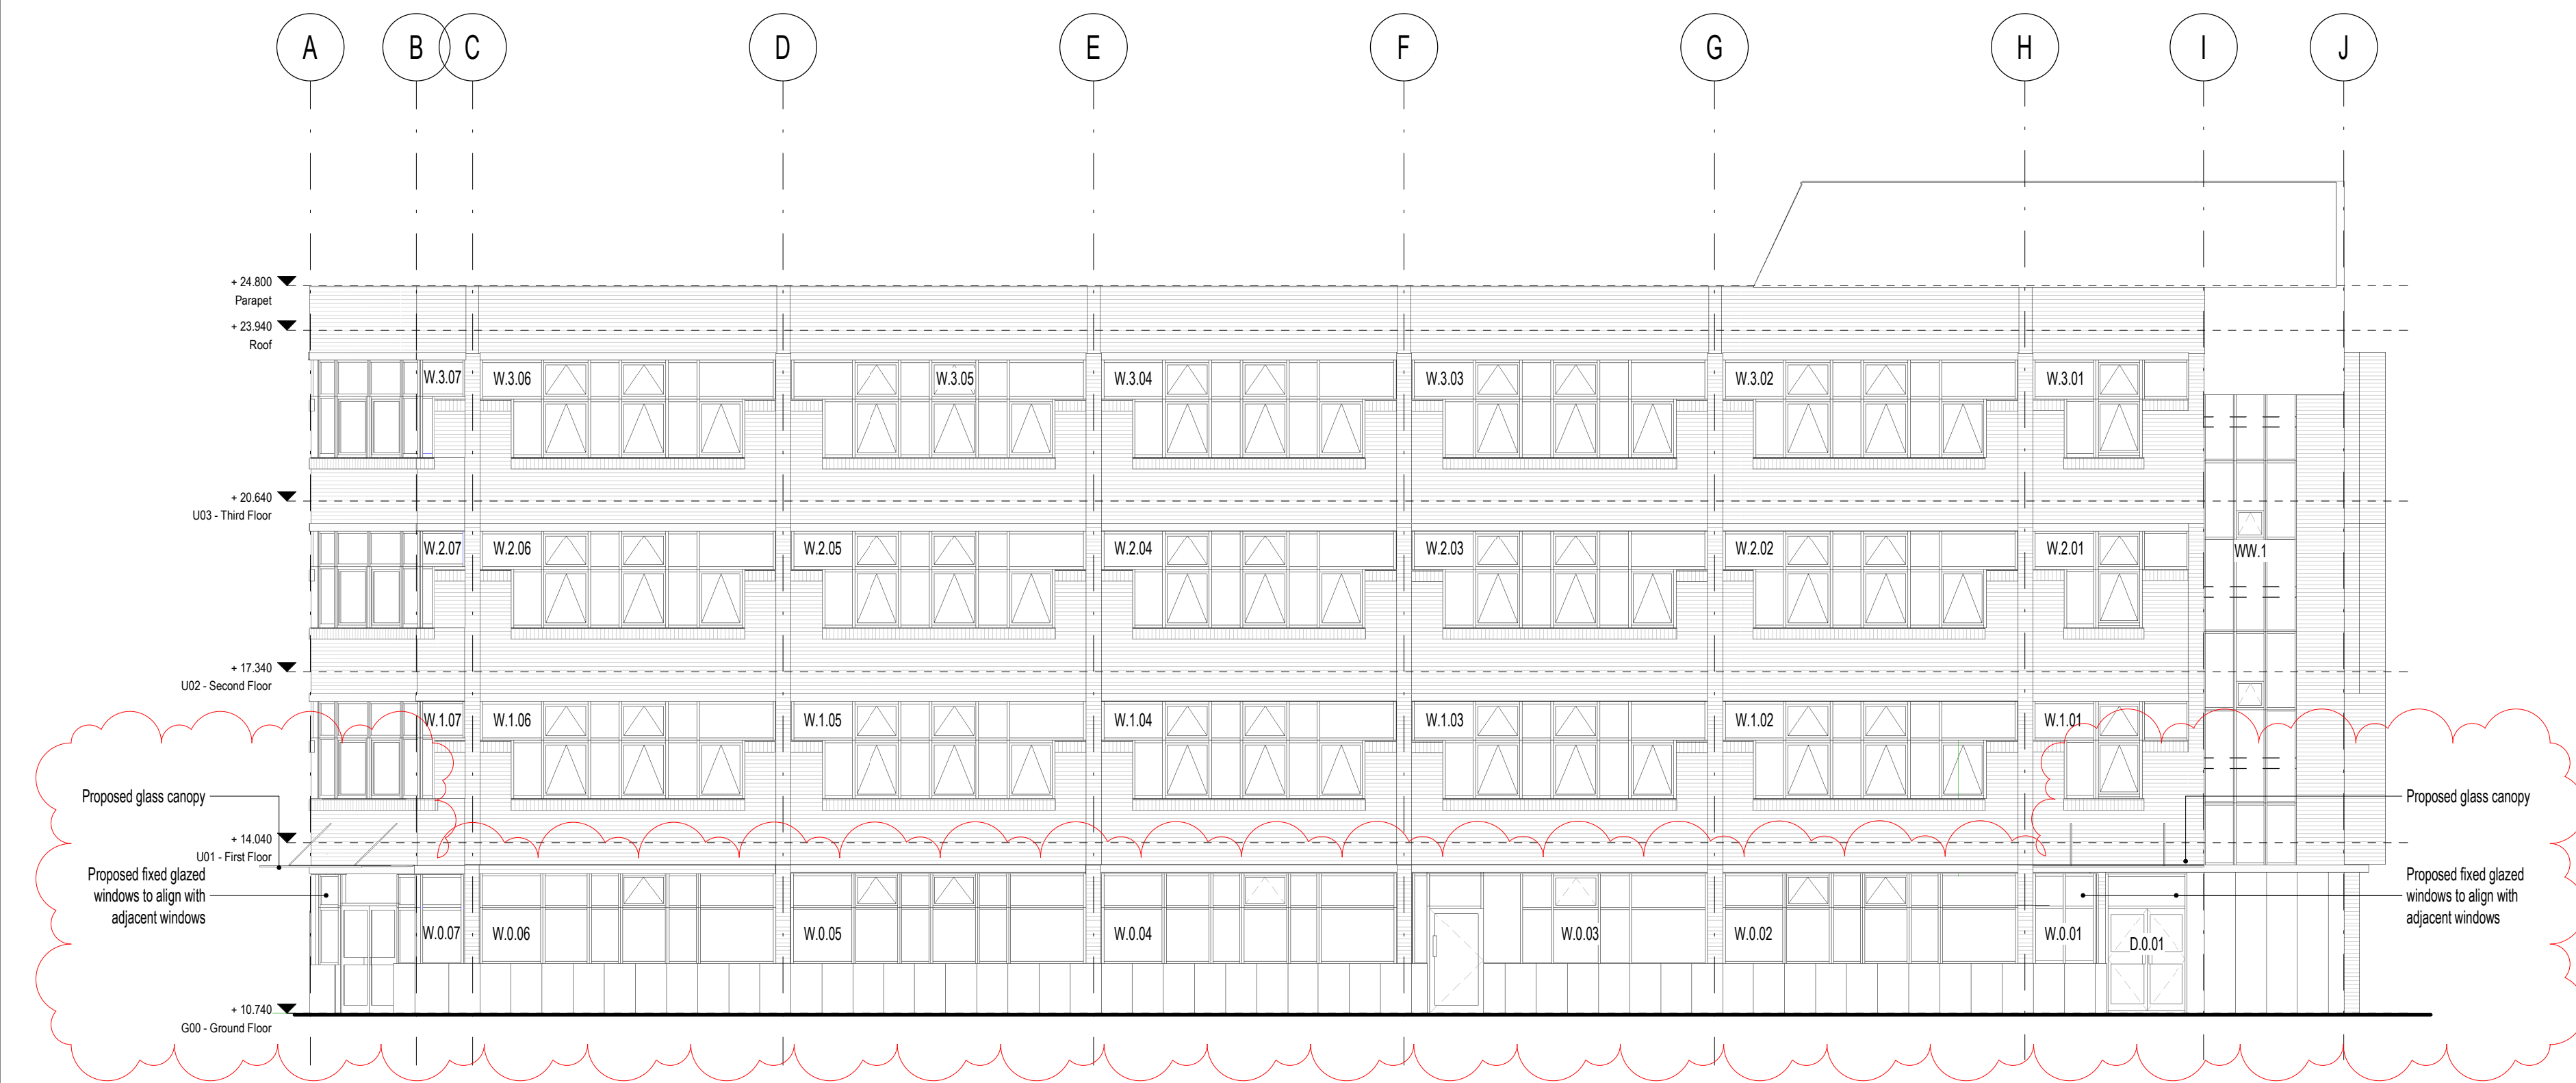


1 Proposed West Elevation




2 Proposed North Elevation

NOTES

- Drawing to be read in conjunction with plans.
- All windows to be SHEERLINE Aluminium Windows in black colour.

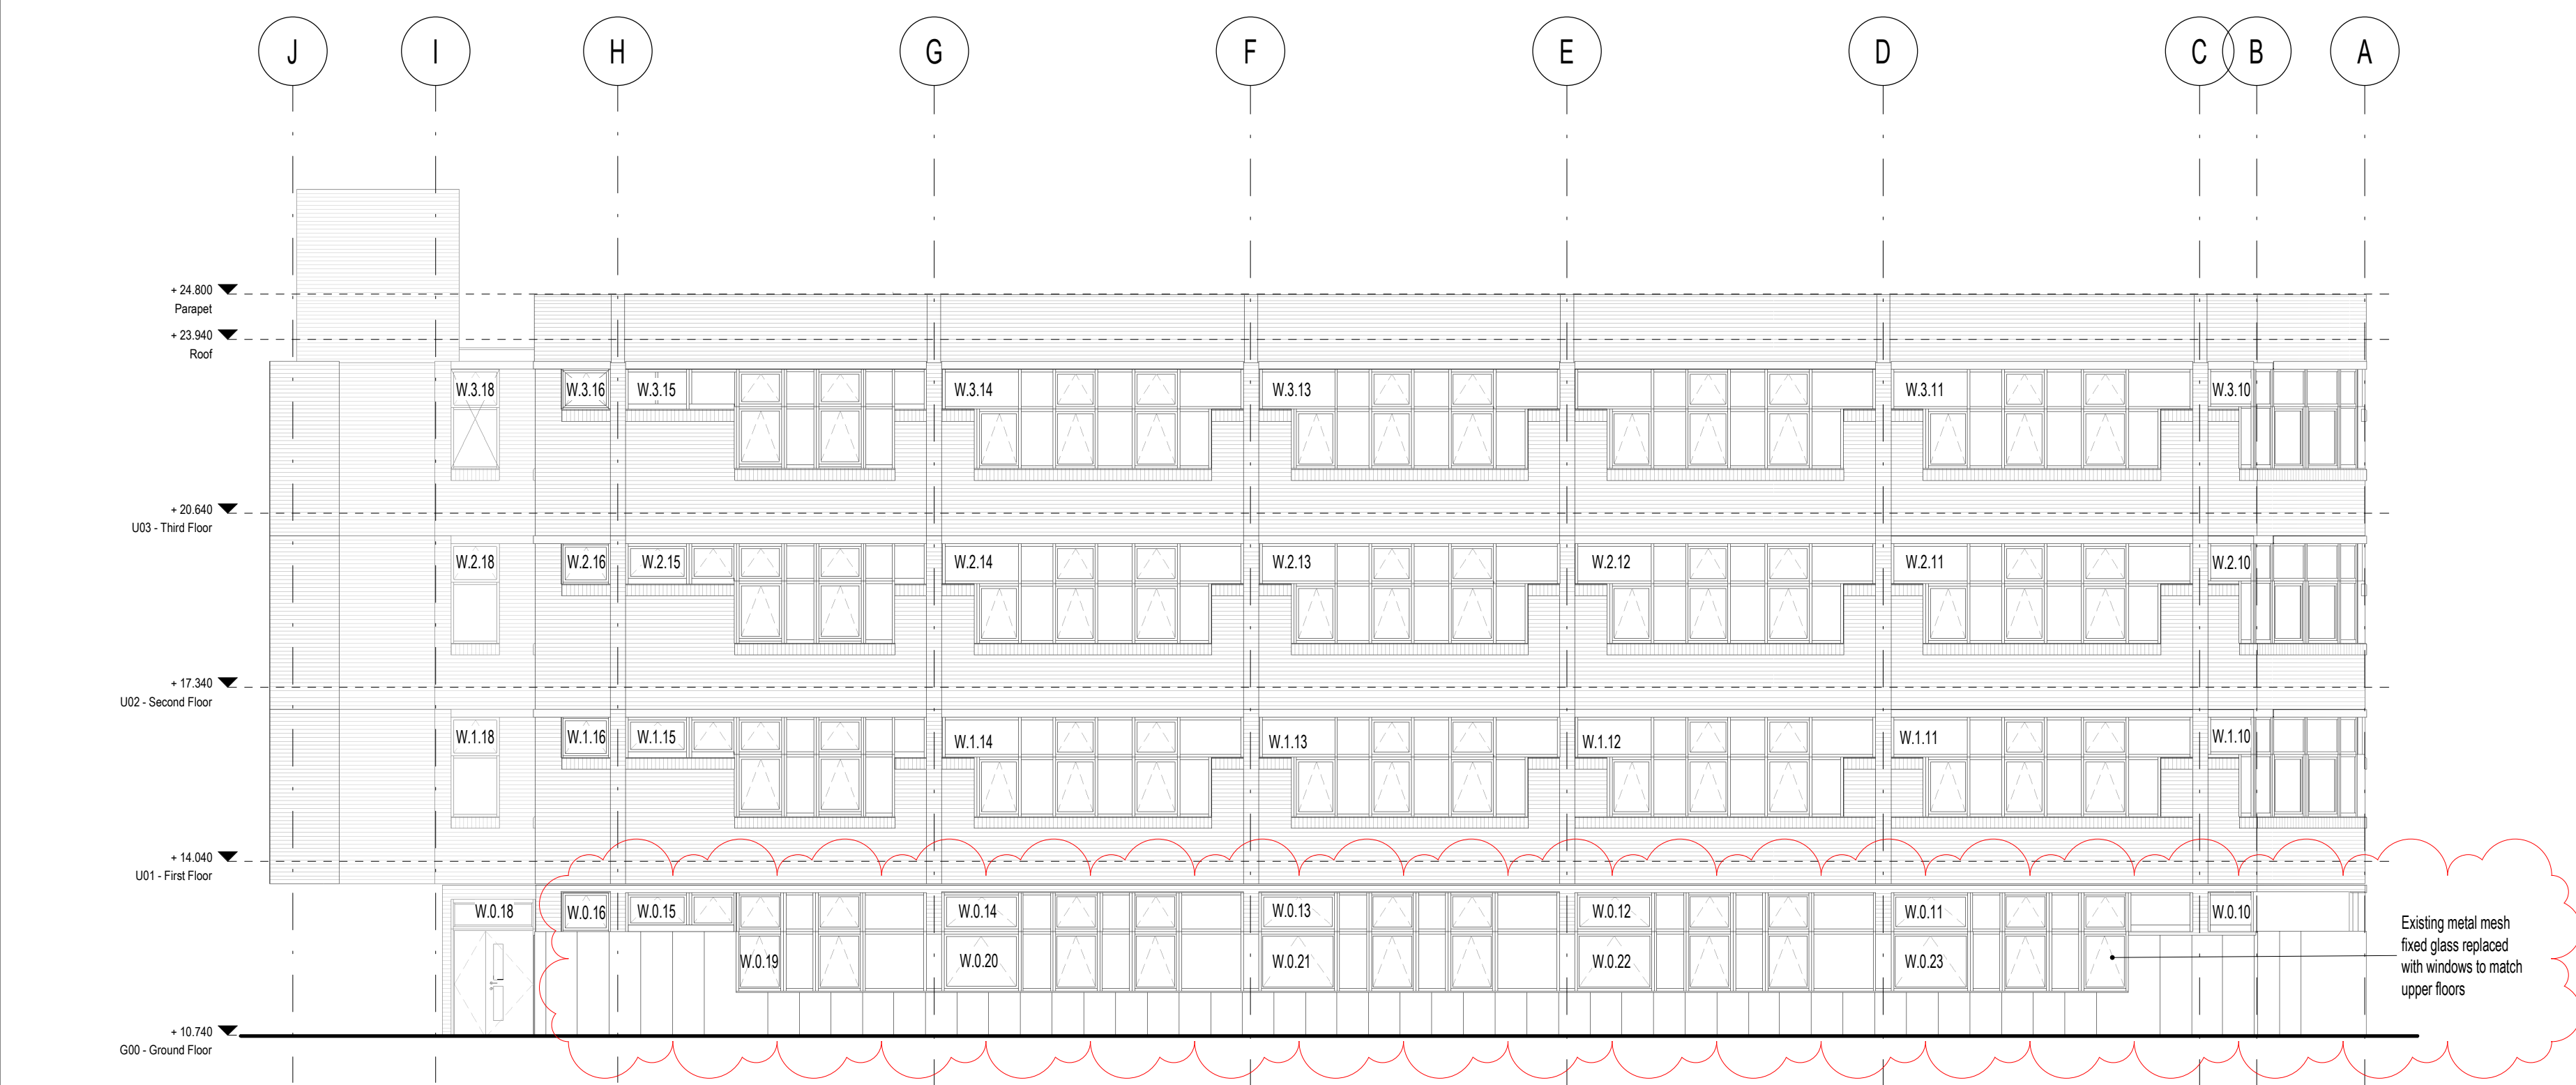

3 Proposed East Elevation

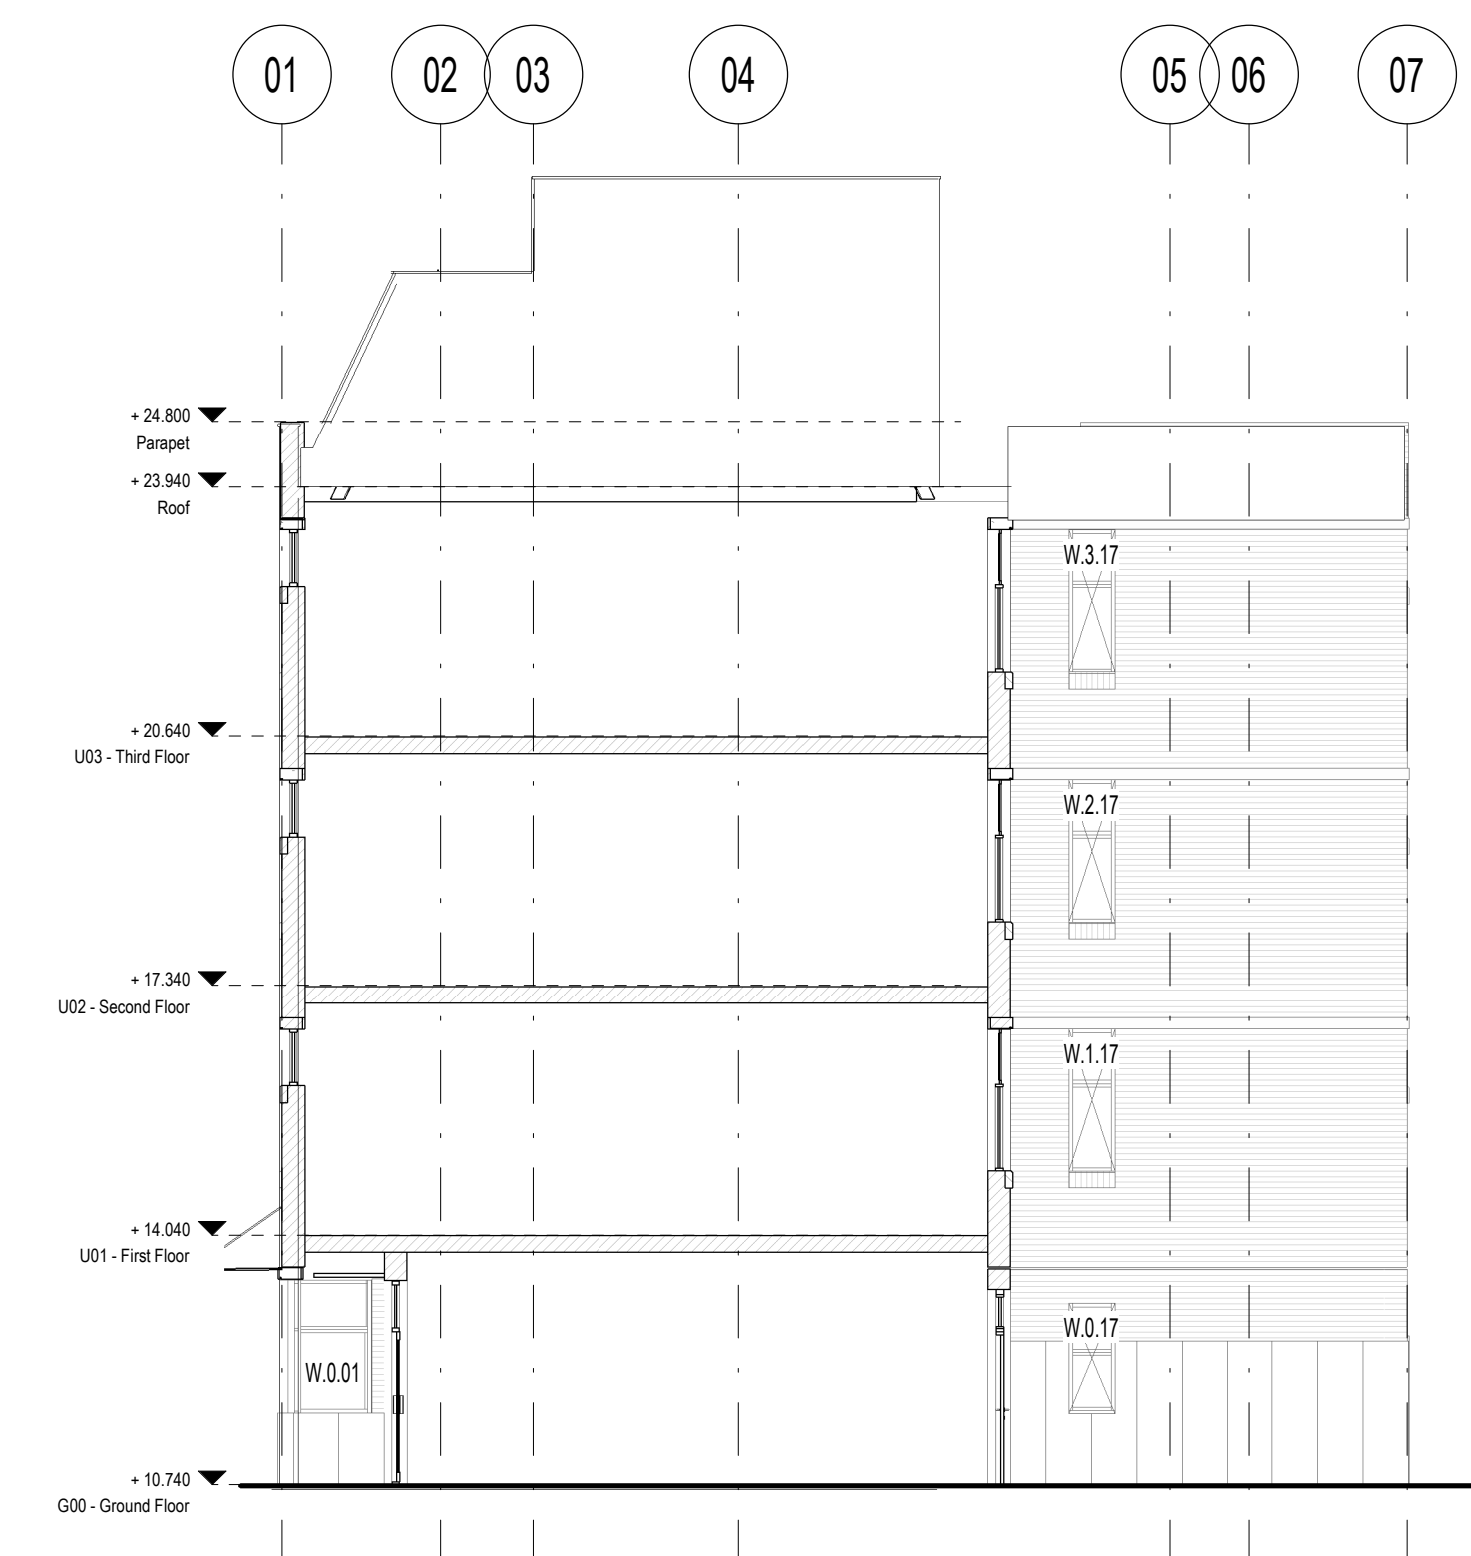

4 Proposed South Elevation

4	NMA	DW DW	25/09/2023
72	Ground floor doors and windows amended	OT DW	11/09/2023
73	General Update	OT DW	06/07/2023
74	Issued for review	OT DW	07/06/2023
75	Issued for review		04/11/2022
REV DESCRIPTION DRAWN BY CHECKED BY APPROVED BY			DATE
RIBA PLAN OF WORK WORKSTAGE		LEVEL OF MODEL DEFINITION (LoD)	
Stage 4 - Technical Design		LoD 3 - Approximate Model	
PURPOSE OF ISSUE - SUITABLE FOR ...		STATUS or SUITABILITY	
Information		Status S2 - Delivery Team Information	



CARDIFF 029 2052 8140
LONDON 0207 138 3560
WREXHAM 01978 357 887
www.lawray.co.uk

CLIENT
Conamar Building Services Ltd

PROJECT TITLE
Tottenham Heating & Window Replacement

DRAWING TITLE
Proposed Elevations

PROJECT No					SCALE @ A1
DRAWING	As indicated				REVISION
1100 Project - Originator - Volume - Level - Type - Rate Number 19500 Project - Originator - Functional - Discipline - Form - Discipline - Number					
SS11002007 AS EN ISO 15650 AS EN ISO 15650	Breakdown Breakdown				
DWP-LAW-X-Z-DR-A-062100					P4
Any discrepancy or query concerning this drawing should be referred to the Architect Copyright © LAWRAY LIMITED Registered Office: Greenmeadow Springs, 1 Cae Gwyddyl, Tongwynlais, CARDIFF CF15 7AB Reg Co. No. 2724718, VAT Reg. No. 134 2146 06					

