




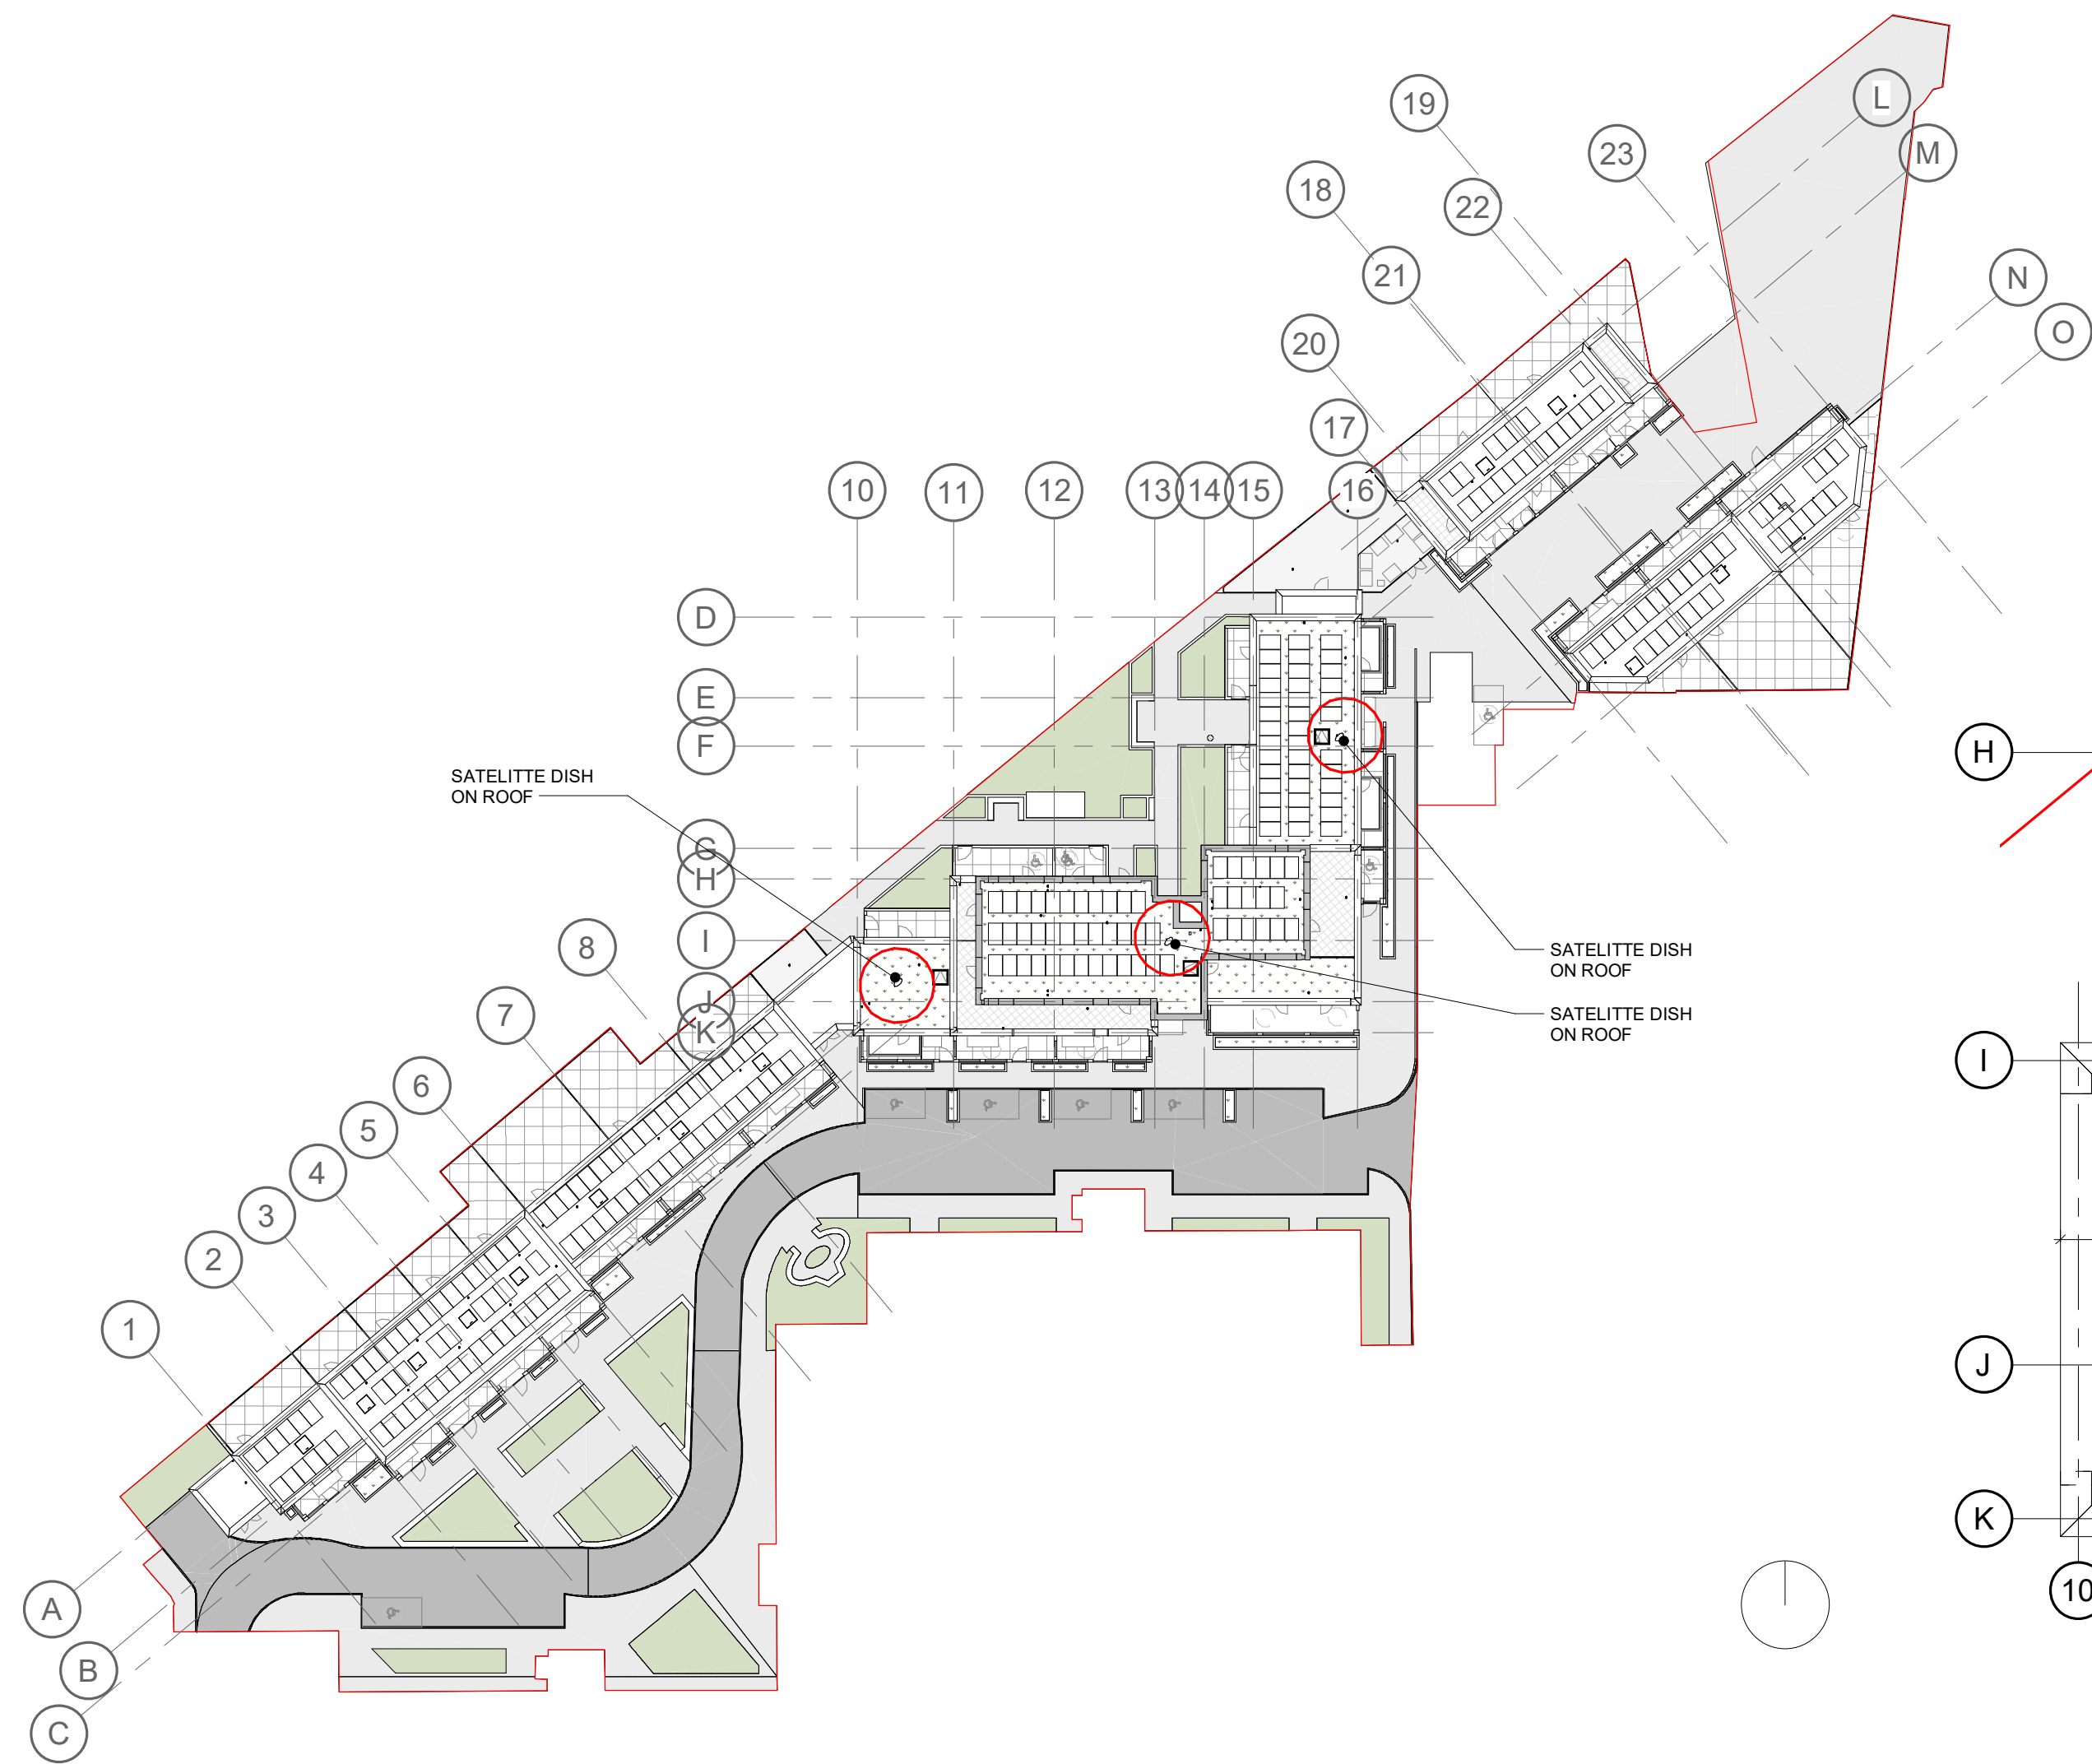


1 Location Plan
1:500

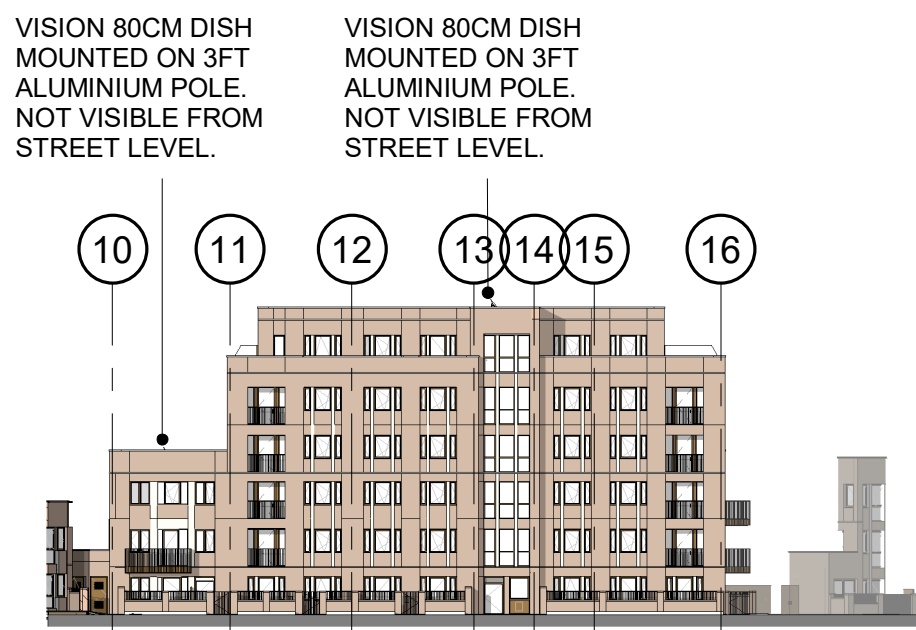


2 South Elevation
1:500

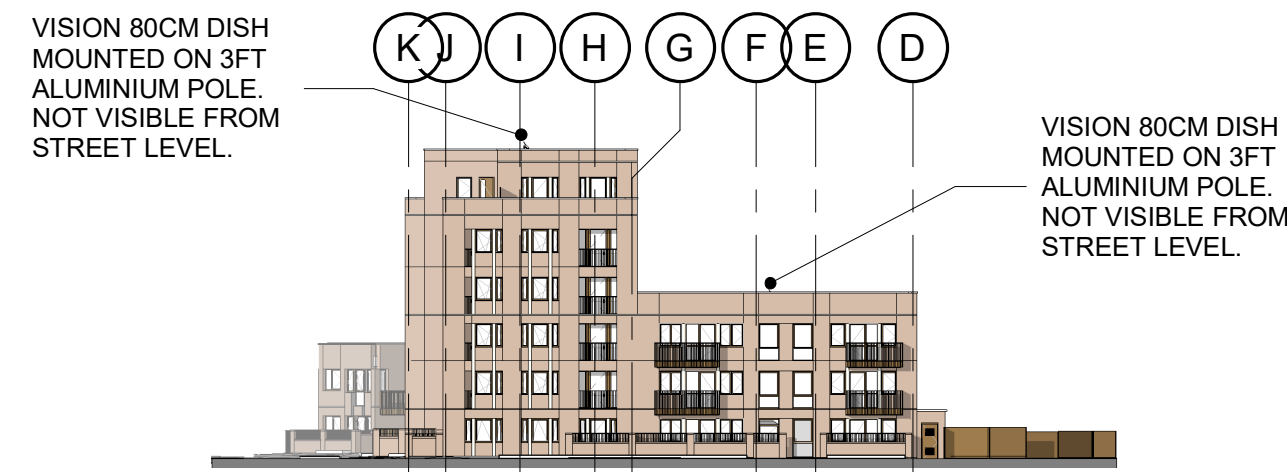


3 East Elevation
1:500

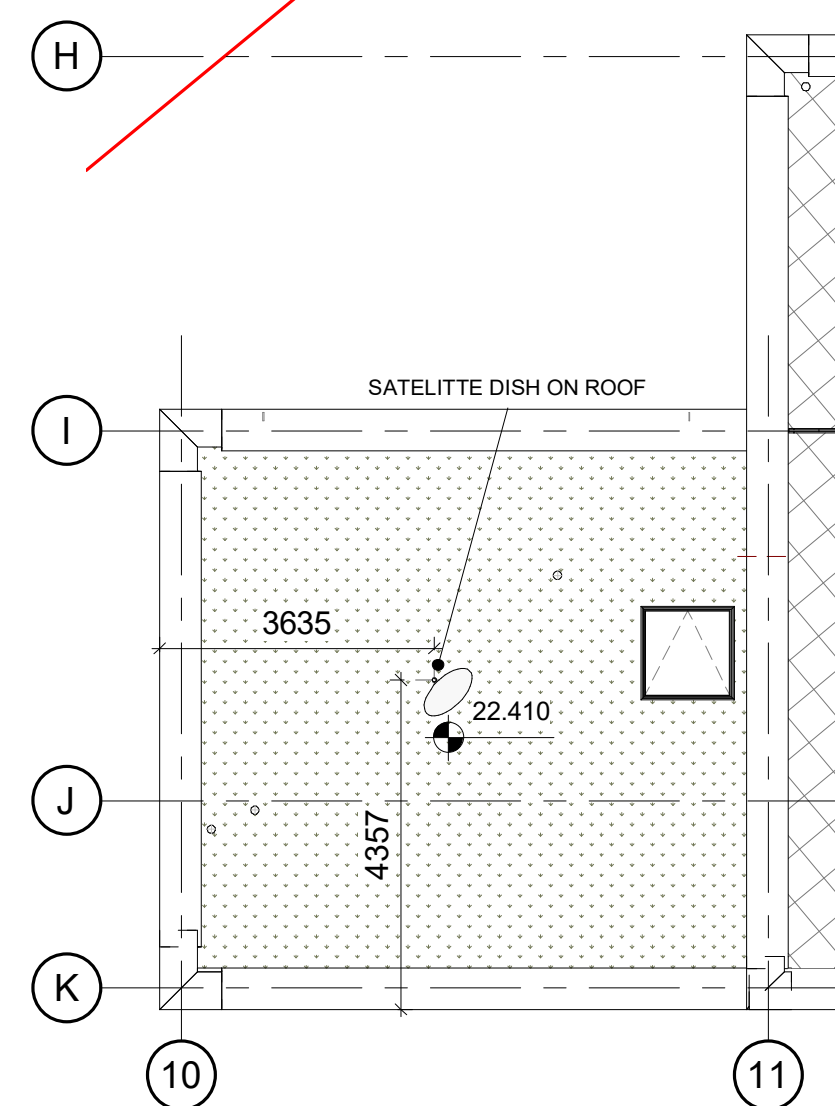


4 Location Plan Zoom in 1
1:100

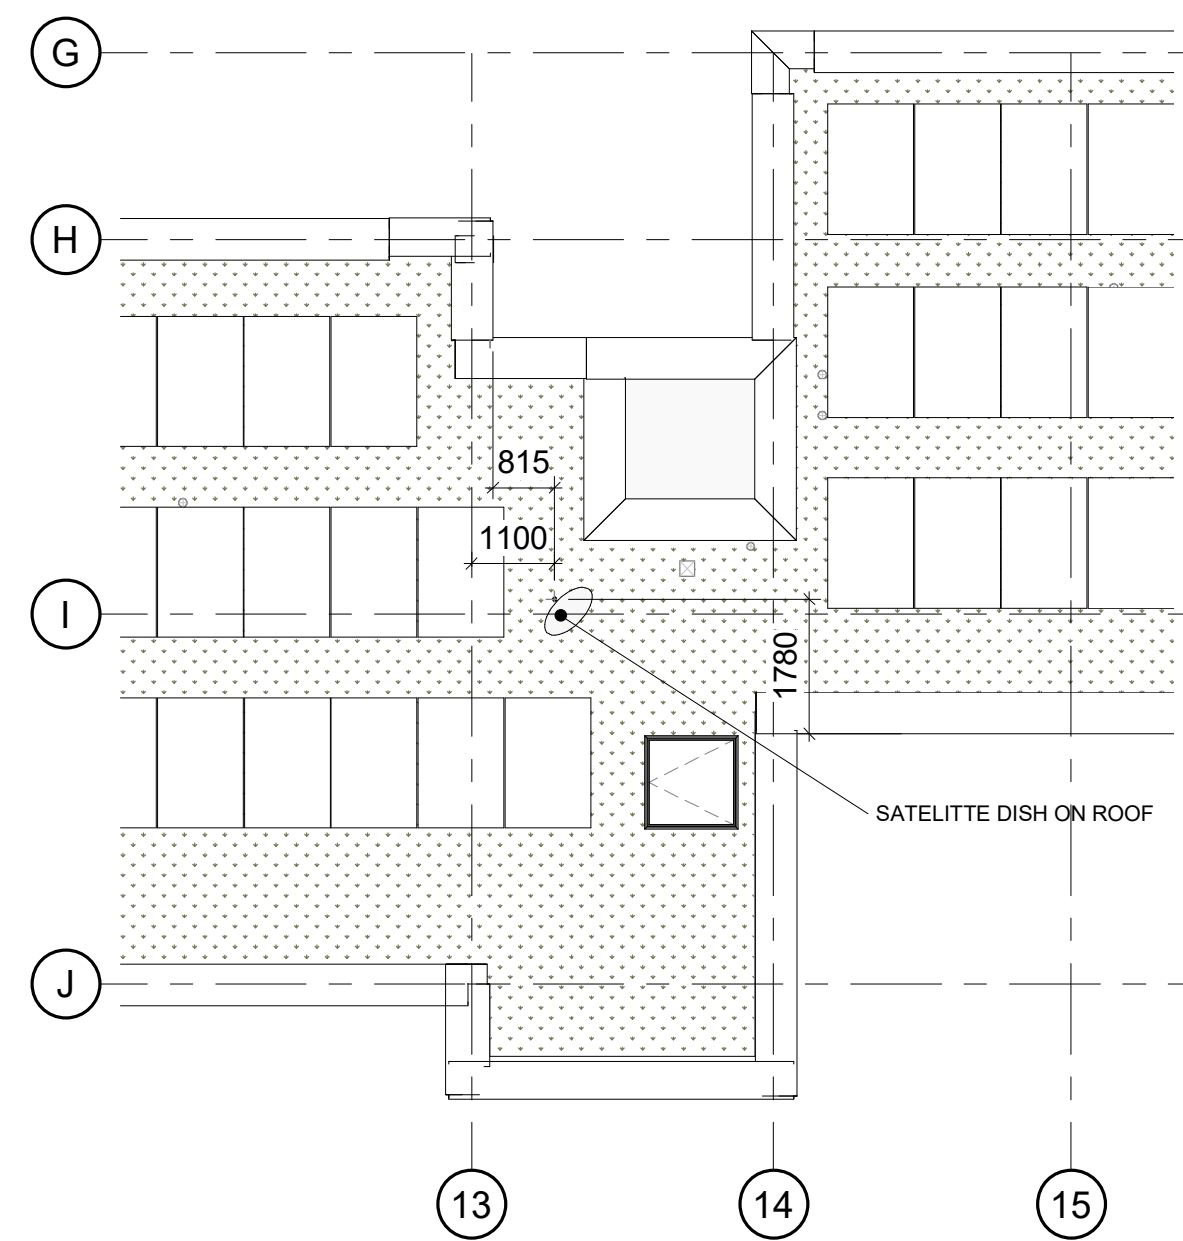


5 Location Plan Zoom in 2
1:100

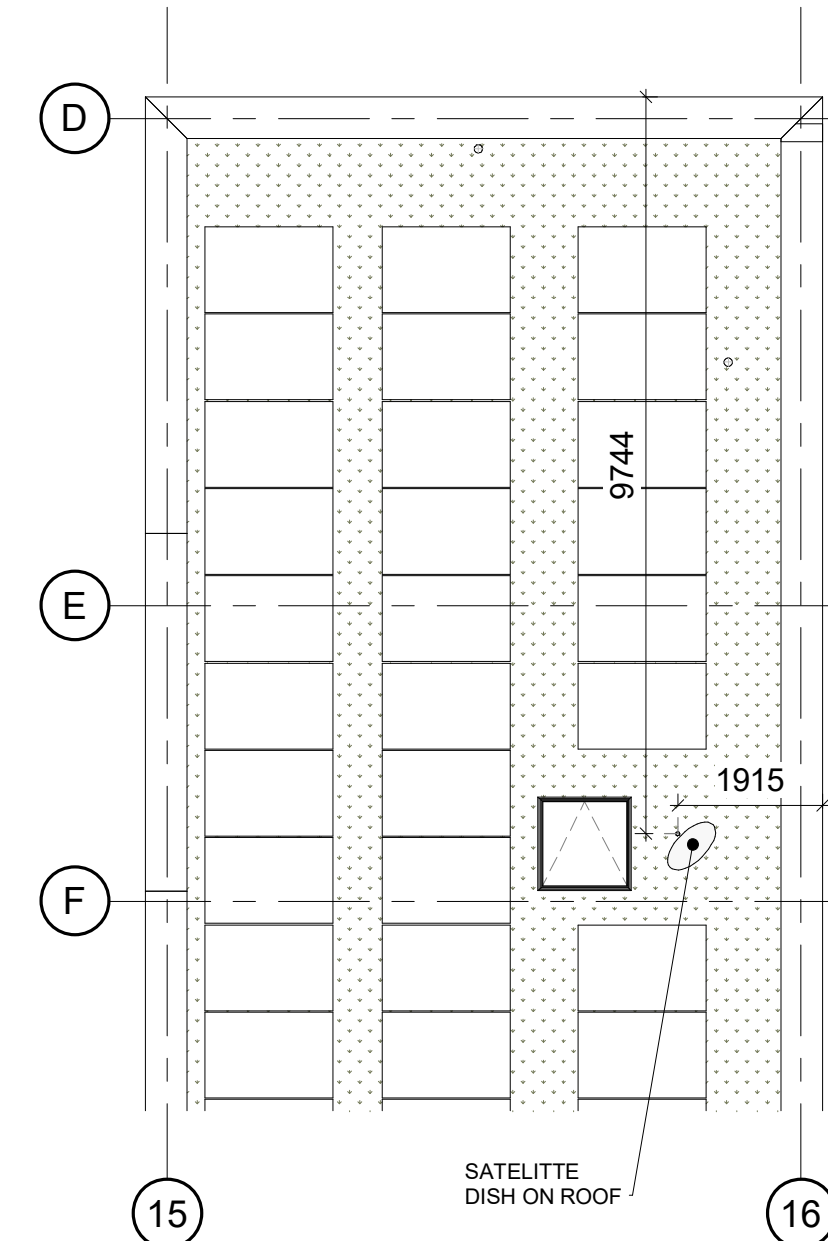

6 Location Plan Zoom in 3
1:100

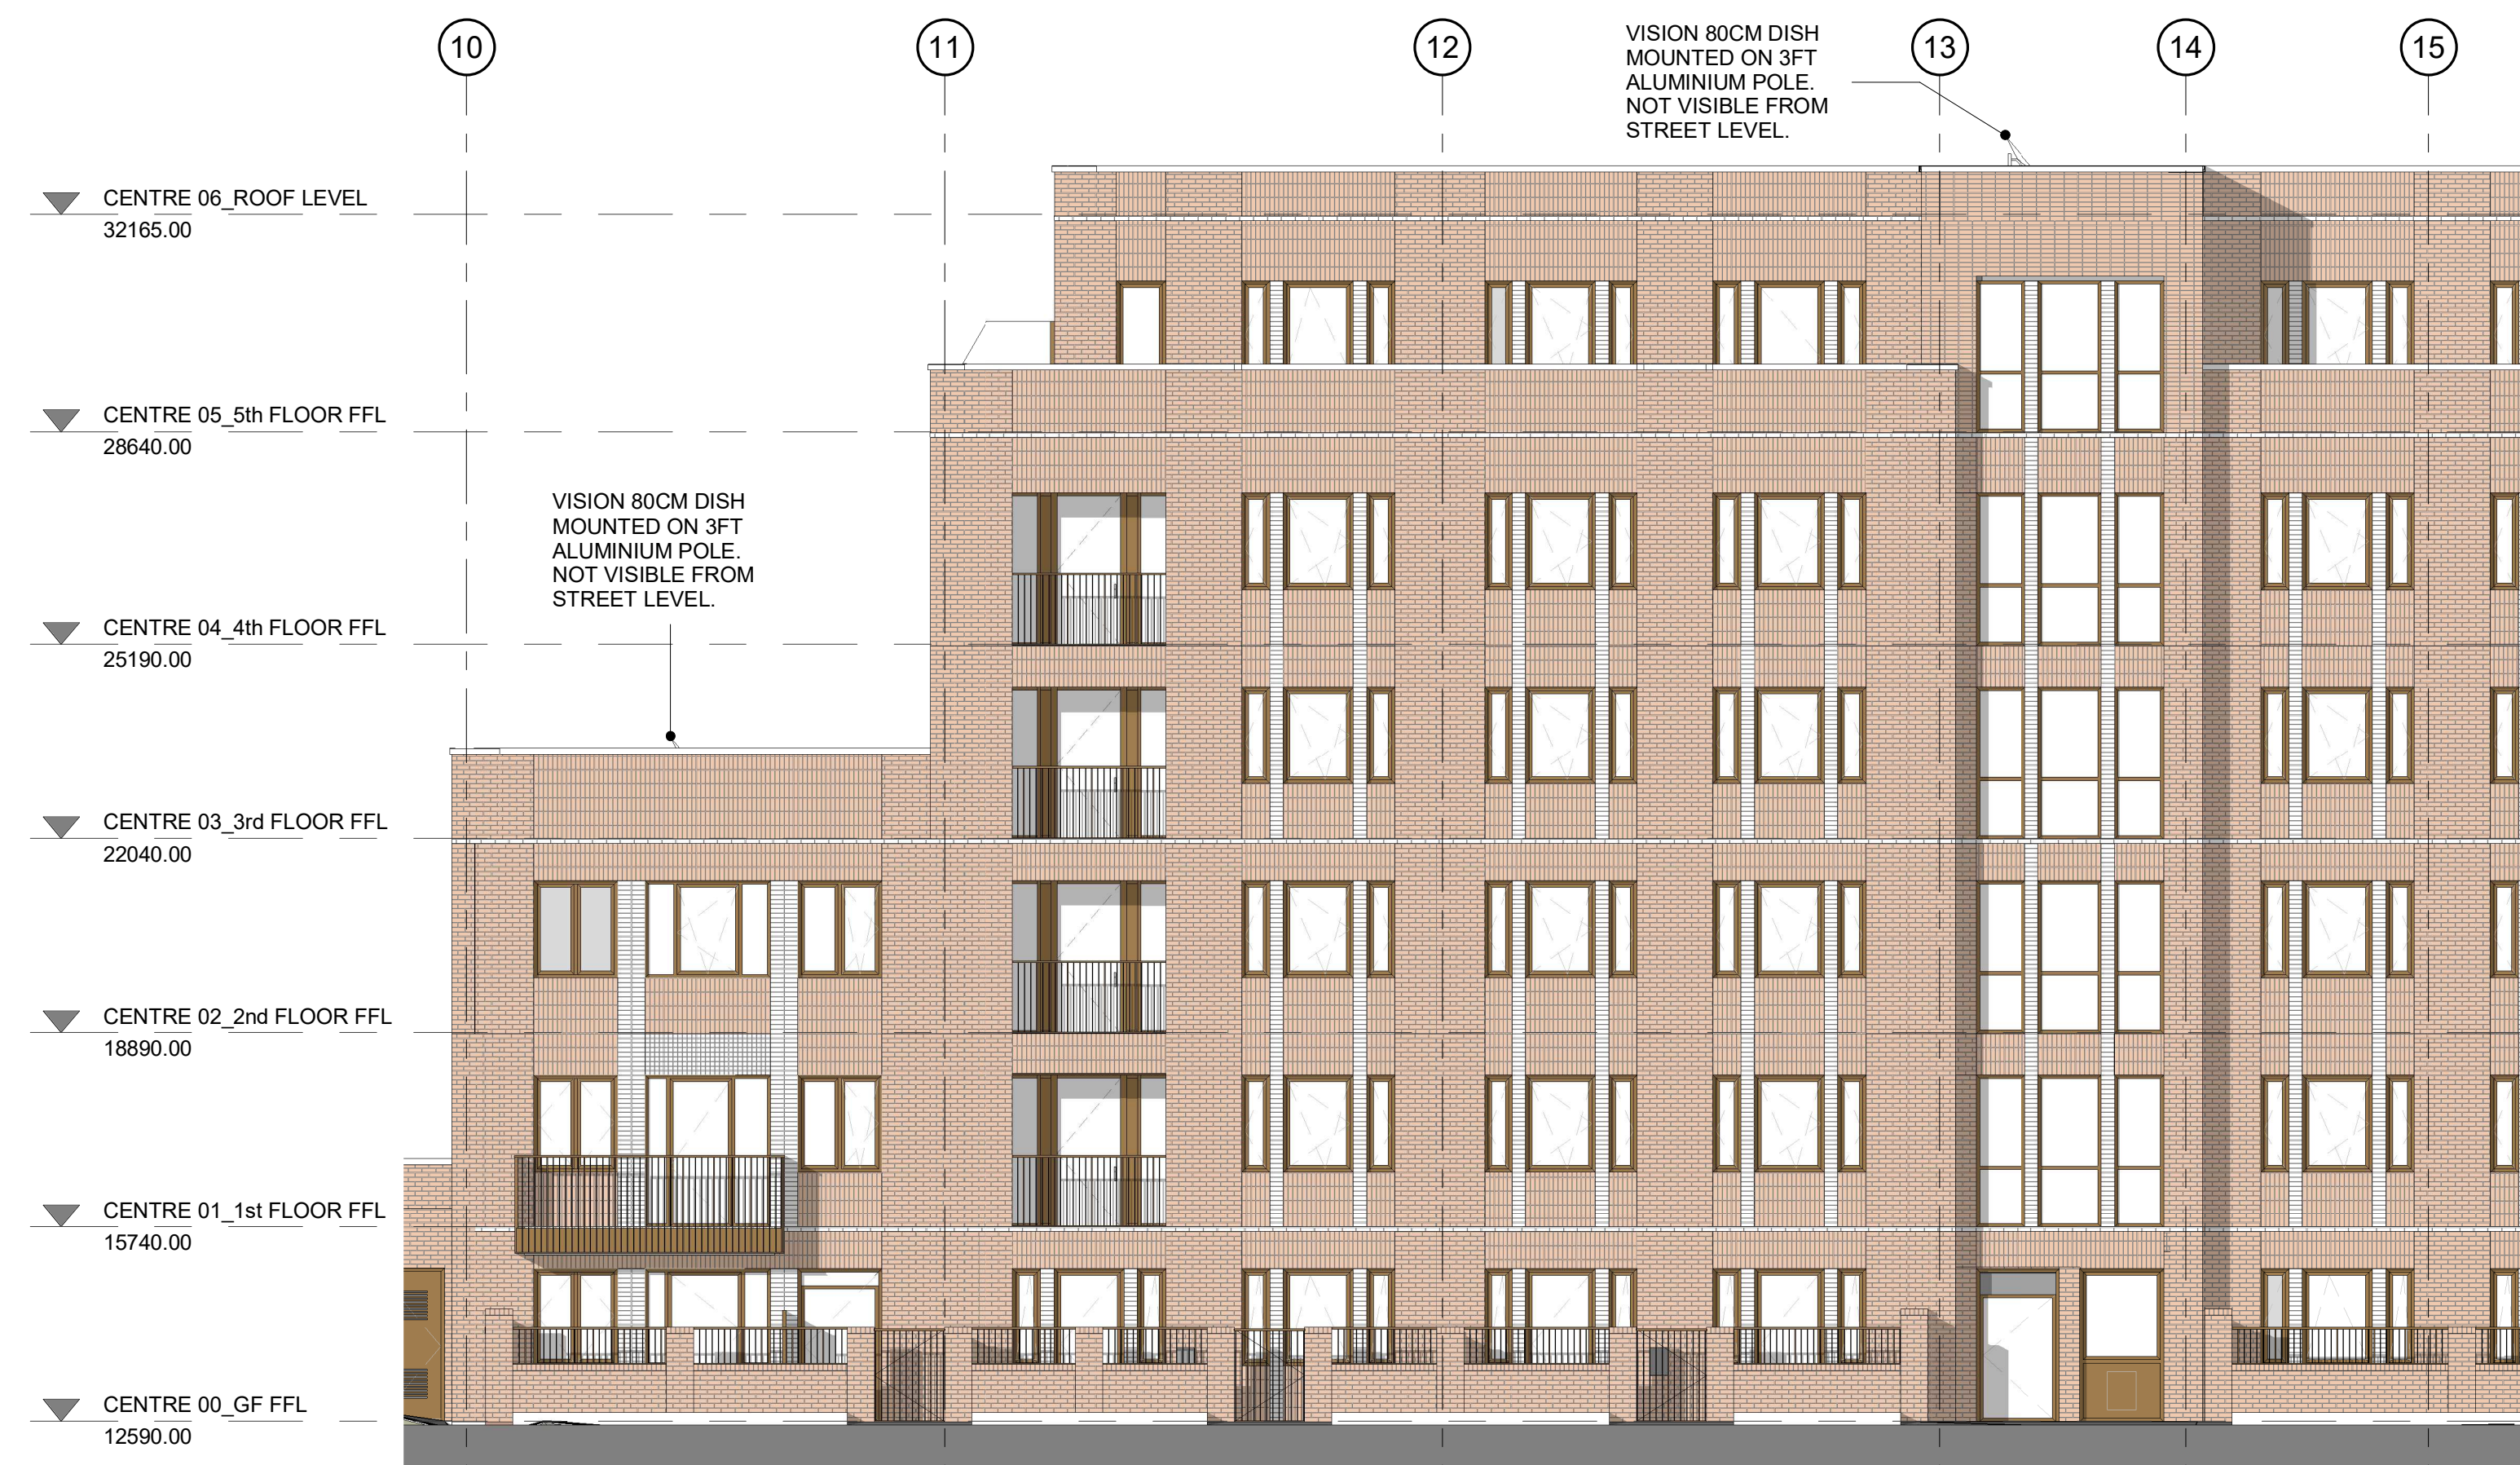

7 South Elevation Zoom in 1 & 2
1:100

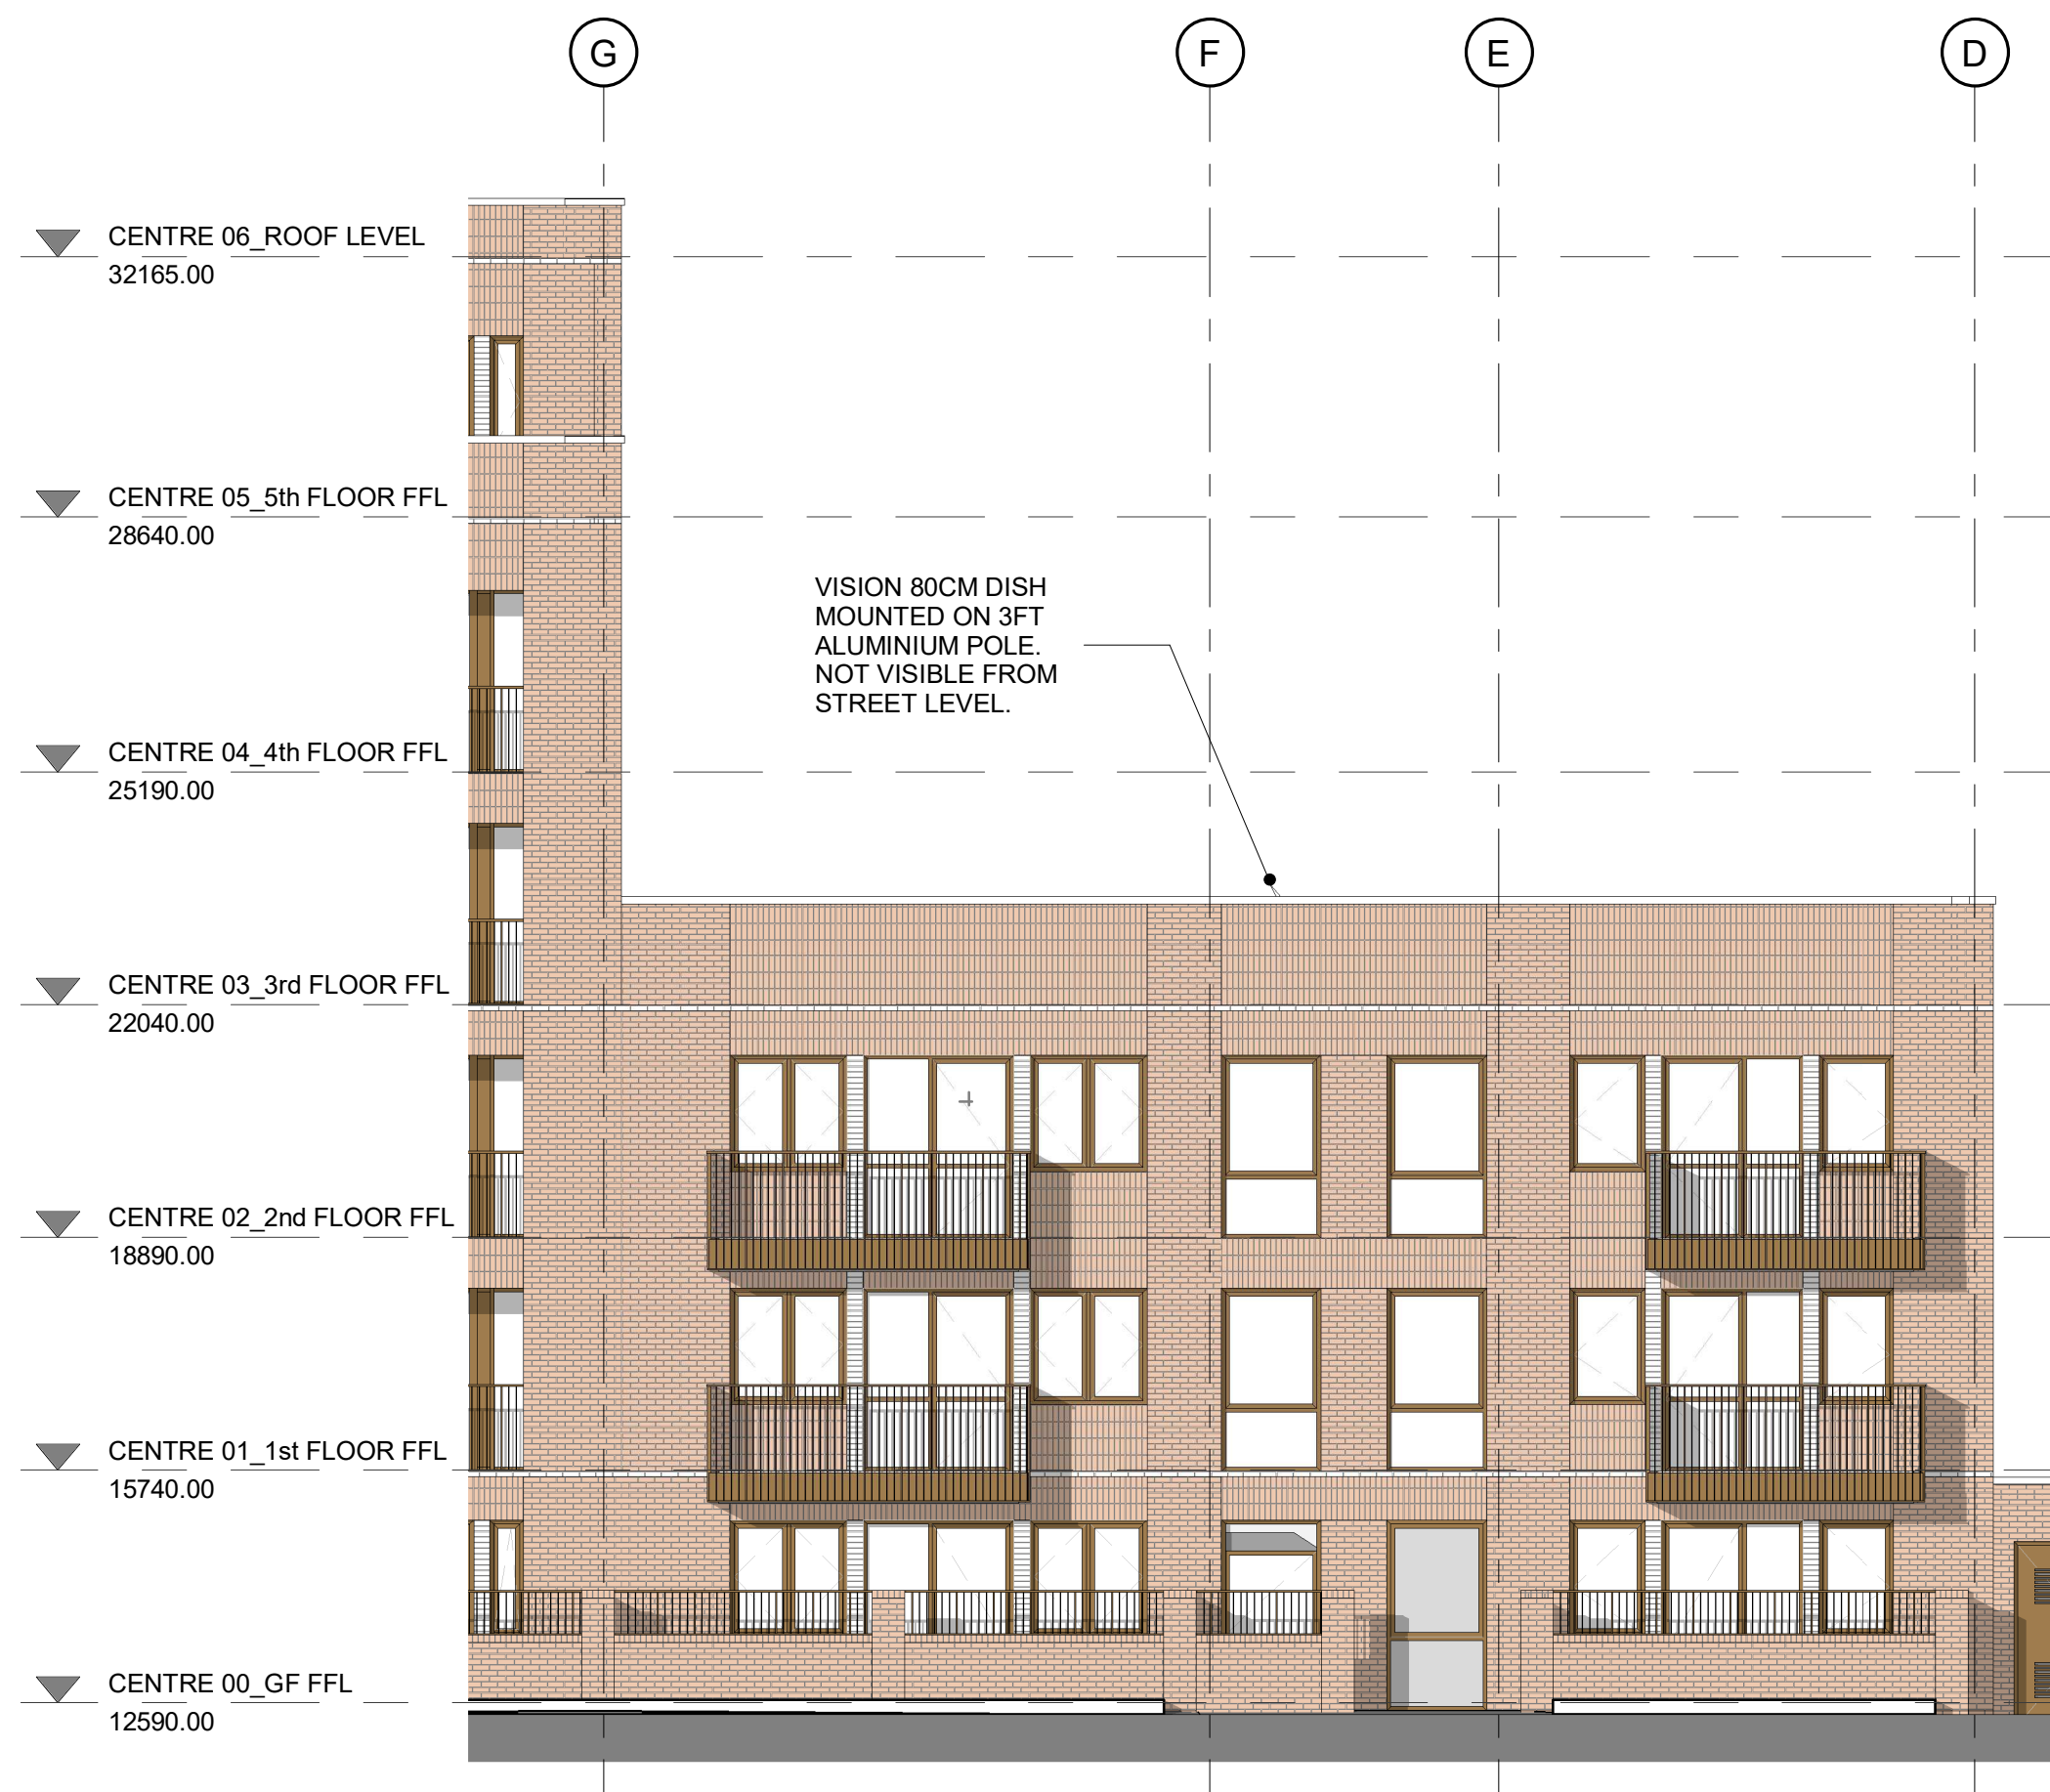

8 East Elevation Zoom in 3
1:100

Copyright reserved

All dimensions to be checked on site before work commences.
Figured dimensions to be taken in preference to scaled dimensions.
If in doubt please ask.

C2 Satellite dishes updated 28/09/23
C1 First issue 28/09/23

Revision Description Date

STATUS

For Construction

PROJECT

Remington Road

DRAWING

Satellite Dish - Plan, South and East Elevations

DRAWN BY CHECKED BY DATE

JC CB 09/27/23

SCALE (@ A1) PROJECT NUMBER

As indicated 21019

DRAWING NUMBER REV

RER - DAR - XX - XX - DR - A - 0144 C2

Project Identifier Originator Zone Level Type Discipline Number Revision