


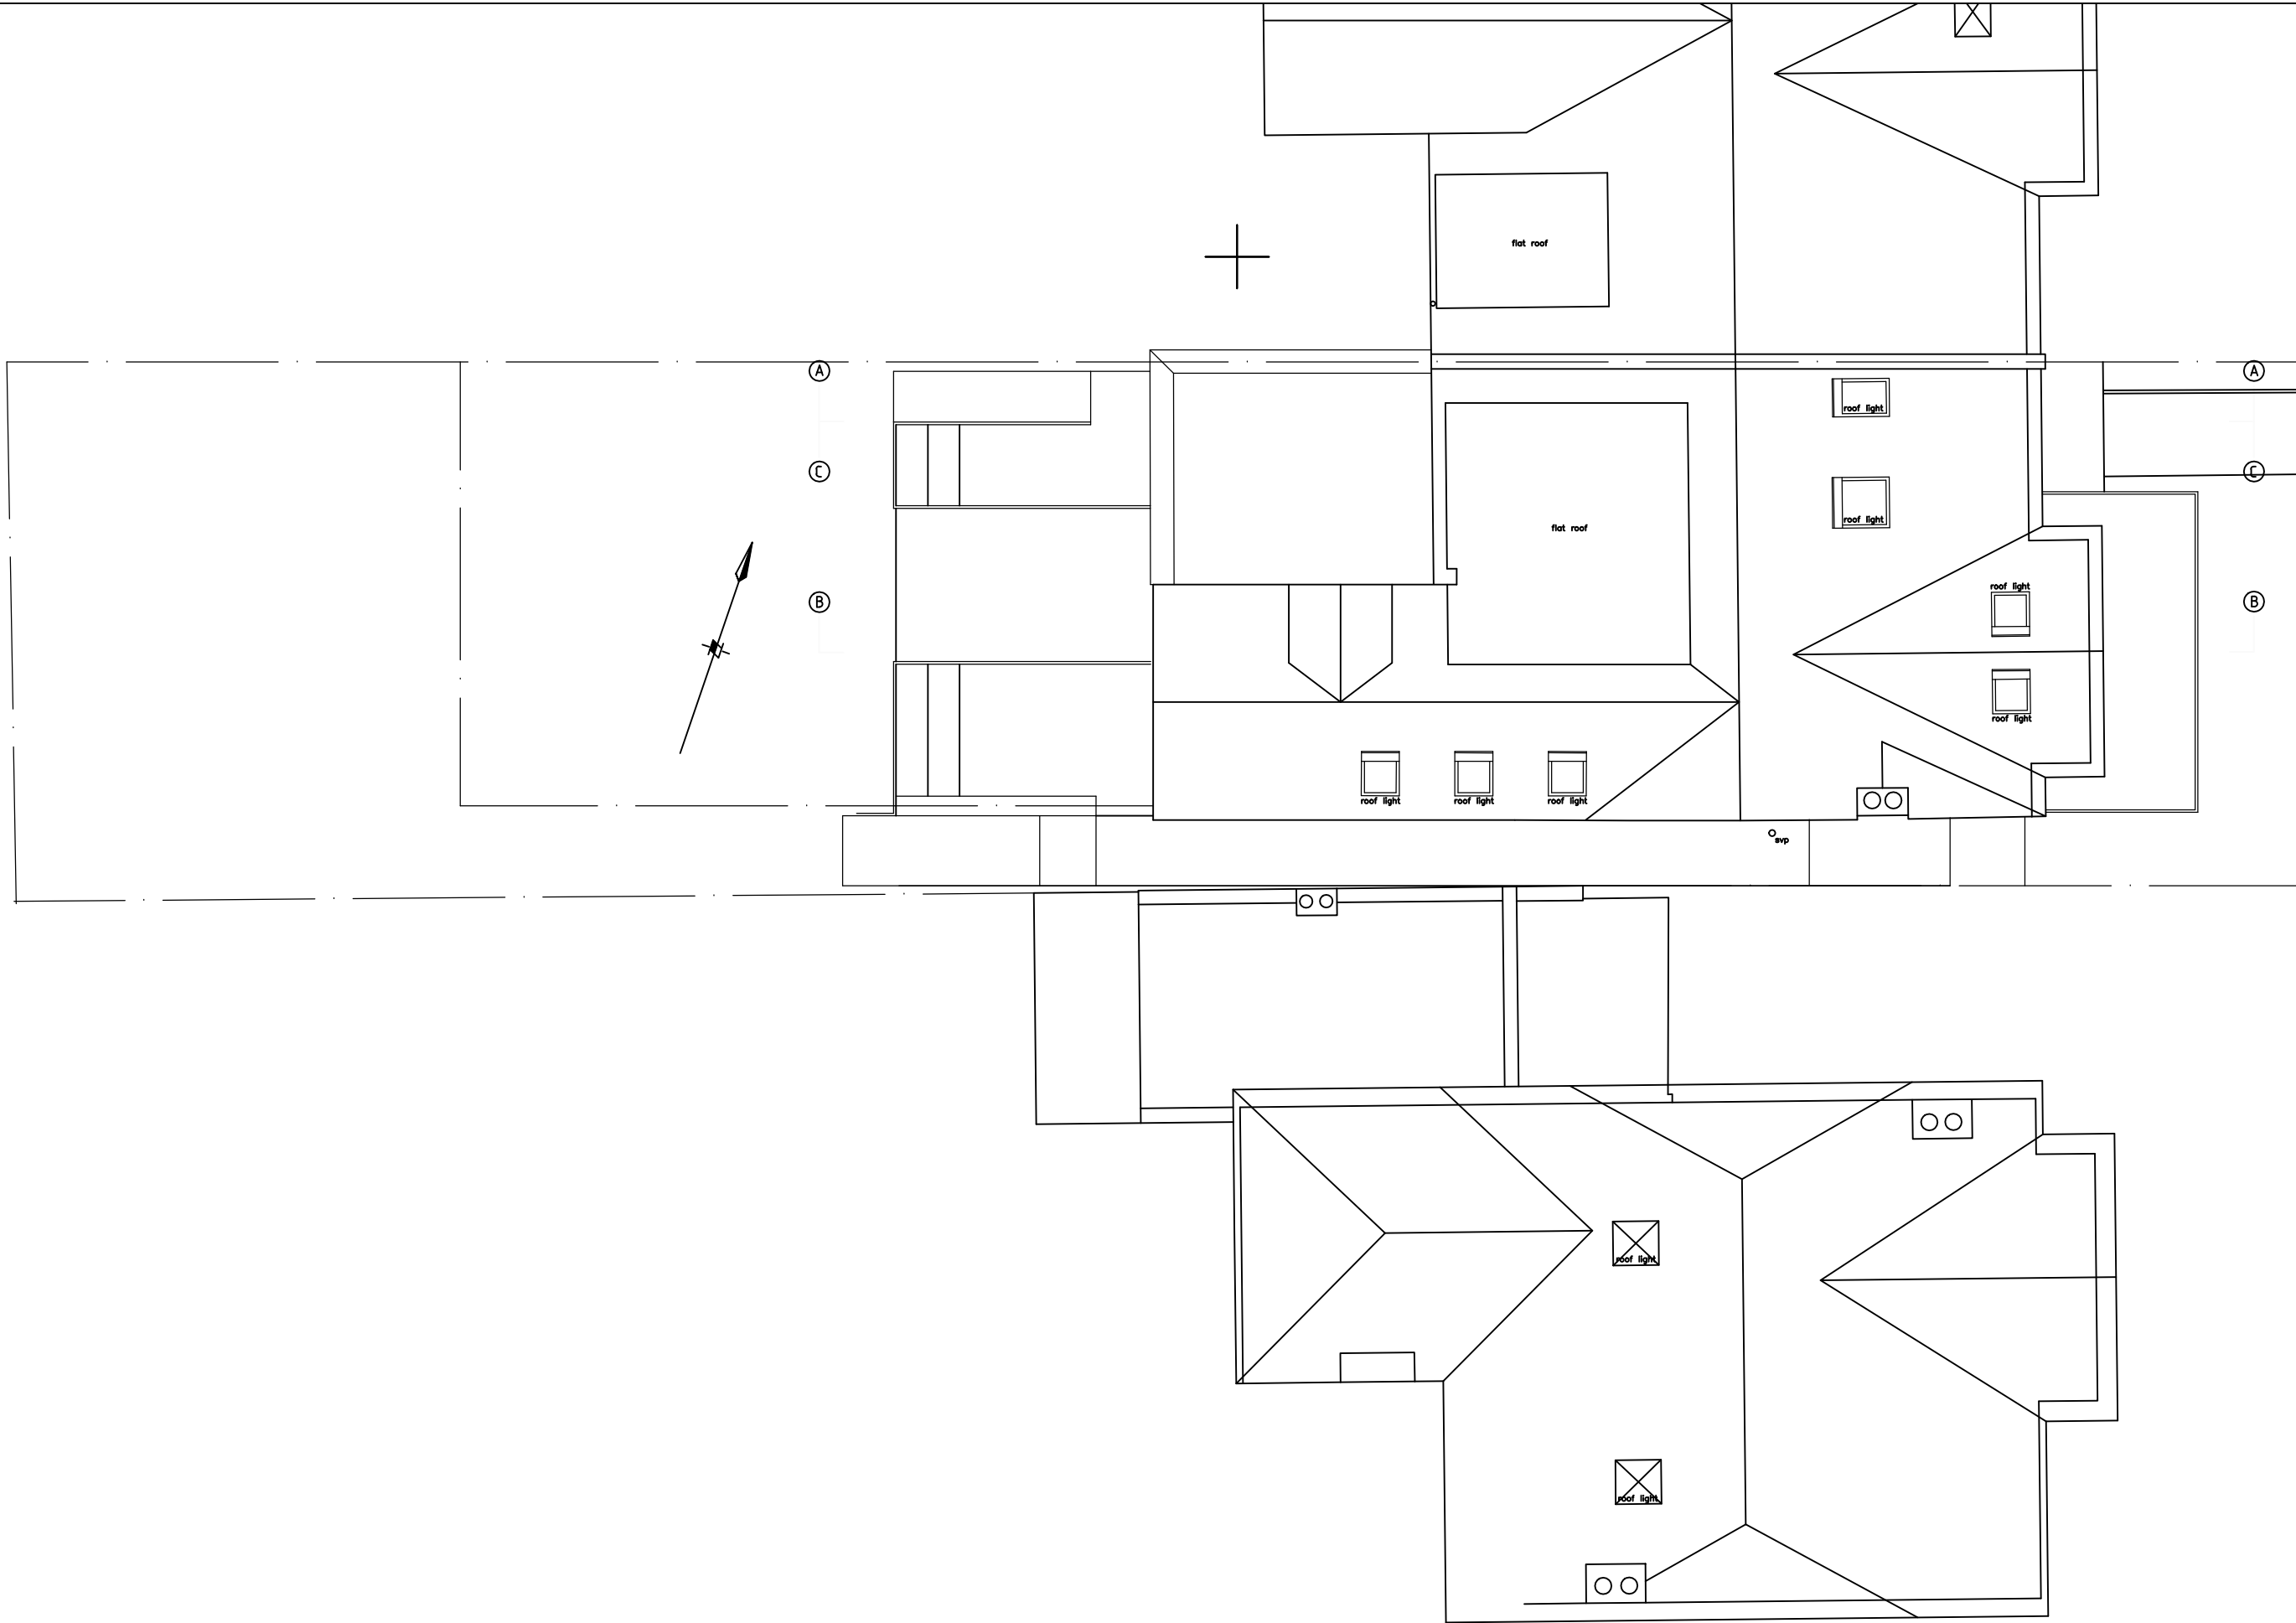

AMENDMENTS	
A	PROPOSED ROOF PLAN ADDITION
B	
C	
D	
E	
F	
G	
H	
J	
K	
L	
M	
N	
P	
Q	
TGN ARCHITECTS LTD	
21 COLDHALL AVENUE	
MUSWELL HILL	
LONDON	
018 915 120 3974 1083 E - Nick Timson@TGNArch.co.uk	
CONTRACT	
3 CURZON ROAD, N10 3RB	
DRAWING	
PROPOSED ROOF PLAN	
SCALE	DATE
1:100atA3	09-22
DRAWN BY:	CHECKED
NRLT	
DRAWING NO.	
2203 P 5 A	