


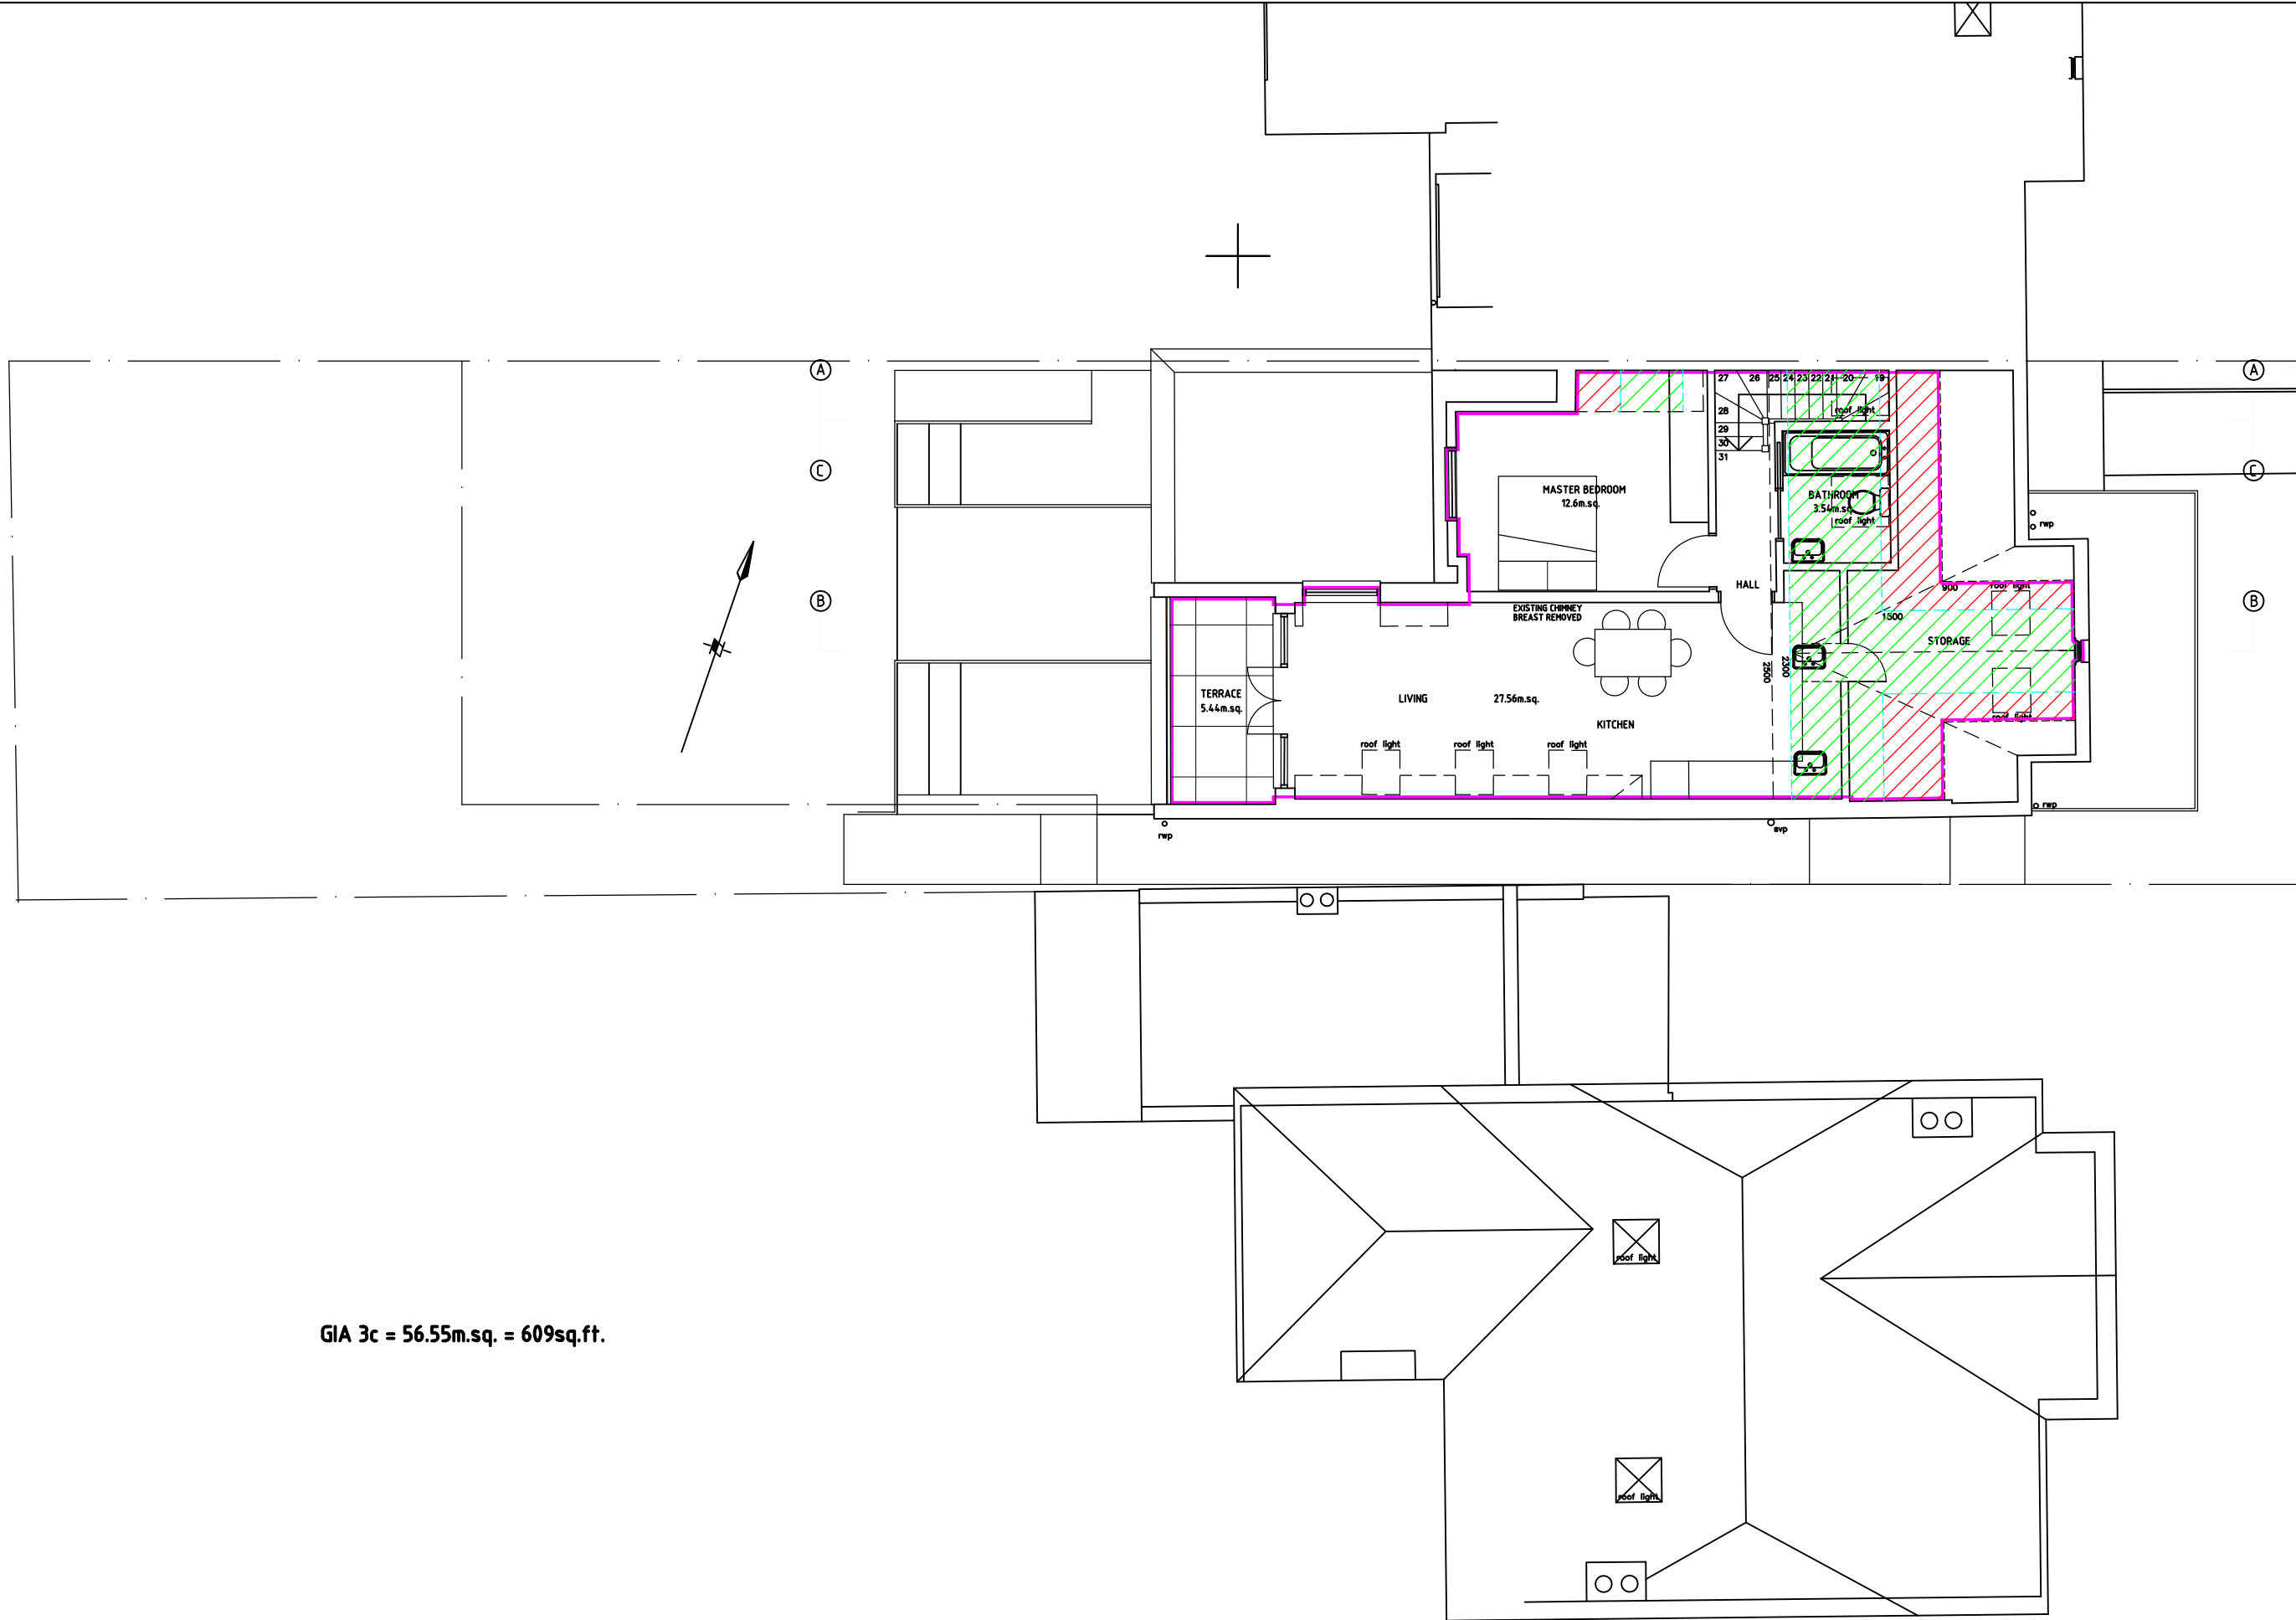

GIA 3c = 56.55m.sq. = 609sq.ft.

RED HATCHED AREA INDICATES HEIGHT BETWEEN 900 TO 1500

GREEN HATCHED AREA INDICATES HEIGHT BETWEEN 1500 TO 2300

BLACK DOTTED LINE INDICATES FLAT CEILING HEIGHT AT 2500 ± 75% O/A

AMENDMENTS	
A	AREAS ZONED BETWEEN 900-1500- 01-23 JULY
B	AREAS ZONED BETWEEN 1500-2300 ± 2500 WITH LUMINOUS GLASS 01-23 JULY
C	PROPOSED TERRACE ADDITION 01-23 JULY
D	
E	
F	
G	
H	
J	
K	
L	
M	
N	
P	
Q	
TGN ARCHITECTS LTD 	
21 COLDFALL AVENUE ROSWELL HILL LONDON NW10 6HS T - 020 3974 1083 E - Nick.Timson@TGNArch.co.uk	
CONTRACT: 3 CURZON ROAD, N10 3RB	
DRAWING: PROPOSED LOFT FLOOR PLAN	
SCALE: 1:100atA3	DATE: 09-22
DRAWN BY: NRLT	CHECKED:
DRAWING NO: 2203 P 4 c	