


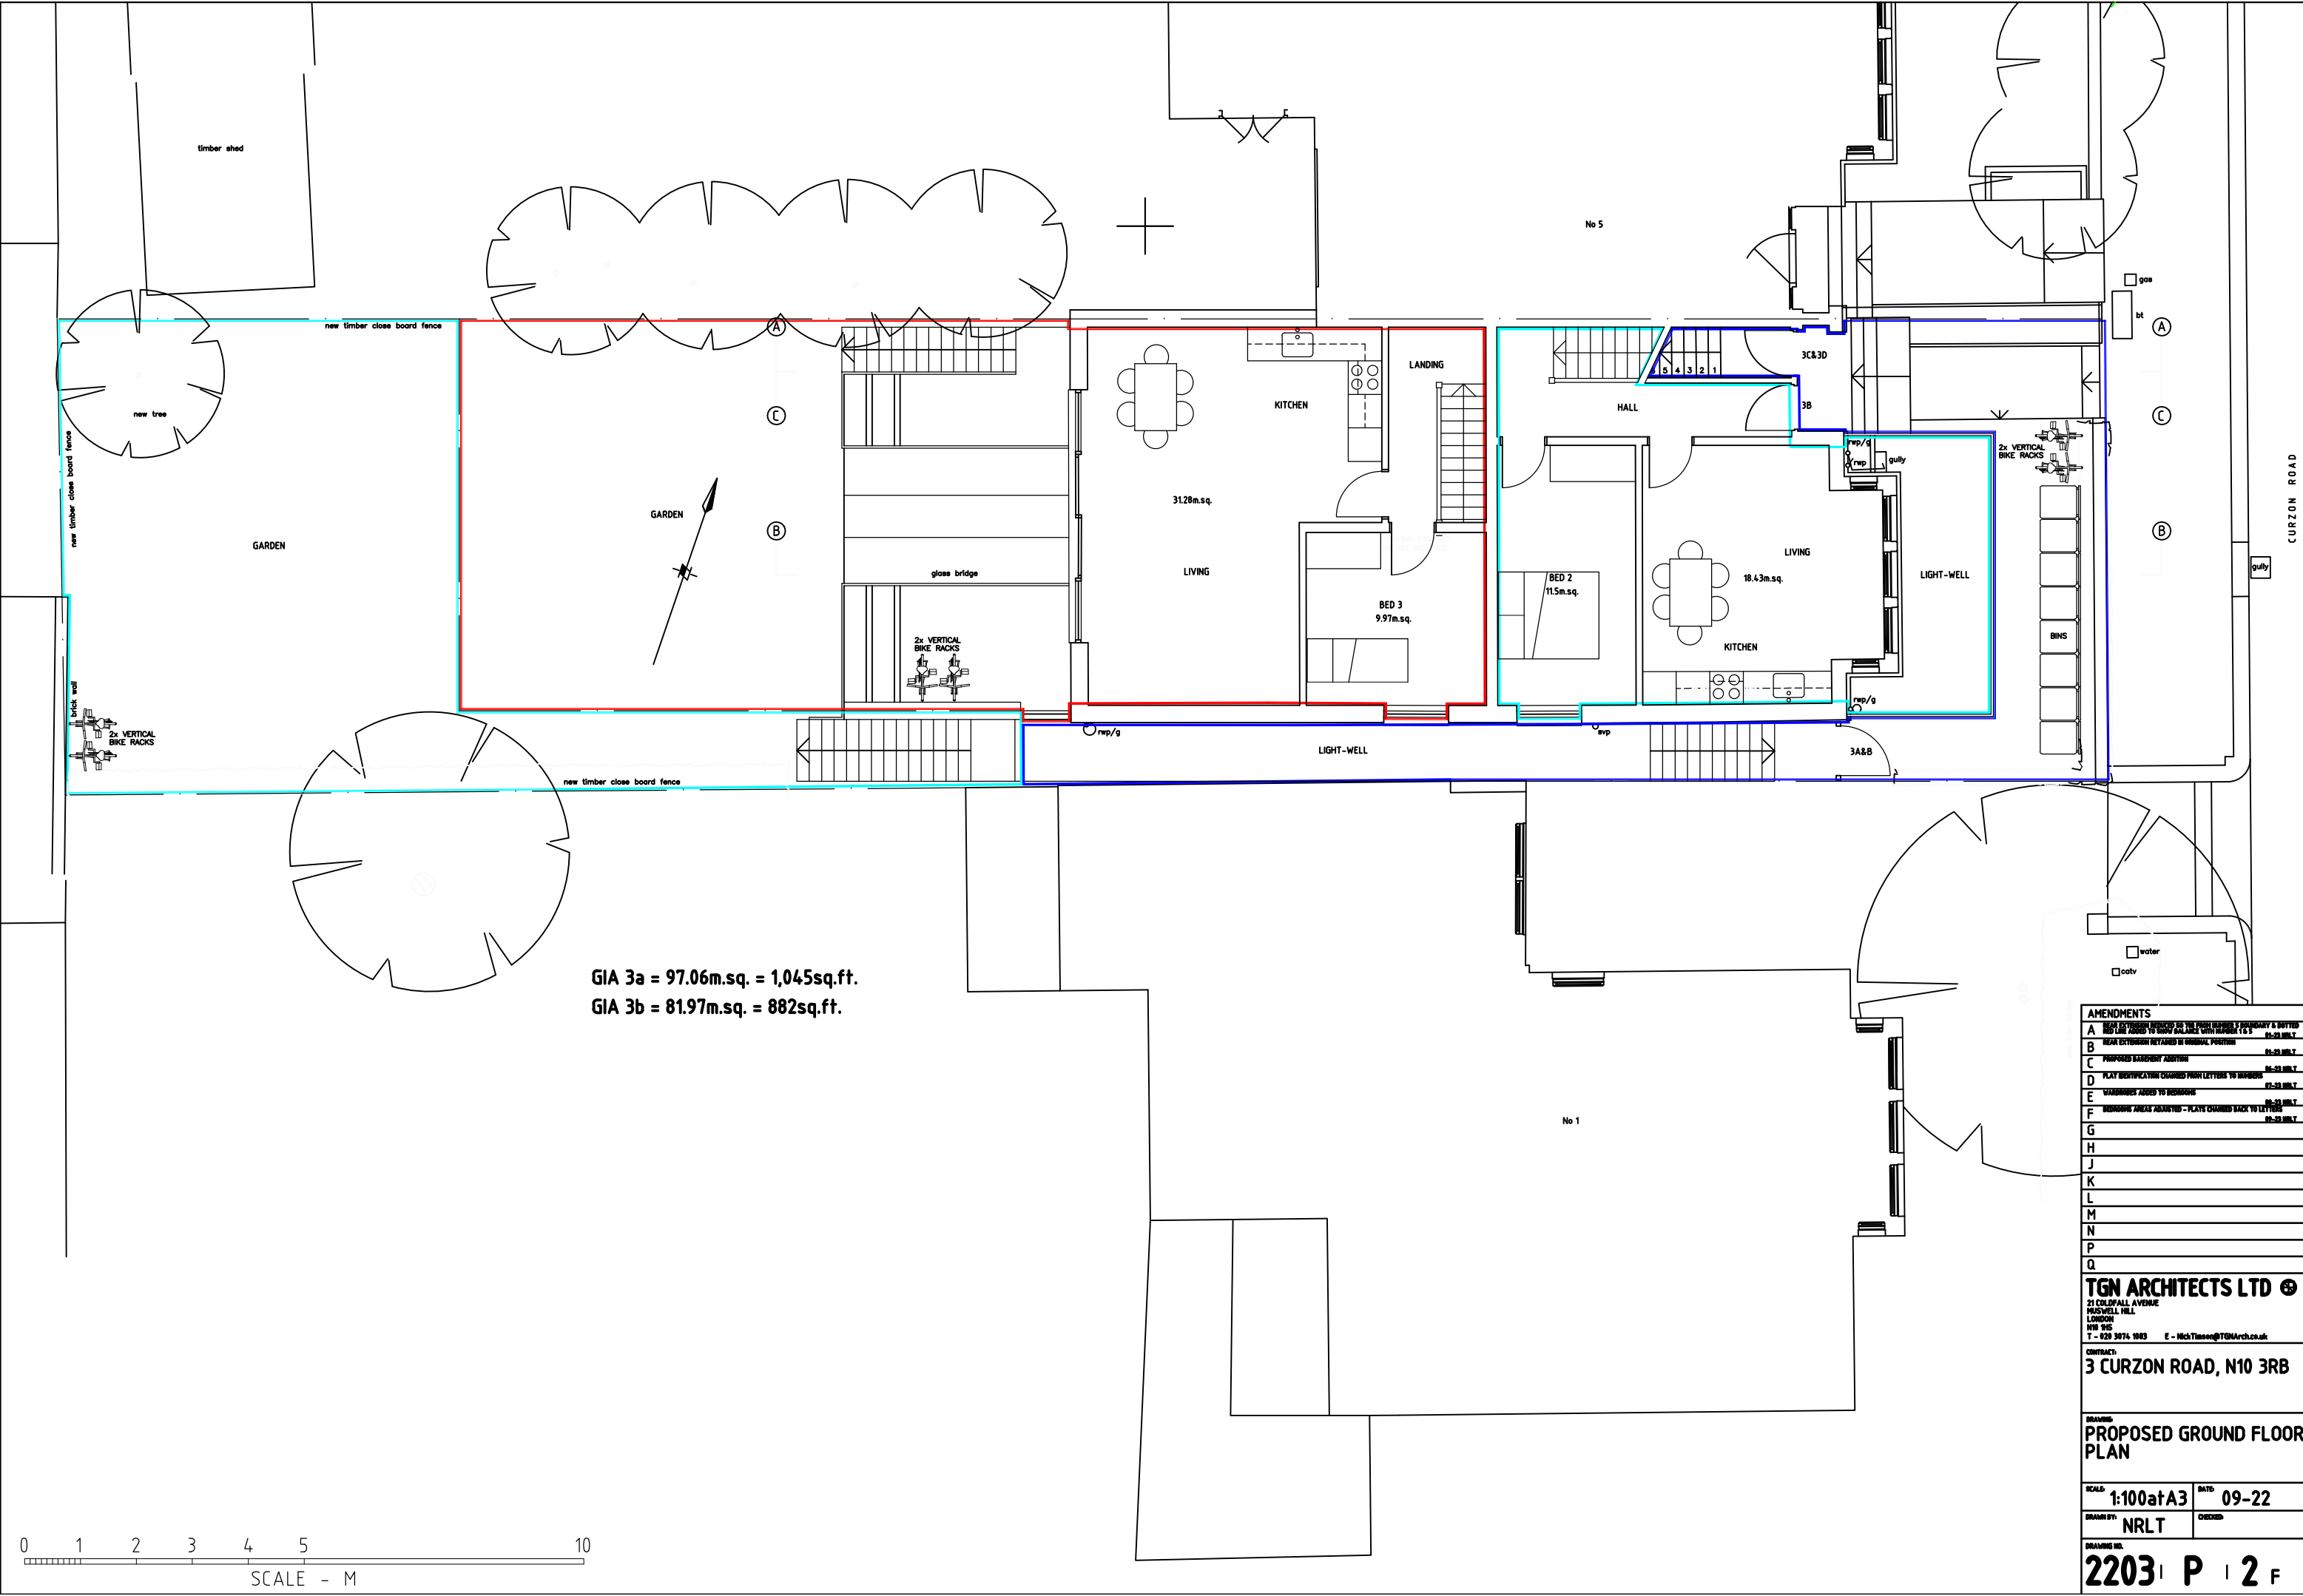

GIA 3a = 97.06m.sq. = 1,045sq.ft.
GIA 3b = 81.97m.sq. = 882sq.ft.

AMENDMENTS	
A	REAR EXTENSION REDUCED AS THE FRONT GARDEN IS PRIMARY & BOTTLED REAR LANE ADDED TO GARDEN LANE WITH BARRIER 1 x 1
B	REAR EXTENSION RETAINED IN ORIGINAL POSITION
C	PROPOSED BASEMENT ADDITION
D	PLAY IDENTIFICATION CHANGED FROM LETTERS TO NUMBERS
E	WALLS/ROOF ADDED TO BEDROOMS
F	BEDROOM AREAS ADJUSTED - PLAYS CHANGED BACK TO LETTERS
G	
H	
J	
K	
L	
M	
N	
P	
Q	

TGN ARCHITECTS LTD 
21 COLDFALL AVENUE
MUSWELL HILL
LONDON
NW10 6HS
T - 020 3974 1983 E - Nick.Timeson@TGNArch.co.uk

CONTRACT:
3 CURZON ROAD, N10 3RB

DRAWING:
PROPOSED GROUND FLOOR PLAN

SCALE: 1:100atA3	DATE: 09-22
DRAWN BY: NRLT	CHECKED:
DRAWING NO: 2203 P 2 F	