



- General Notes
1. This drawing is not for the construction
 2. All dimensions are to be checked on the site.
 3. All works may be subject to revision on site.
 3. All drawings are the copyright of Merve Tay Architecture & Design
 4. This drawing may not be copied without prior permission

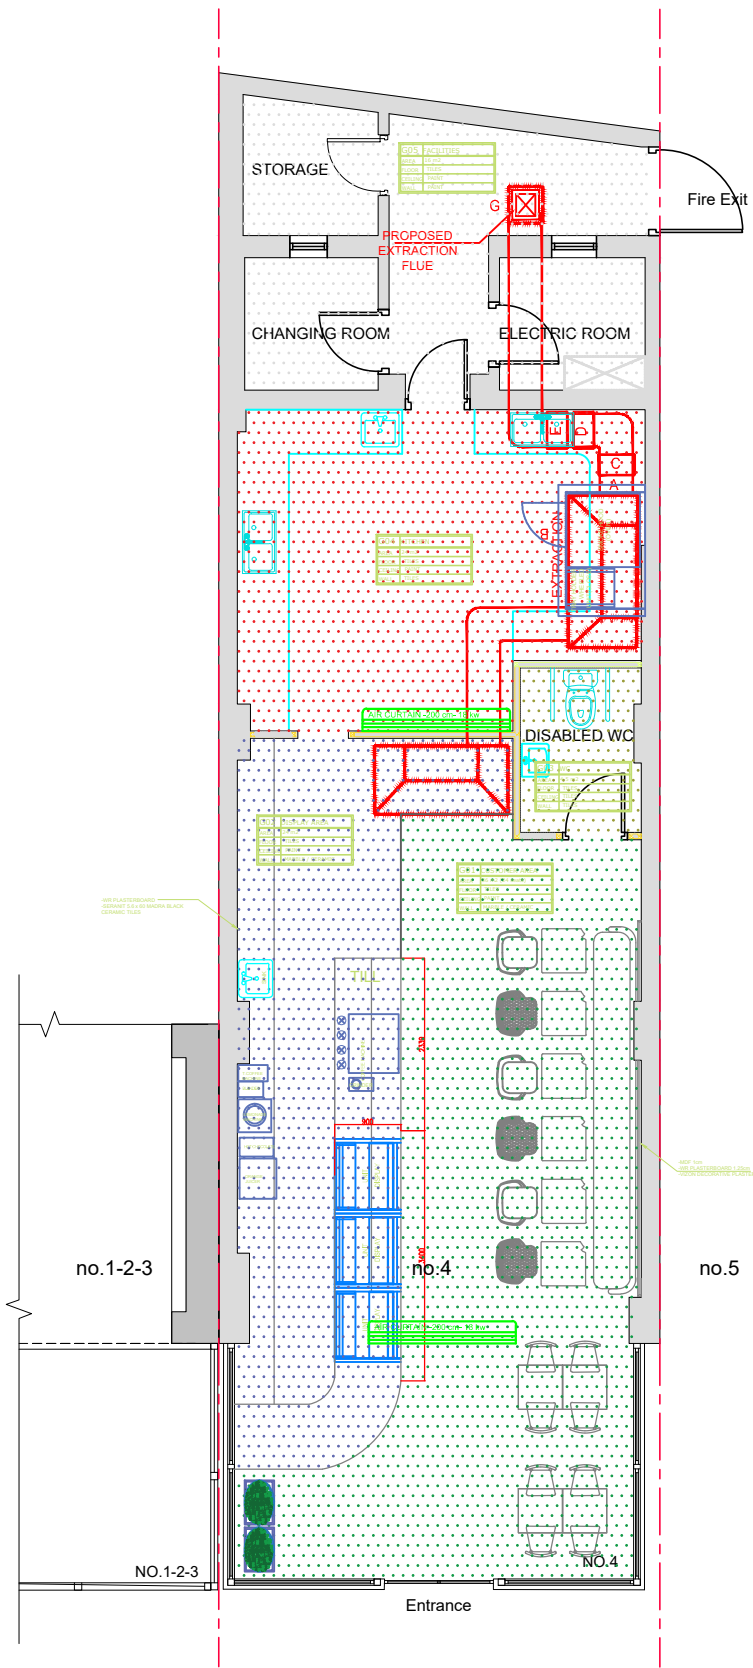

Proposed Ground Floor Plan

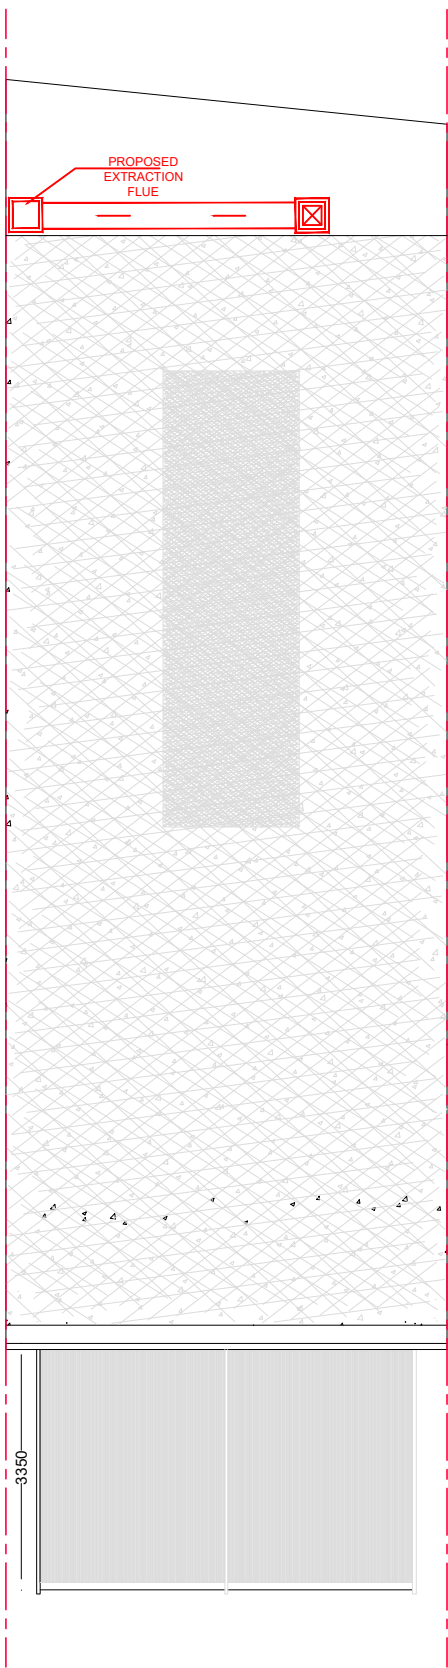


Proposed Roof Plan

LEGEND

EXISTING WALL

PROPOSED PARTITION WALL

 

Merve Tay Architecture&Design
+447515 884719
info@mervetay.com

Address	4 Salisbury Promenade, Green Lanes Harringay Ladder, London N8 0RX		
Project	EXTRACTION OF FLUE SYSTEM		
Drawing Title	Proposed Ground and Roof Plan		
Project Number	198	Date	26/04/2023
Drawn by	Merve Tay		
Scale	1:100@A3	Revision	-
Drawing No	P-03		