

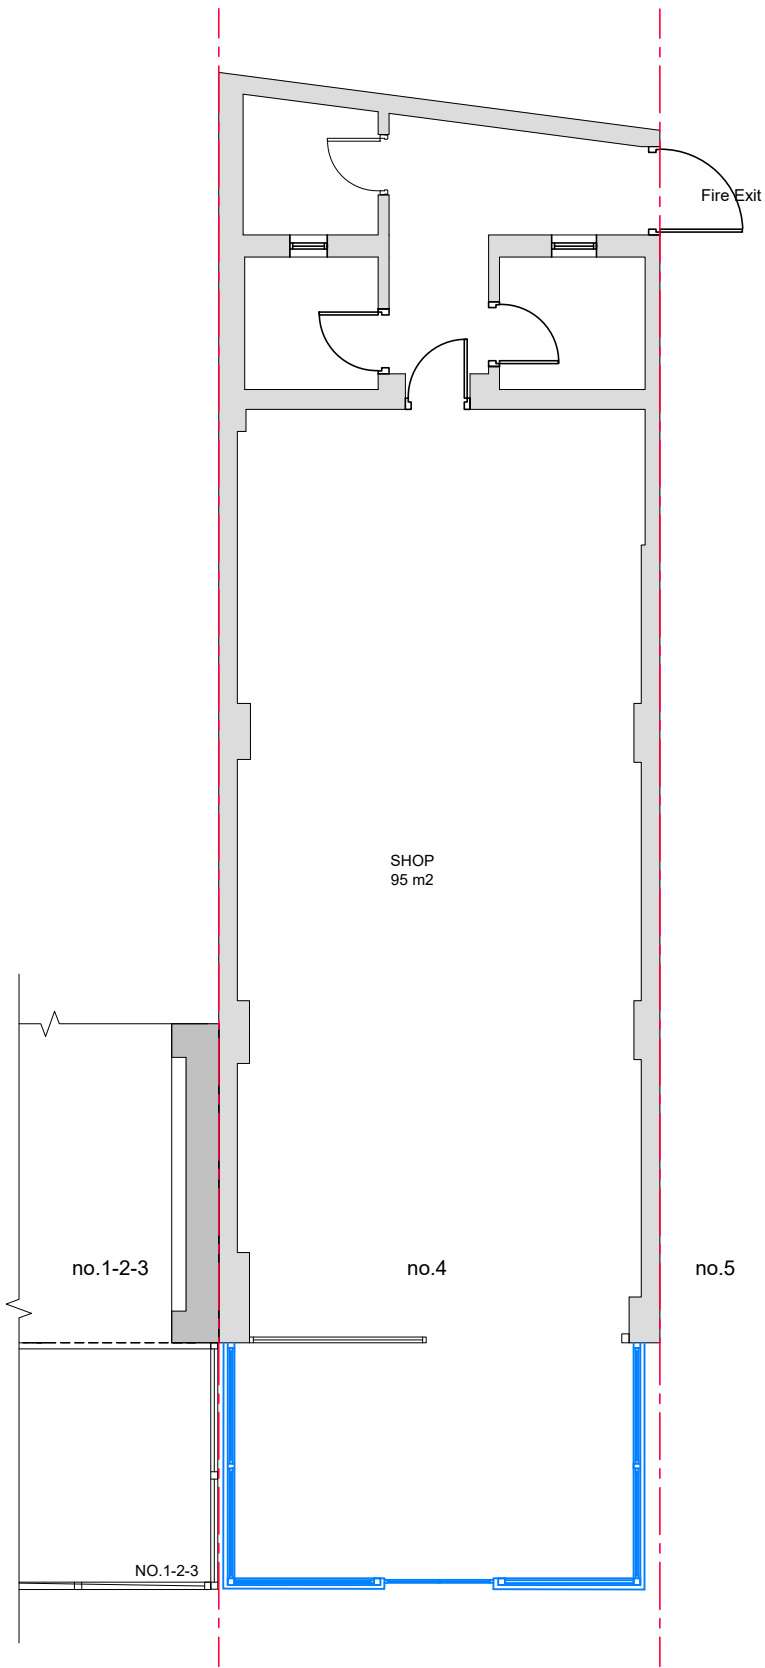


General Notes


- 1. This drawing is not for the construction
- 2. All dimensions are to be checked on the site.
- 3. All works may be subject to revision on site.
- 3. All drawings are the copyright of Merve Tay Architecture & Design
- 4. This drawing may not be copied without prior permission

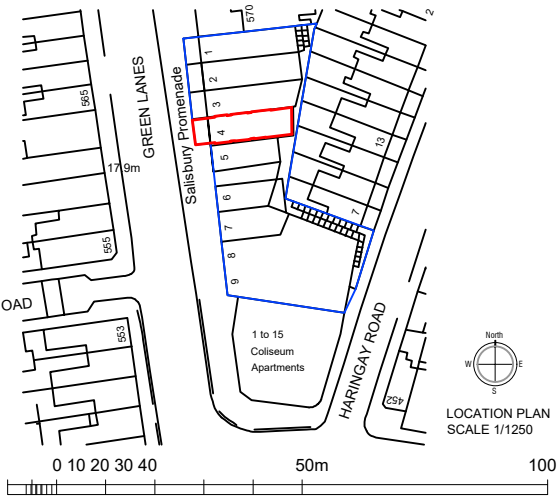

Existing Ground Floor Plan

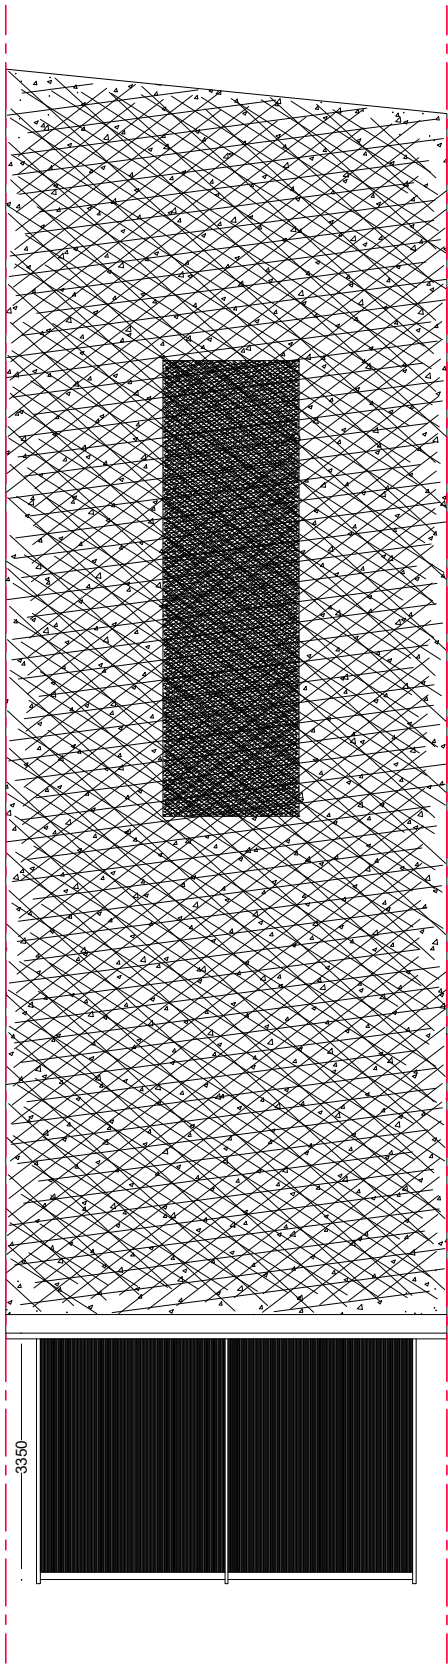

Existing Roof Plan

 

Merve Tay Architecture&Design
+447515 884719
info@mervetay.com

Address	4 Salisbury Promenade, Green Lanes Harringay Ladder, London N8 0RX		
Project	EXTRACTION OF FLUE SYSTEM		
Drawing Title	Existing Ground Floor Plans, Block Plan and Roof Plan		
Project Number	198	Date	26/04/2023
Drawn by	Merve Tay		
Scale	1:100@A3	Revision	-
Drawing No	P-01		