



NOTES: ALL FIGURED DIMENSIONS TO BE CHECKED ON SITE PRIOR TO CONSTRUCTION.  
ALL COPYRIGHT RESERVED.

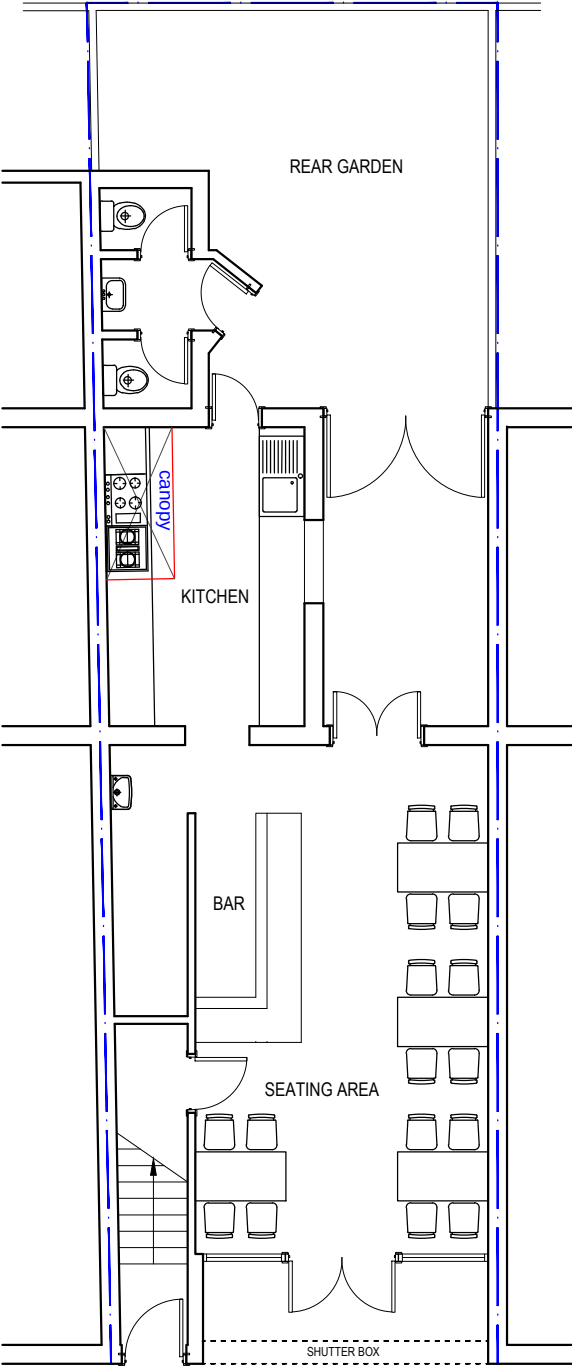

GROUND FLOOR  
(as existing)

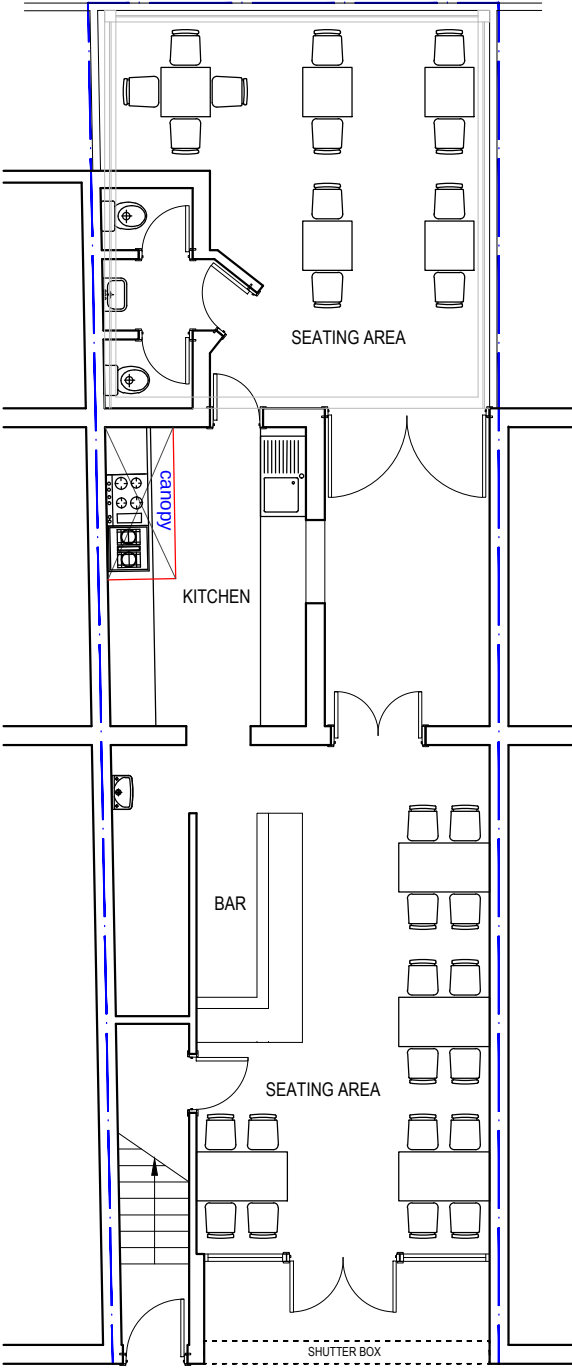

GROUND FLOOR  
(as proposed)

NOTE: Waste & recycling sacks would be collection from pavement, as existing arrangement



VG ARCA Designs  
52 Russell Road,  
London, E4 8HB  
Email: info@vgarcadesigns.co.uk

Project  
3 Salisbury Road,  
London, N22 6NL


Drawing  
CONSTRUCTION OF CONSERVATORY AT REAR

Title  
Existing & Proposed Ground Floor


Drawing Status PLANNING

|                     |             |         |                  |
|---------------------|-------------|---------|------------------|
| Scale<br>1:100 @ A3 | Drawn<br>VG | Checked | Date<br>27-09-23 |
|---------------------|-------------|---------|------------------|

|                                 |          |
|---------------------------------|----------|
| Drawing/Job No<br>SEP/GI/23-003 | Revision |
|---------------------------------|----------|

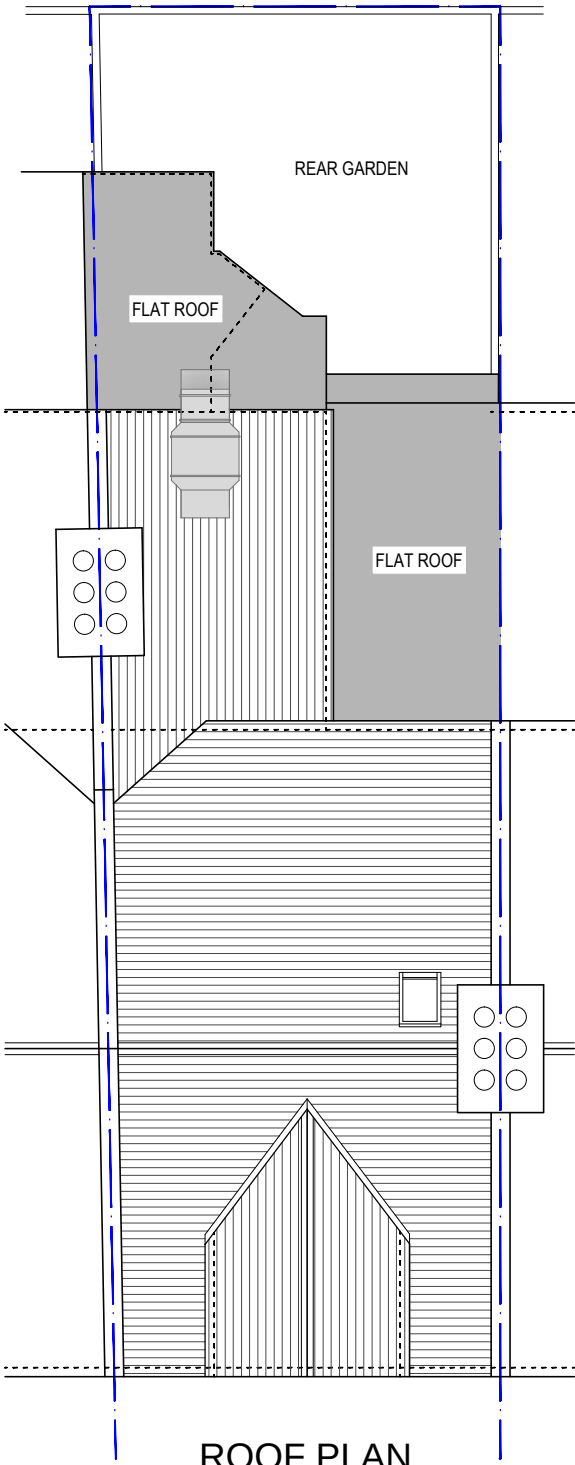

ROOF PLAN  
(as existing)

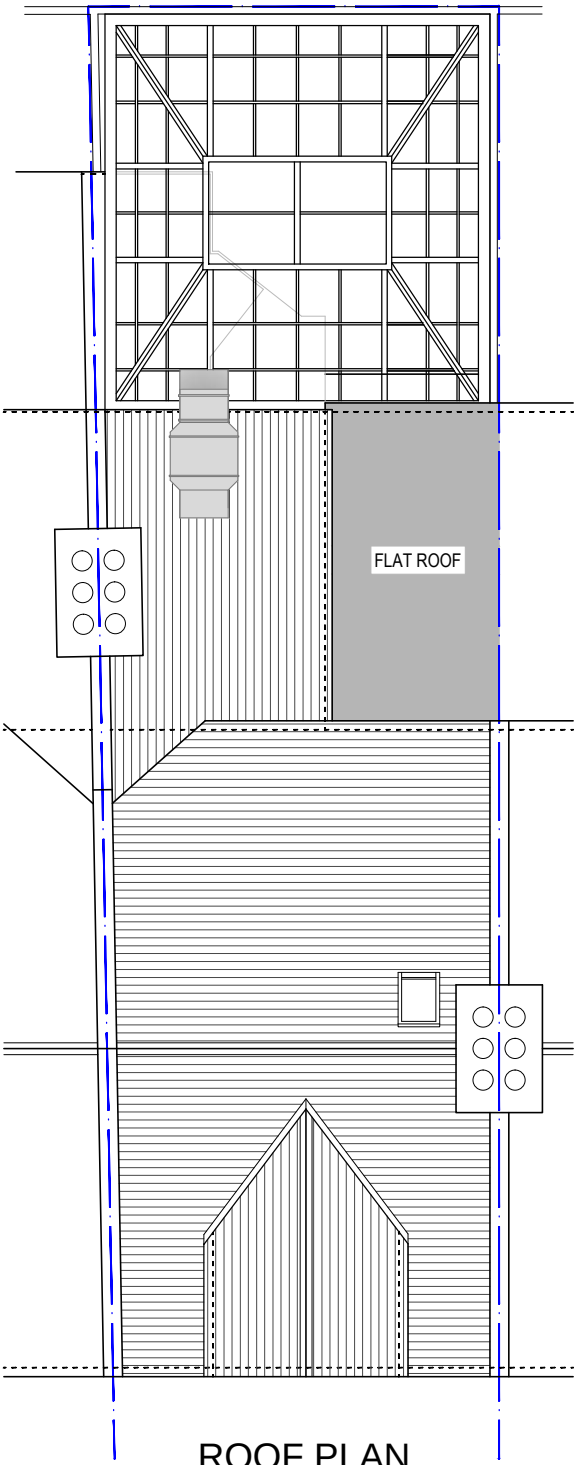

ROOF PLAN  
(as proposed)



NOTES: ALL FIGURED DIMENSIONS TO  
BE CHECKED ON SITE PRIOR  
TO CONSTRUCTION.  
ALL COPYRIGHT RESERVED.

VG ARCA Designs  
52 Russell Road,  
London, E4 8HB  
Email: info@vgarcadesigns.co.uk

Project  
3 Salisbury Road,  
London, N22 6NL

Drawing  
CONSTRUCTION OF CONSERVATORY AT REAR


Title  
Existing & Proposed Roof Plan

Drawing Status PLANNING


|                     |             |         |                  |
|---------------------|-------------|---------|------------------|
| Scale<br>1:100 @ A3 | Drawn<br>VG | Checked | Date<br>27-09-23 |
|---------------------|-------------|---------|------------------|

|                                 |          |
|---------------------------------|----------|
| Drawing/Job No<br>SEP/GI/23-004 | Revision |
|---------------------------------|----------|


NOTES: ALL FIGURED DIMENSIONS TO BE CHECKED ON SITE PRIOR TO CONSTRUCTION.  
ALL COPYRIGHT RESERVED.

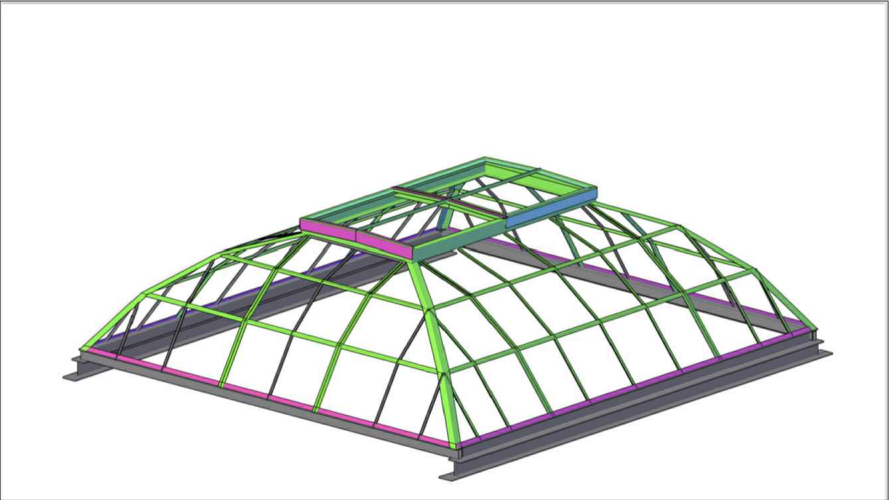


PIC.1 3D GLASS ROOF MODEL

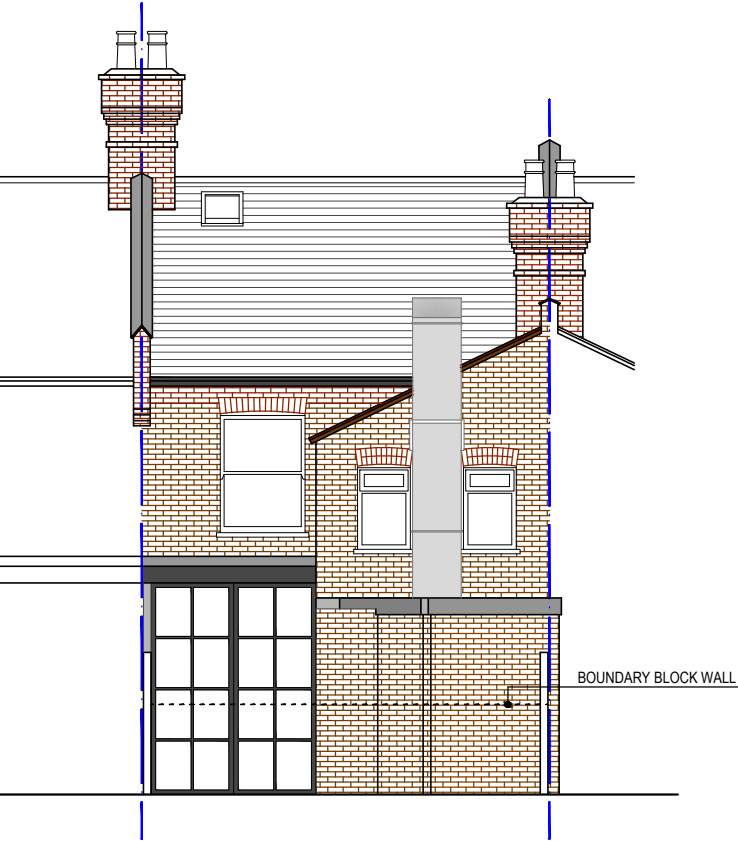

REAR ELEVATION  
(as existing)

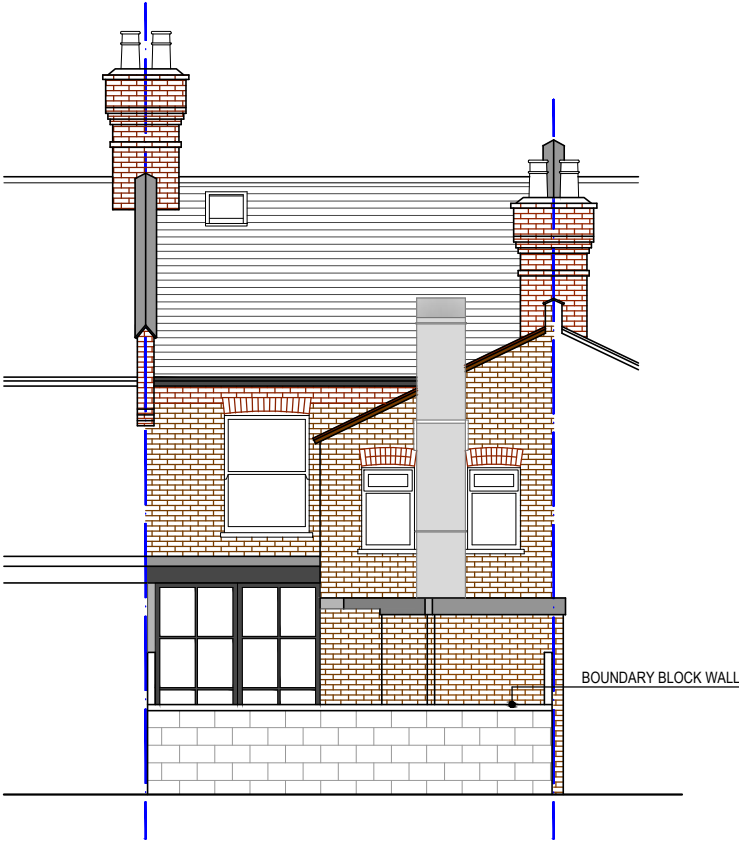

REAR ELEVATION  
WITH REAR BOUNDARY WALL  
(as existing)

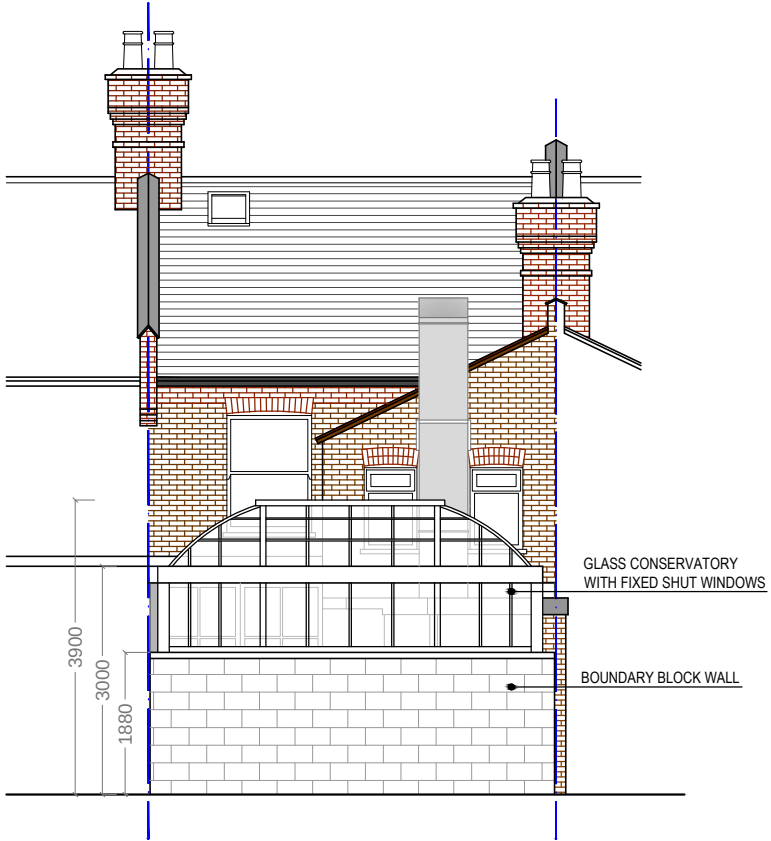

REAR ELEVATION  
WITH REAR BOUNDARY WALL  
(as proposed)



VG ARCA Designs  
52 Russell Road,  
London, E4 8HB  
Email: info@vgarcadesigns.co.uk

Project  
3 Salisbury Road,  
London, N22 6NL

Drawing  
CONSTRUCTION OF CONSERVATORY AT REAR


Title  
Existing & Proposed Rear Elevation

Drawing Status PLANNING


|                     |             |         |                  |
|---------------------|-------------|---------|------------------|
| Scale<br>1:100 @ A3 | Drawn<br>VG | Checked | Date<br>27-09-23 |
|---------------------|-------------|---------|------------------|

|                                 |          |
|---------------------------------|----------|
| Drawing/Job No<br>SEP/GI/23-005 | Revision |
|---------------------------------|----------|

NOTES: ALL FIGURED DIMENSIONS TO BE CHECKED ON SITE PRIOR TO CONSTRUCTION.  
ALL COPYRIGHT RESERVED.

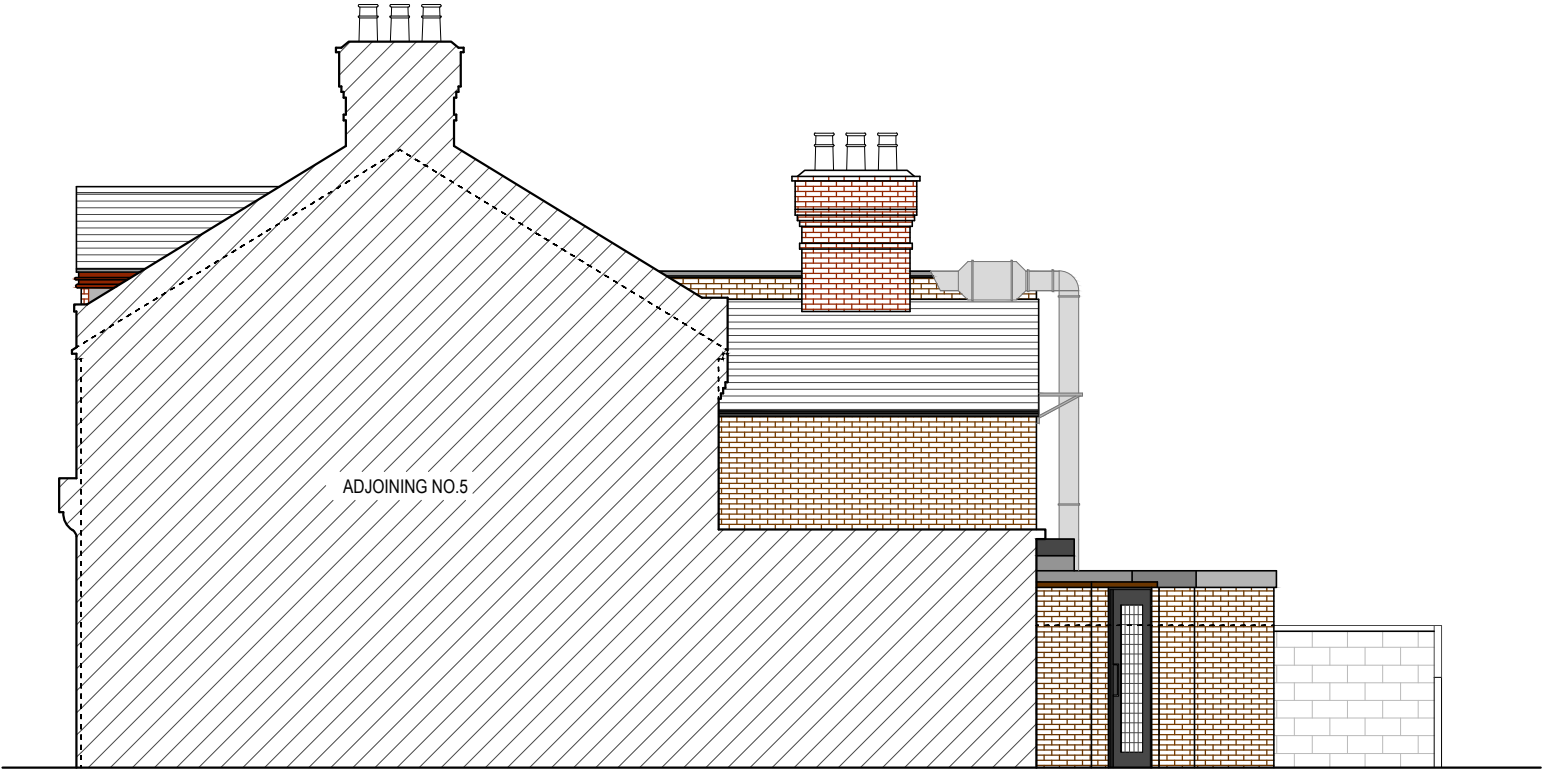

SOUTH ELEVATION  
(as existing)

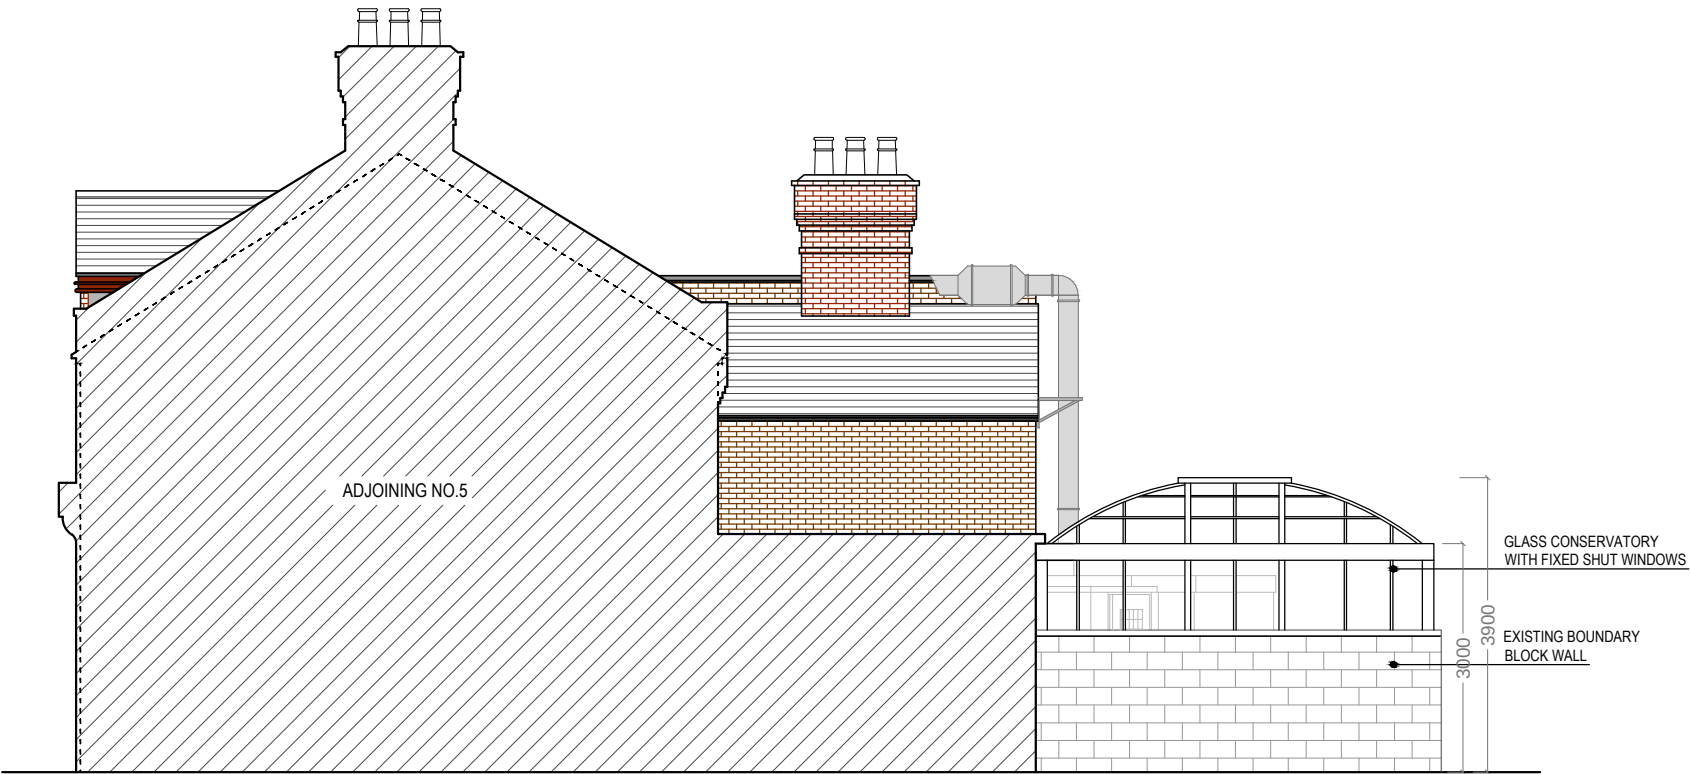

SOUTH ELEVATION  
(as proposed)



VG ARCA Designs  
52 Russell Road,  
London, E4 8HB  
Email: info@vgarcadesigns.co.uk

Project  
3 Salisbury Road,  
London, N22 6NL

Drawing  
CONSTRUCTION OF CONSERVATORY AT REAR


Title  
Existing & Proposed South Elevation

Drawing Status PLANNING


|                     |             |         |                  |
|---------------------|-------------|---------|------------------|
| Scale<br>1:100 @ A3 | Drawn<br>VG | Checked | Date<br>27-09-23 |
|---------------------|-------------|---------|------------------|

|                                 |          |
|---------------------------------|----------|
| Drawing/Job No<br>SEP/GI/23-006 | Revision |
|---------------------------------|----------|

NOTES: ALL FIGURED DIMENSIONS TO BE CHECKED ON SITE PRIOR TO CONSTRUCTION.  
ALL COPYRIGHT RESERVED.

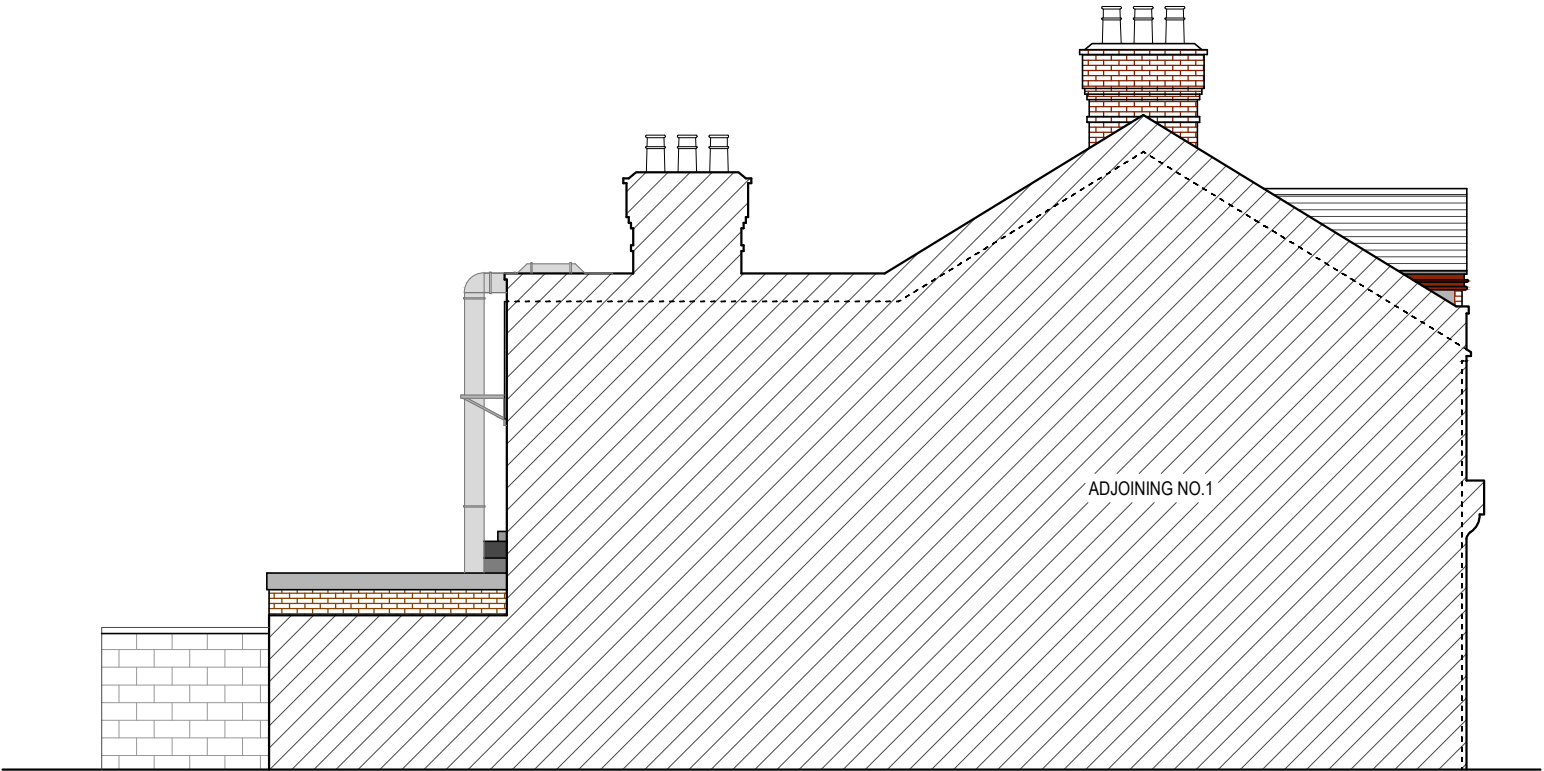

NORTH ELEVATION  
(as existing)

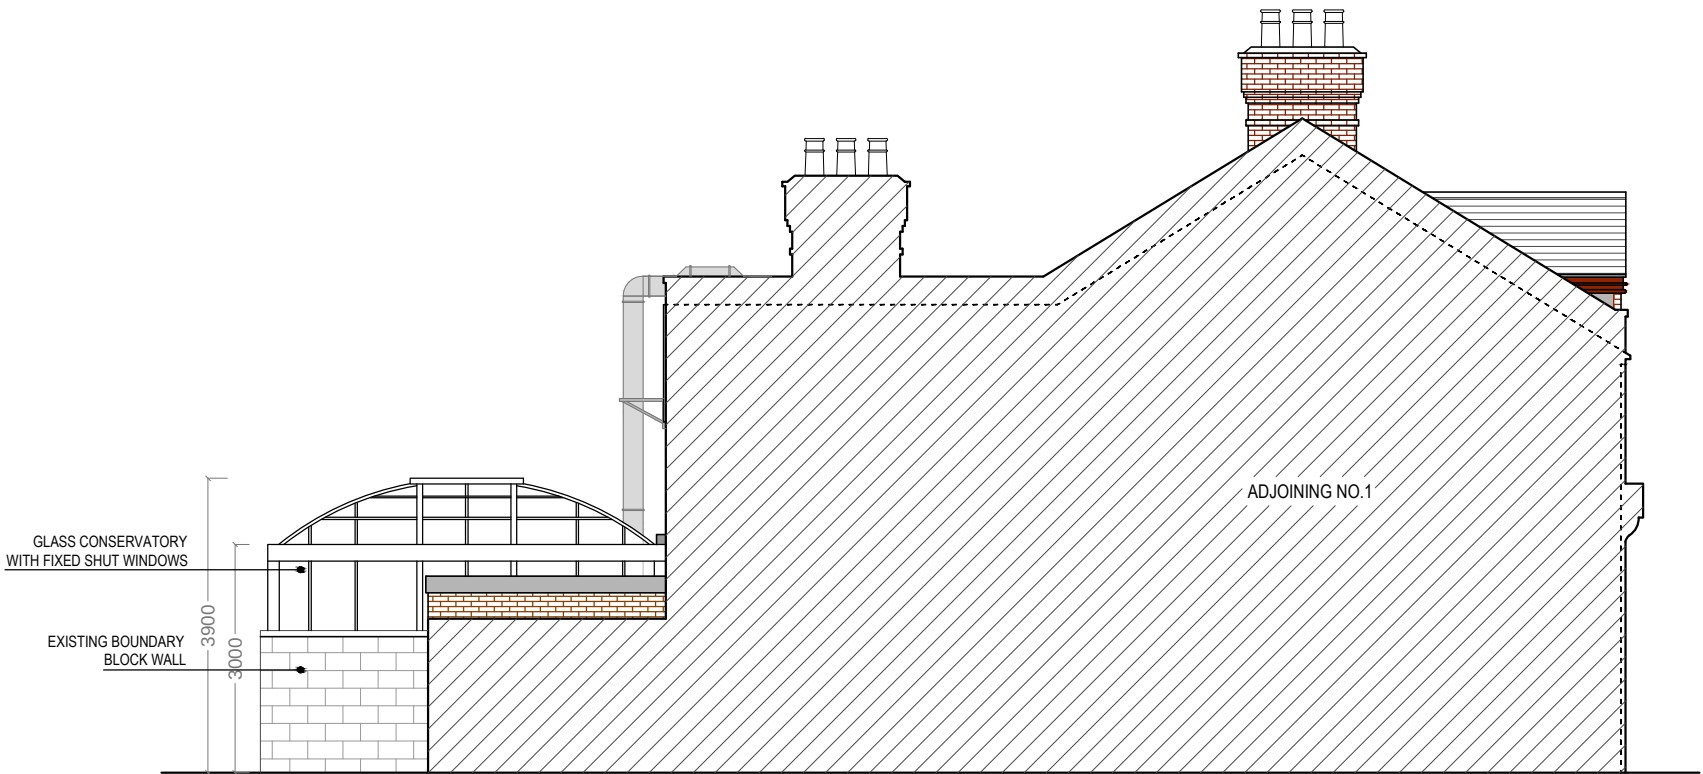

NORTH ELEVATION  
(as proposed)



VG ARCA Designs  
52 Russell Road,  
London, E4 8HB  
Email: info@vgarcadesigns.co.uk

Project  
3 Salisbury Road,  
London, N22 6NL

Drawing  
CONSTRUCTION OF CONSERVATORY AT REAR

Title  
Existing & Proposed North Elevation

Drawing Status PLANNING

|                     |             |         |                  |
|---------------------|-------------|---------|------------------|
| Scale<br>1:100 @ A3 | Drawn<br>VG | Checked | Date<br>27-09-23 |
|---------------------|-------------|---------|------------------|

|                                 |          |
|---------------------------------|----------|
| Drawing/Job No<br>SEP/GI/23-007 | Revision |
|---------------------------------|----------|