




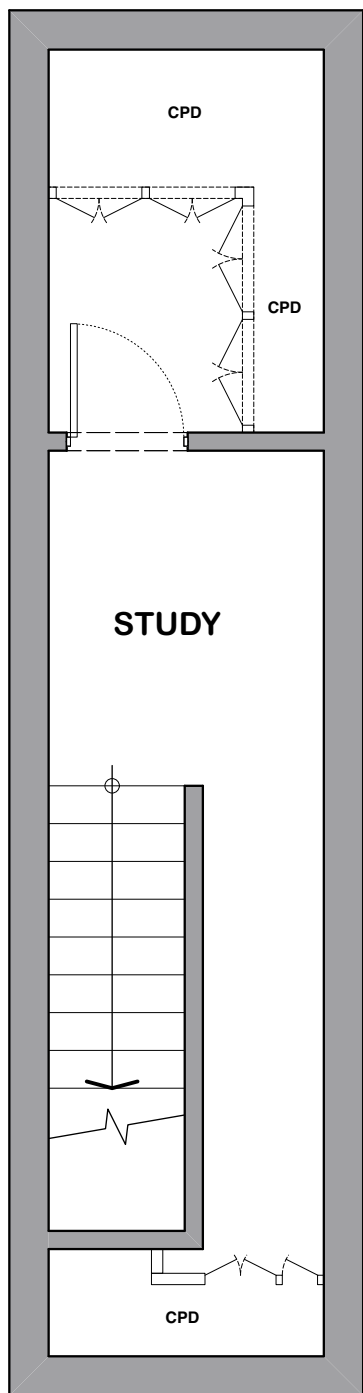

1 **Basement Plan**
Scale: 1:50

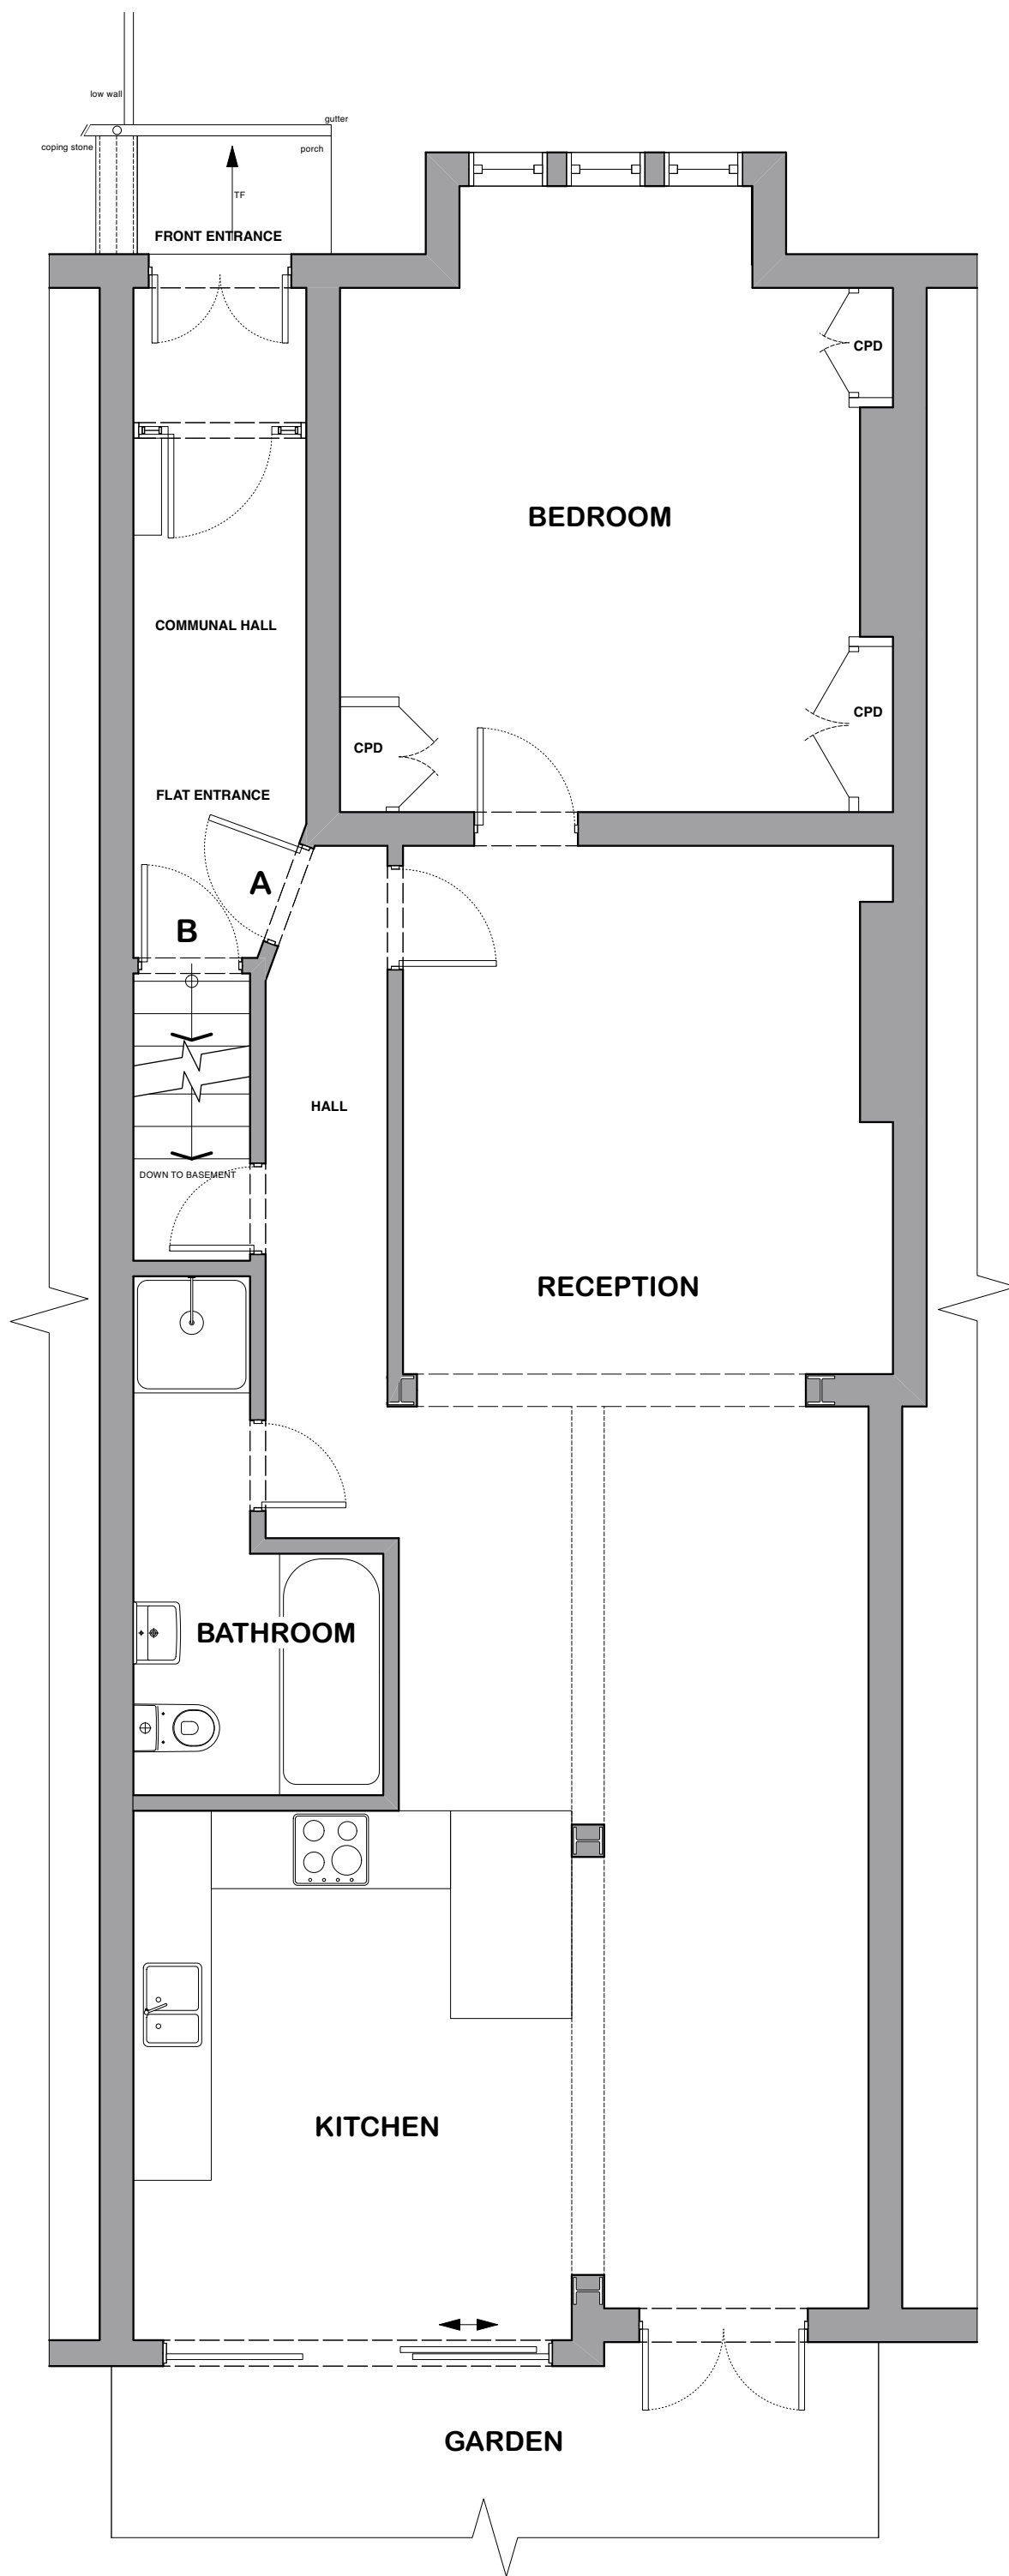

2 **Ground Floor Plan**
Scale: 1:50

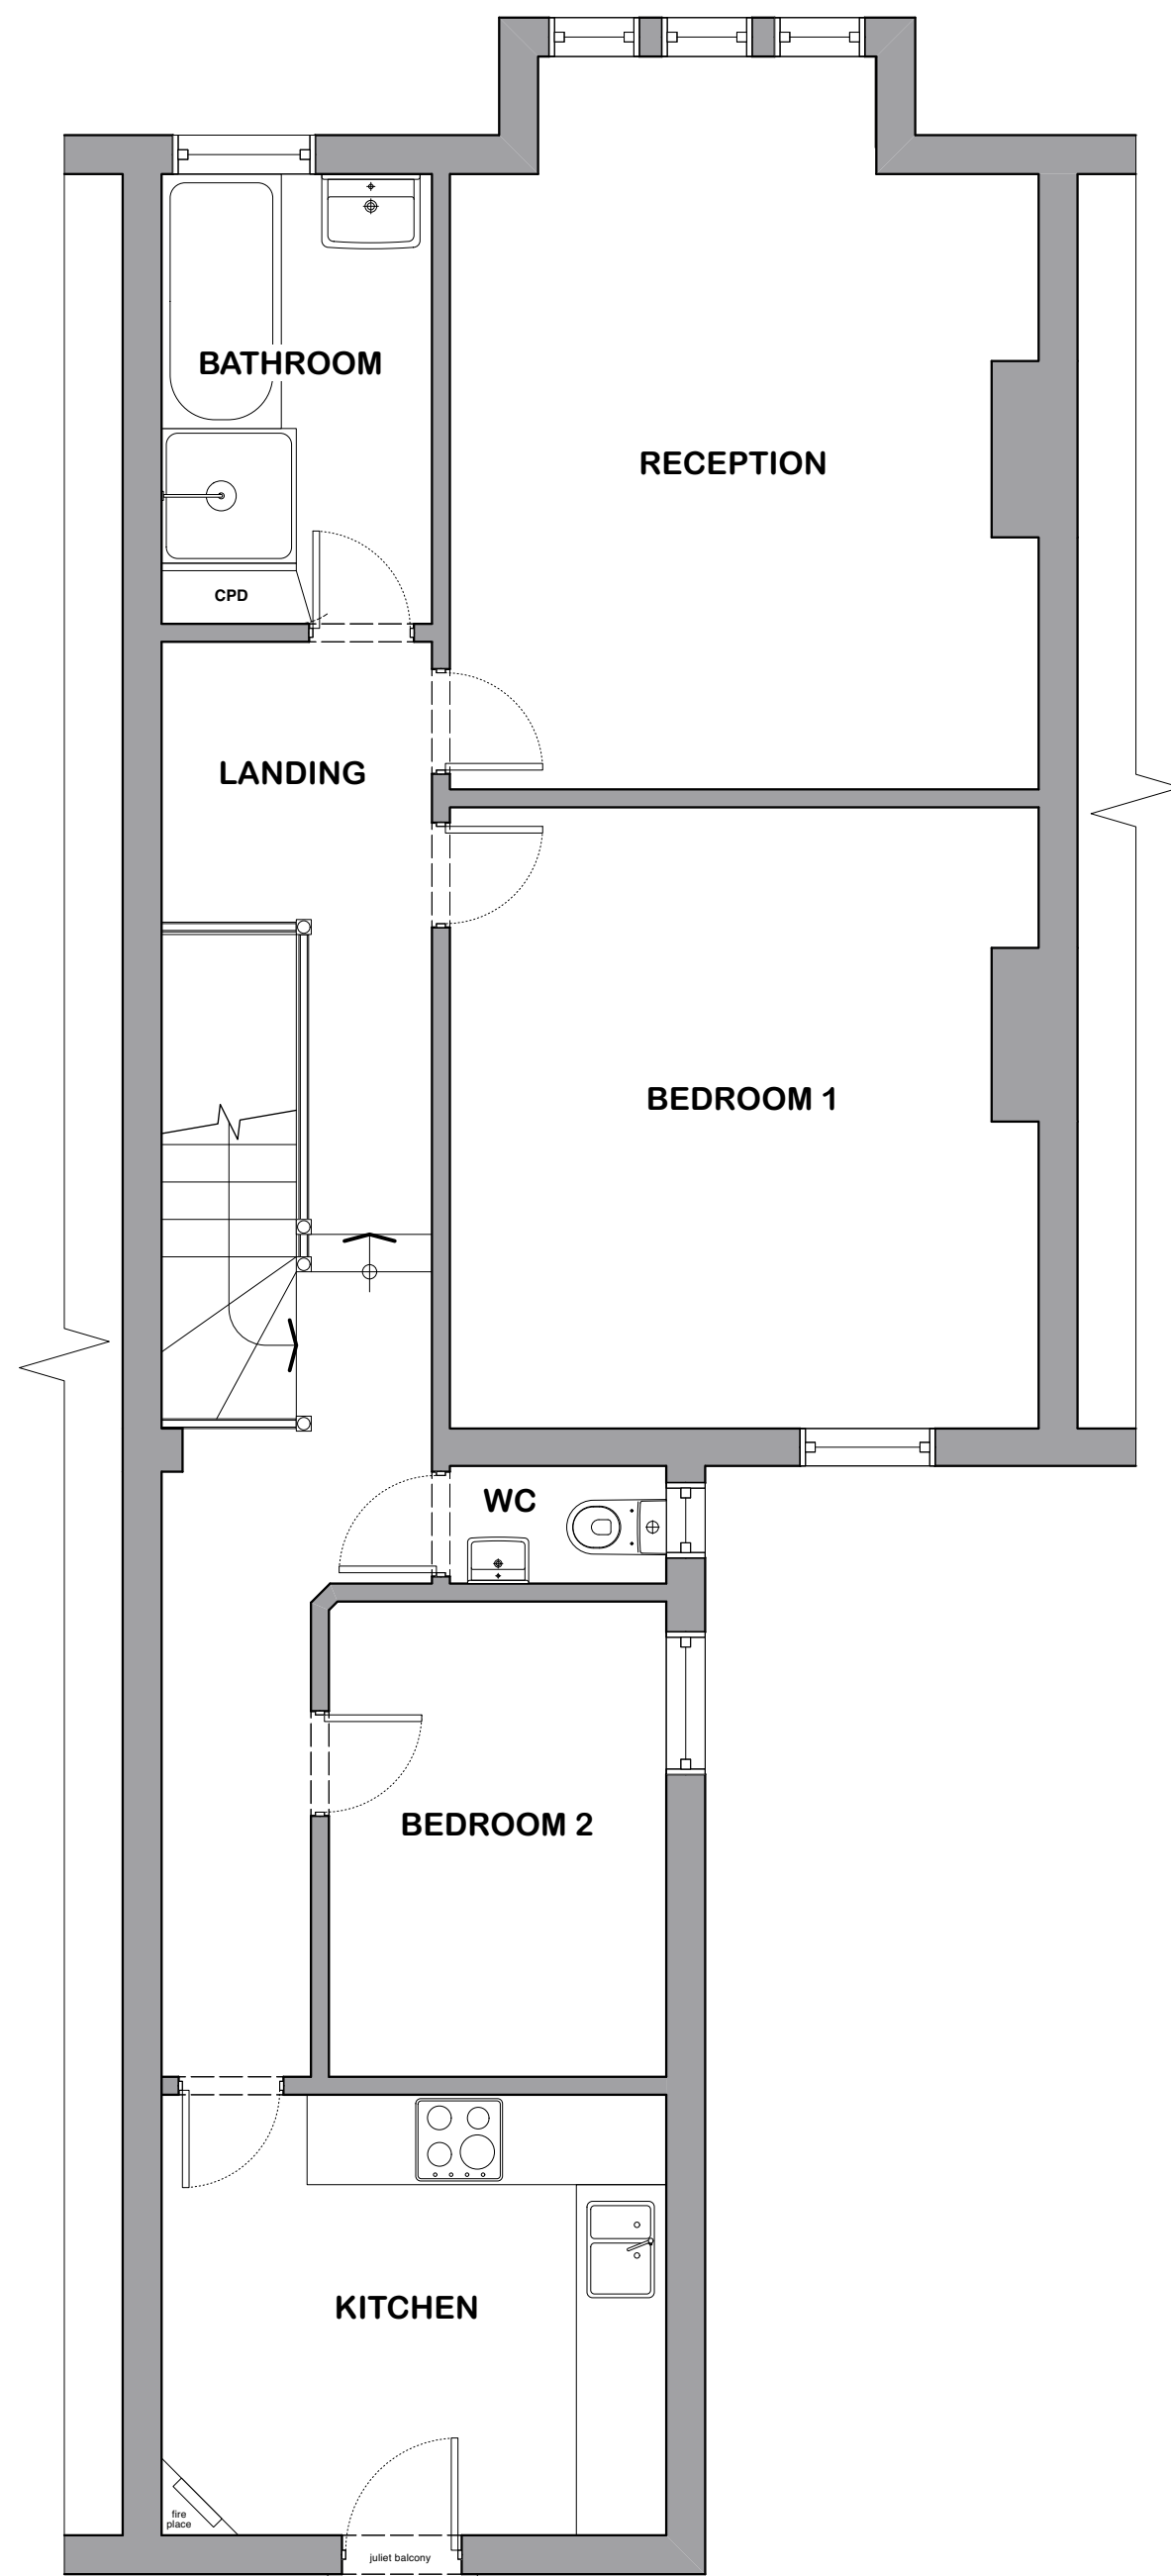

3 **First Floor Plan**
Scale: 1:50



/ -	15/09/23	For planning
REVISION	DATE	REVISION NOTE

NOTES

All copyrights retained, all information remains the property of The Architects: London Ltd and may not be reproduced through any medium without written consent. No responsibility is accepted through unauthorised use. All information is subject to statutory consents, assessments and survey. Except for planning purposes, do not scale from drawings but use figured dimensions only and verify on site. Please report any discrepancies. Use latest revision.

PROJECT	House conversion
ADDRESS	6 Glasslyn Road, N8 8RH, London, UK
STATUS	RIBA - Stage 2 - PLANNING ONLY
DRAWING	Existing Plans

The Architects

020 7923 1559
mail@thearchitects.co.uk
www.thearchitects.co.uk

PROJECT #	246		
DWG DATE	15/09/2023		
SCALE @ A1/A3	DRAWING NO.	REVISION	
1:50 / 1:100	GLA 010	/ -	