


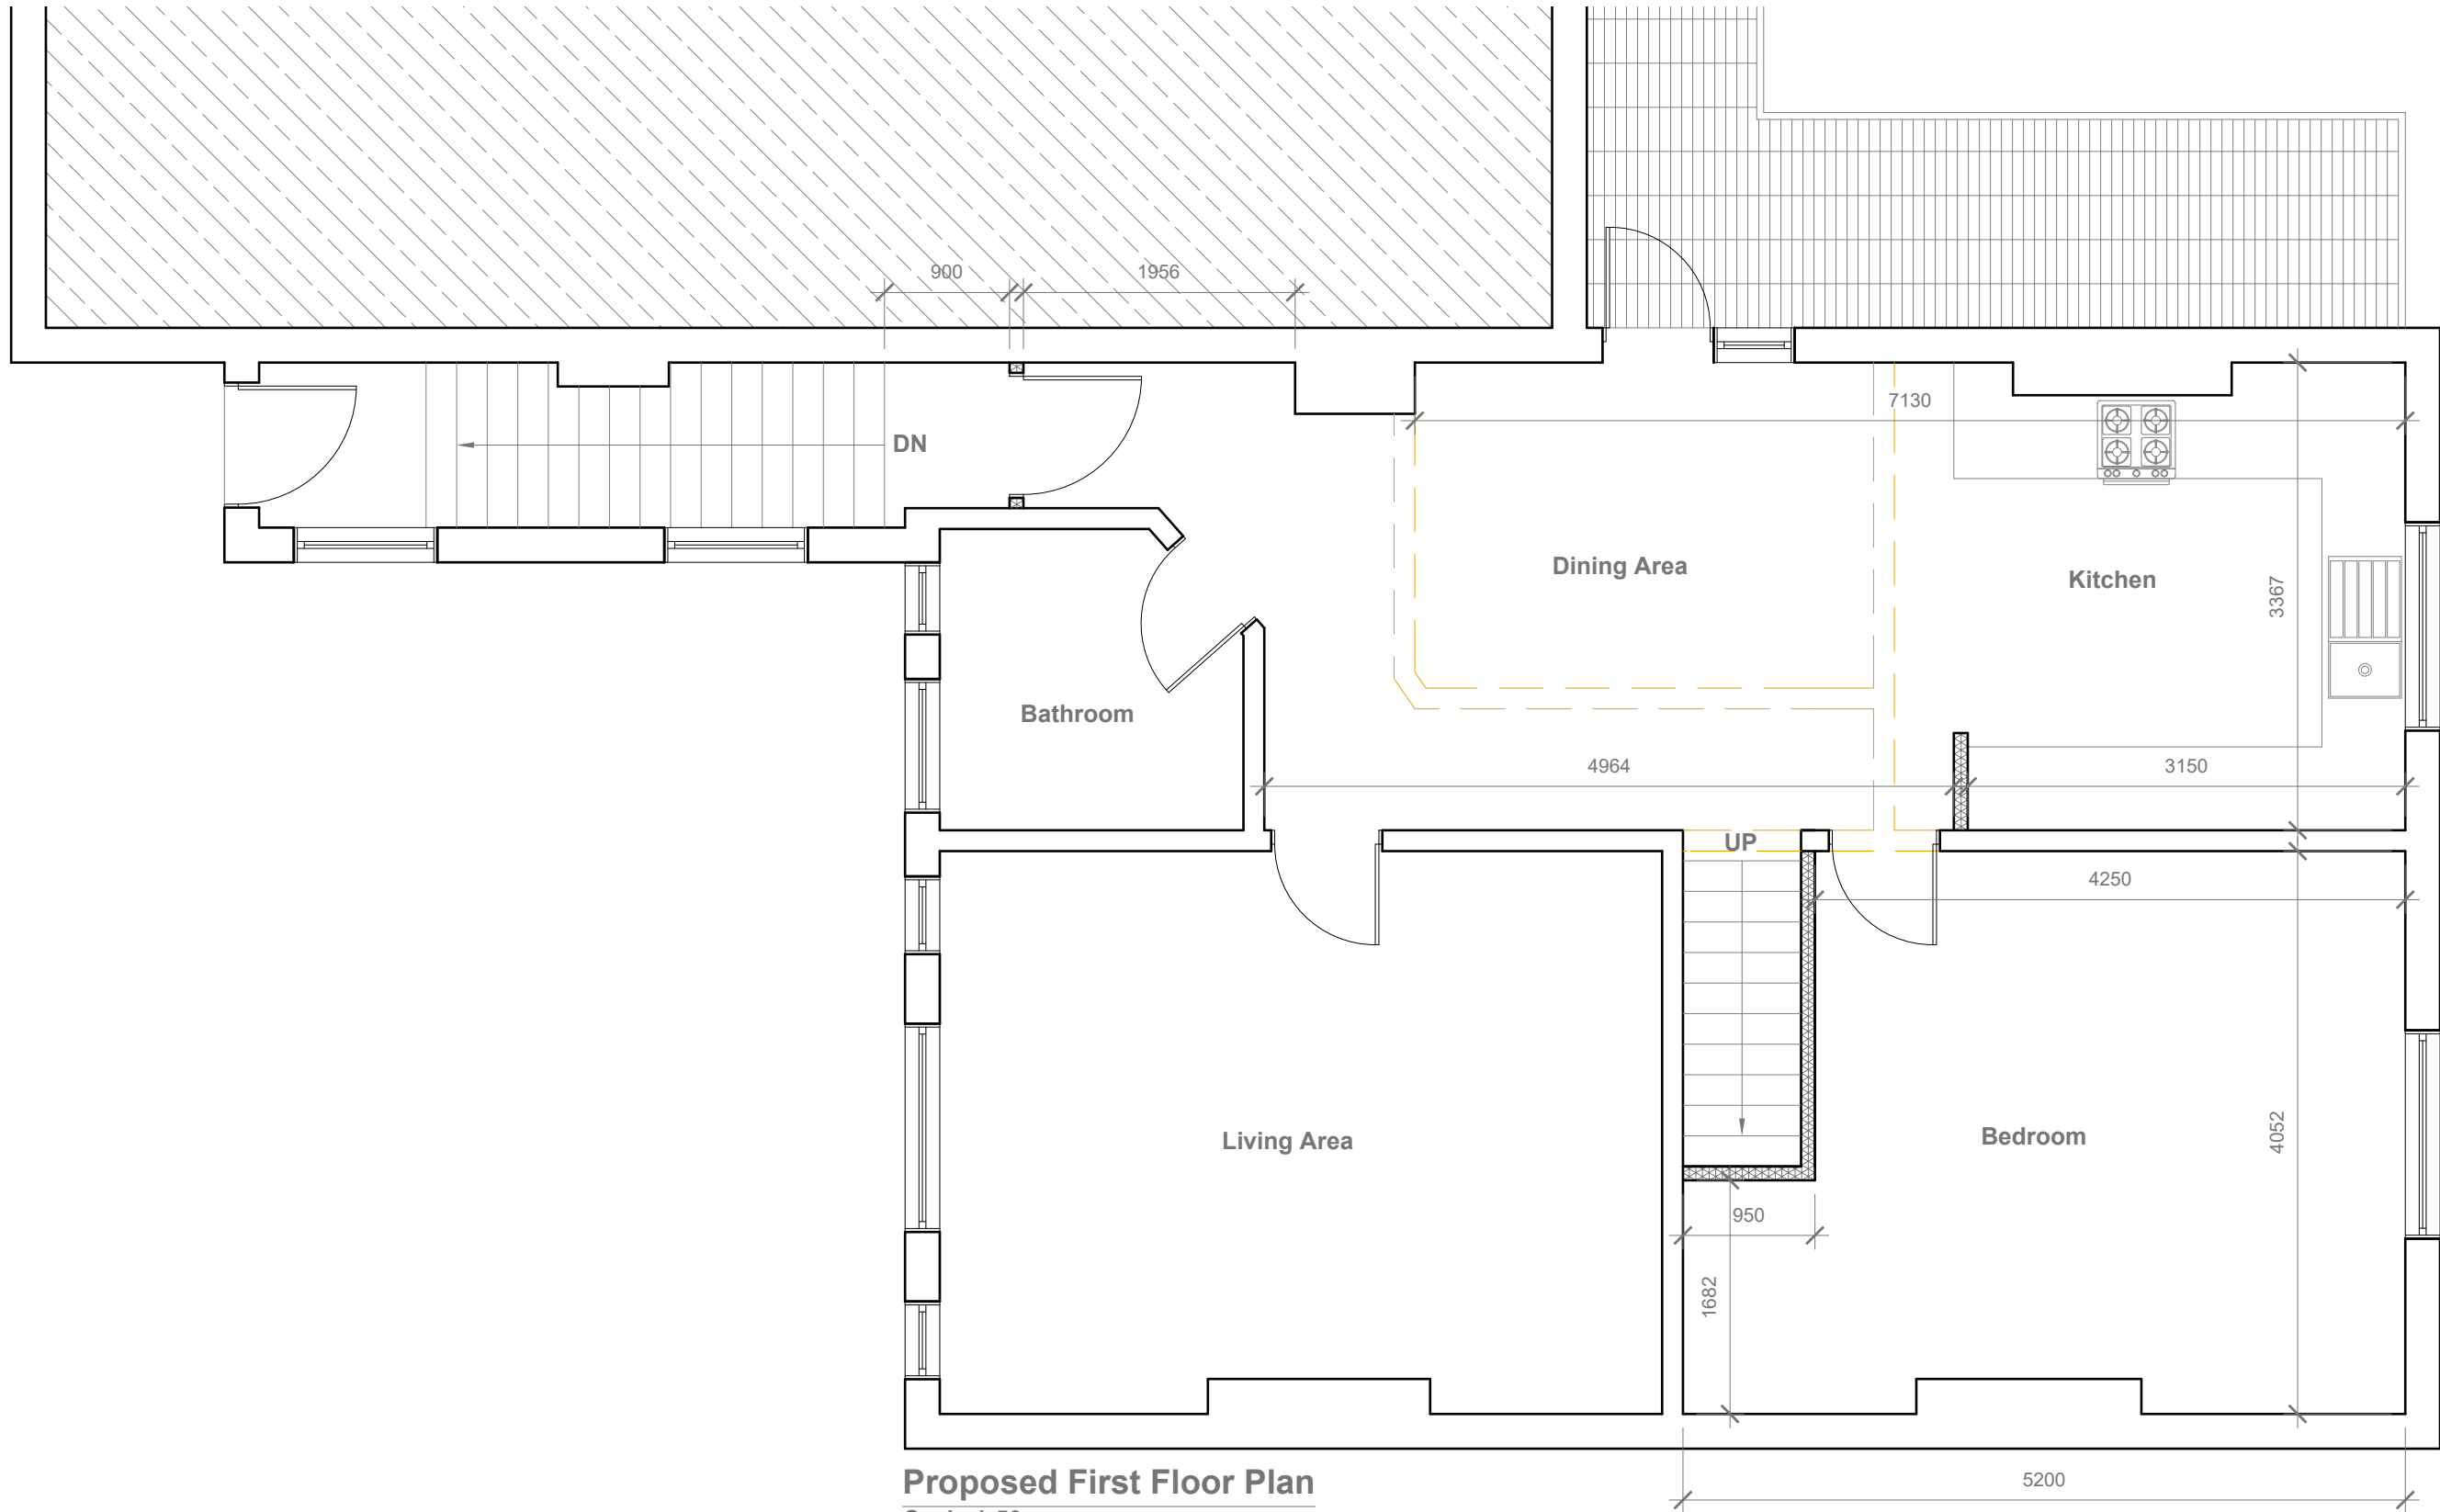

GENERAL NOTES:  
1. ALL DIMENSIONS ARE IN MILLIMETER.  
2. VERIFY ALL DIMENSIONS AND CONDITIONS BEFORE BUILDING OR STARTING CONSTRUCTION. NOTIFY THE DESIGNER IMMEDIATELY OF ANY DISCREPANCY OR VARIATION.  
3. ALL WORK TO COMPLY WITH CURRENT BUILDING REGULATIONS AND CODES OF PRACTICE

Title:

## Proposed First Floor Plan

Site Address

97A Truro Road  
London  
N22 8DH

Scale: 1:50 @A3

Date: 28/09/2023

Drawing No.:  
2023/130 -03

Drawn By:

FP


Revision Date:

|  |  |
|--|--|
|  |  |
|  |  |
|  |  |

e:mail -  
faluckpatel@yahoo.com  
(M) +44 (0) 7871 466 254

**Faluck  
Patel**

Velux Window to be installed  
as per manufacturer  
specification, not projected  
more than 100mm from the  
plane of roof slope

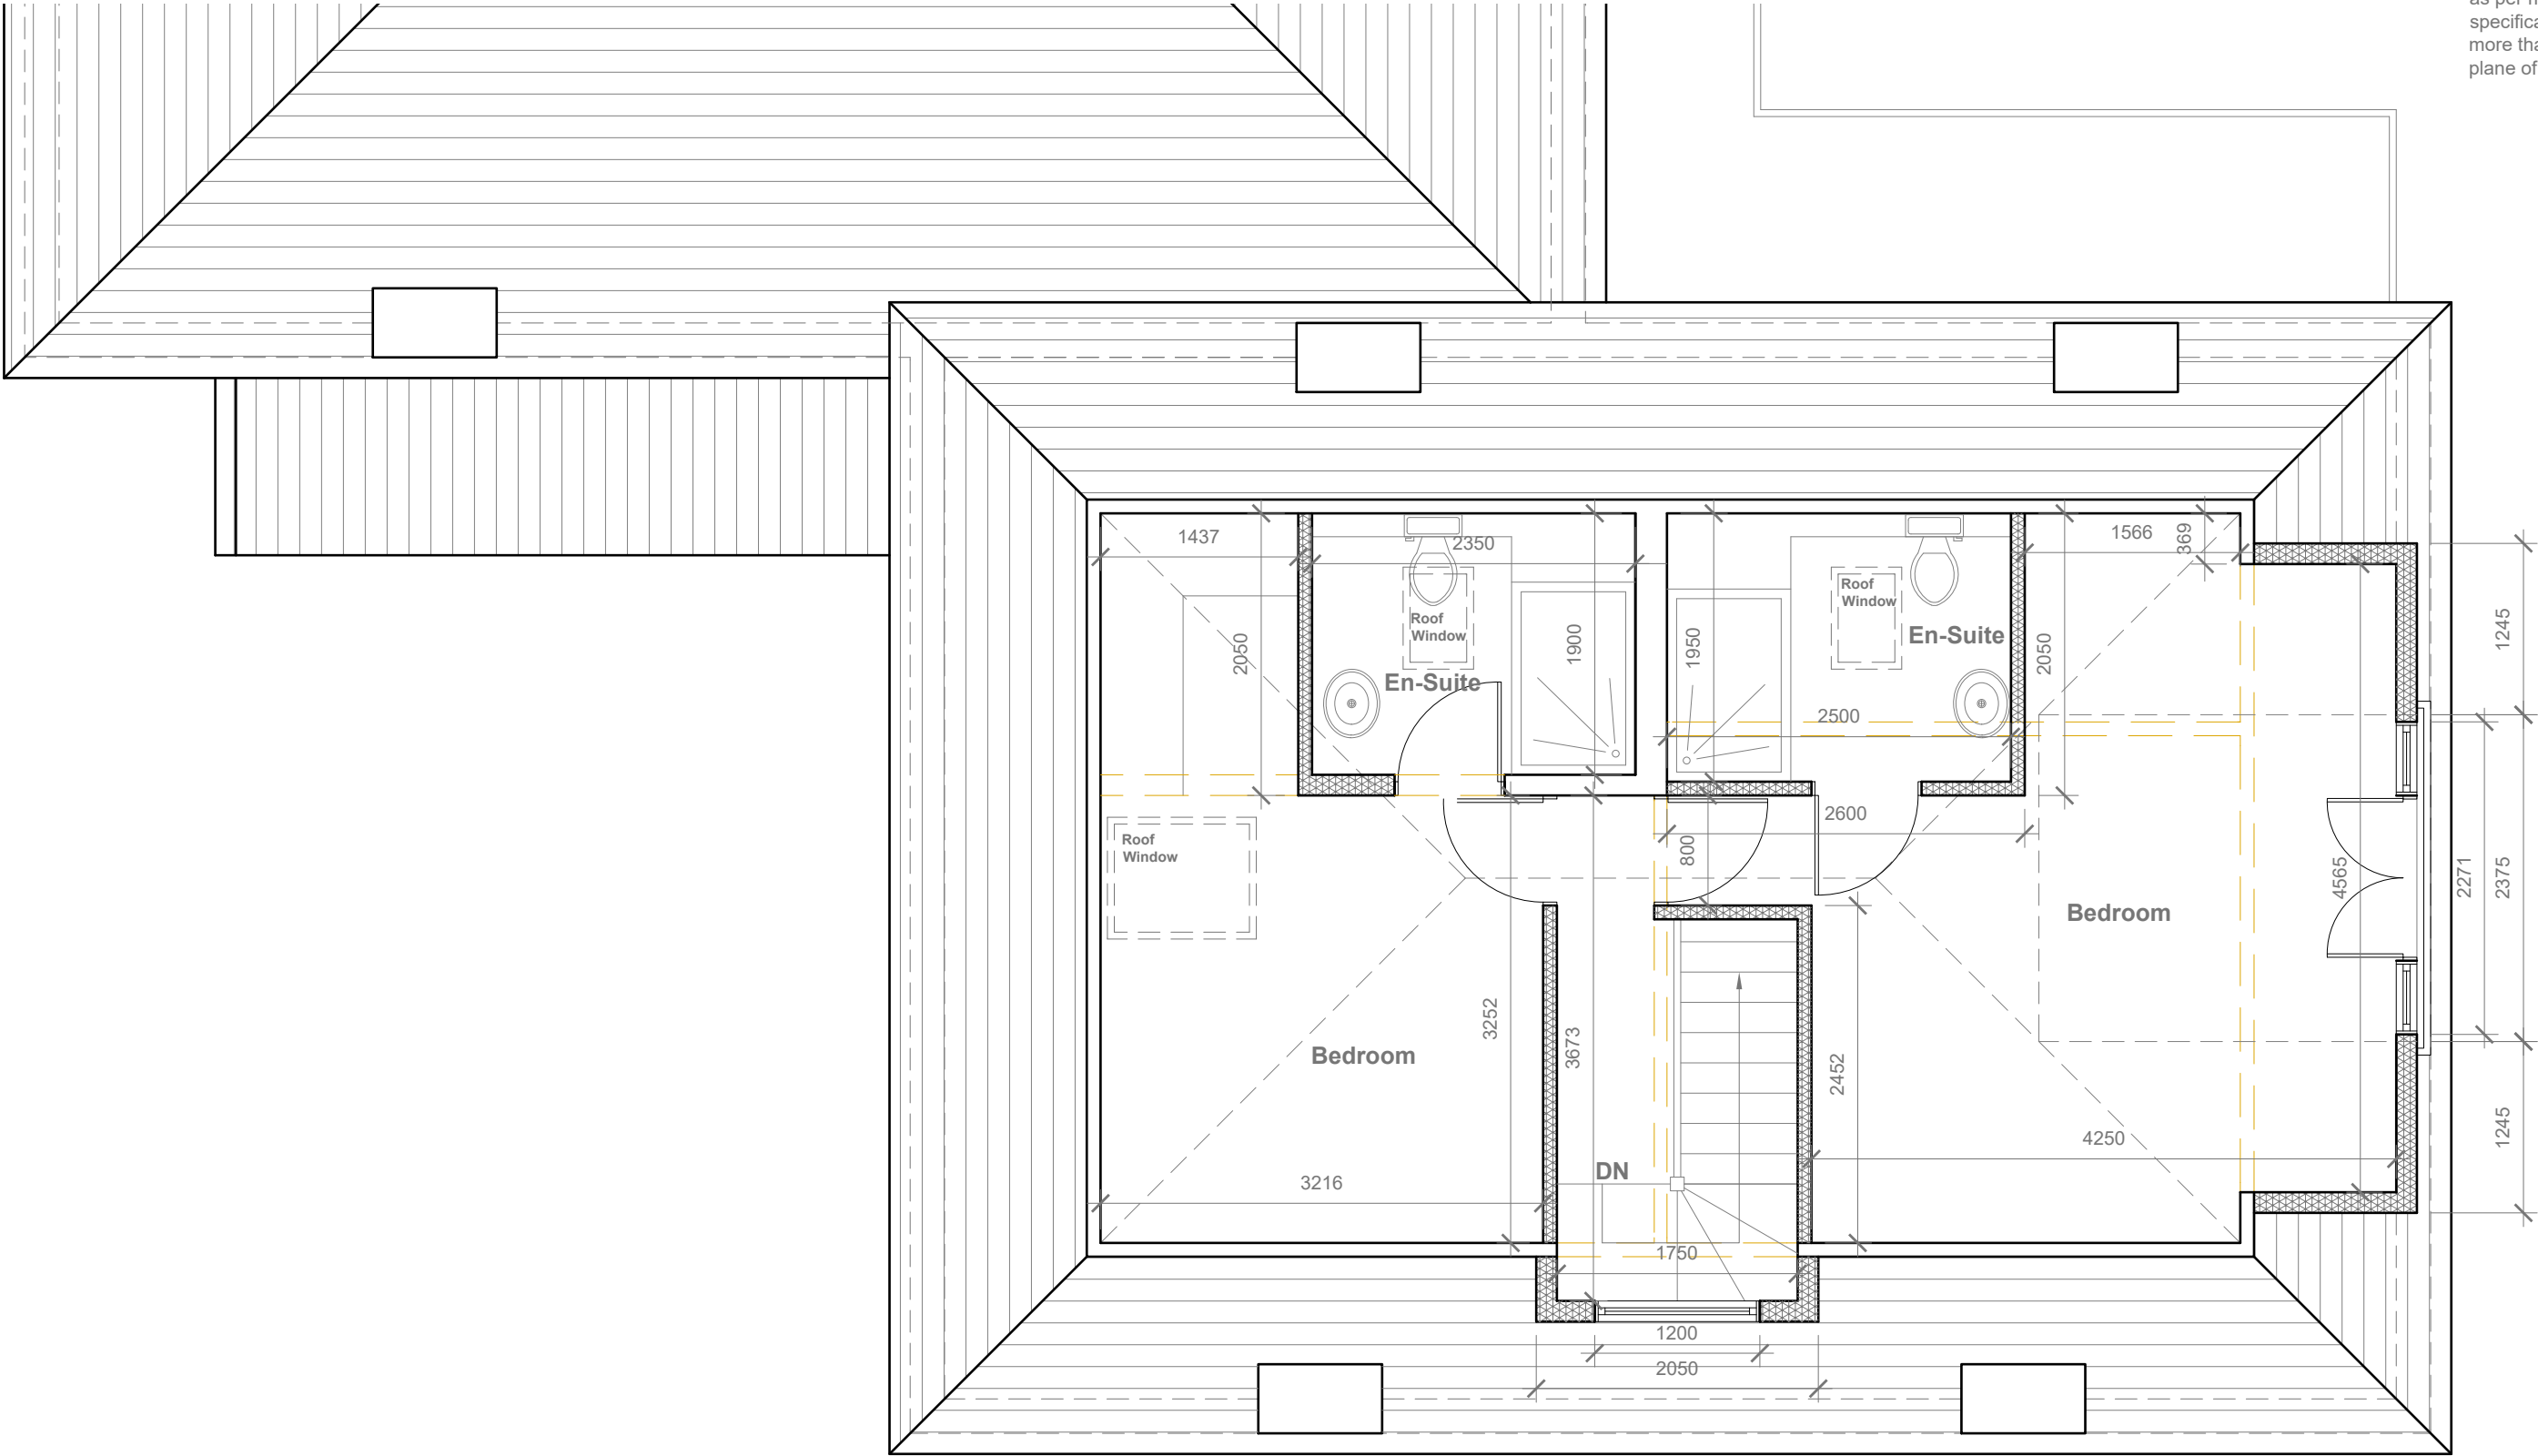

**Proposed Loft Plan**  
Scale 1:50



GENERAL NOTES:  
1. ALL DIMENSIONS ARE IN MILLIMETER.  
2. VERIFY ALL DIMENSIONS AND CONDITIONS BEFORE BUILDING OR STARTING CONSTRUCTION. NOTIFY THE DESIGNER IMMEDIATELY OF ANY DISCREPANCY OR VARIATION.  
3. ALL WORK TO COMPLY WITH CURRENT BUILDING REGULATIONS AND CODES OF PRACTICE

Title:

Proposed Loft Plan

|                |                           |                                                         |
|----------------|---------------------------|---------------------------------------------------------|
| Site Address   | Scale: 1:50 @A3           | Revision Date:                                          |
| 97A Truro Road | Date: 28/09/2023          |                                                         |
| London         | Drawing No.: 2023/130 -04 |                                                         |
| N22 8DH        | Drawn By: FP              | e:mail - faluckpatel@yahoo.com (M) +44 (0) 7871 466 254 |

