




KEY

DEMOLITION



EXISTING REAR ELEVATION

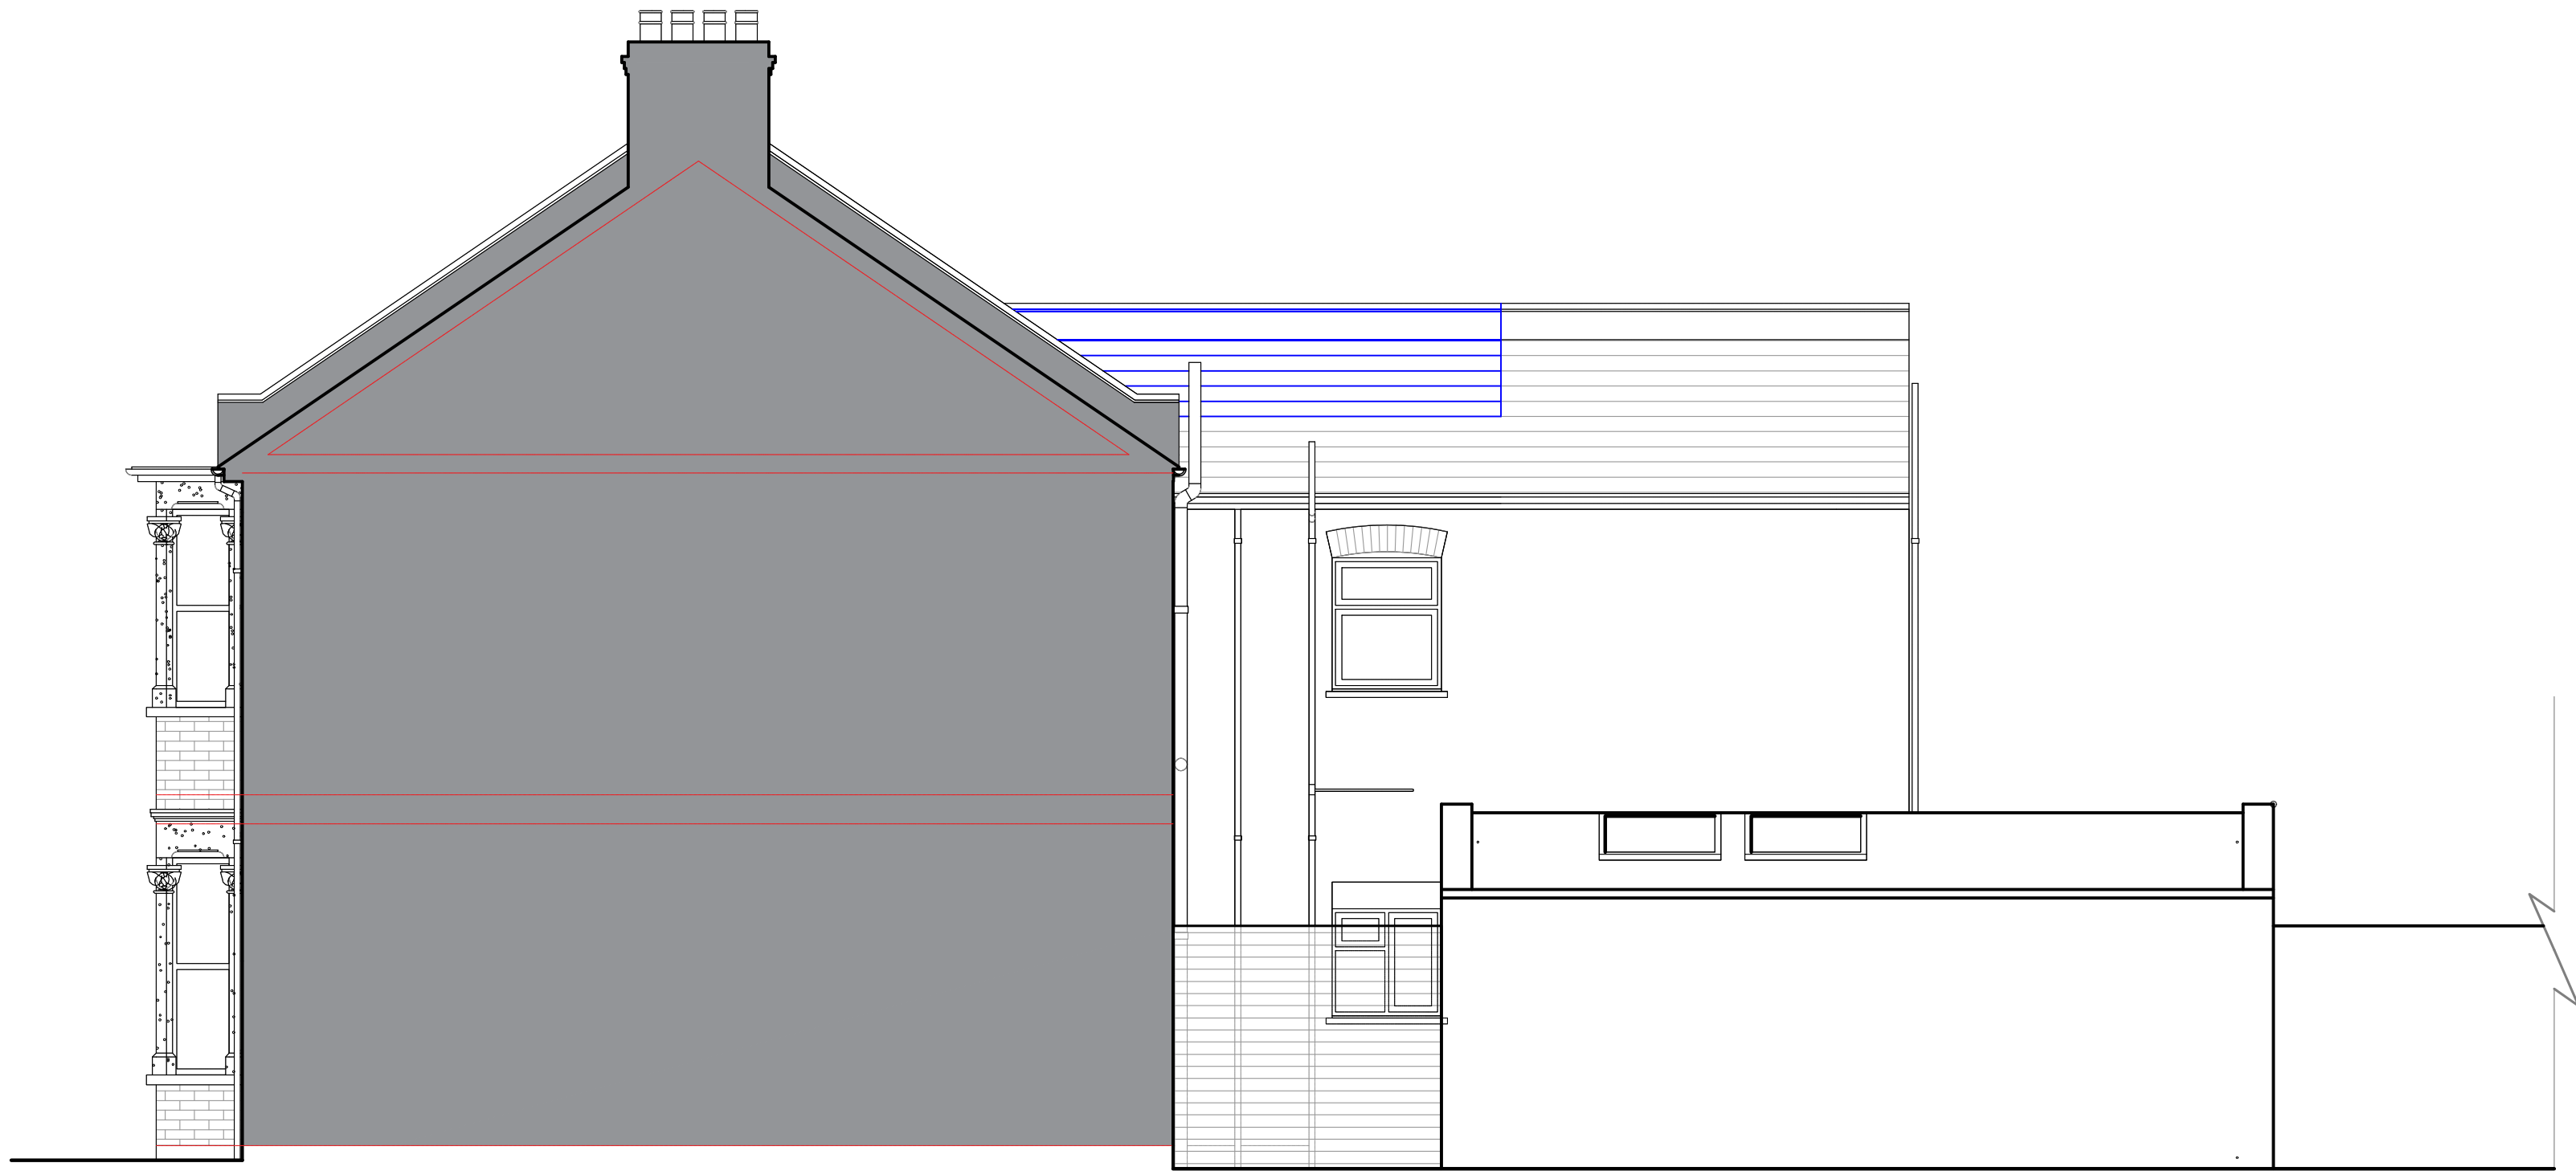

EXISTING SIDE ELEVATION

P1		07.10.2023		For Planning			KS		KS			
rev		date		description				revised by		audited by		
stage		PLANNING		drawing title EXISTING Elevations - Rear & Side							suitability code S2	
				CONTRACTORS ARE NOT TO SCALE DIMENSIONS FROM THIS DRAWING								
				client Mr Rikesh Somaya				project 143 Effingham Road Harringay Ladder London N8 0AE				
				THIS DRAWING IS COPYRIGHT								
scale		drawn by		audited by		job no		originator		revision		
1:50@A1 1:100@A3		KS		KS		EFF		DBK		P1		
						zone		level				
						ZZ		XX				
						type		role				
						DR		A		30003		
						dwg no						