


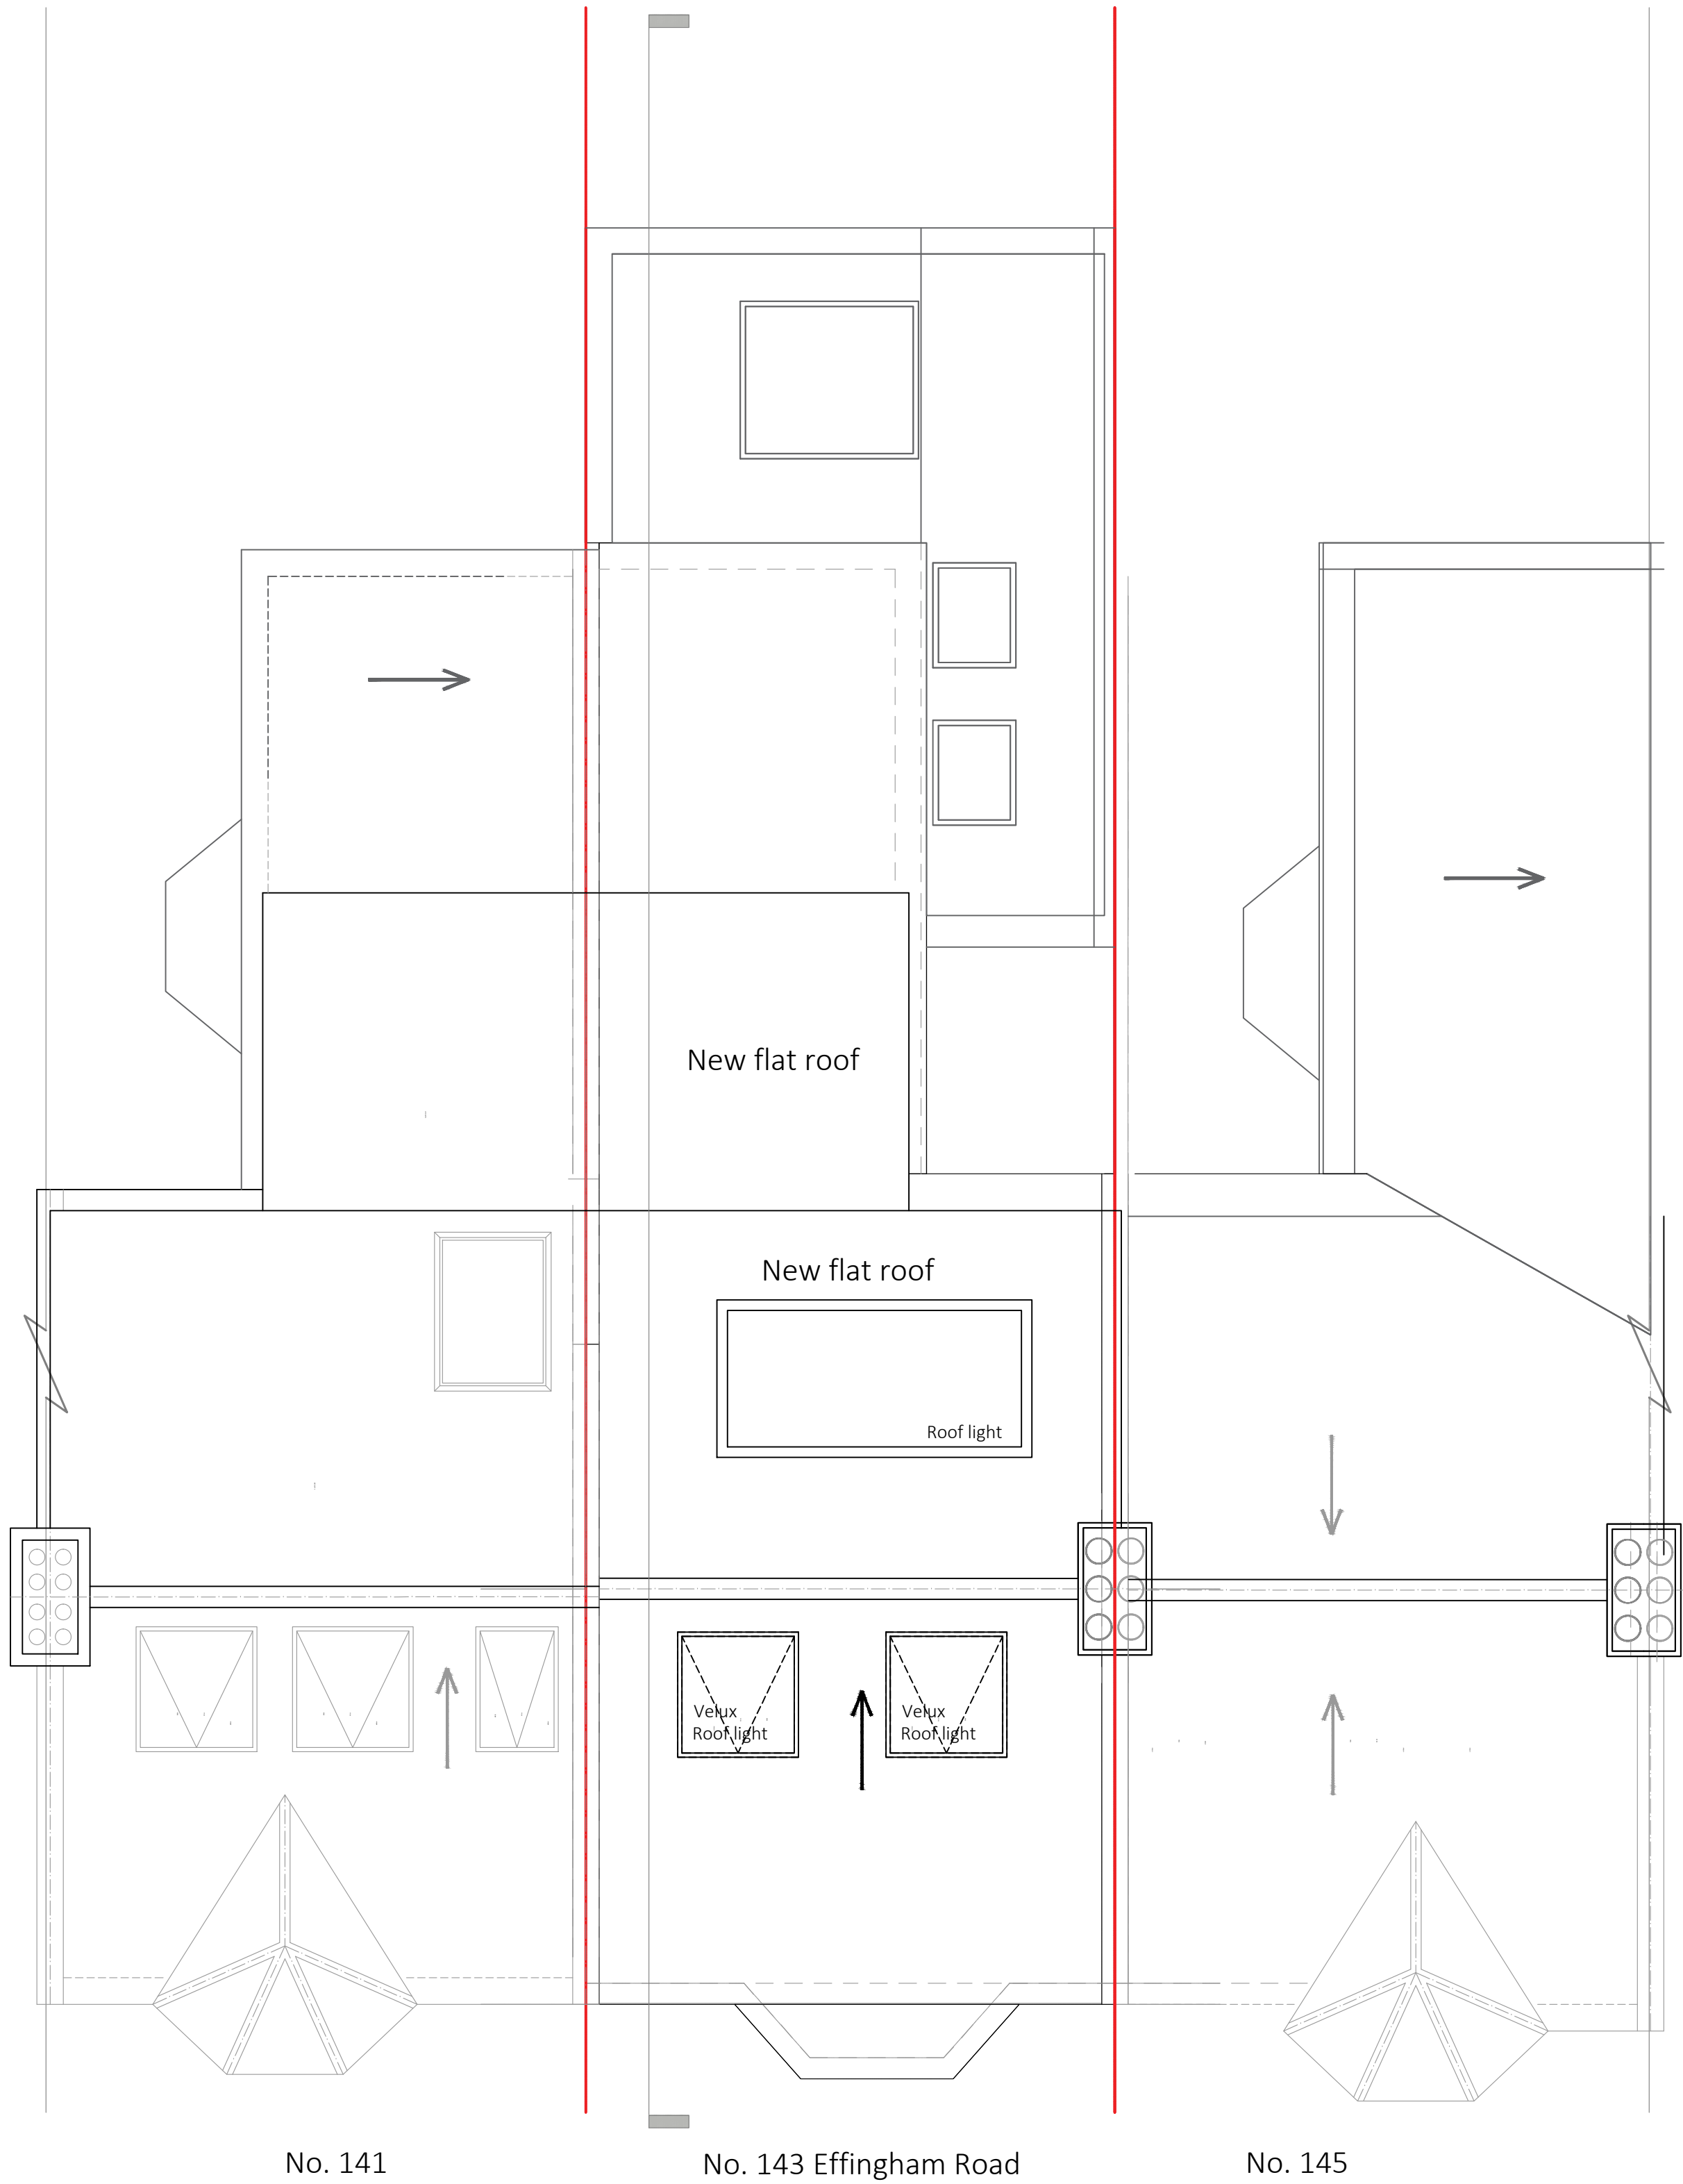

EXISTING ROOF PLAN

P1	07.10.2023	For Planning	KS	KS
rev	date	description	revised by	audited by
stage	PLANNING	drawing title PROPOSED Roof Plan	suitability code S2	
CONTRACTORS ARE NOT TO SCALE DIMENSIONS FROM THIS DRAWING				
THIS DRAWING IS COPYRIGHT			client Mr Rikesh Somaya	project 143 Effingham Road Harringay Ladder London N8 OAE
scale 1:50@A1 1:100@A3	drawn by KS	audited by KS	job no EFF -	originator DBK -
			zone ZZ -	level XX -
			type DR -	role A -
			dwg no 31002	revision P1