




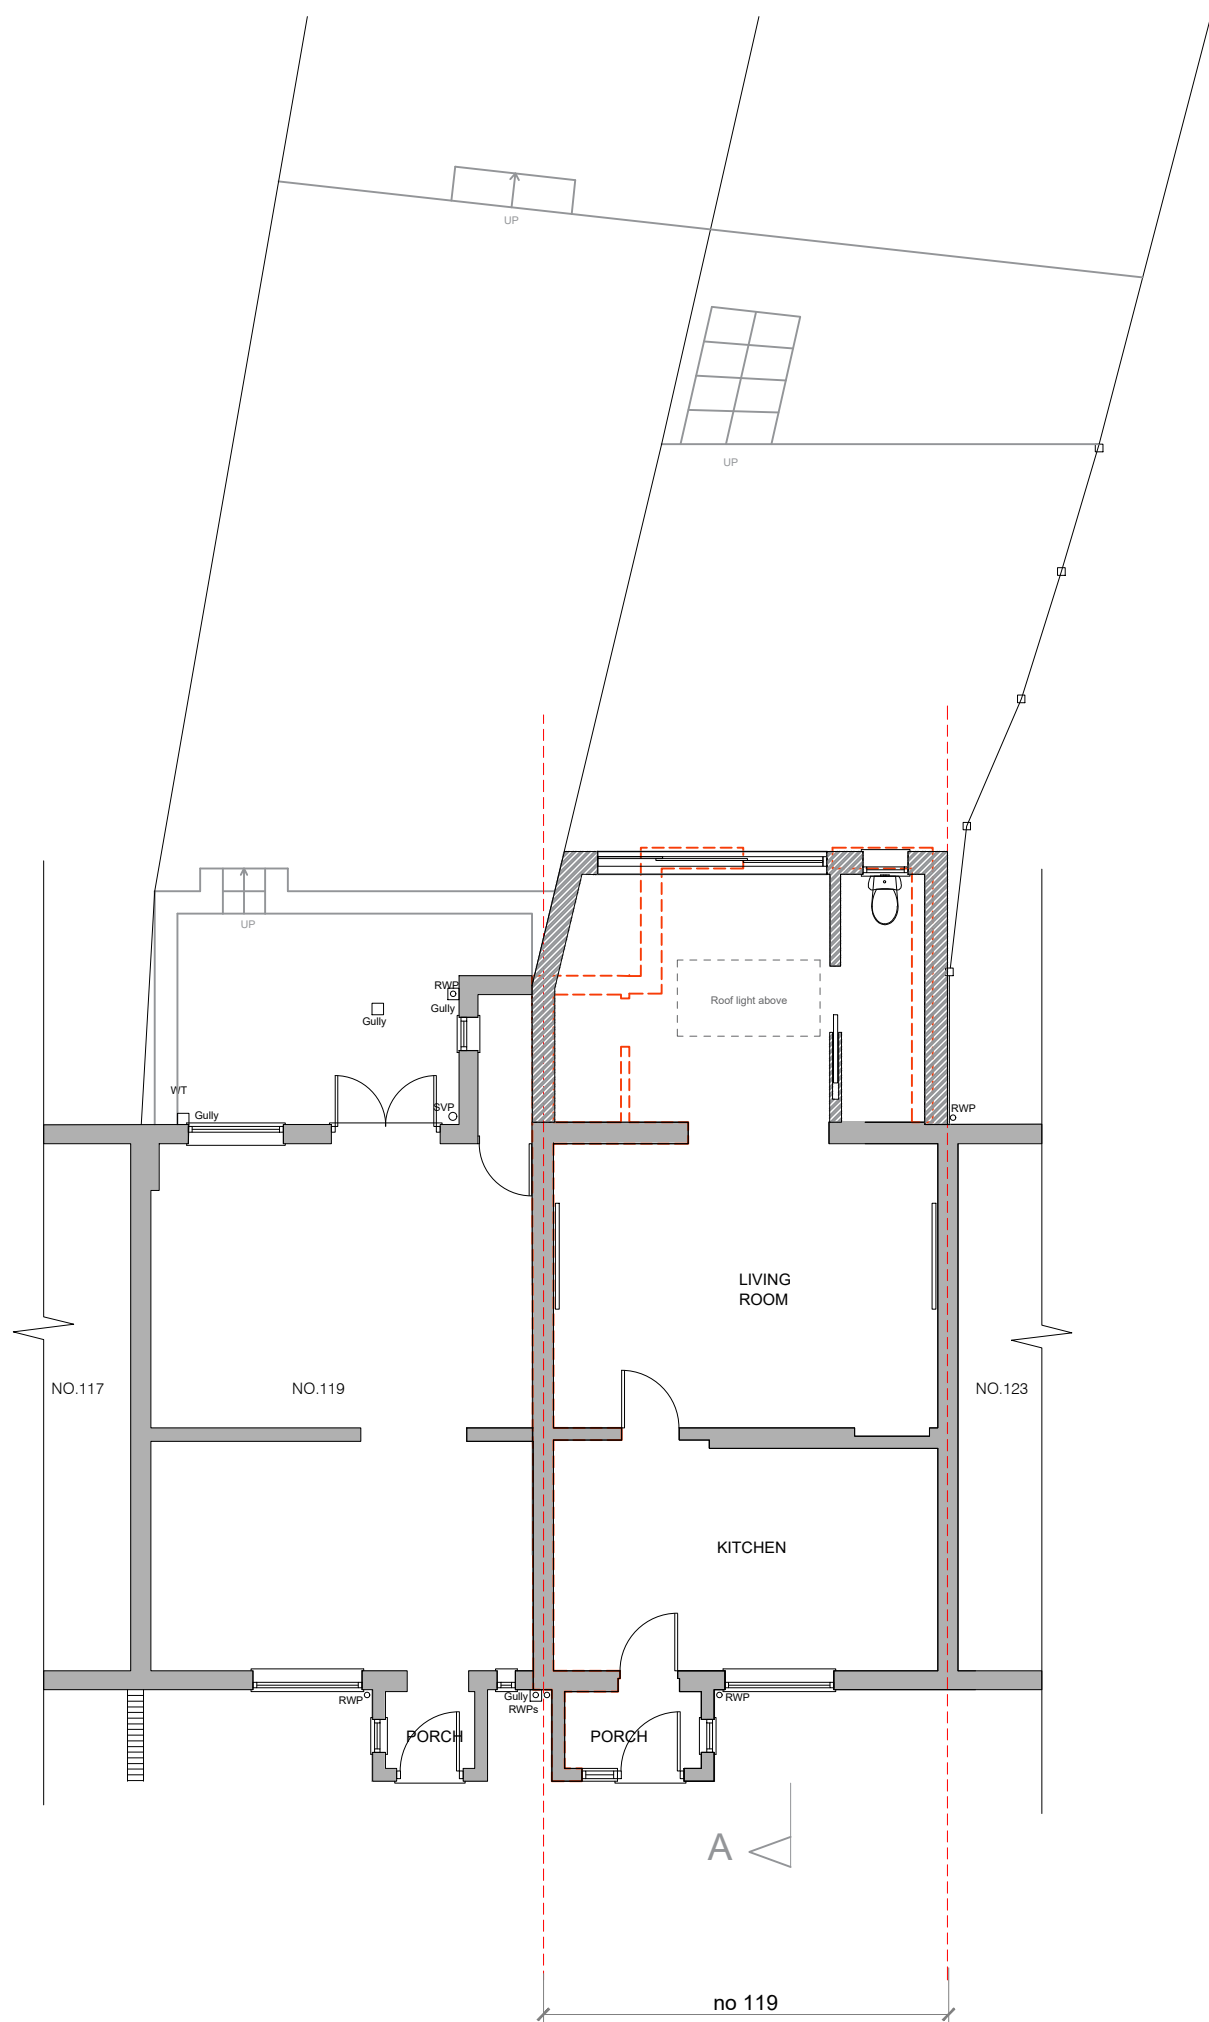


02 PROPOSED GROUND FLOOR PLAN
SCALE: 1:100

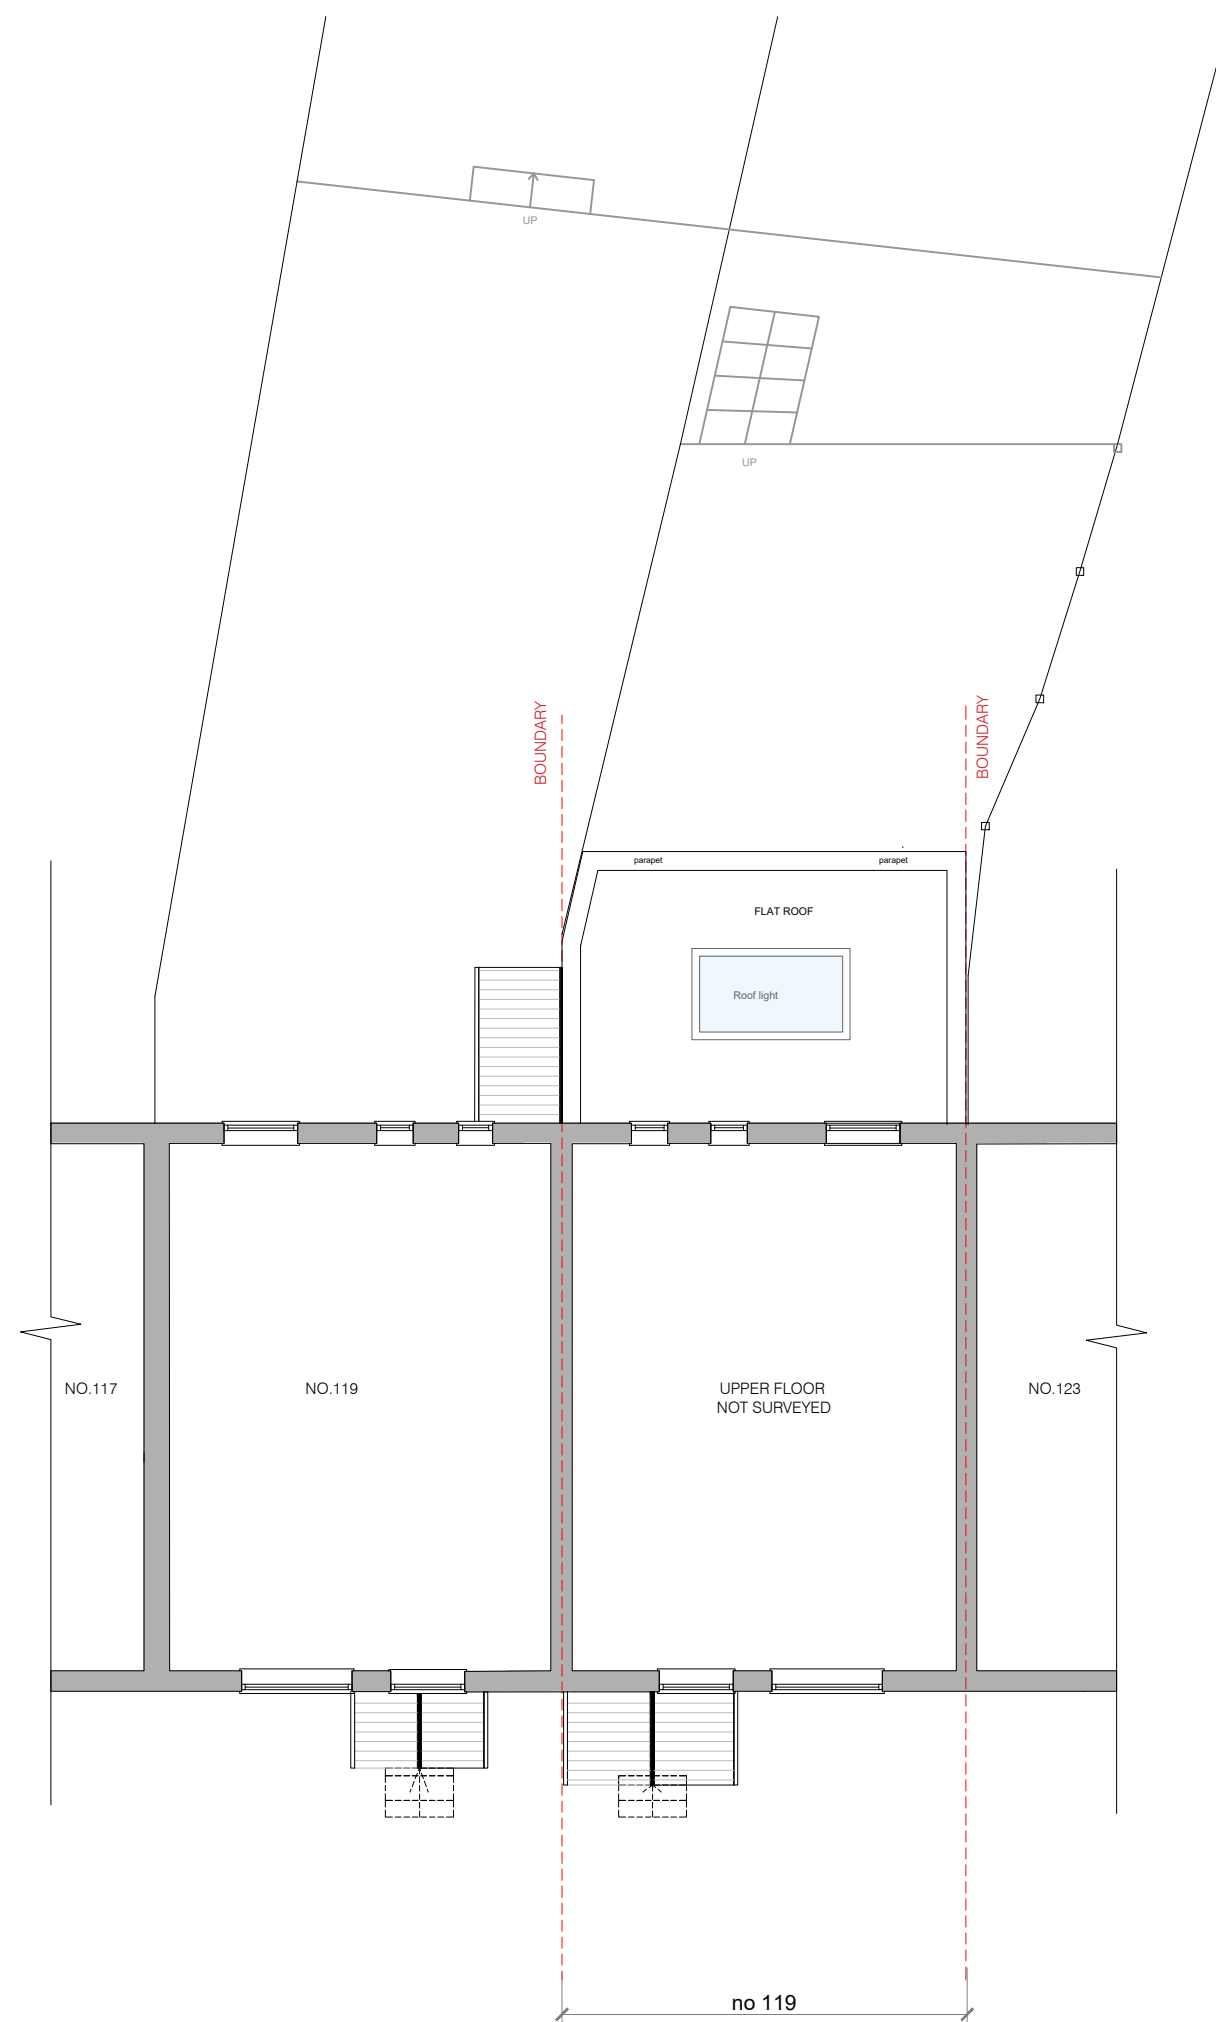


03 PROPOSED FIRST FLOOR PLAN
SCALE: 1:100

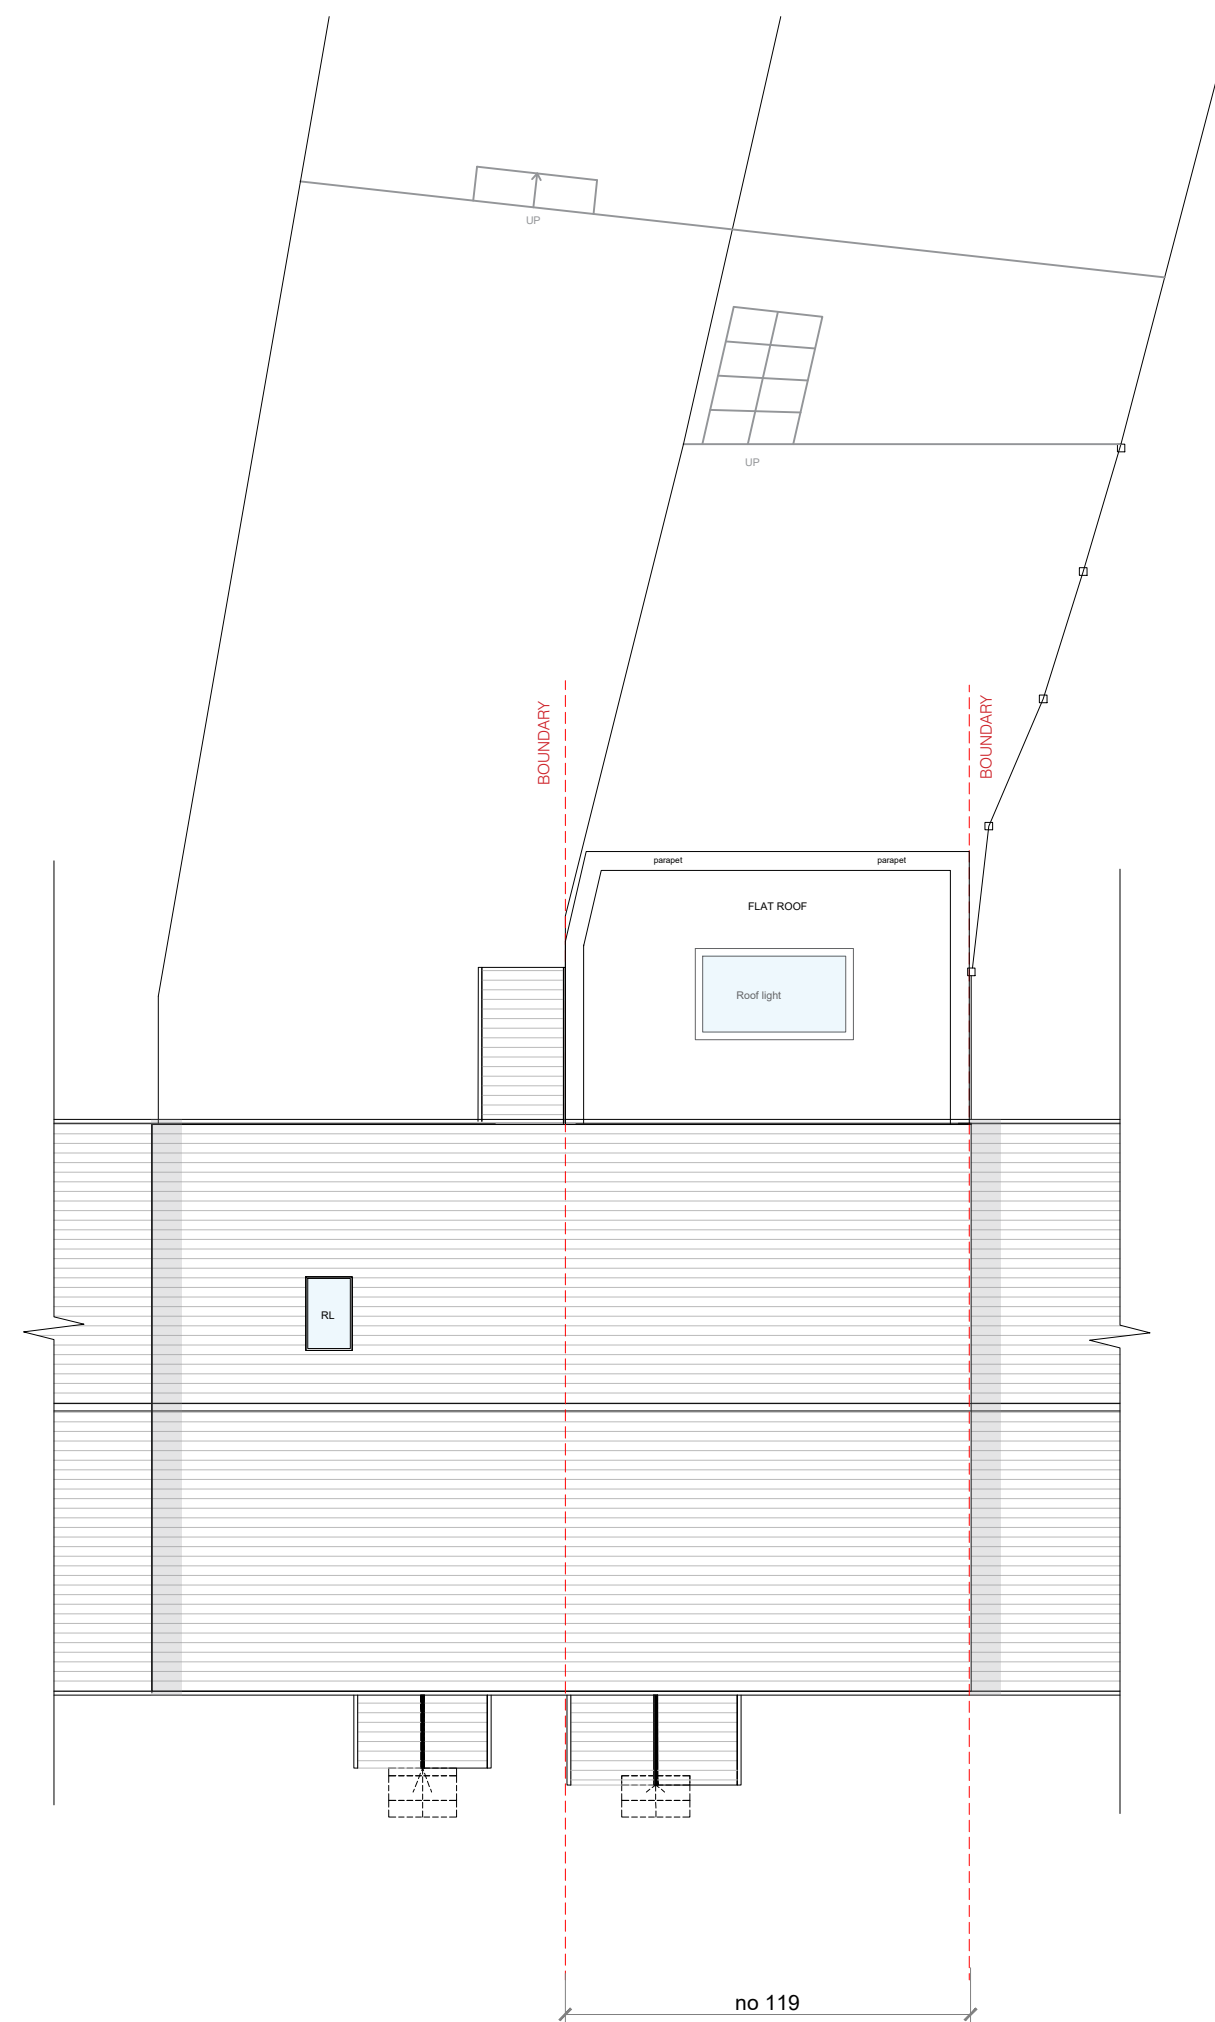


04 PROPOSED SECOND FLOOR PLAN
SCALE: 1:100

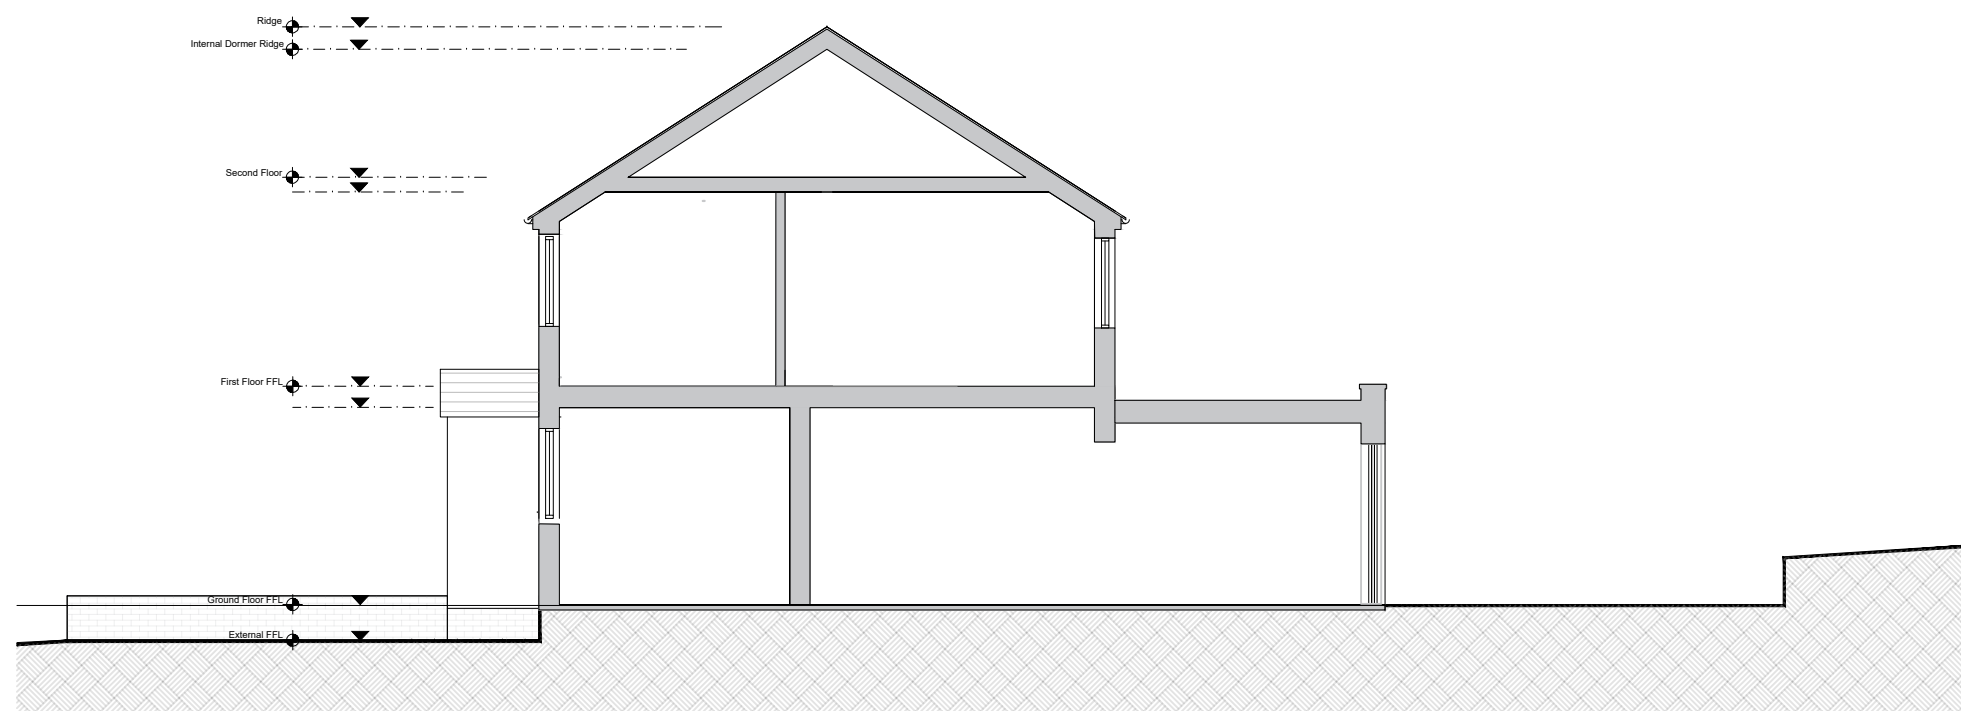

05 PROPOSED SECTION
SCALE: 1:100

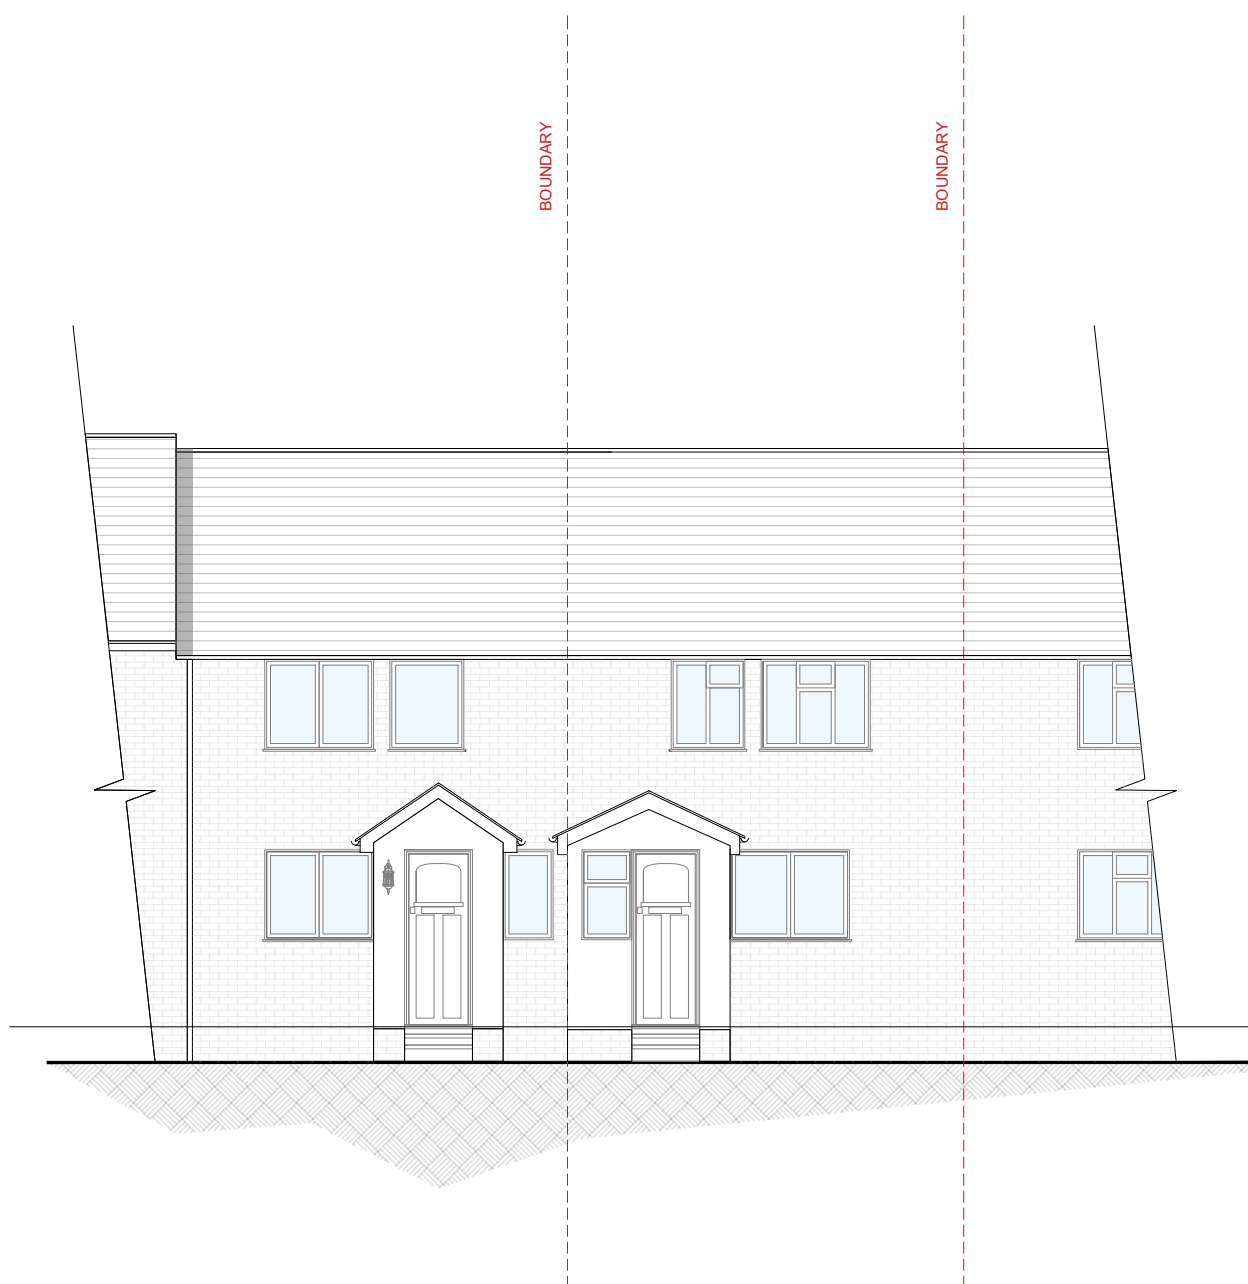

06 PROPOSED FRONT ELEVATION
SCALE: 1:100

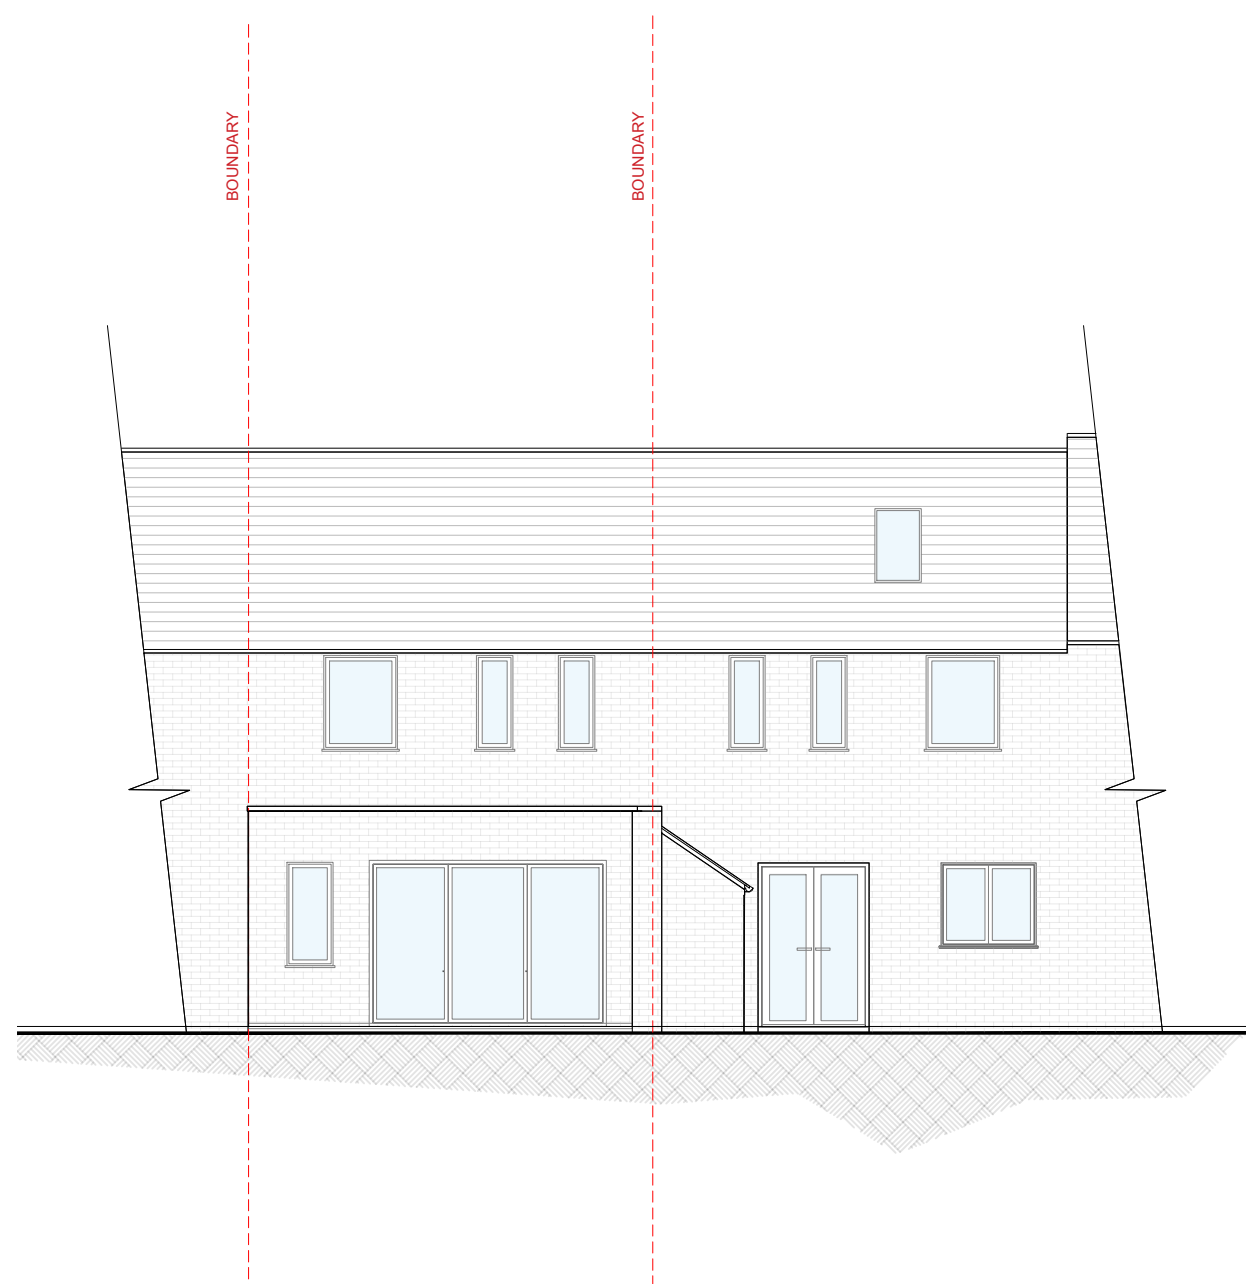

07 PROPOSED REAR ELEVATION
SCALE: 1:100



01 SITE LOCATION PLAN
SCALE: 1:1250

REVISION	DATE	COMMENTS	AUTHOR / CHECKED
----------	------	----------	------------------

■ NORTH STUDIO | 116A HIGH STREET | EDGEWARE | HA8 7EL
■ SOUTH STUDIO | MATRIX STUDIOS | 91 PETERBOROUGH ROAD | LONDON | SW6 3BU
■ design@dsquared.co.uk ■ www.dsquared.co.uk ■ 020 8732 5620



TITLE 119 COPPETTS ROAD, LONDON, N10 1JL			
DETAIL			
EXISTING DRAWINGS			
DATE OCT 2023	SCALE 1:100	PAPER SIZE A1	AUTHOR / CHECKED ID/KL
DRAWING No. 22041S 02.022	REVISION -	STATUS PLANNING	

CONTRACTORS MUST CHECK ALL DIMENSIONS ON SITE. ONLY FIGURED DIMENSIONS ARE TO BE WORKED FROM. DISCREPANCIES MUST BE REPORTED TO THE ARCHITECT BEFORE PROCEEDING. © THIS DRAWING IS COPYRIGHT.

SCALE BAR	1	5	10	15
m				