




EXISTING REAR ELEVATION

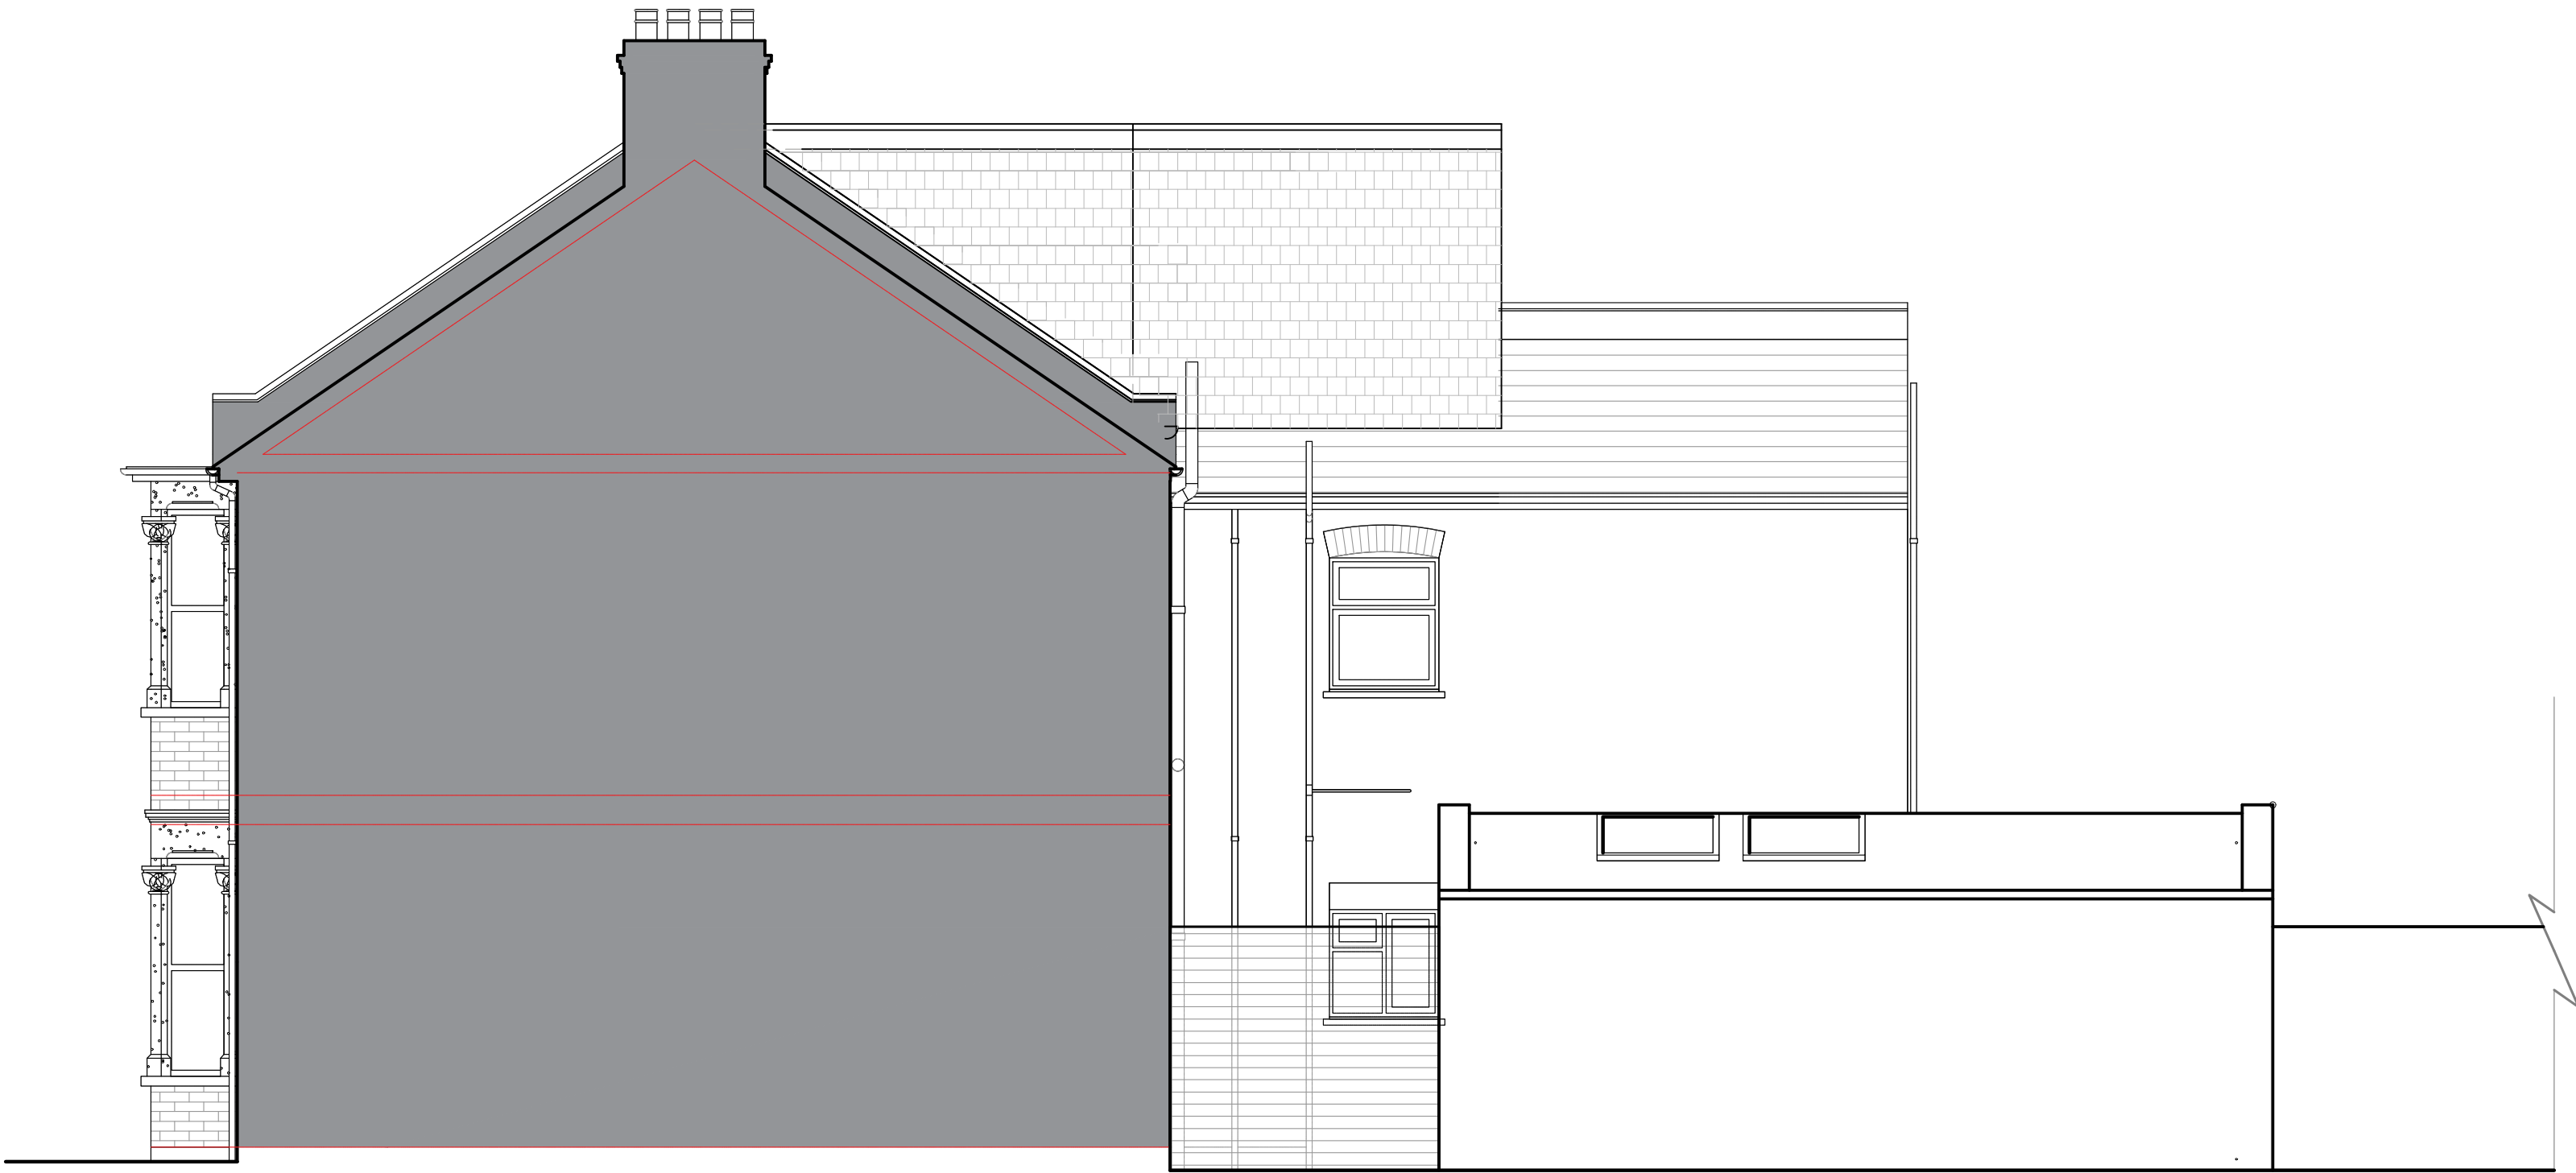

EXISTING SIDE ELEVATION

P1		07.10.2023	For Planning			KS		KS		
rev	date		description				revised by		audited by	
stage	PLANNING		drawing title PROPOSED Elevations - Side & Rear						suitability code S2	
			CONTRACTORS ARE NOT TO SCALE DIMENSIONS FROM THIS DRAWING							
			client Mr Rikesh Somaya				project 143 Effingham Road Harringay Ladder London N8 OAE			
			THIS DRAWING IS COPYRIGHT							
scale 1:50@A1 1:100@A3	drawn by KS	audited by KS	job no EFF -	originator DBK -	zone ZZ -	level XX -	type DR -	role A -	dwg no 32001	revision P1