





KEY

DEMOLITION

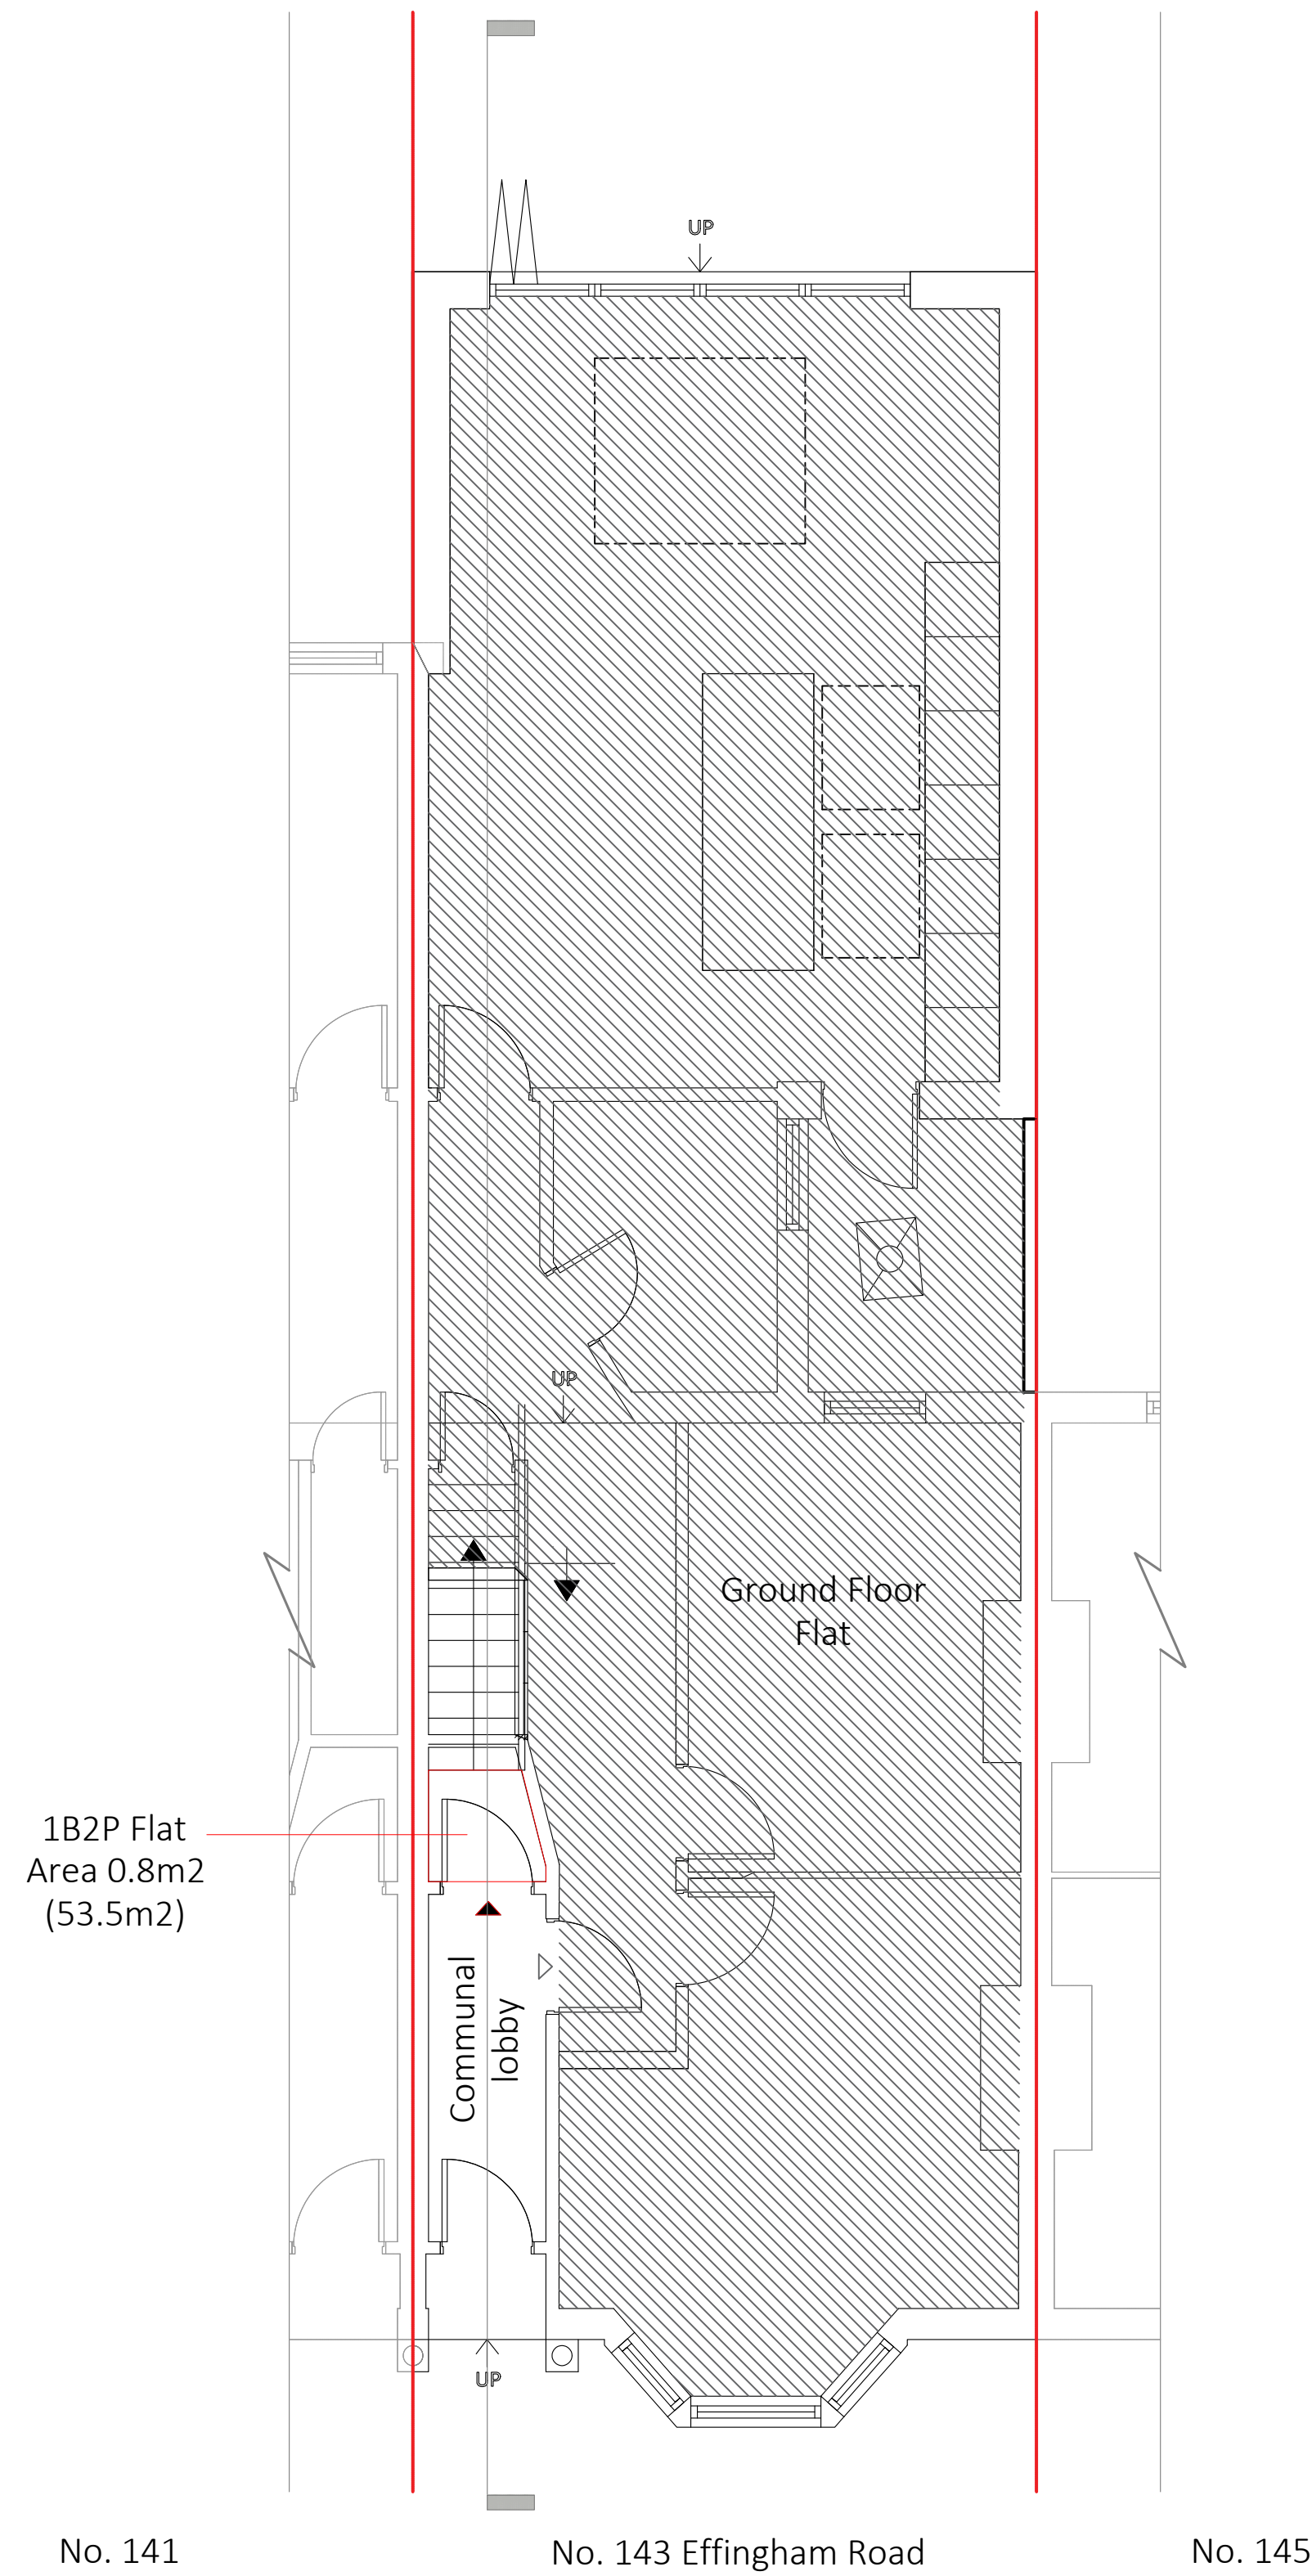

EXISTING GROUND FLOOR PLAN

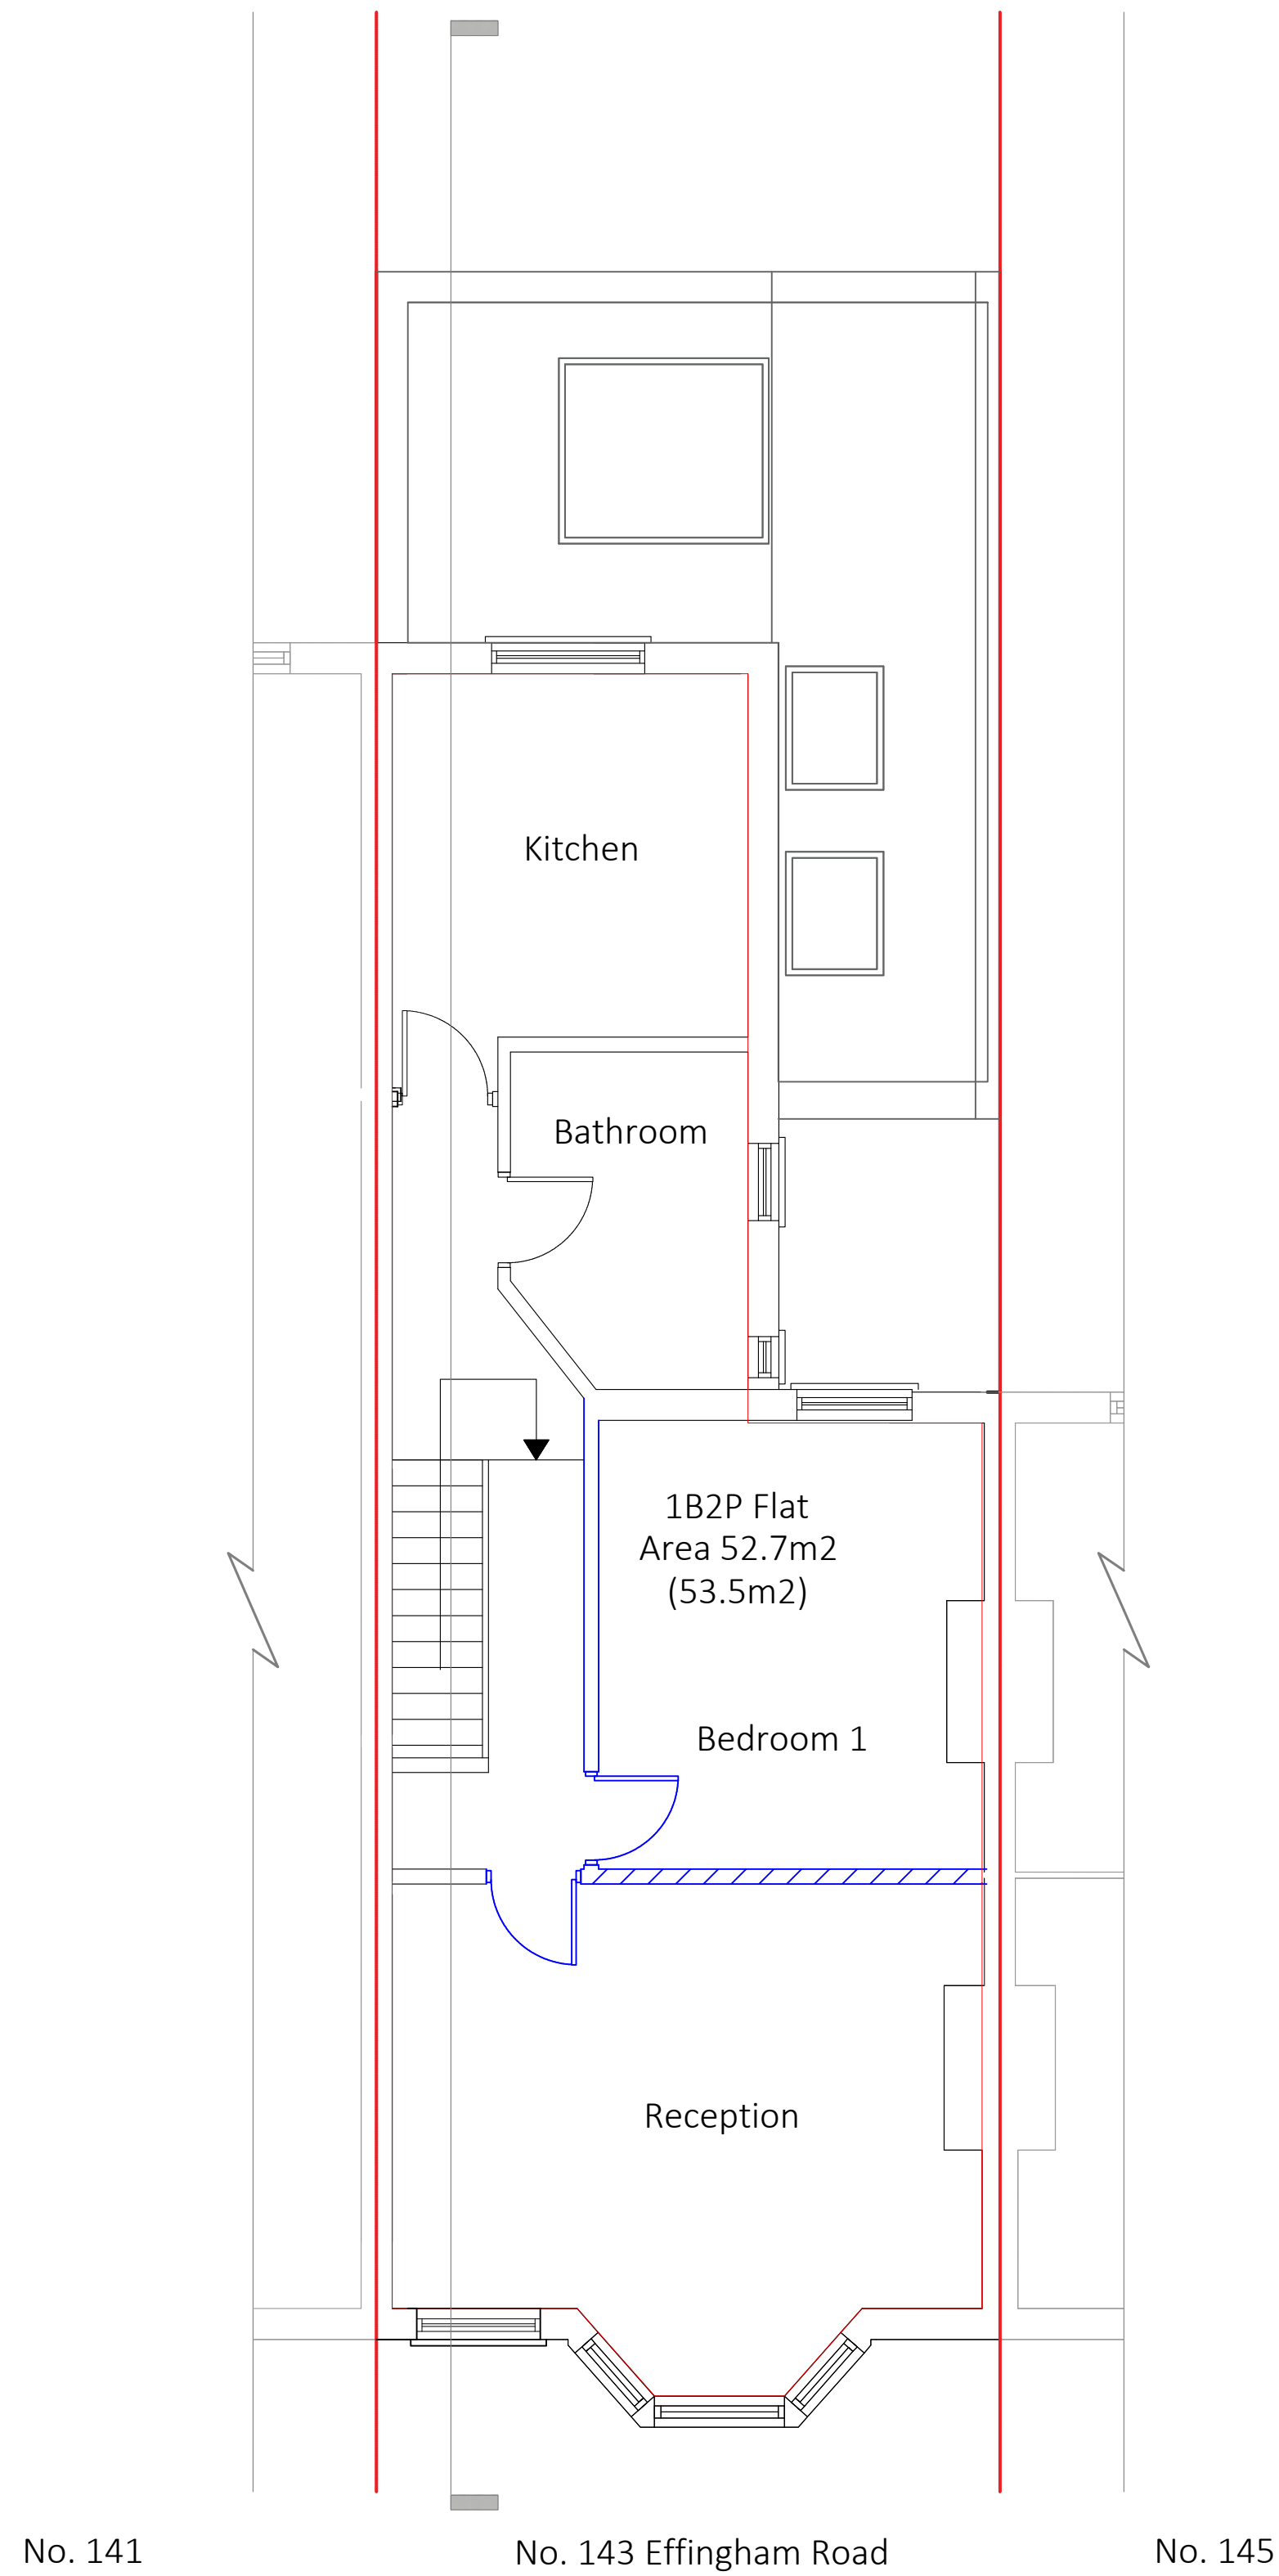

EXISTING FIRST FLOOR PLAN

P1	07.10.2023	For Planning	KS	KS
rev	date	description	revised by	audited by
stage	PLANNING	drawing title EXISTING Ground Floor & First Floor Plan		suitability code S2

CONTRACTORS ARE NOT TO SCALE DIMENSIONS FROM THIS DRAWING

client		project	
Mr Rikesh Somaya		143 Effingham Road Harringay Ladder London N8 OAE	

THIS DRAWING IS COPYRIGHT										
scale	drawn by	audited by	job no	originator	zone	level	type	role	dwg no	revision
1:50@A1 1:100@A3	KS	KS	EFF	DBK	ZZ	XX	DR	A	30001	P1