




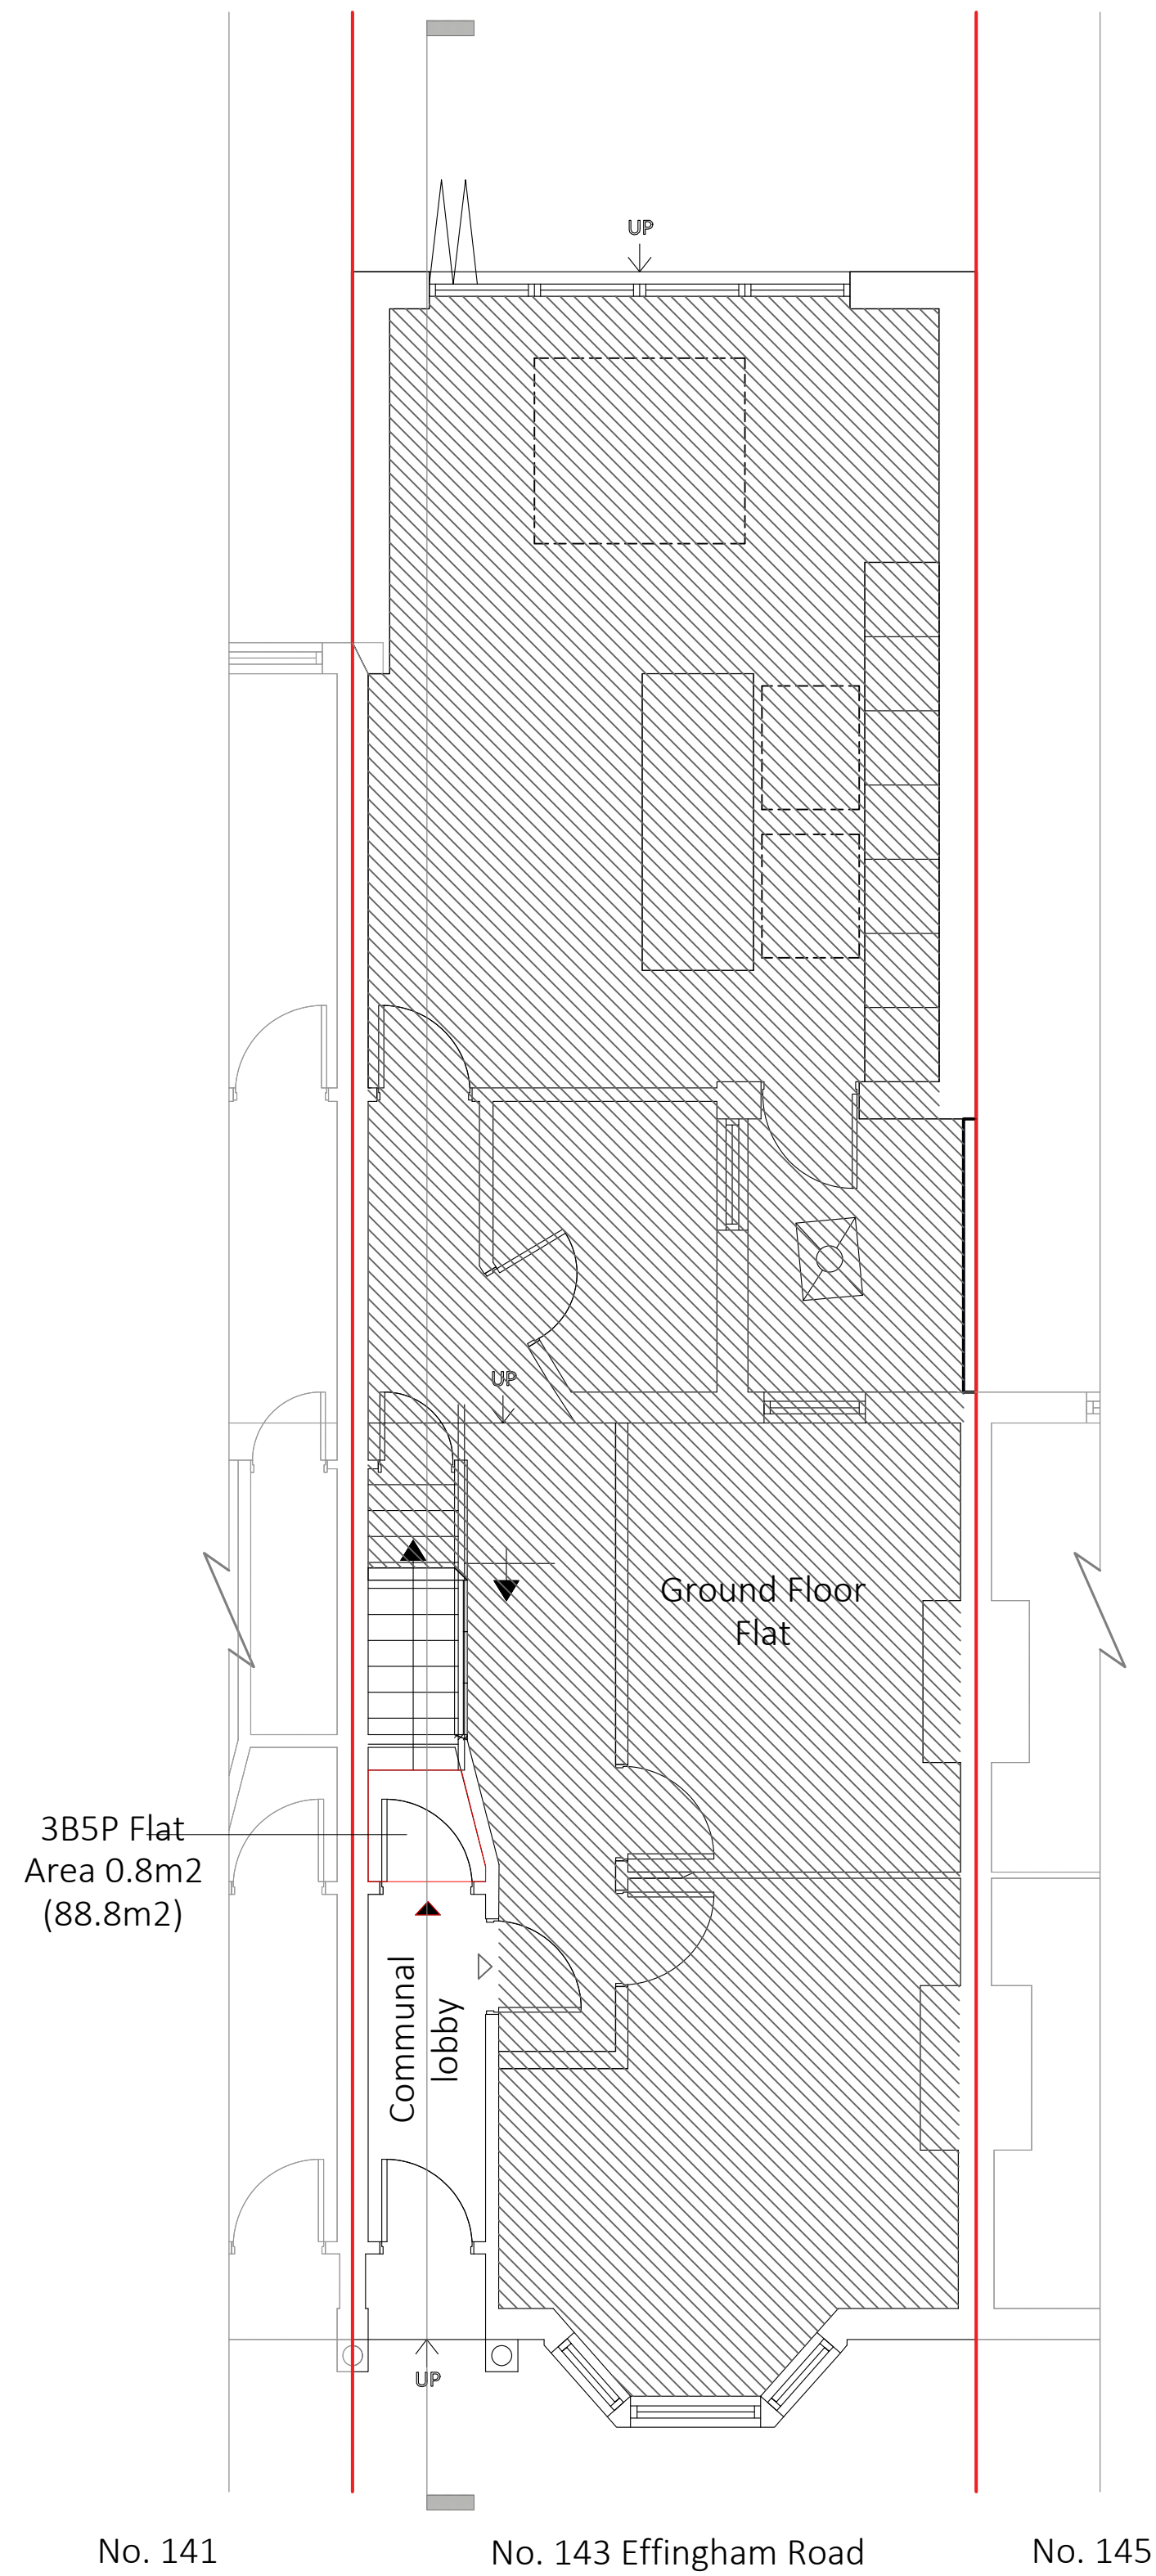

GROUND FLOOR PLAN

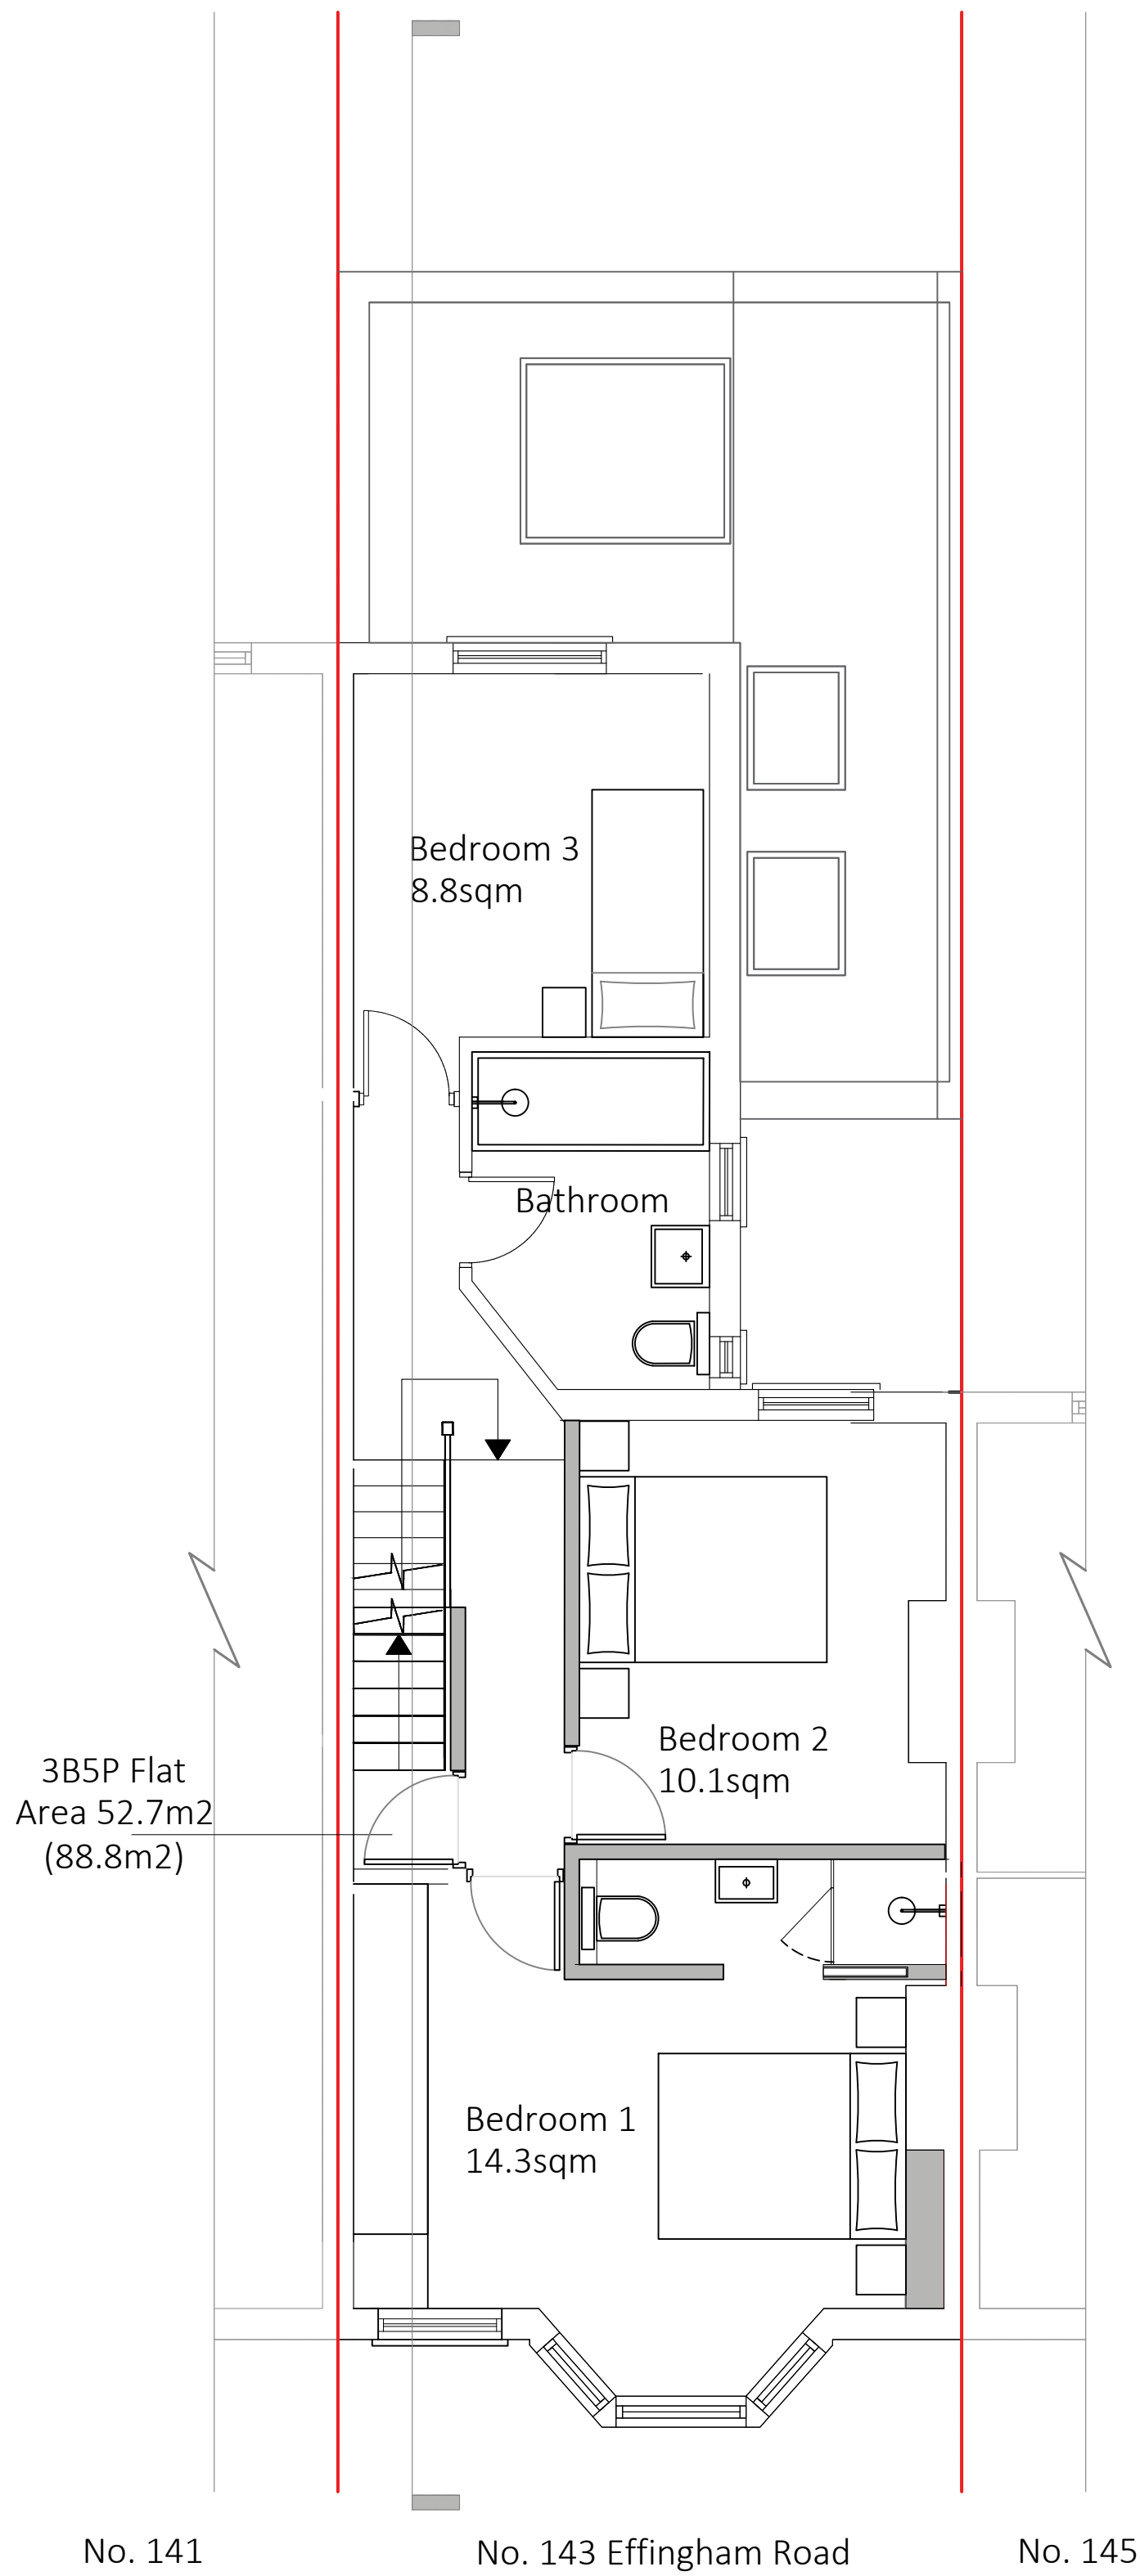

PROPOSED FIRST FLOOR PLAN

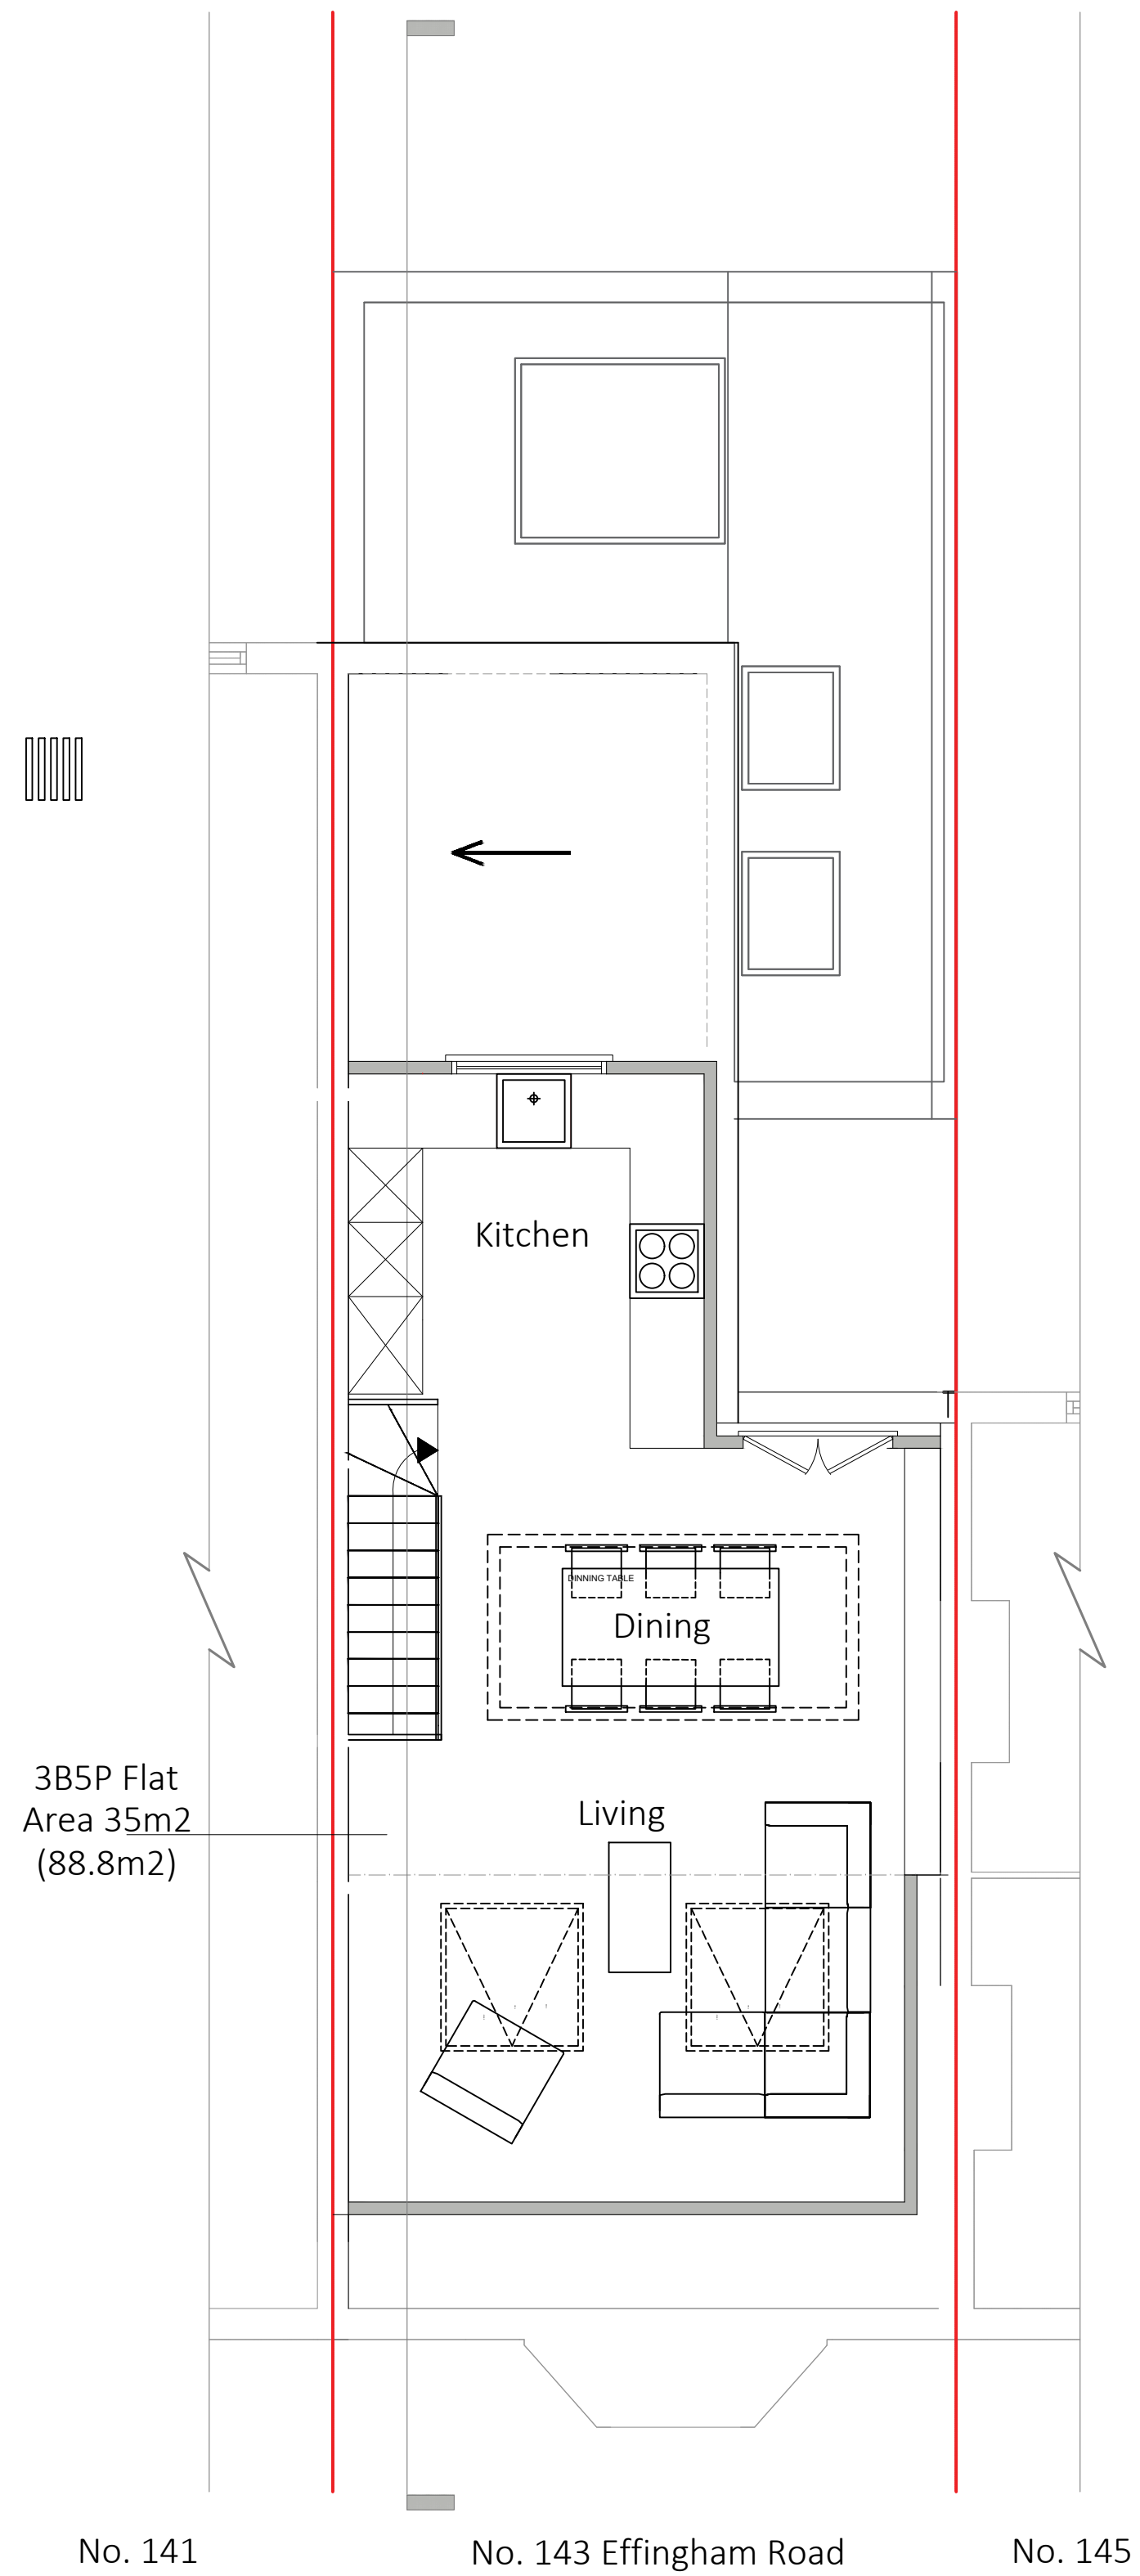

PROPOSED SECOND FLOOR PLAN

P1	07.10.2023	For Planning	KS	KS	
rev	date	description	revised by	audited by	
stage	PLANNING	drawing title PROPOSED Ground, First & Second Floor Plan			suitability code S2
			CONTRACTORS ARE NOT TO SCALE DIMENSIONS FROM THIS DRAWING		
			client Mr Rikesh Somaya	project 143 Effingham Road Harringay Ladder London N8 0AE	
THIS DRAWING IS COPYRIGHT					
scale 1:50@A1 1:100@A3	drawn by KS	audited by KS	job no EFF -	originator DBK -	
			zone ZZ -	level XX -	
			type DR -	role A -	
			dwg no 31001	revision P1	