


HIGH ROAD

PAVEMENT

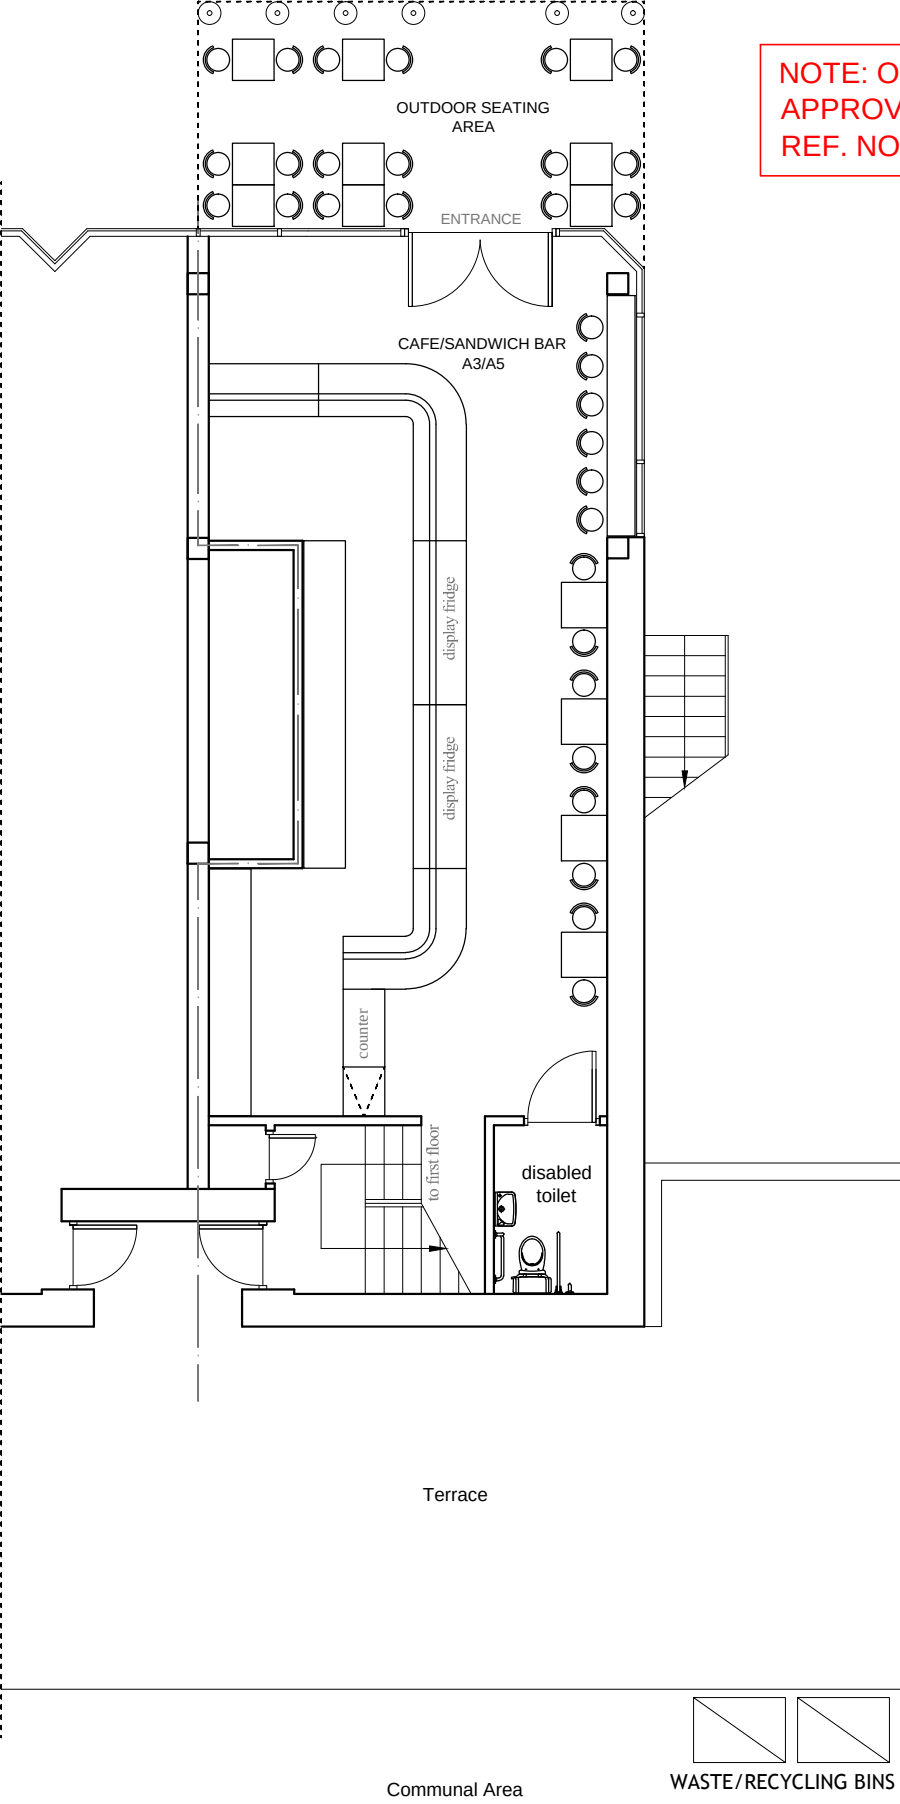


GROUND FLOOR
(as existing)

NOTE: OUTDOOR SEATING AREA
APPROVED UNDER PA
REF. NO. HGY/2016/3509

HIGH ROAD


PAVEMENT

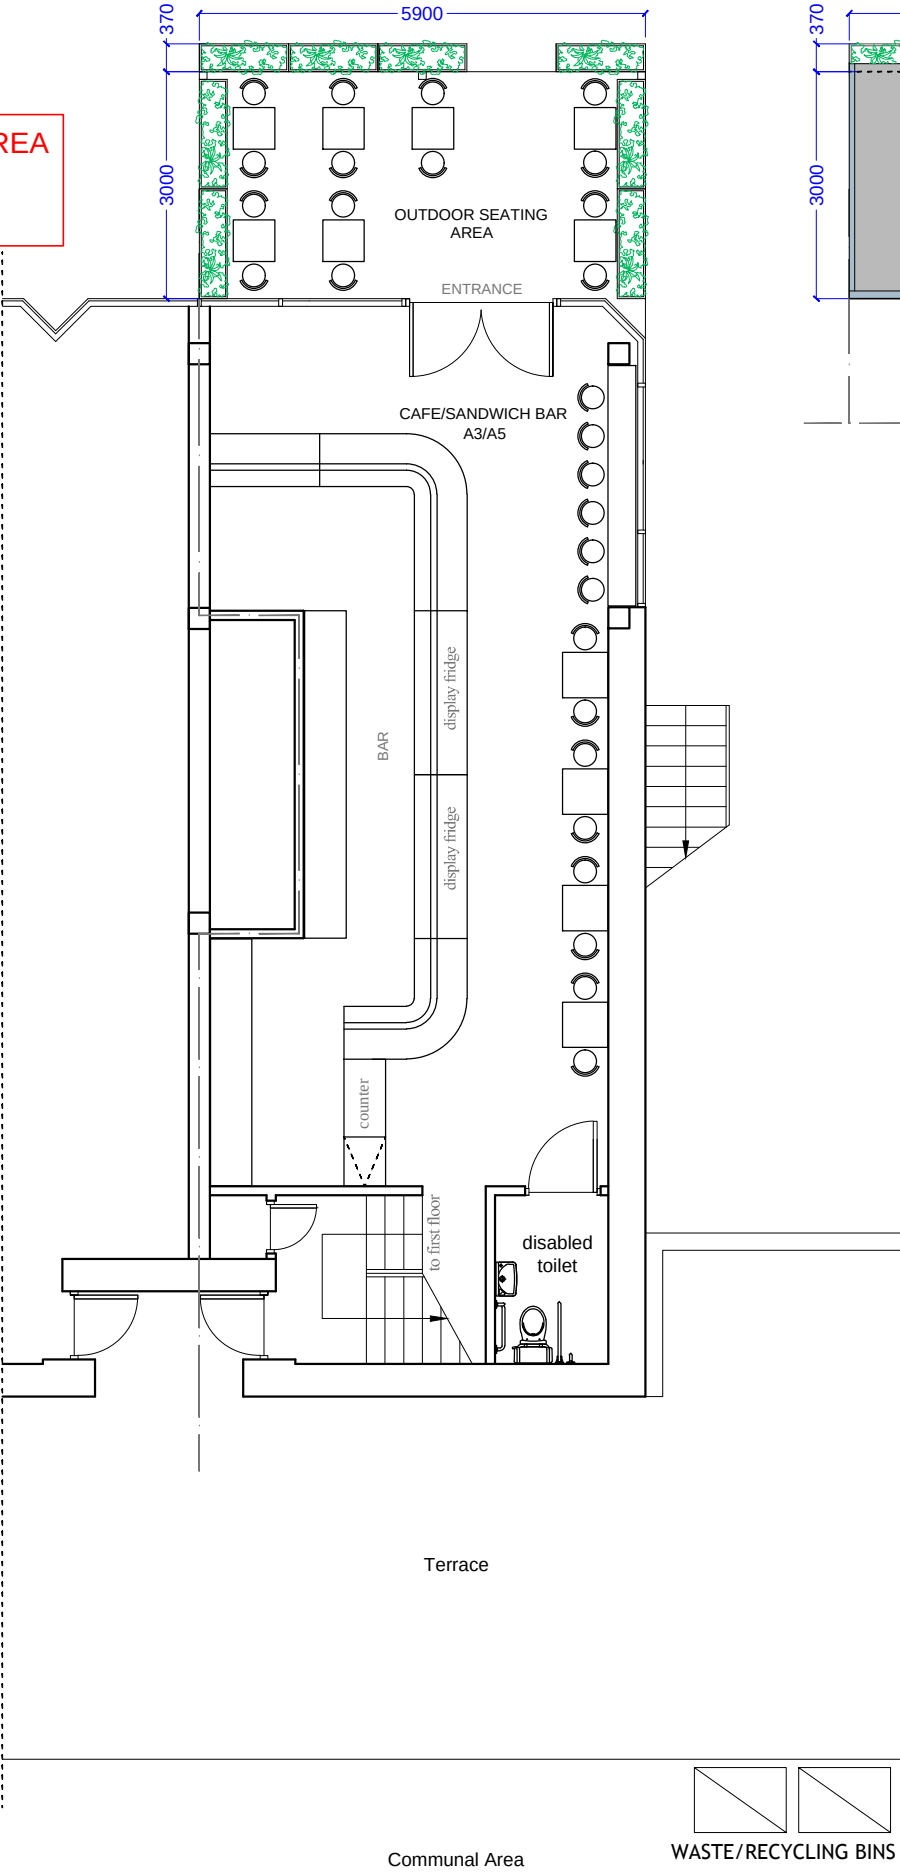

GROUND FLOOR
(as proposed)

HIGH ROAD

PAVEMENT

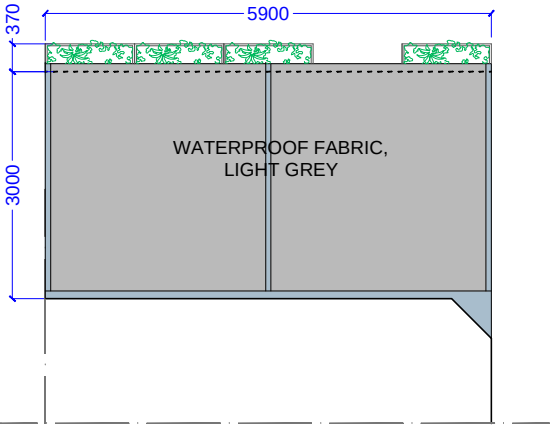

CANOPY AWNING
(as proposed)

NOTES: ALL FIGURED DIMENSIONS TO
BE CHECKED ON SITE PRIOR
TO CONSTRUCTION.
ALL COPYRIGHT RESERVED.

VG ARCA Designs
52 Russell Road,
London, E4 8HB
Email: info@vgarcadesigns.co.uk

Project
185,185b High Road, Wood Green,
London, N22 6BA

Drawing
NON-RETRACTABLE CANOPY TO FACILITATE
OUTDOOR SEATING AREA INCLUDING
STATIONING OF PLANTERS

Title
Existing and Proposed Ground Floor
proposed Canopy Awning

Drawing Status PLANNING APPLICATION

Scale 1:100 @ A3	Drawn VG	Checked	Date 11-10-22
---------------------	-------------	---------	------------------


Drawing/Job No OCT/EA/22-003	Revision
---------------------------------	----------



NOTES: ALL FIGURED DIMENSIONS TO BE CHECKED ON SITE PRIOR TO CONSTRUCTION.
ALL COPYRIGHT RESERVED.



FRONT ELEVATION
(as existing)

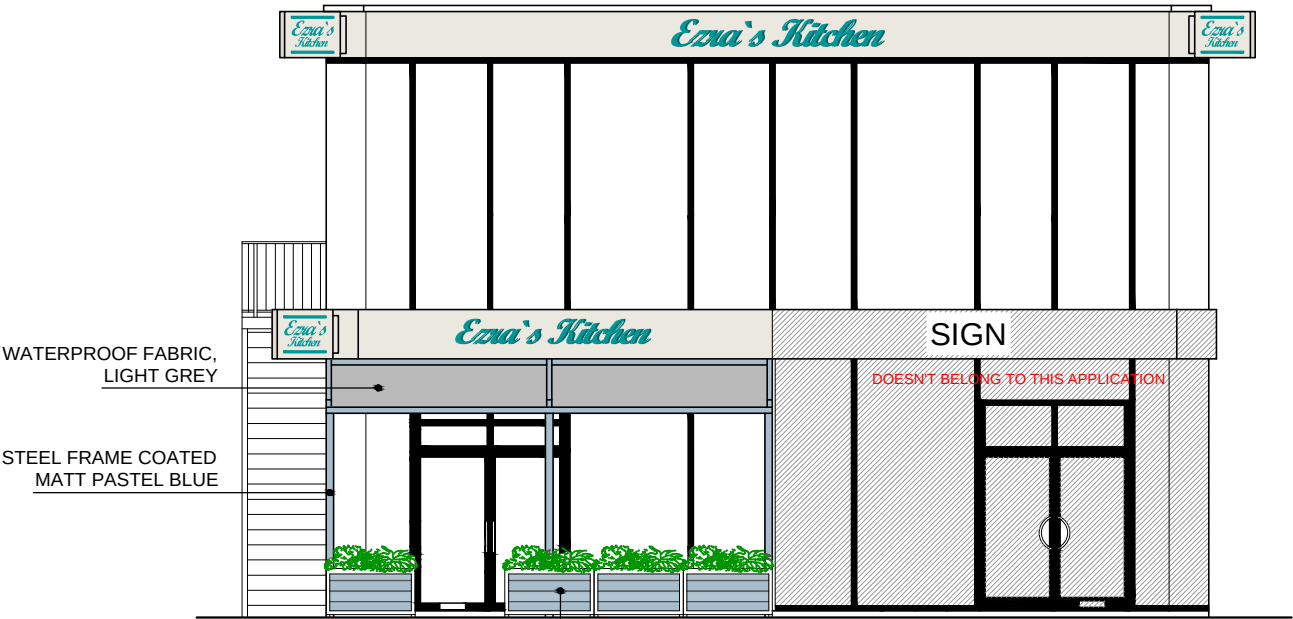

FRONT ELEVATION
(as proposed)

VG ARCA Designs
52 Russell Road,
London, E4 8HB
Email: info@vgarcadesigns.co.uk

Project
185,185b High Road, Wood Green,
London, N22 6BA

Drawing
NON-RETRACTABLE CANOPY TO FACILITATE
OUTDOOR SEATING AREA INCLUDING
STATIONING OF PLANTERS

Title
Existing and Proposed Front Elevation


Drawing Status PLANNING APPLICATION

Scale 1:100 @ A3	Drawn VG	Checked	Date 11-10-22
---------------------	-------------	---------	------------------


Drawing/Job No OCT/EA/22-004	Revision
---------------------------------	----------




NOTES: ALL FIGURED DIMENSIONS TO BE CHECKED ON SITE PRIOR TO CONSTRUCTION.
ALL COPYRIGHT RESERVED.

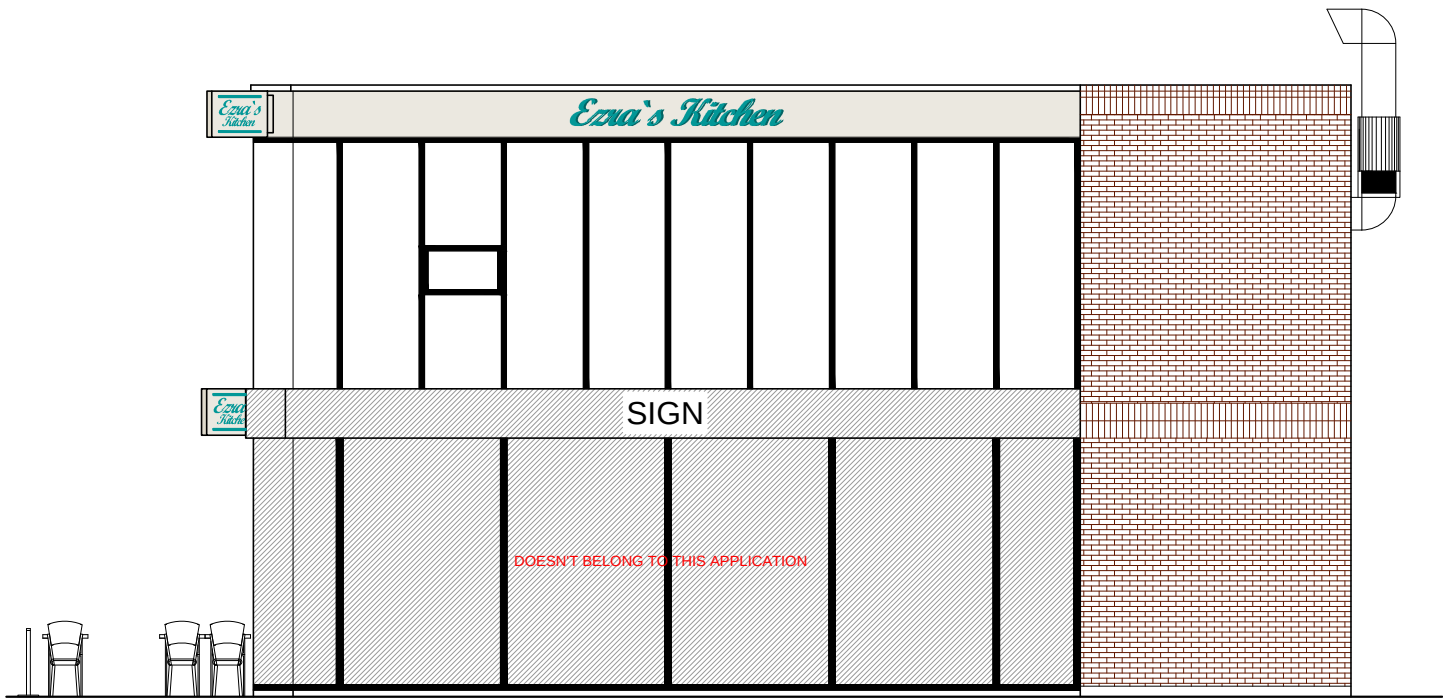


NORTH ELEVATION
(as existing)

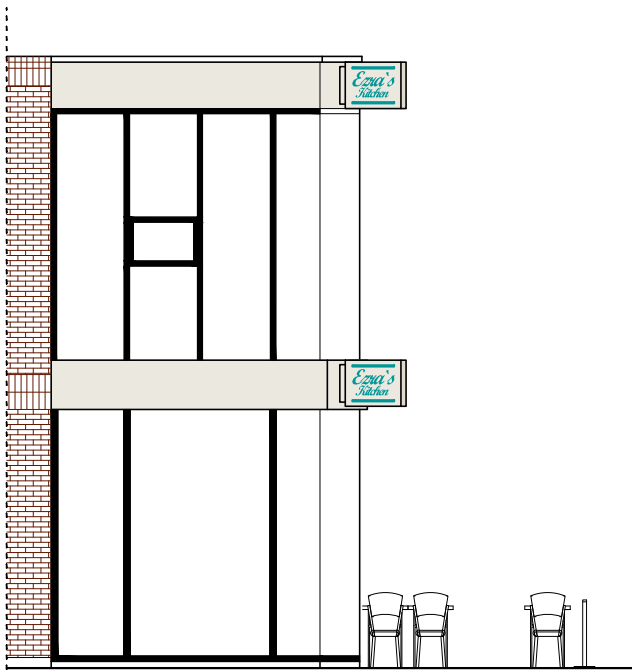

SOUTH ELEVATION
(as existing)

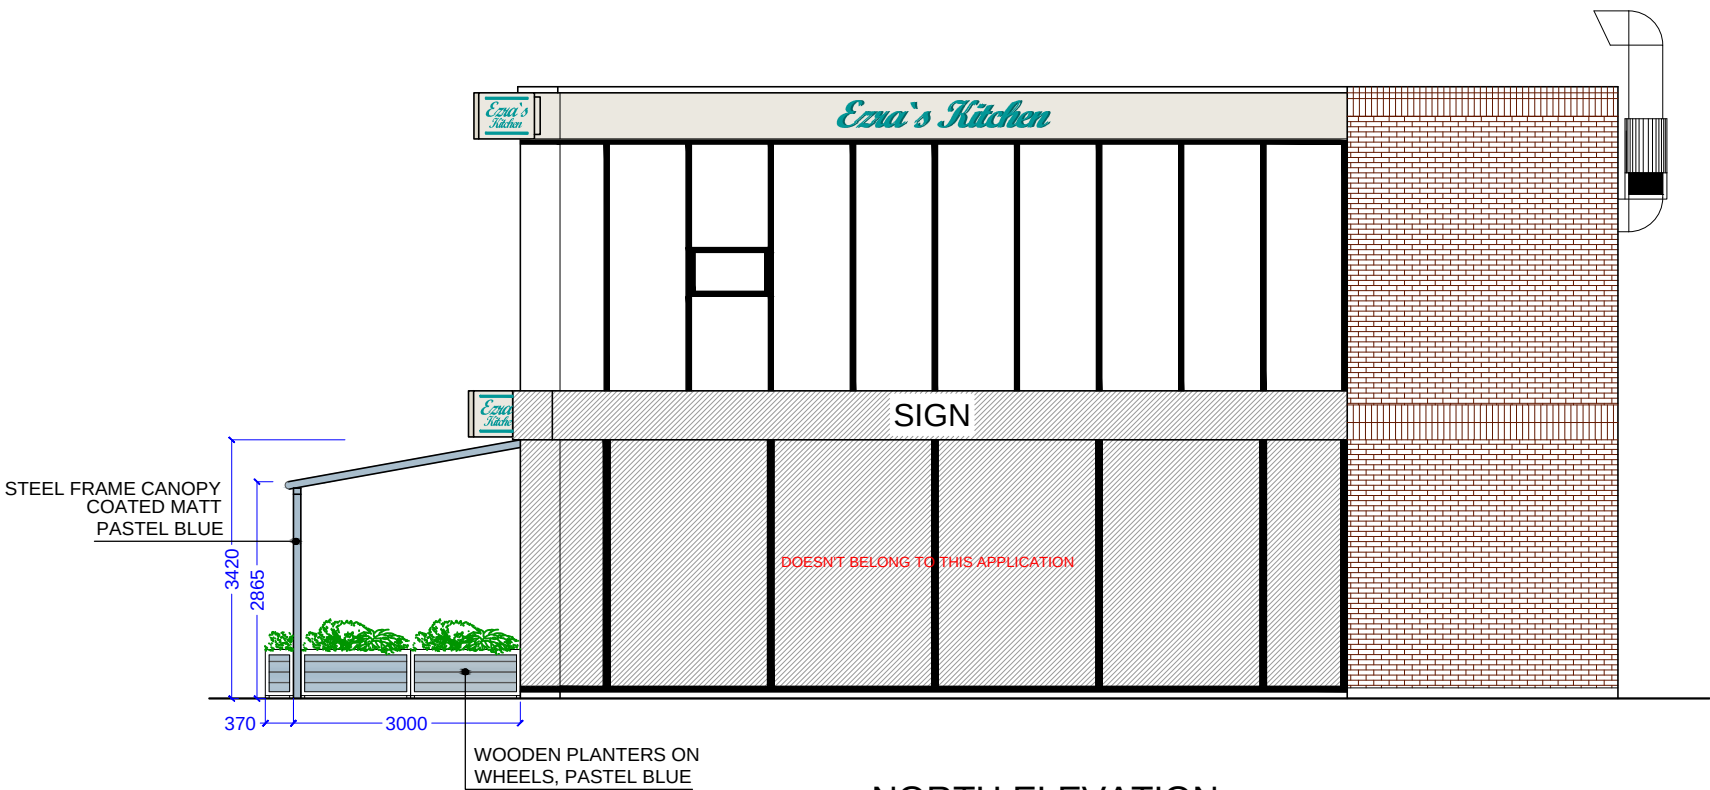

NORTH ELEVATION
(as proposed)

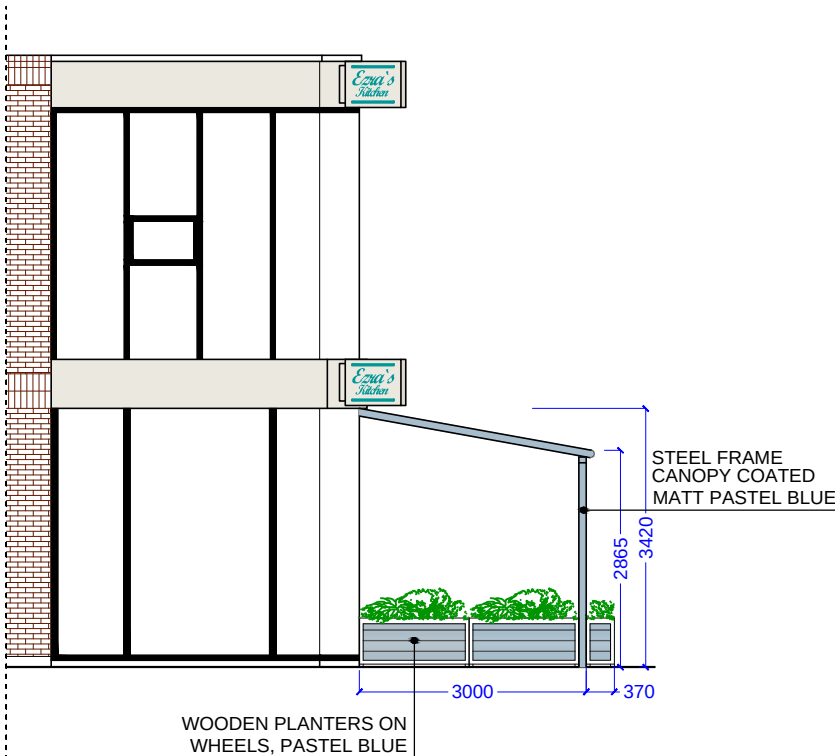

SOUTH ELEVATION
(as proposed)



VG ARCA Designs
52 Russell Road,
London, E4 8HB
Email: info@vgarcadesigns.co.uk

Project
185,185b High Road, Wood Green,
London, N22 6BA

Drawing
NON-RETRACTABLE CANOPY TO FACILITATE
OUTDOOR SEATING AREA INCLUDING
STATIONING OF PLANTERS

Title
Existing and Proposed North & South Elevations

Drawing Status PLANNING APPLICATION

Scale 1:100 @ A3	Drawn VG	Checked	Date 11-10-22
---------------------	-------------	---------	------------------

Drawing/Job No OCT/EA/22-005	Revision
---------------------------------	----------