



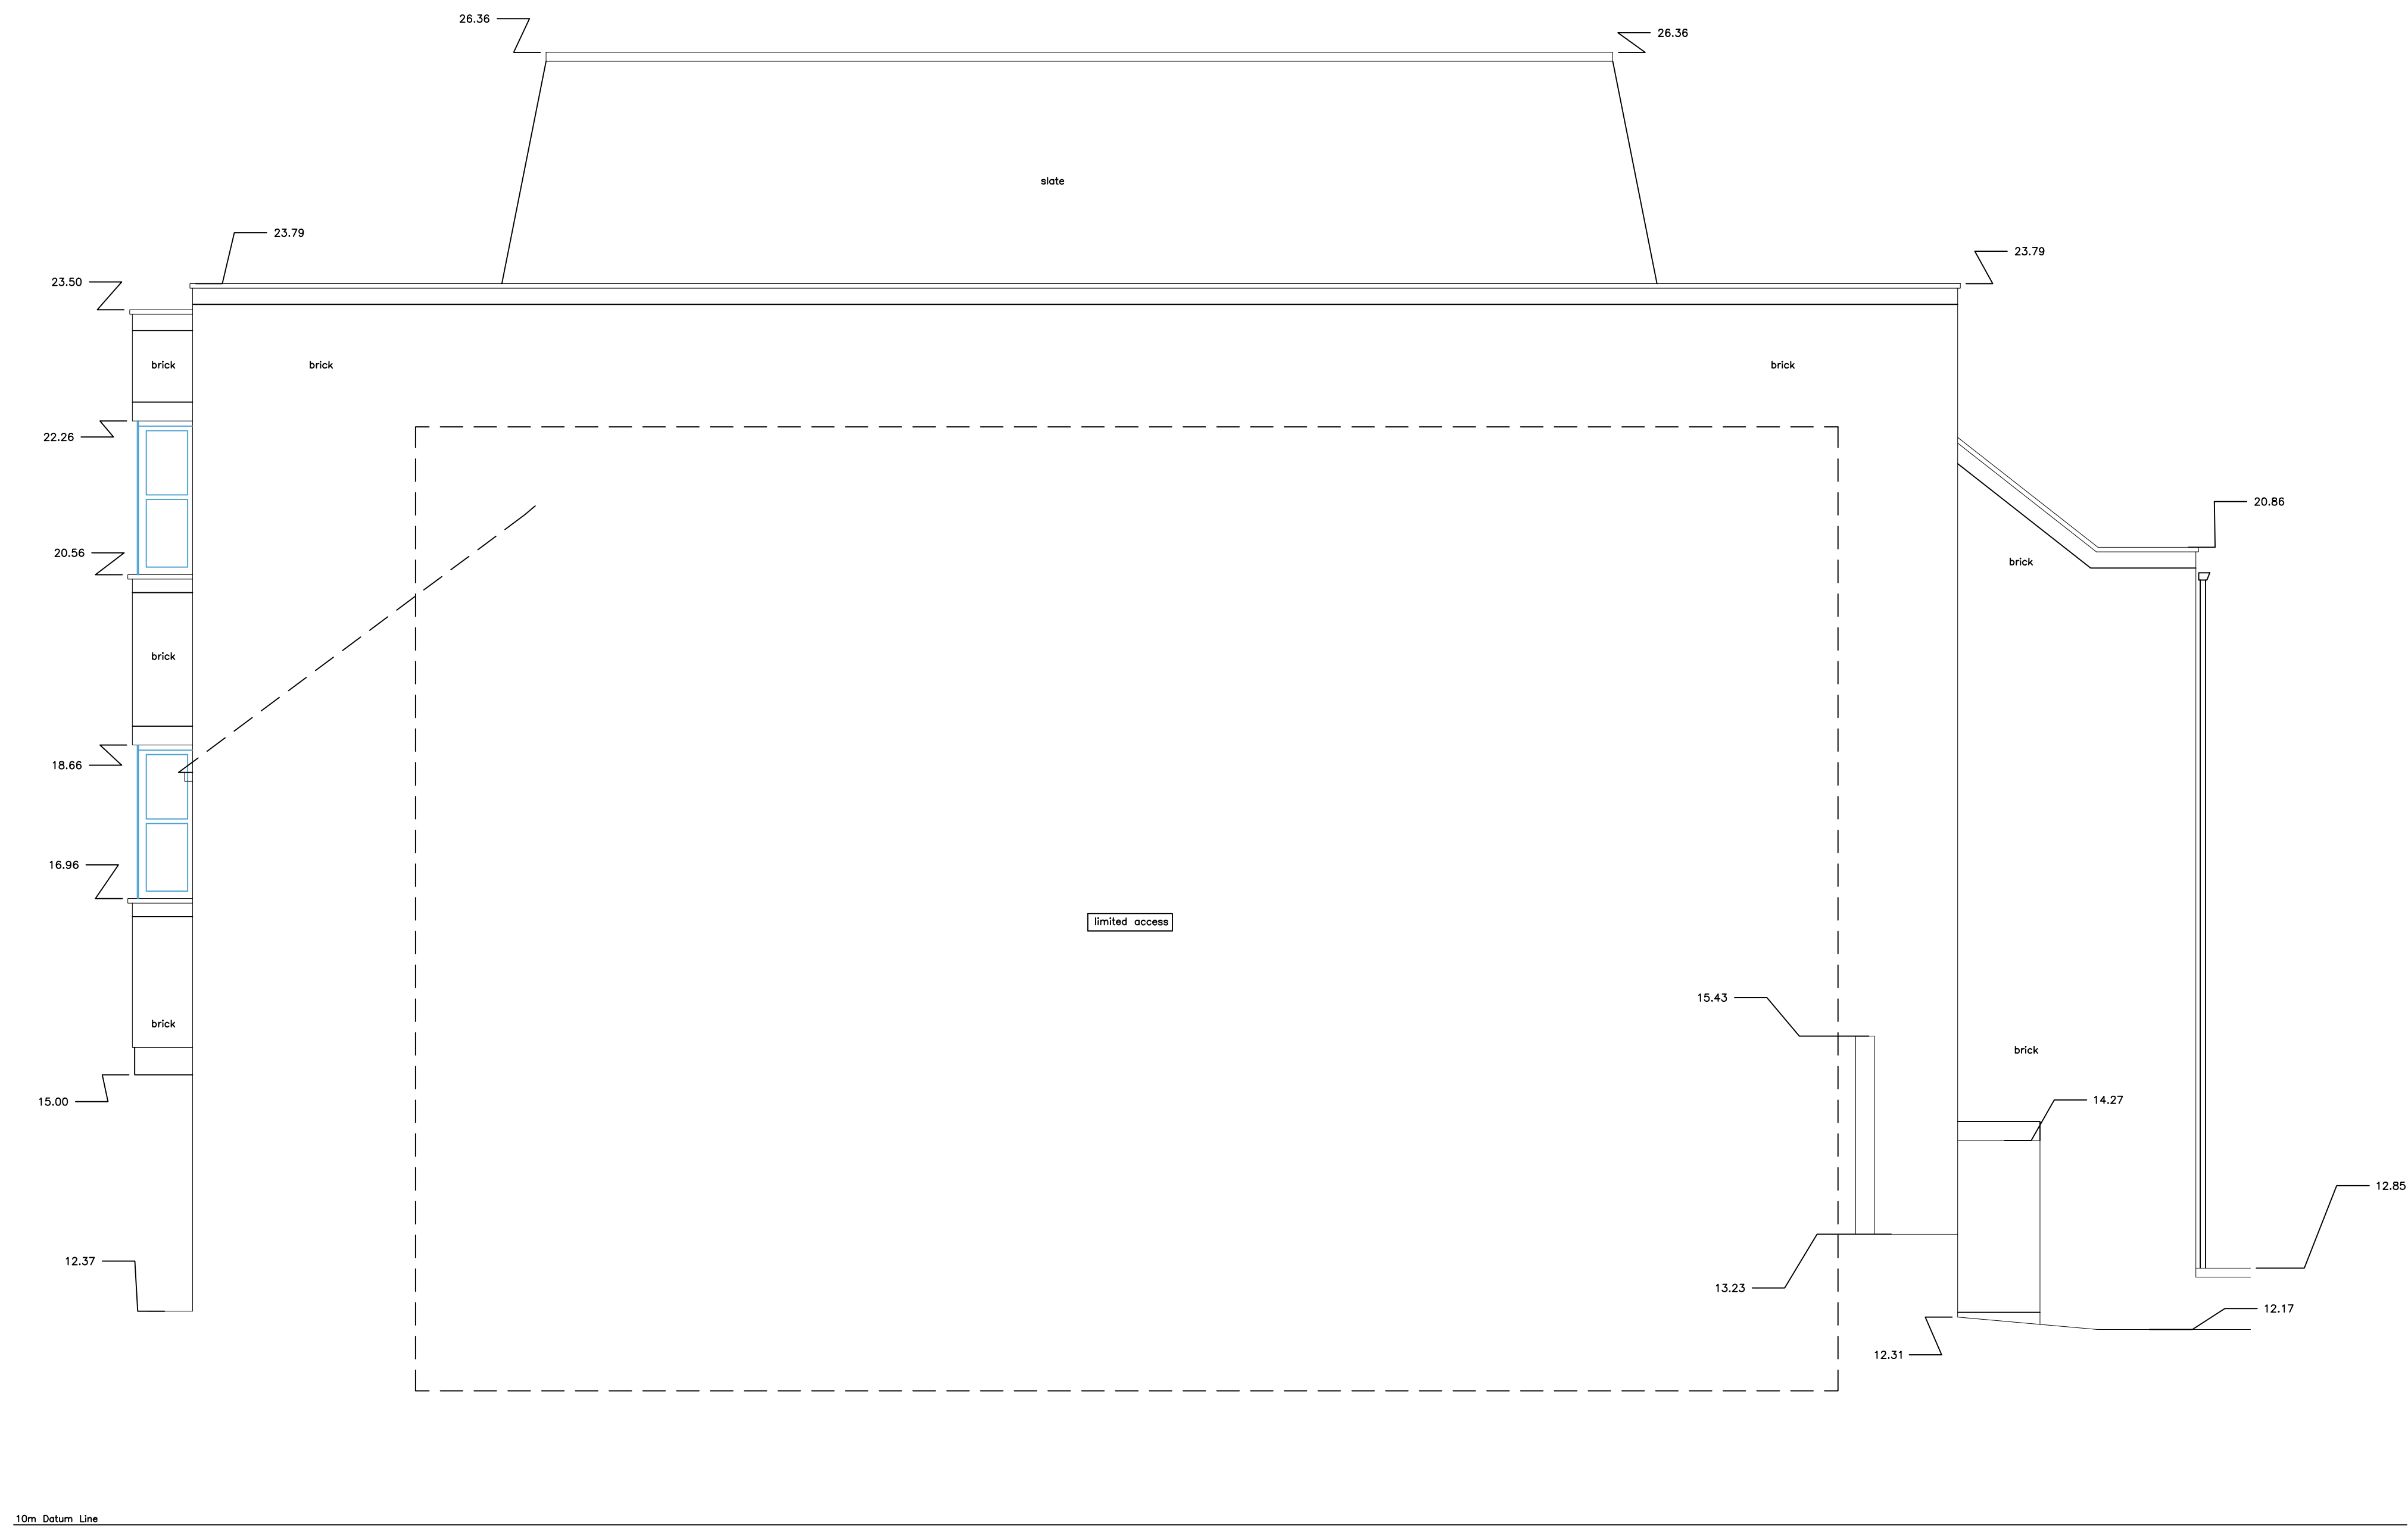

SOUTH ELEVATION

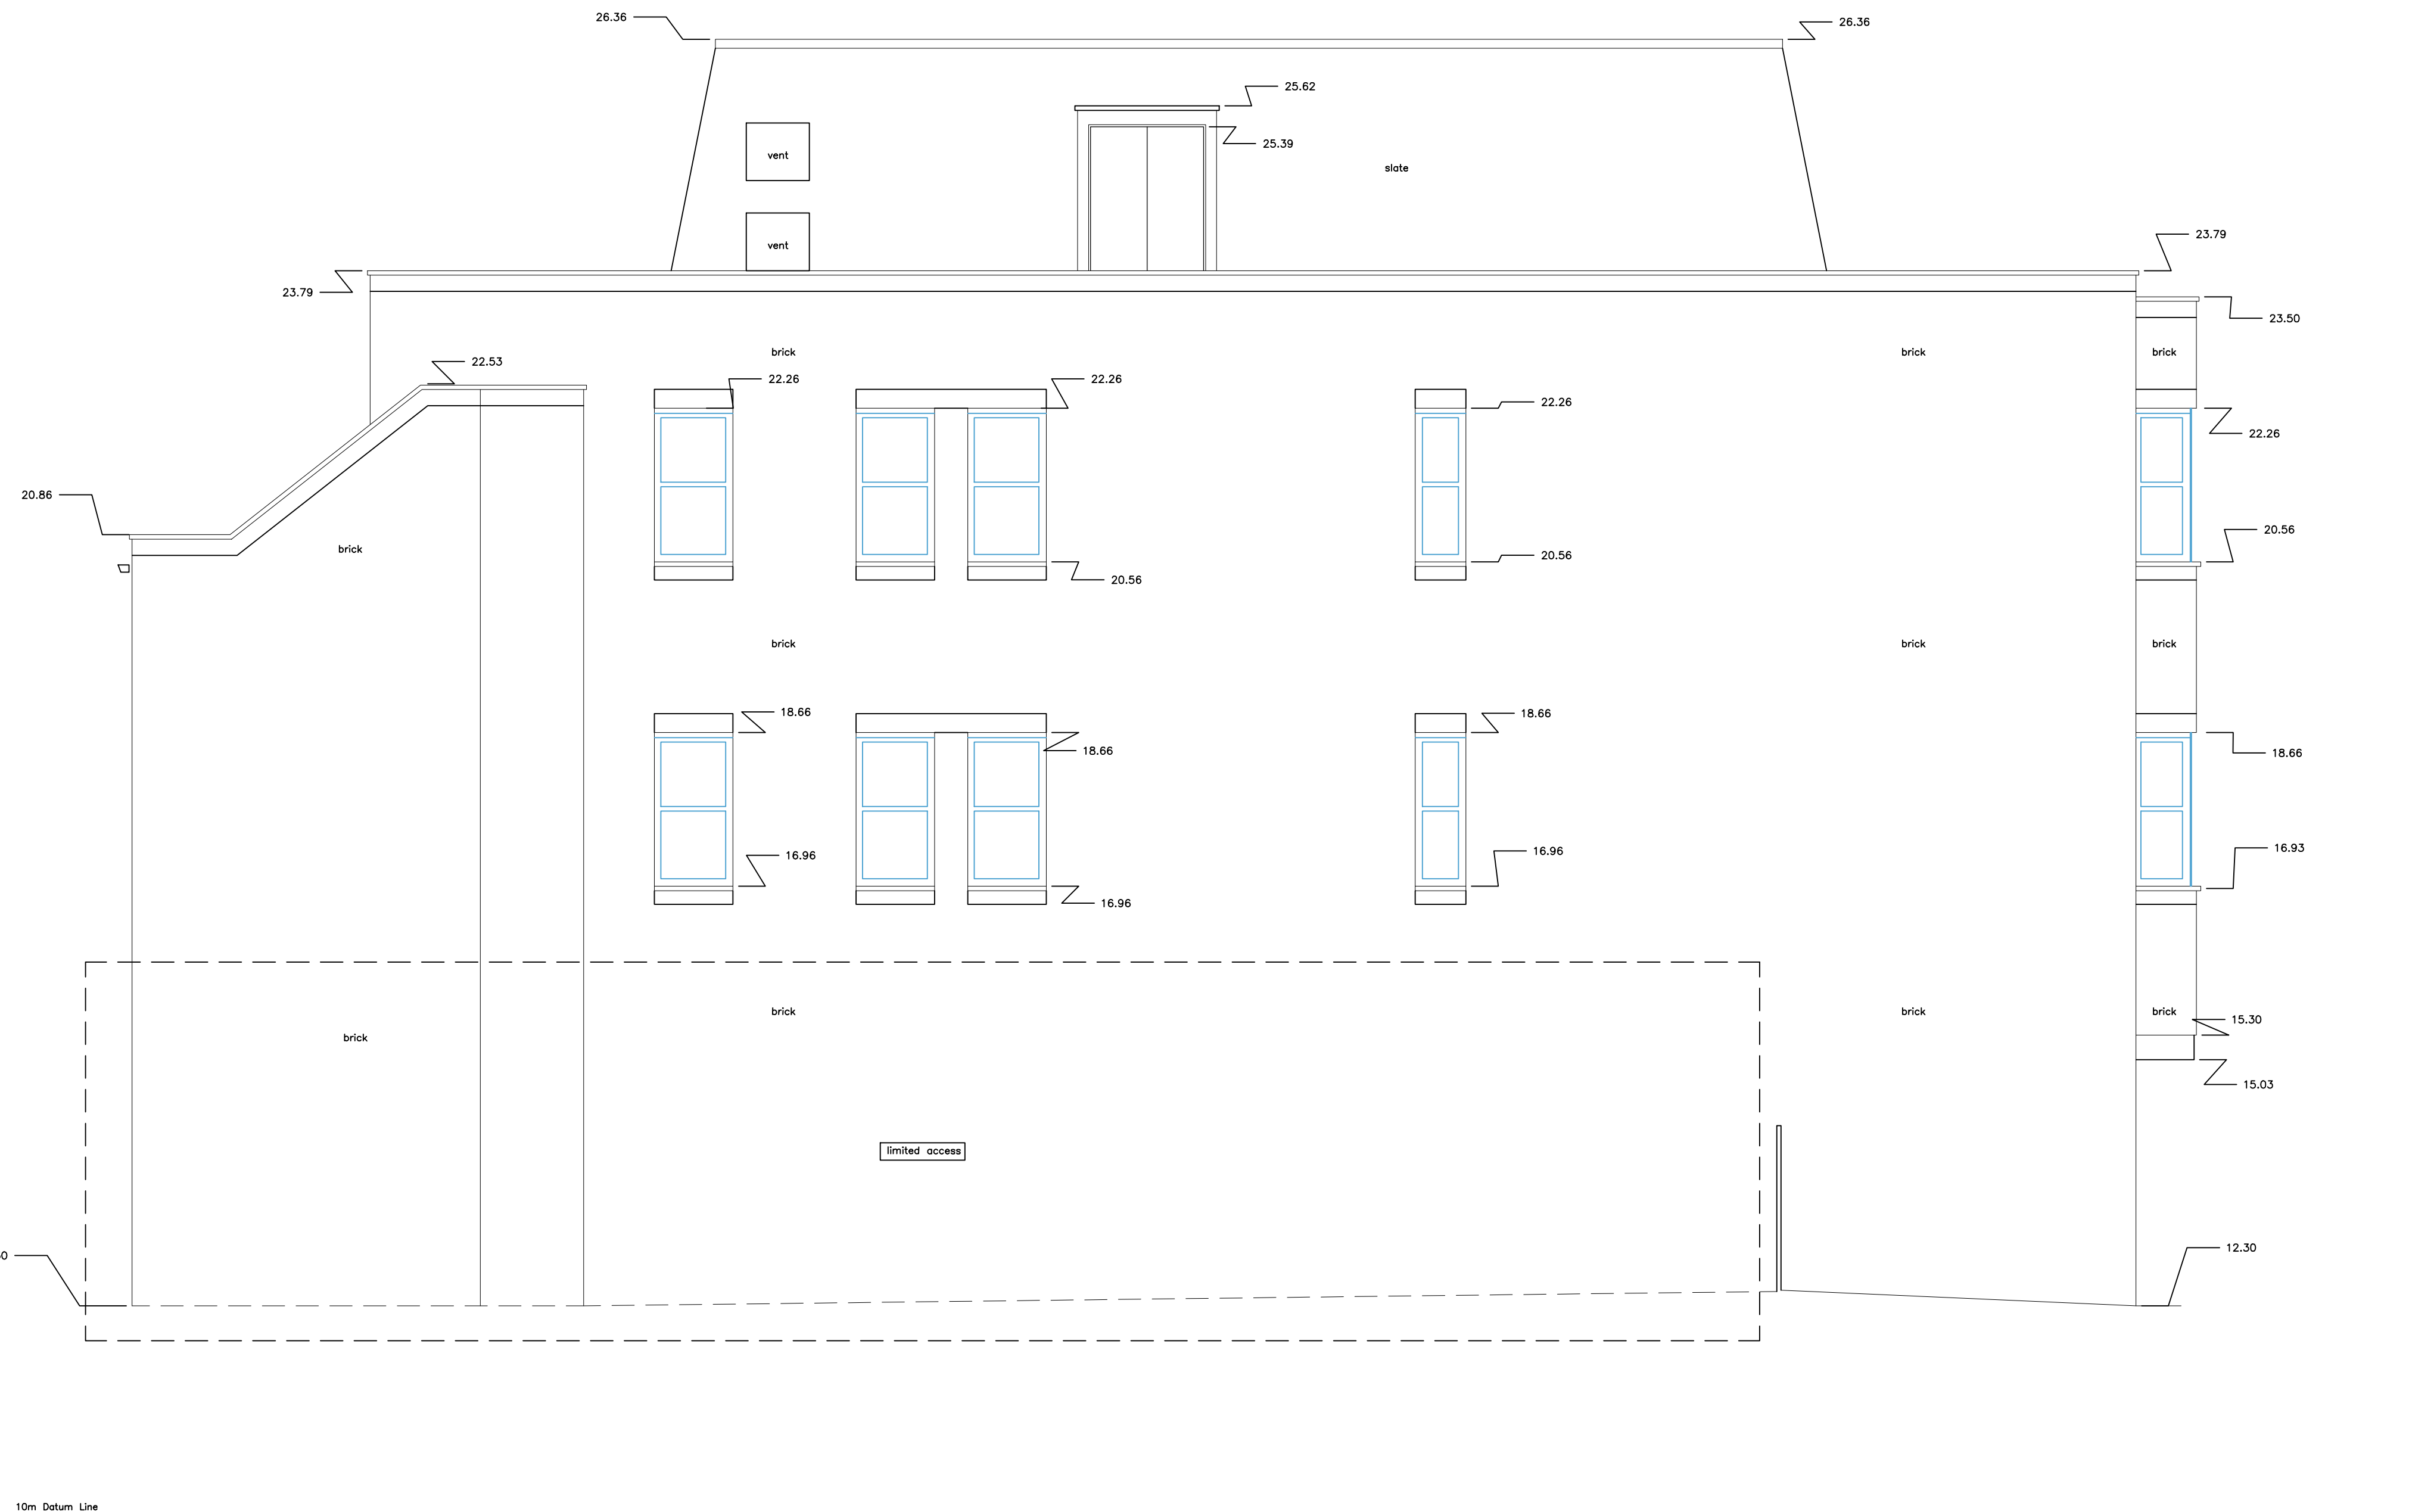


WEST ELEVATION



NORTH ELEVATION



EAST ELEVATION

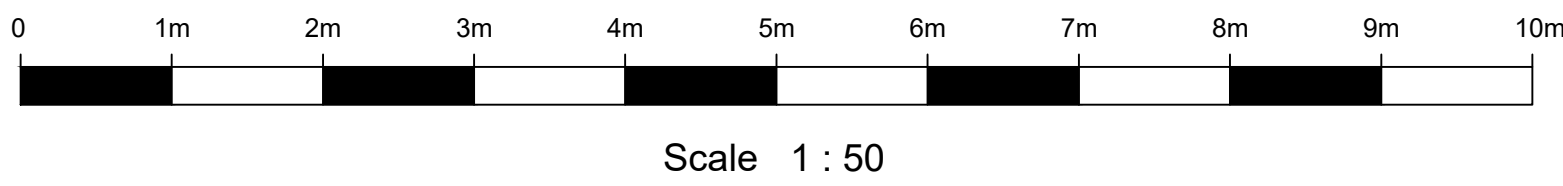

Elevation Locations

Key

Beam	_____
Ceiling	_____
Customer/Worktop	_____
Door	_____
Door/Opening	_____
Double Glazing	_____
Level	0.00
Manhole	○
Overhead	_____
Section	_____
Services	_____
Steps/Ramps	_____
Wall	_____
Window	_____

Abbreviations

fl = floor level	dh = door head
cl = ceiling level	dc = door cill
fd = false ceiling level	th = head height
ulb = underside of	ch = cill height
ulsb = underside of beam	sh = strike height
csu = ceiling slopes up	sph = spring height
mh = manhole cover	ah = apex height

SWS
SouthWestSurveys

Tel: 01454 501683
Mobile: 07959404506
www.southwestsurveys.co.uk
info@southwestsurveys.co.uk

20 Parkway Park
Hargrave
Brixey
South Glou
BB33 3PU

Drawing Title:
Elevations

Project Name:
852-858 High Street
Tottenham, London, N17 0EY

Client:
Studio CBD
Agent:
N/A

Site Level Datum: OS GBMS	Grid Orientation: GPS North
Date: 28th July 2023	Scale: 1:25 (A3)
Surveyed By: SW	Drawn By: SW
Sheet ID: 00000000000000000000	Rev: 00