




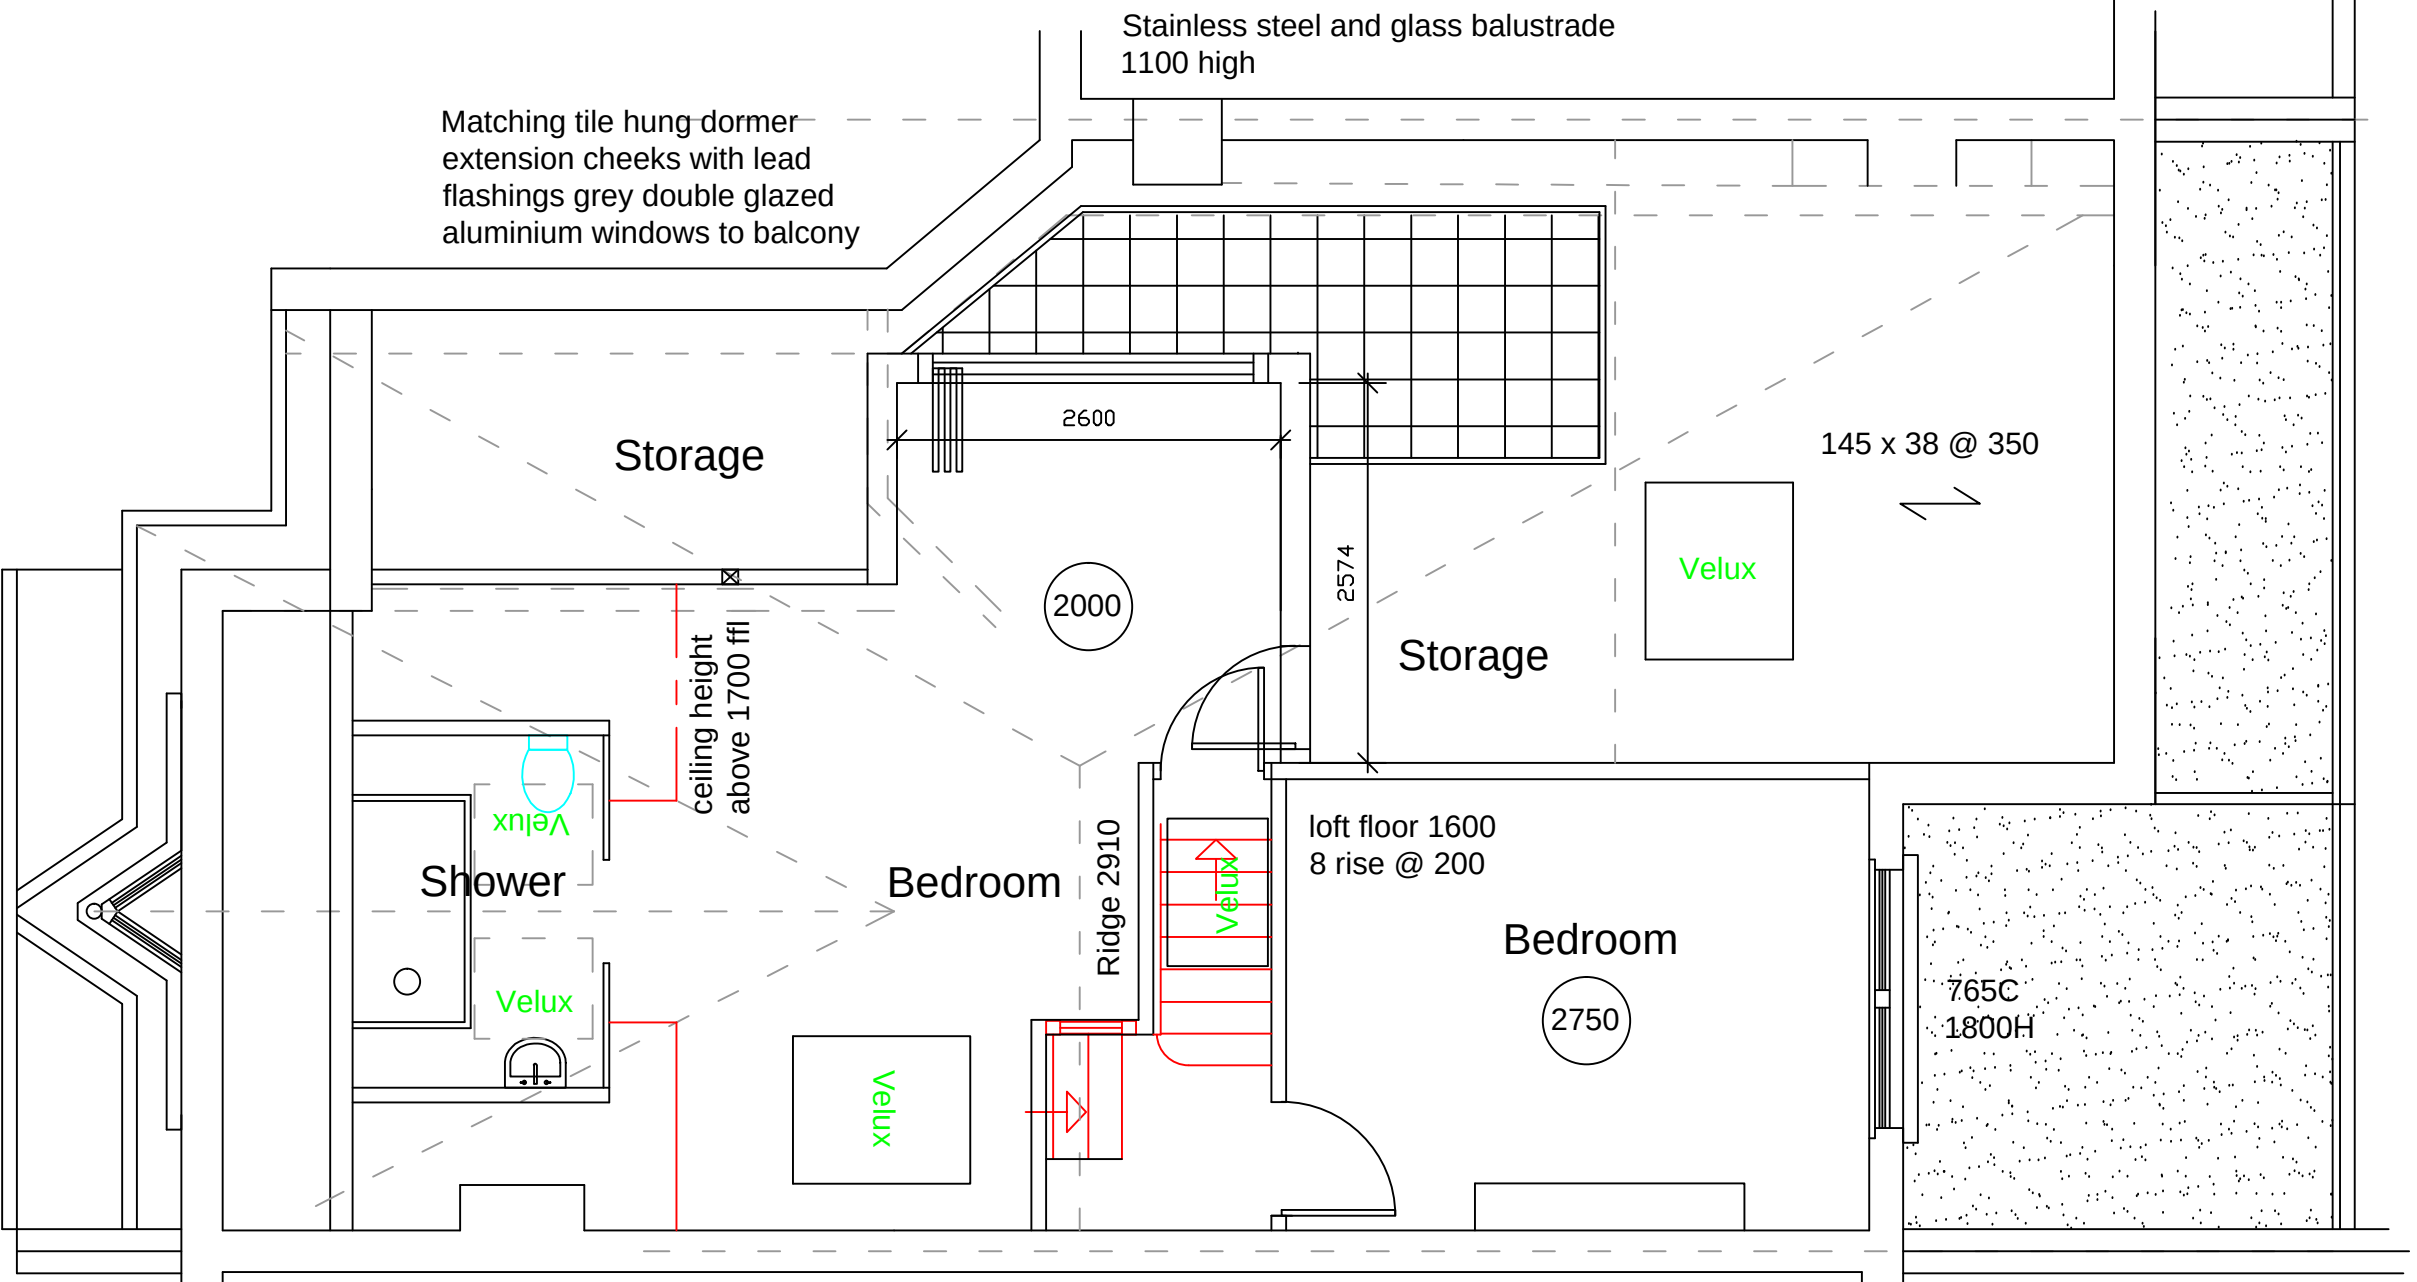


PROPOSED SECOND & LOFT FLOOR

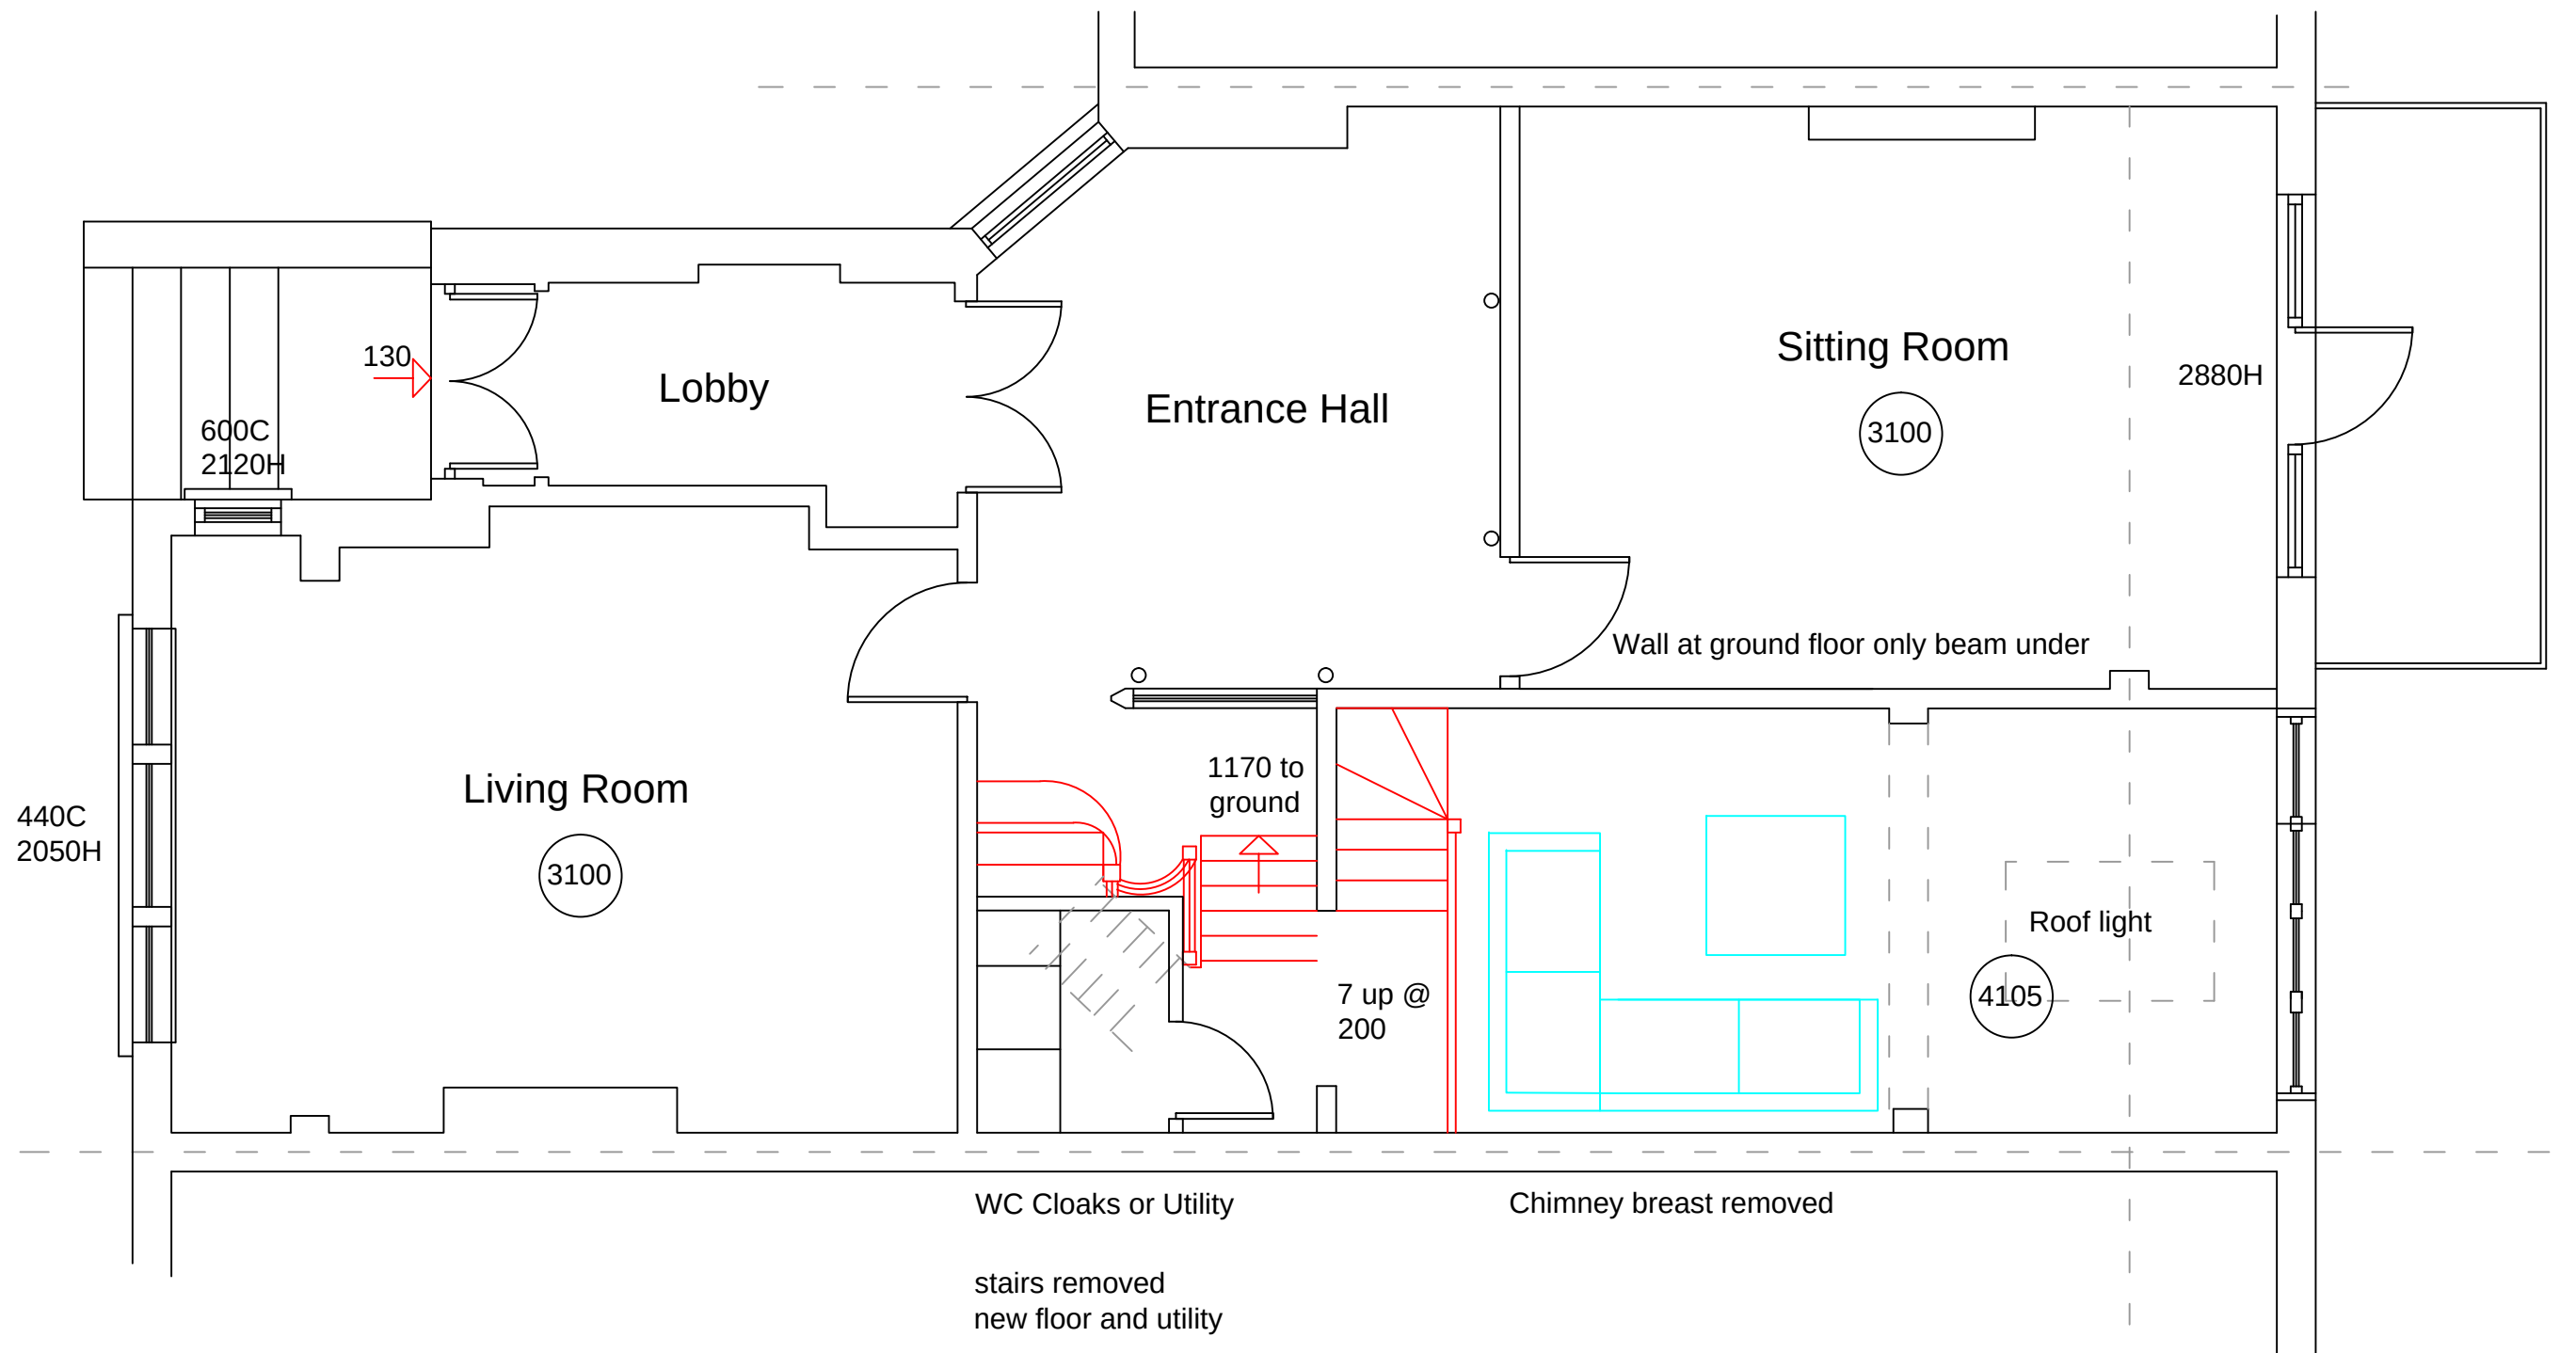

PROPOSED GROUND FLOOR


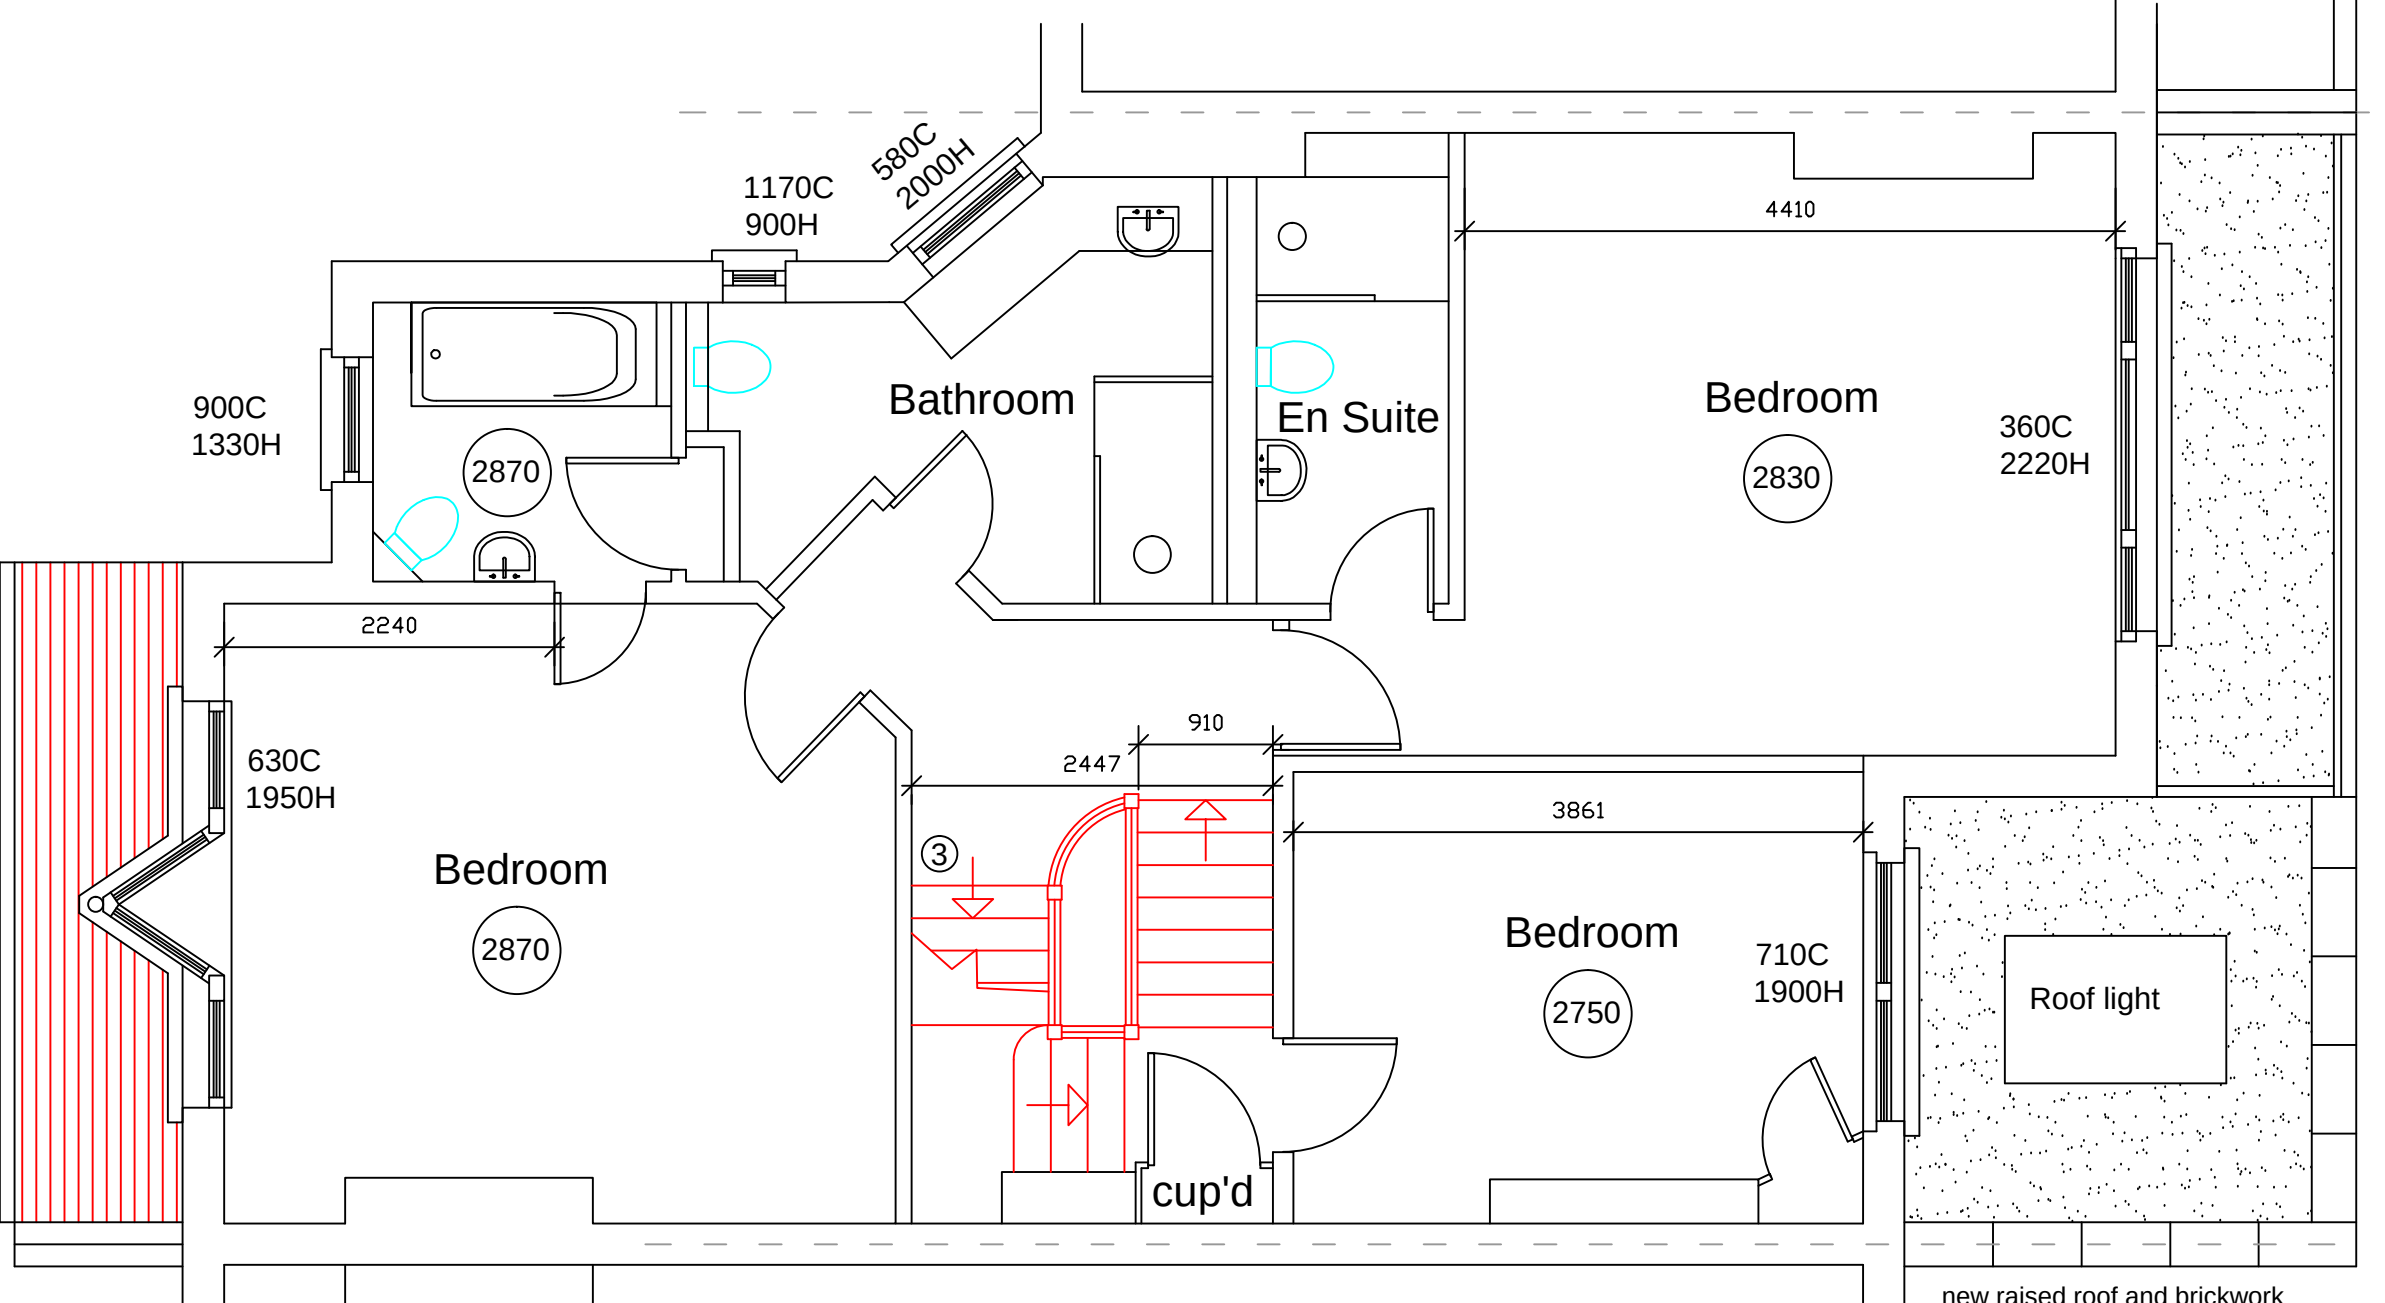


PROPOSED FIRST FLOOR

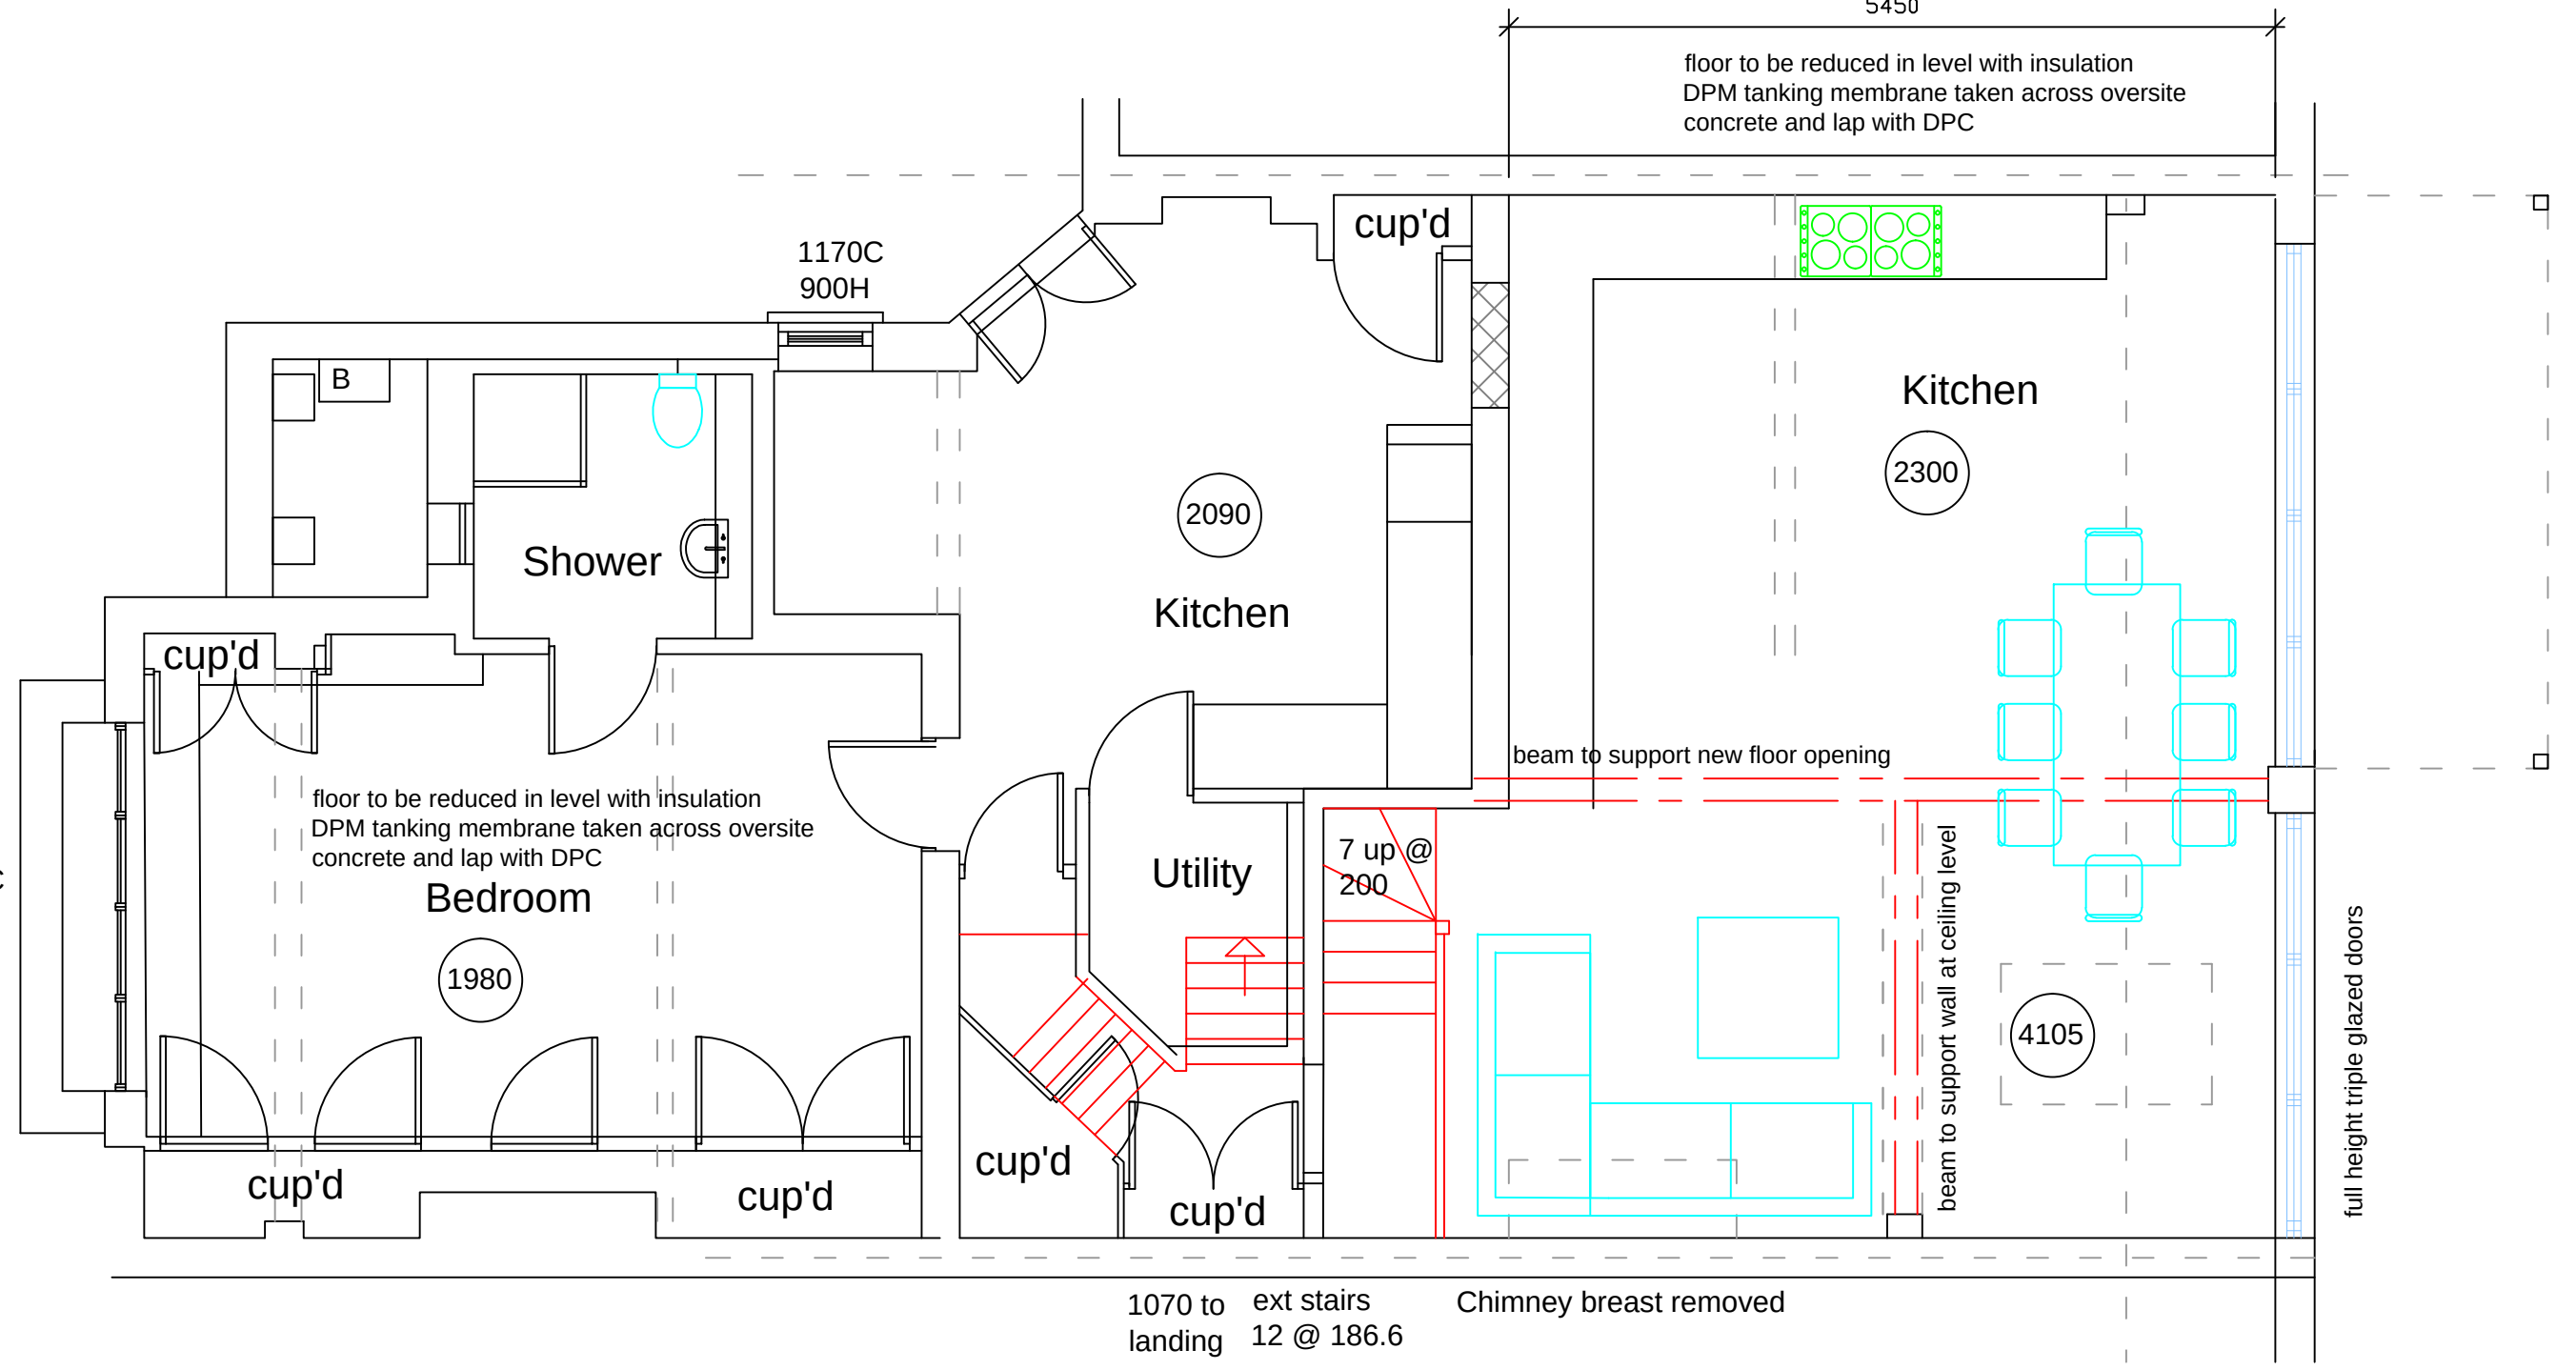

PROPOSED LOWER GROUND FLOOR

PLANNING ISSUE - 09/10/2023

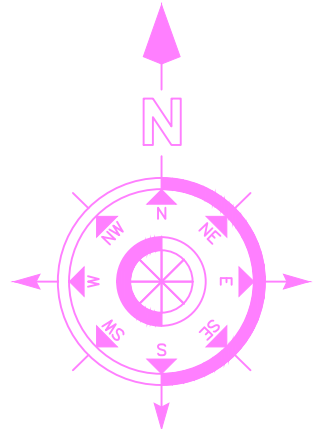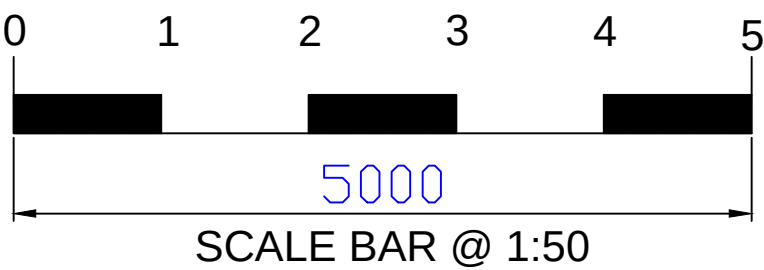

LOCATION PLAN



BCA
BRYAN CONNOR ASSOCIATES LIMITED
DESIGN & PLANNING CONSULTANTS
2 TREGARON AVENUE, LONDON. N8 9EY Tel: 020 8340 9294 Mob: 07958738247
Email: bryan.connor@outlook.com bca-design.net

PROJECT:	23 METHUEN PARK LONDON N10 2JR		
CLIENT:	TOBY FINDEN-CROFTS & JUSTINE FIELD		
DESCRIPTION:	PROPOSED FLOOR PLANS		
DRAWING No.	2319 - 04	SCALE.	1:50 @ A1
REVISION.	-	DATE.	22/08/2023