




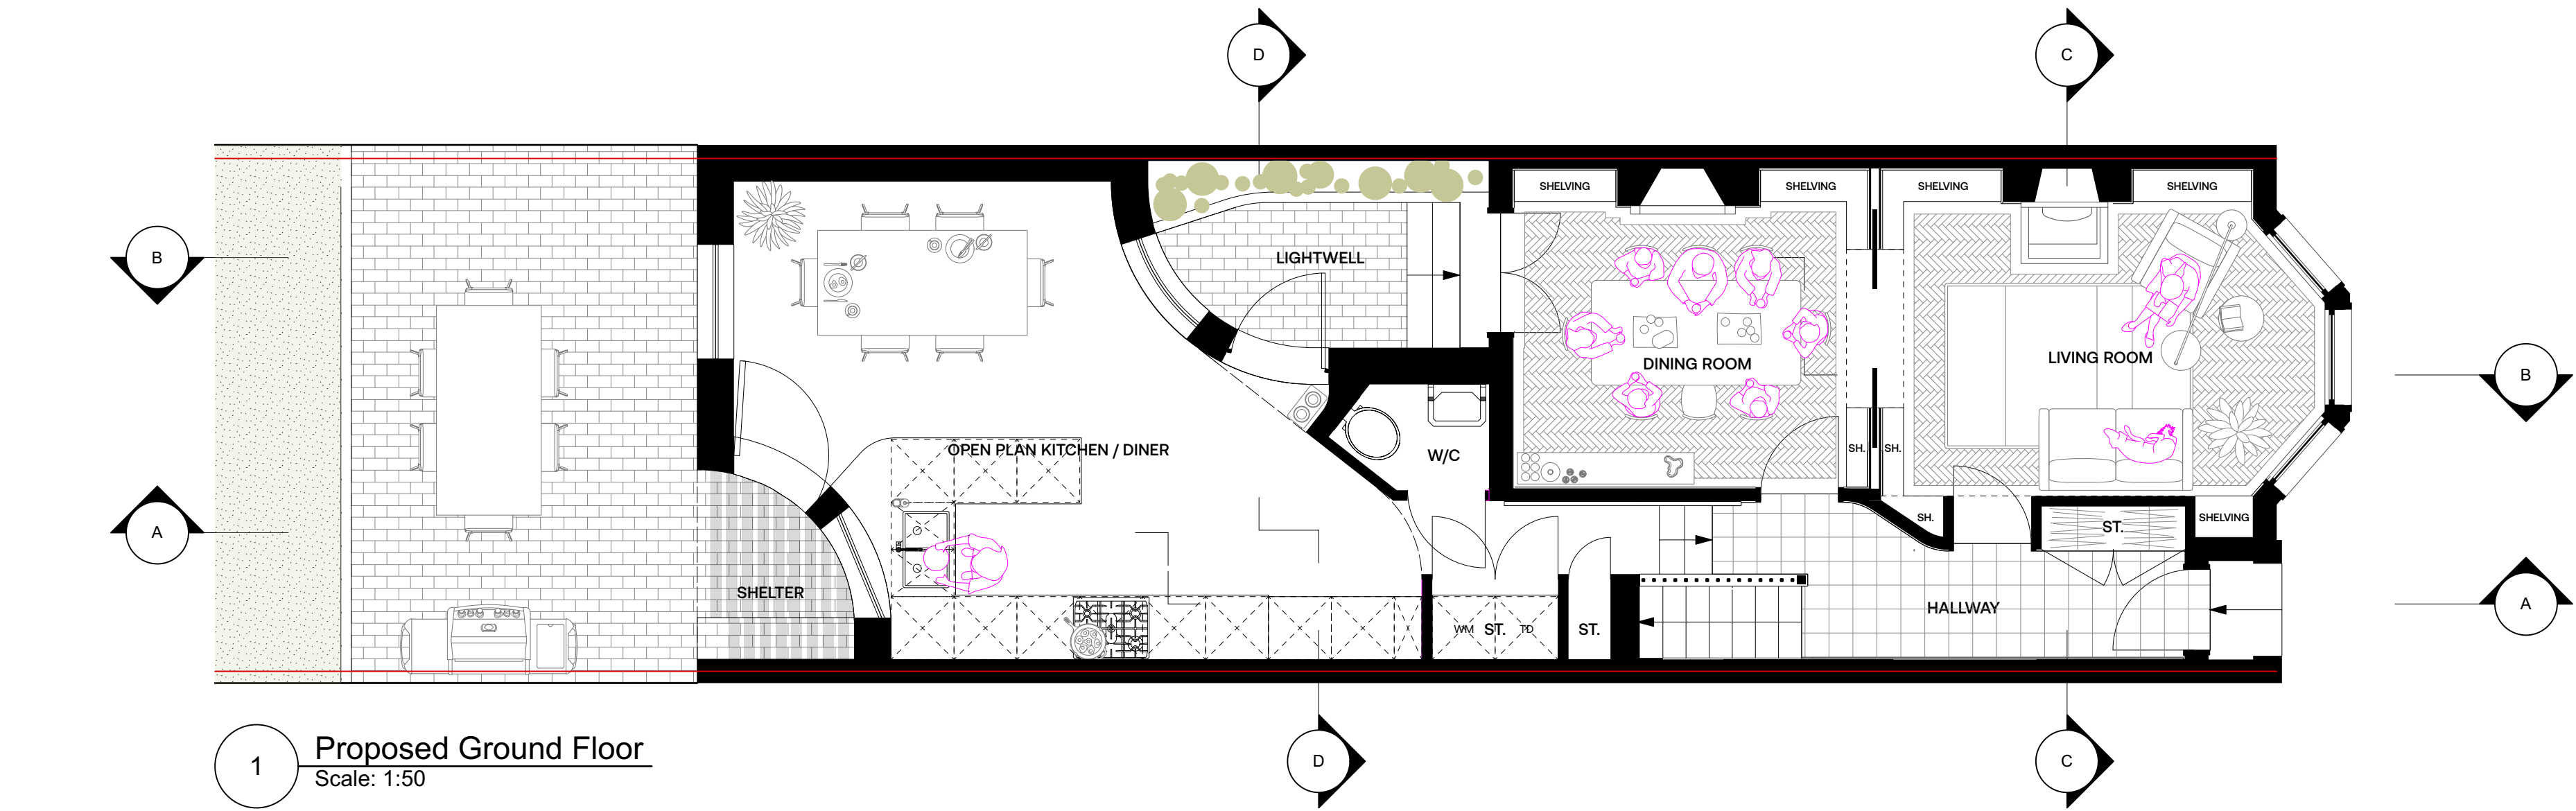


1 Proposed Ground Floor
Scale: 1:50

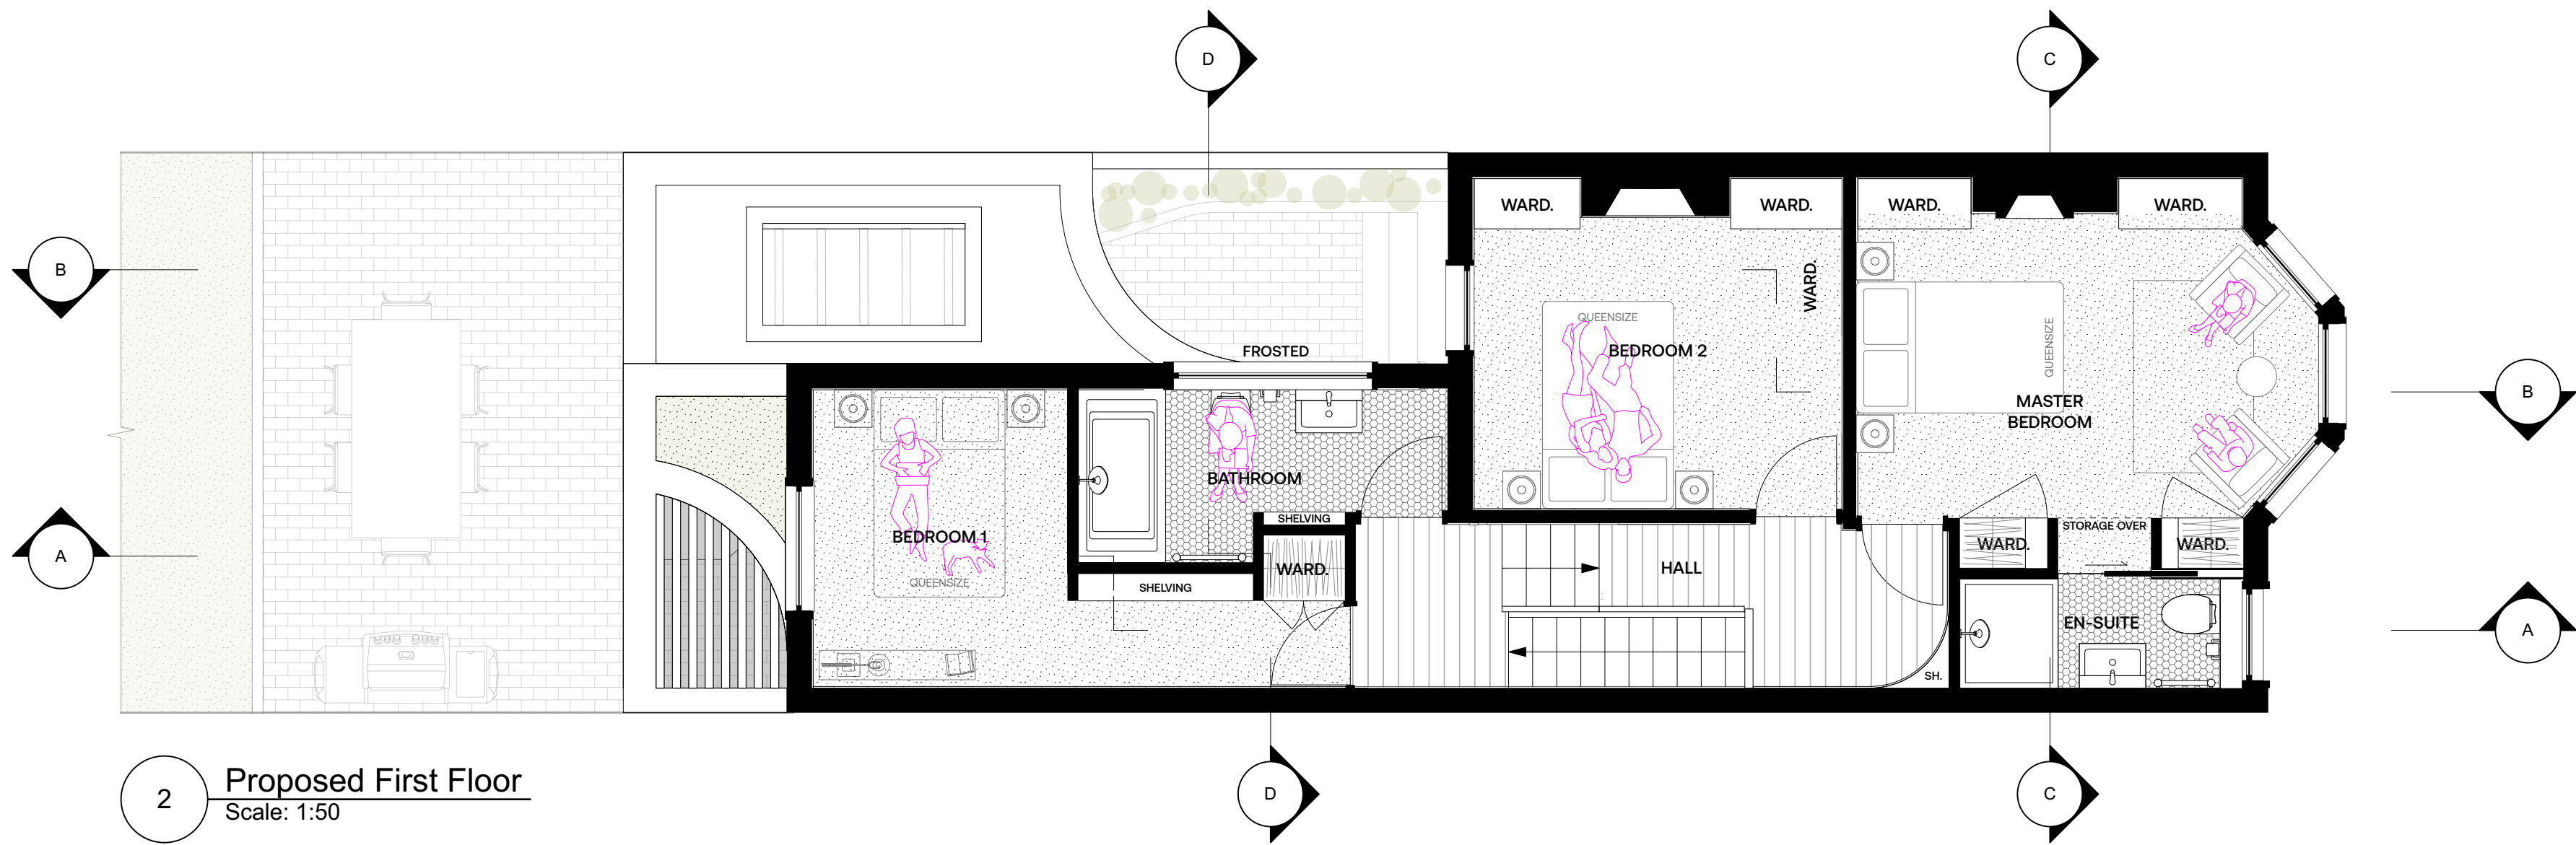

2 Proposed First Floor
Scale: 1:50

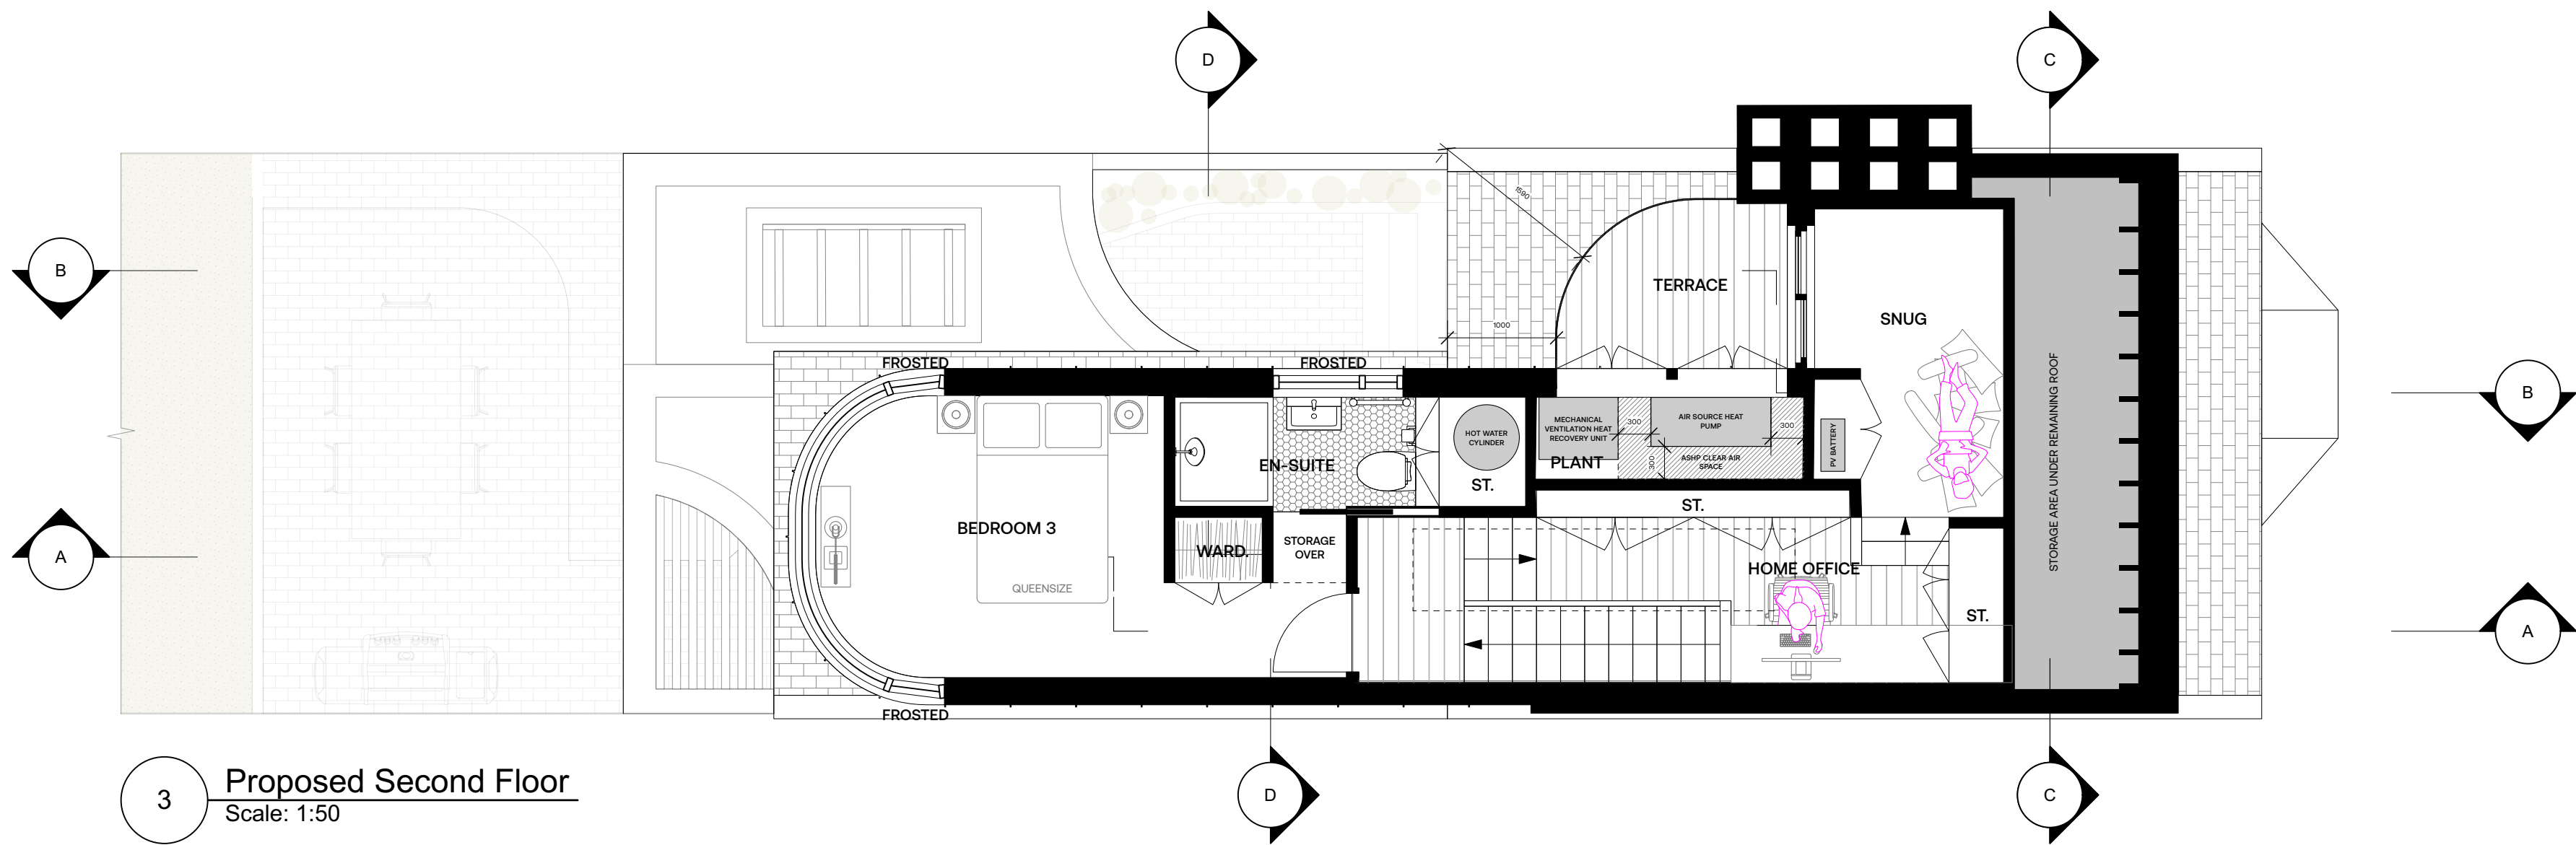

3 Proposed Second Floor
Scale: 1:50

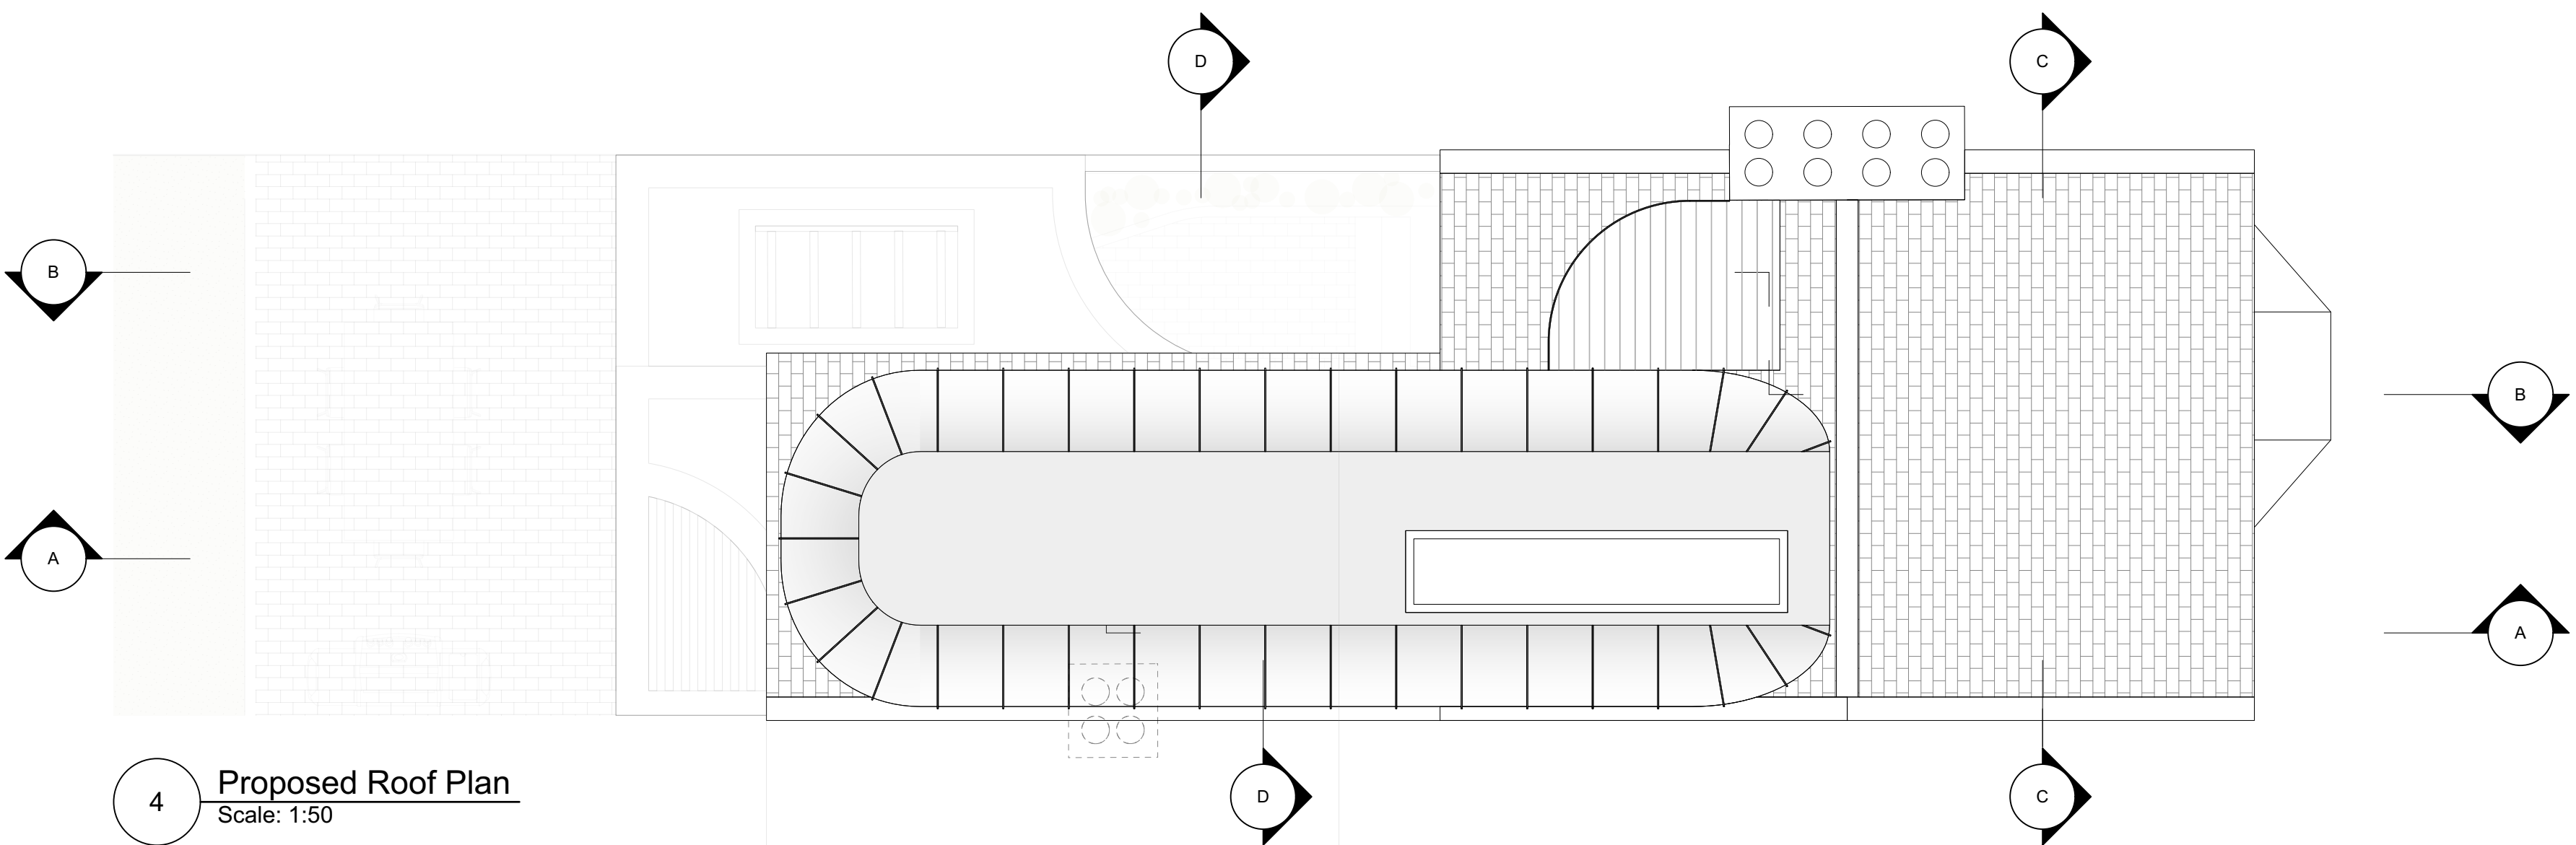

4 Proposed Roof Plan
Scale: 1:50

FOR APPROVAL

GENERAL NOTES

01. Do not scale drawings.

02. All dimensions are in millimetres unless otherwise stated.

03. All dimensions shall be verified on site before proceeding with work.

04. The drawings to be read in conjunction with all related information including structural, mechanical and electrical information and all other documents.

05. Any discrepancies to be reported to the Architect immediately.

06. All products to be fixed to the structure in accordance with the manufacturer's recommendations. Verify the load capacity of any existing structure before making recommendations and design.

07. Report any discrepancies in structural openings between drawings, schedules and manufacturer's recommendations.

REV	DESCRIPTION	DATE
1	Issue for approval	2023/03/01
2	Issue for approval	2023/03/01
3	Issue for approval	2023/03/01
4	Issue for approval	2023/03/01

Cuozzo Fleming

111 Effingham Road

London, E15 3BP

NO. 177

PROJECT

DRAWING

Proposed Plans

SCALE



1:50 @ ISO A1

DRAWING NO.


004

REV


C

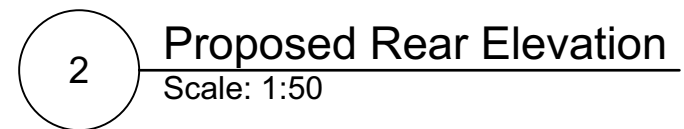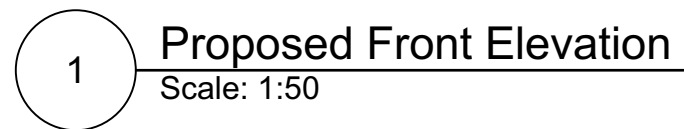


DRAWING NO.		REV
005		C

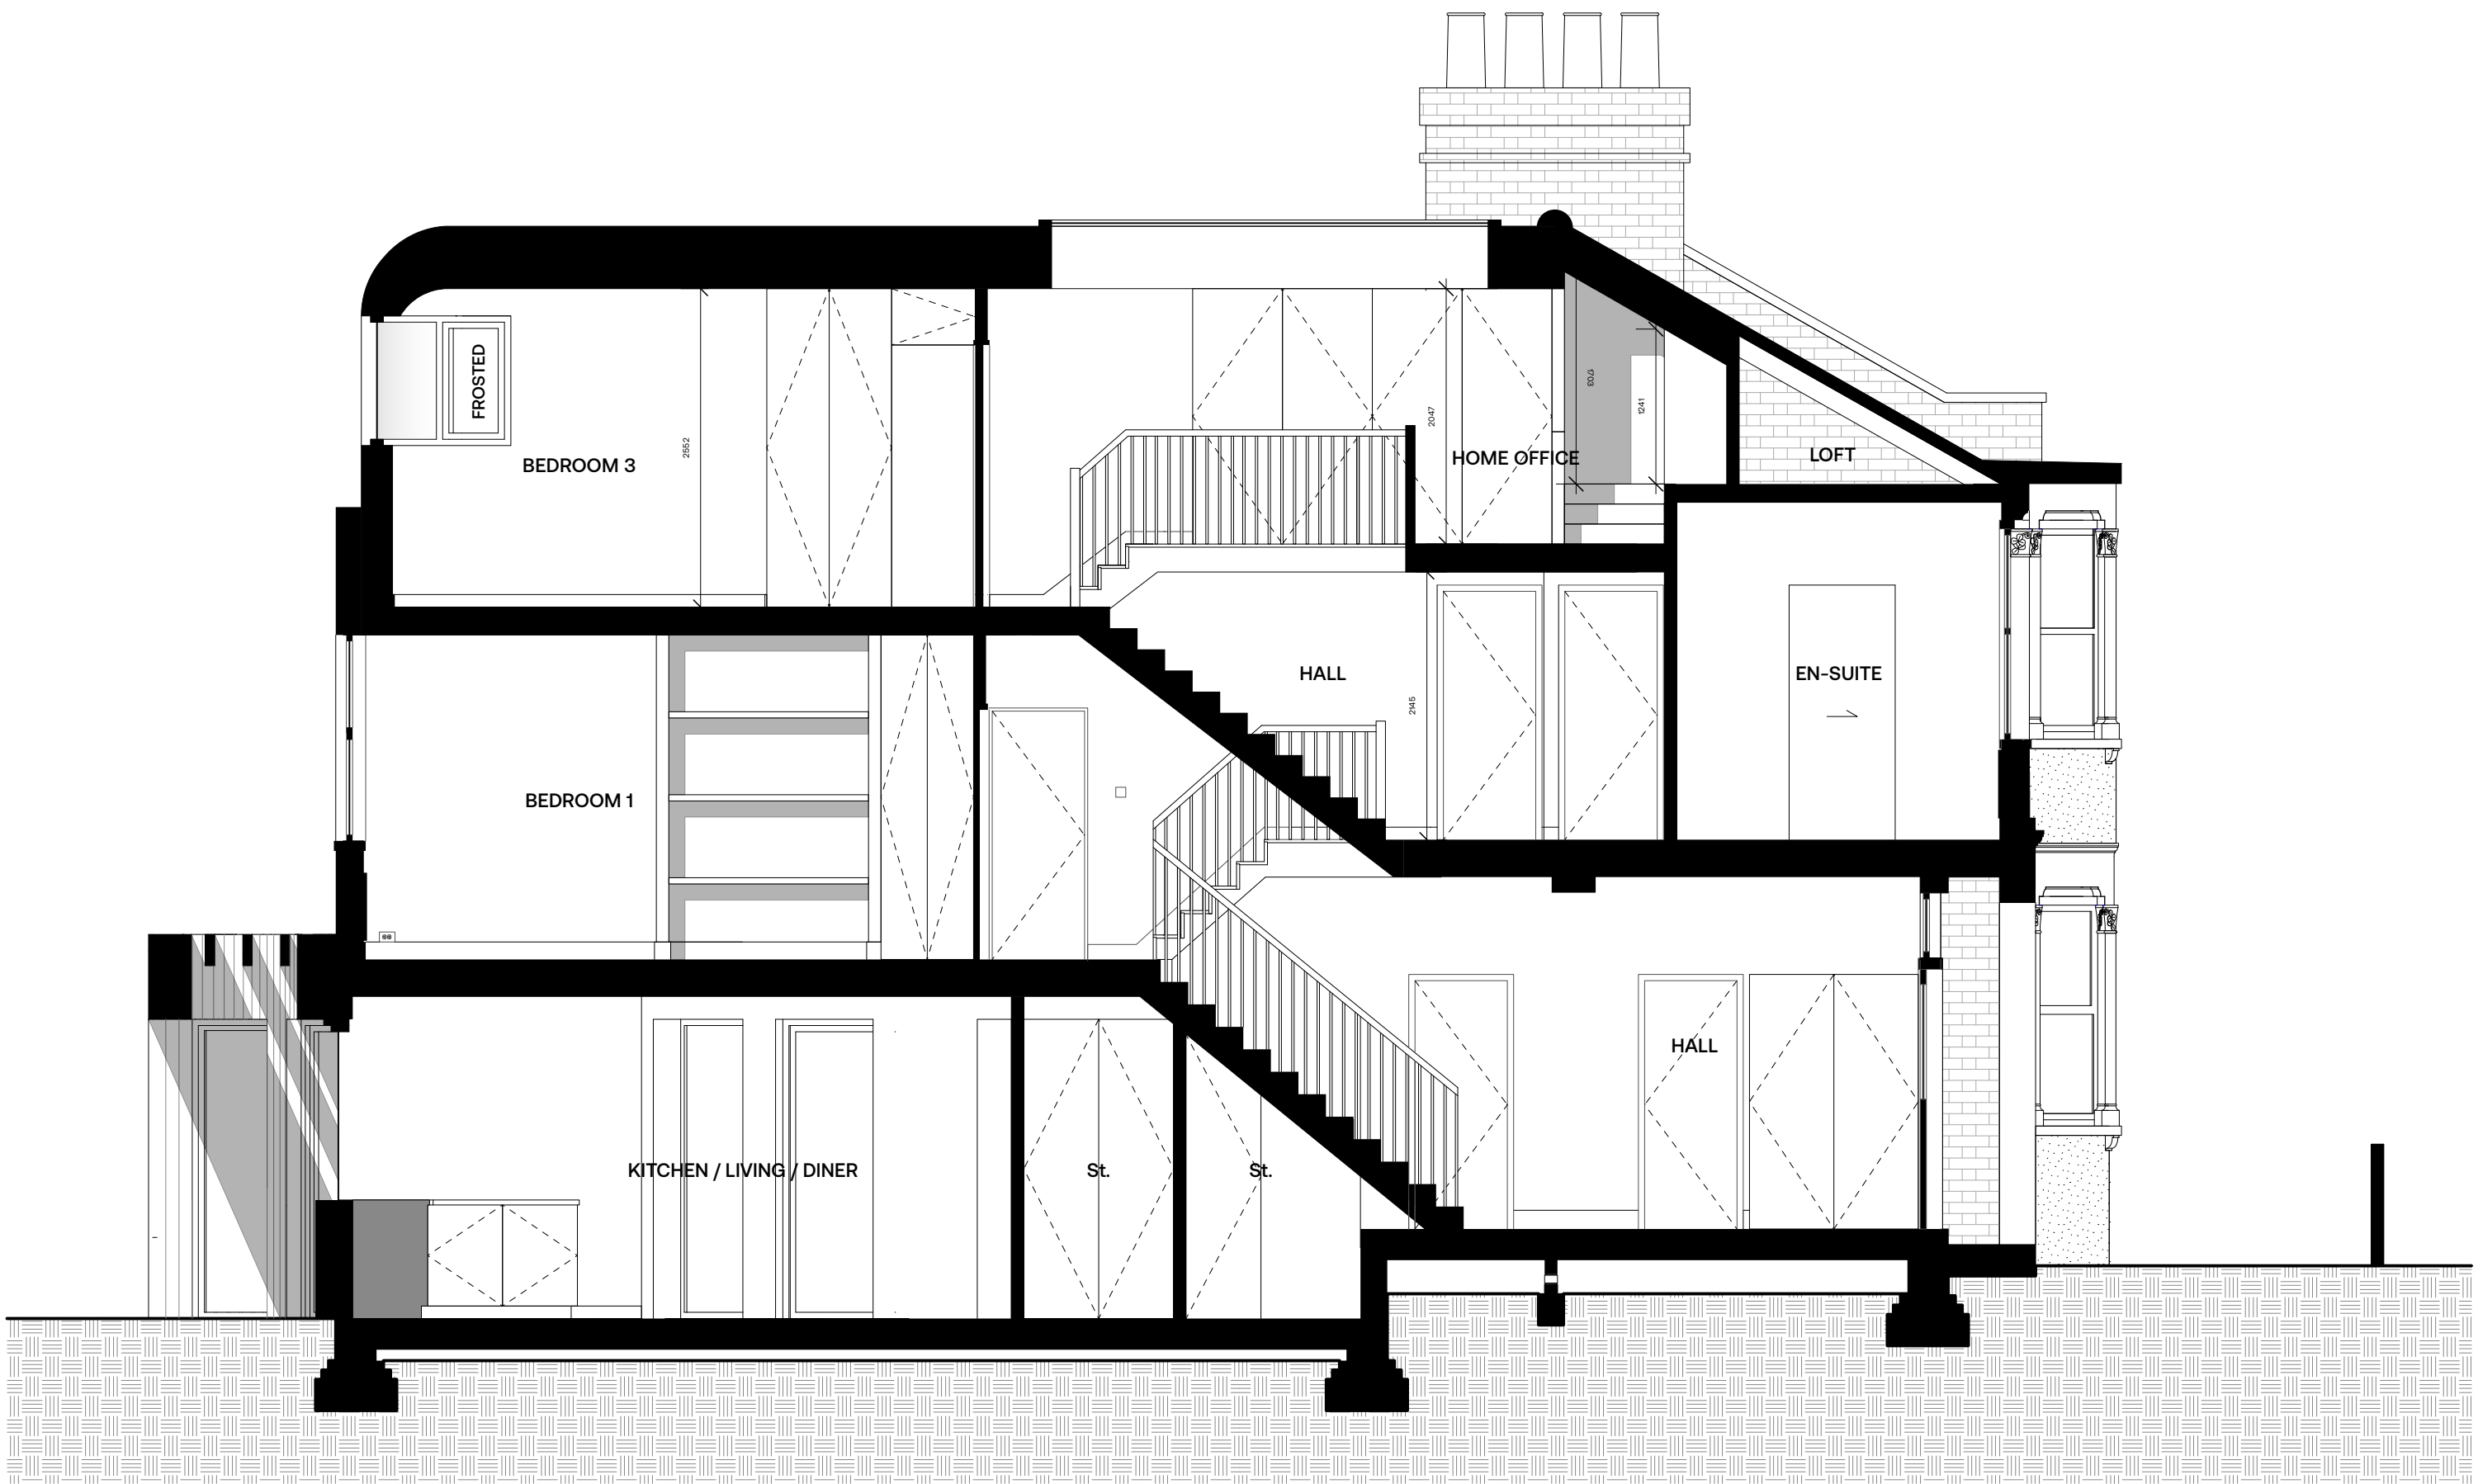


1 Proposed Section A
Scale: 1:50

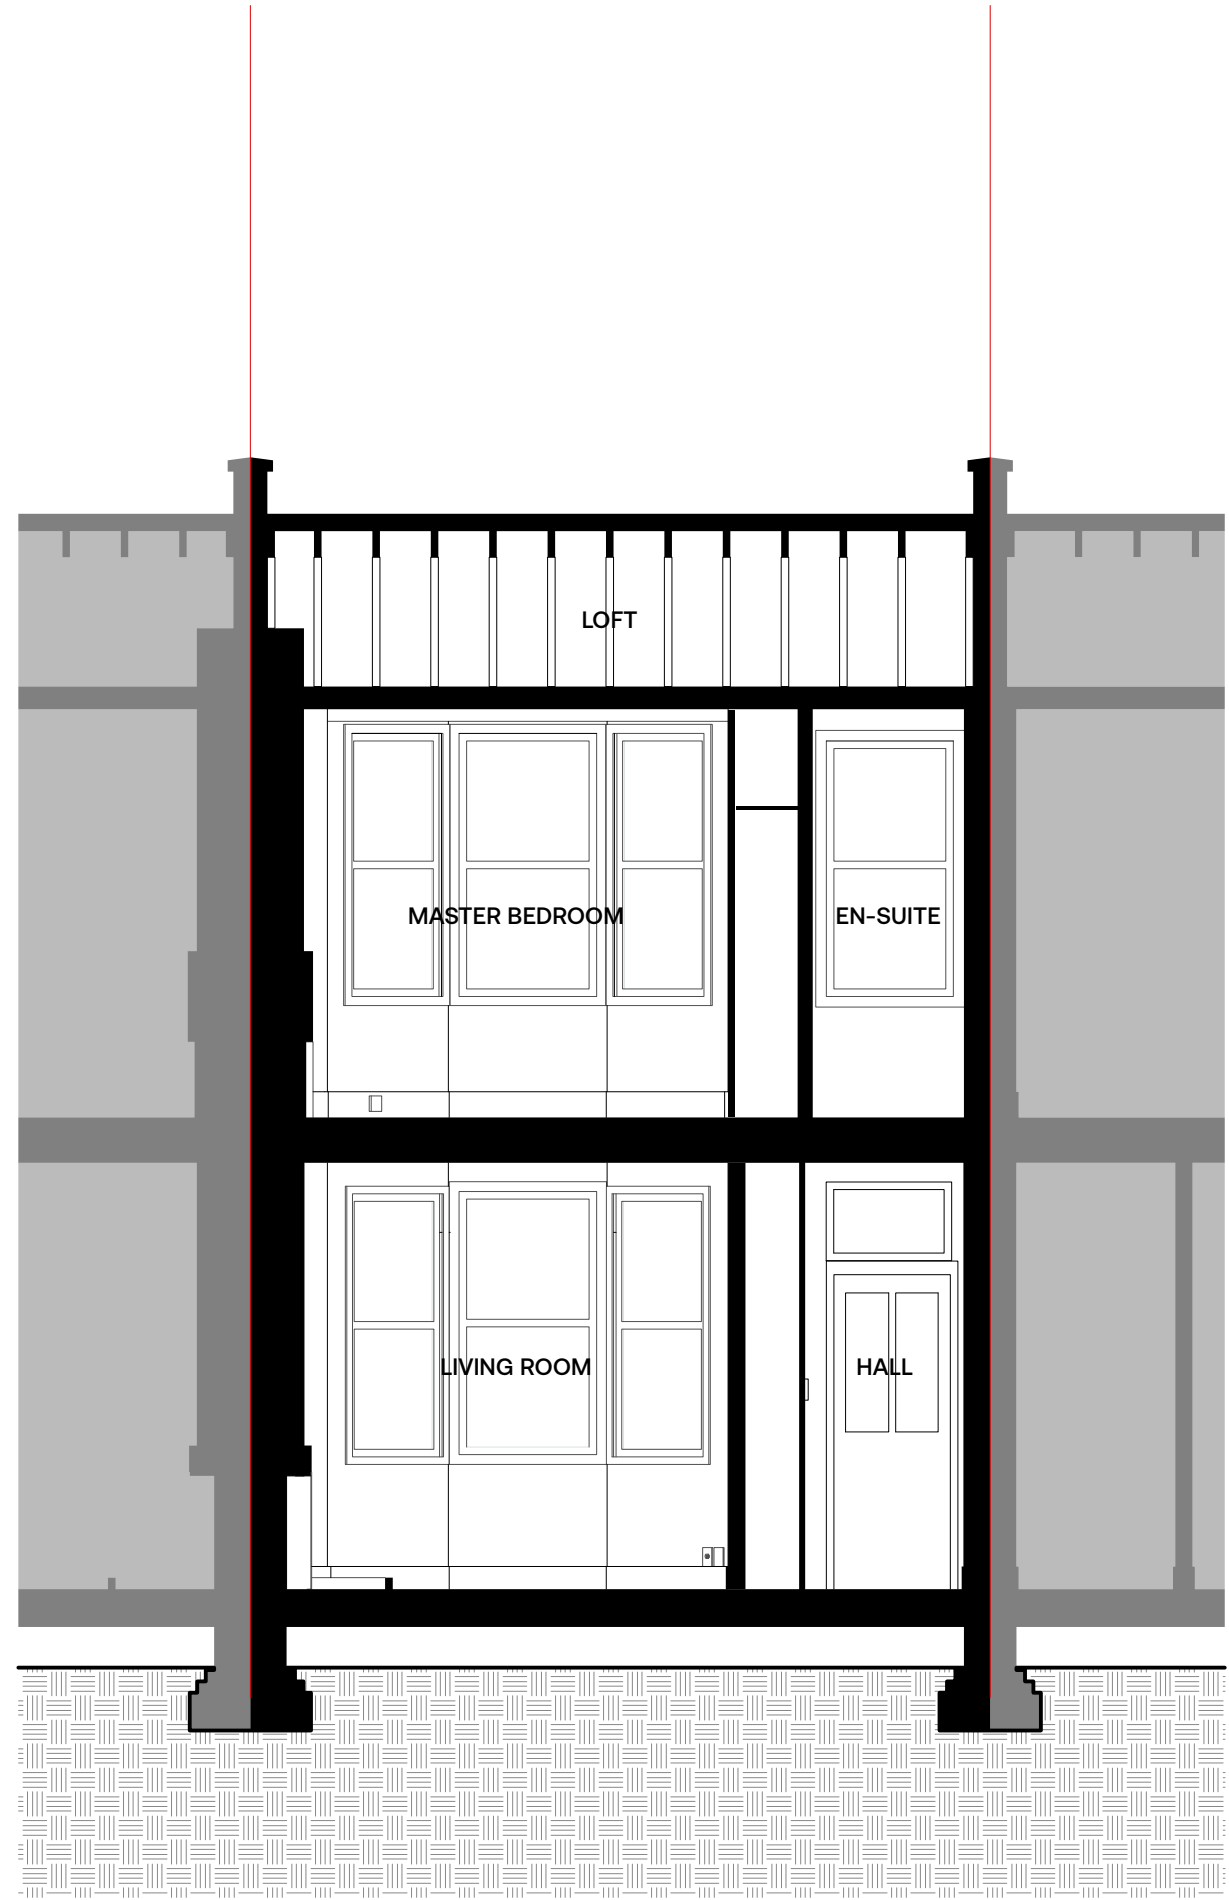

3 Proposed Section C
Scale: 1:50

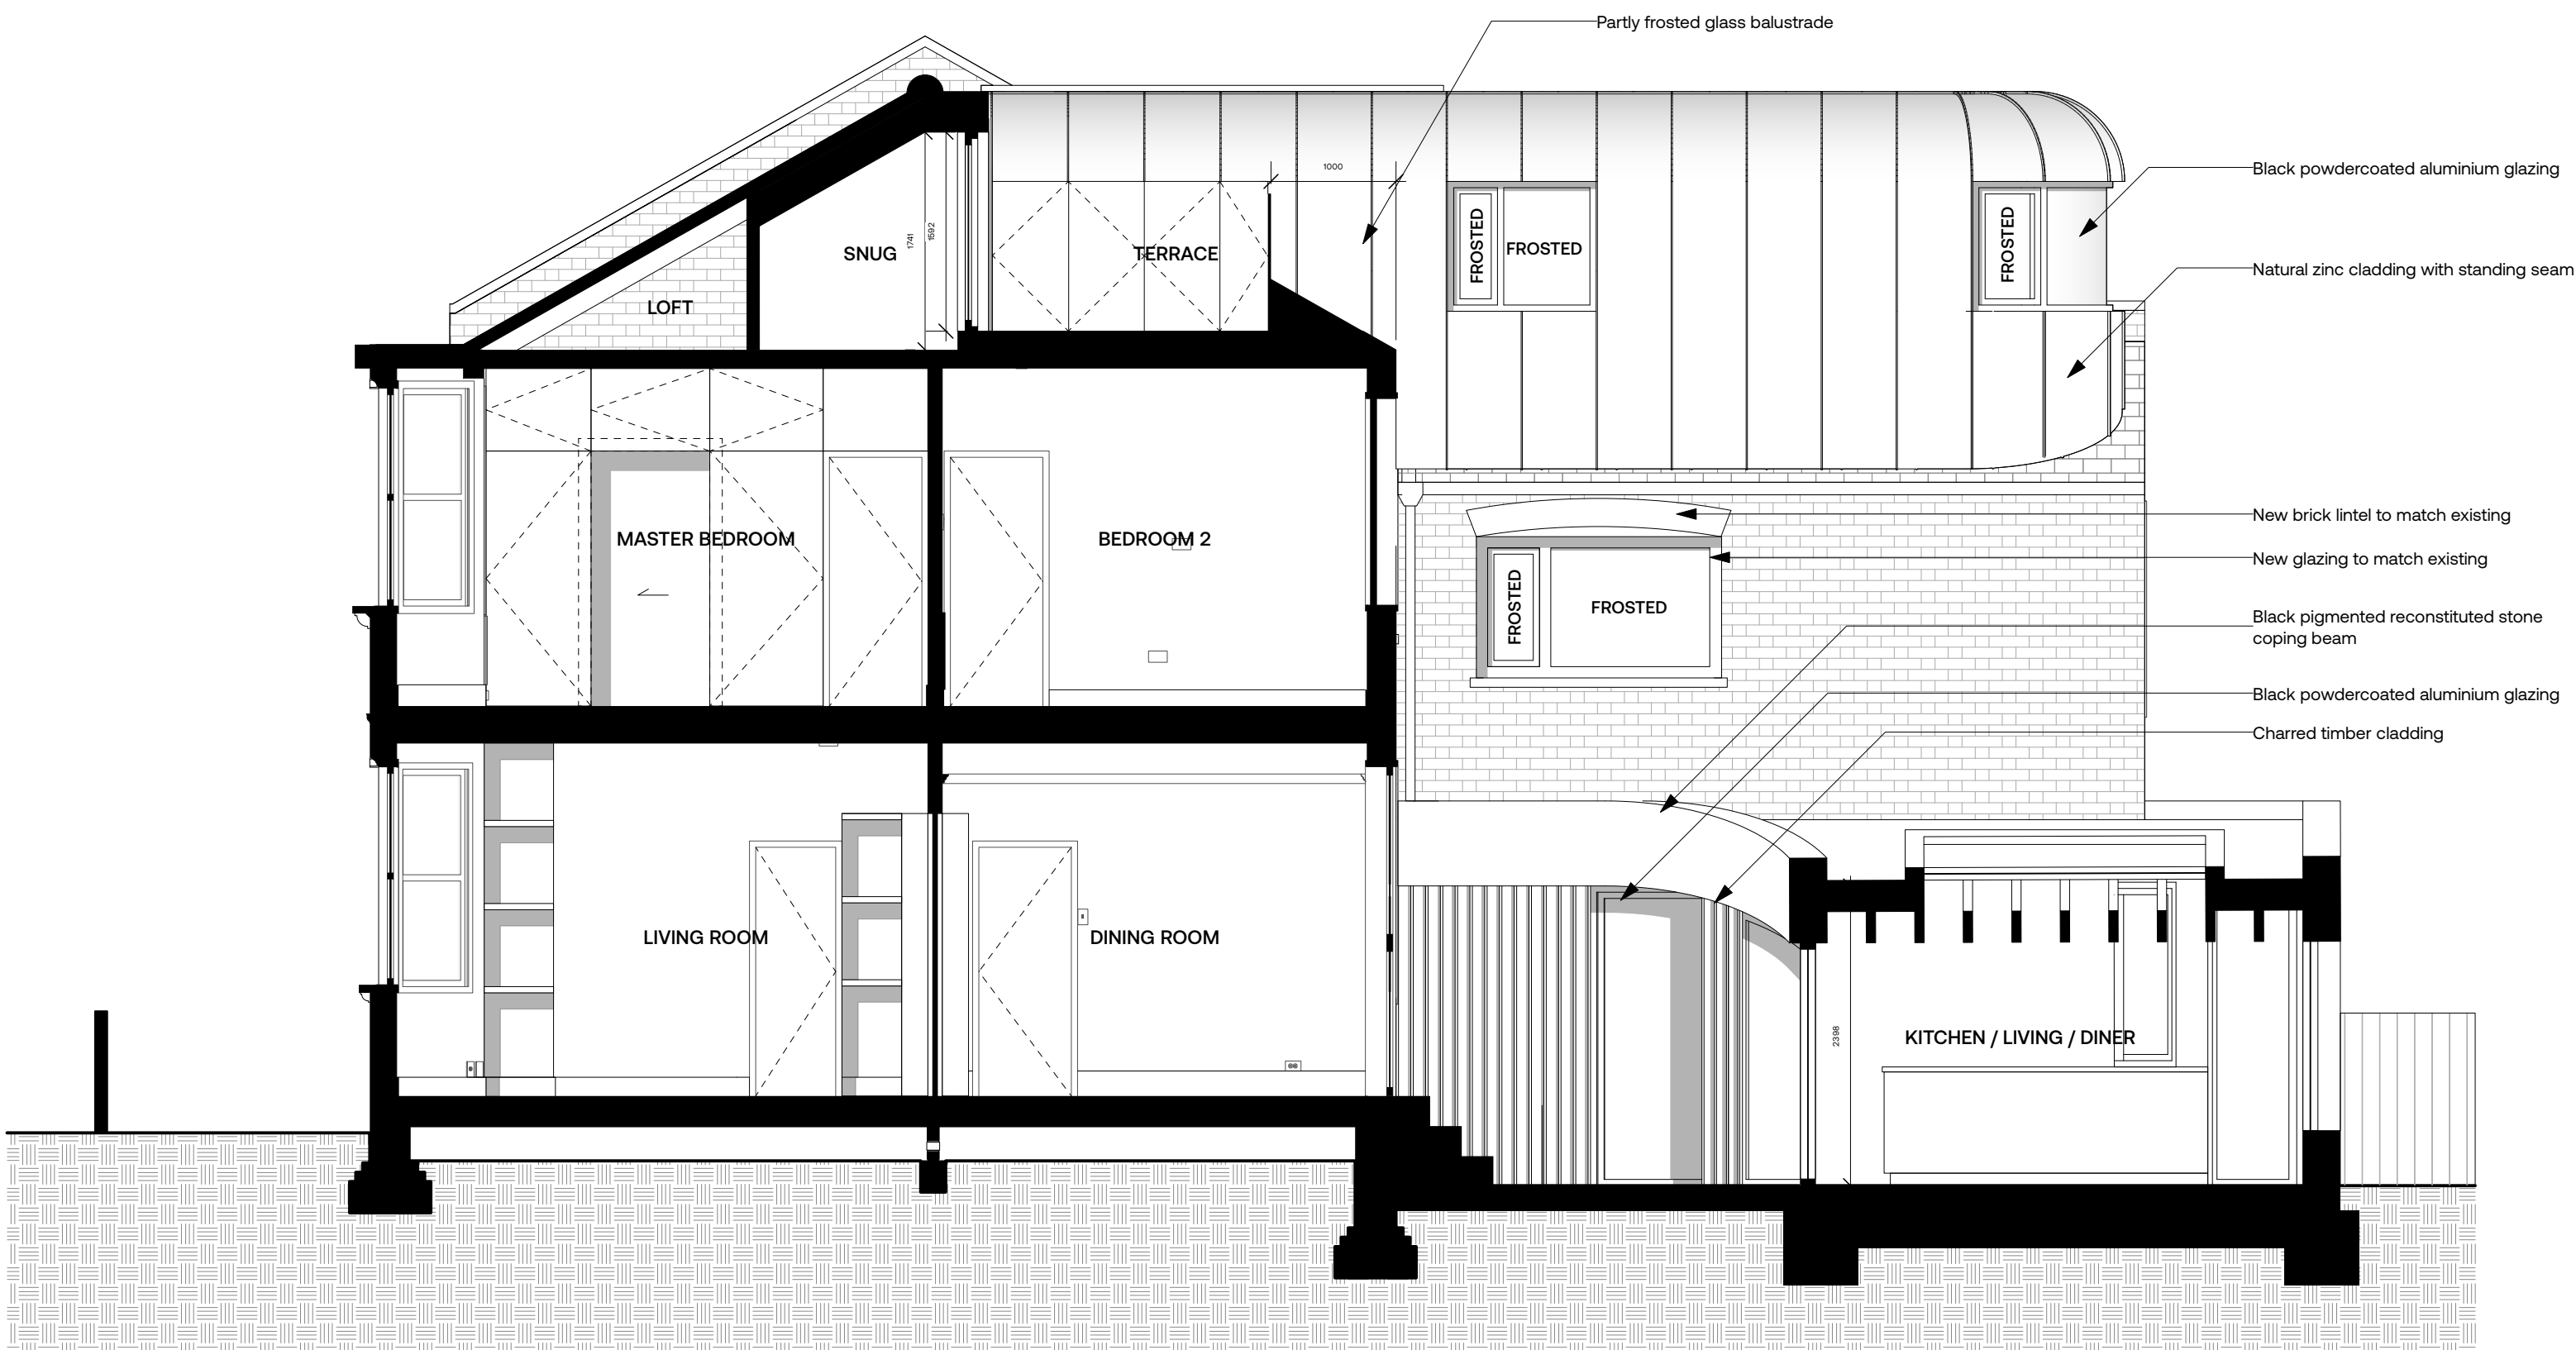

2 Proposed Section B
Scale: 1:50

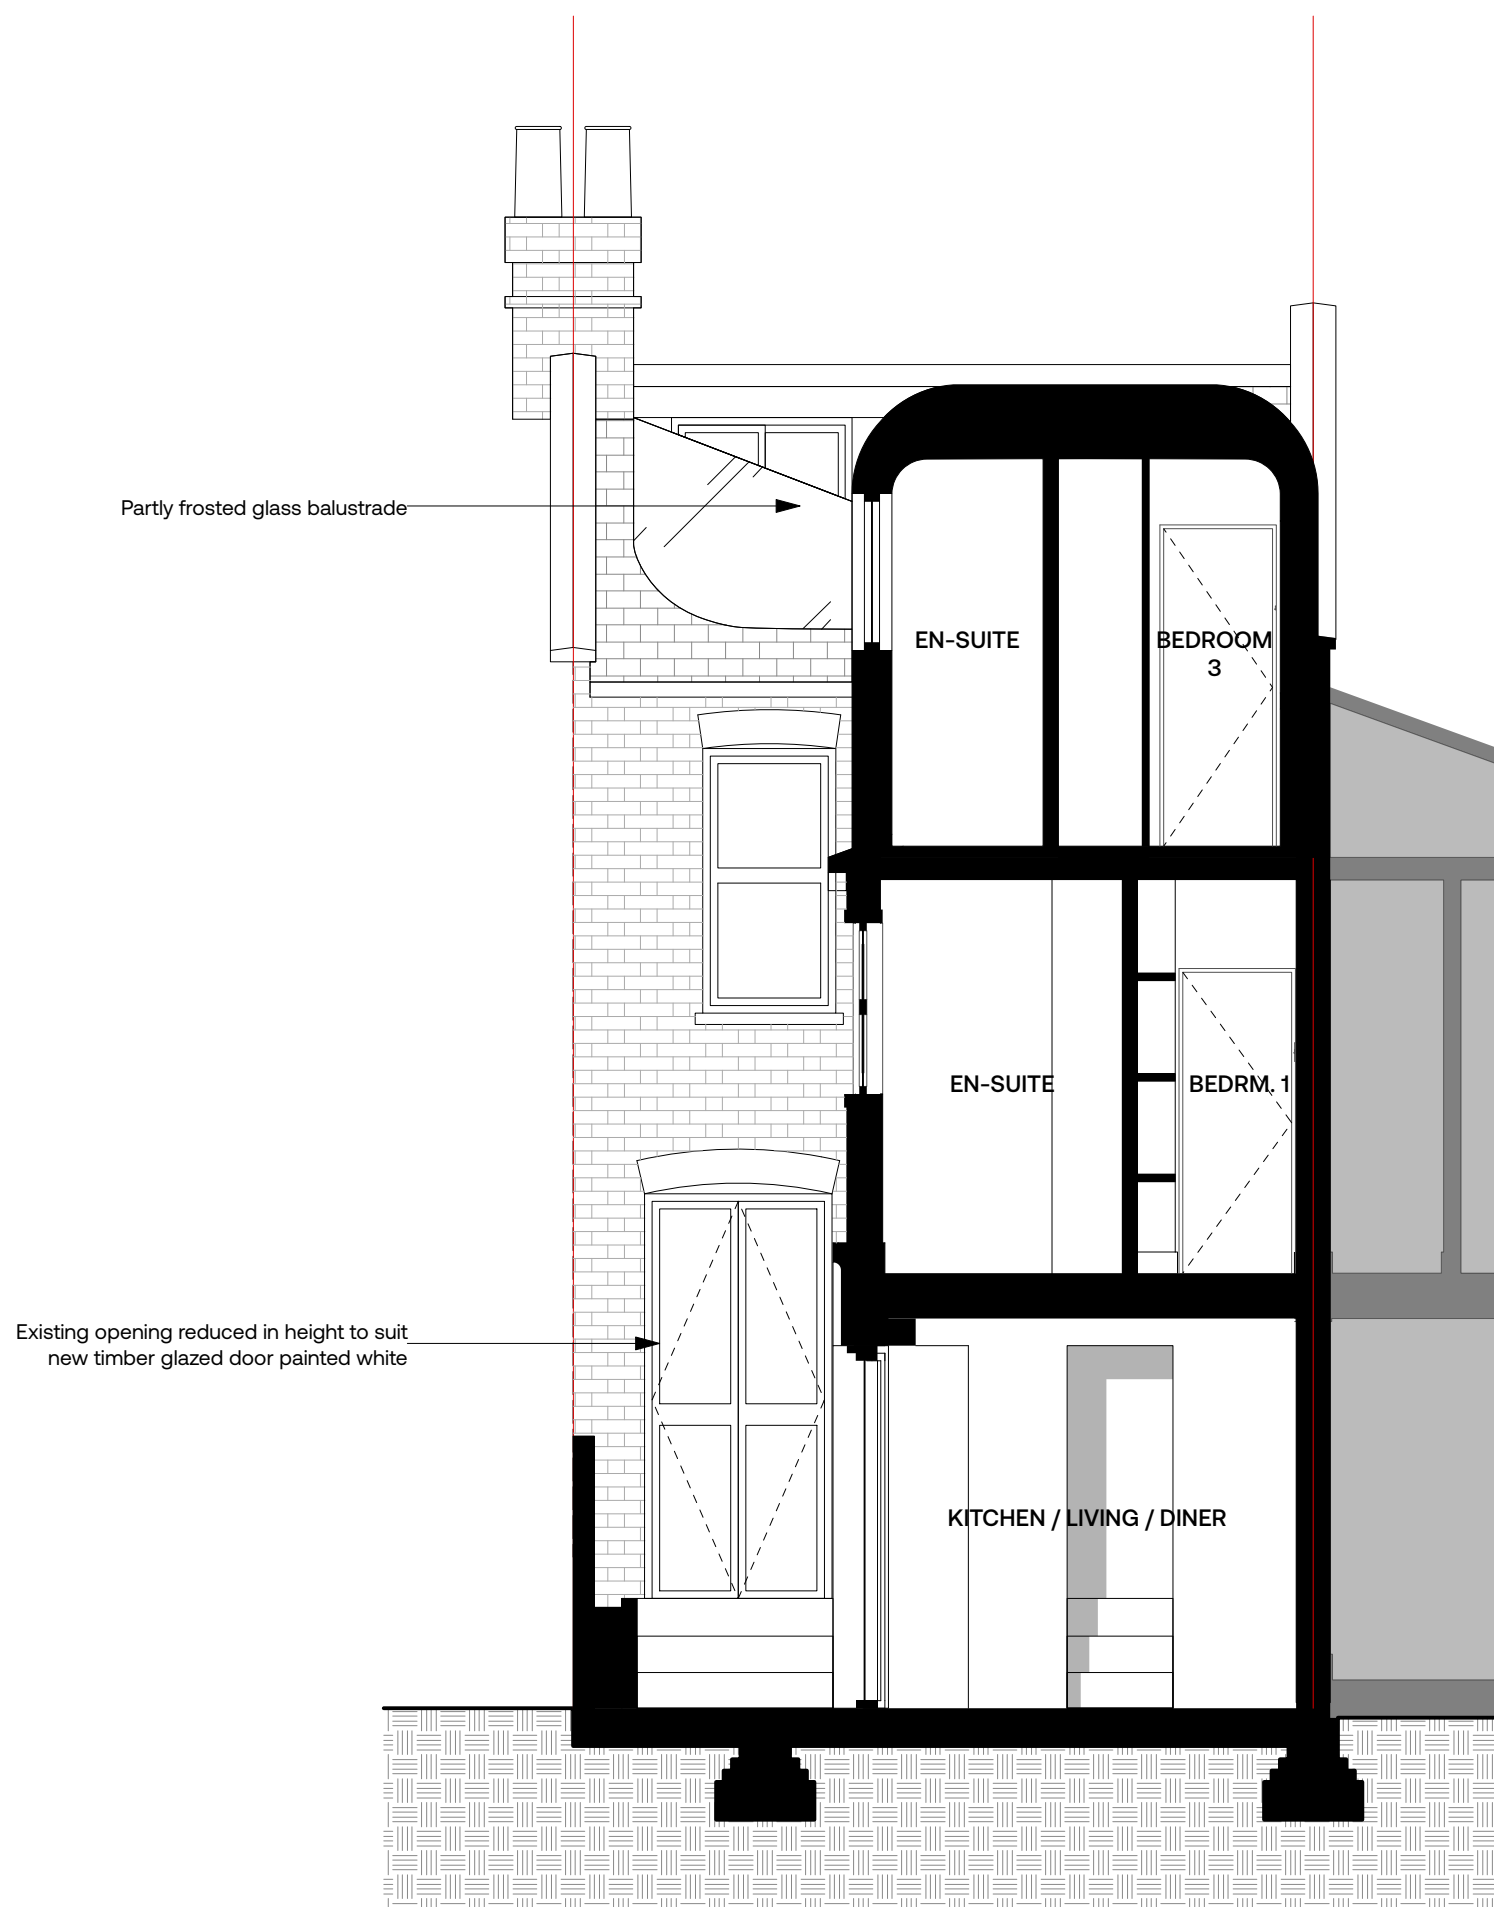

4 Proposed Section D
Scale: 1:50

FOR APPROVAL

GENERAL NOTES
01. Do not scale drawings.
02. All dimensions are in millimetres unless otherwise stated.
03. All dimensions shall be verified on site before proceeding with work.
04. The drawings to be used in conjunction with all related information including structural, mechanical and electrical information and all other documents.
05. Any discrepancies to be reported to the Architect immediately.
06. All products to be fitted as per manufacturers recommendations, verify and check of any conflicts between manufacturers recommendations and project design.
07. Consultation.
08. Report any discrepancies in structural openings between drawings, schedules and manufacturers recommendations.

REV	DESCRIPTION	DATE

Design prepared by: C. Thompson
Drawn by: J. Smith
Check by: M. Jones
Date: 10/02/2023
10/02/2023
10/02/2023

CUOZZO FLEMING

111 Effingham Road

Proposed Sections

SCALE
150 @ ISO A1

0 0.5 1 2m

DRAWING NO. REV

006 C

© Cuozzo Fleming Architects Ltd. 2023