



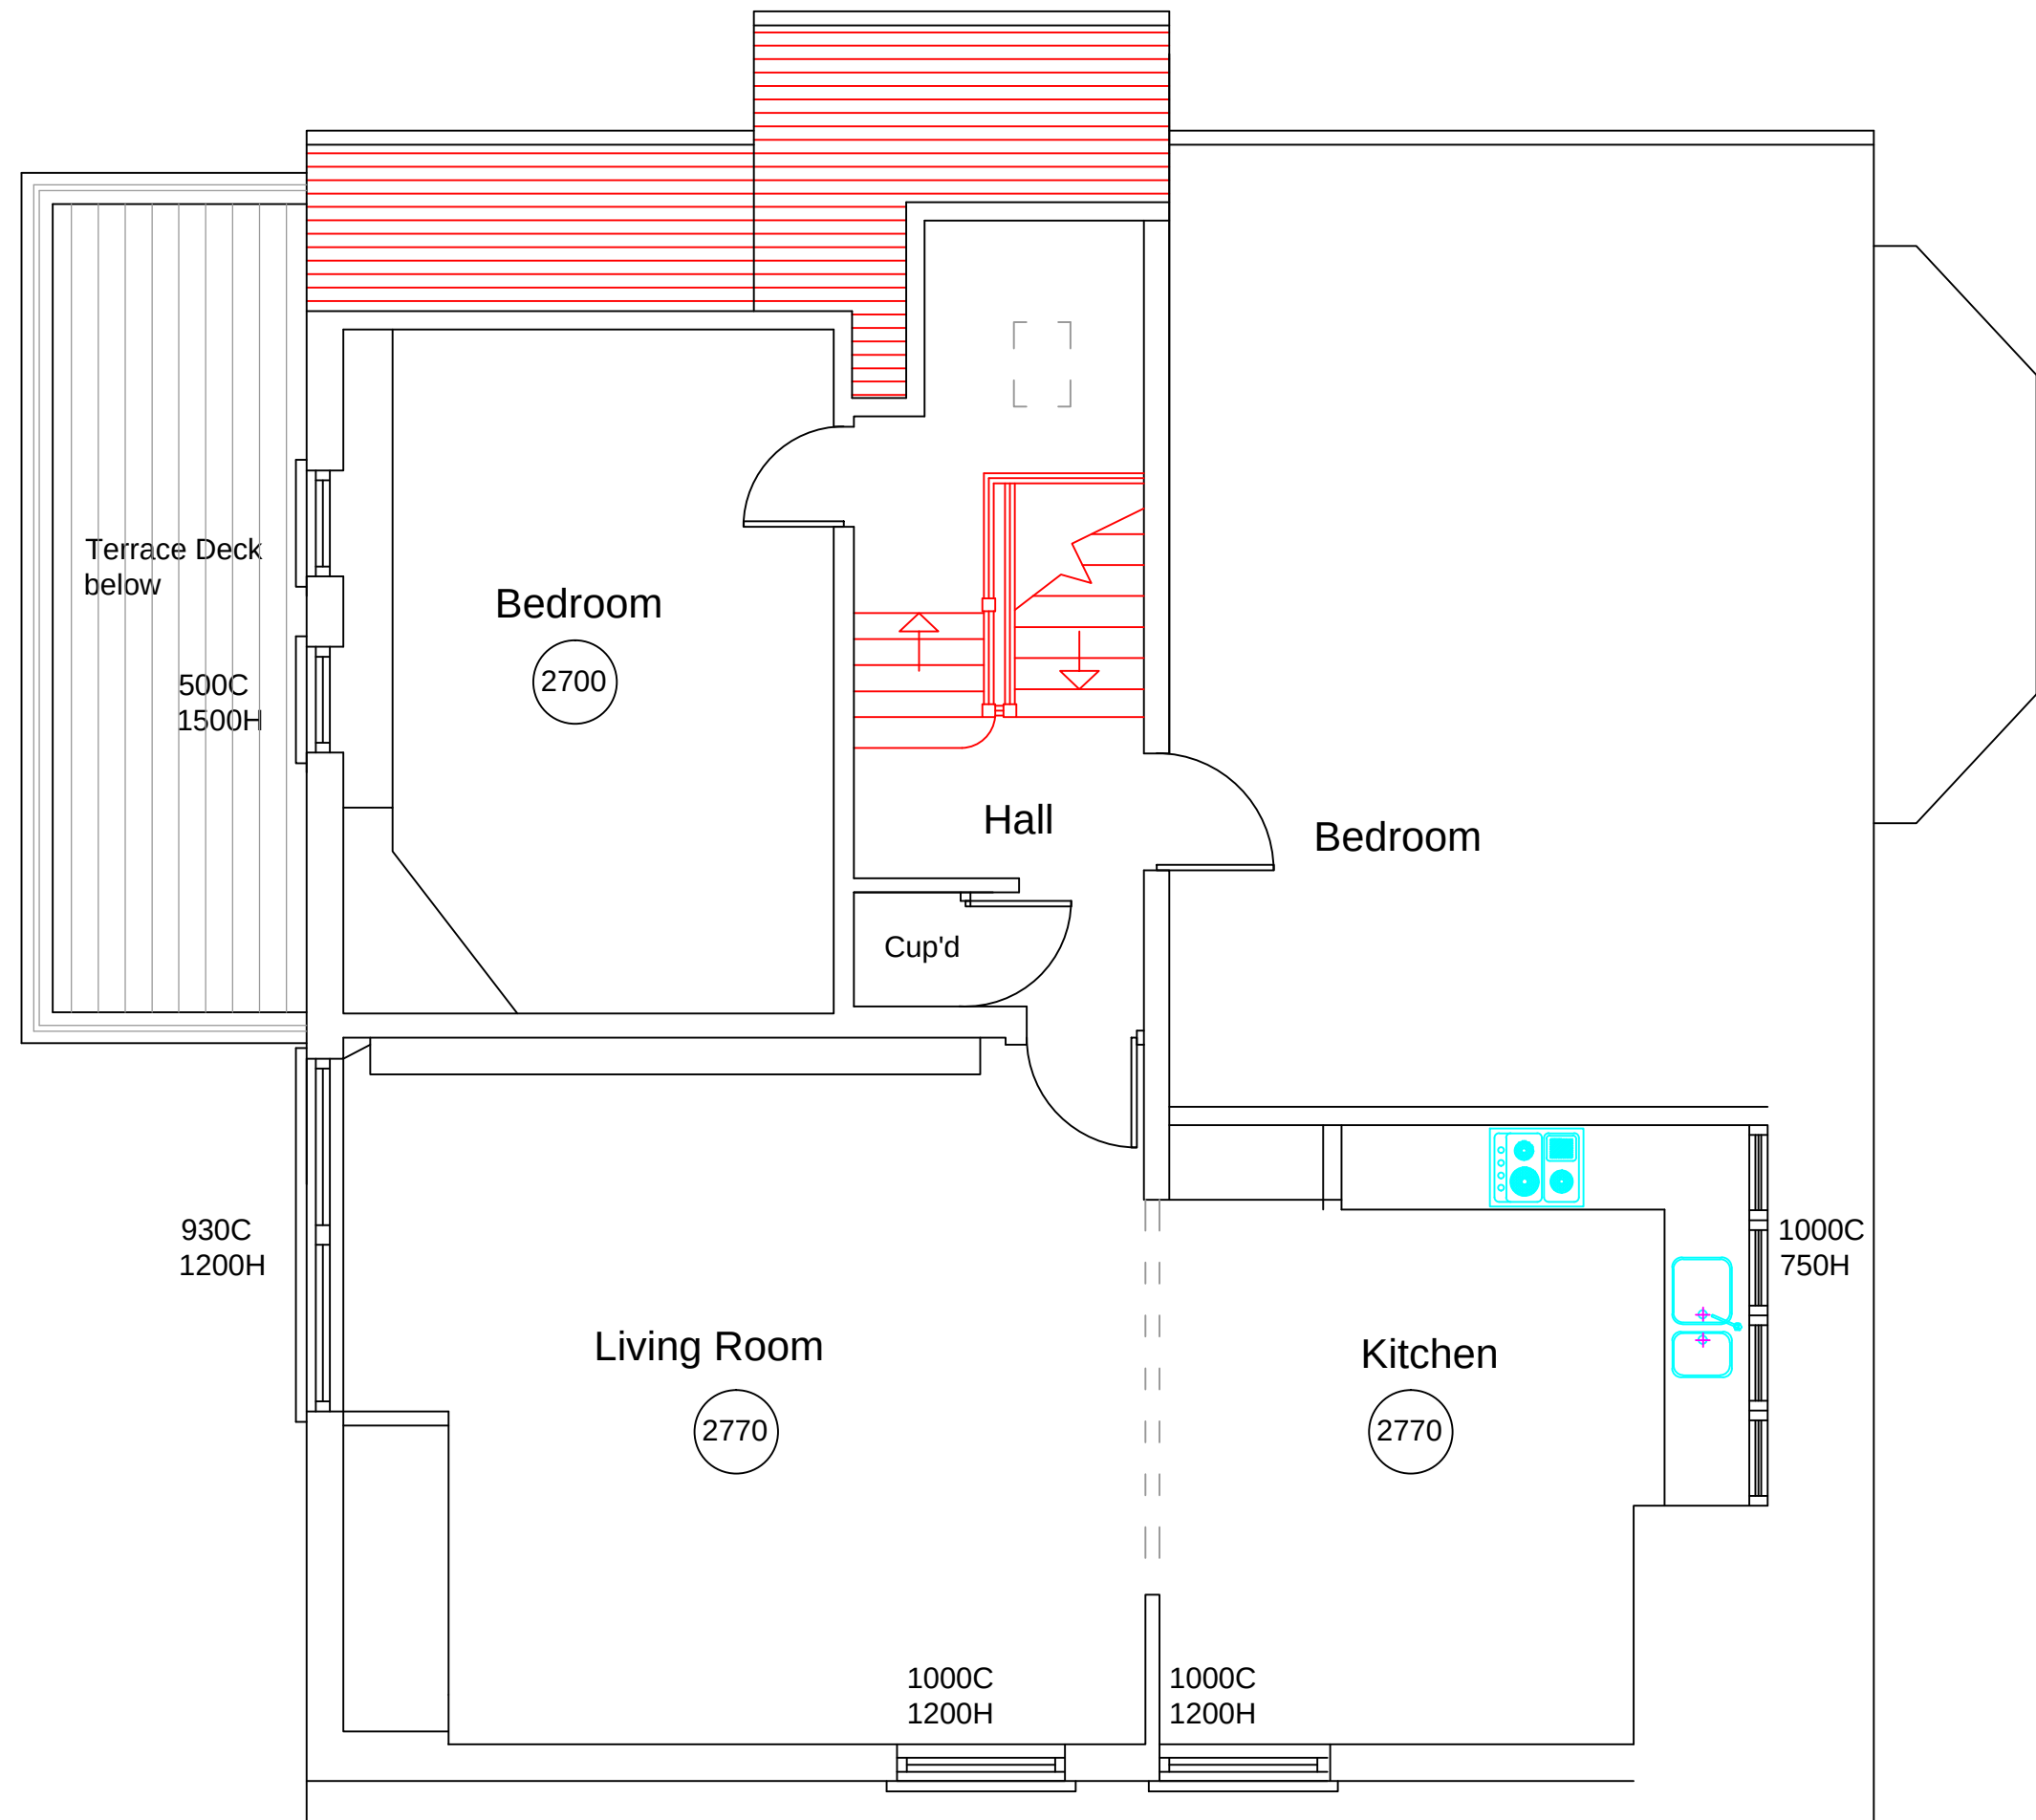


PROPOSED UPPER SECOND/THIRD FLOOR





PROPOSED REAR ELEVATION

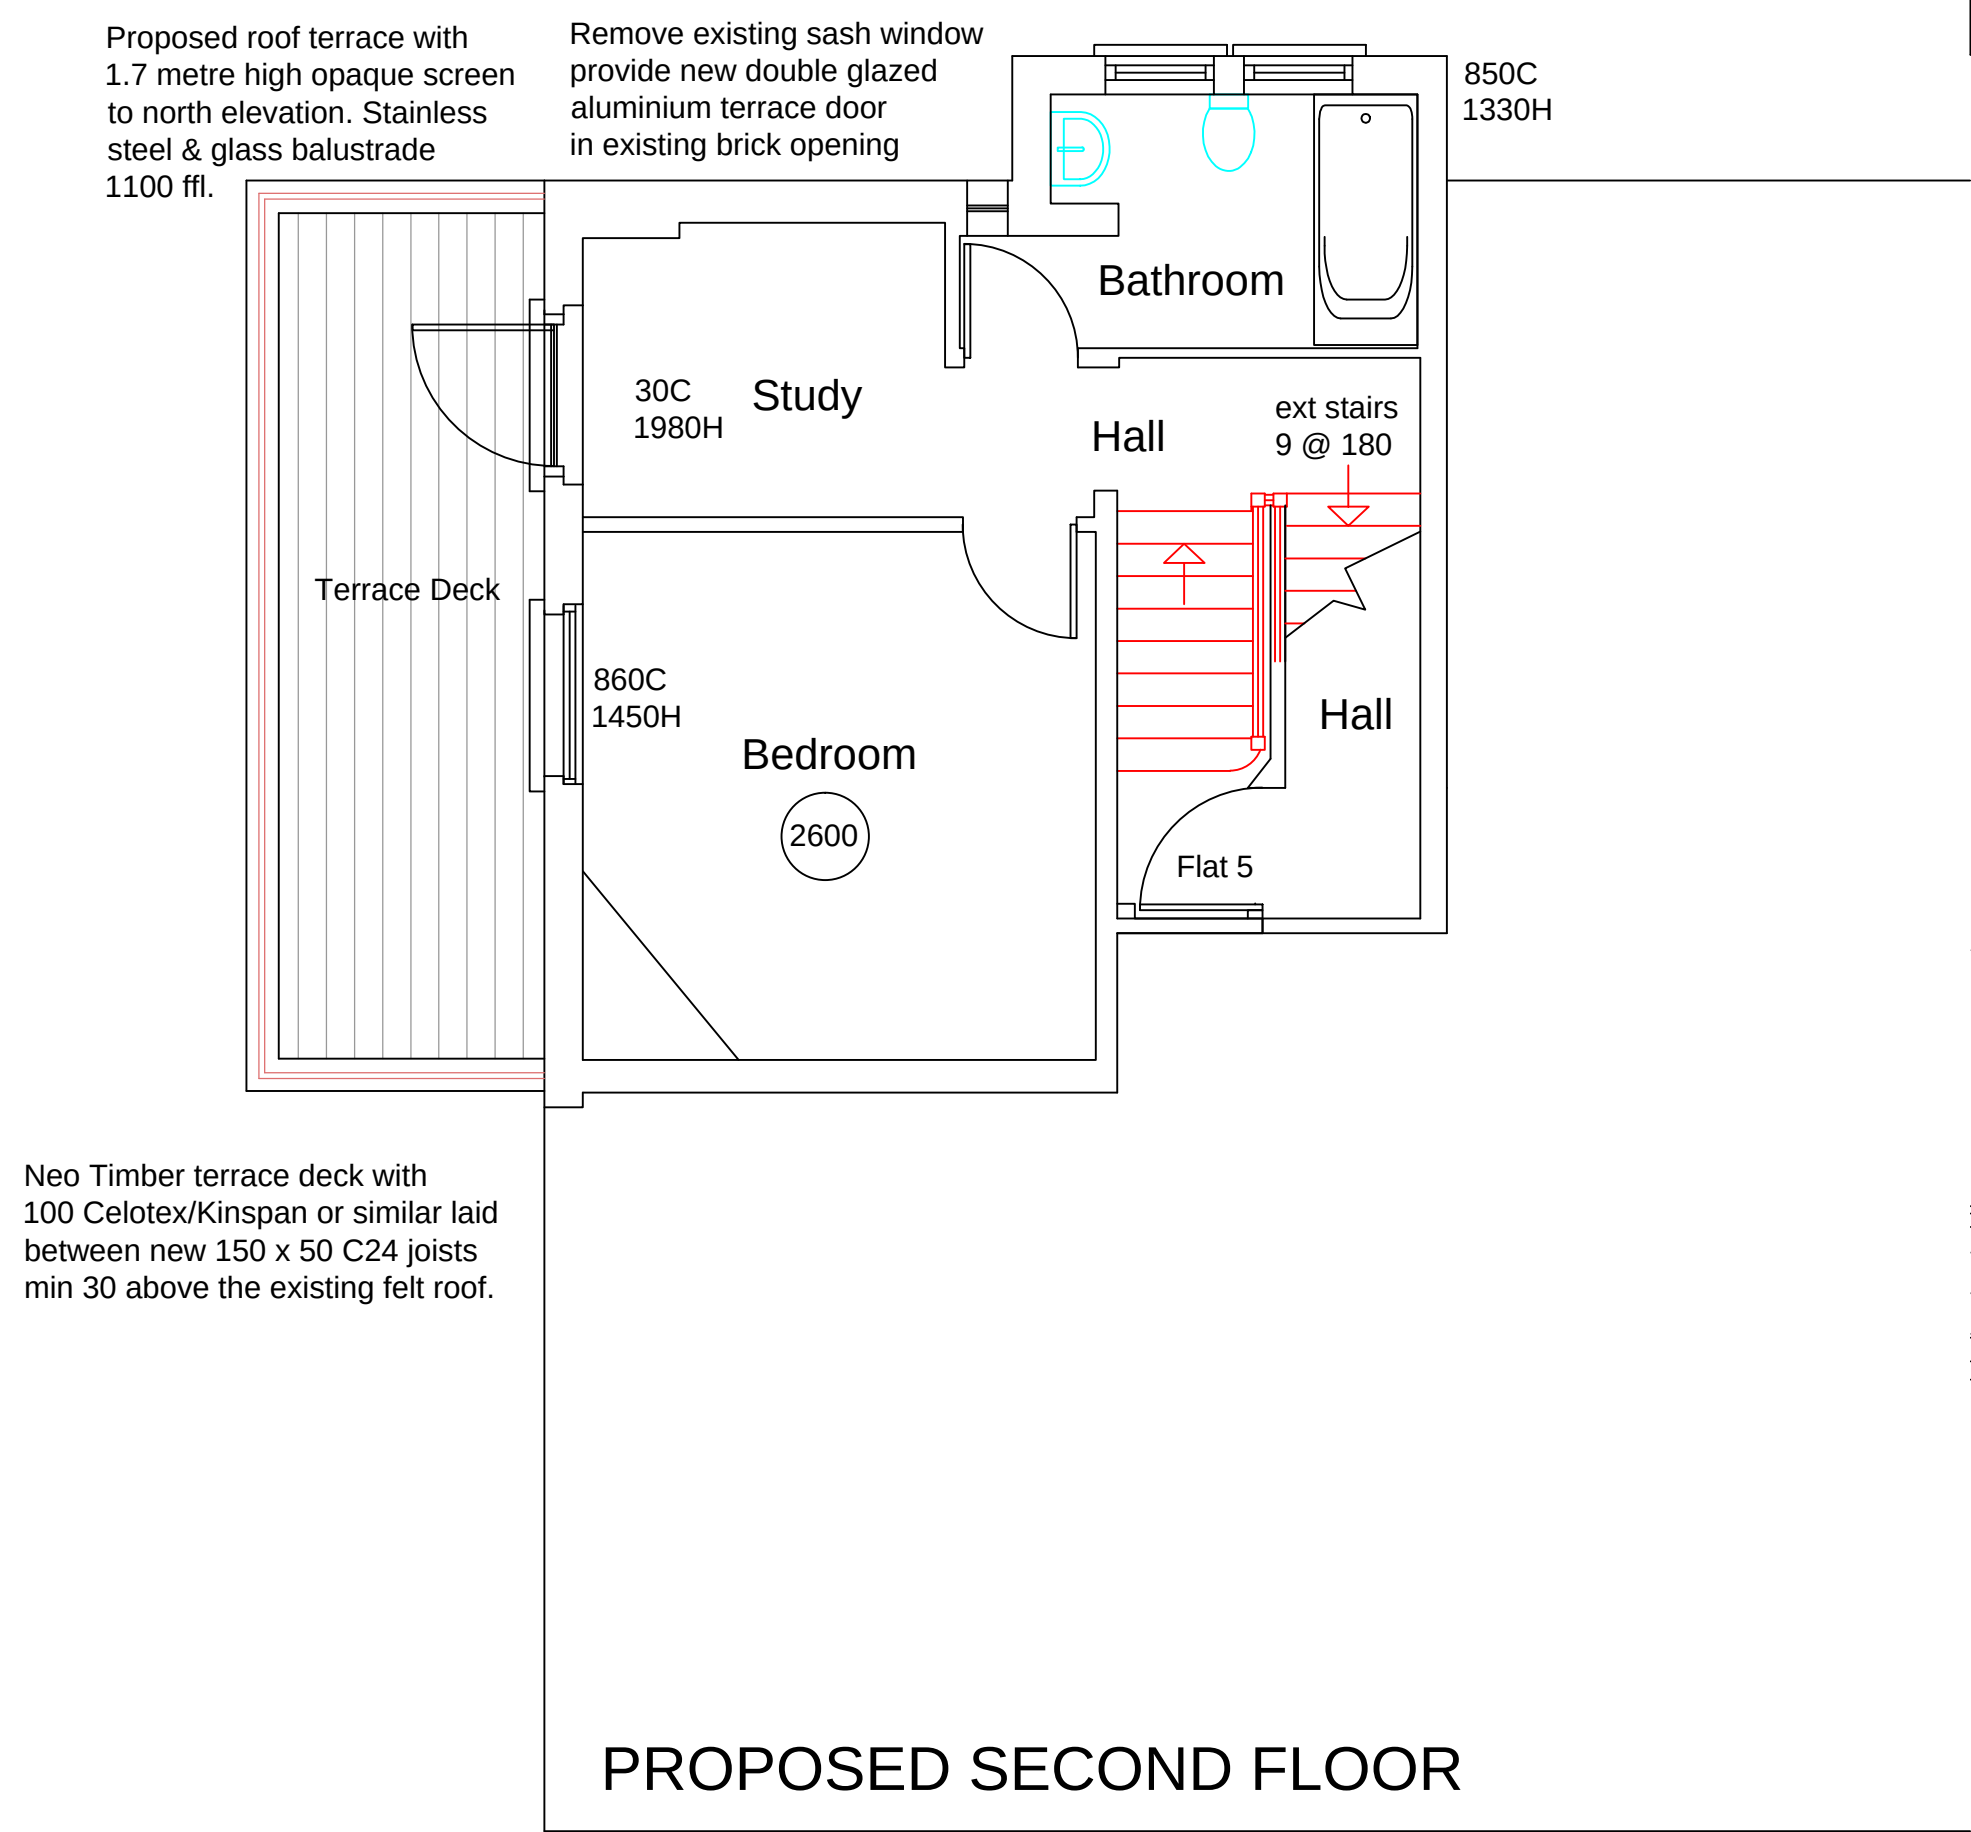

PROPOSED SECOND FLOOR

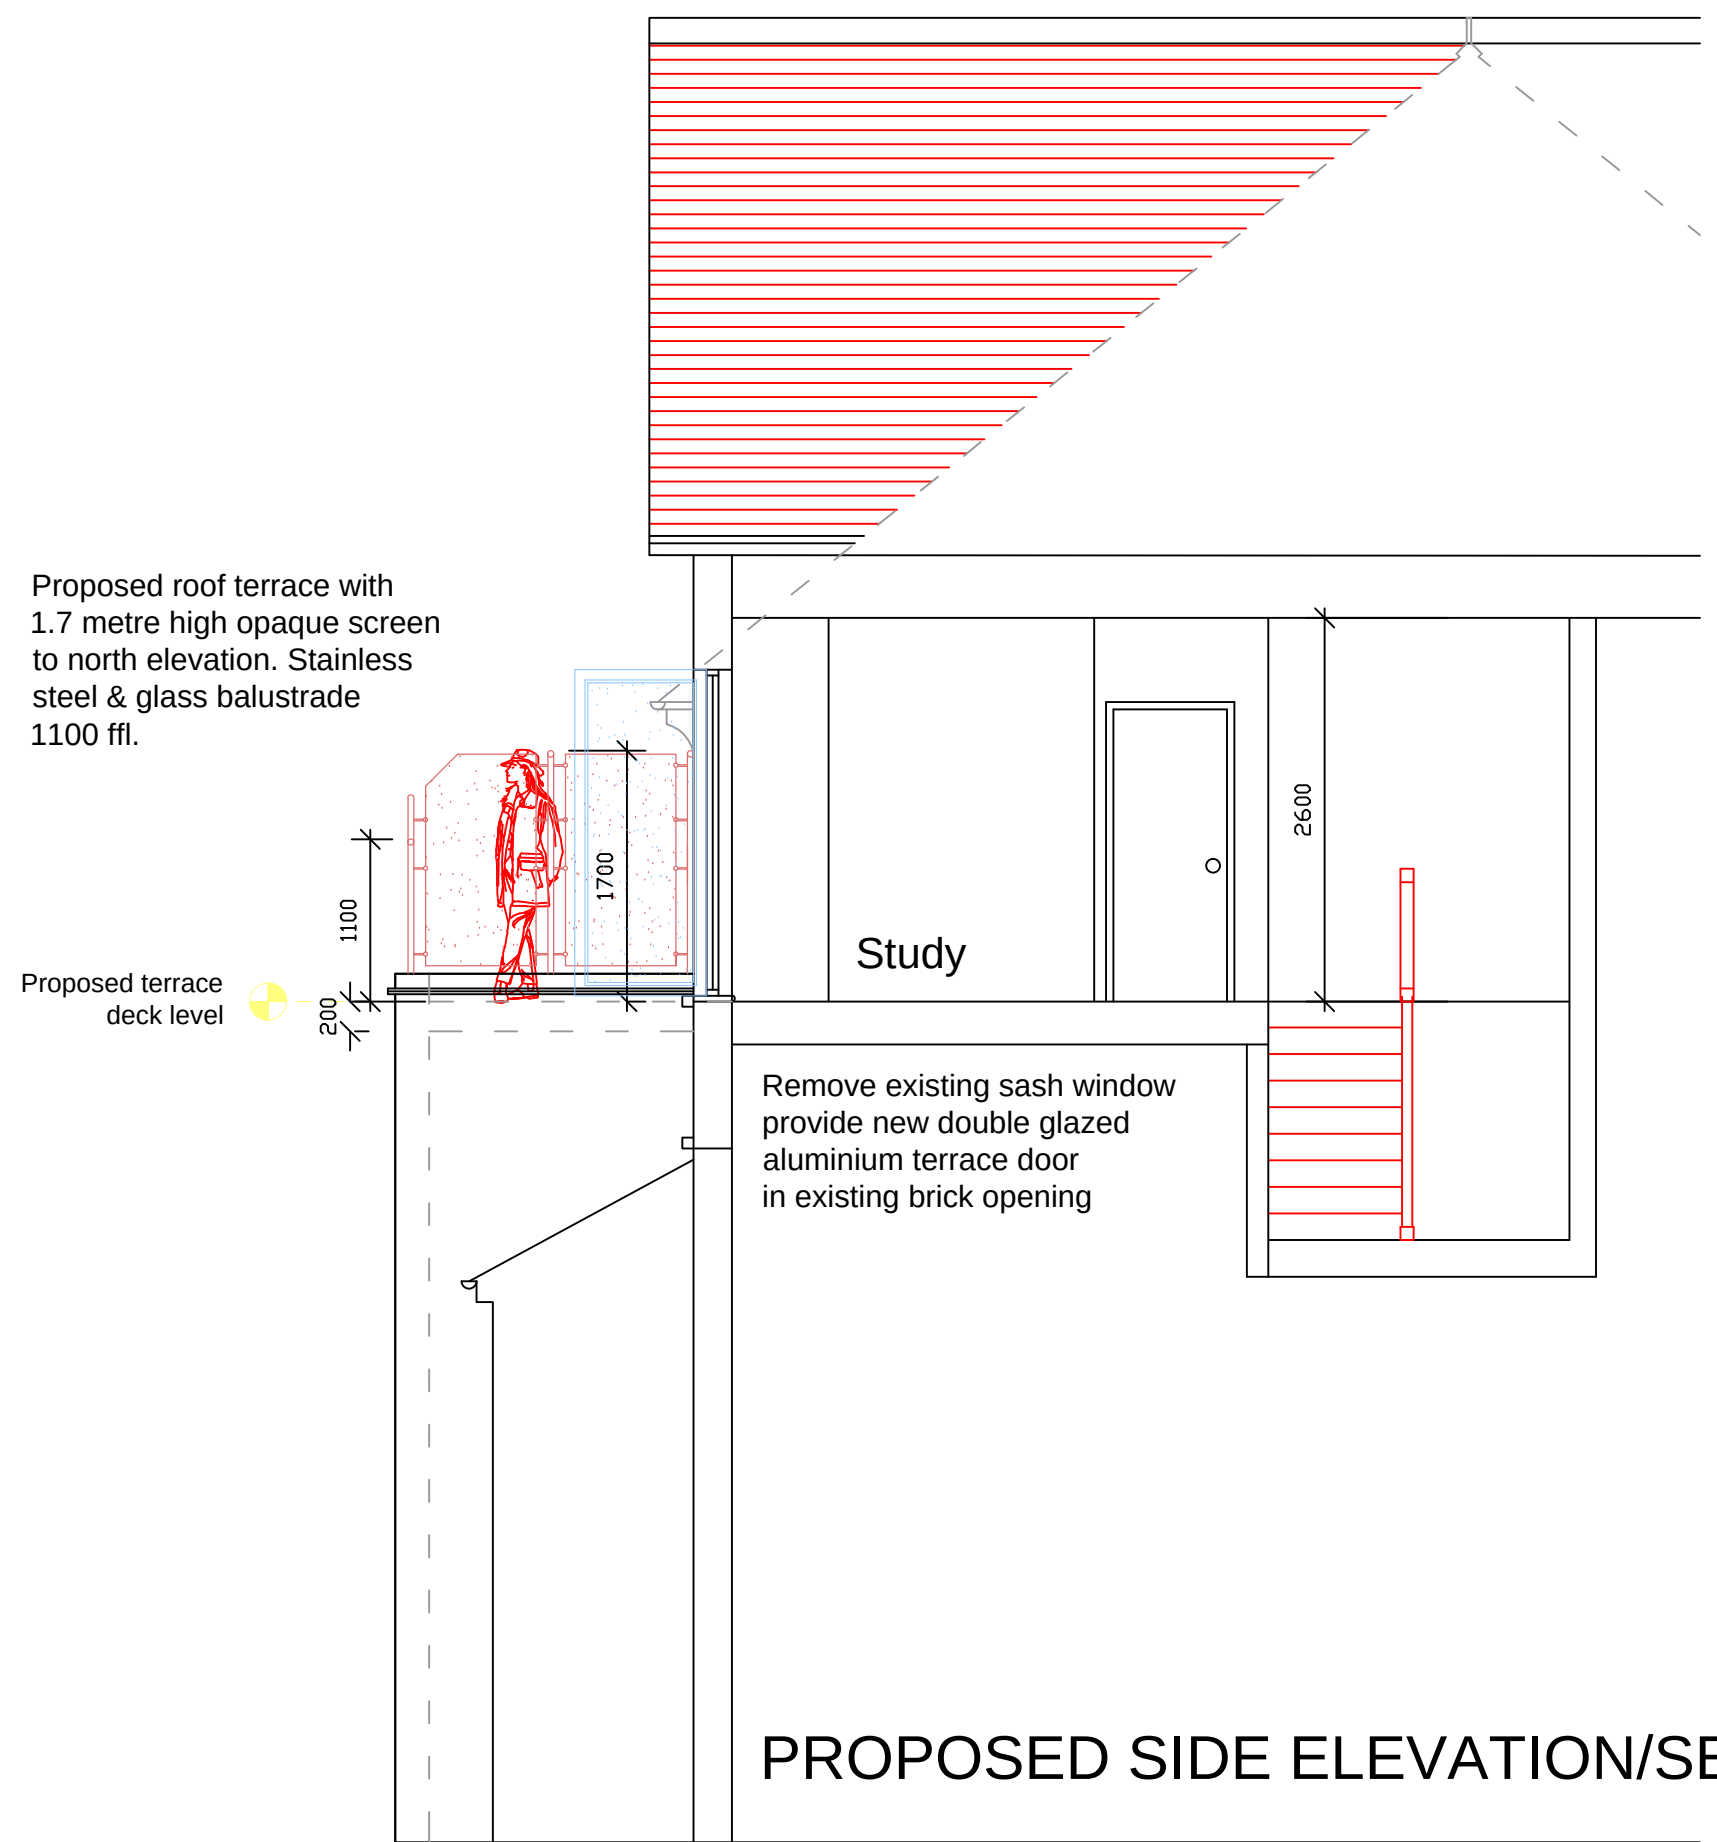

PROPOSED SIDE ELEVATION/SECTION

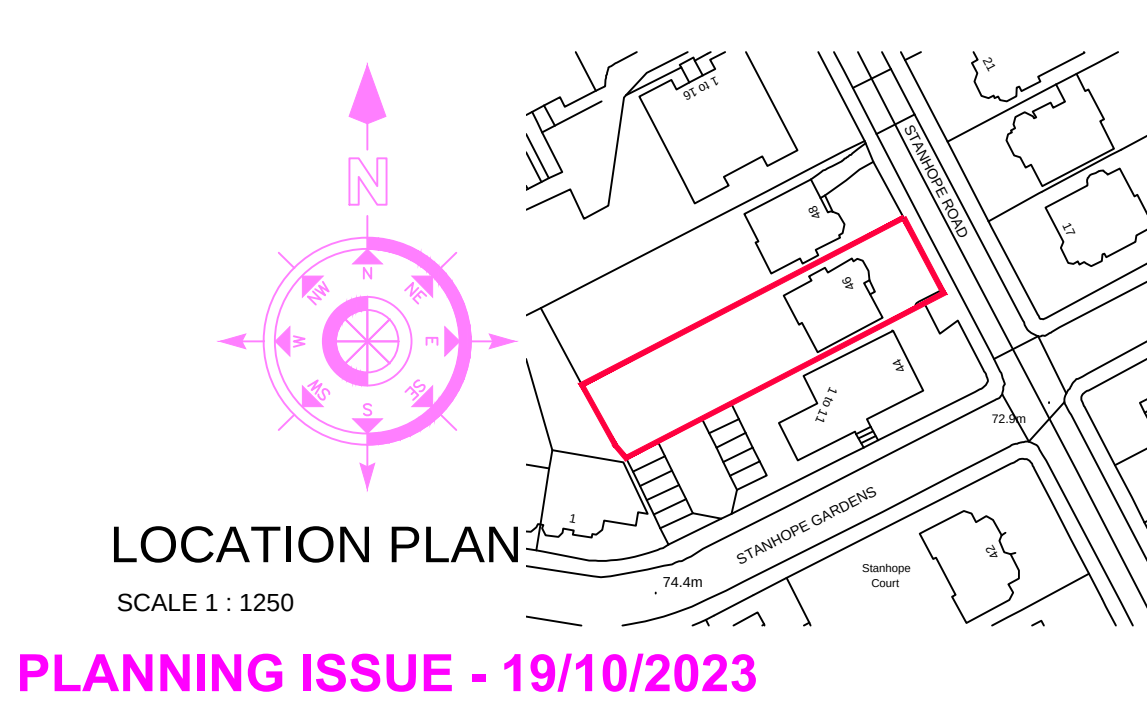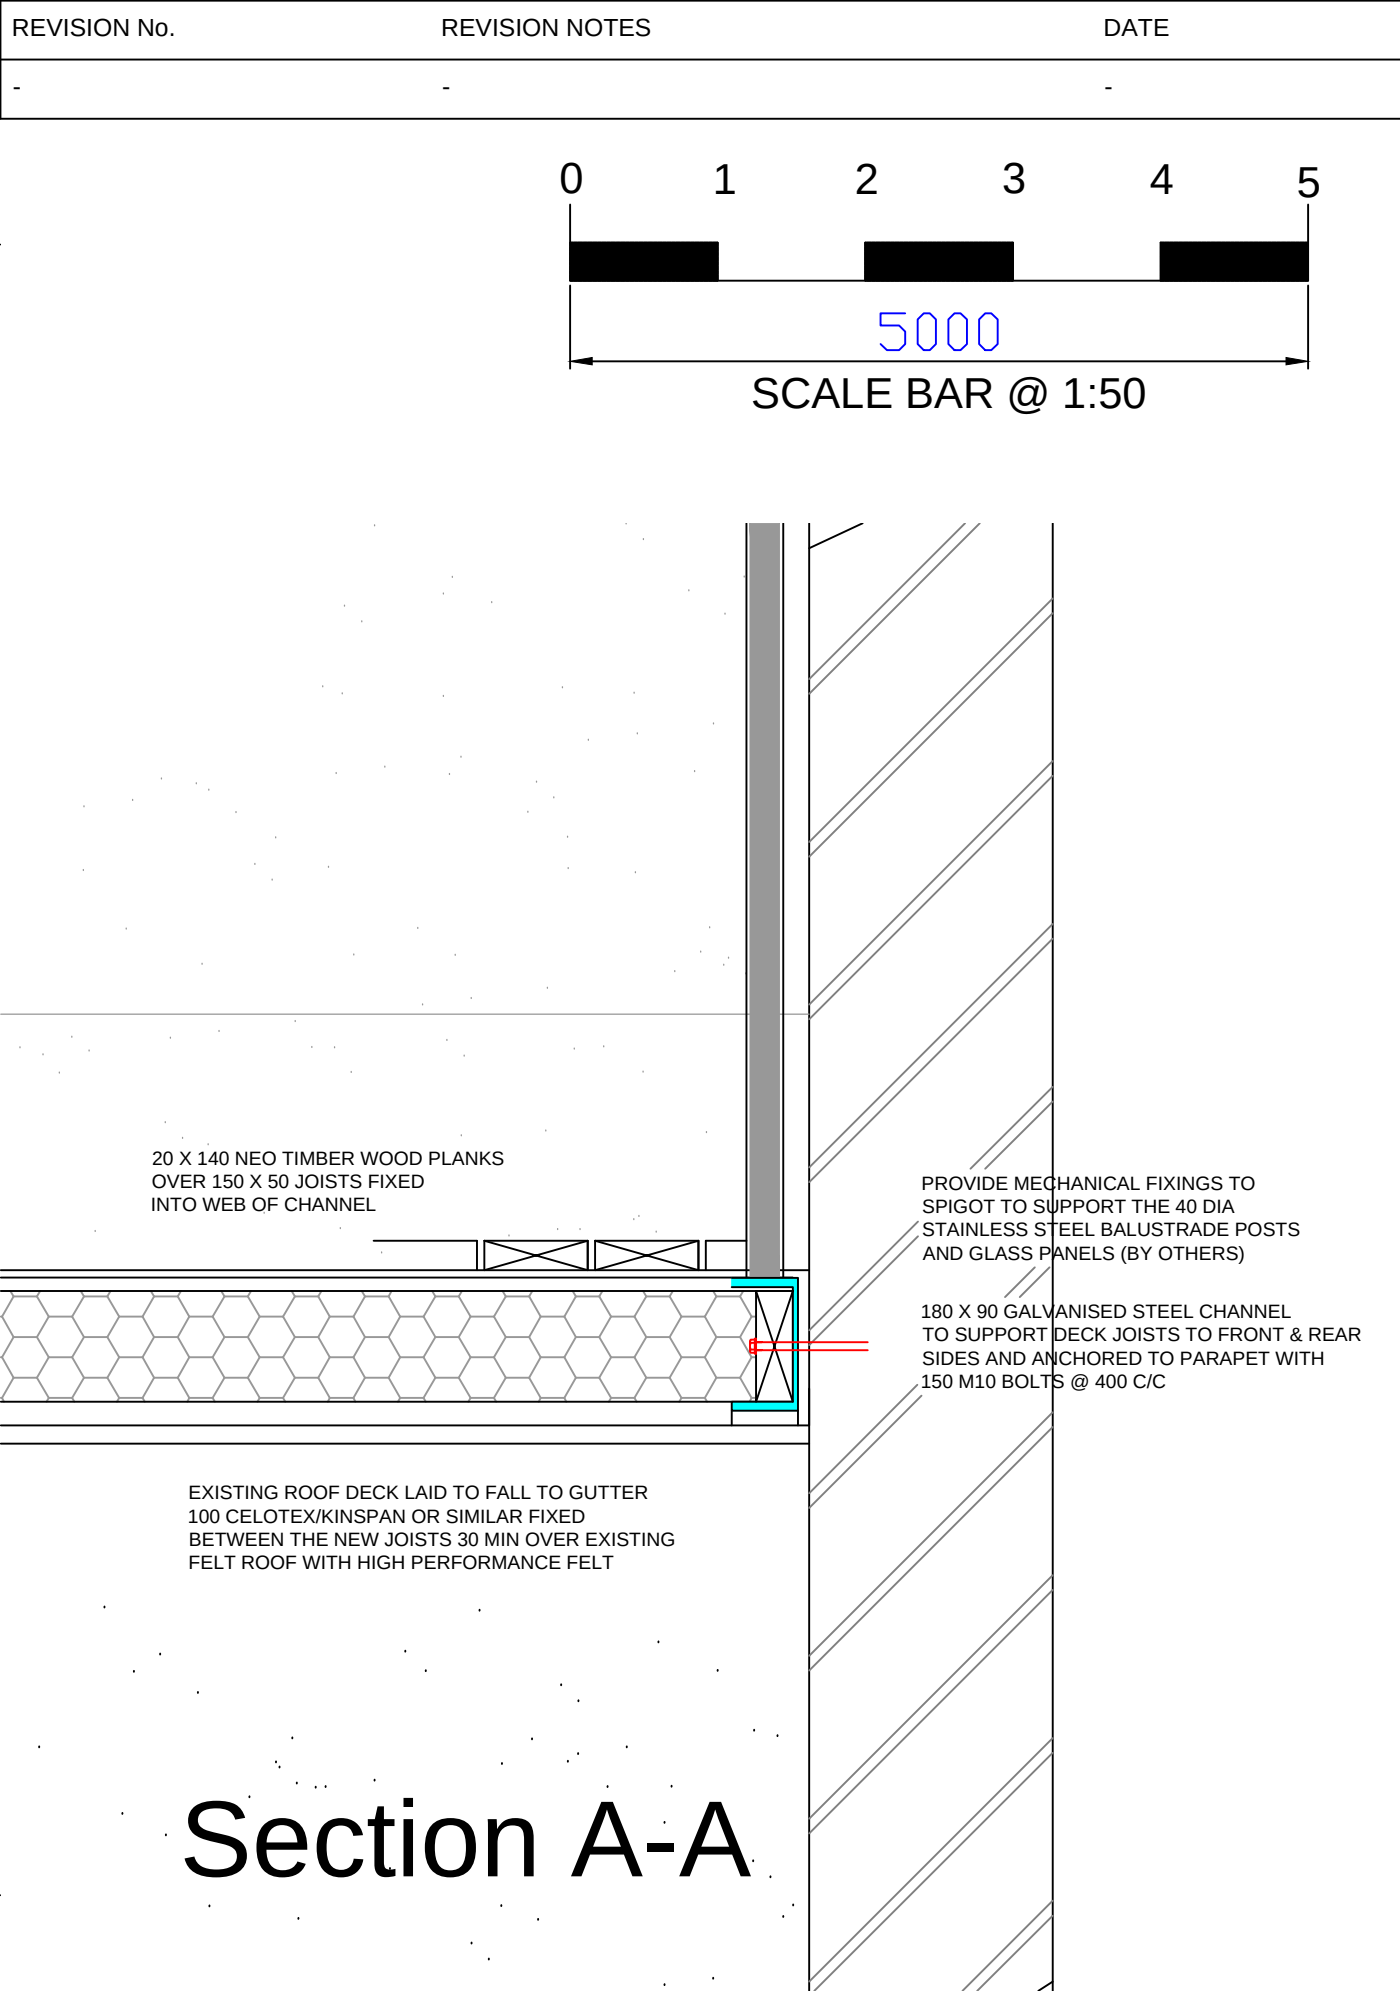

PROJECT: FLAT 5 46 STANHOPE ROAD LONDON N6 5AJ

CLIENT: ELIZABETH ANN HEFFERNAN

DESCRIPTION: PROPOSED PLANS ELEVATIONS

DRAWING No. 2322 - 02 SCALE. 1:50 @ A1

REVISION. - DATE. 12/10/2023