



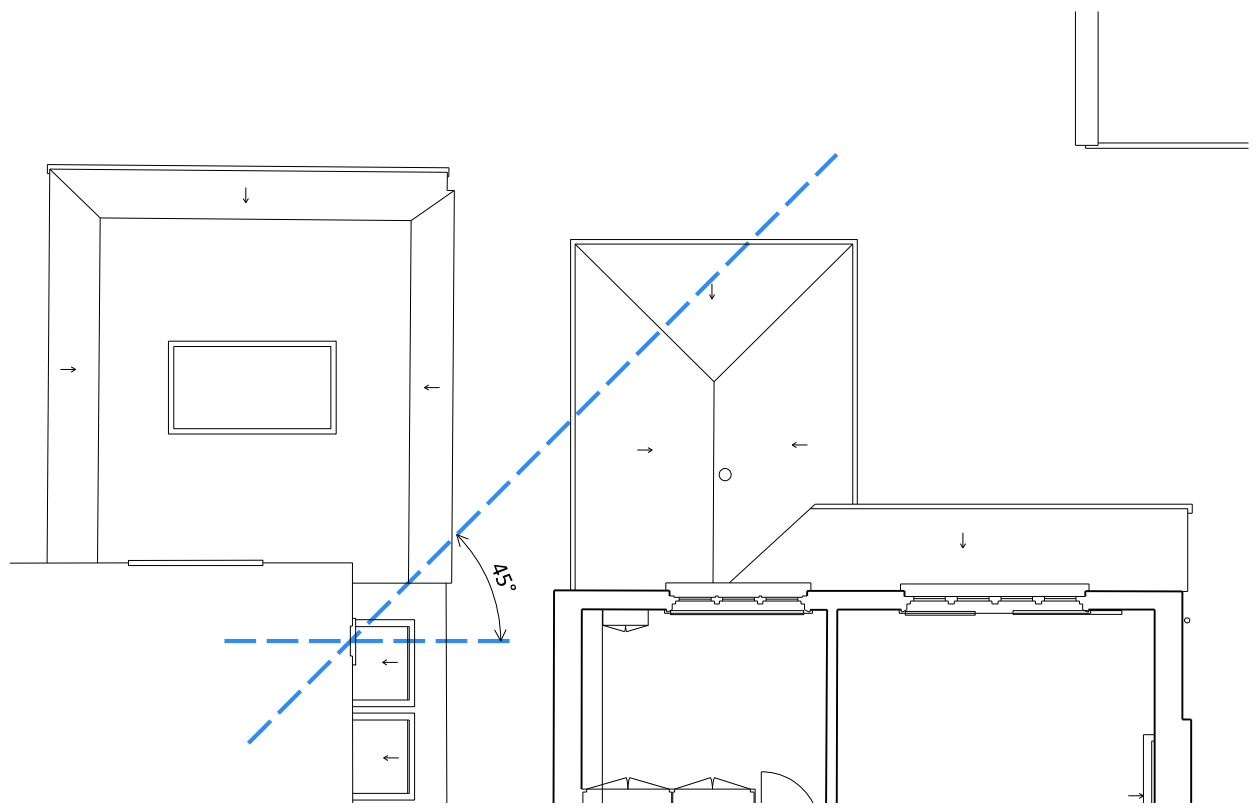

01. REAR ELEVATION - AS EXISTING

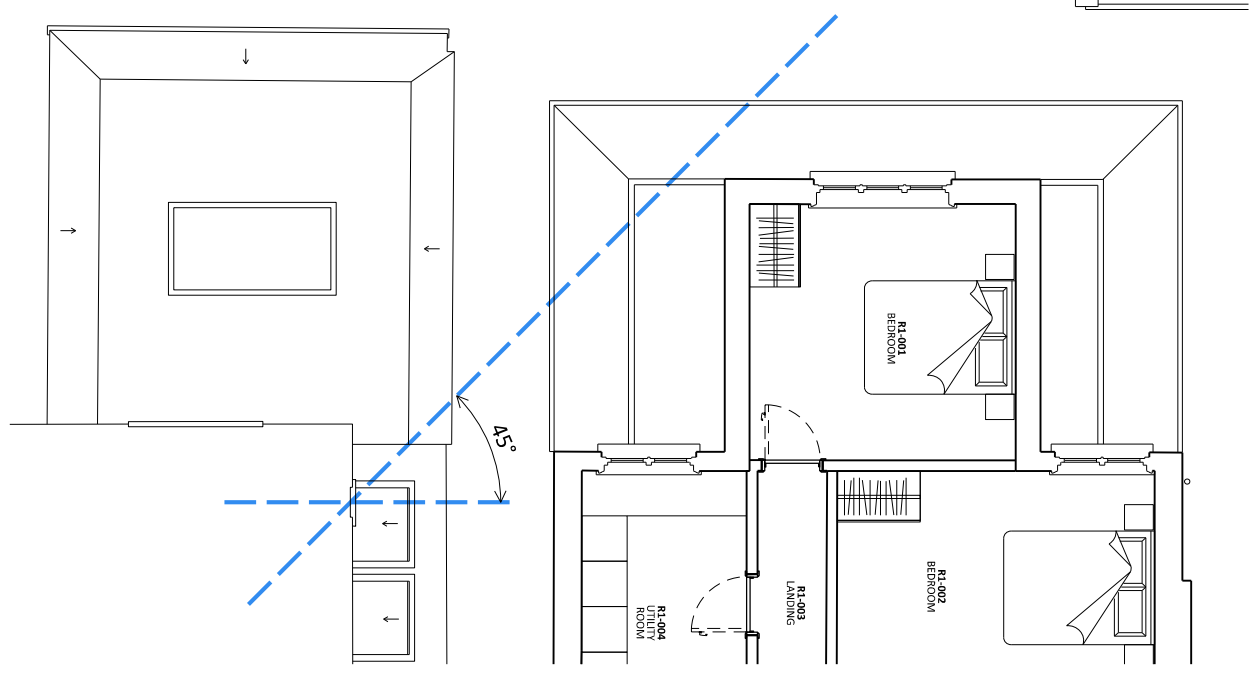

02. REAR ELEVATION - AS PROPOSED



	SIMON WHITEHEAD ARCHITECTS LIMITED WWW.SIMONWHITEHEAD.COM OFFICE@SIMONWHITEHEAD.COM		ALL DIMENSIONS & CONDITIONS ARE TO BE CHECKED ON SITE PRIOR TO PREPARING DRAWINGS OR COMMENCING ANY WORK Do not scale for building control or construction purposes. May be scaled for planning purposes All dimensions in millimetres unless otherwise stated. Any variations or supplementary drawings are to be approved by the Architect   Chartered Practice		Magnetic media does not constitute contract documentation and update of this data will occur, These files are current as of the date of issue. Your use of the content of these files is at your own risk. Reference should always be made to the hard copy which is superior to the digital format. Any documents produced by yourselves which contain part or all of this data remains your responsibility and is attributed to yourselves. Whilst every effort has been made to ensure that this file has been scanned for viruses, we cannot ensure that it does not contain any. © 2013, Simon Whitehead Architects Limited		Client MR & MRS DASANI		Date Revision		Project 1:100@A3 17 PRIORY GARDENS, LONDON, N6 5QY		Drawing Description 45 DEGREE RULE													
	LONDON OFFICE UNIT 8, 16-18 MARSHALL ROAD, LONDON SE1 1HL TEL: +44 (0)207 183 1063 FAX: +44 (0)207 691 7242		TUNBRIDGE WELLS OFFICE STUDIO ONE, PANTILES CHAMBERS, 85 HIGH STREET, TUNBRIDGE WELLS TN1 3XP TEL: +44 (0)1892 800 456 FAX: +44 (0)207 691 7242				Status PLANNING		Local Authority LONDON BOROUGH OF HARINGEY		Job Number 23-011		Drawing Number SK-020		Revision <table><tr><td></td><td></td><td></td><td></td><td></td><td></td><td></td><td></td><td></td><td></td></tr></table>											
	CAD Drawn MS		Checked SW						Scale 1:100@A3		Date AUGUST 2023															