

△+ HALF HOUR FIRE RESISTING  
DOORS

SD MAINS OPERATED SMOKE  
DETECTORS INTERLINKED

0 1 2 3 4 5 6 7 8 9 10 m  
SCALE BAR = 1:100



EXISTING LOWER GROUND /  
BASEMENT & GROUND FLOOR


70 MUSWELL HILL PLACE  
LONDON, N10 3RR

SCALE = 1:100



DATE = MAY 2023

DRG.NO = KS/2023/01 REV =

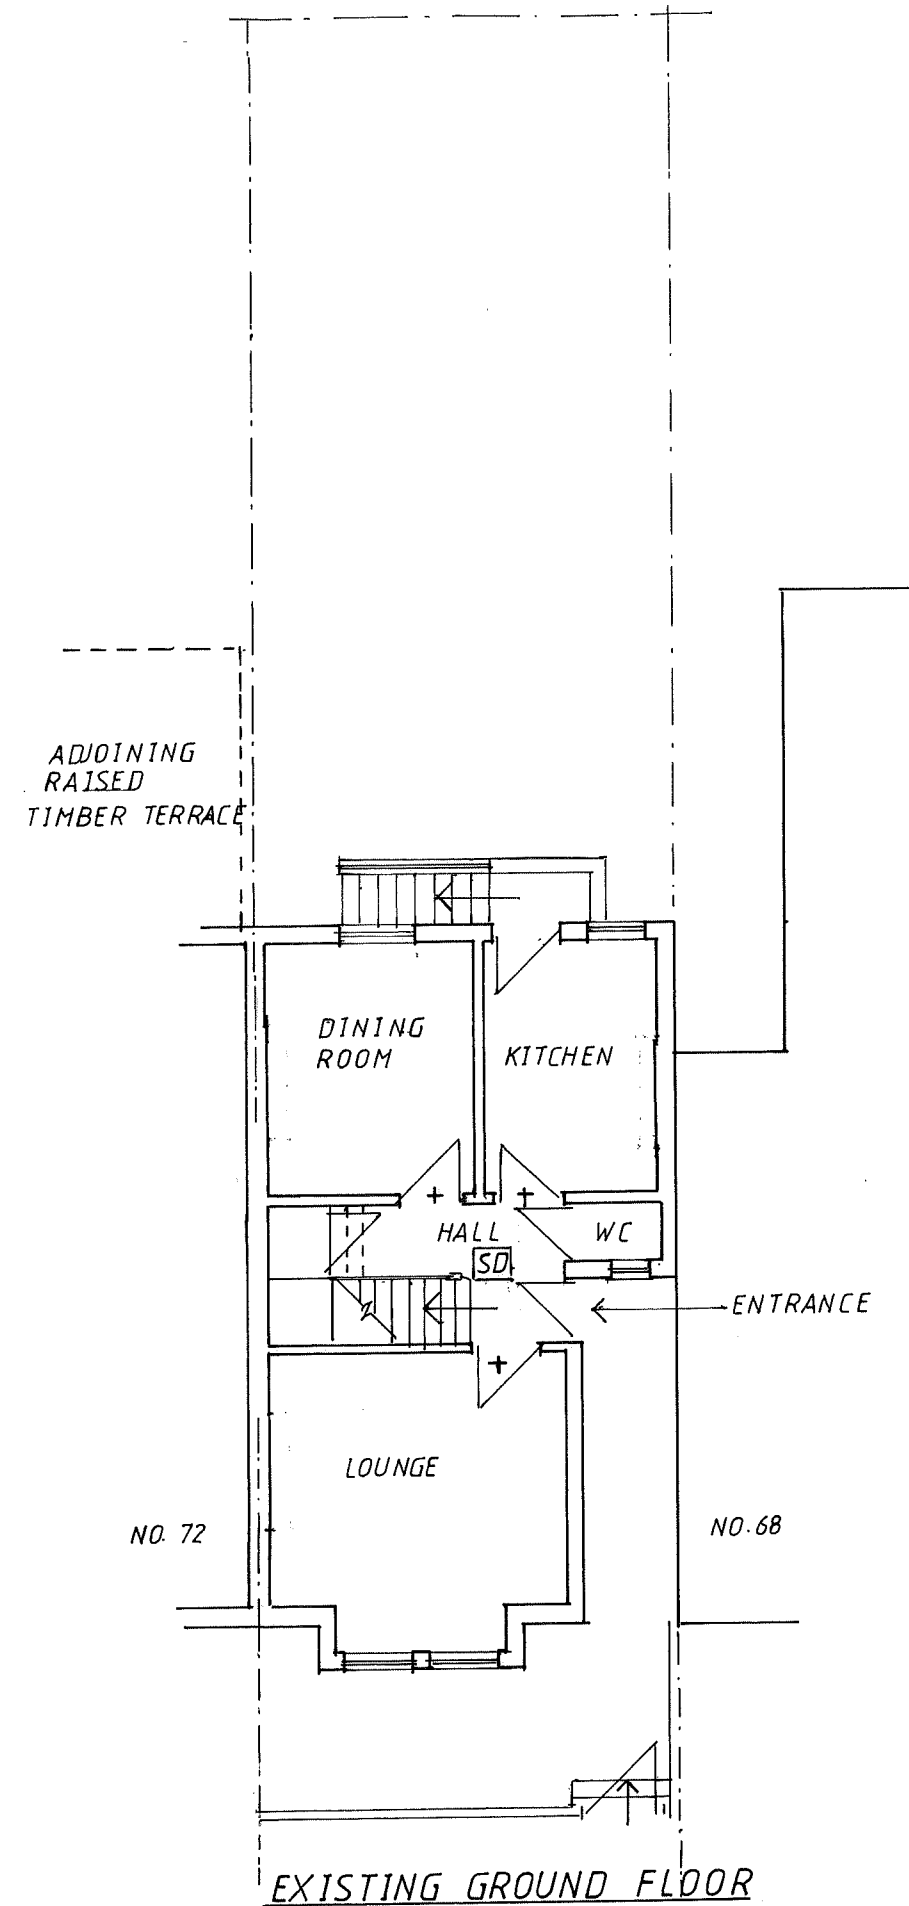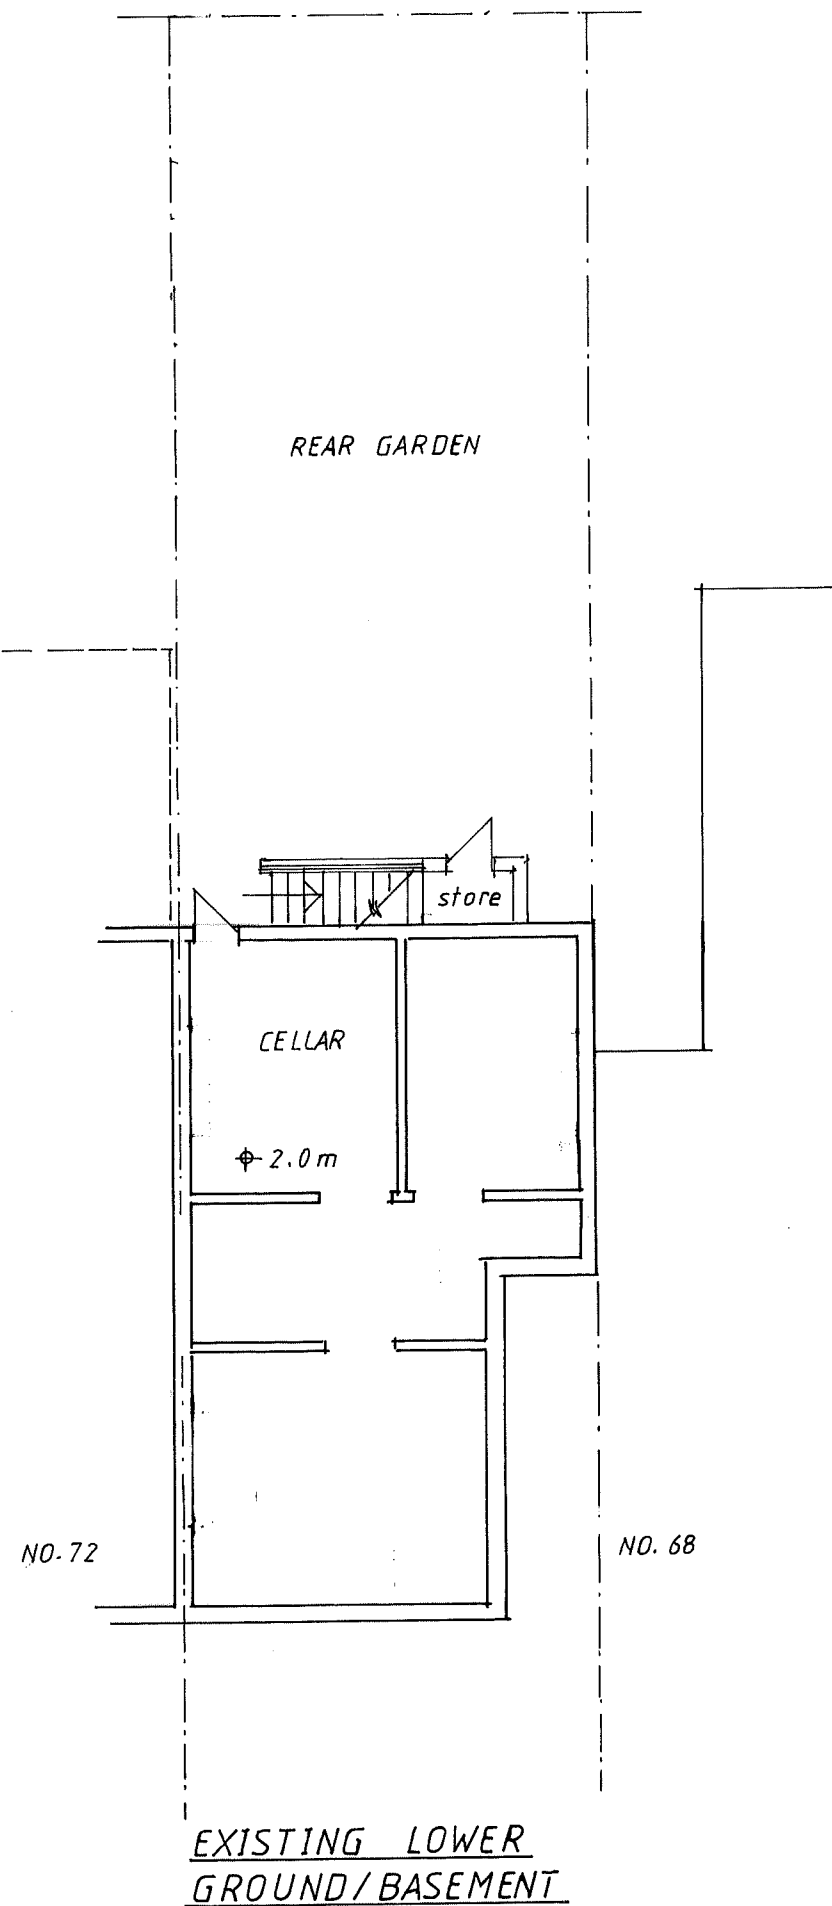

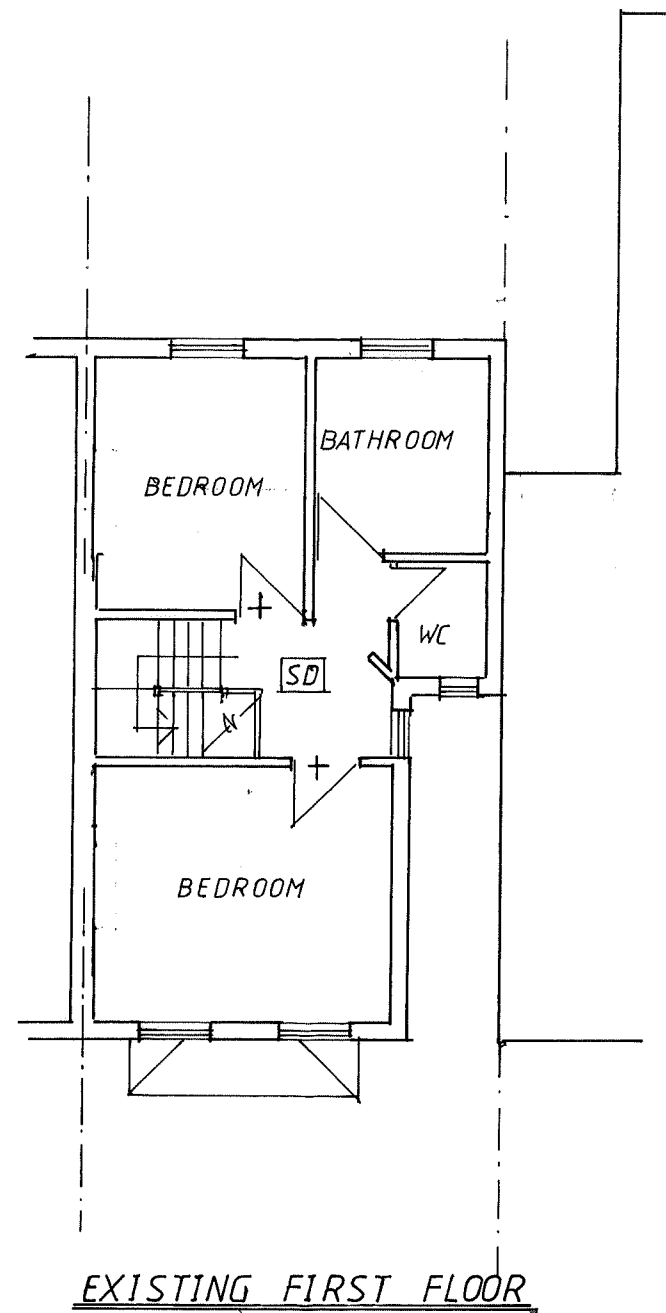

NOTE  
CHIMNEY BREASTS  
SUPPORTED ON  
METAL 'GALLOW' BRACKETS

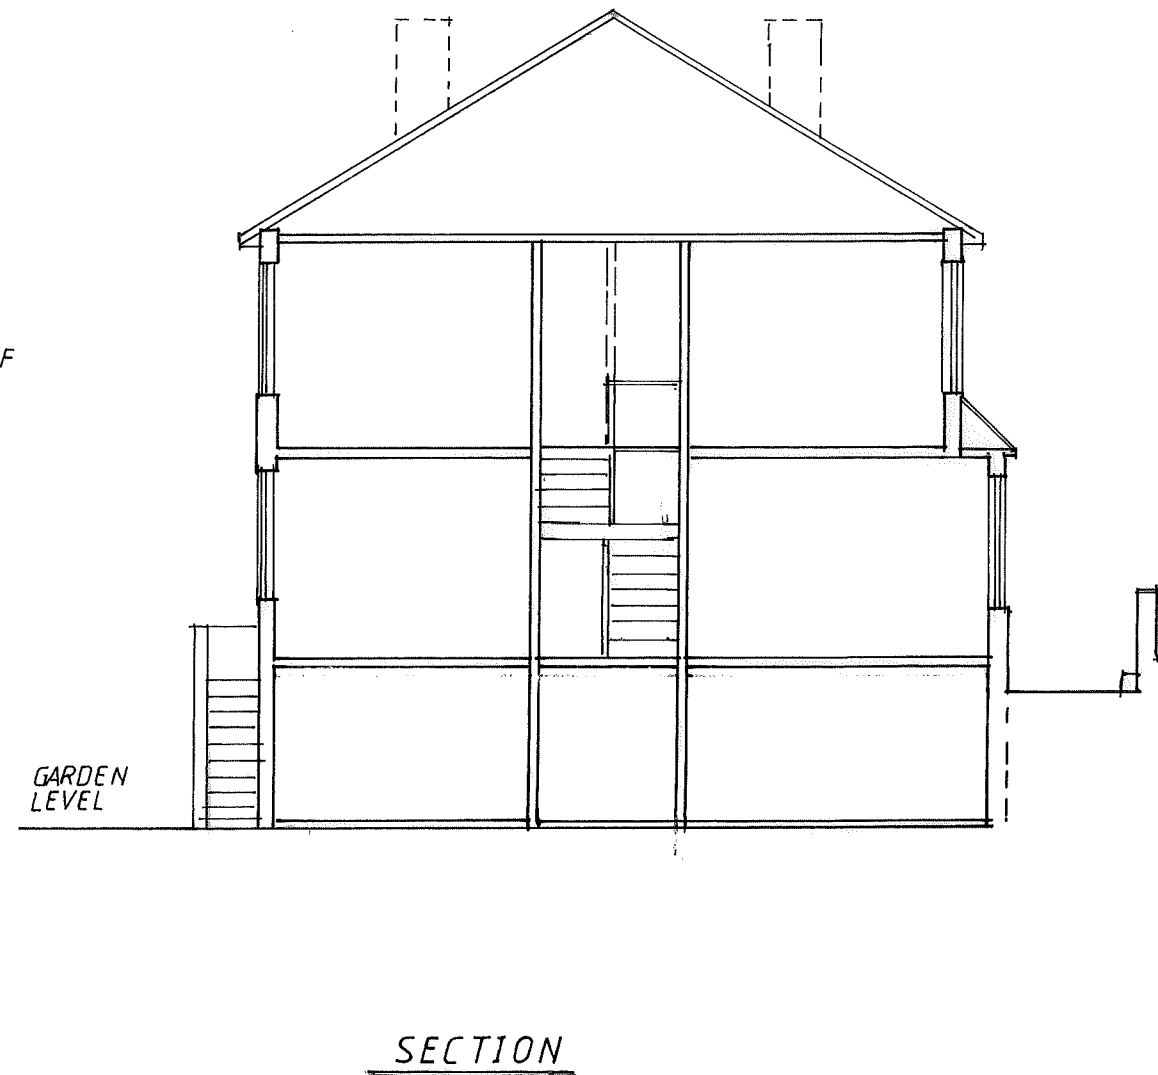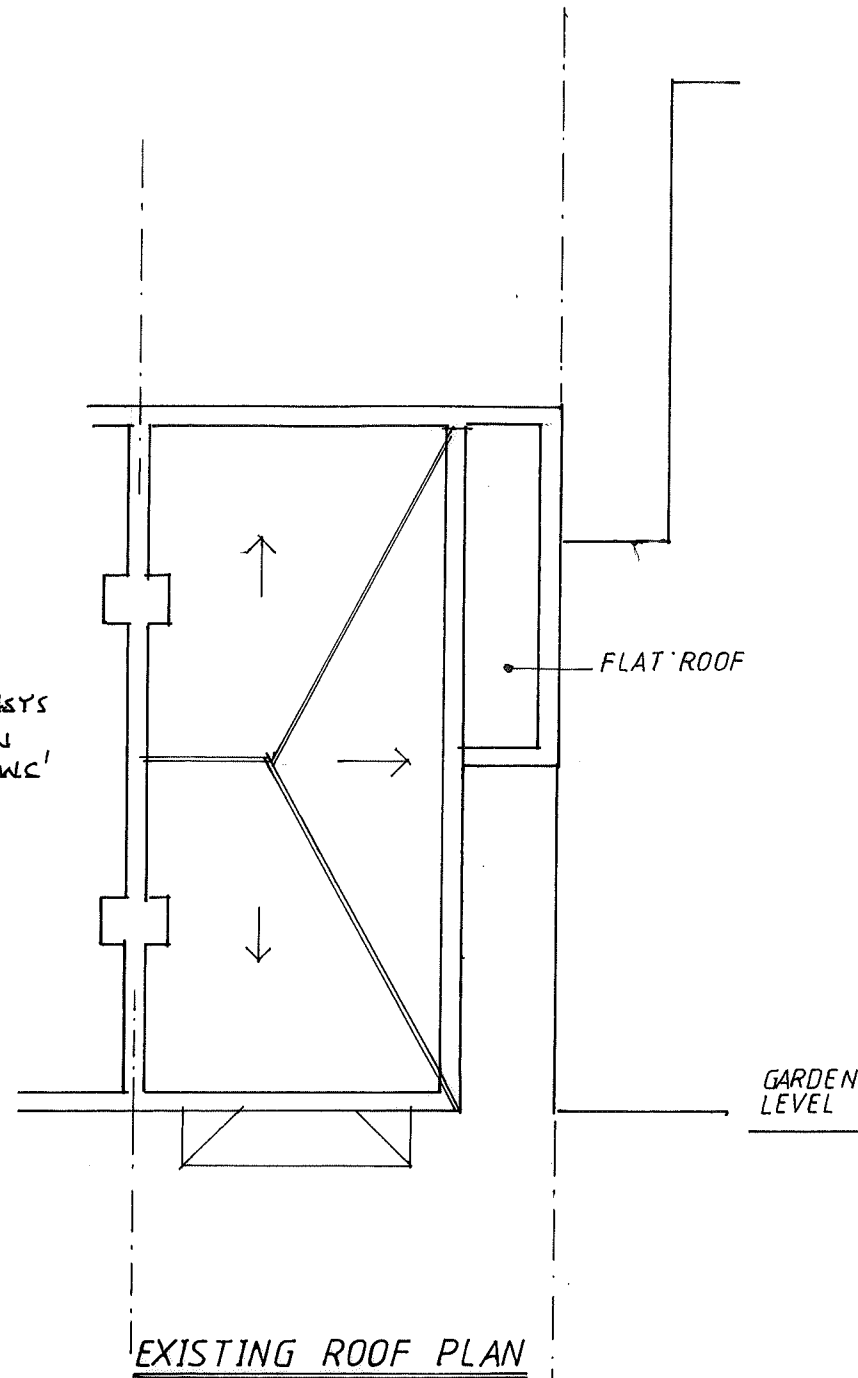

0 1 2 3 4 5 6 7 8 9 10 m.  
SCALE BAR = 1:100

EXISTING FIRST FLOOR, EXISTING  
ROOF PLAN AND SECTION


70 MUSWELL HILL PLACE  
LONDON, N10 3RR

SCALE = 1:100


DATE = MAY 2023

DRG. NO. KS/2023/02

REV=

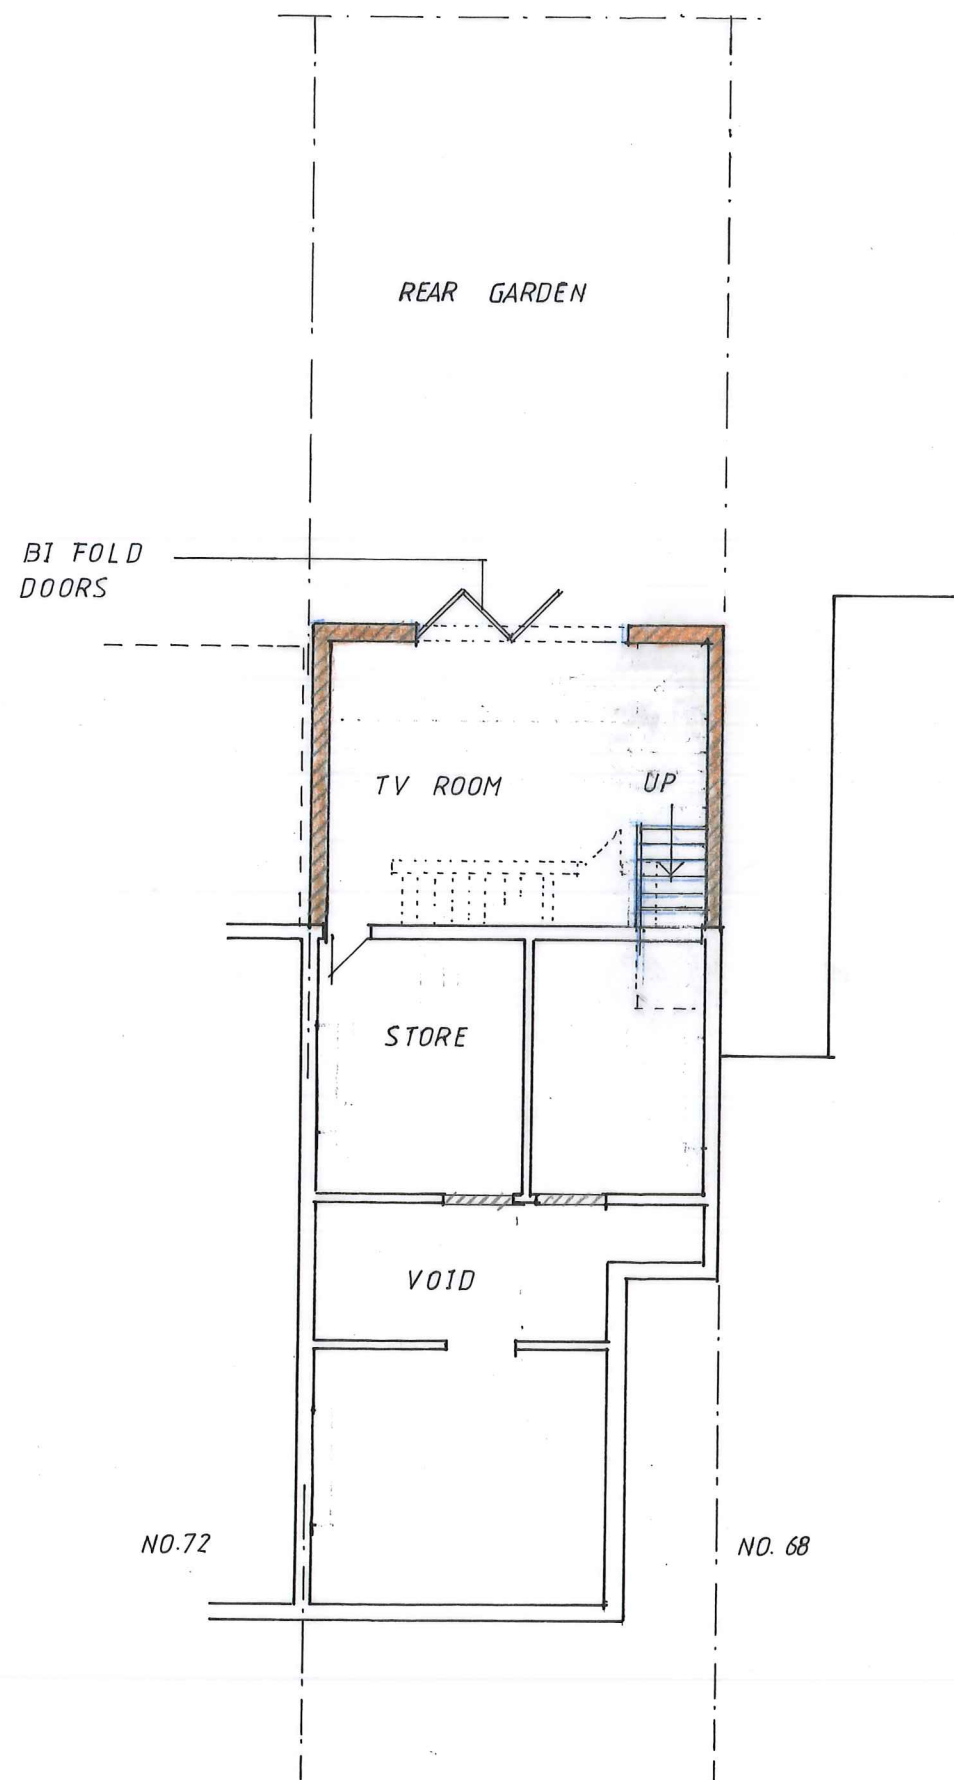

PROPOSED LOWER  
GROUND / BASEMENT

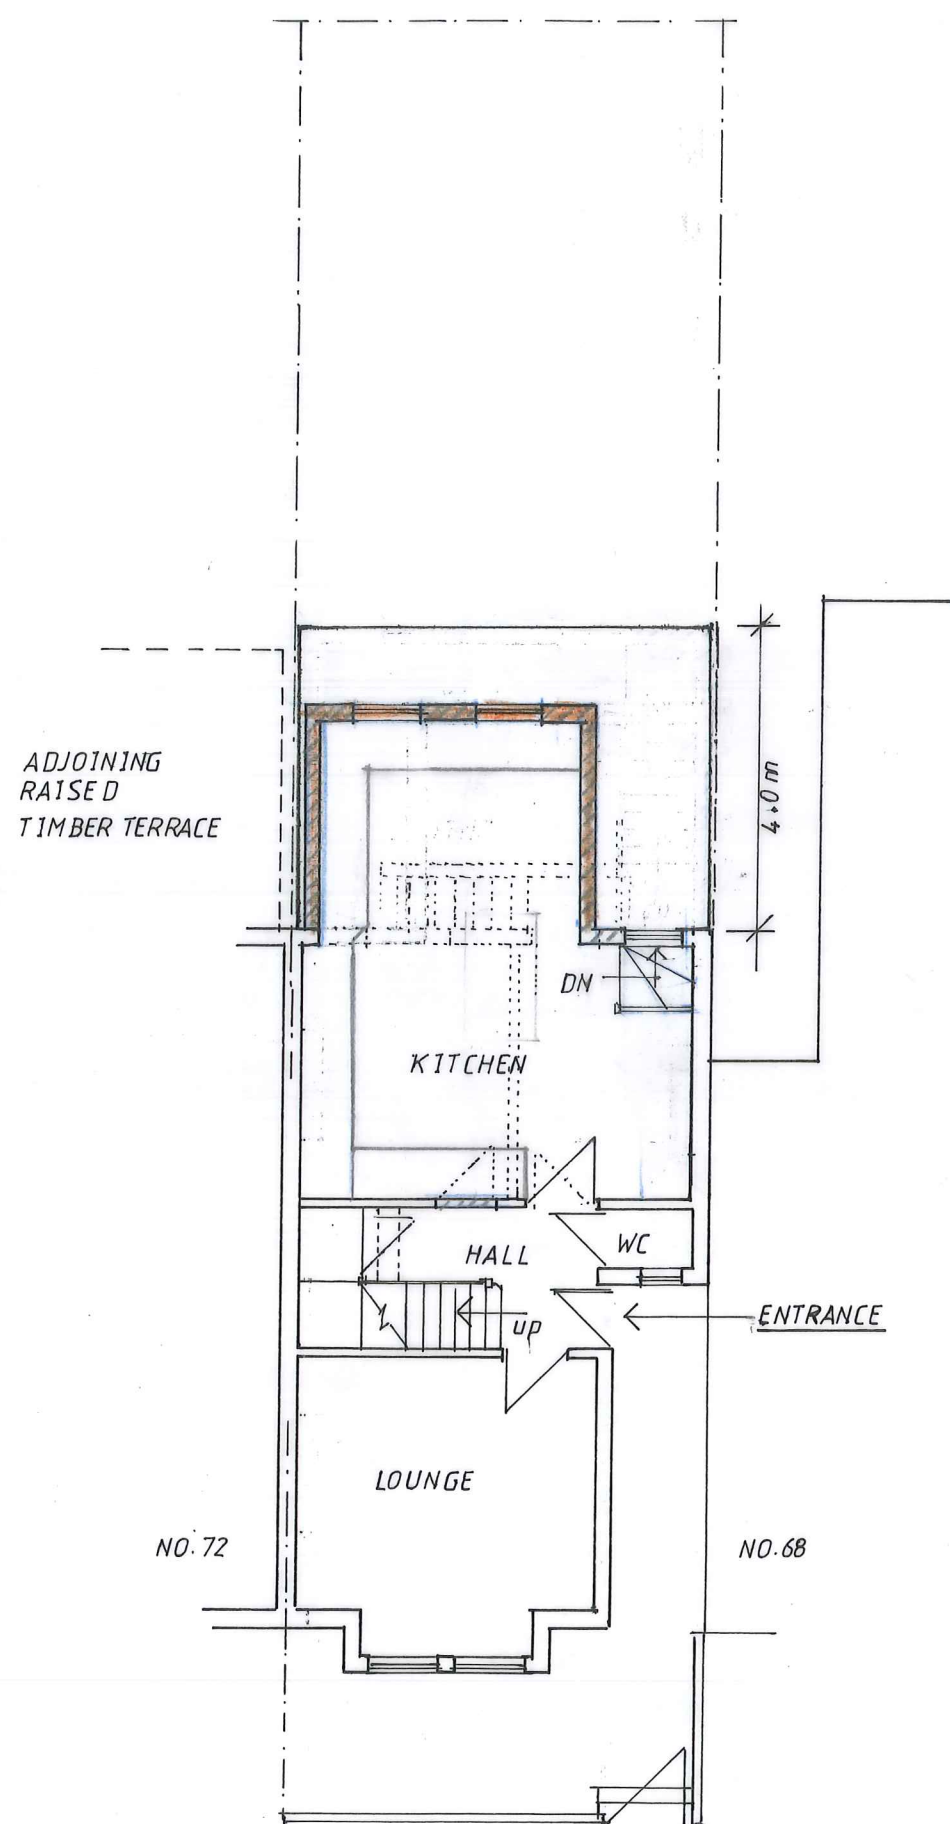

PROPOSED GROUND FLOOR

0 1 2 3 4 5 6 7 8 9 10 m

SCALE BAR = 1:100

PROPOSED LOWER GROUND /  
BASEMENT & GROUND FLOOR


70 MUSWELL HILL PLACE  
LONDON, N10 3RR

SCALE = 1:100


DATE = MAY. 2023

DRG NO = KS/2023/03


REV = A B

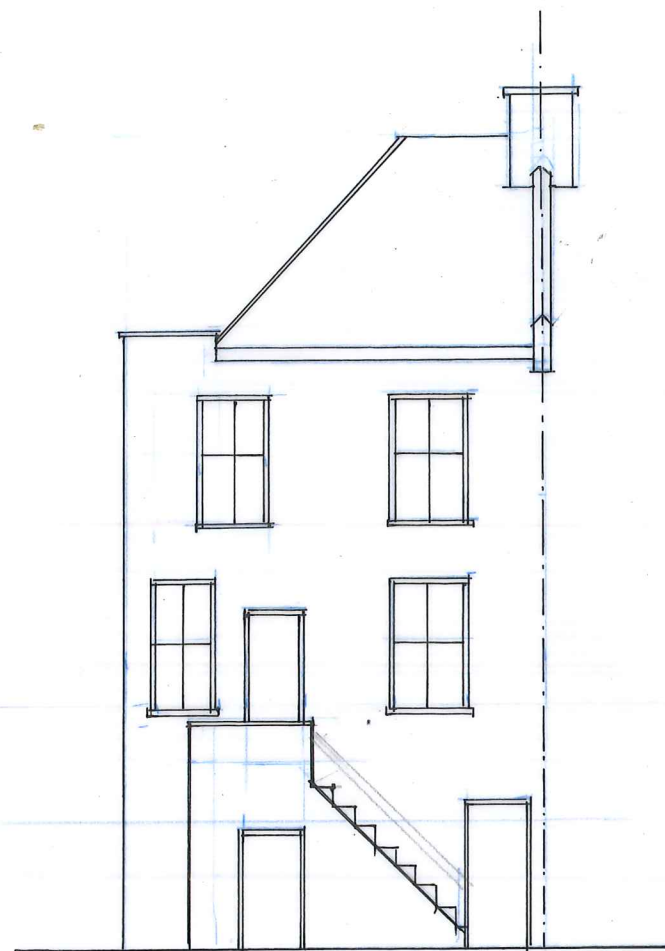


EXISTING REAR

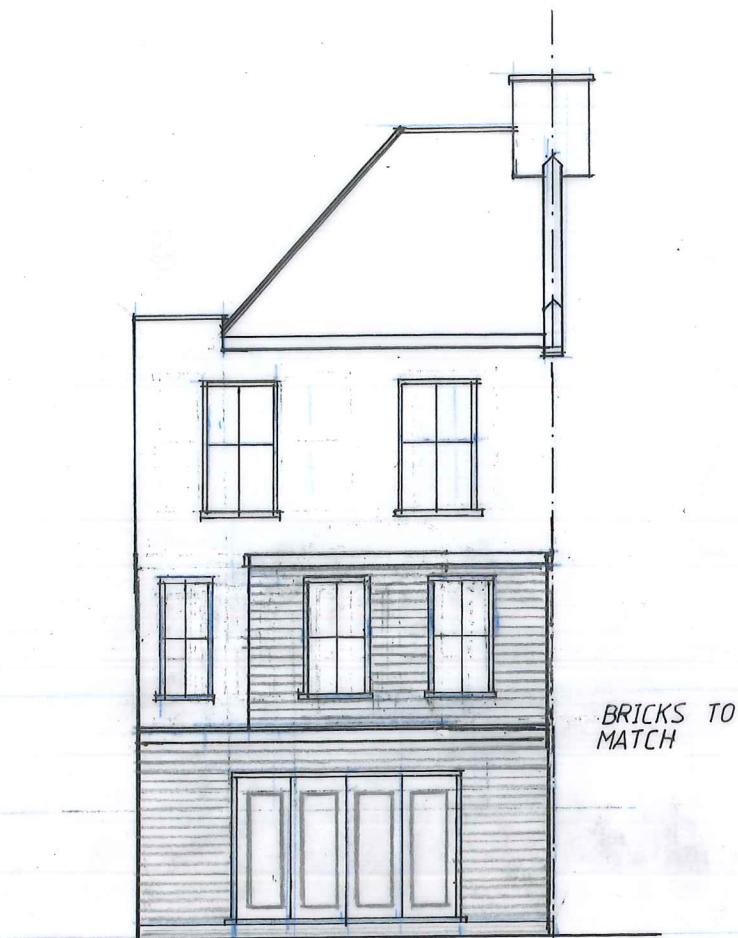

PROPOSED REAR

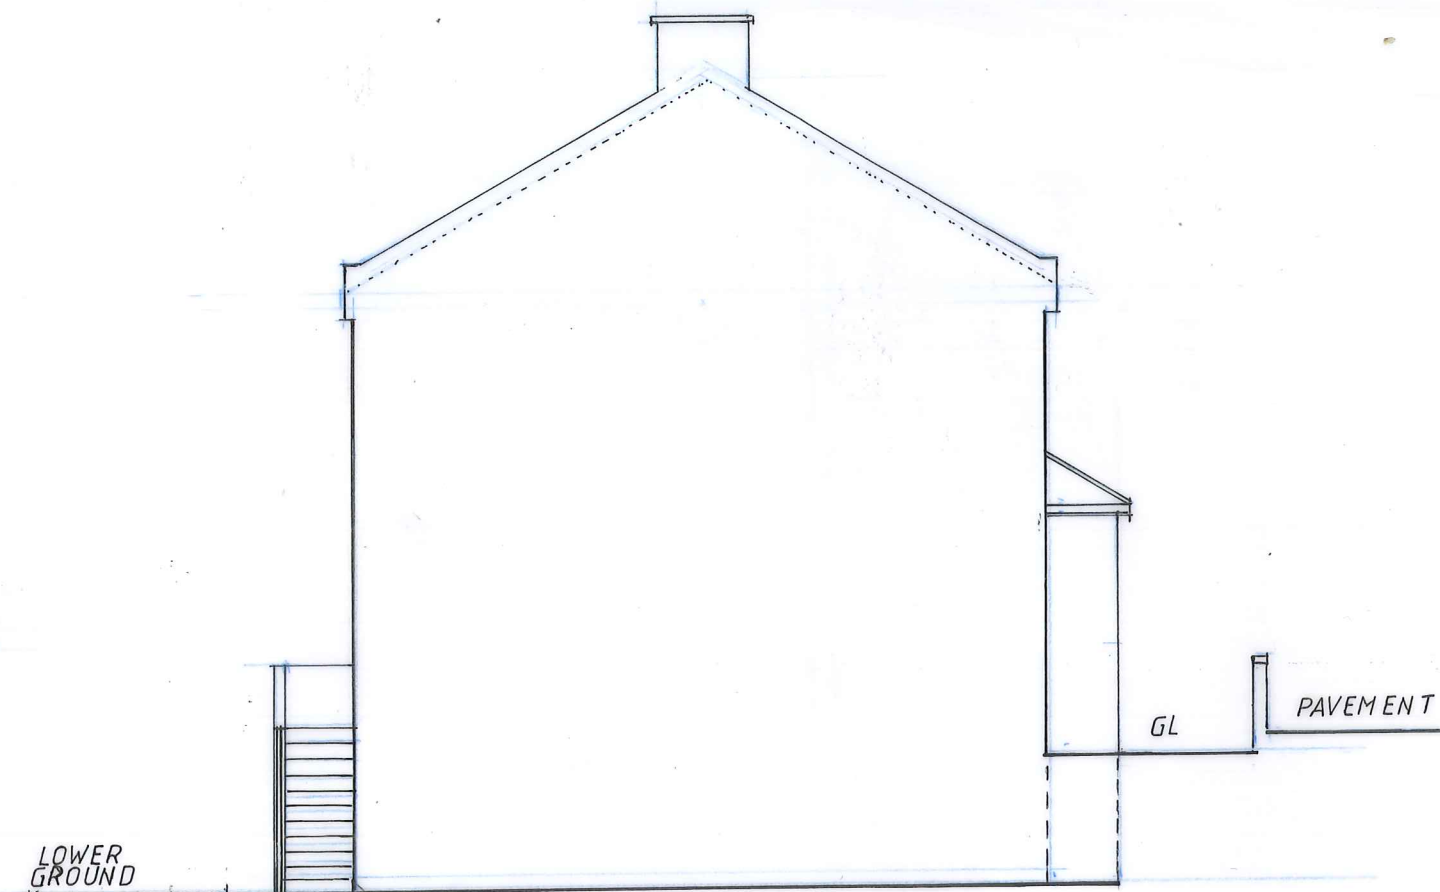

EXISTING SIDE

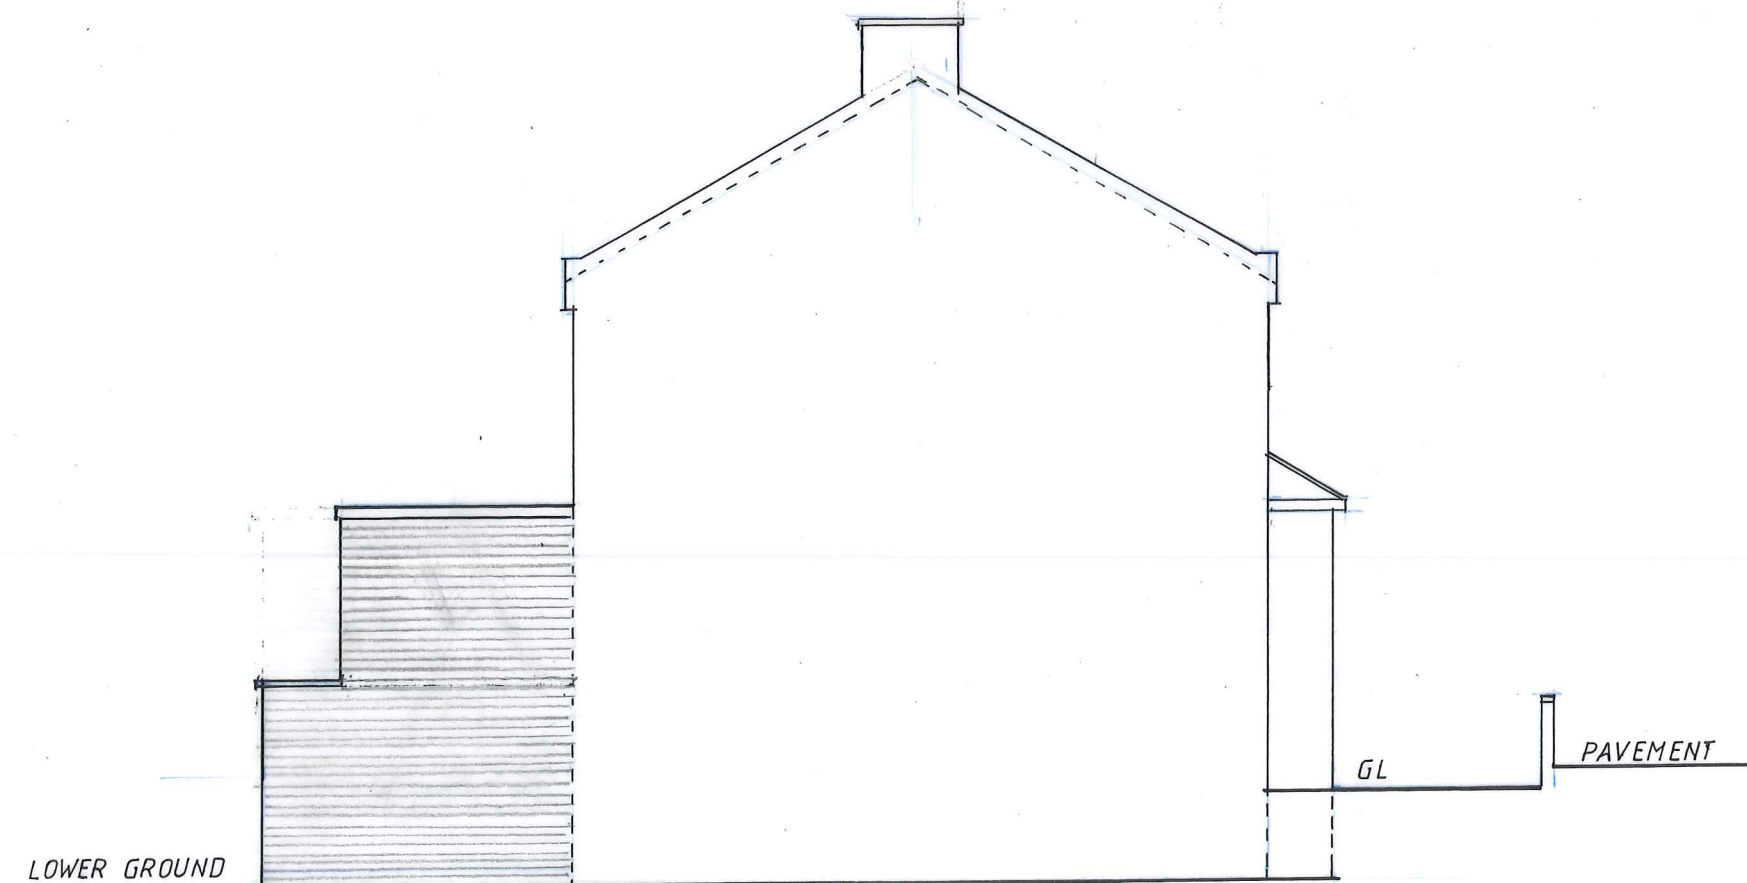

PROPOSED SIDE

0 1 2 3 4 5 6 7 8 9 10 m

SCALE BAR = 1:100

EXISTING & PROPOSED ELEVATIONS

70 MUSWELL HILL PLACE  
LONDON , N10 3RR

SCALE = 1:100

DATE = MAY 2023

DRG.NO = KS/2023/04

REV = A B