


BEECHWOOD ROAD



SITE PLAN 1:200

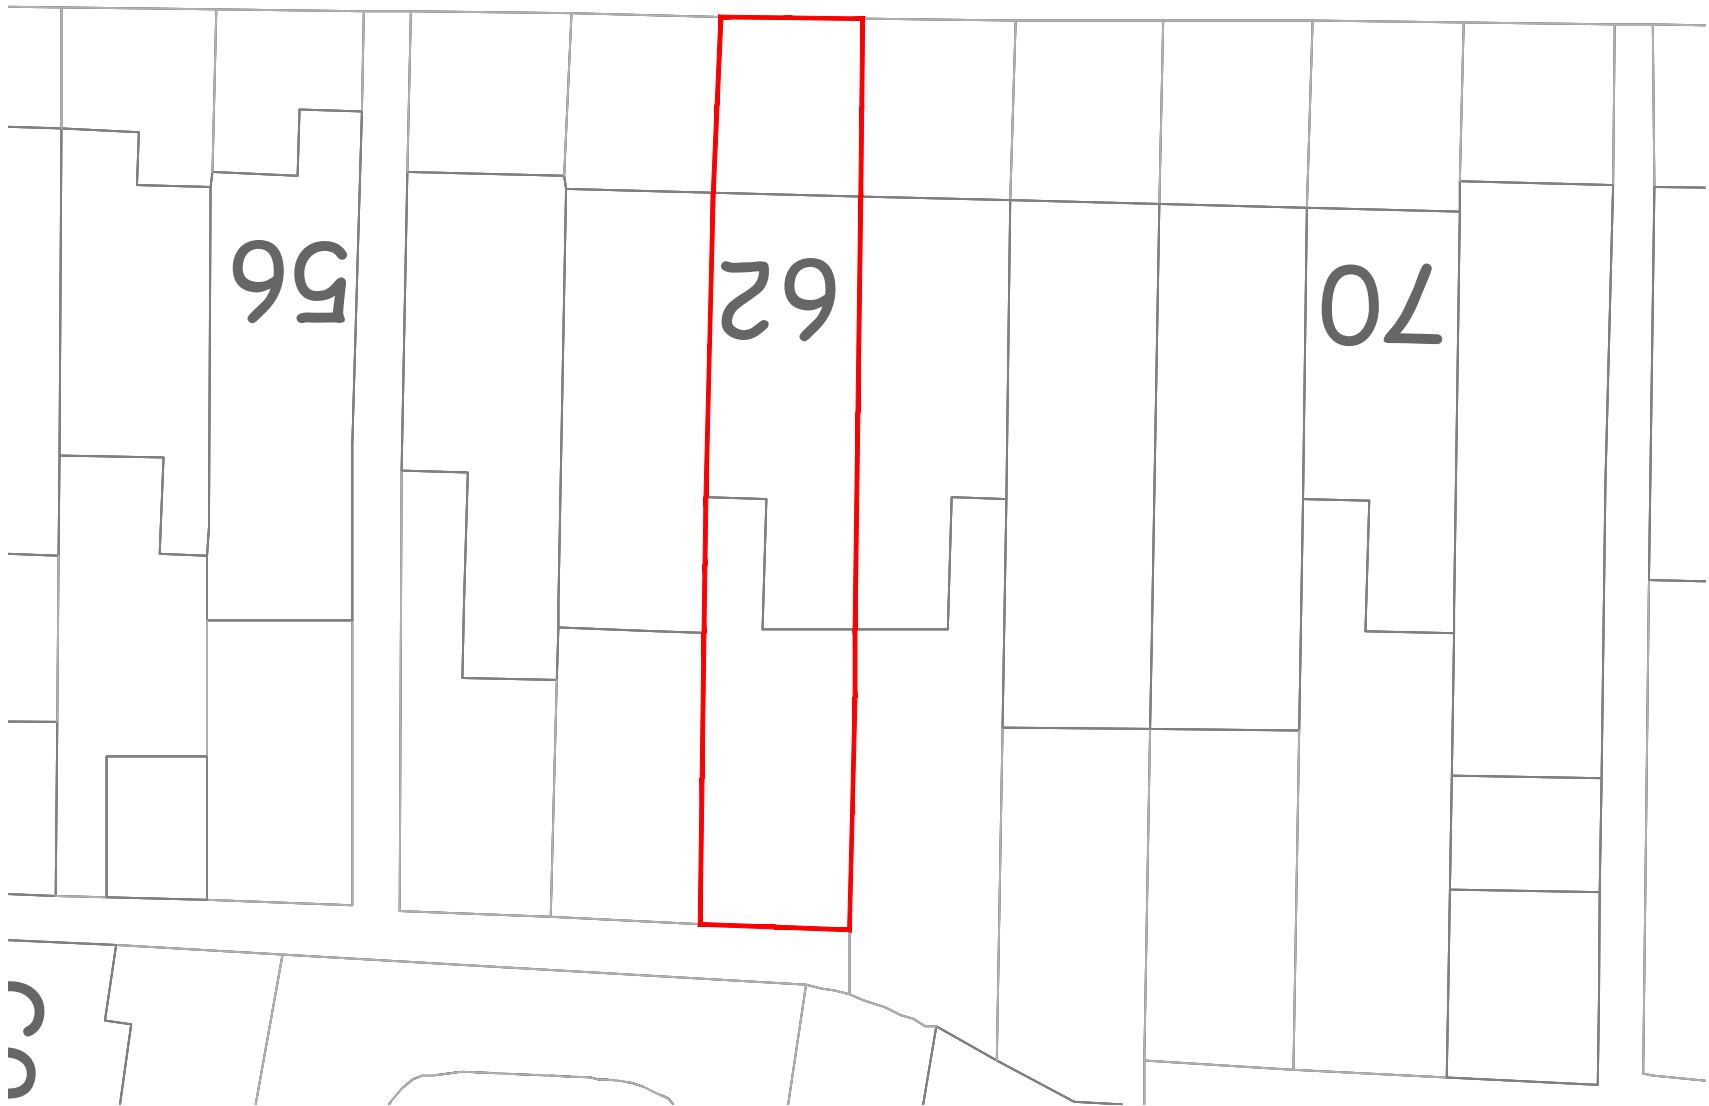

LOCATION PLAN 1:1250

Project Address
62 Beechwood Road, London N8 7NG

Client
Flora Purbeck

Drawing Title
Existing Site and Location Plan

Drawn
SAN

Checked
DA

Approved
DA

Disclaimer
Drawings to be read in conjunction with the relevant drawing and specification. Figured dimensions only. Dimensions should not be relied upon for the purposes of ordering material or placing sub-contractor orders. Third parties to take their own site measurements. Site boundaries are indicative only and are subject to confirmation with land registry. A party wall surveyor should be consulted to ascertain whether adjoining owners are notifiable. On planning drawings, all structural beams, openings, lintels and any other bearings are indicative and are subject to review from a structural engineer. All drawings are subject to onsite inspection.

Drawing No
SP - 00


Date Issued
19/10/2023

Revision

North



Notes

 

buildteam
Extension Specialists

Phone
0207 495 6561
Email
hello@buildteam.com
Online
www.buildteam.com
Office
342 Clapham Rd, SW9 9AJ