



1 site location plan 1:1250

0m10203050

N



2 site block plan 1:500

0m5101525

N

notes

All information subject to design development and site verification.

This drawing is the property of ROAR Architects Ltd. No disclosure or copy of it may be made without written permission. This drawing is for planning purposes only, no guarantee is given to its accuracy or correctness and is subject to site verification.

project

35 Glasslyn road
London N8 8RJ

client

Mr & Mrs Bier

architect


ROAR

drawing title

site and block plan

scale at A1	scale at A3	date
NTS	1:1250 / 1:500	03.22

job no.	drawing	rev.
203	X000	

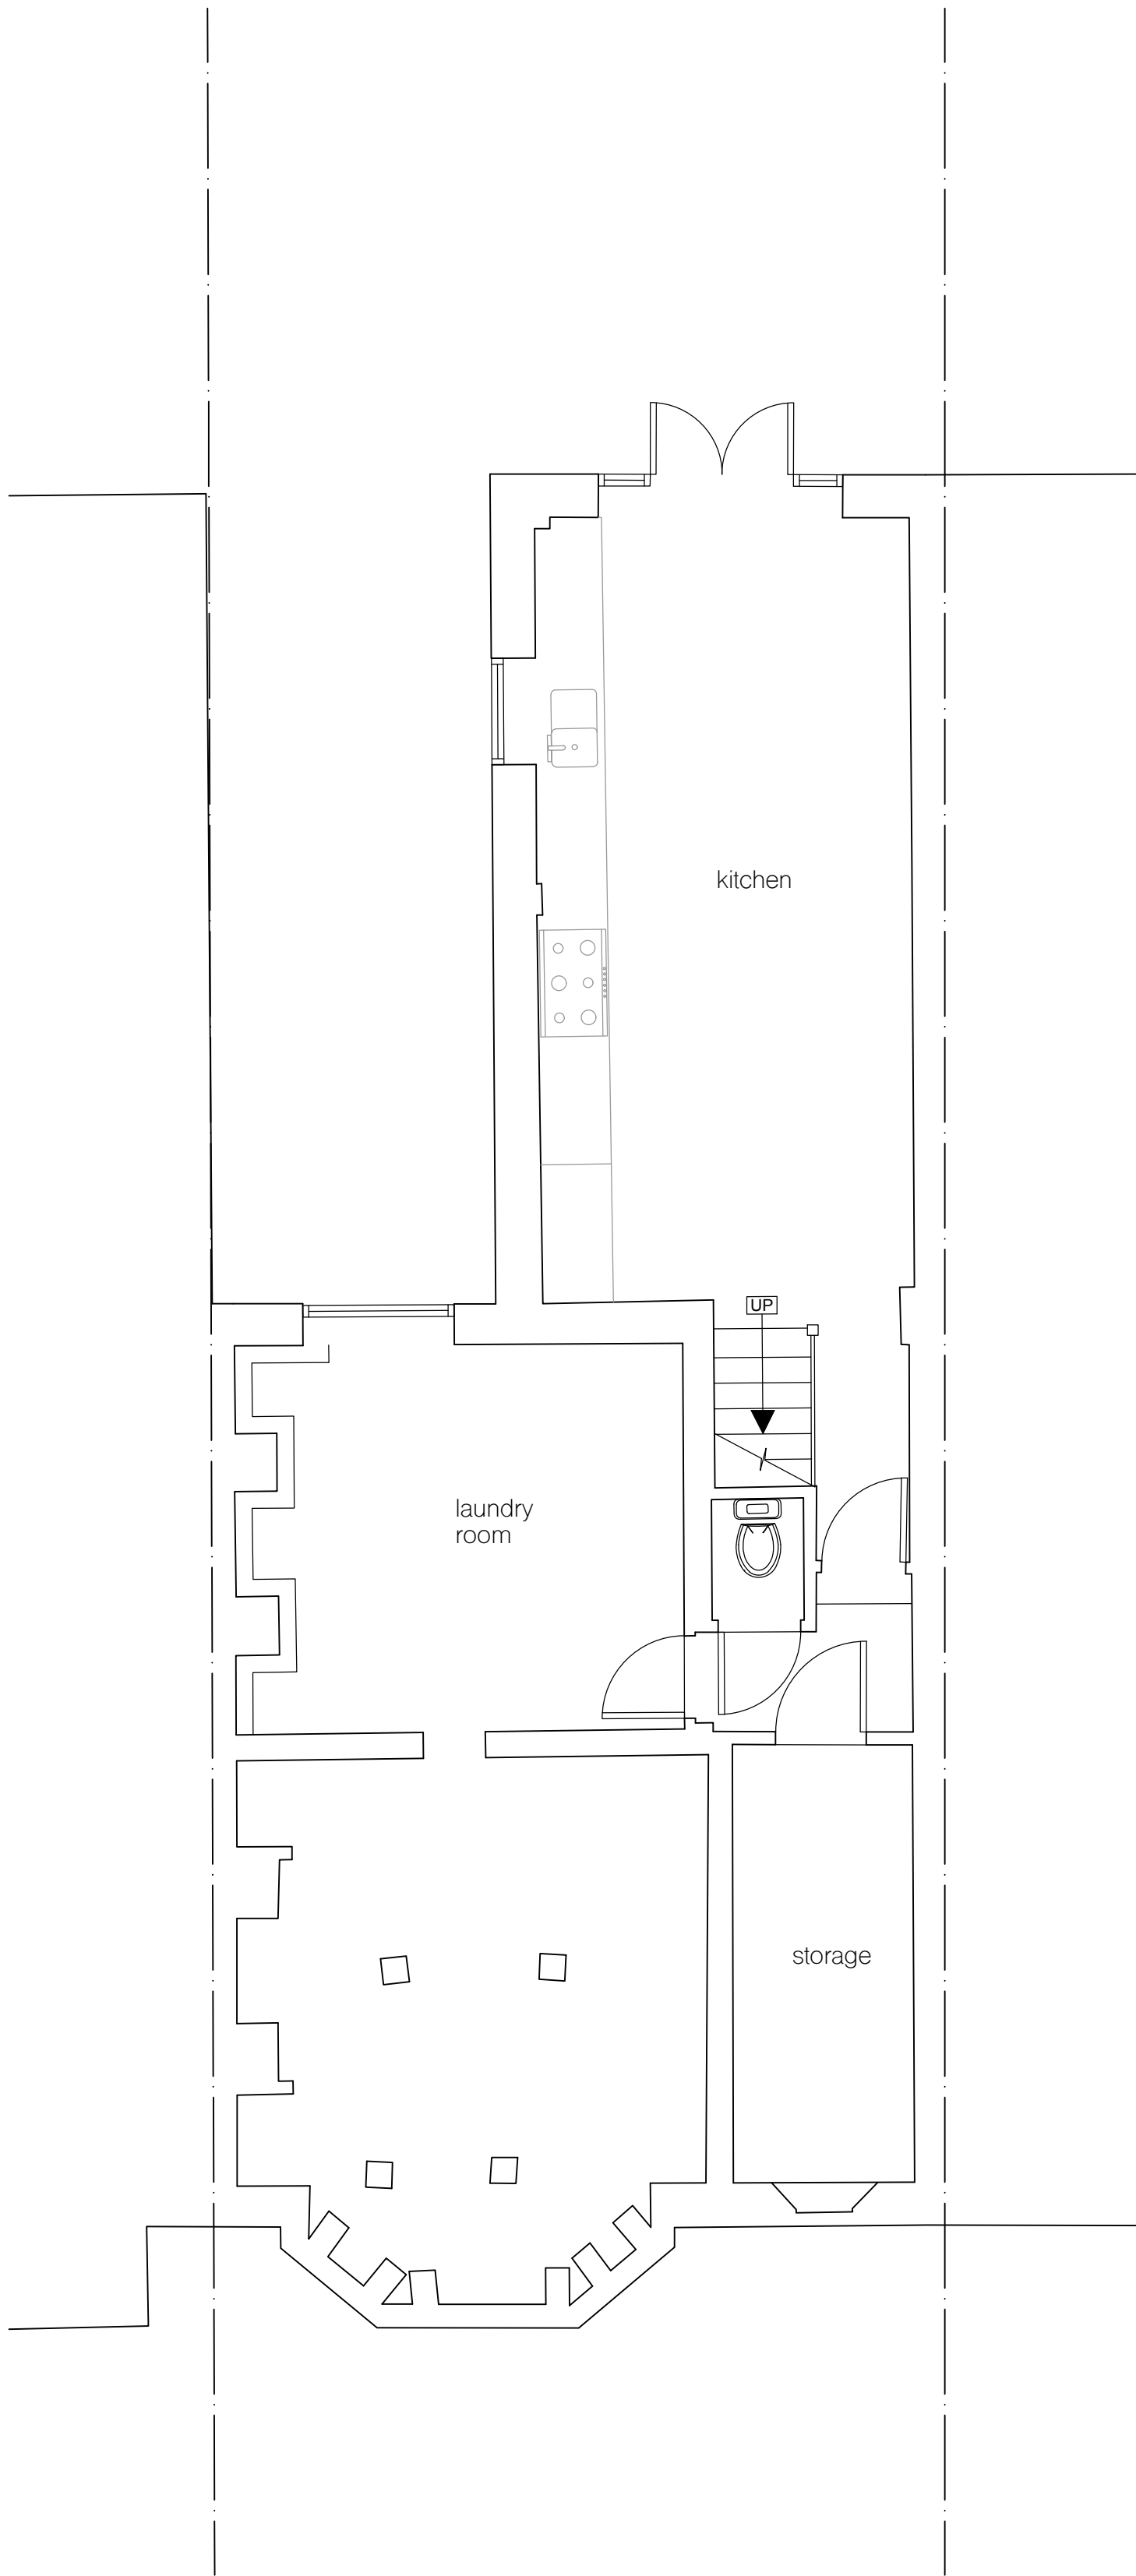

1 existing lower ground floor plan

notes

All information subject to design development and site verification.

This drawing is the property of ROAR Architects Ltd. No disclosure or copy of it may be made without written permission. This drawing is for planning purposes only, no guarantee is given to its accuracy or correctness and is subject to site verification.

project

35 Glasslyn Road
N8 8RJ

client

Mr & Mrs Bier

architect


ROAR


drawing title

existing lower ground floor plan

scale at A1	scale at A3	date
1:50	1:100	10.23

job no.	drawing	rev.
203	X099	

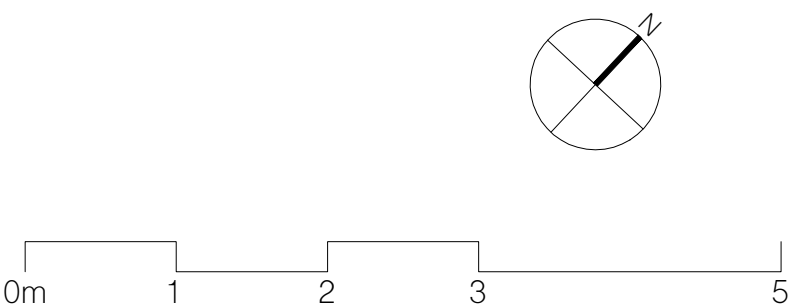

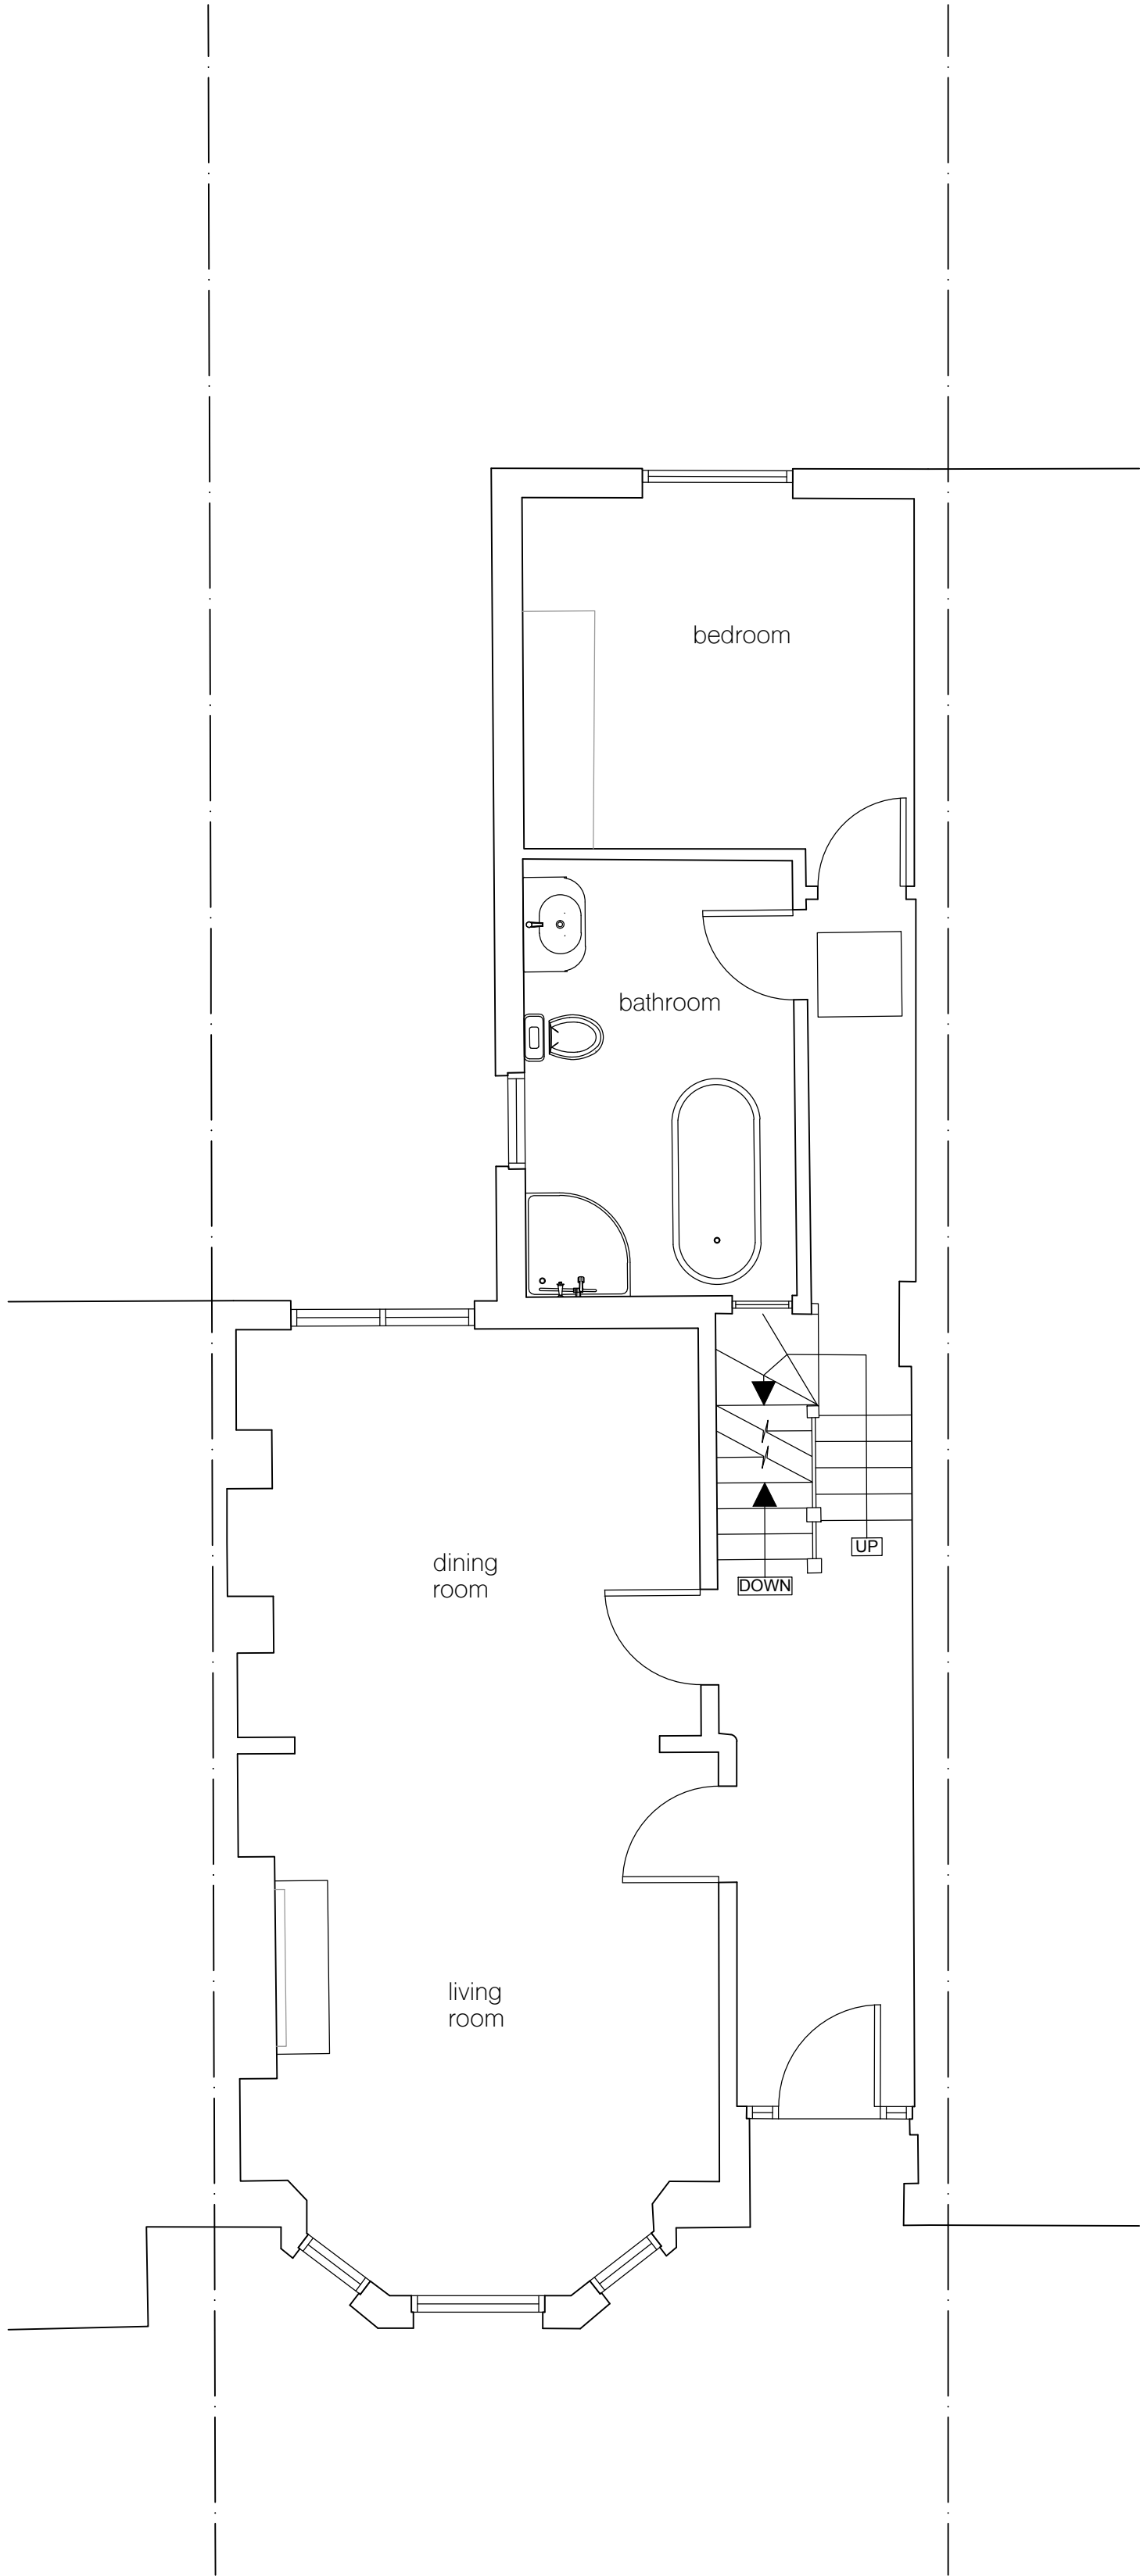

1 existing ground floor plan

notes

All information subject to design development and site verification.

This drawing is the property of ROAR Architects Ltd. No disclosure or copy of it may be made without written permission. This drawing is for planning purposes only, no guarantee is given to its accuracy or correctness and is subject to site verification.

project

35 Glasslyn Road
N8 8RJ

client

Mr & Mrs Bier

architect


ROAR


drawing title

existing ground floor plan

scale at A1	scale at A3	date
1:50	1:100	10.23

job no.	drawing	rev.
203	X100	

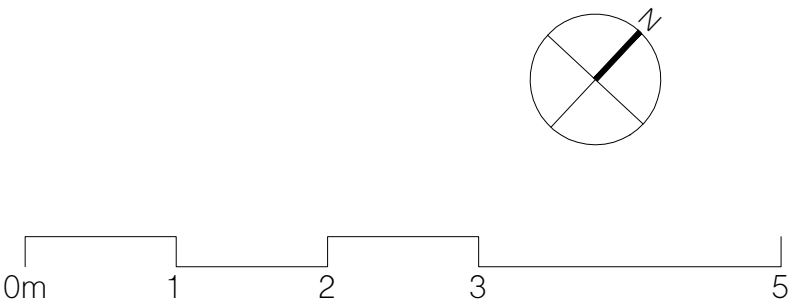

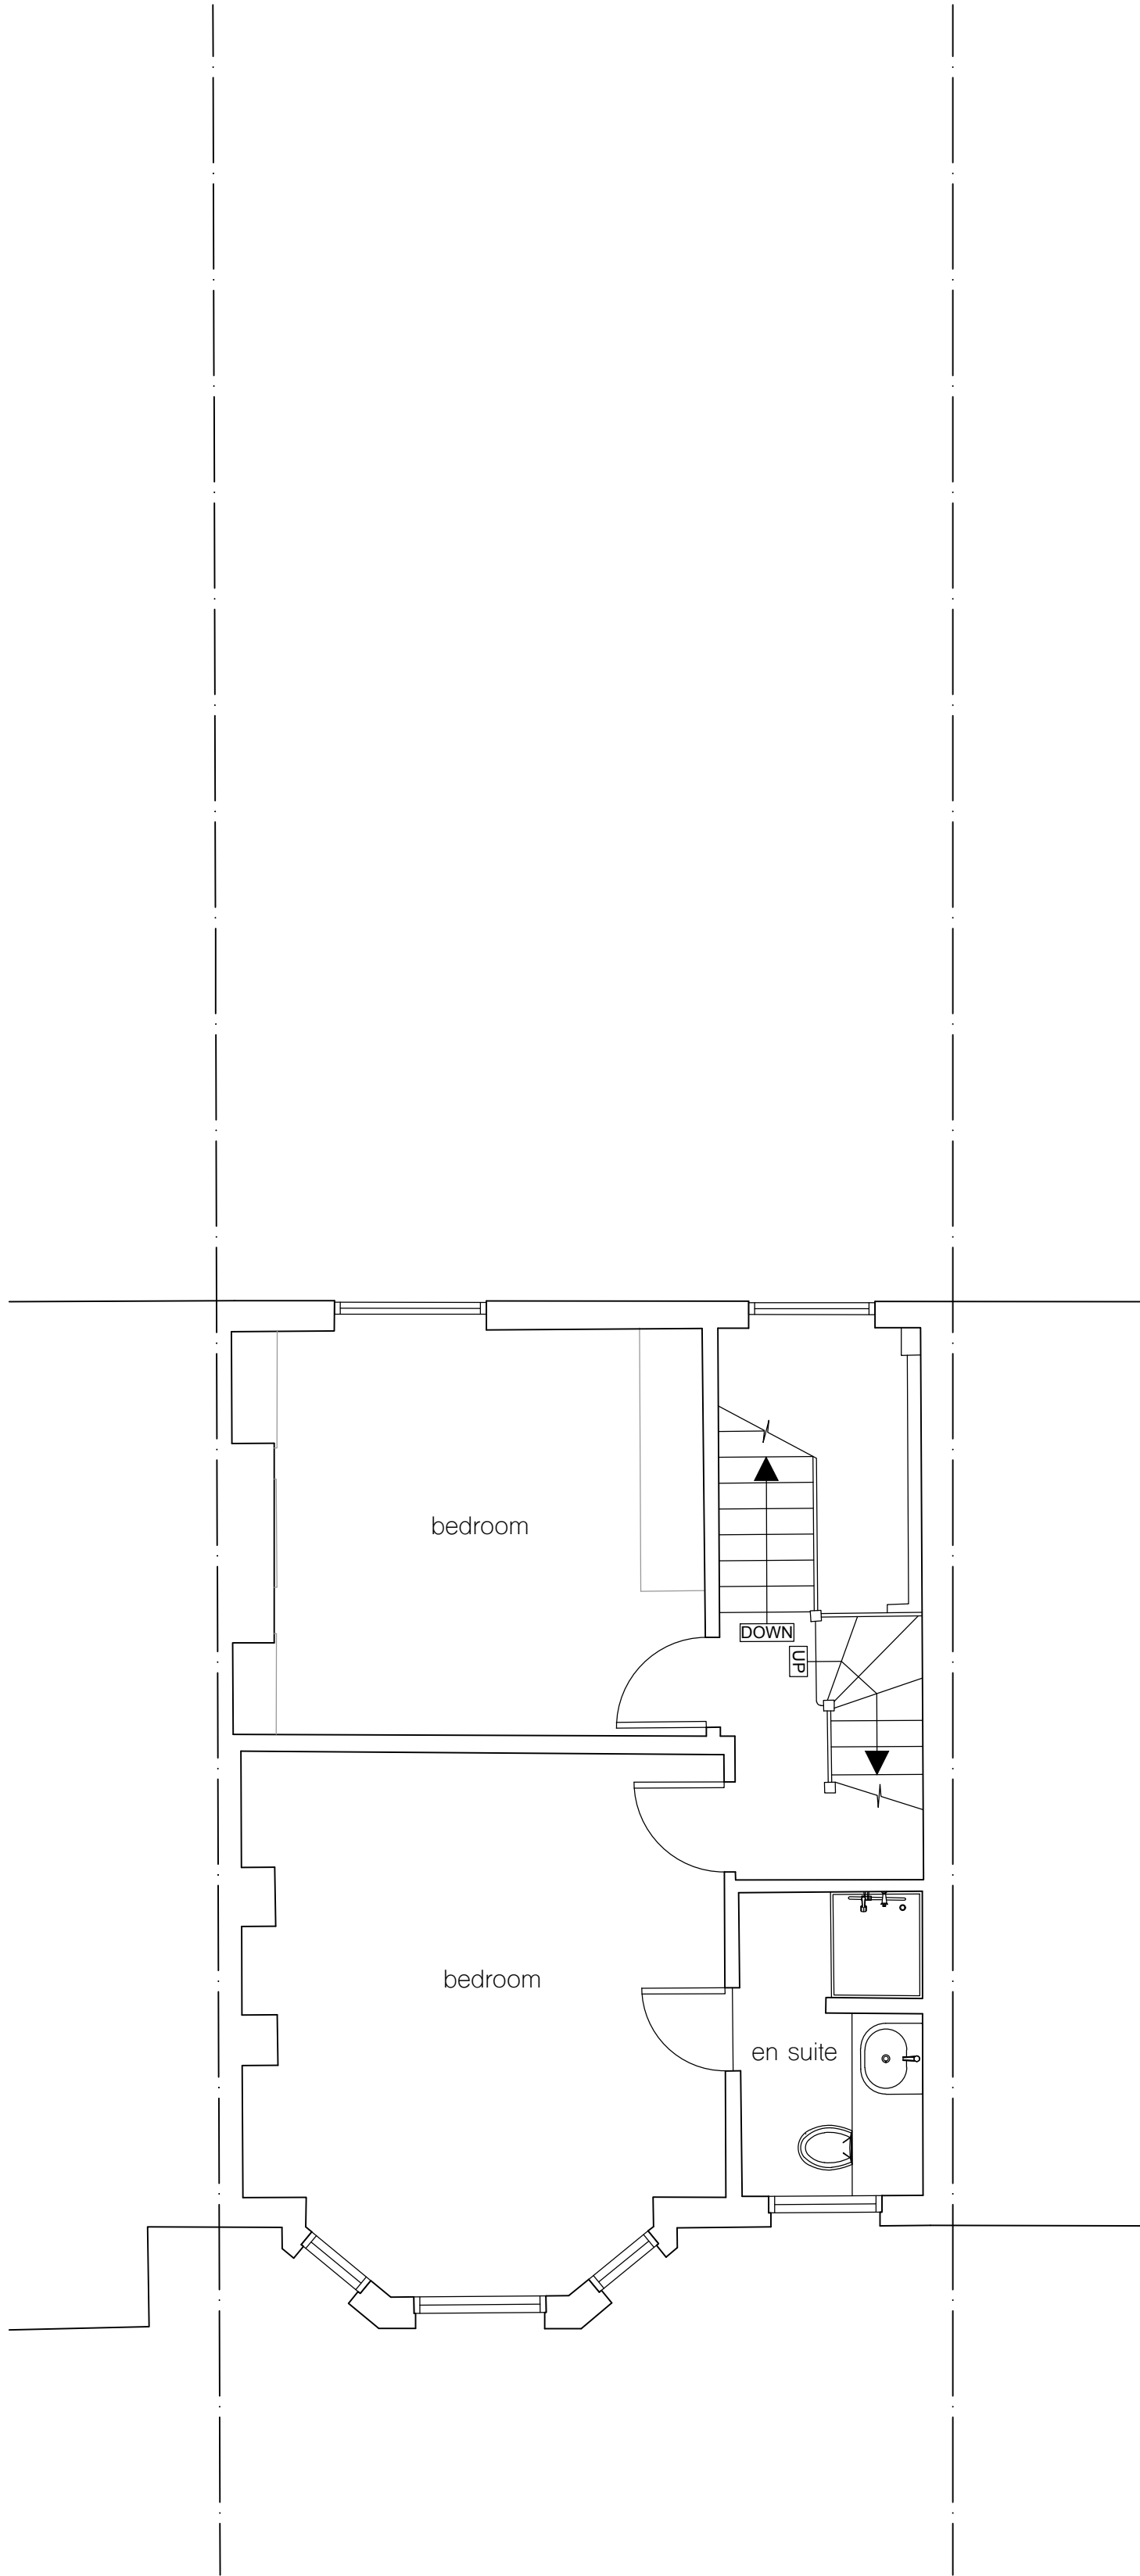

notes

All information subject to design development and site verification.

This drawing is the property of ROAR Architects Ltd. No disclosure or copy of it may be made without written permission. This drawing is for planning purposes only, no guarantee is given to its accuracy or correctness and is subject to site verification.


project
35 Glasslyn Road
N8 8RJ

client
Mr & Mrs Bier

architect
ROAR


drawing title
existing first floor plan

1 existing first floor plan

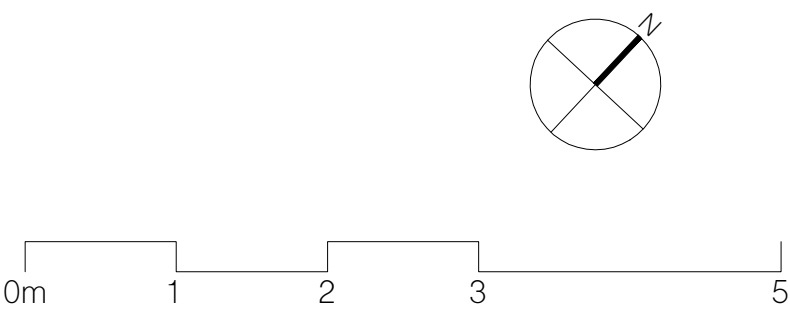

scale at A1	scale at A3	date
1:50	1:100	10.23

job no.	drawing	rev.
203	X101	

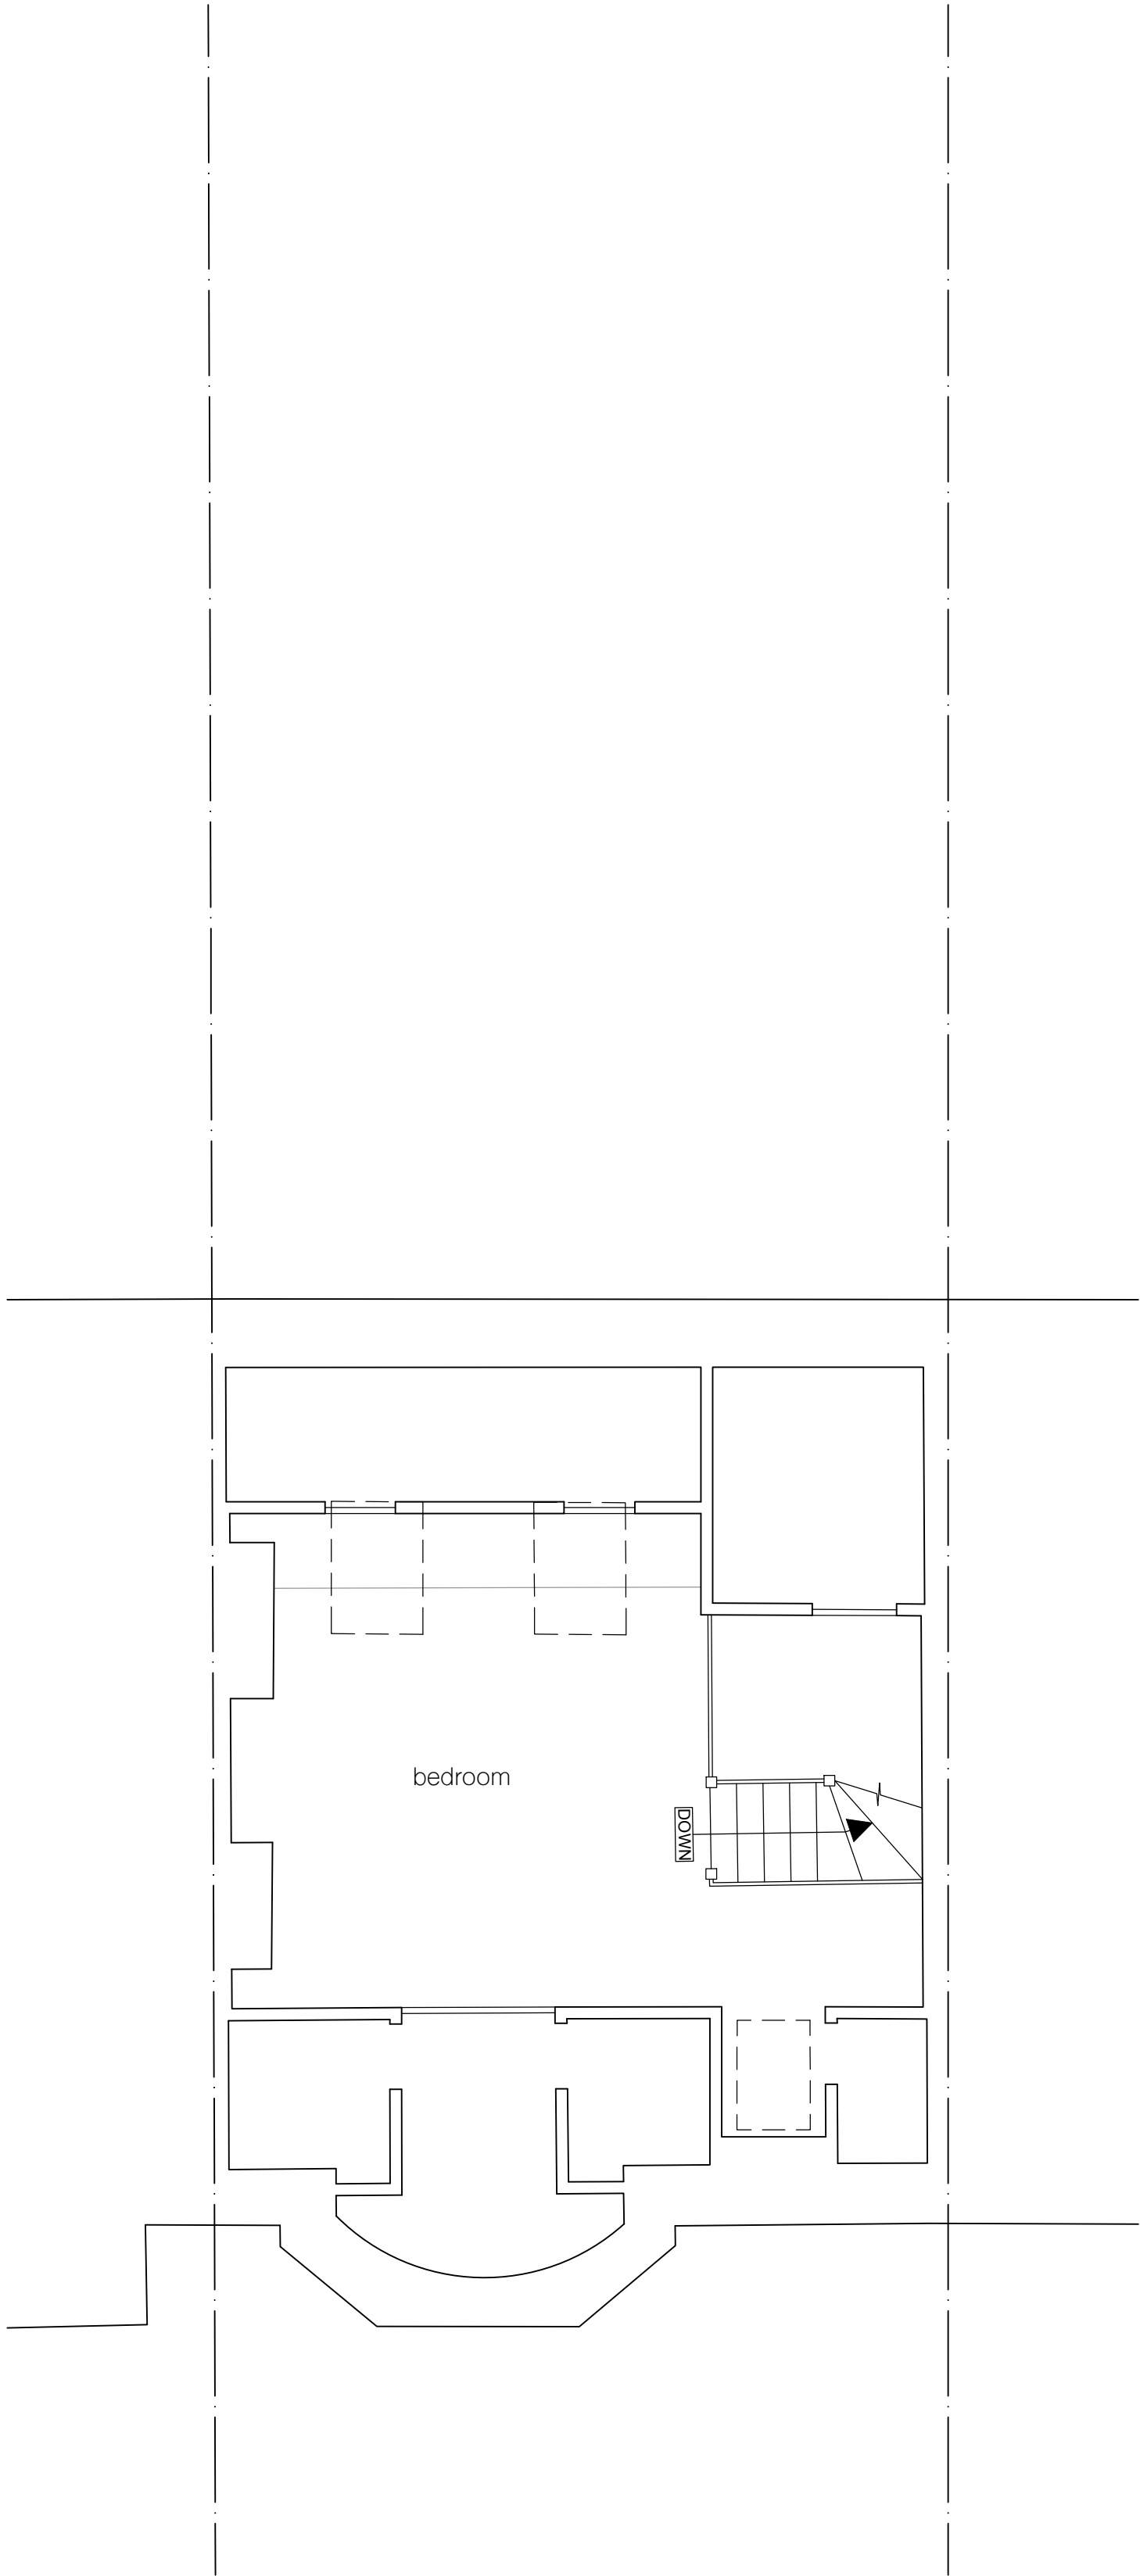

1 existing second floor plan

notes

All information subject to design development and site verification.

This drawing is the property of ROAR Architects Ltd. No disclosure or copy of it may be made without written permission. This drawing is for planning purposes only, no guarantee is given to its accuracy or correctness and is subject to site verification.

project

35 Glasslyn Road
N8 8RJ

client

Mr & Mrs Bier

architect


ROAR

drawing title

existing second floor plan

scale at A1	scale at A3	date
1:50	1:100	10.23

job no.	drawing	rev.
203	X102	

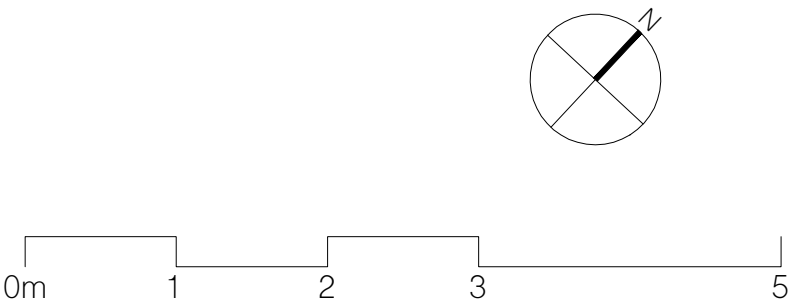



1 existing roof plan

notes

All information subject to design development and site verification.

This drawing is the property of ROAR Architects Ltd. No disclosure or copy of it may be made without written permission. This drawing is for planning purposes only, no guarantee is given to its accuracy or correctness and is subject to site verification.

project

35 Glasslyn Road
N8 8RJ

client

Mr & Mrs Bier

architect

ROAR

drawing title

existing roof plan

scale at A1	scale at A3	date
1:50	1:100	10.23

job no.	drawing	rev.
203	X103	



notes

All information subject to design development and site verification.

This drawing is the property of ROAR Architects Ltd. No disclosure or copy of it may be made without written permission. This drawing is for planning purposes only, no guarantee is given to its accuracy or correctness and is subject to site verification.

project
35 Glasslyn Road
N8 8RJ

client
Mr & Mrs Bier

architect
ROAR

drawing title
existing front elevation

① existing front elevation

scale at A1	scale at A3	date
1:50	1:100	10.23

job no.	drawing	rev.
203	X200	



notes

All information subject to design development and site verification.

This drawing is the property of ROAR Architects Ltd. No disclosure or copy of it may be made without written permission. This drawing is for planning purposes only, no guarantee is given to its accuracy or correctness and is subject to site verification.


project
35 Glasslyn Road
N8 8RJ

client
Mr & Mrs Bier


architect
ROAR

drawing title
existing rear elevation


1 existing rear elevation

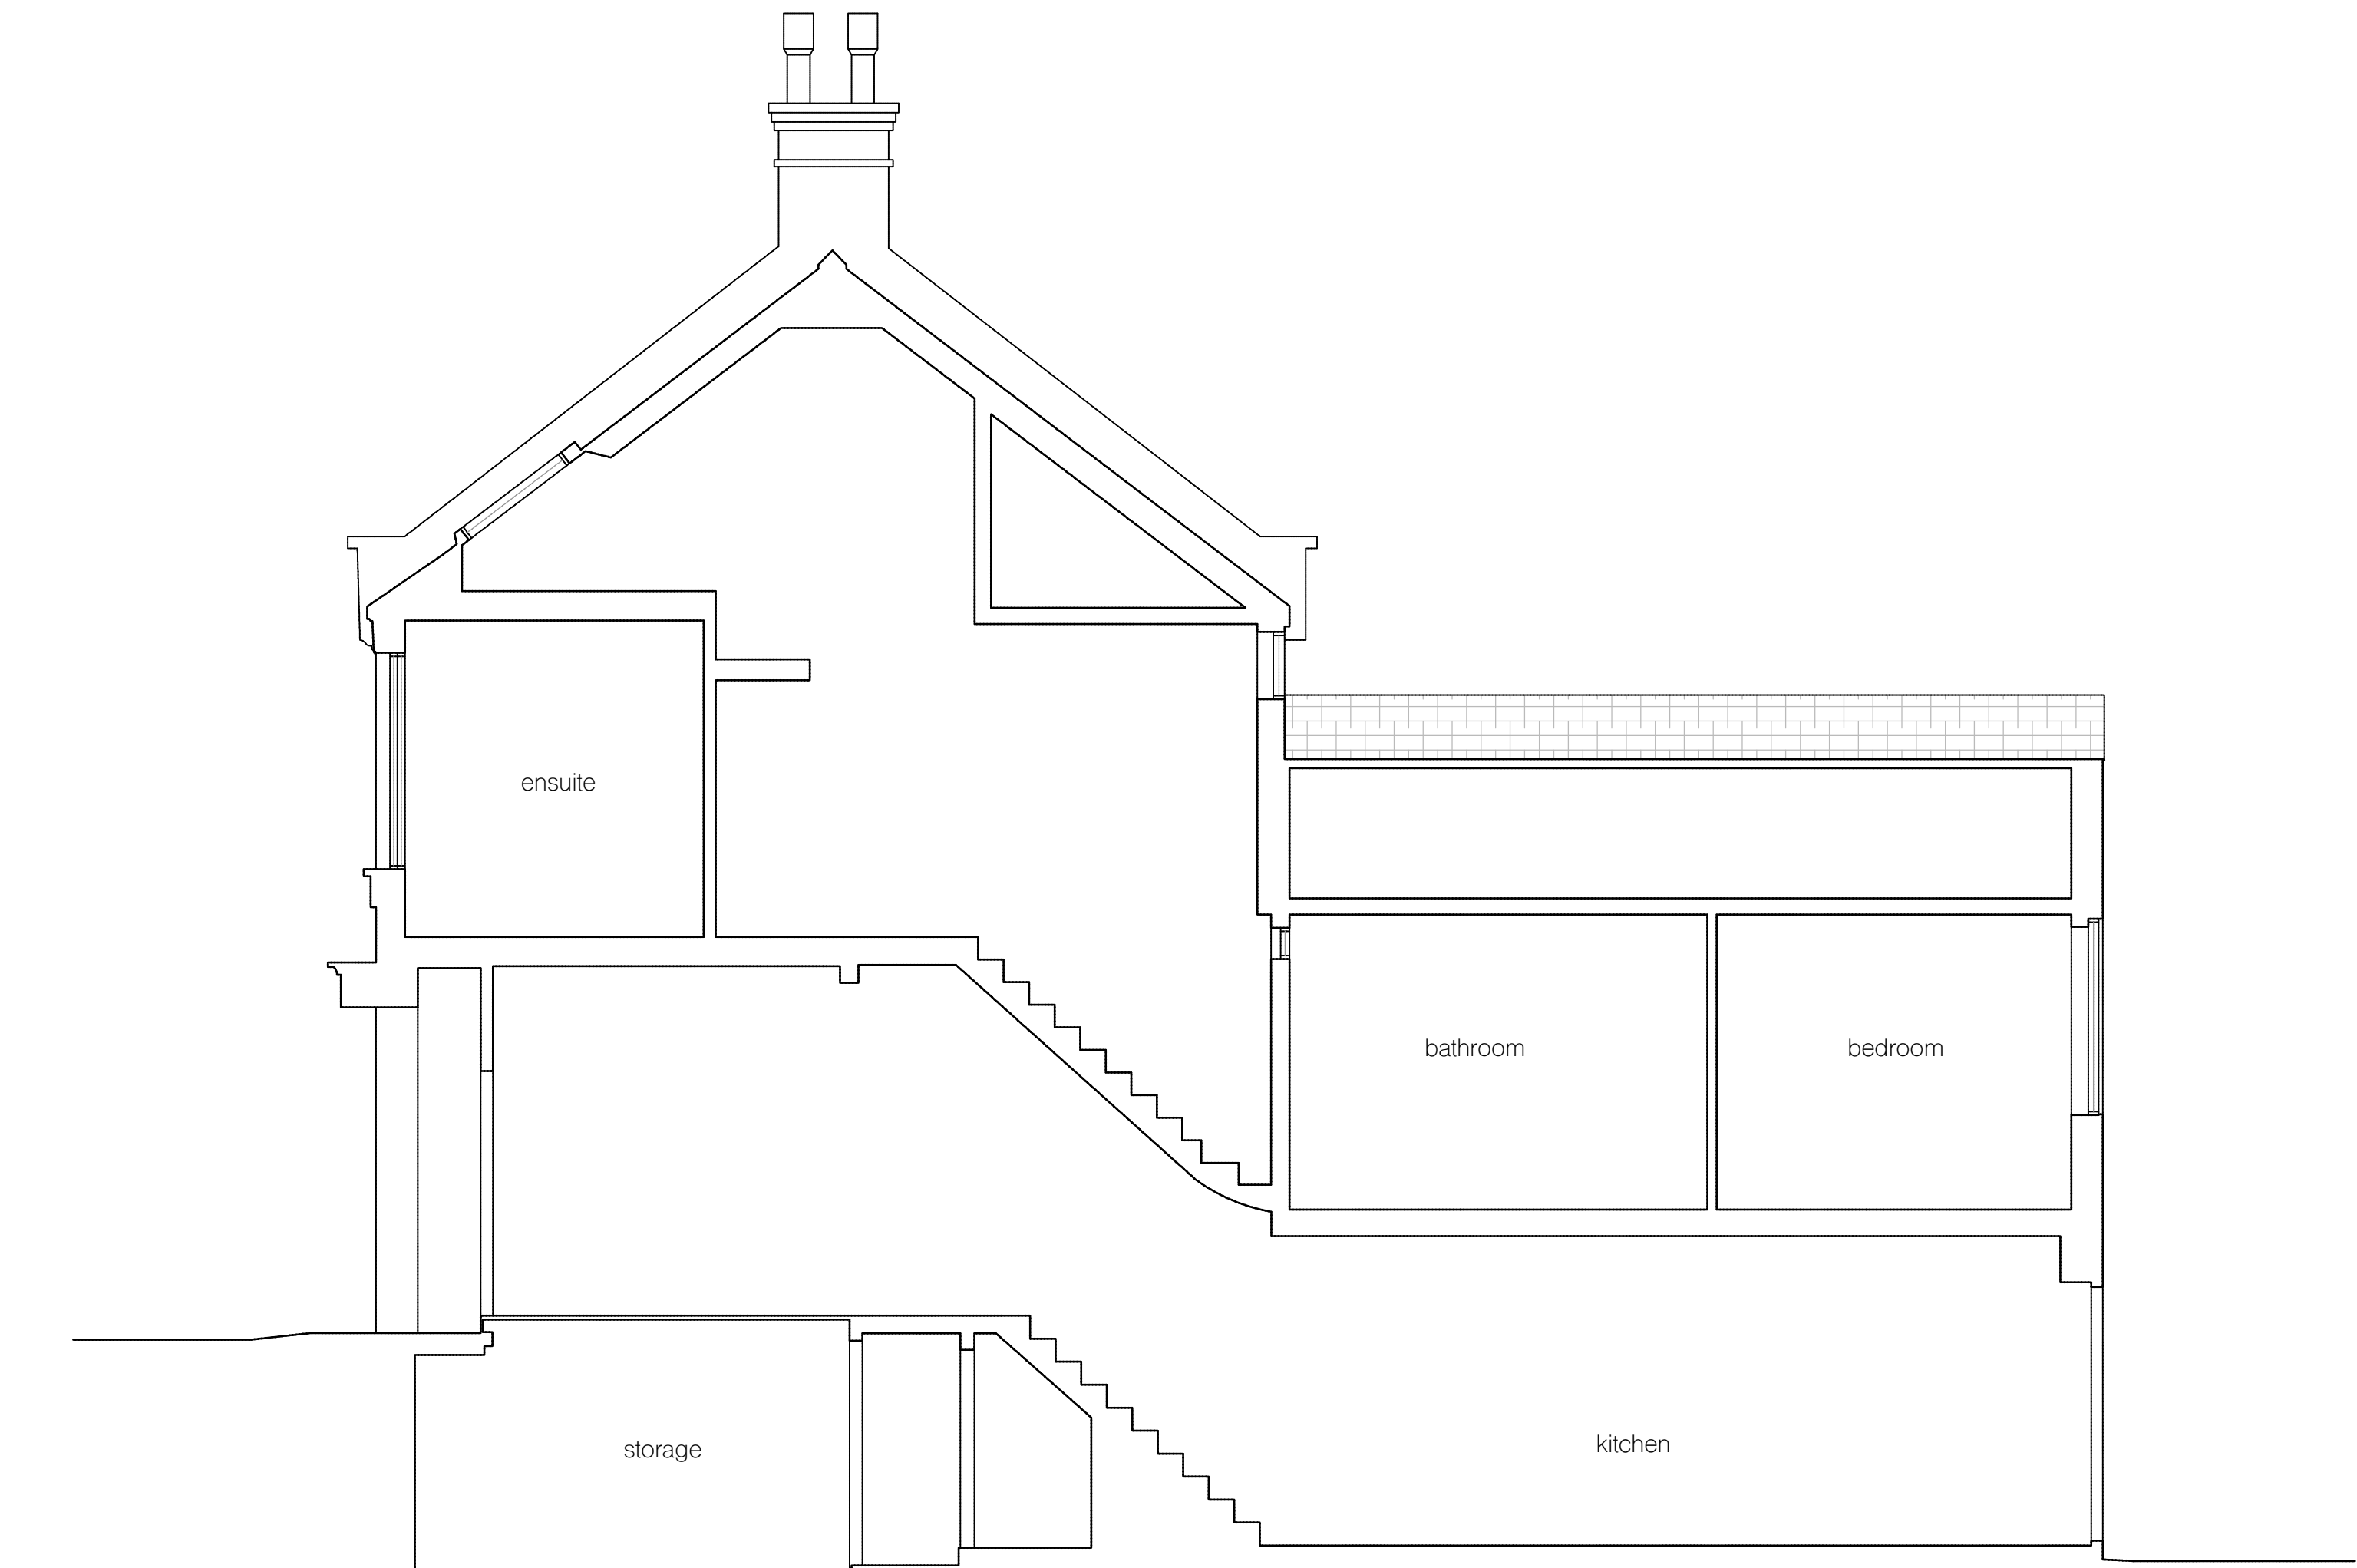

1existing section AA

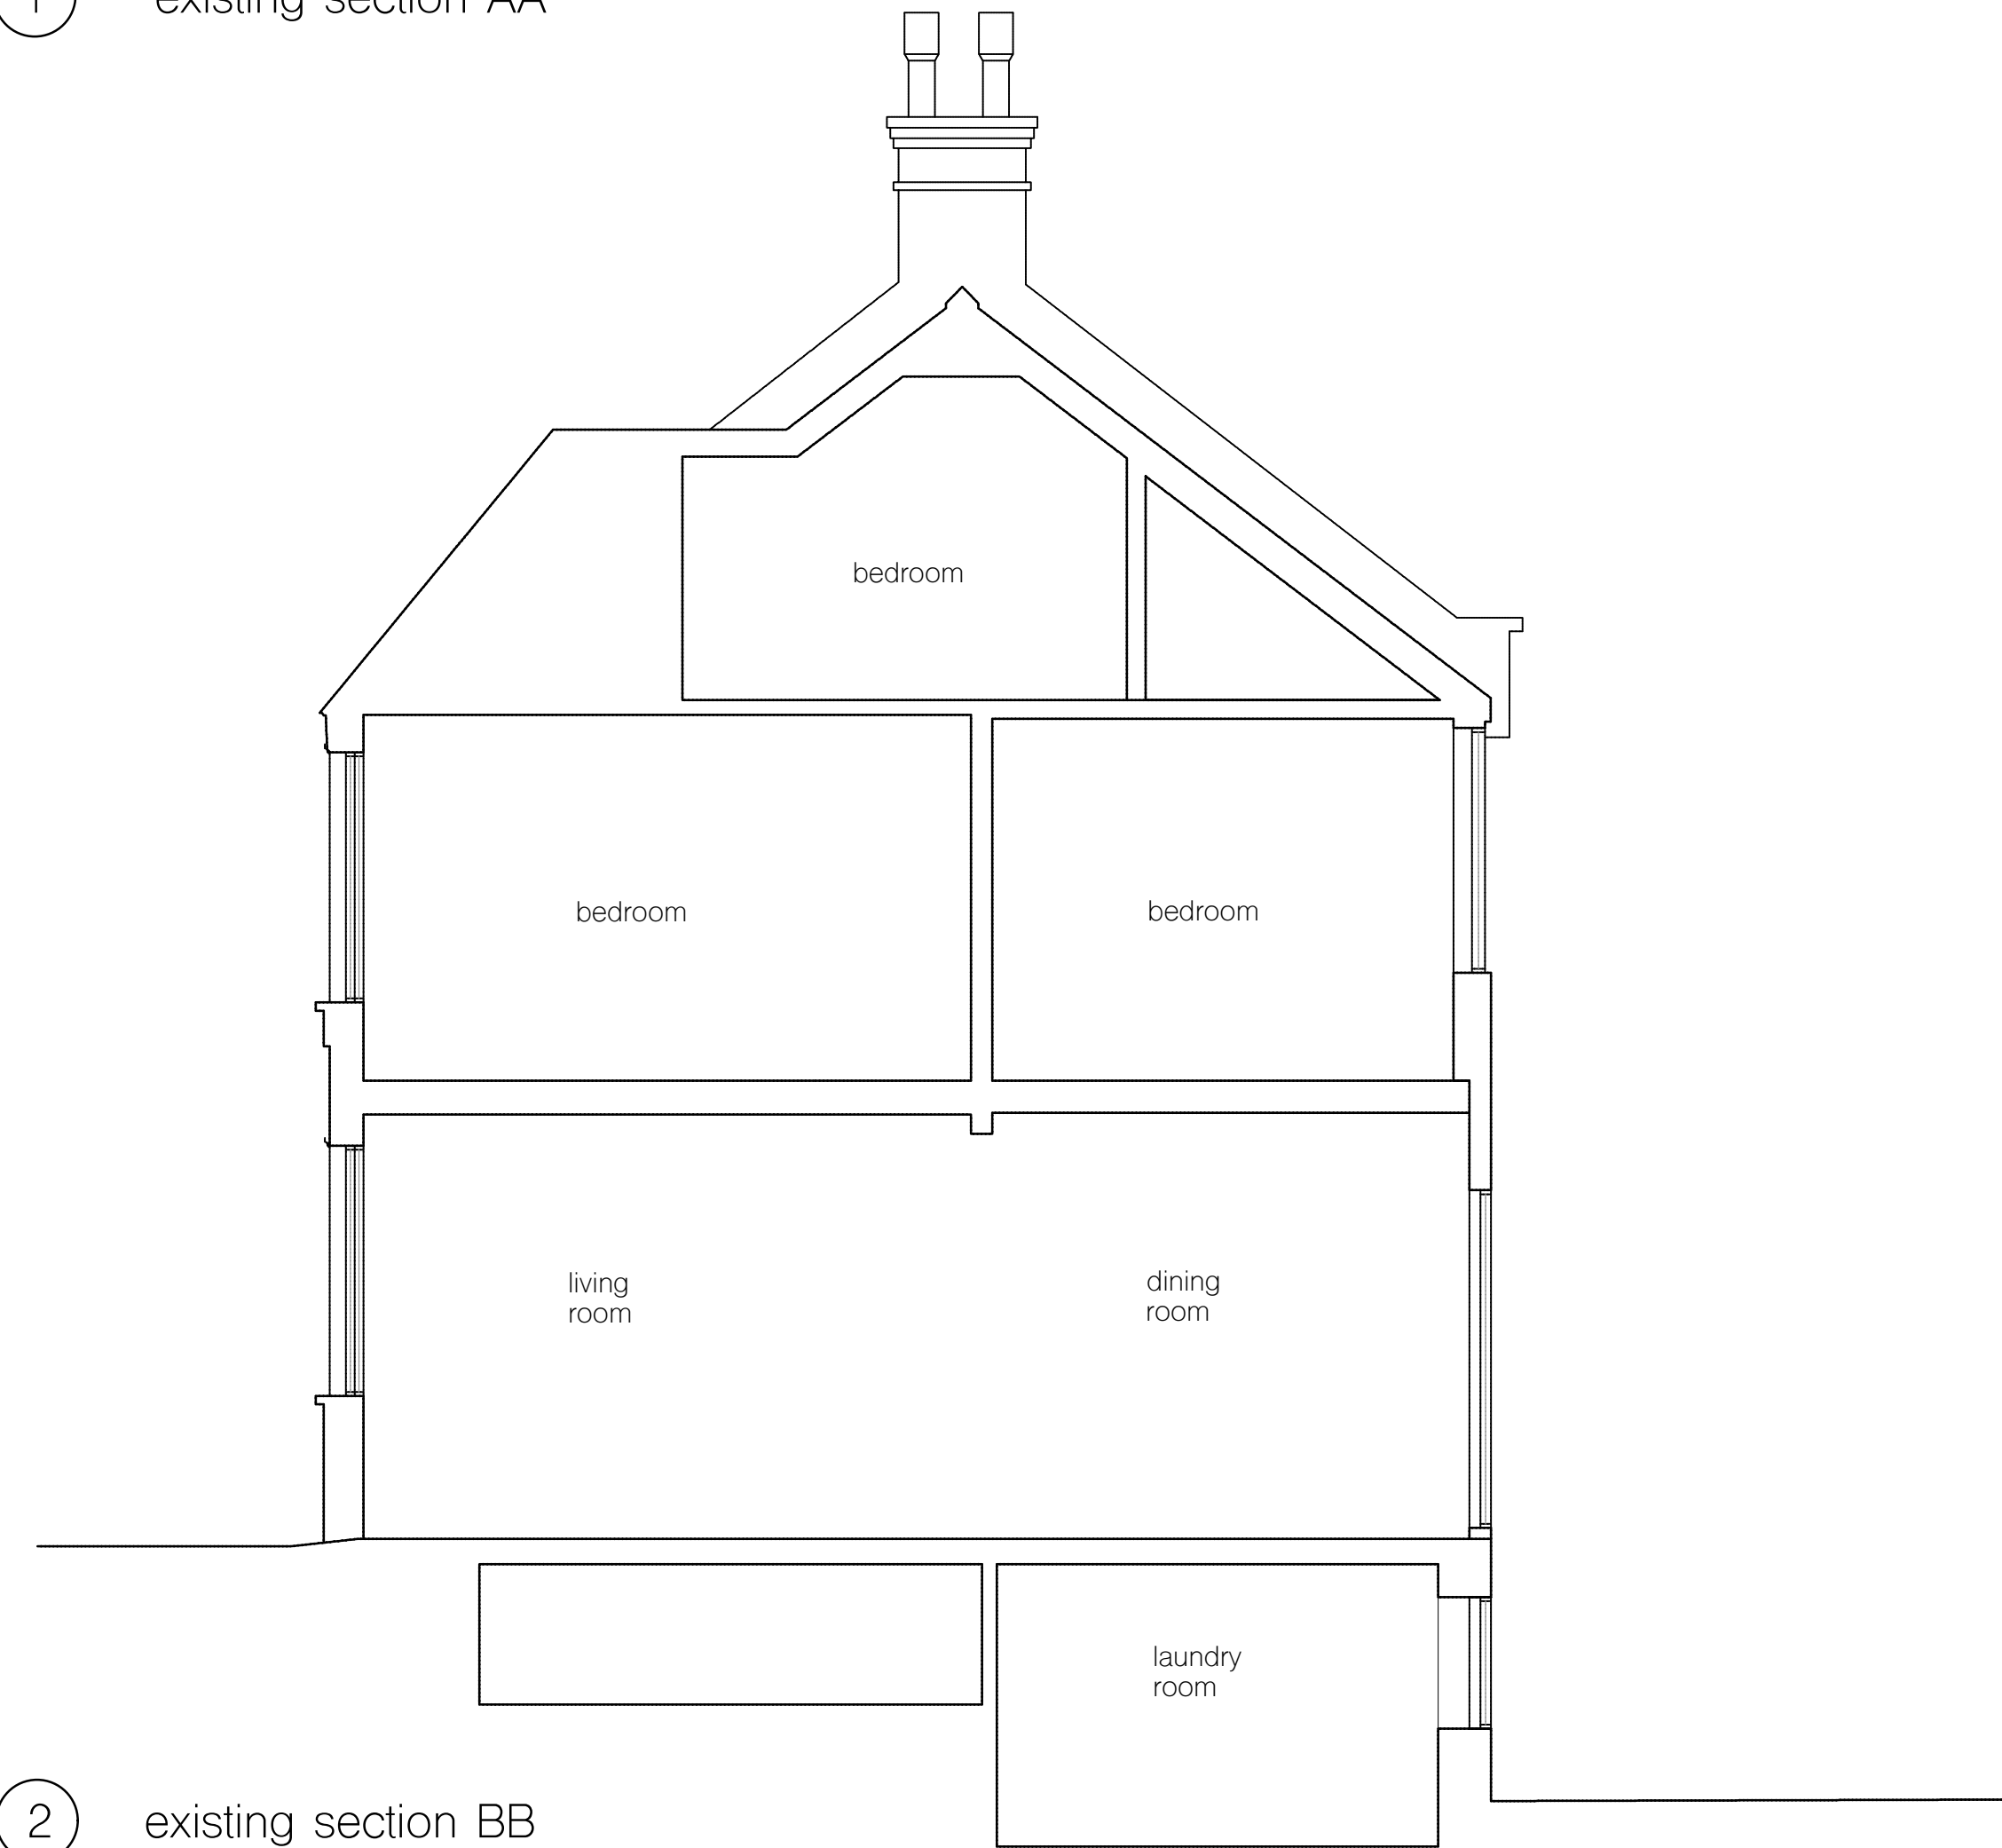

2existing section BB

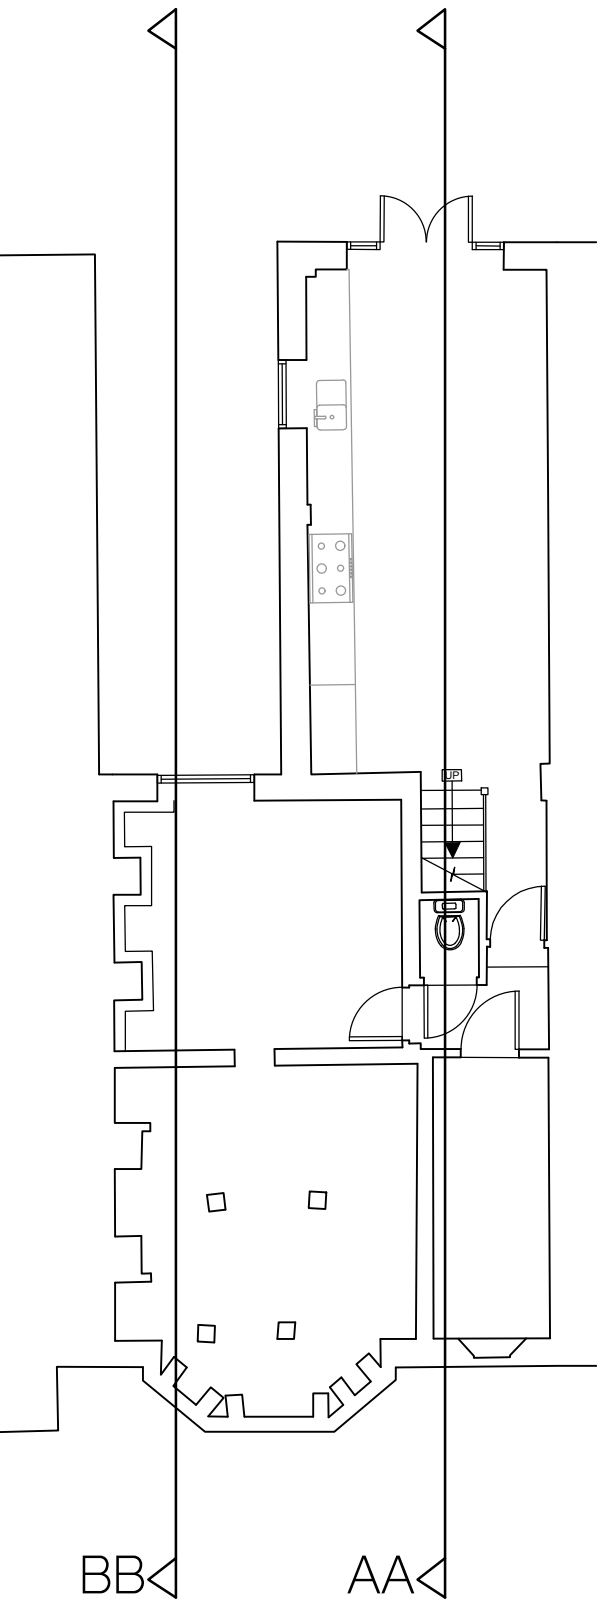

Key Plan

notes

All information subject to design development and site verification.

This drawing is the property of ROAR Architects Ltd. No disclosure or copy of it may be made without written permission. This drawing is for planning purposes only, no guarantee is given to its accuracy or correctness and is subject to site verification.

project
35 Glasslyn Road
N8 8RJ

client
Mr & Mrs Bier

architect
ROAR

drawing title
existing sections

scale at A1 scale at A3 date
1:50 1:100 10.23

job no. drawing rev.
203 X300