


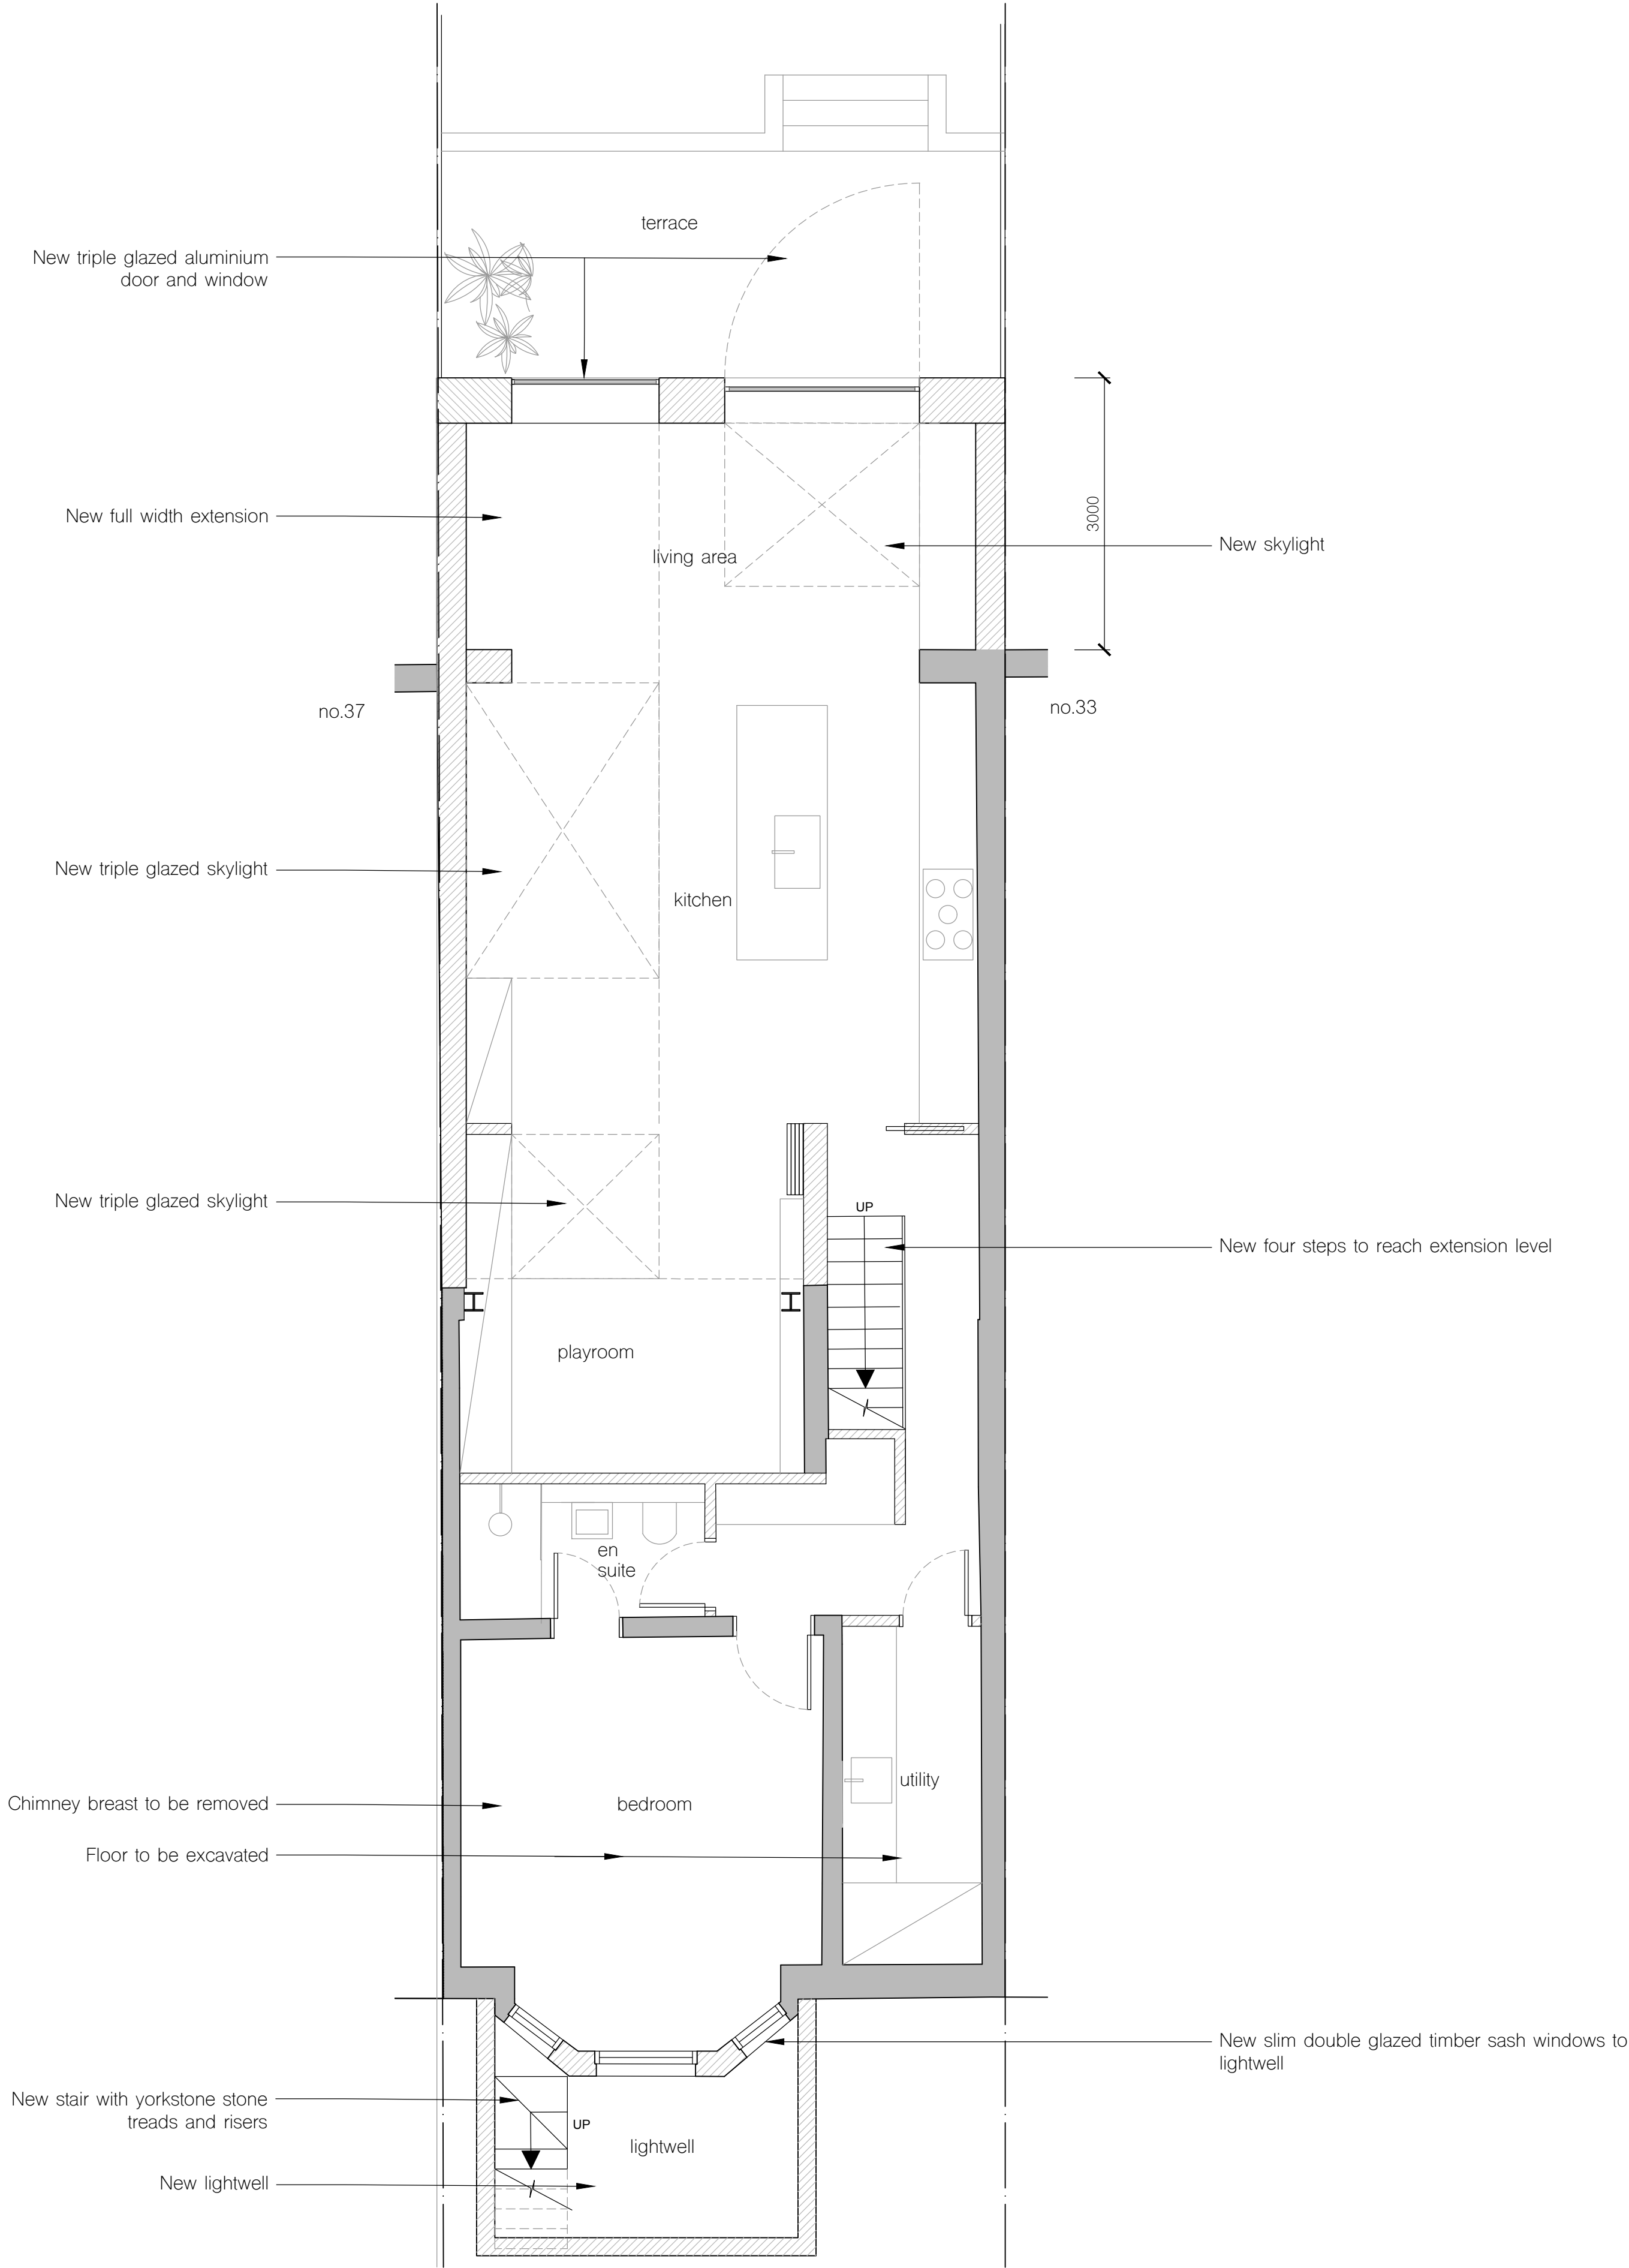

notes

 new construction

All information subject to design development and site verification.

This drawing is the property of POAR Architects Ltd. No disclosure or copy of it may be made without written permission. This drawing is for planning purposes only, no guarantee is given to its accuracy or correctness and is subject to site verification.


project
35 Glasslyn Road
N8 8RJ

client
Mr & Mrs Bier


architect
ROAR

drawing title
proposed lower ground floor plan



1 proposed lower ground floor plan

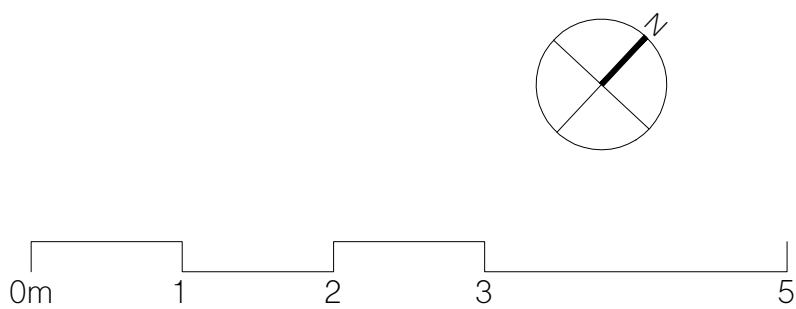

scale at A1	scale at A3	date
1:50	1:100	10.23
job no.	drawing	rev.
203	P099	-

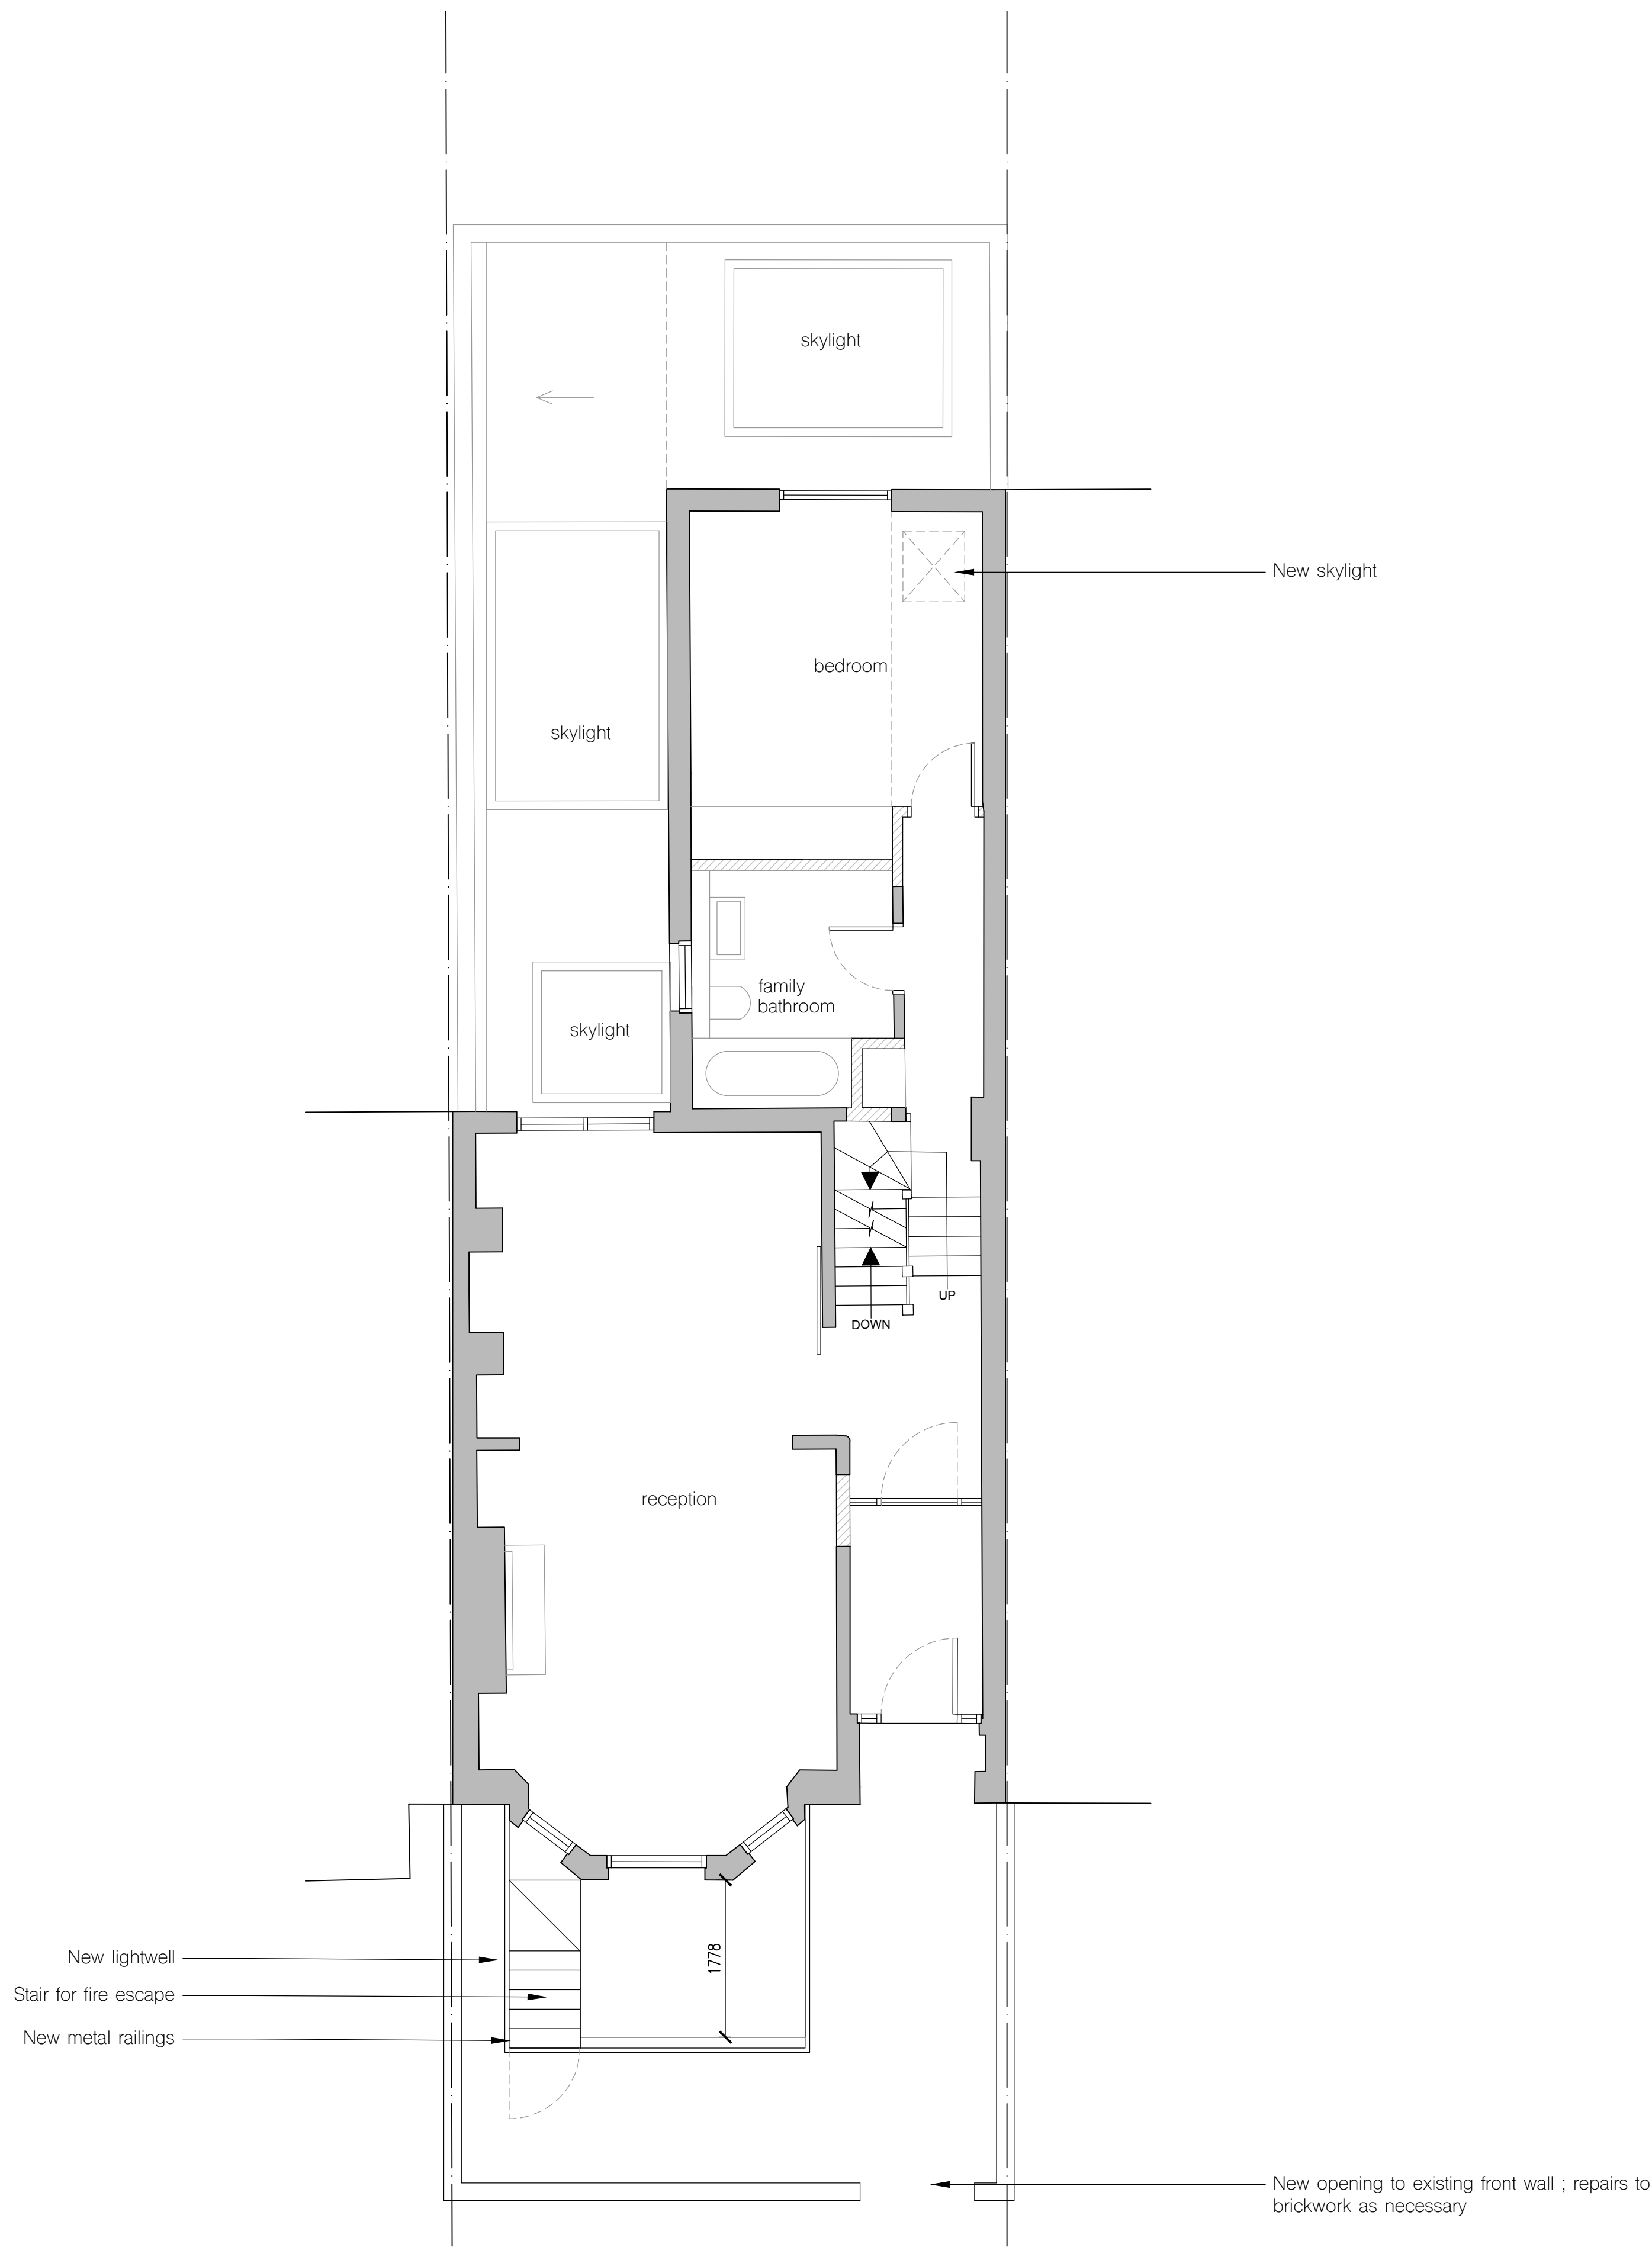

1 proposed ground floor plan

 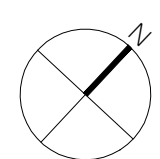

rev.	date	revisions
------	------	-----------

notes

 new construction

All information subject to design development and site verification.

This drawing is the property of ROAR Architects Ltd. No disclosure or copy of it may be made without written permission. This drawing is for planning purposes only, no guarantee is given to its accuracy or correctness and is subject to site verification.

project
35 Glasslyn Road
N8 8RJ

client
Mr & Mrs Bier

architect
ROAR

drawing title
proposed ground floor plan

scale at A1	scale at A3	date
1:50	1:100	10.23

job no.	drawing	rev.
203	P100	-



1

proposed front elevation

notes

All information subject to design development and site verification.

This drawing is the property of ROAR Architects Ltd. No disclosure or copy of it may be made without written permission. This drawing is for planning purposes only, no guarantee is given to its accuracy or correctness and is subject to site verification.

project

35 Glasslyn Road
N8 8RJ

client

Mr & Mrs Bier

architect

ROAR


drawing title

proposed front elevation

scale at A1	scale at A3	date
1:50	1:100	10.23

job no.	drawing	rev.
203	P200	



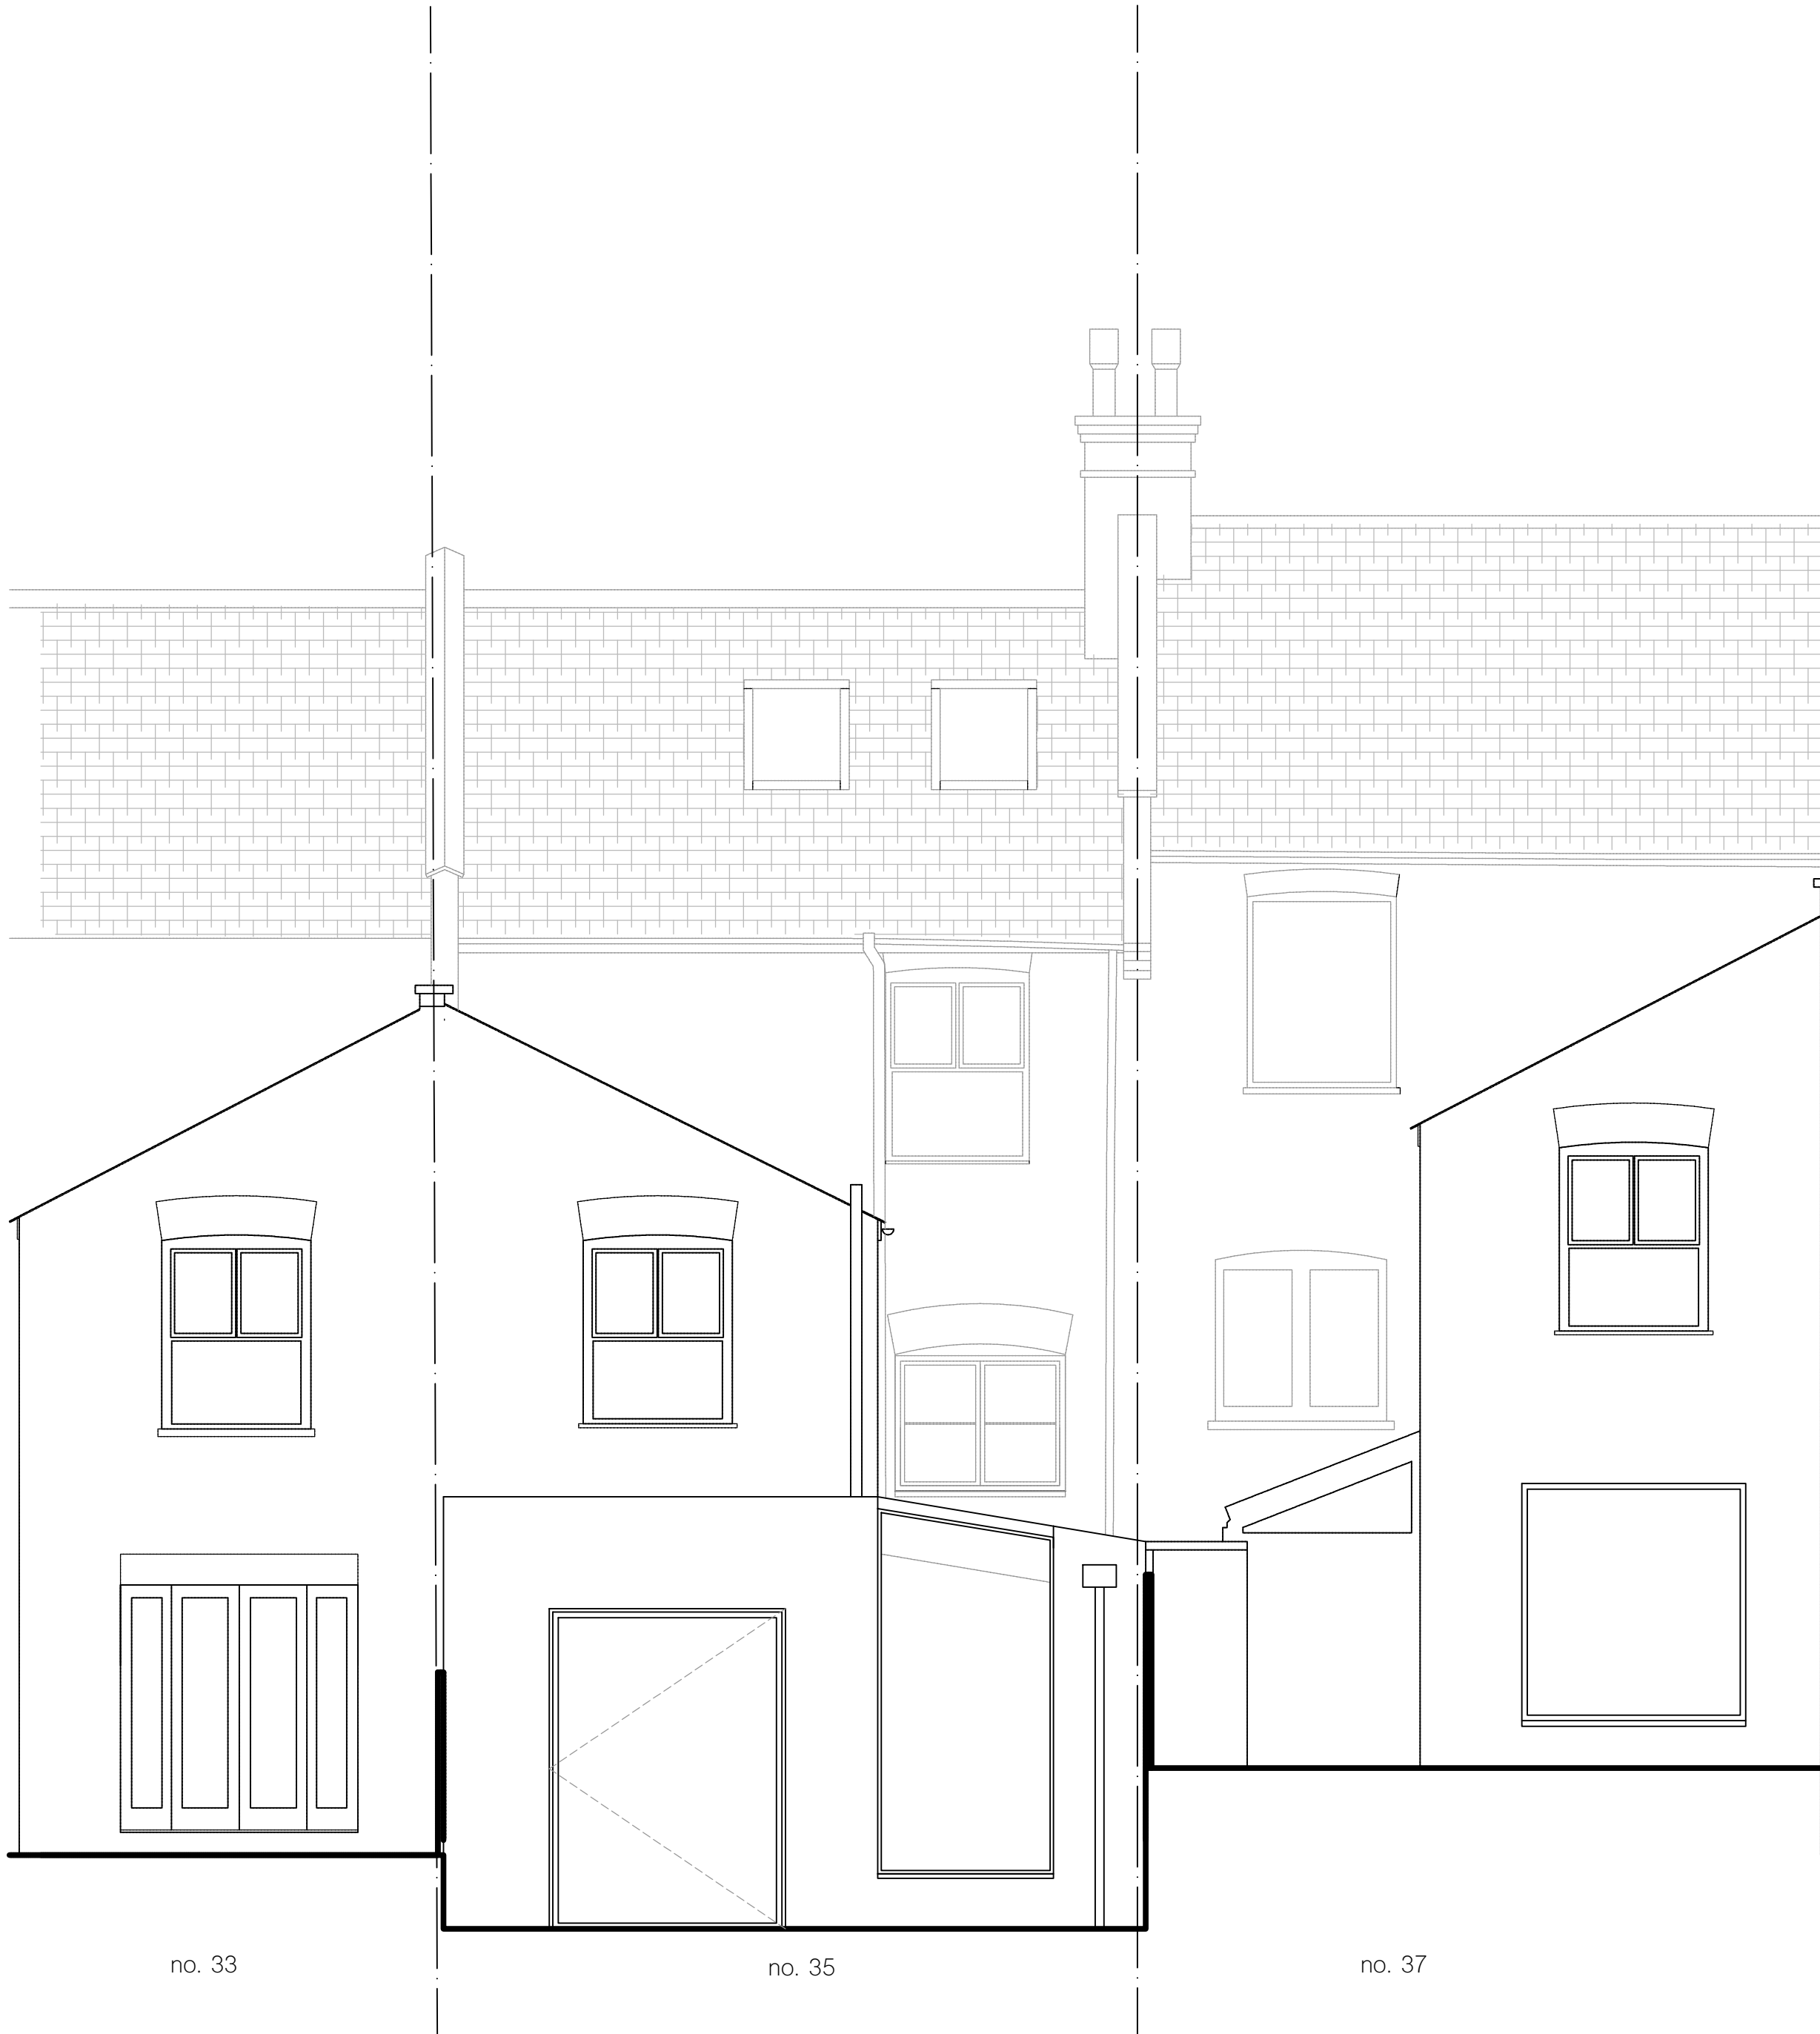

1

proposed rear elevation

notes

All information subject to design development and site verification.

This drawing is the property of ROAR Architects Ltd. No disclosure or copy of it may be made without written permission. This drawing is for planning purposes only, no guarantee is given to its accuracy or correctness and is subject to site verification.

project

35 Glasslyn Road
N8 8RJ

client

Mr & Mrs Bier

architect

ROAR



drawing title

proposed rear elevation

scale at A1 scale at A3 date

1:50	1:100	10.23
job no.	drawing	rev.
203	P201	



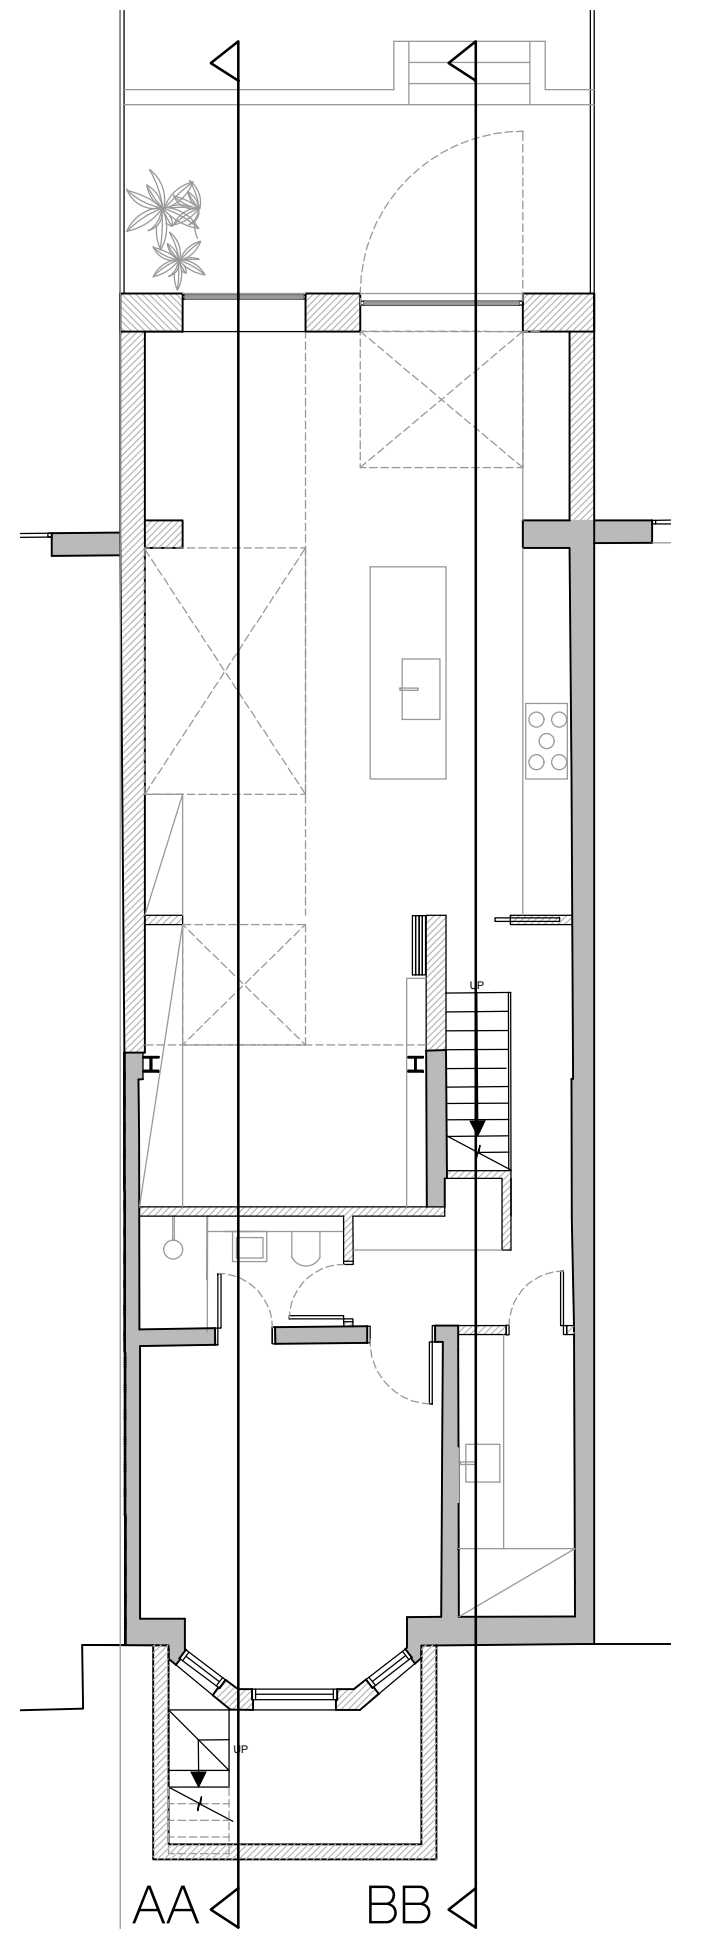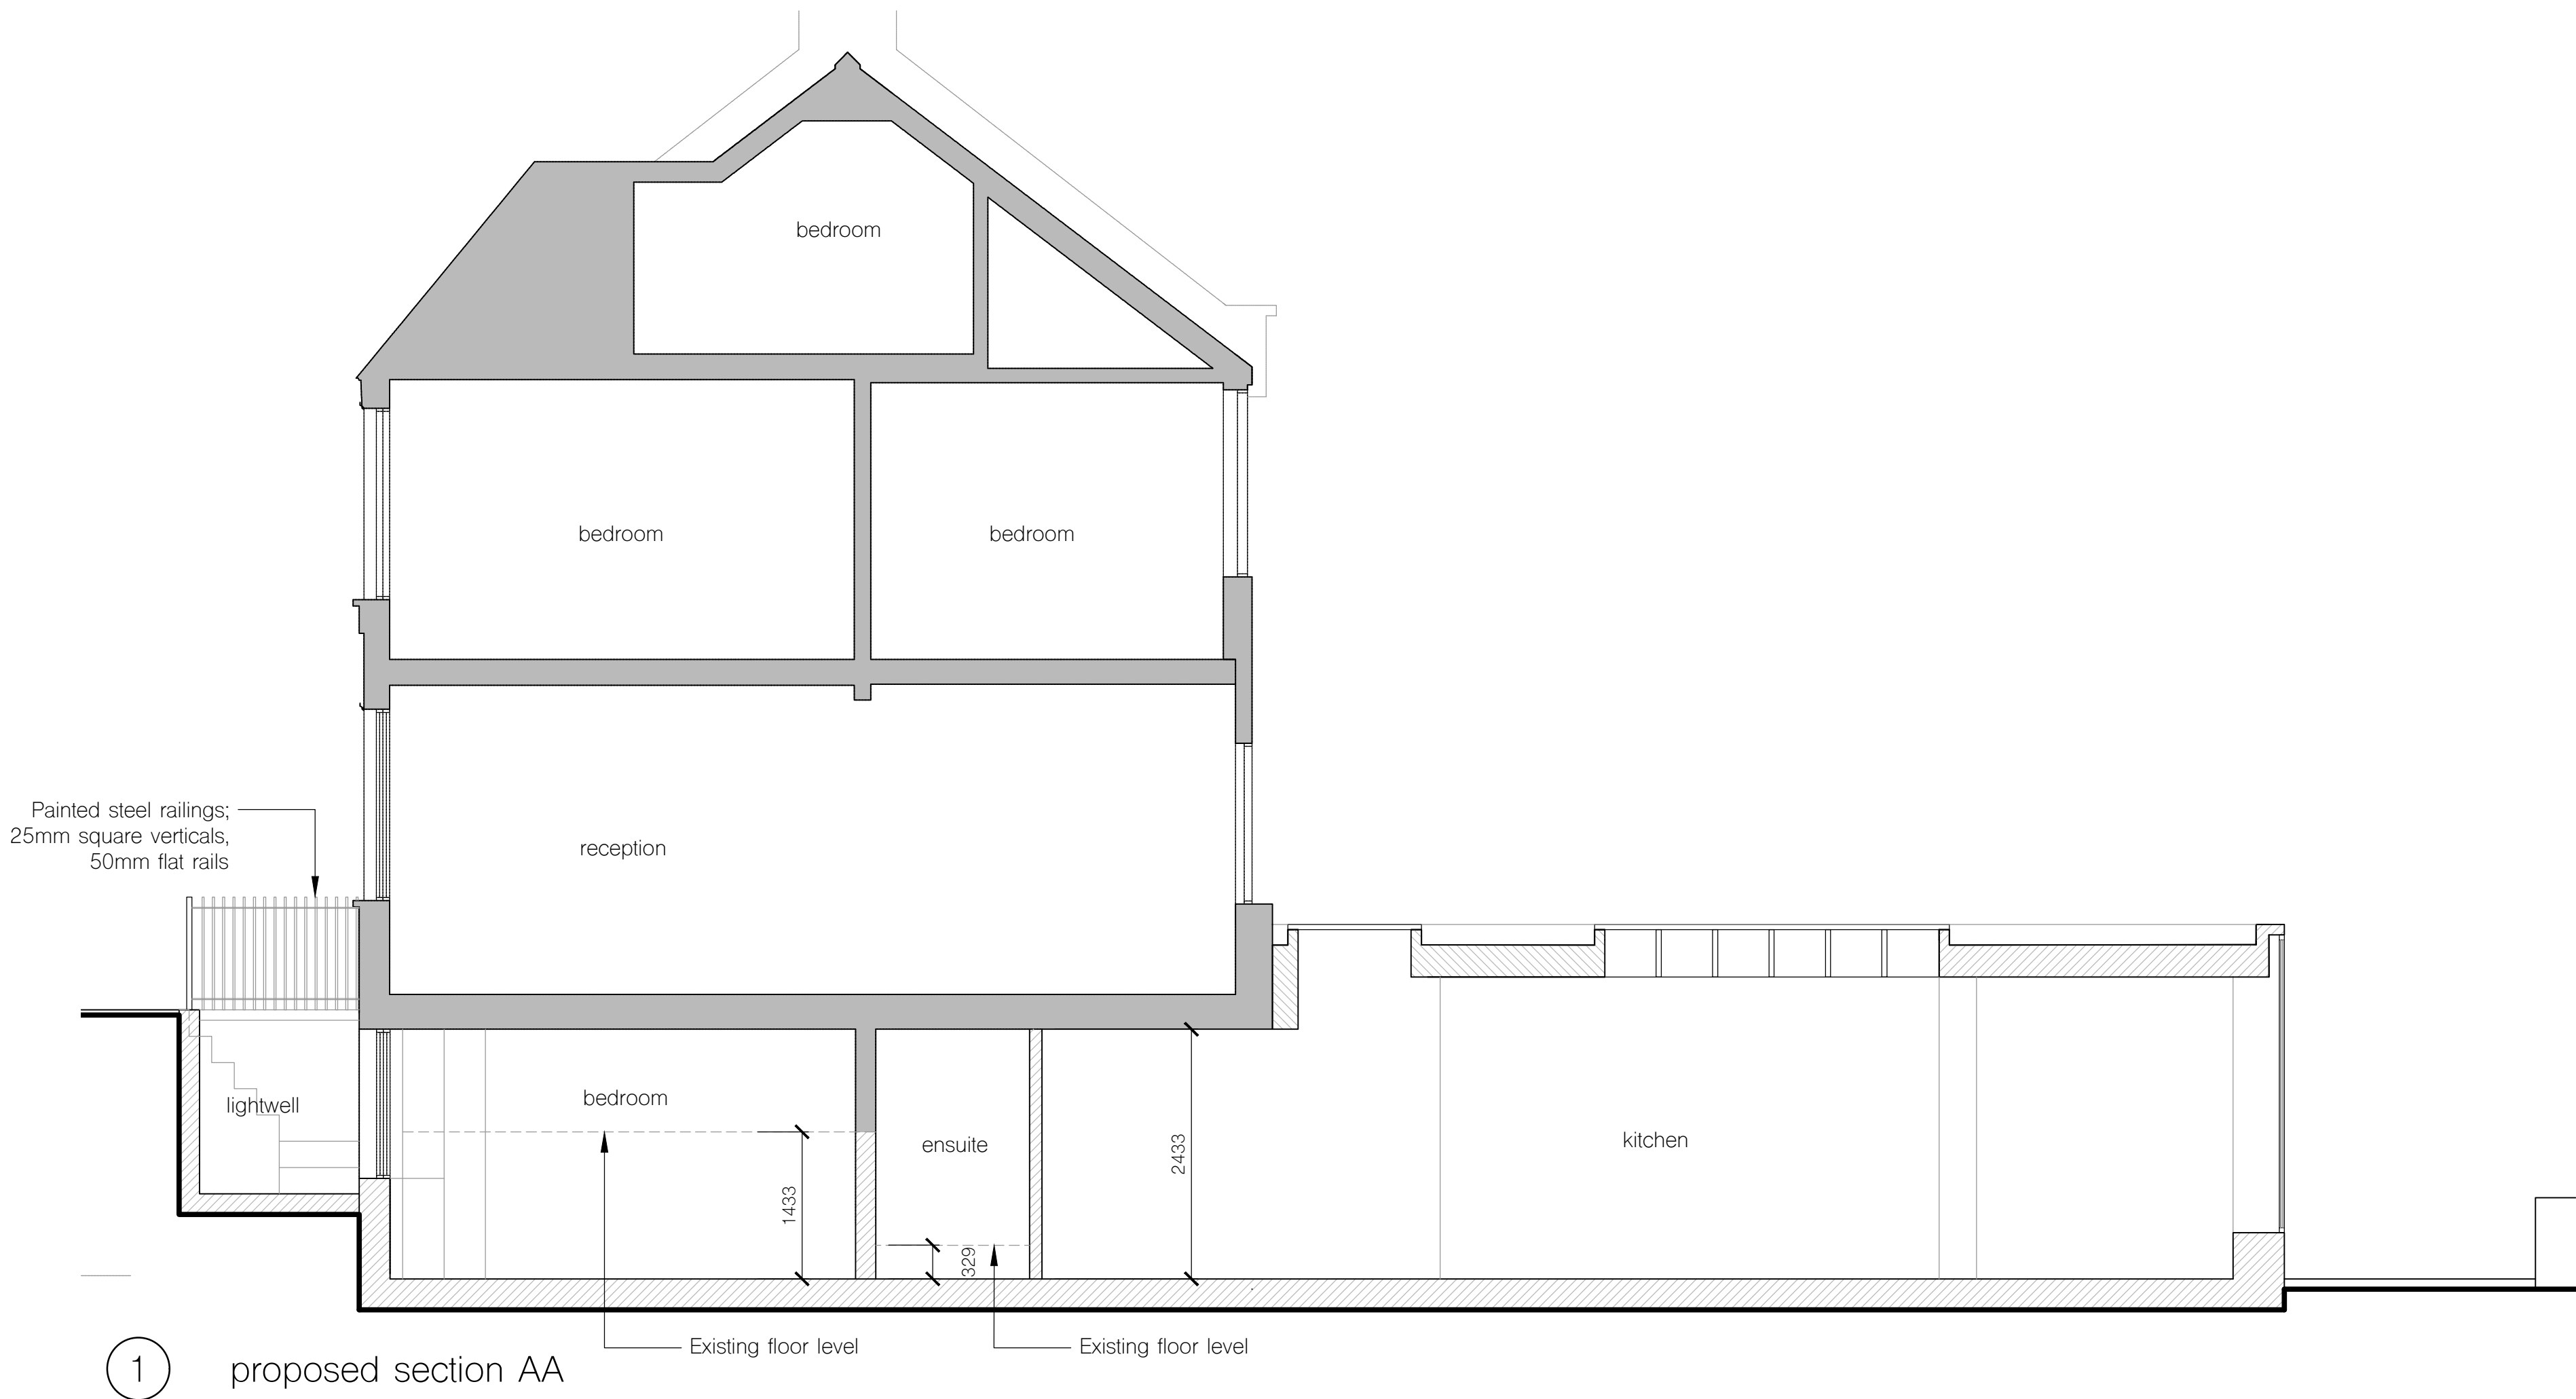

Key Plan

notes

new construction

All information subject to design development and site verification.

This drawing is the property of ROAR Architects Ltd. No disclosure or copy of it may be made without written permission. This drawing is for planning purposes only, no guarantee is given to its accuracy or correctness and is subject to site verification.

project
35 Glasslyn Road
N8 8RJ



client
Mr & Mrs Bier

architect
ROAR

drawing title
proposed sections

scale at A1 scale at A3 date
1:50 1:100 10.23

job no. drawing rev.
203 P300

 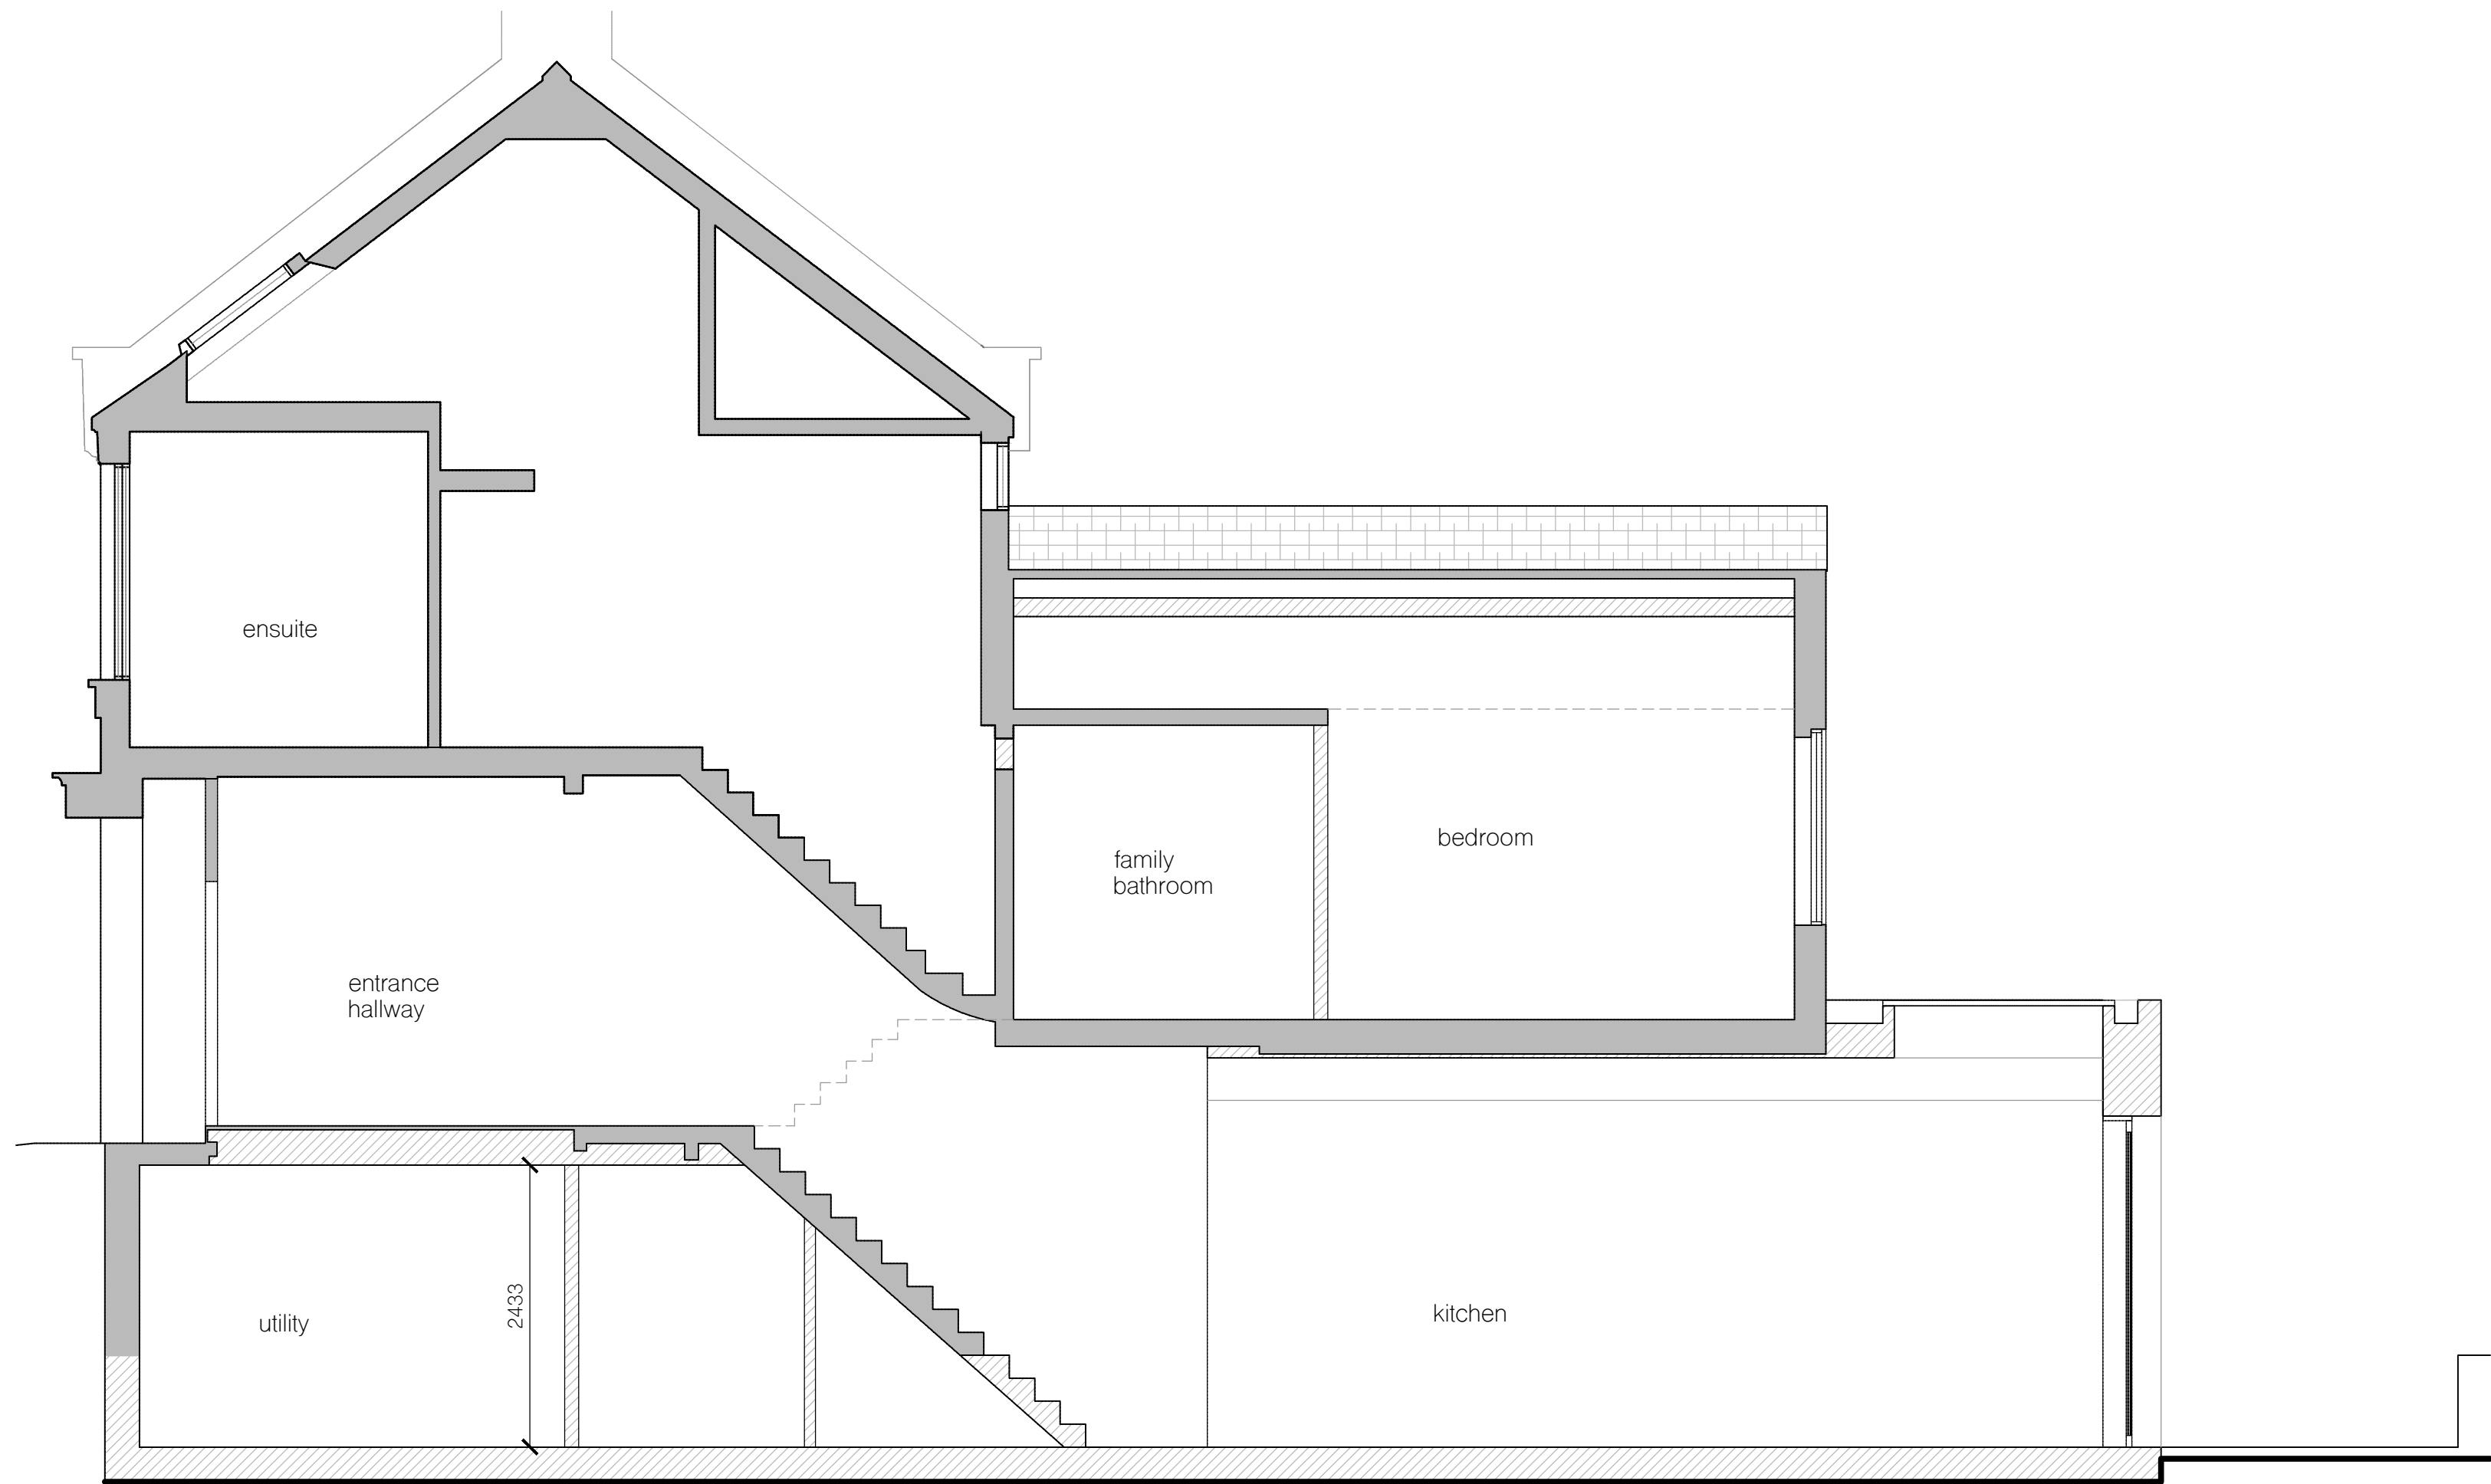




1 proposed section CC through front lightwell



2 front elevation of railings

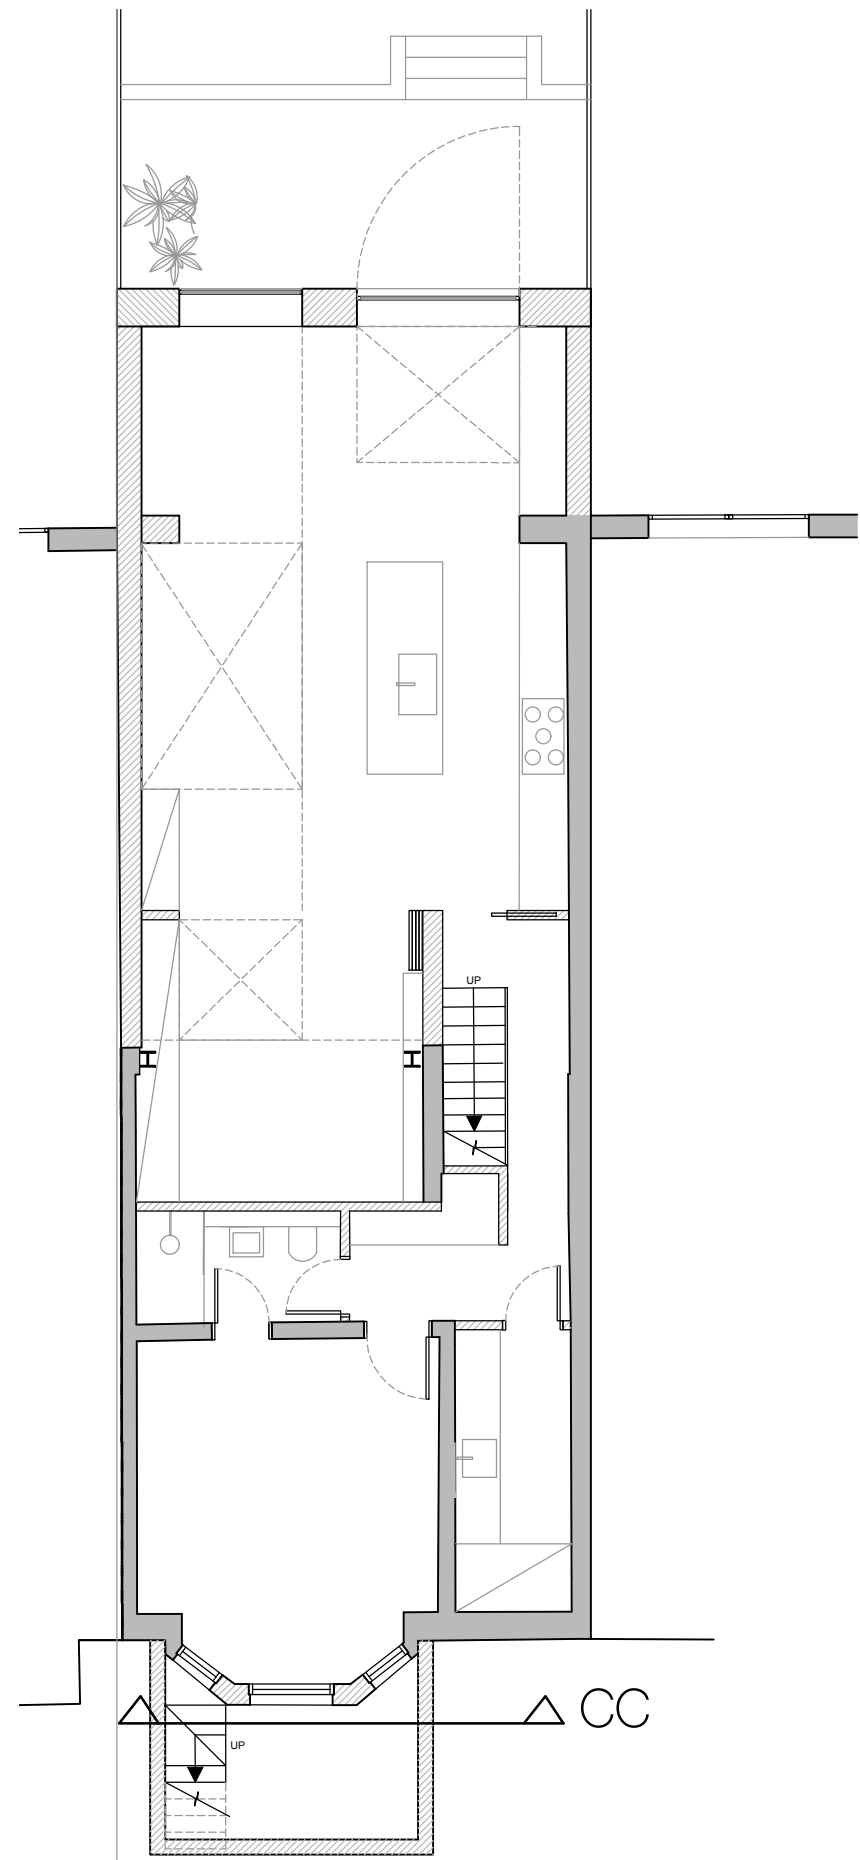

Key Plan

notes

new construction

All information subject to design development and site verification.

This drawing is the property of ROAR Architects Ltd. No disclosure or copy of it may be made without written permission. This drawing is for planning purposes only, no guarantee is given to its accuracy or correctness and is subject to site verification.

project
35 Glasslyn Road
N8 8RJ

client
Mr & Mrs Bier

architect
ROAR

drawing title
proposed sections

scale at A1 scale at A3 date
1:50 1:100 10.23

job no. drawing rev.
203 P301

0m 1 2 3 5