


ROOF PLAN

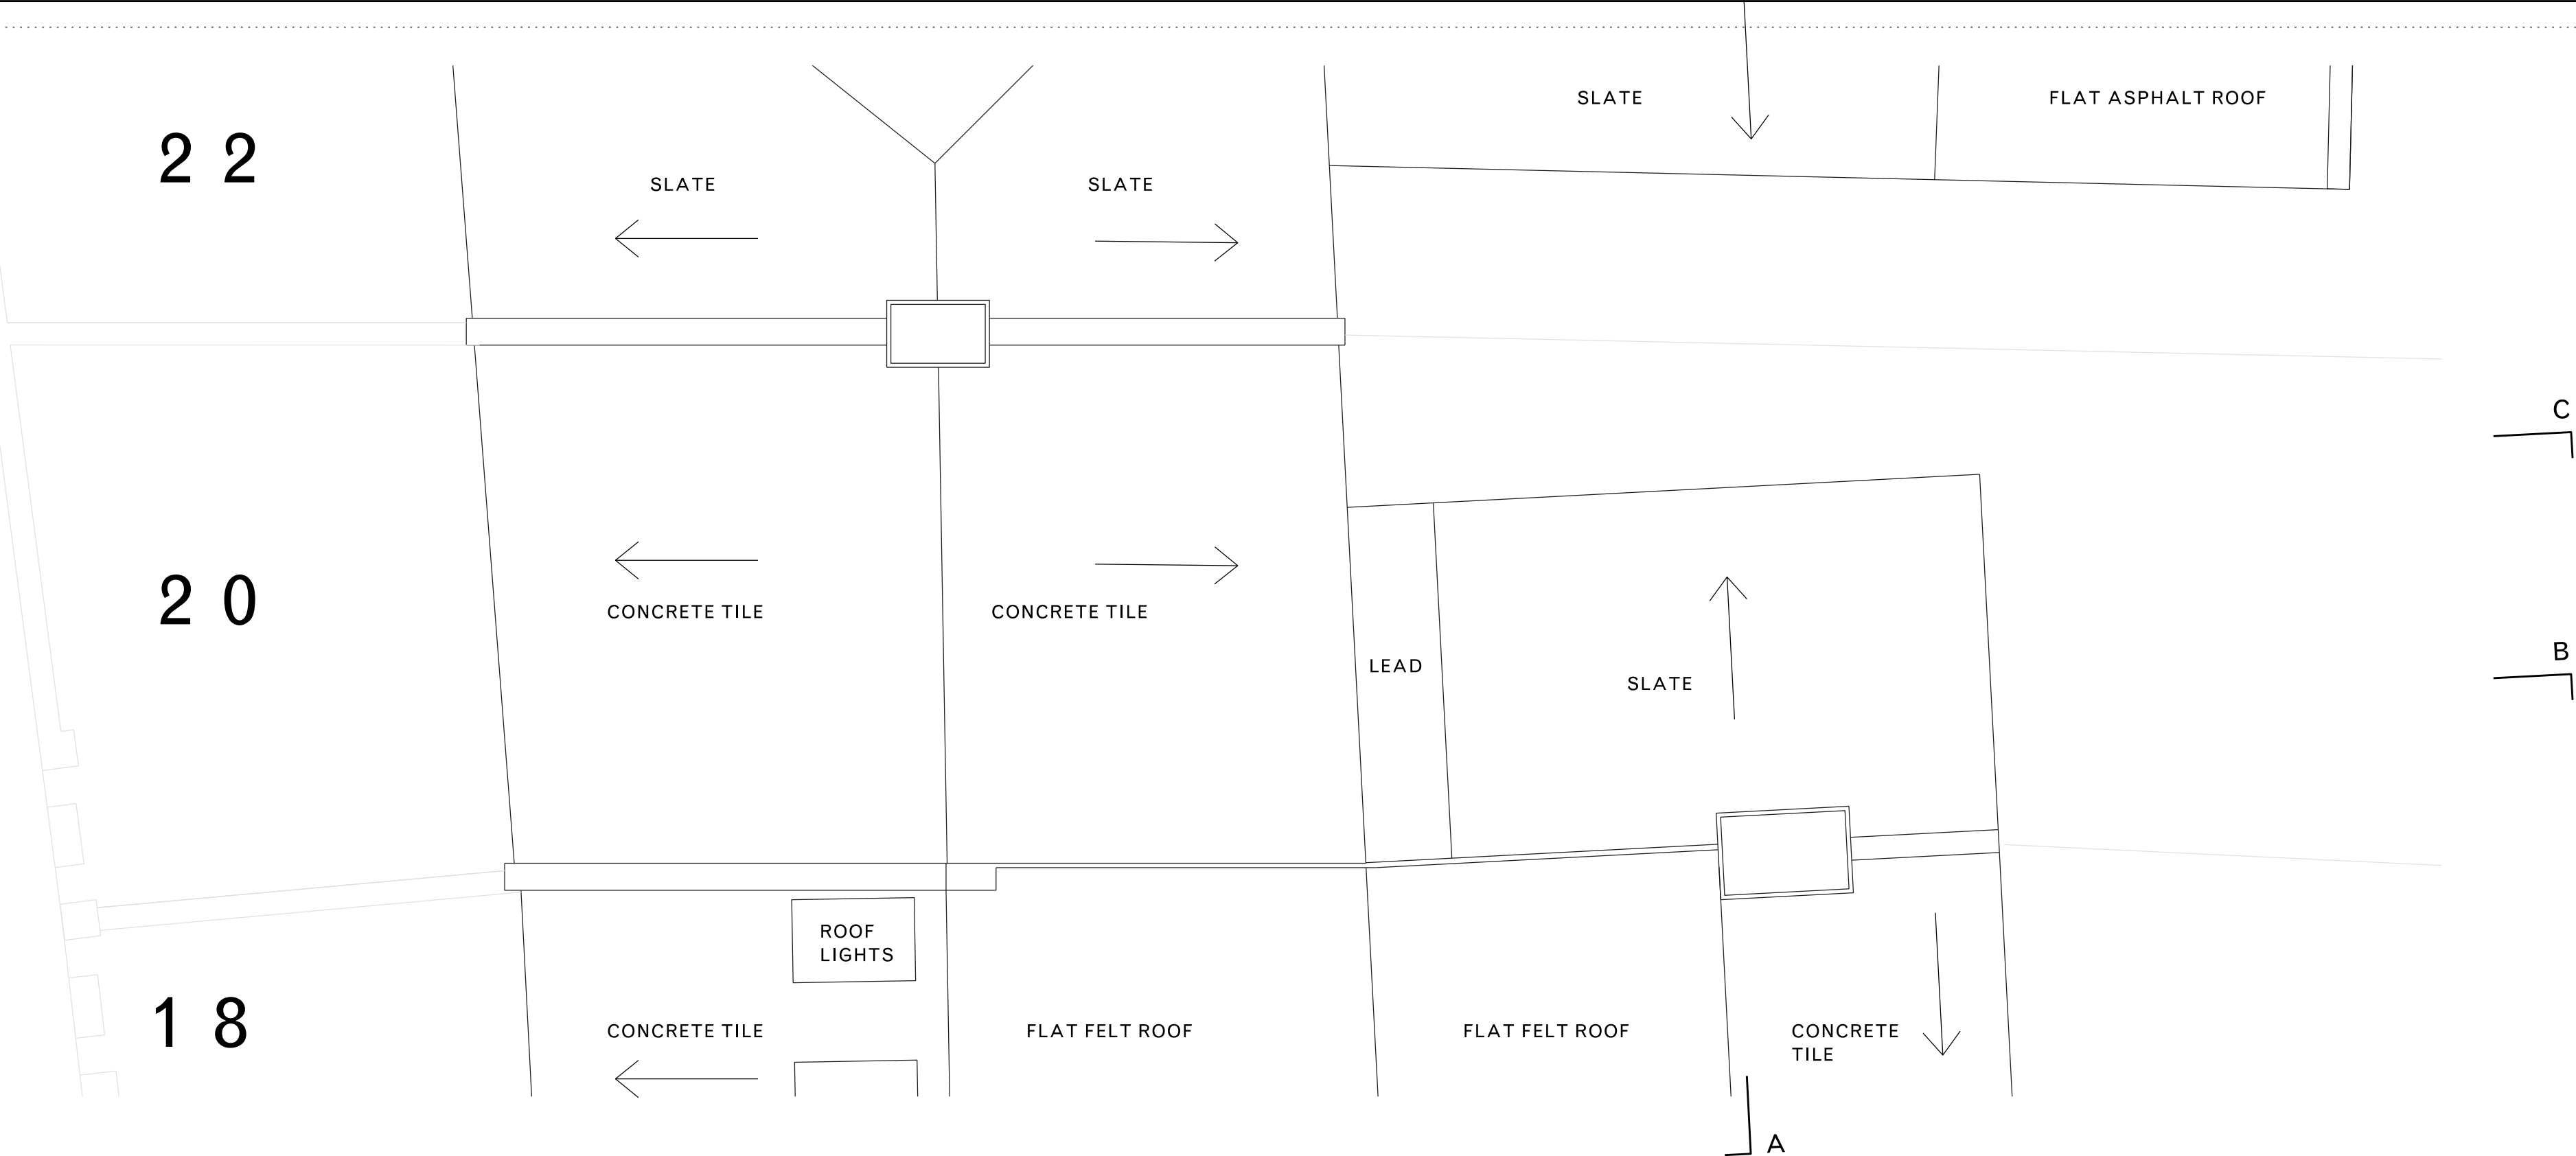

LOFT FLOOR PLAN



Revisions				Notes :				Project			Drawing			
Rev	Date	Checked	Notes	Contractors must verify all dimensions on site before commencing work or preparing shop drawings. Dimensions are not to be scaled from this drawing.				20 EADE ROAD			20 Eade Road			
				All information is subject to statutory consents, rights of light and survey.				Client			Loft and Roof Plan			
				This drawing and the design contained herein is the copyright of Hannah Schneebeli and shall not be reproduced in whole or part without prior written consent.				H Schneebeli			Existing			
								Scale	Drawn by	Status	Date	EADE/EX/116		
								1:100 @ A3	HS	PP	07.08.23			