




REAR
ELEVATION


NO. 18

NO. 20

NO. 22

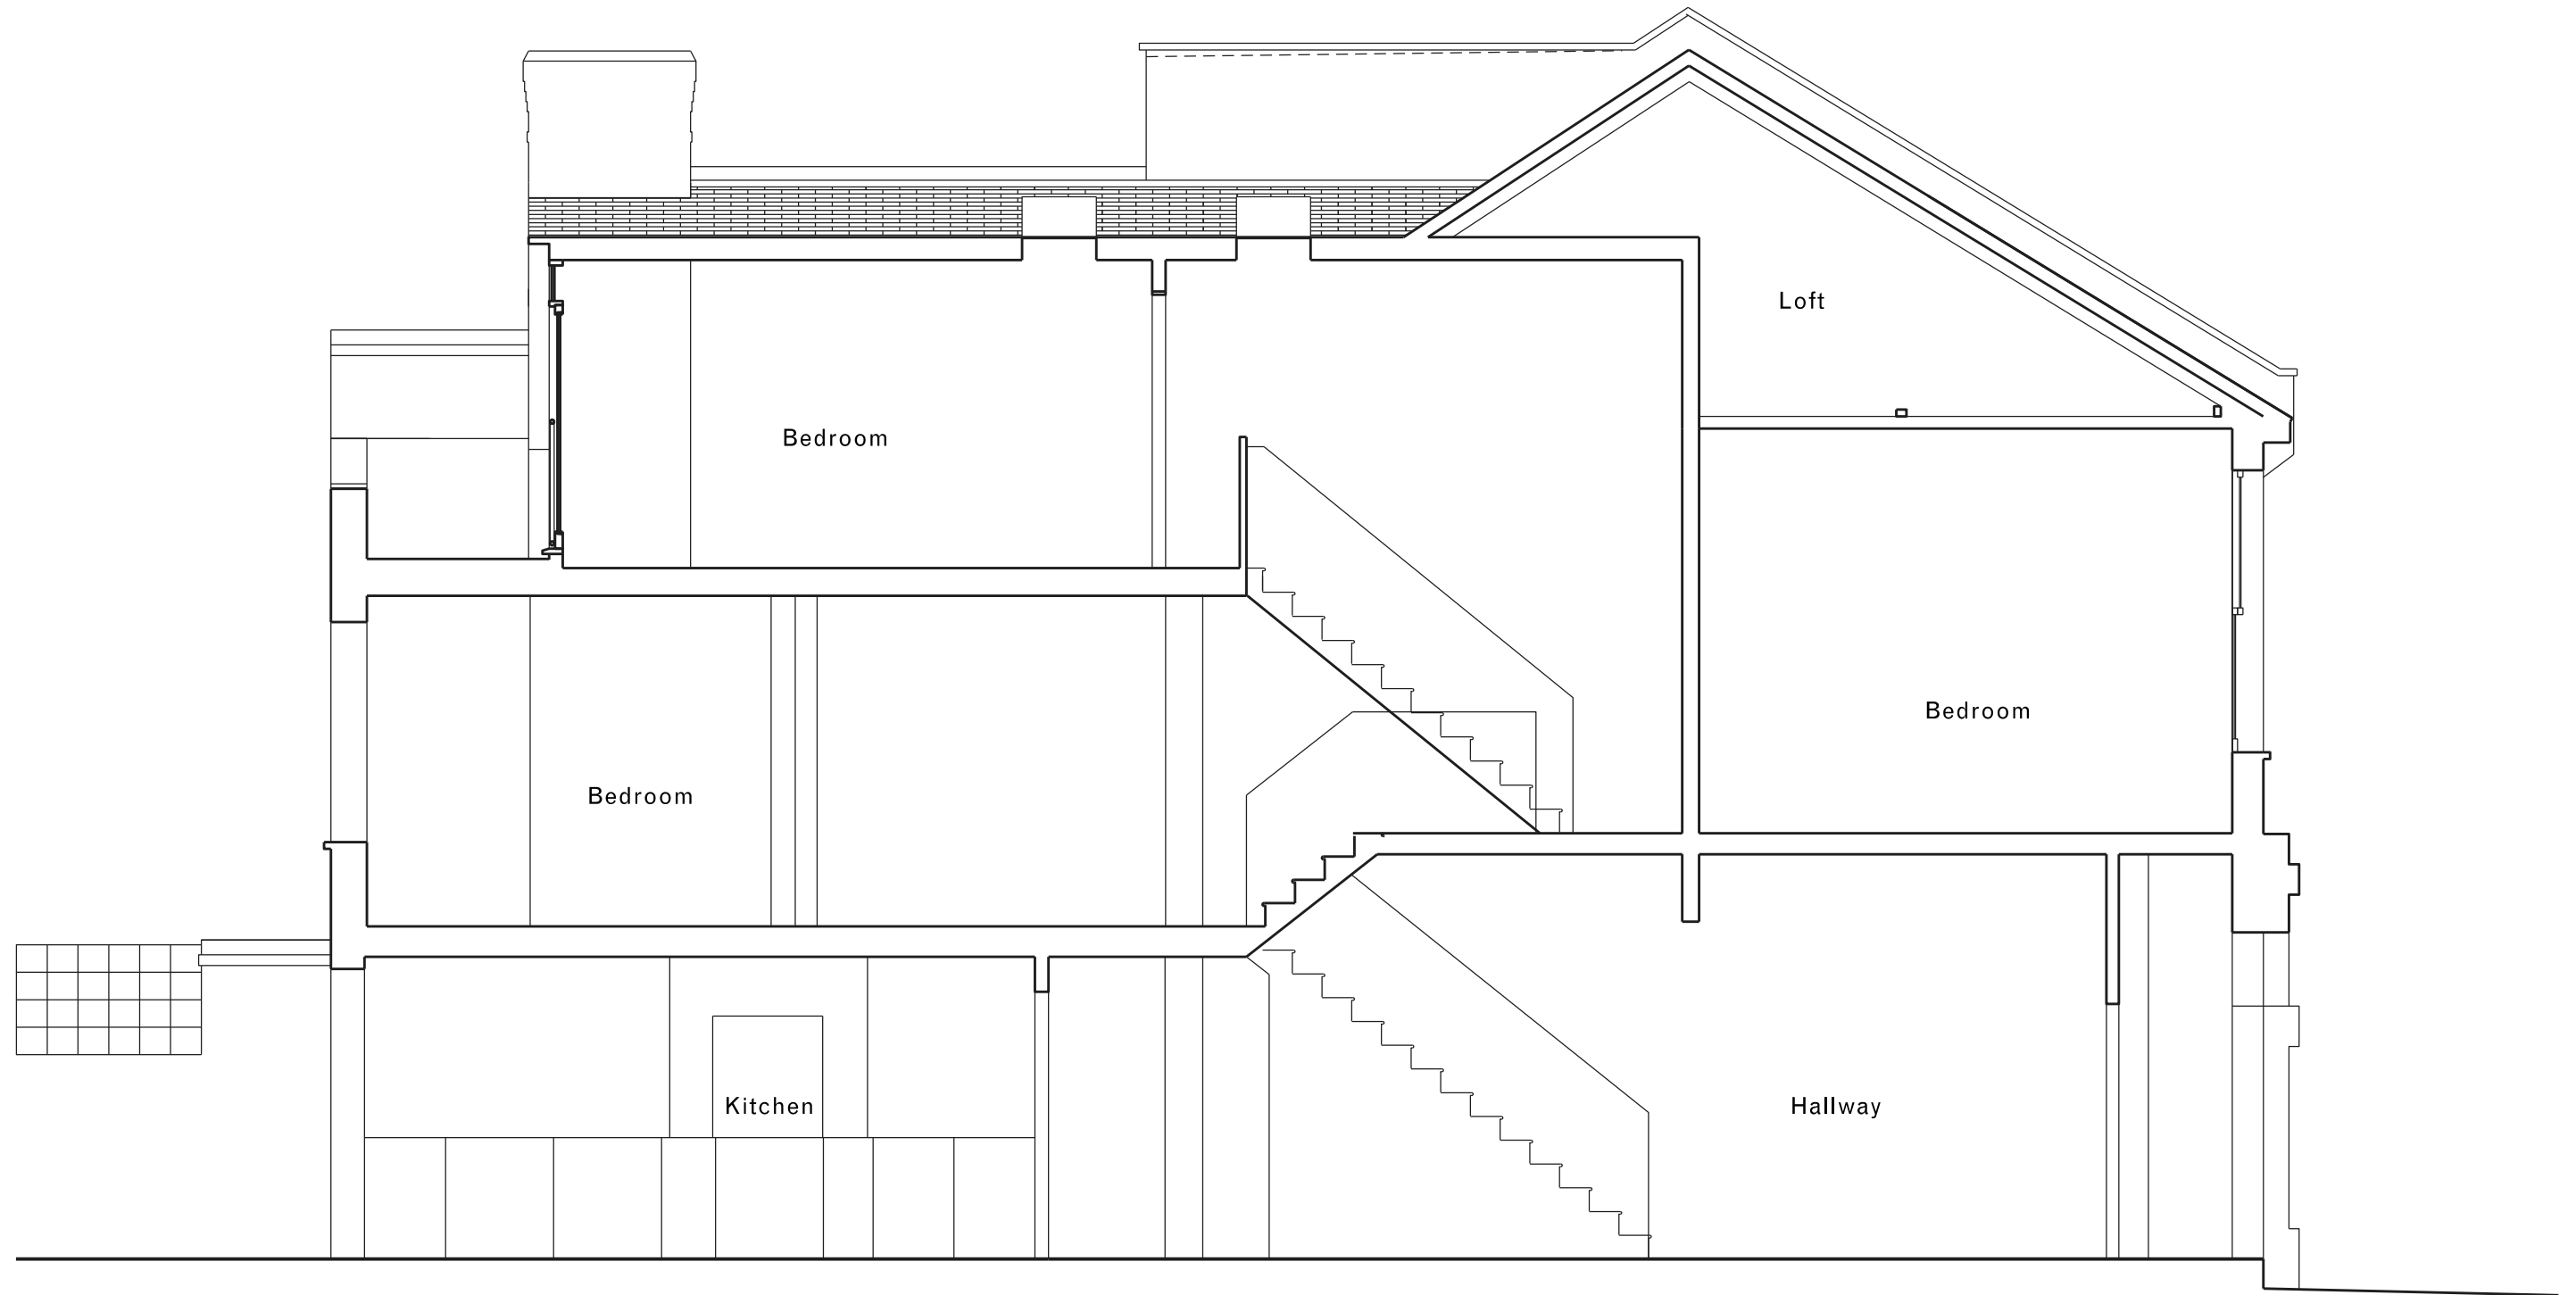

SIDE
ELEVATION

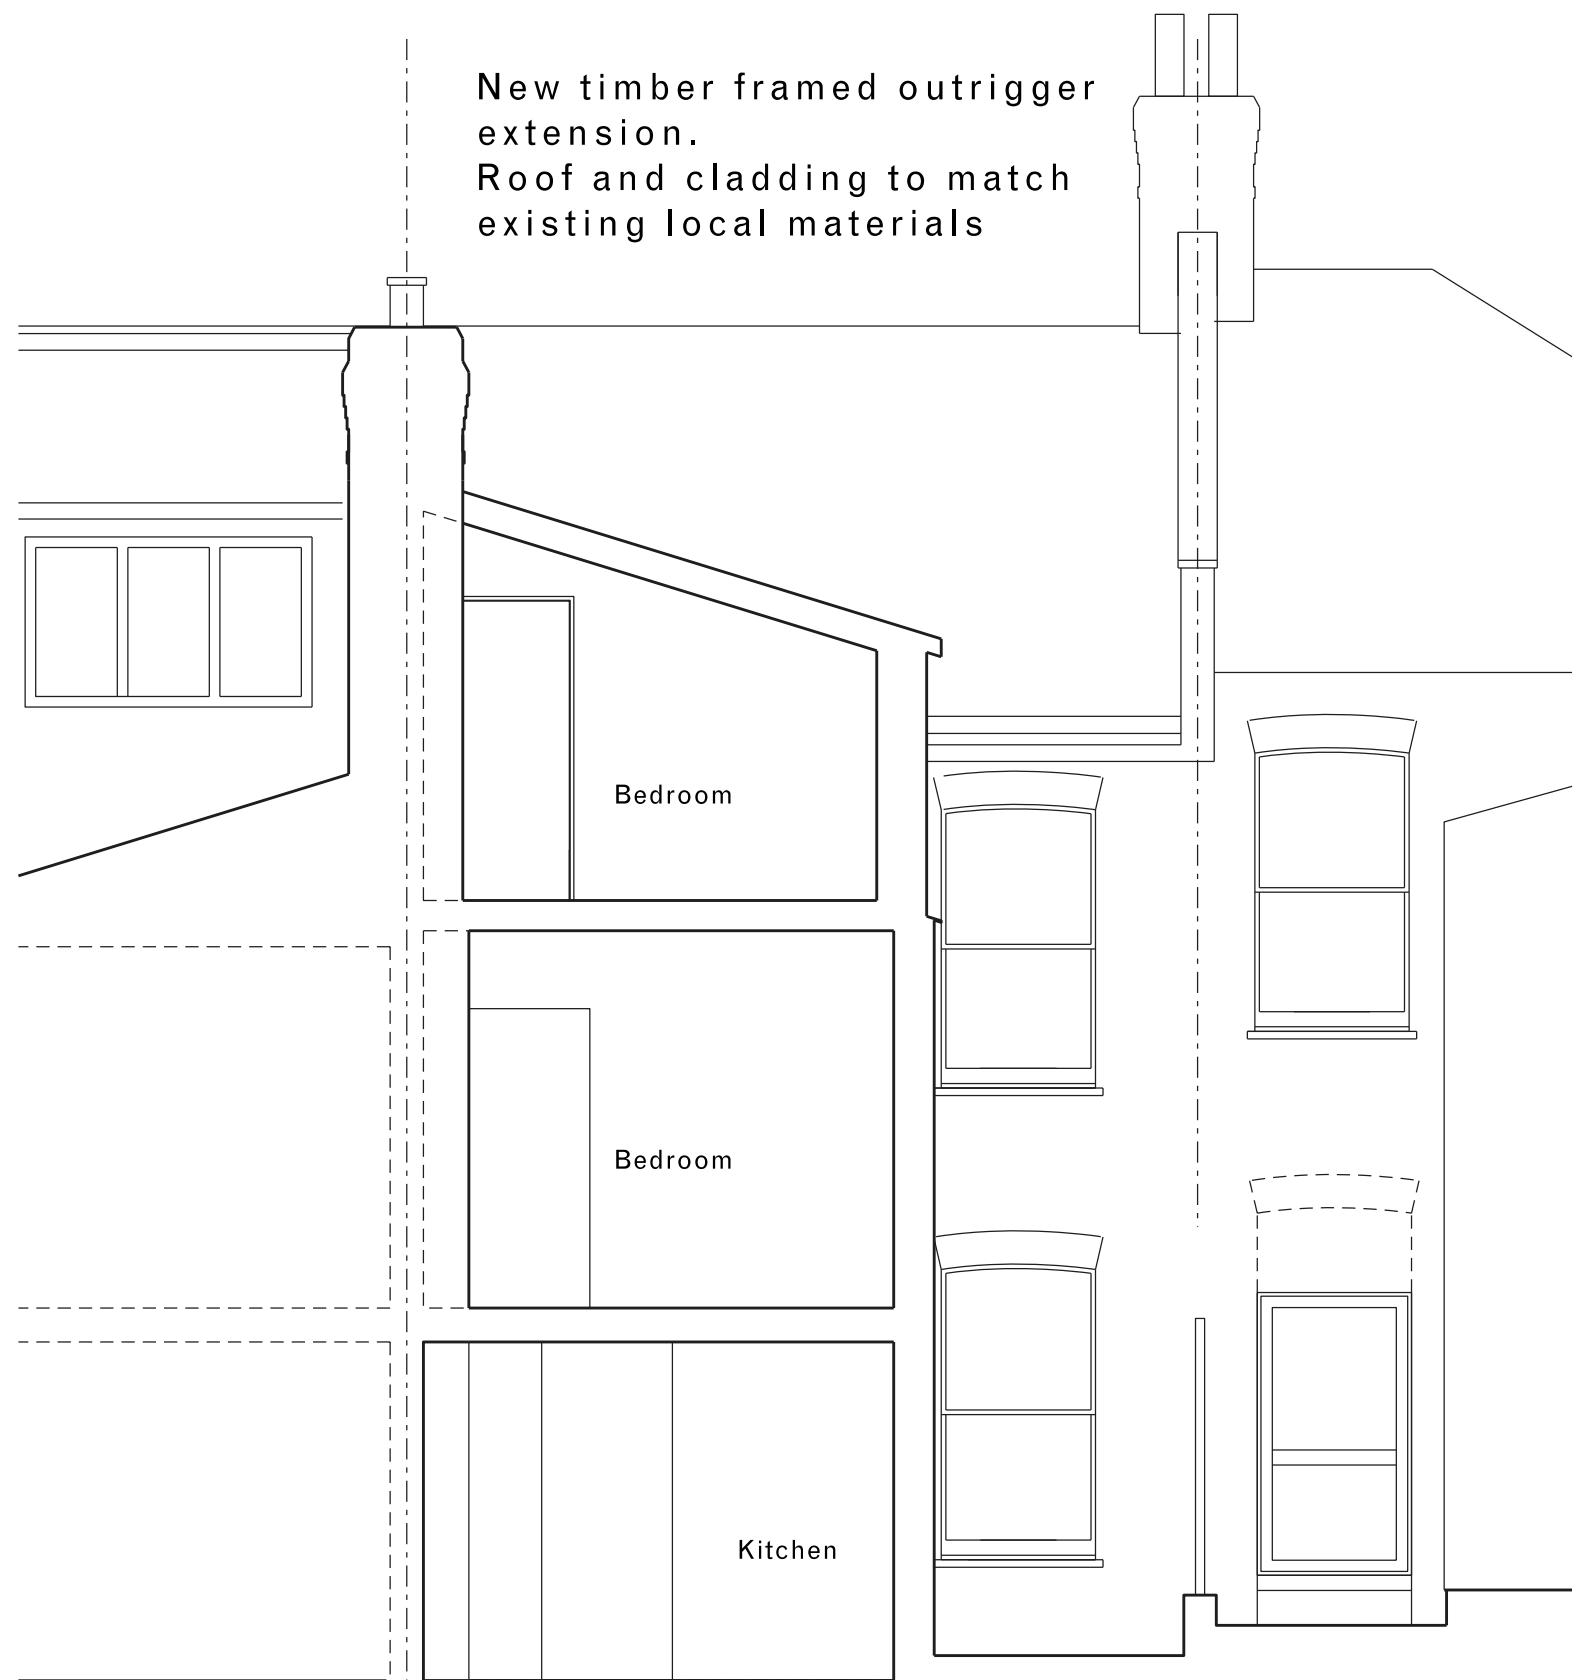

SECTION AA

NO. 18

NO. 20

NO. 22



SECTION CC

New timber framed outrigger
extension.
Roof and cladding to match
existing local materials

New timber framed outrigger
extension.
Roof and cladding to match
existing local materials

Revisions	Date	Checked	Notes
Rev A	14.09.23	HS	Updated following pre application advice: outrigger extension only to meet permitted development volume.

Notes :

Contractors must verify all dimensions on site before commencing work or preparing shop drawings. Dimensions are not to be scaled from this drawing.

All information is subject to statutory consents, rights of light and survey.

This drawing and the design contained herein is the copyright of Hannah Schneebeli and shall not be reproduced in whole or part without prior written consent.

Hannah Schneebeli
20 Eade Road
London N4 1DH
tel | +44(0)773 441 5247
hannahschneebeli@hotmail.com

0 1 5

Project 20 EADE ROAD			Drawing 20 Eade Road Rear Elevation and Sections AA, BB & CC Permitted Development Outrigger Extension	
Client H Schneebeli				
Scale 1:100 @ A3	Drawn by HS	Status PD	Date 07/08/23	EADE/PD/124 _A