




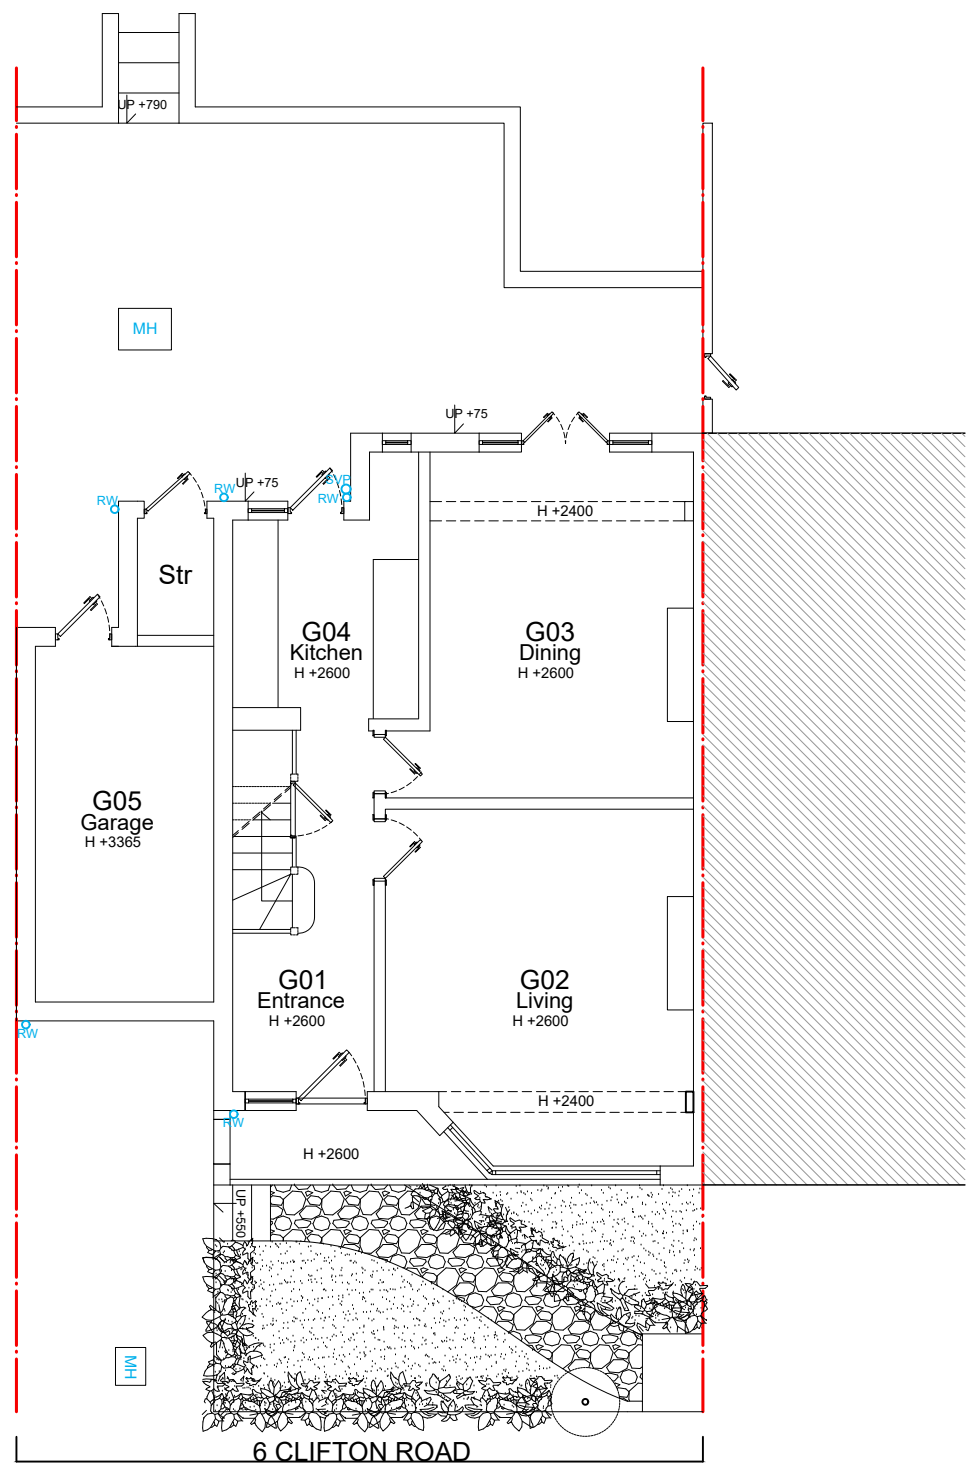


EXISTING GROUND FLOOR

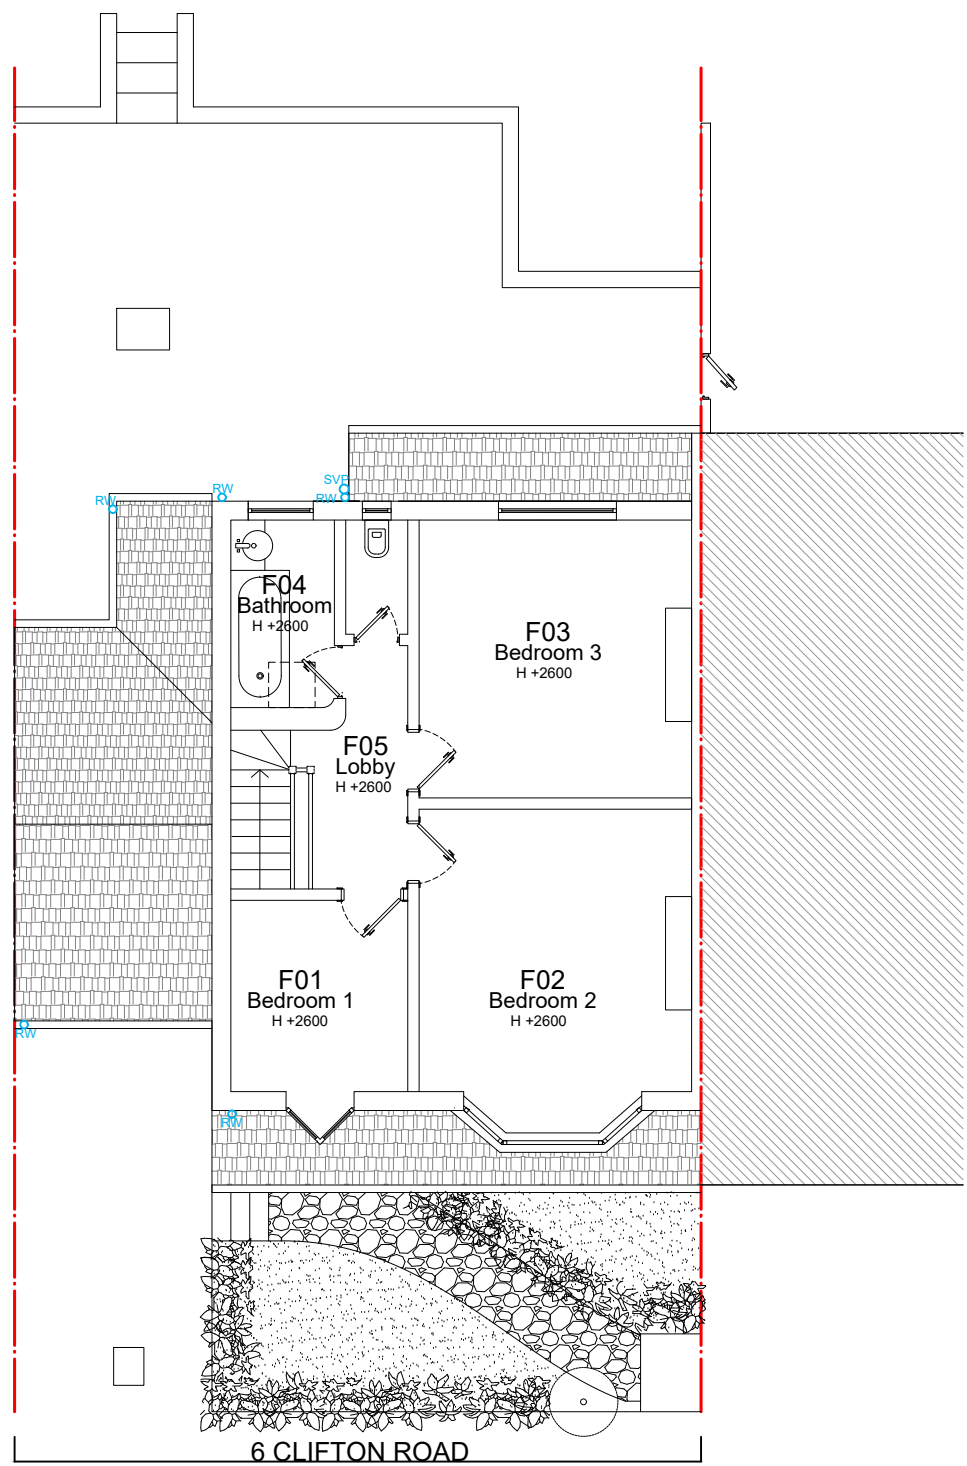

EXISTING FIRST FLOOR

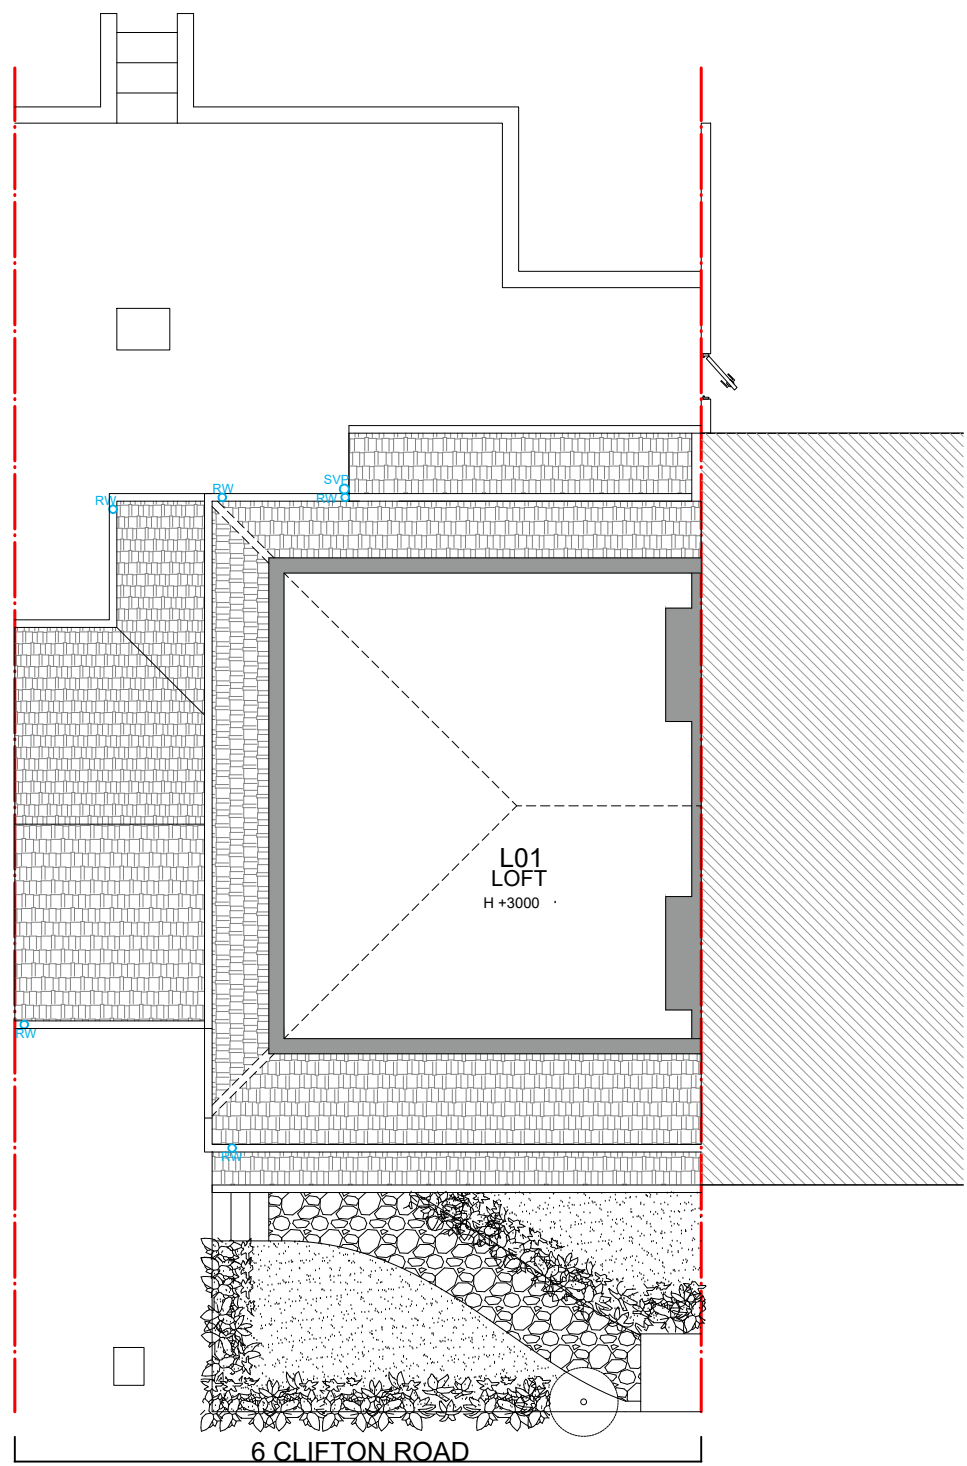


EXISTING LOFT LAYOUT

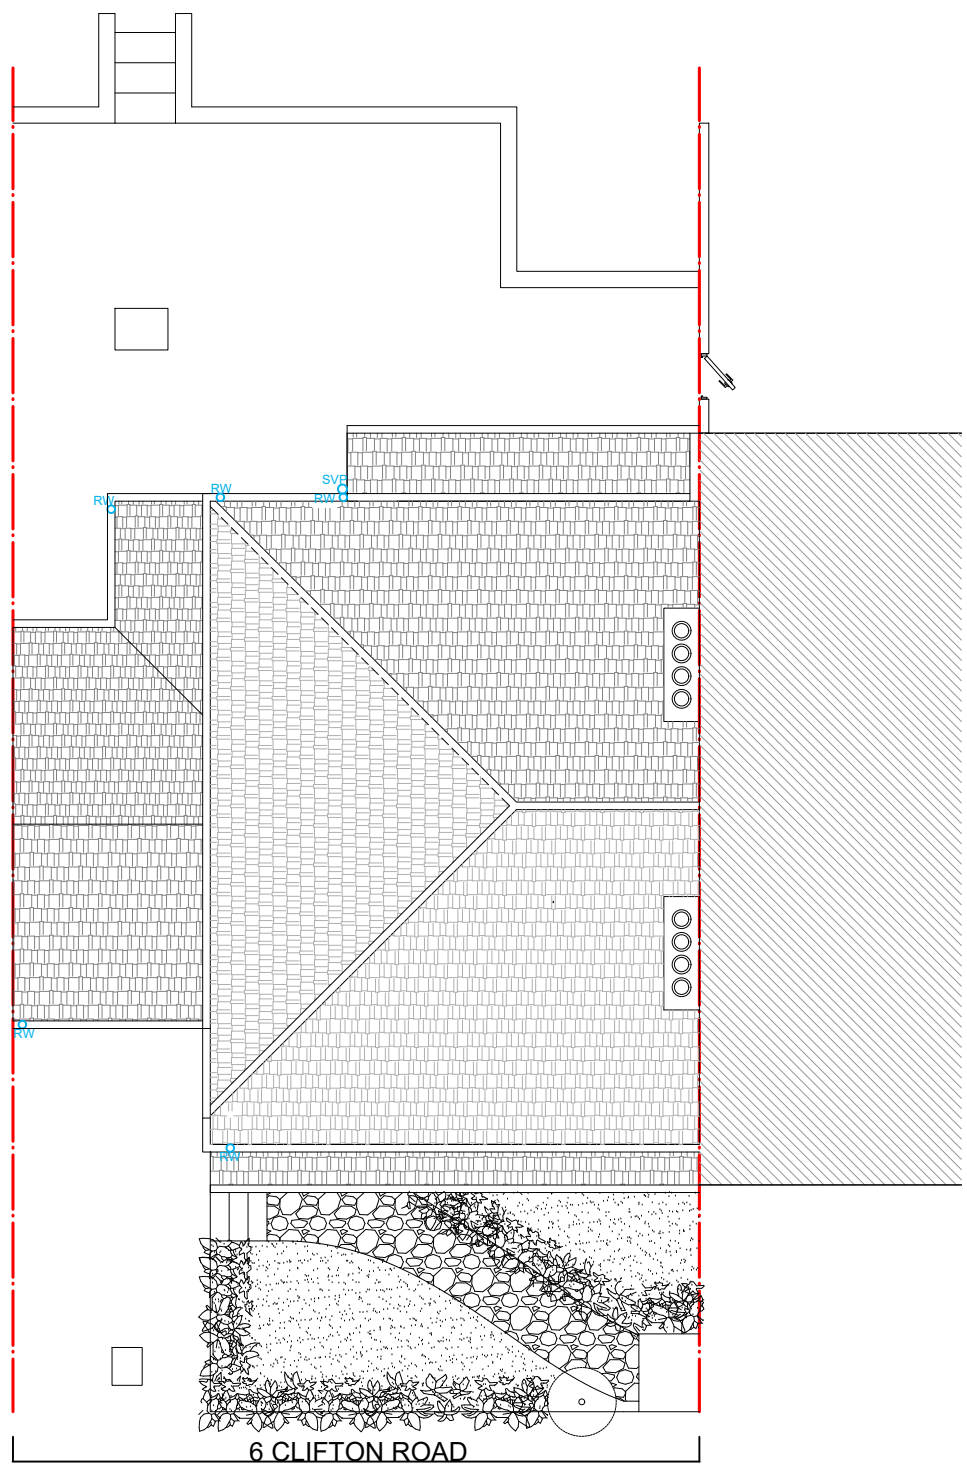


EXISTING ROOF LAYOUT




EXISTING FRONT ELEVATION

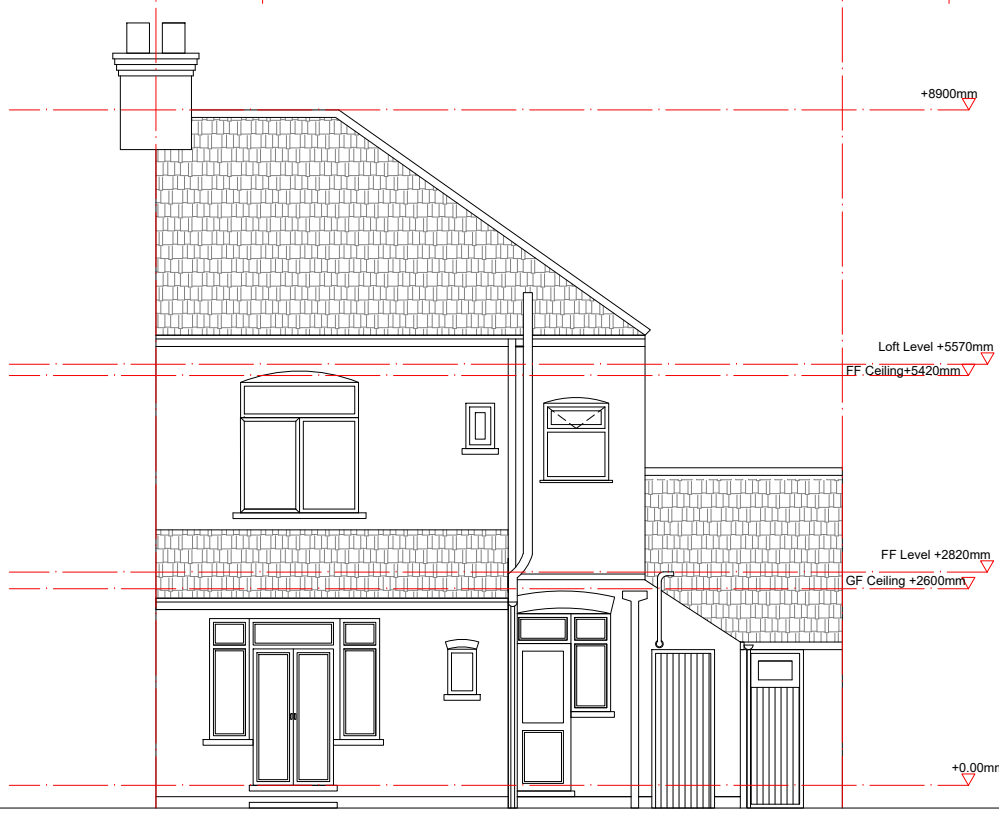


EXISTING REAR ELEVATION

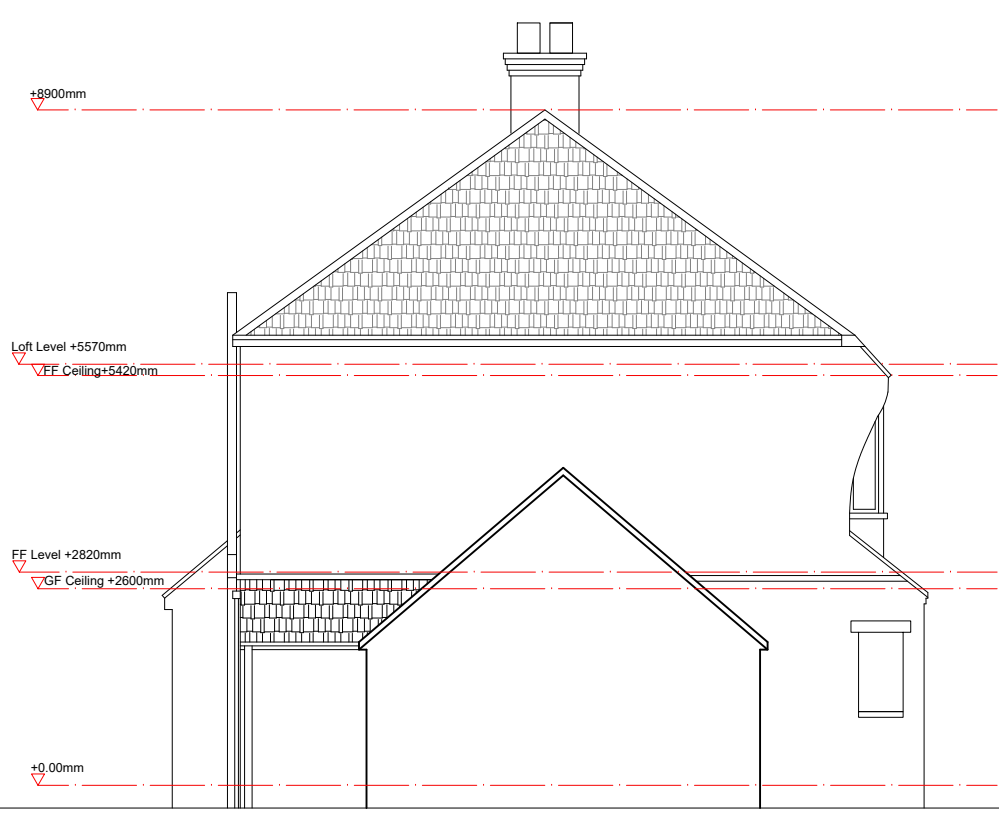

EXISTING SIDE ELEVATION

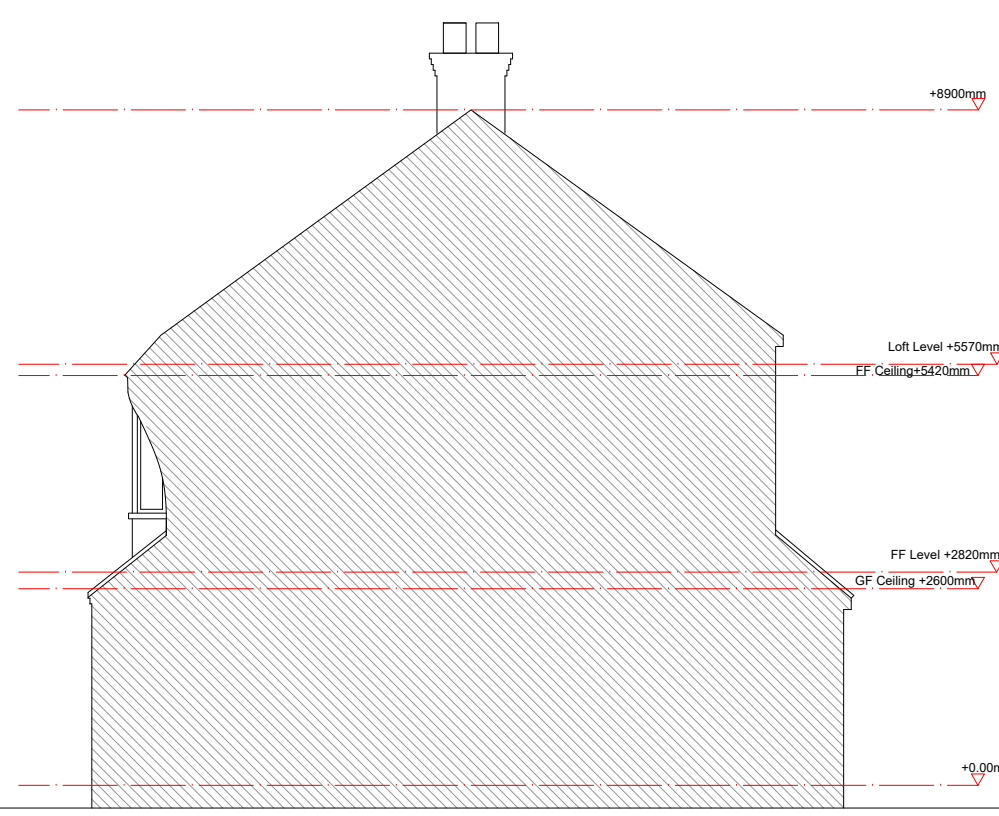

EXISTING SIDE ELEVATION

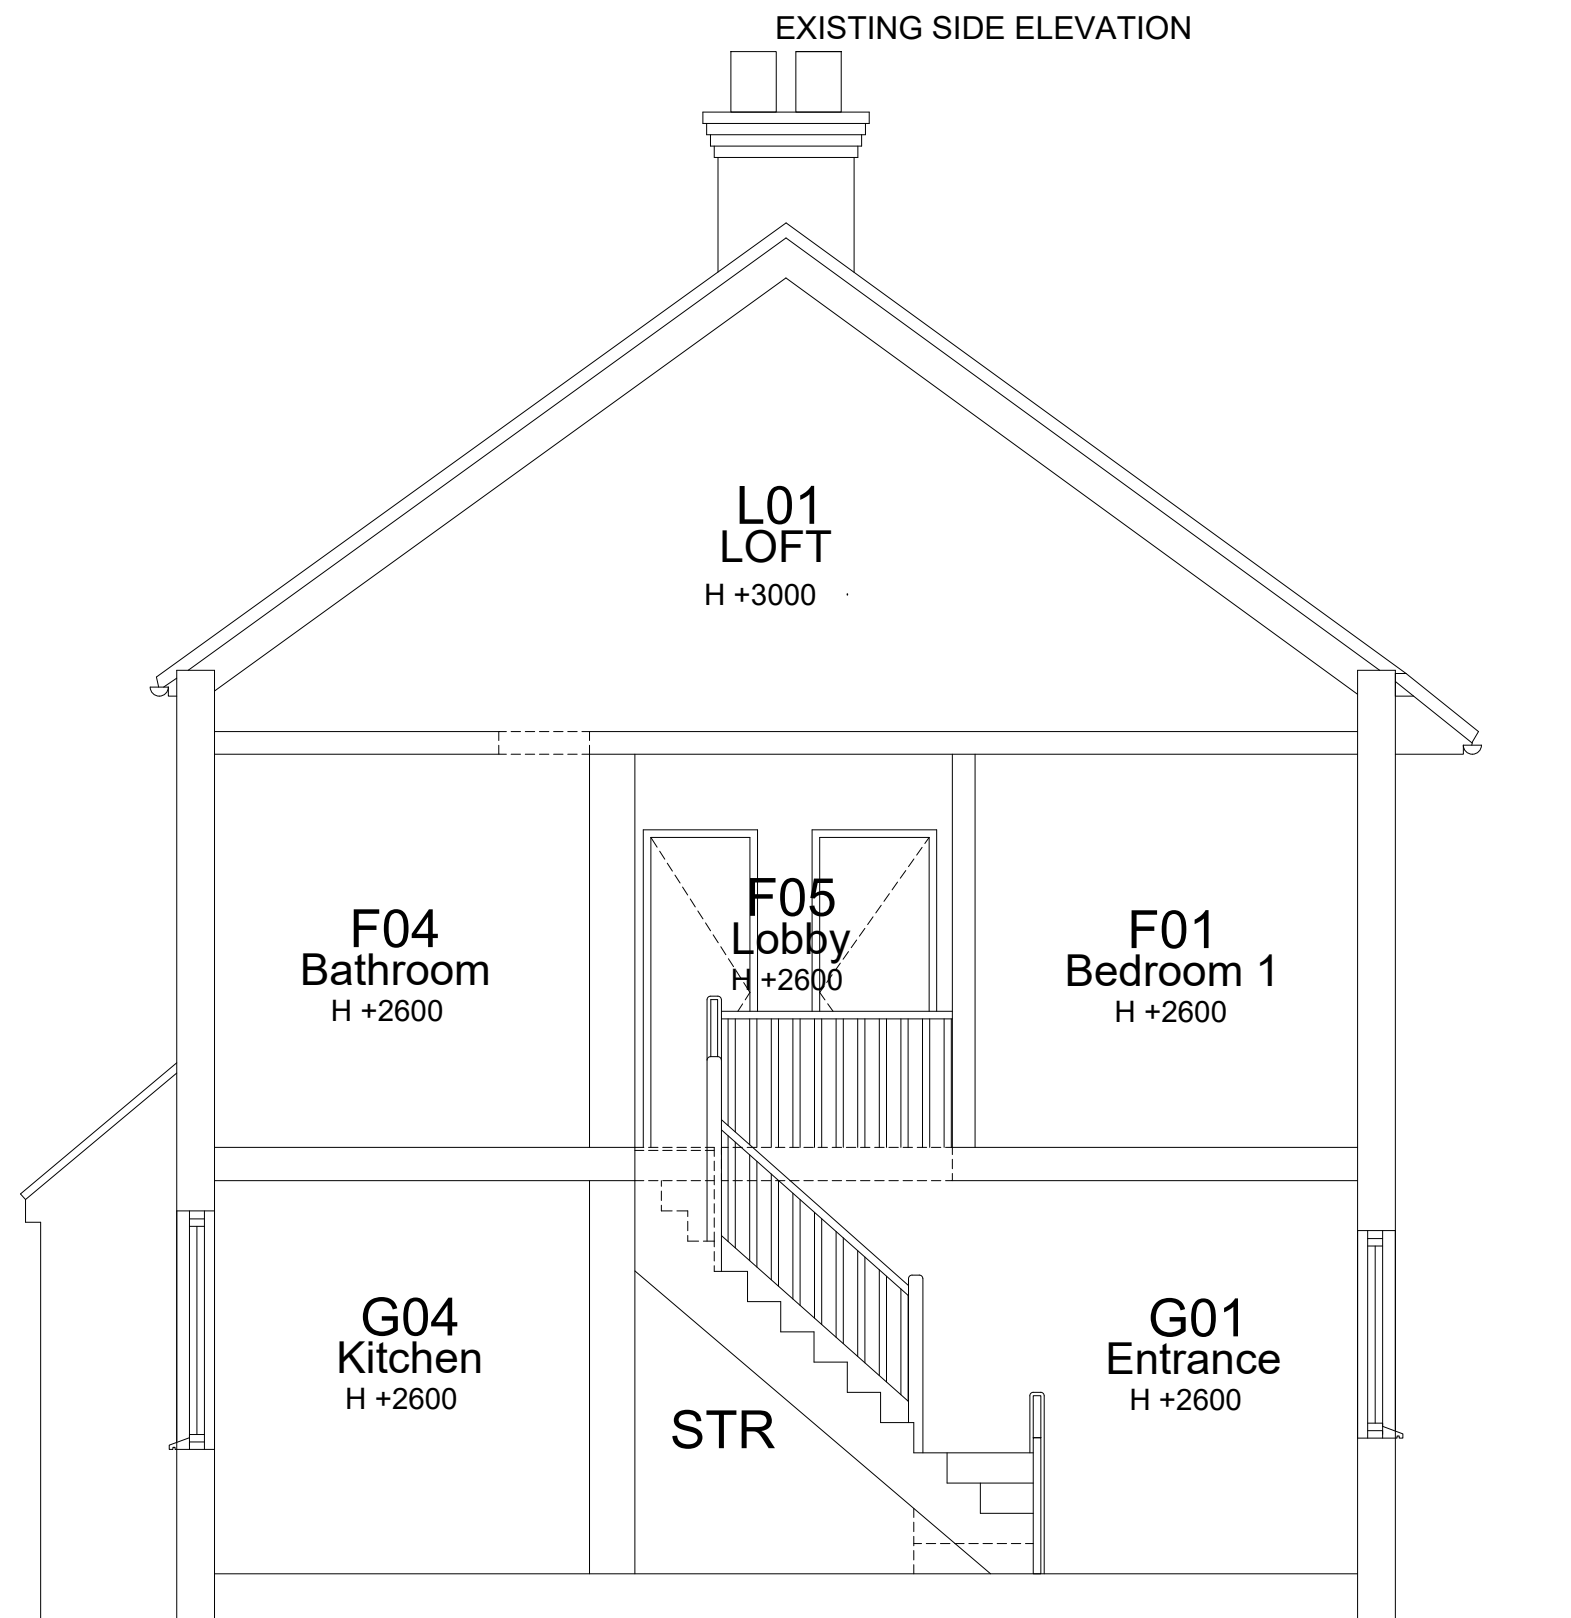

EXISTING SECTION AA
SCALE 1:150@A1

EXISTING DRAWINGS
SCALE 1:100@A1




NOTES:
1. THIS DRAWING IS THE PROPERTY OF SIMPL ARCHITECTS AND CAN ONLY BE REPRODUCE WITH THEIR CONSENT.
2. ALL THE DIMENSIONS TO BE CHECKED ON THE STAGE OF DESIGN ANY DECISION OF THESE PREDICTIONS, WHETHER AS TO THE PROJECT VIABILITY, PRE-LETTING, LEASE AGREEMENTS, THE LIKE SHOULD INCLUDE DUE ALLOWANCE THE INCREASE AND DECREASES INHERENT IN DESIGN DEVELOPMENT AND BUILDING PROCESS.



SIMPLY
ARCHITECT

Client
**6 CLIFTON ROAD,
LONDON
N22 7XN**

 

Project
LOFT CONVERSION

Stage
EXISTING

Phase
SURVEY

Drawing Title
EXISTING DRAWINGS

Scale/Paper Size 1:50/100@A1	Date 17-10-23	Draw SB
Job No. SIMPLY0023	Drawing No. S101	Revi -