

The contractor is responsible to ensure that no products are to be utilised that do not comply with relevant British and/or European Standards and/or Codes of Practice, CoshH Regulations, Construction regulations, or which are known or suspected at the time of product selection and/or construction to be deleterious to health and safety or to the durability of the work or not in accordance with good building practices.


The contractor is responsible for checking dimensions, tolerances, levels and references. This drawing is to be read in conjunction with all relevant consultants or specialists drawings. Any discrepancy to be notified to Baily Garner LLP and rectified before proceeding with the works on site or shop drawings.

Where an item is covered by drawings to different scales, the larger scale drawing is to be worked to.

Do not scale drawings. Figured dimensions to be worked to in all cases. This drawing and the copyrights and patents therein are the property of Baily Garner LLP and may not be used or reproduced without consent or attribution.

The drawing to be read in conjunction with:
Document Suitability Codes page
Drawing / Model Legal Disclaimer page or www.bailygarner.co.uk/disclaimer/

A4

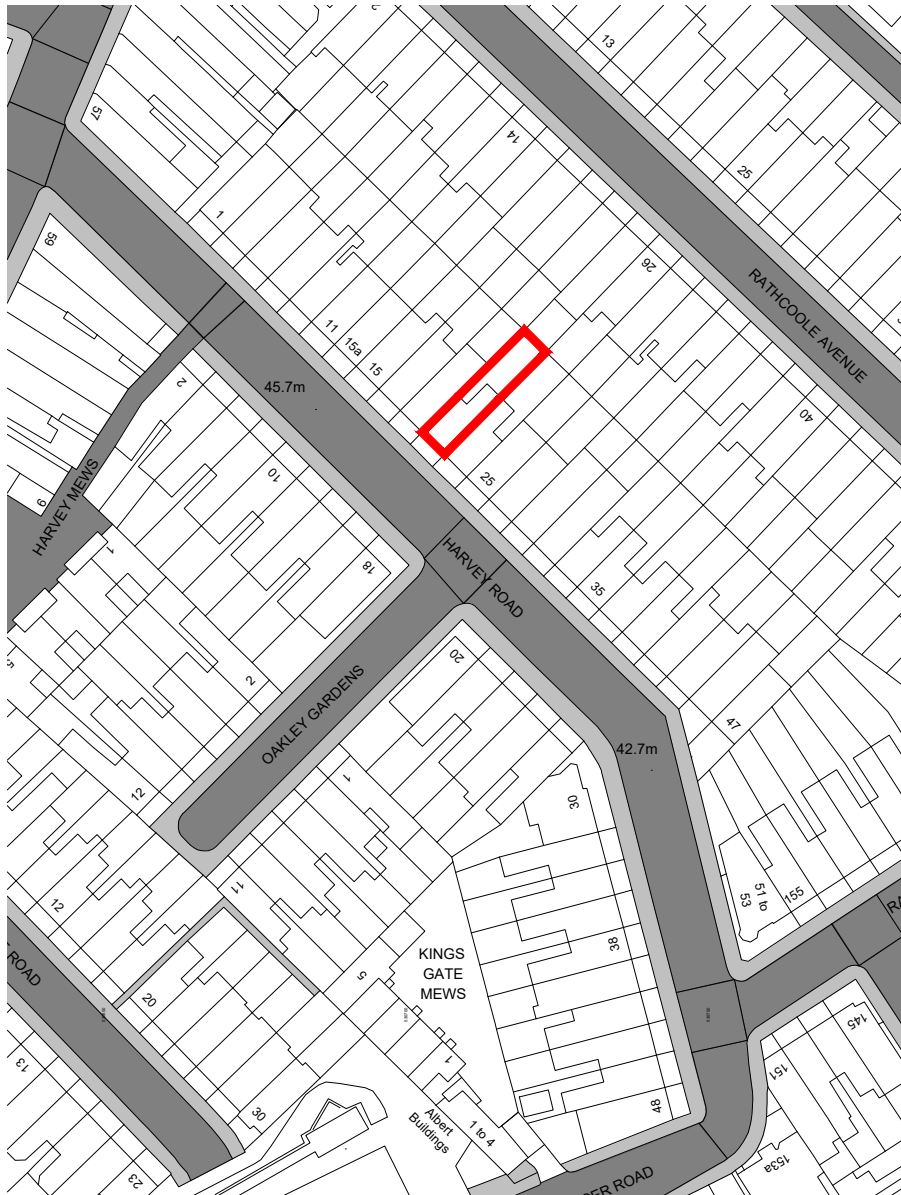

LEGEND

— Site Boundary

CLIENT NAME
Morgan Sindall

PROJECT ADDRESS
21 & 21A, Harvey Road
Hornsey, London
N8 9PD

SCALE
1:1250

DRAWN
GS

CHECKED
HG

APPROVED
HG

DATE
10/2023

PROJECT NAME
Morgan Sindall - Batch 3
Window Replacements

TITLE
Site Location Plan


SUITABILITY CODE
Planning

NO.	PROJ NO	AUTHOR	VOLUME	LEVEL	DOCTYP	ROLE	DRW NO	REV STAT	REV NO
	35116	BGL	A1	XX	DR	A	1100	P	01



LONDON HEAD OFFICE
146-148 ELTHAM HILL
LONDON SE9 5DY
T. 020 8294 1000
E. general@bailygarner.co.uk

BIRMINGHAM
55 CHARLOTTE STREET
BIRMINGHAM B3 1PX
T. 0121 236 2236

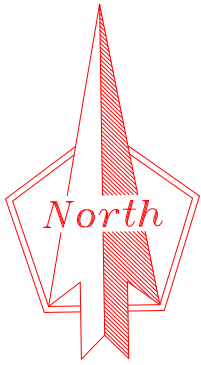

The contractor is responsible to ensure that no products are to be utilised that do not comply with relevant British and/or European Standards and/or Codes of Practice, CoshH Regulations, Construction regulations, or which are known or suspected at the time of product selection and/or construction to be deleterious to health and safety or to the durability of the work or not in accordance with good building practices.

The contractor is responsible for checking dimensions, tolerances, levels and references. This drawing is to be read in conjunction with all relevant consultants or specialists drawings. Any discrepancy to be notified to Baily Garner LLP and rectified before proceeding with the works on site or shop drawings.



Where an item is covered by drawings to different scales, the larger scale drawing is to be worked to.

Do not scale drawings. Figured dimensions to be worked to in all cases.

This drawing and the copyrights and patents therein are the property of Baily Garner LLP and may not be used or reproduced without consent or attribution.

The drawing to be read in conjunction with:
Document Suitability Codes page
Drawing / Model Legal Disclaimer page or www.bailygarner.co.uk/disclaimer/

A4

 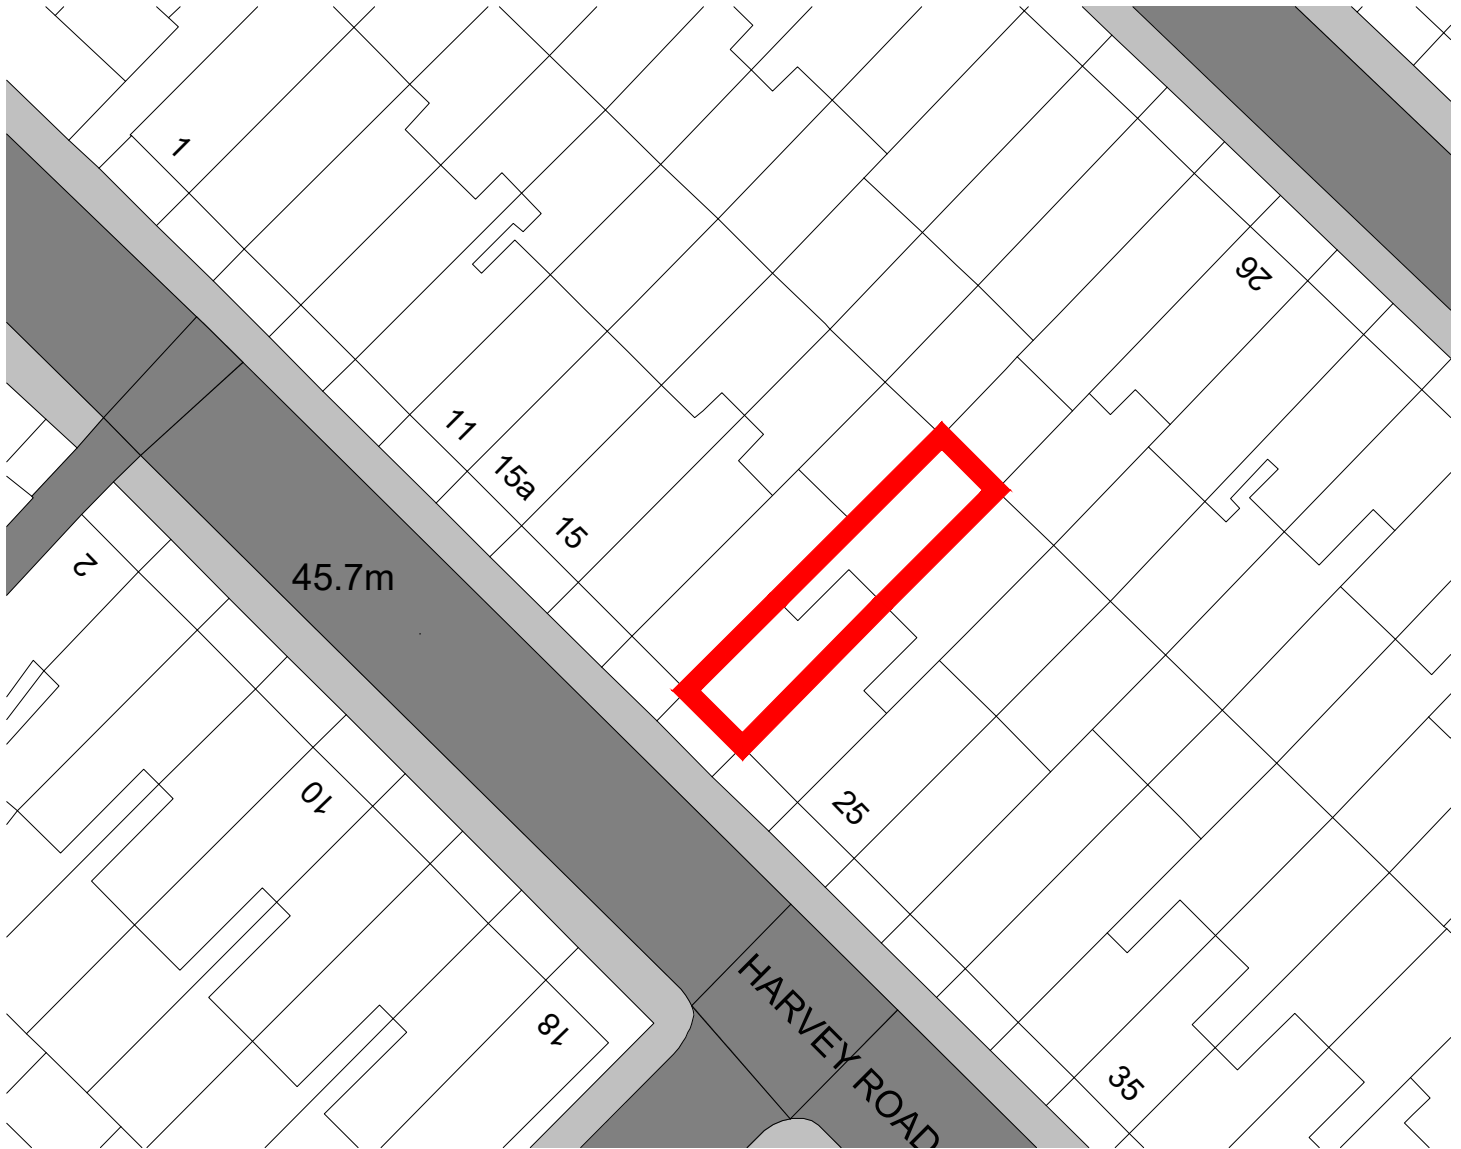

TYPE

LEGEND

— Site Boundary

CLIENT NAME

Morgan Sindall

PROJECT ADDRESS

21 & 21A, Harvey Road
Hornsey, London
N8 9PD

PROJECT NAME

Morgan Sindall - Batch 3
Window Replacements

TITLE

Block Plan

SUITABILITY CODE

Planning

SCALE
1:500

DRAWN
GS

CHECKED
HG

APPROVED
HG

DATE
10/2023

NO.

PROJNO	AUTHOR	VOLUME	LEVEL	DOCTYP	ROLE	DRWNO	REVSTAT	REVNO
35116	BGL	A1	XX	DR	A	1111	P	01



LONDON HEAD OFFICE

146-148 ELTHAM HILL

LONDON SE9 5DY

T. 020 8294 1000

BIRMINGHAM

55 CHARLOTTE STREET

BIRMINGHAM B3 1PX

T. 0121 236 2236

e. general@bailygarner.co.uk

Flats A and B 21 Harvey Road

Proposed Elevations

KEY:



- Timber Framed
- PVCu Framed

The contractor is responsible to ensure that no products are to be utilised that do not comply with relevant British and/or European Standards and/or Codes of Practice, COSHH Regulations, Construction Regulations, or which are known or suspected at the time of product selection and/or construction to be deleterious to health and safety or to the durability of the work or not in accordance with good building practices.


The contractor is responsible for checking dimensions, tolerances, levels and references. This drawing/model is to be read in conjunction with all relevant Other Project Team Members' or specialists' drawings/models/any Federated Model. Any discrepancy is to be notified to Baily Garner LLP and is to be rectified before proceeding with the works on site or shop drawings. Where an item is covered by drawings to different scales, the larger scale drawing is to be worked to.

Any rights (including copyright) in this drawing/model and any proprietary work contained therein belong to Baily Garner LLP and may only be used in accordance with the licence granted to the Employer and with attribution to Baily Garner LLP.


The drawing to be read in conjunction with: Document Suitability Codes page or at www.bailygarner.co.uk/disclaimer/

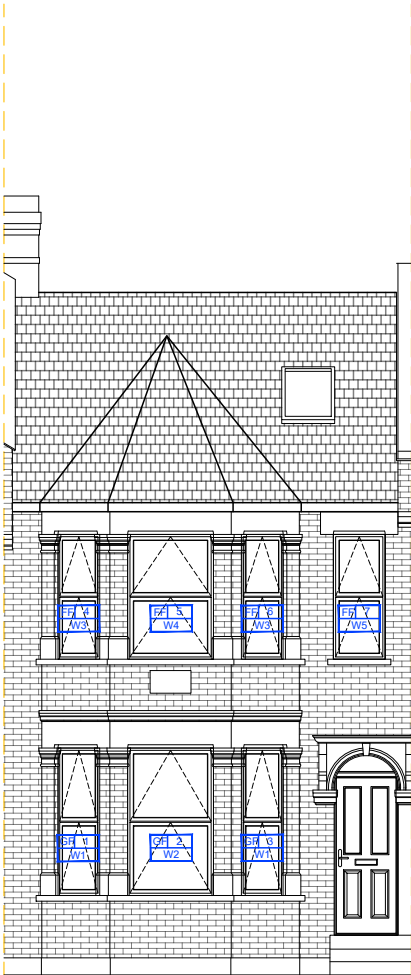 

PROPOSED FRONT ELEVATION:
1:100

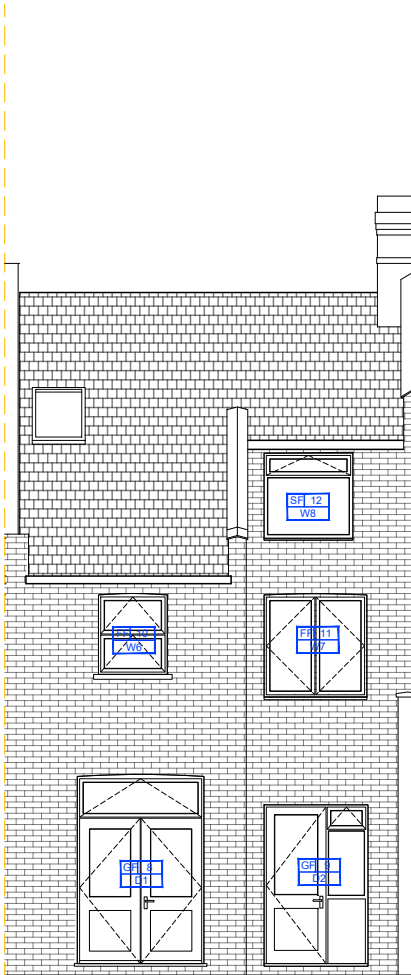

PROPOSED REAR ELEVATION:
1:100

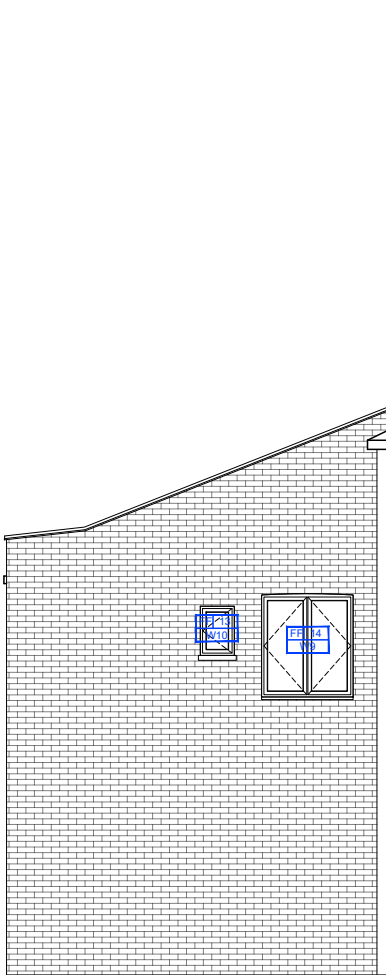

PROPOSED FLANK ELEVATION:
1:100

CLIENT NAME Morgan Sindall				PROJECT NAME Morgan Sindall - Batch 3 Window Replacements			
PROJECT ADDRESS Flats A and B 21 Harvey Road Hornsey, London N8 9PD				DRAWING TITLE Proposed Elevations			
				SUITABILITY CODE Planning			
SCALE: 1:100		DRAWN GS		APPROVED HG		DATE 10/2023	
PROJ NO 35116	AUTHOR BGL	VOLUME A1	LEVEL XX	DOCTYP DR	ROLE A	DRAW NO 1400	REV STAT P 01




LONDON HEAD OFFICE
146-148 ELTHAM HILL
LONDON SE9 5DY
t. 020 8294 1000
e. general@bailygarner.co.uk


A3

Flats A and B 21 Harvey Road

Proposed Schedules

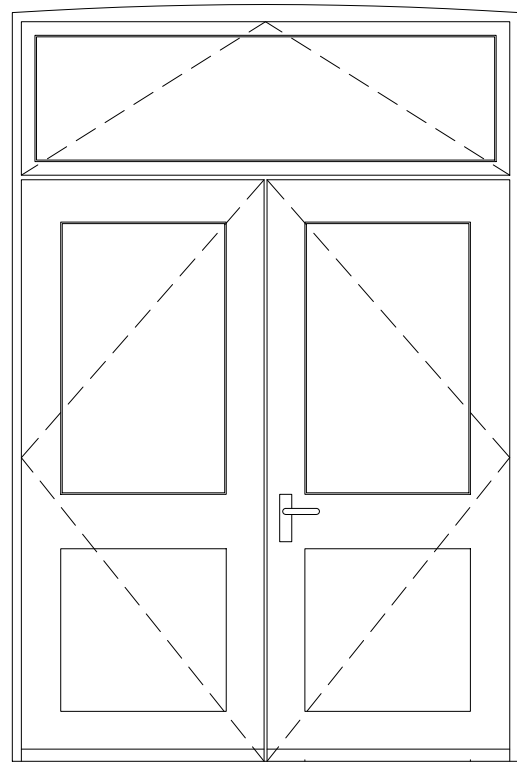

D1 QUANTITY: 01

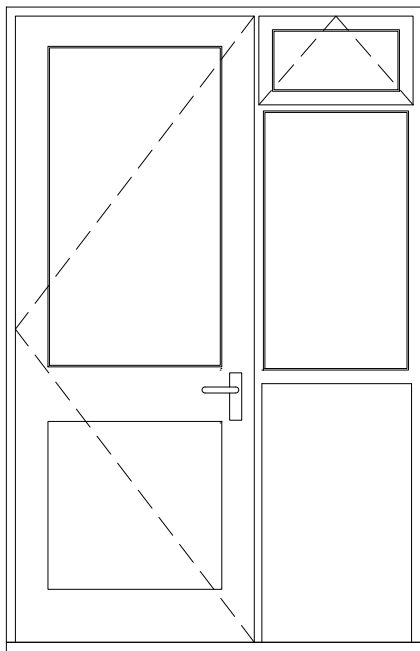

D2 QUANTITY: 01

PROPOSED DOOR SCHEDULE:
1:25

KEY:

-  Timber Framed
-  PVCu Framed

CLIENT NAME Morgan Sindall				PROJECT NAME Morgan Sindall - Batch 3 Window Replacements			
PROJECT ADDRESS Flats A and B 21 Harvey Road Hornsey, London N8 9PD				DRAWING TITLE Proposed Schedules 01			
				SUITABILITY CODE Planning			
SCALE: 1:25	DRAWN GS	APPROVED HG	APPROVED HG	DATE 10/2023			
PROJ NO 35116	AUTHOR BGL	VOLUME A1	LEVEL XX	DOCTYP DR	ROLE A	DRW NO 1500	REV STAT PL
						REV NO 01	




LONDON HEAD OFFICE
146-148 ELTHAM HILL
LONDON SE9 5DY
t. 020 8294 1000
e. general@bailygarner.co.uk

The contractor is responsible to ensure that no products are to be utilised that do not comply with relevant British and/or European Standards and/or Codes of Practice, COSHH Regulations, Construction Regulations, or which are known or suspected at the time of product selection and/or construction to be deleterious to health and safety or to the durability of the work or not in accordance with good building practices.

The contractor is responsible for checking dimensions, tolerances, levels and references. This drawing/model is to be read in conjunction with all relevant Other Project Team Members' or specialists' drawings/models/any Federated Model. Any discrepancy is to be notified to Baily Garner LLP and is to be rectified before proceeding with the works on site or shop drawings. Where an item is covered by drawings to different scales, the larger scale drawing is to be worked to.

Any rights (including copyright) in this drawing/model and any proprietary work contained therein belong to Baily Garner LLP and may only be used in accordance with the licence granted to the Employer and with attribution to Baily Garner LLP.

The drawing to be read in conjunction with: Document Suitability Codes page or at www.bailygarner.co.uk/disclaimer/

 



A3

The contractor is responsible to ensure that no products are to be utilised that do not comply with relevant British and/or European Standards and/or Codes of Practice, COSHH Regulations, Construction Regulations, or which are known or suspected at the time of product selection and/or construction to be deleterious to health and safety or to the durability of the work or not in accordance with good building practices.


The contractor is responsible for checking dimensions, tolerances, levels and references. This drawing/model is to be read in conjunction with all relevant Other Project Team Members' or specialists' drawings/models/any Federated Model. Any discrepancy is to be notified to Baily Garner LLP and is to be rectified before proceeding with the works on site or shop drawings. Where an item is covered by drawings to different scales, the larger scale drawing is to be worked to.

Any rights (including copyright) in this drawing/model and any proprietary work contained therein belong to Baily Garner LLP and may only be used in accordance with the licence granted to the Employer and with attribution to Baily Garner LLP.


The drawing to be read in conjunction with: Document Suitability Codes page or at www.bailygarner.co.uk/disclaimer/

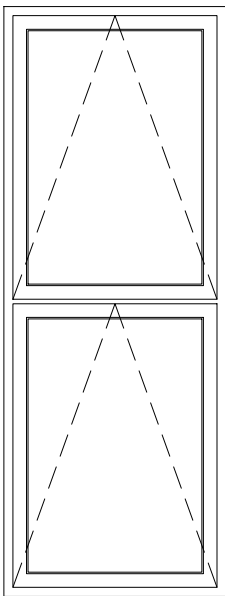 


W1 QUANTITY: 02

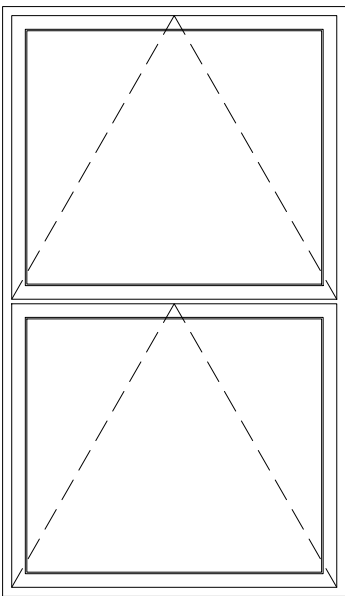


W2 QUANTITY: 01

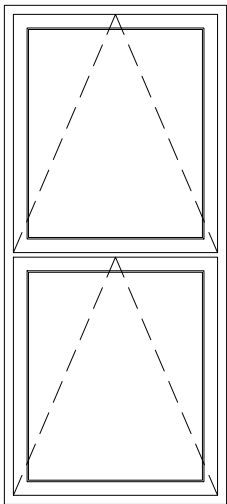


W3 QUANTITY: 02

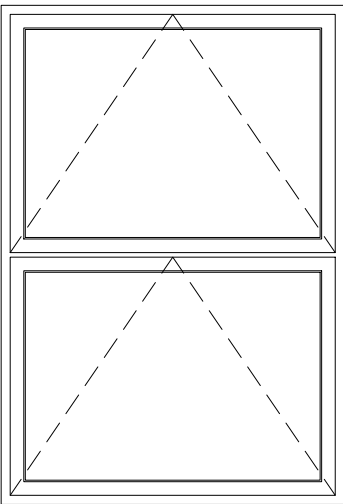


W4 QUANTITY: 01

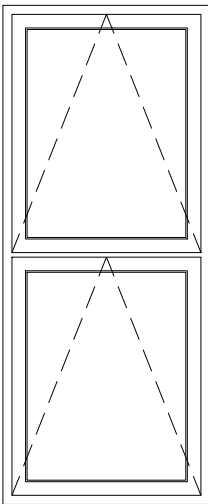


W5 QUANTITY: 01

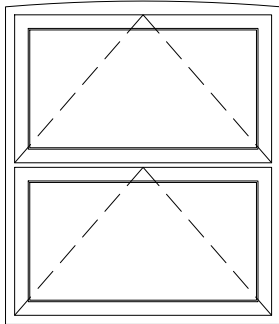


W6 QUANTITY: 01

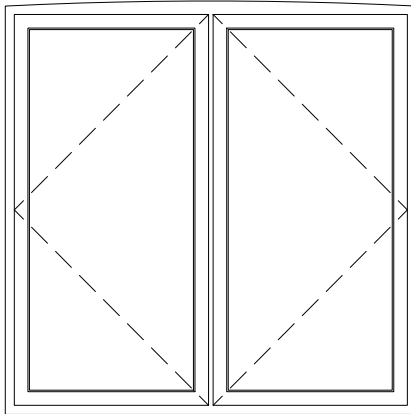


W7 QUANTITY: 01

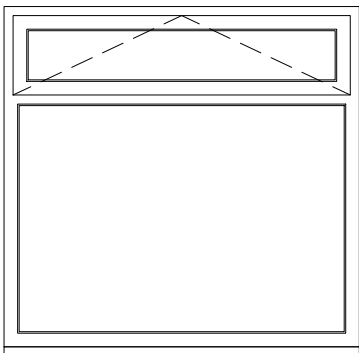

W8 QUANTITY: 01

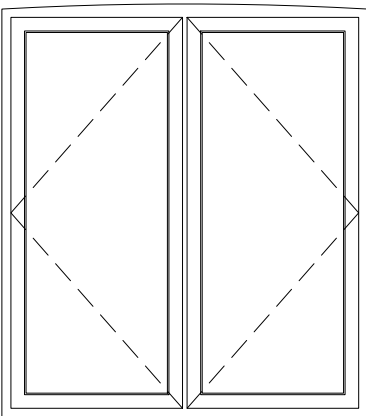

W9 QUANTITY: 01

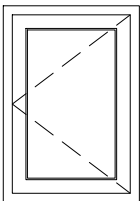

W10 QUANTITY: 01

PROPOSED WINDOW SCHEDULE:
1:25

Flats A and B 21 Harvey Road

Proposed Schedules

KEY:

- Timber Framed
- PVCu Framed

CLIENT NAME Morgan Sindall				PROJECT NAME Morgan Sindall - Batch 3 Window Replacements			
PROJECT ADDRESS Flats A and B 21 Harvey Road Hornsey, London N8 9PD				DRAWING TITLE Proposed Schedules 02			
SCALE 1:25				SUITABILITY CODE Planning			
PROJ NO	AUTHOR	VOLUME	LEVEL	DOCTYP	ROLE	DRAW NO	REV/STAT
35116	BGL	A1	XX	DR	A	1501	PL 01



LONDON HEAD OFFICE
146-148 ELTHAM HILL
LONDON SE9 5DY
t. 020 8294 1000
e. general@bailygarner.co.uk

Flats A and B 21 Harvey Road

Existing Elevations

KEY:


- Timber Framed
- PVCu Framed

The contractor is responsible to ensure that no products are to be utilised that do not comply with relevant British and/or European Standards and/or Codes of Practice, COSHH Regulations, Construction Regulations, or which are known or suspected at the time of product selection and/or construction to be deleterious to health and safety or to the durability of the work or not in accordance with good building practices.


The contractor is responsible for checking dimensions, tolerances, levels and references. This drawing/model is to be read in conjunction with all relevant Other Project Team Members' or specialists' drawings/models/any Federated Model. Any discrepancy is to be notified to Baily Garner LLP and is to be rectified before proceeding with the works on site or shop drawings. Where an item is covered by drawings to different scales, the larger scale drawing is to be worked to.

Any rights (including copyright) in this drawing/model and any proprietary work contained therein belong to Baily Garner LLP and may only be used in accordance with the licence granted to the Employer and with attribution to Baily Garner LLP.


The drawing to be read in conjunction with: Document Suitability Codes page or at www.bailygarner.co.uk/disclaimer/

 

EXISTING FRONT ELEVATION:
1:100

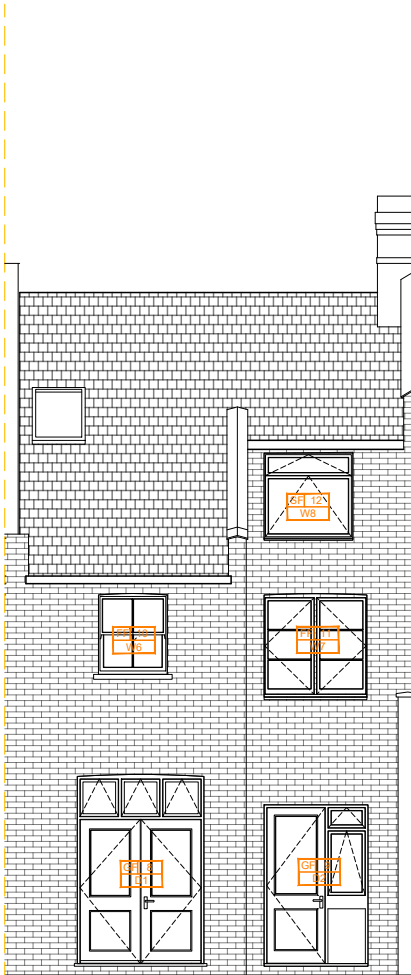

EXISTING REAR ELEVATION:
1:100

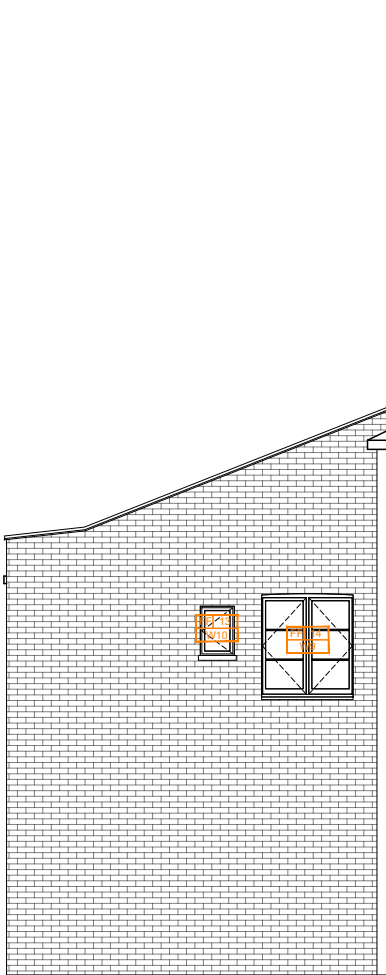

EXISTING FLANK ELEVATION:
1:100

CLIENT NAME Morgan Sindall				PROJECT NAME Morgan Sindall - Batch 3 Window Replacements			
PROJECT ADDRESS Flats A and B 21 Harvey Road Hornsey, London N8 9PD				DRAWING TITLE Existing Elevations			
				SUITABILITY CODE Planning			
SCALE: 1:100		DRAWN GS	APPROVED HG	APPROVED HG	DATE 10/2023		
PROJ NO 35116	AUTHOR BGL	VOLUME A1	LEVEL XX	DOCTYP DR	ROLE A	DRW NO 4400	REV STAT P 01



LONDON HEAD OFFICE
146-148 ELTHAM HILL
LONDON SE9 5DY
t. 020 8294 1000
e. general@bailygarner.co.uk

Flats A and B 21 Harvey Road

Existing Schedules

KEY:

- Timber Framed
- PVCu Framed



The contractor is responsible to ensure that no products are to be utilised that do not comply with relevant British and/or European Standards and/or Codes of Practice, COSHH Regulations, Construction Regulations, or which are known or suspected at the time of product selection and/or construction to be deleterious to health and safety or to the durability of the work or not in accordance with good building practices.

The contractor is responsible for checking dimensions, tolerances, levels and references. This drawing/model is to be read in conjunction with all relevant Other Project Team Members' or specialists' drawings/models/any Federated Model. Any discrepancy is to be notified to Baily Garner LLP and is to be rectified before proceeding with the works on site or shop drawings. Where an item is covered by drawings to different scales, the larger scale drawing is to be worked to.


Any rights (including copyright) in this drawing/model and any proprietary work contained therein belong to Baily Garner LLP and may only be used in accordance with the licence granted to the Employer and with attribution to Baily Garner LLP.

The drawing to be read in conjunction with: Document Suitability Codes page or at www.bailygarner.co.uk/disclaimer/

A3

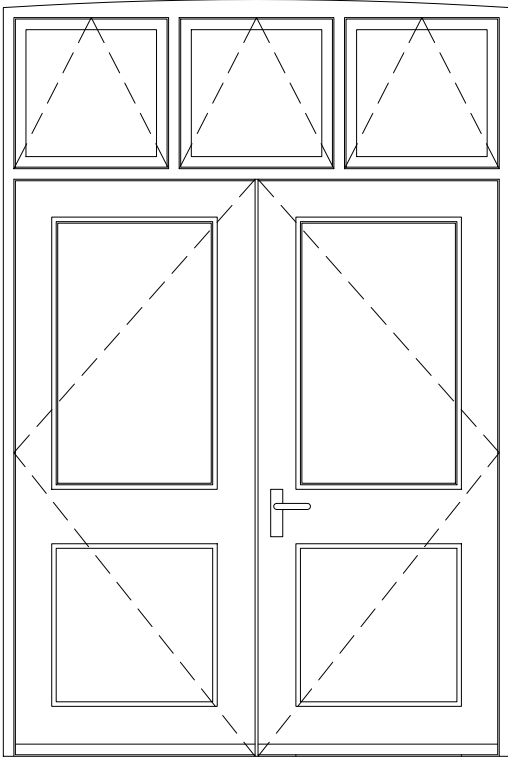 

D1 QUANTITY: 01

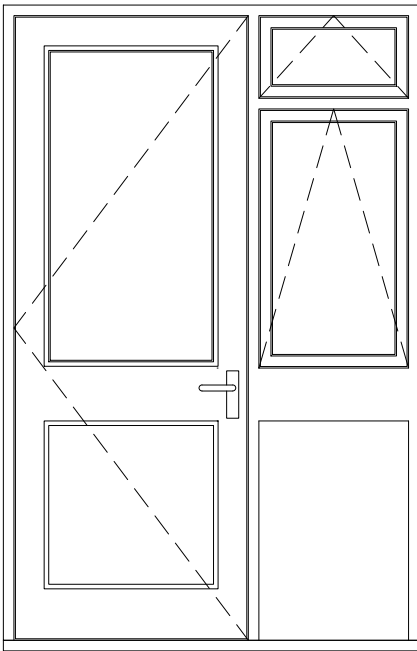

D2 QUANTITY: 01

EXISTING DOOR SCHEDULE:
1:25

CLIENT NAME Morgan Sindall				PROJECT NAME Morgan Sindall - Batch 3 Window Replacements			
PROJECT ADDRESS Flats A and B 21 Harvey Road Hornsey, London N8 9PD				DRAWING TITLE Existing Schedules 01			
				SUITABILITY CODE Planning			
SCALE: 1:25	DRAWN GS	APPROVED HG	APPROVED HG	DATE 10/2023			
PROJ NO 35116	AUTHOR BGL	VOLUME A1	LEVEL XX	DOCTYP DR	ROLE A	DRW NO 4500	REV/STAT PL 01





LONDON HEAD OFFICE
146-148 ELTHAM HILL
LONDON SE9 5DY
t. 020 8294 1000
e. general@bailygarner.co.uk

The contractor is responsible to ensure that no products are to be utilised that do not comply with relevant British and/or European Standards and/or Codes of Practice, COSHH Regulations, Construction Regulations, or which are known or suspected at the time of product selection and/or construction to be deleterious to health and safety or to the durability of the work or not in accordance with good building practices.


The contractor is responsible for checking dimensions, tolerances, levels and references. This drawing/model is to be read in conjunction with all relevant Other Project Team Members' or specialists' drawings/models/any Federated Model. Any discrepancy is to be notified to Baily Garner LLP and is to be rectified before proceeding with the works on site or shop drawings. Where an item is covered by drawings to different scales, the larger scale drawing is to be worked to.

Any rights (including copyright) in this drawing/model and any proprietary work contained therein belong to Baily Garner LLP and may only be used in accordance with the licence granted to the Employer and with attribution to Baily Garner LLP.


The drawing to be read in conjunction with: Document Suitability Codes page or at www.bailygarner.co.uk/disclaimer/

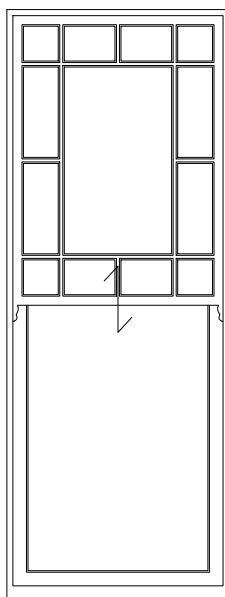 


W1 QUANTITY: 02

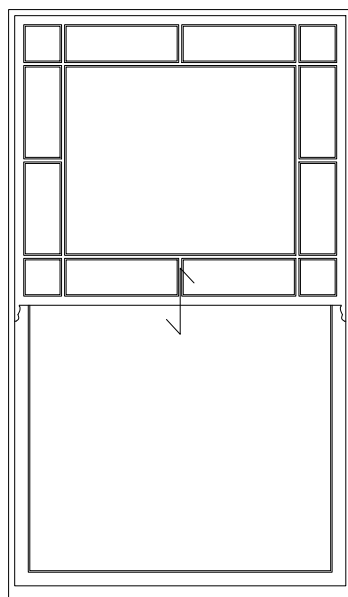


W2 QUANTITY: 01

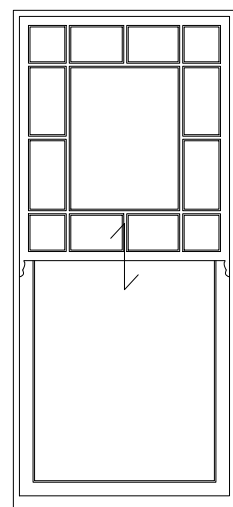


W3 QUANTITY: 02

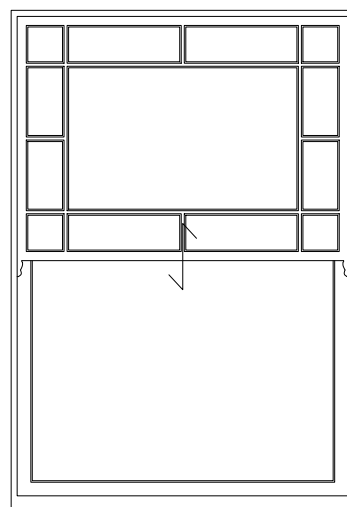


W4 QUANTITY: 01

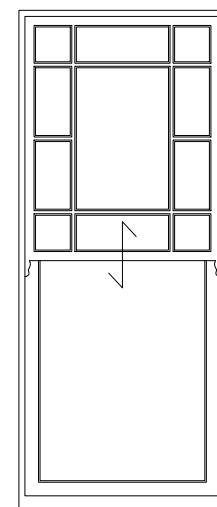


W5 QUANTITY: 01

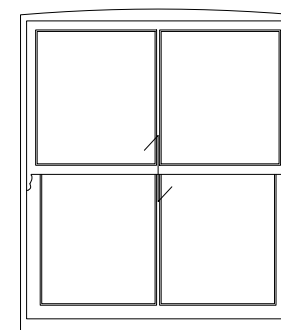


W6 QUANTITY: 01

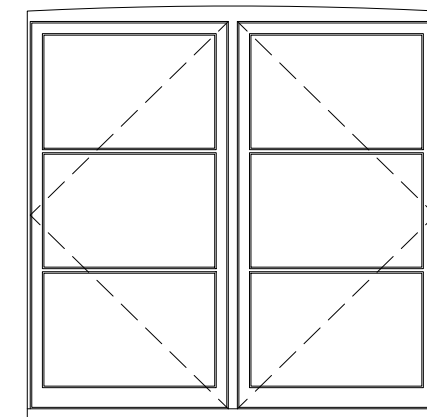


W7 QUANTITY: 01

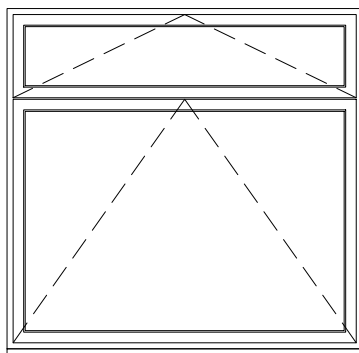

W8 QUANTITY: 01

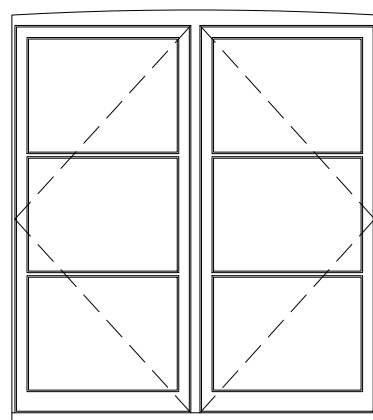

W9 QUANTITY: 01

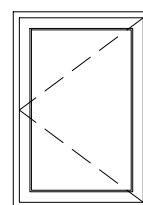


W10 QUANTITY: 01

EXISTING WINDOW SCHEDULE:
1:25

Flats A and B 21 Harvey Road

Existing Schedules

KEY:

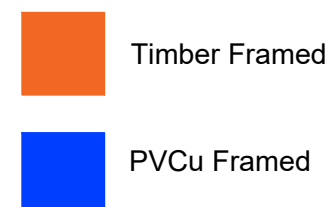

CLIENT NAME Morgan Sindall				PROJECT NAME Morgan Sindall - Batch 3 Window Replacements			
PROJECT ADDRESS Flats A and B 21 Harvey Road Hornsey, London N8 9PD				DRAWING TITLE Existing Schedules 02			
SCALE 1:25				SUITABILITY CODE Planning			
PROJ NO	AUTHOR	VOLUME	LEVEL	DOC TYPE	ROLE	DRAW NO	REV/STAT
35116	BGL	A1	XX	DR	A	4501	PL 01



LONDON HEAD OFFICE
146-148 ELTHAM HILL
LONDON SE9 5DY
t. 020 8294 1000
e. general@bailygarner.co.uk