


DISCLAIMER

No information or designs contained within this document should be copied or reproduced without the specific consent of Coeus Design Studio Ltd.

Do not scale from this drawing. Any areas, measurements or distances given are approximate only and should be confirmed before design or fabrication.


Any drawings, photos, or computer generated images shown are indicative and cannot be guaranteed to represent the complete interiors/exterior of a scheme.

© All rights reserved to Coeus Design Studio Ltd.

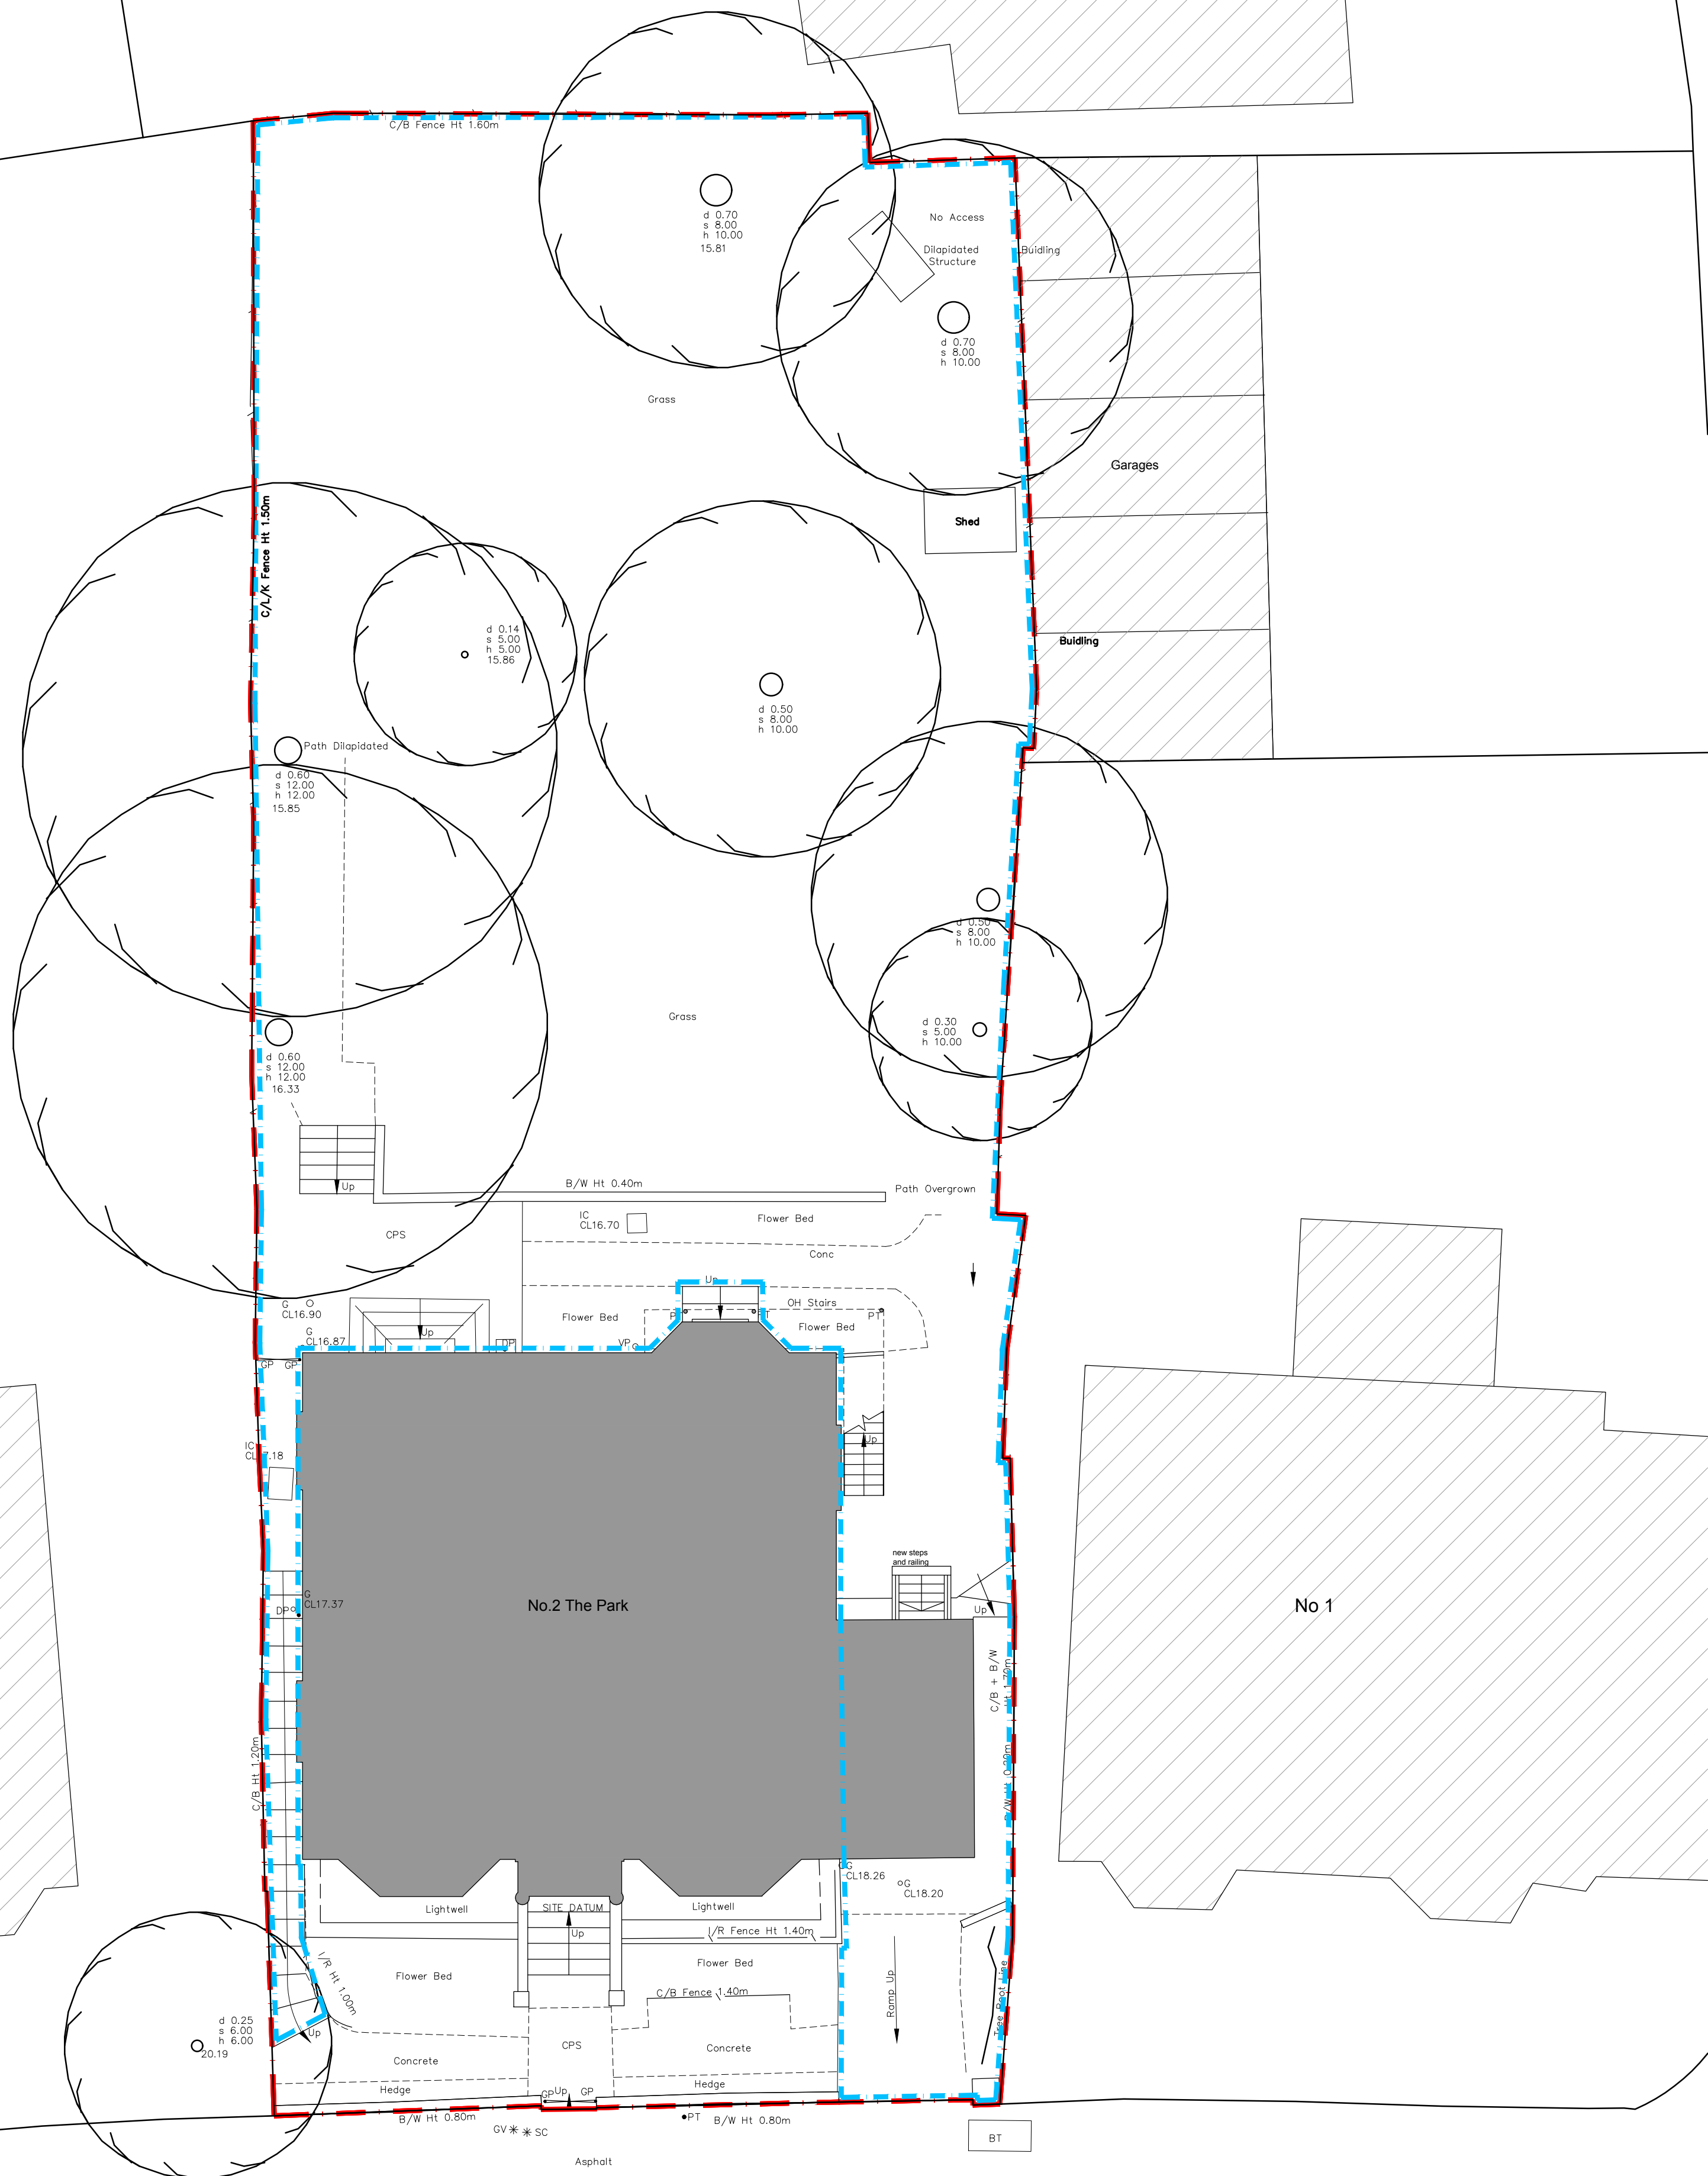

THE PARK

01 EXISTING SITE PLAN
101 1:100_@_A1

 

Site Boundary

Flat 2 Demise

P1 14.09.2023 CDS PLANNING ISSUE
REV DATE BY NOTES

PROJECT TITLE: Flat 2, Cromer House N6 4JJ

DRAWING TITLE: Proposed Site Plan

DRAWN BY: CDS

ISSUED FOR: PLANNING

SCALE: 1:100@A1

DATE: 14.09.2023

DRAWING NO: 301

REVISION: P1