

EXISTING DRAWING KEY

- existing structure
- assumed extg. steel
- element above
- drainage runs
- RWP
- element below



Project		
42 Clarence Road, N15 5BB		
Auth.	Revision	Rev
LM	Ex1.1: 12.05.2023 - First Issued	Ex1.1



Drawing		
Site/Block Plan - 1:100 @ A3		
Stage	Job Number	
EXISTING	L-035	
Status	Drawing No.	
	Ex-001	


EXISTING DRAWING KEY

- existing structure
- assumed extg. steel
- element above
- drainage runs
- RWP
- element below

STUDIO
LTWM

Project
42 Clarence Road, N15 5BB

Auth.	Revision	Rev
LM	Ex1.1: 12.05.2023 - First Issued	Ex1.1

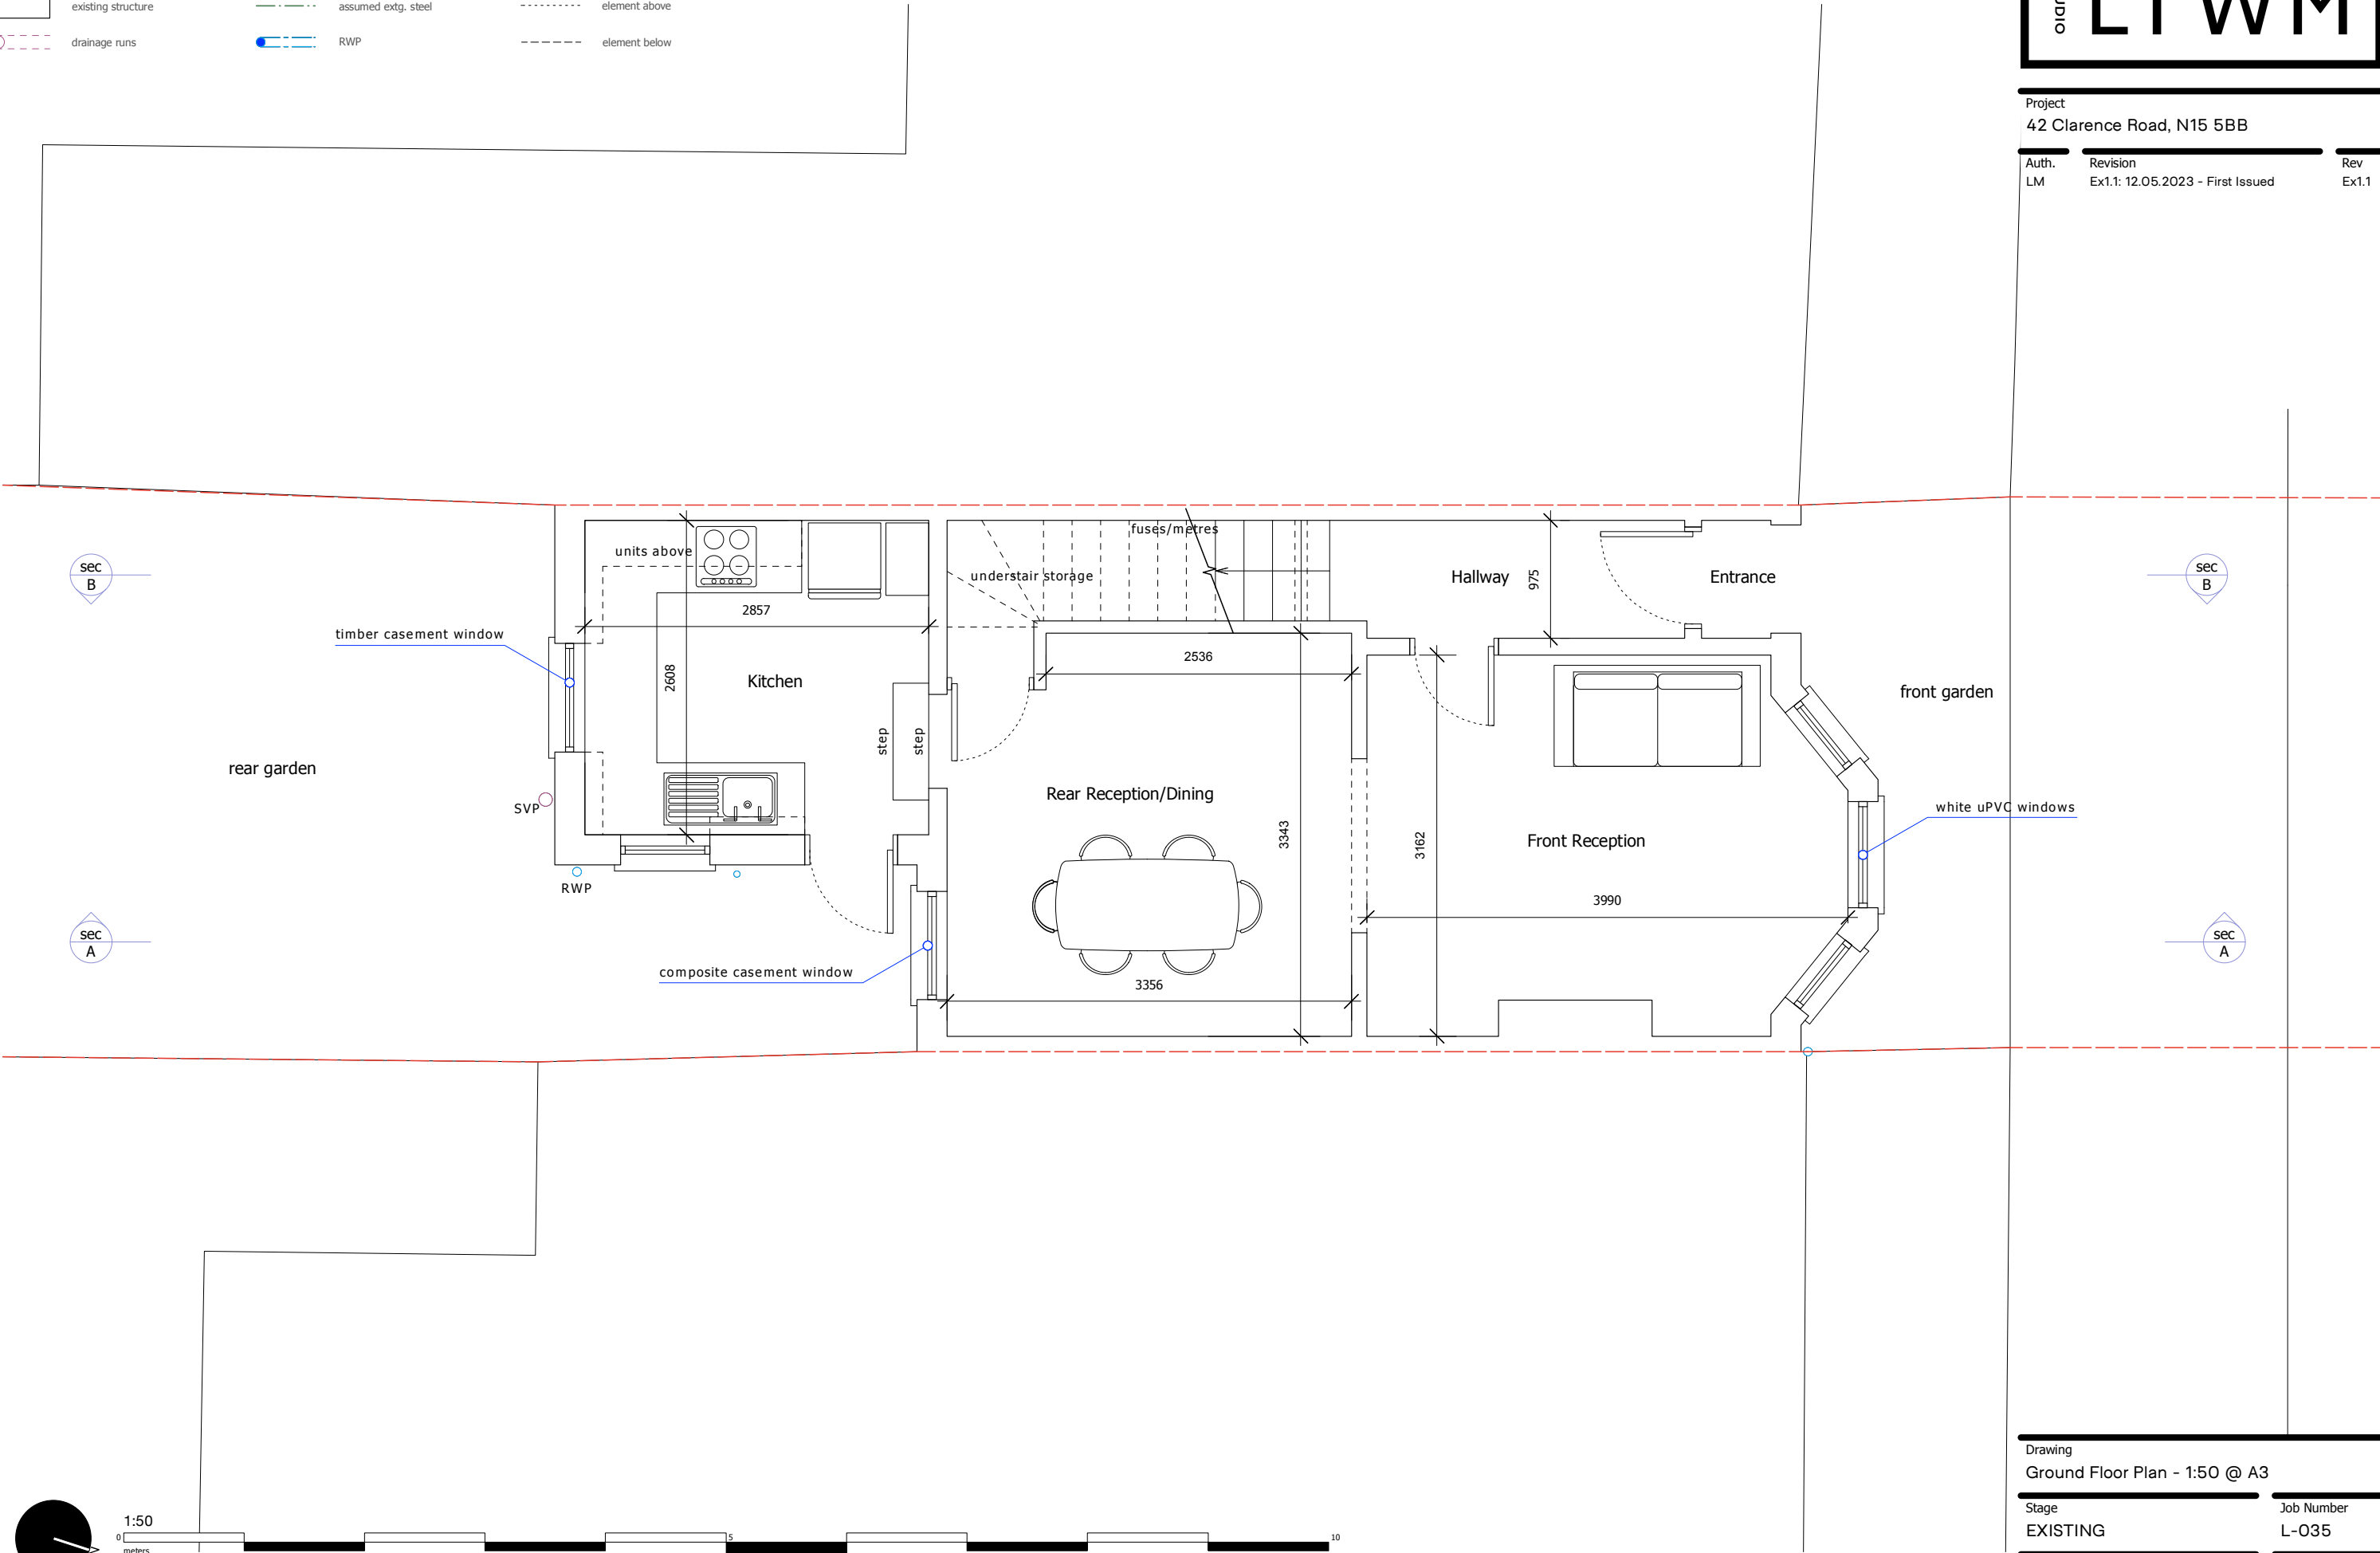

Drawing
Ground Floor Plan - 1:50 @ A3

Stage
EXISTING


Status
Job Number
L-035
Drawing No.
Ex-100

EXISTING DRAWING KEY

- existing structure
- assumed extg. steel
- element above
- drainage runs
- RWP
- element below



Project		
42 Clarence Road, N15 5BB		
Auth.	Revision	Rev
LM	Ex1.1: 12.05.2023 - First Issued	Ex1.1

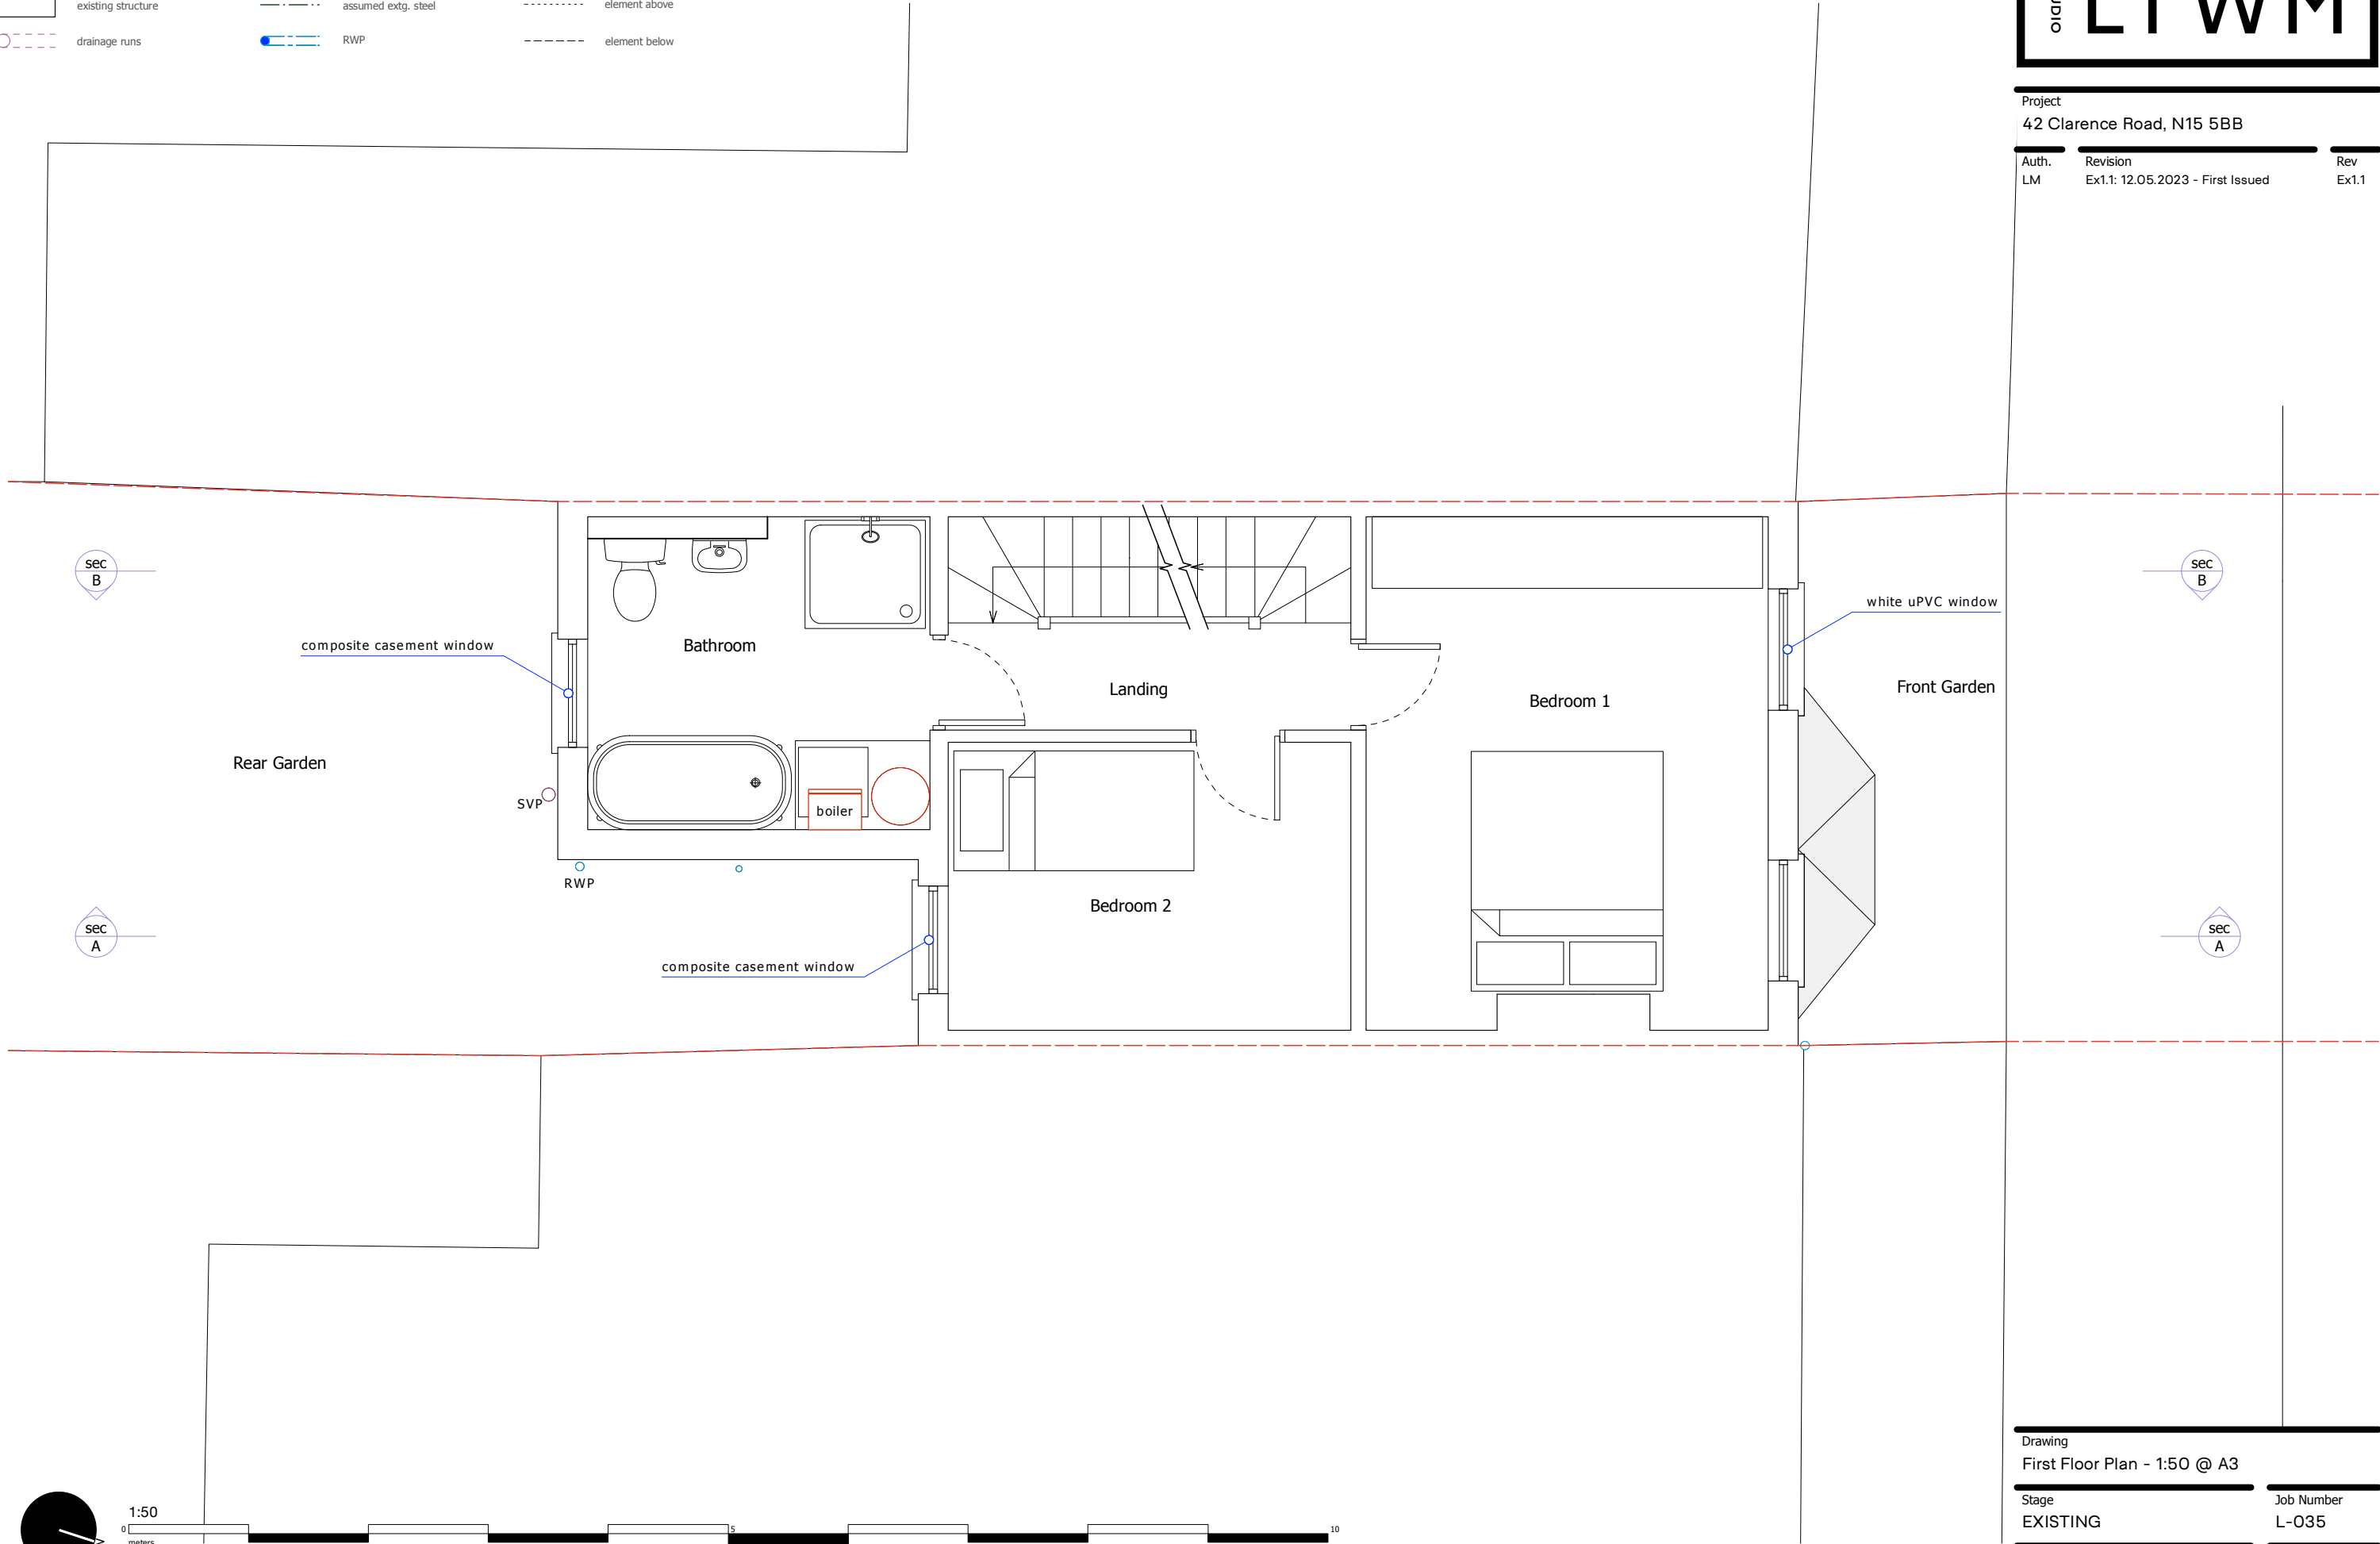

Drawing	
First Floor Plan - 1:50 @ A3	
Stage	Job Number
EXISTING	L-035
Status	Drawing No.
	Ex-101

EXISTING DRAWING KEY

existing structure

assumed extg. steel

element above

drainage runs

RWP


element below

STUDIO

LTWM

Project
42 Clarence Road, N15 5BB

Auth.	Revision	Rev
LM	Ex1.1: 12.05.2023 - First Issued	Ex1.1

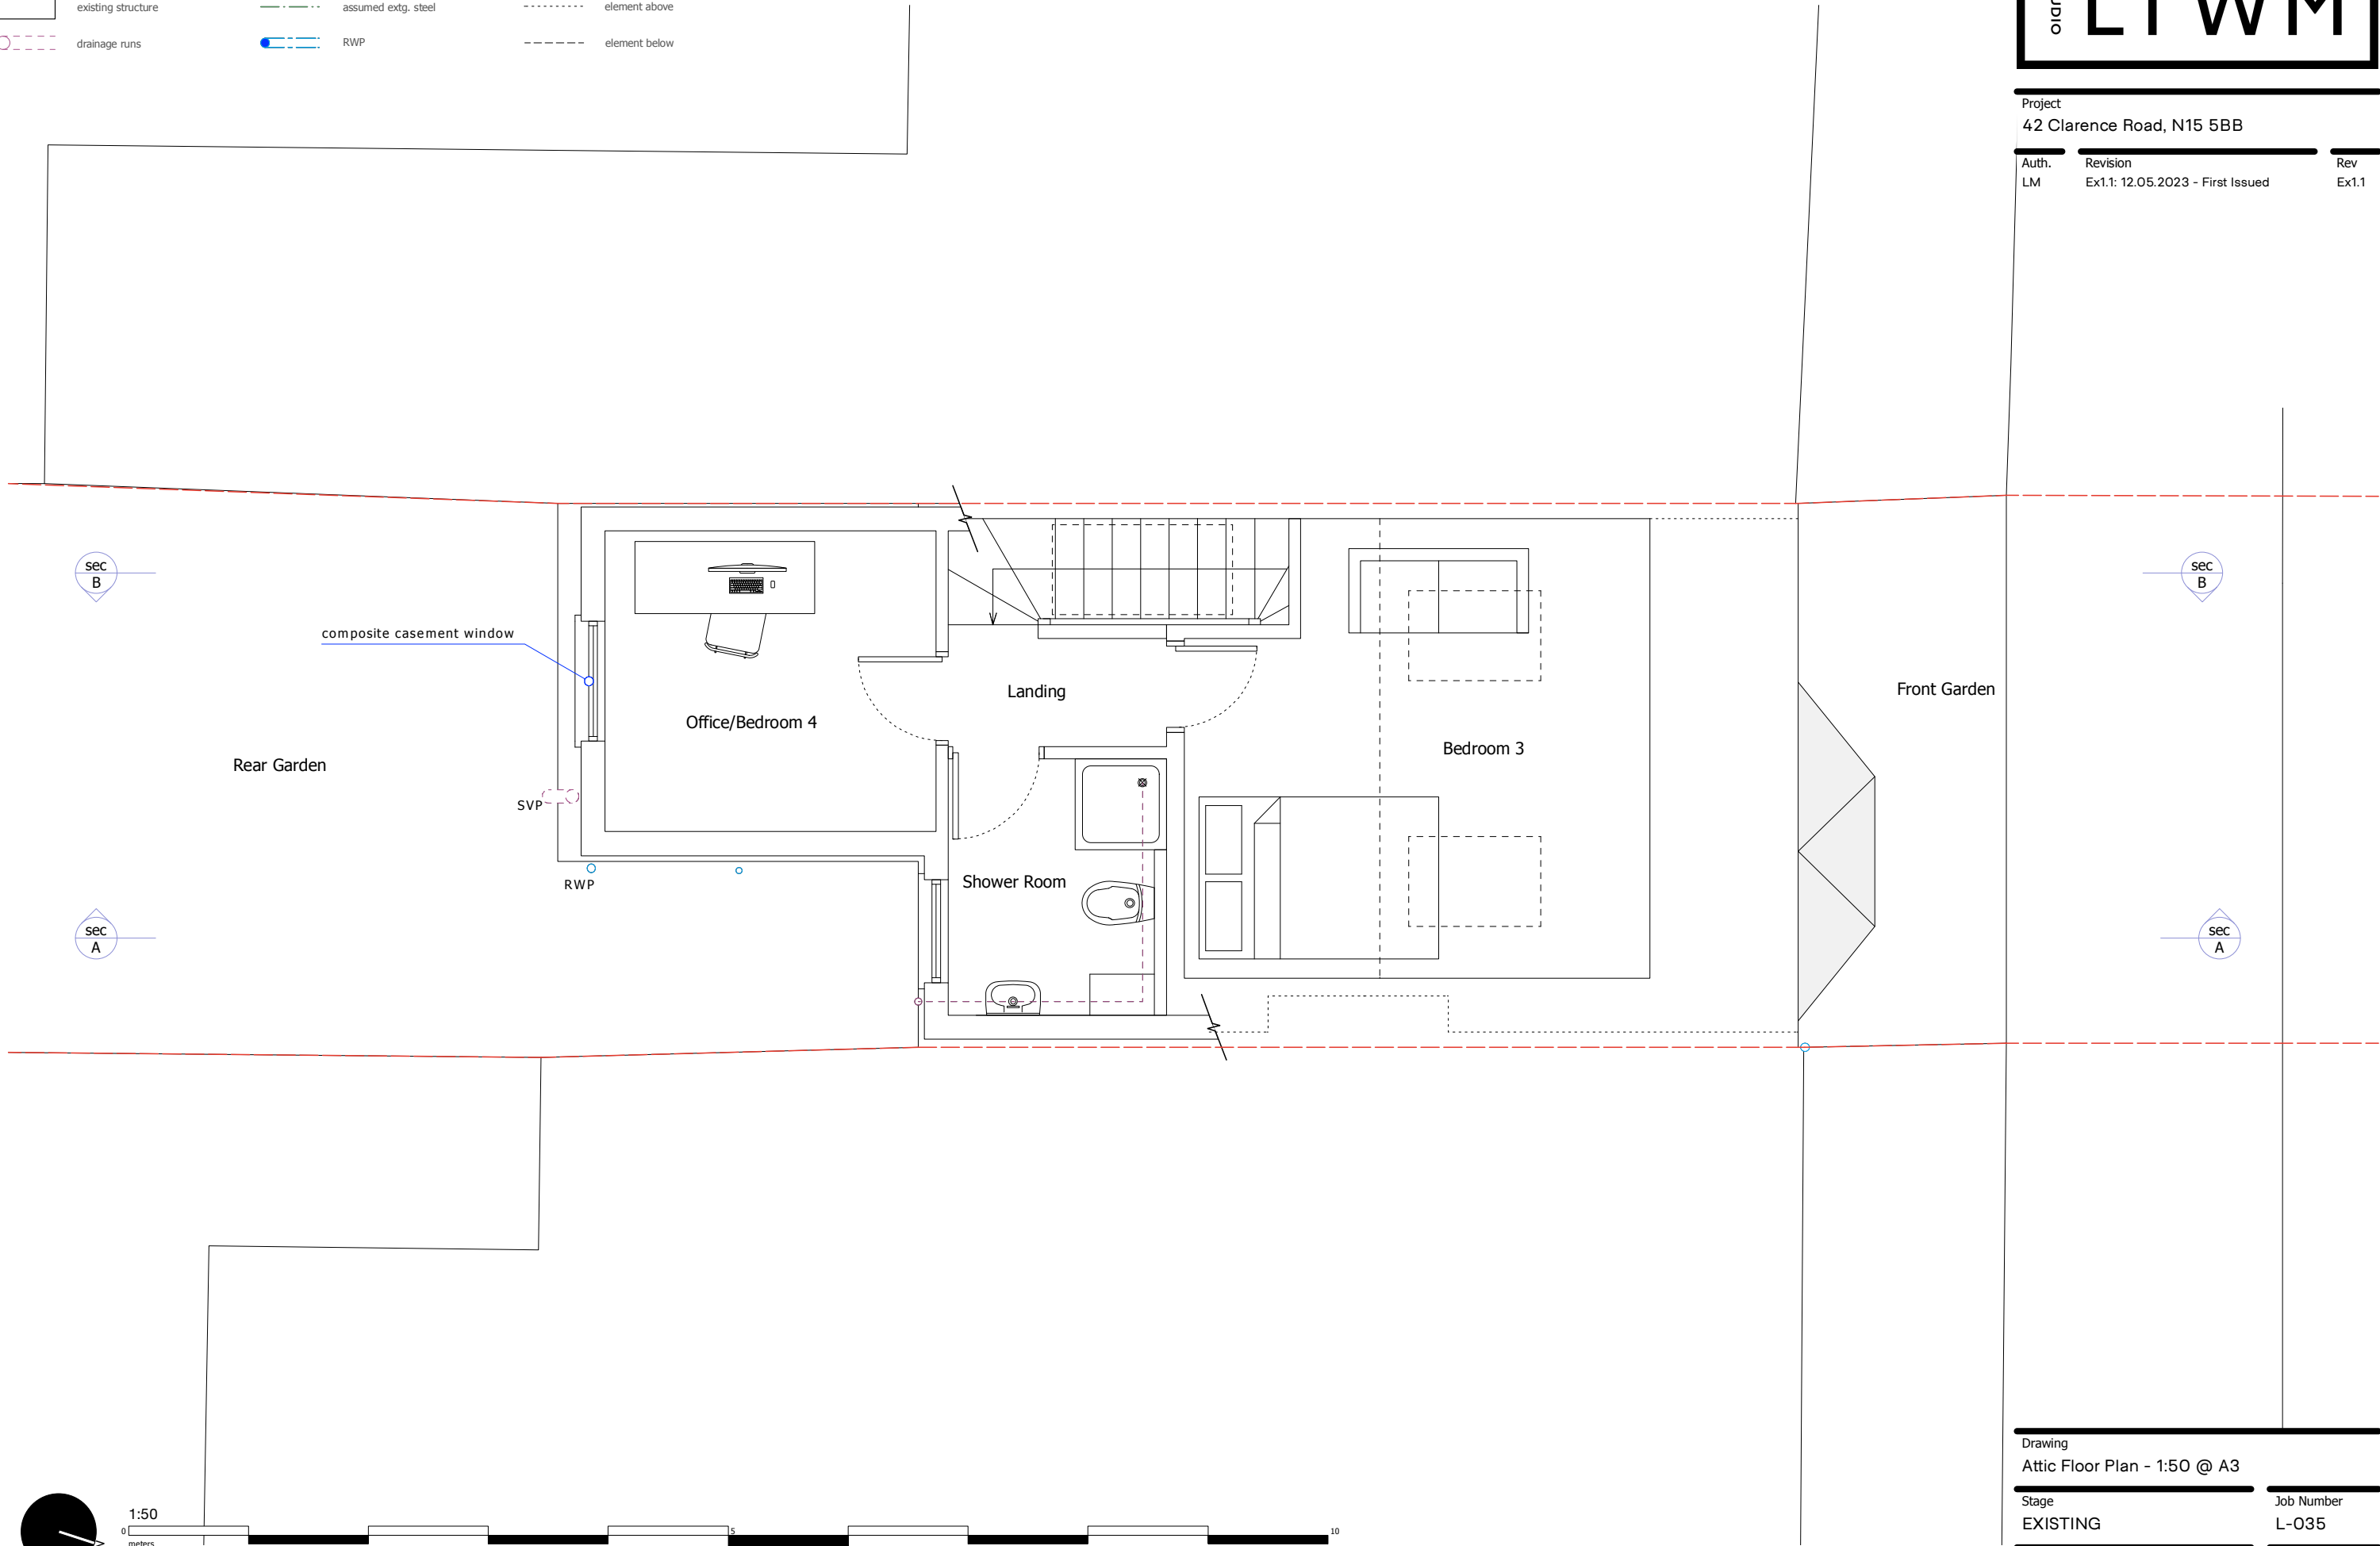

Drawing	Attic Floor Plan - 1:50 @ A3
Stage	EXISTING
Status	
Job Number	L-035
Drawing No.	Ex-102

EXISTING DRAWING KEY

existing structure

assumed extg. steel

element above

drainage runs


RWP

element below

STUDIO

LTWM

Project		
42 Clarence Road, N15 5BB		
Auth.	Revision	Rev
LM	Ex1.1: 12.05.2023 - First Issued	Ex1.1

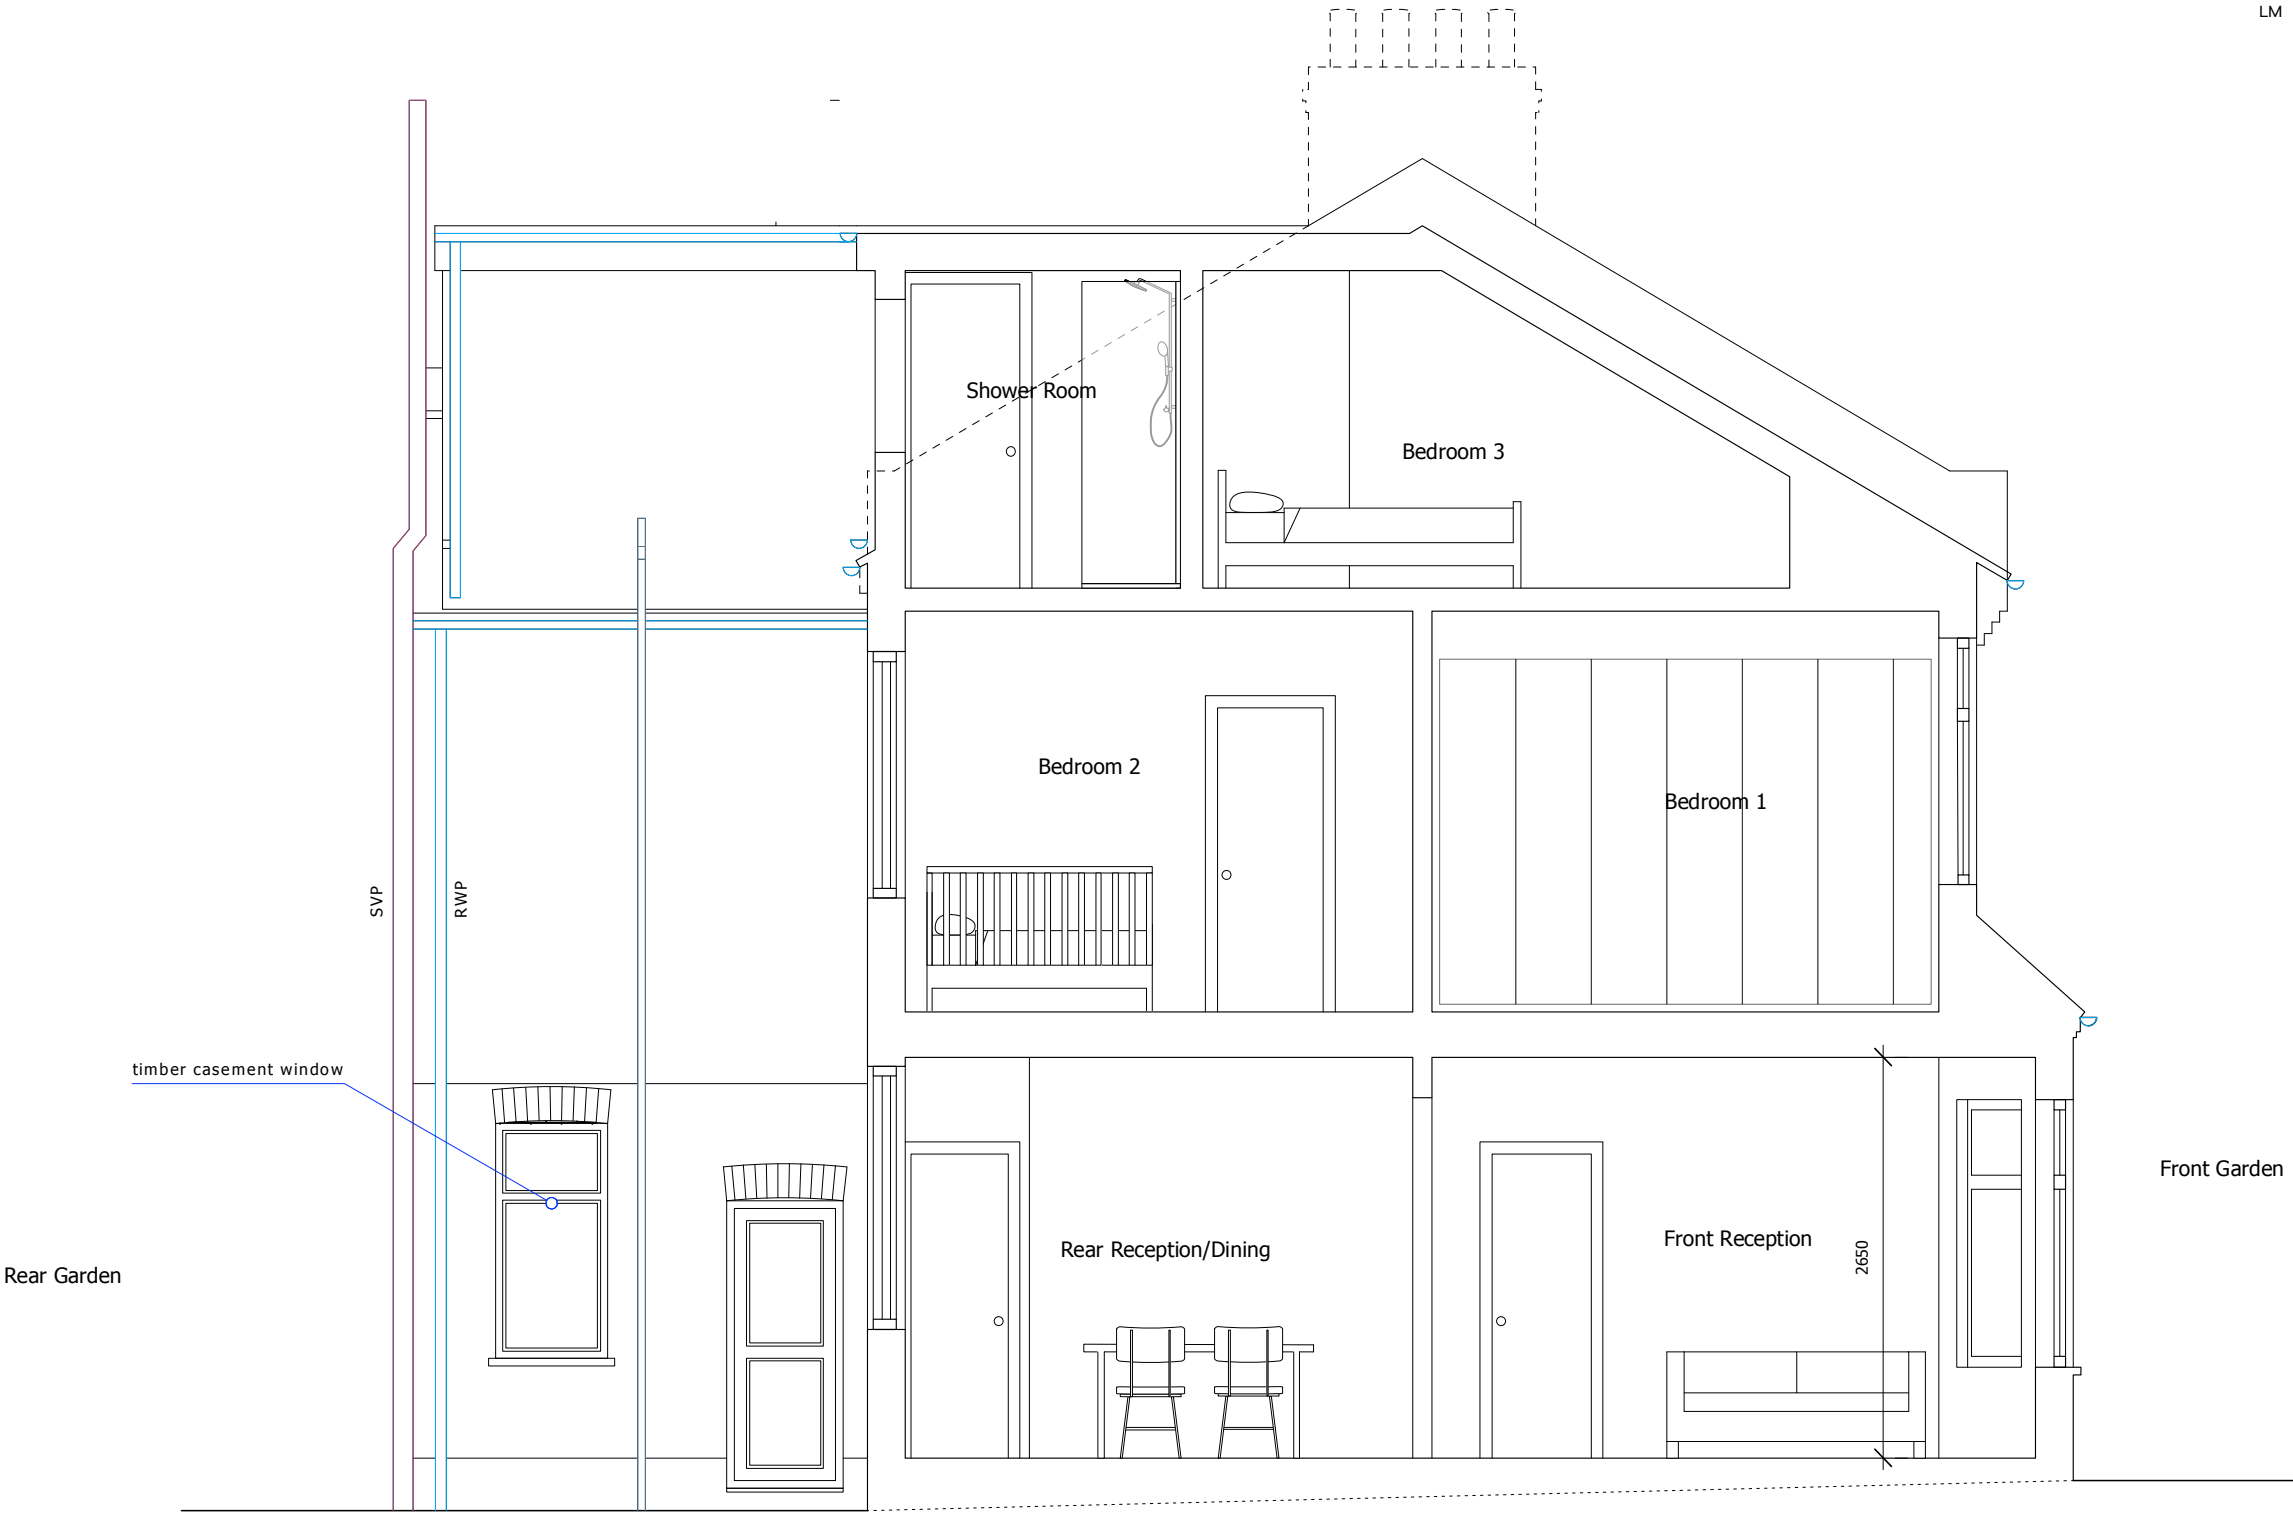

Drawing		
Section A - 1:50 @ A3		
Stage	Job Number	
EXISTING	L-035	
Status	Drawing No.	
	Ex-301	




EXISTING DRAWING KEY

- existing structure
- assumed extg. steel
- element above
- drainage runs
- RWP
- element below



Project		
42 Clarence Road, N15 5BB		
Auth.	Revision	Rev
LM	Ex1.1: 12.05.2023 - First Issued	Ex1.1

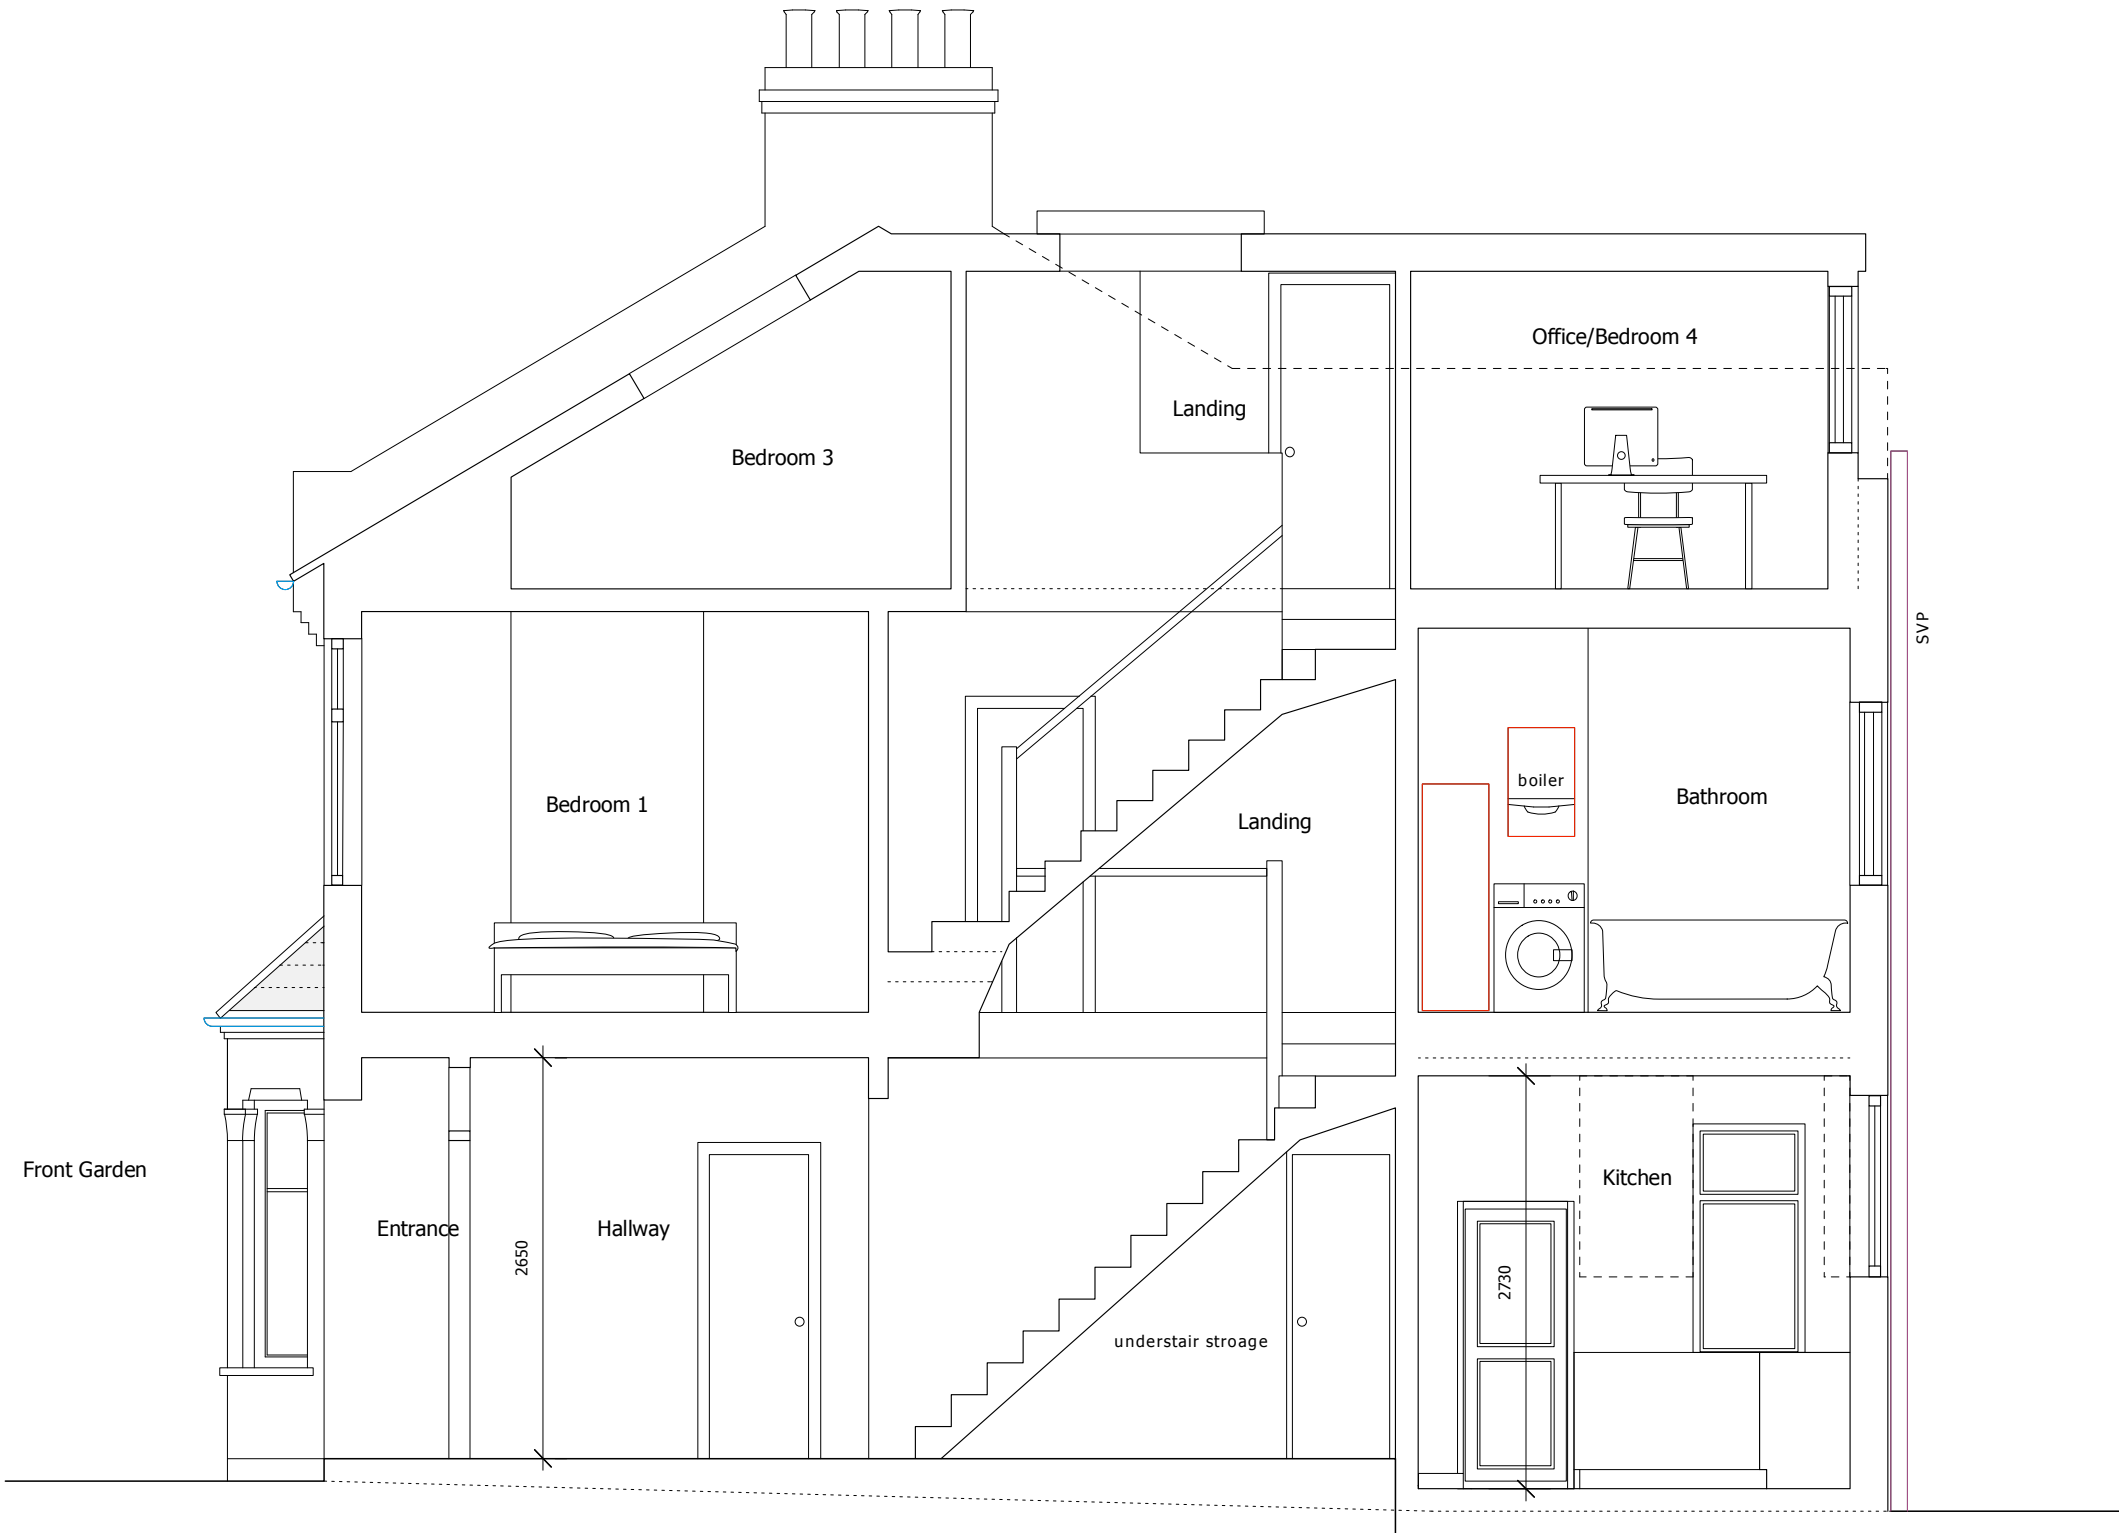

Rear Garden

Drawing	
Section B - 1:50 @ A3	
Stage	Job Number
EXISTING	L-035
Status	Drawing No.
	Ex-302



EXISTING DRAWING KEY

- existing structure

assumed extg. steel


element above
- drainage runs

RWP

element below



Project		
42 Clarence Road, N15 5BB		
Auth.	Revision	Rev
LM	Ex1.1: 12.05.2023 - First Issued	Ex1.1

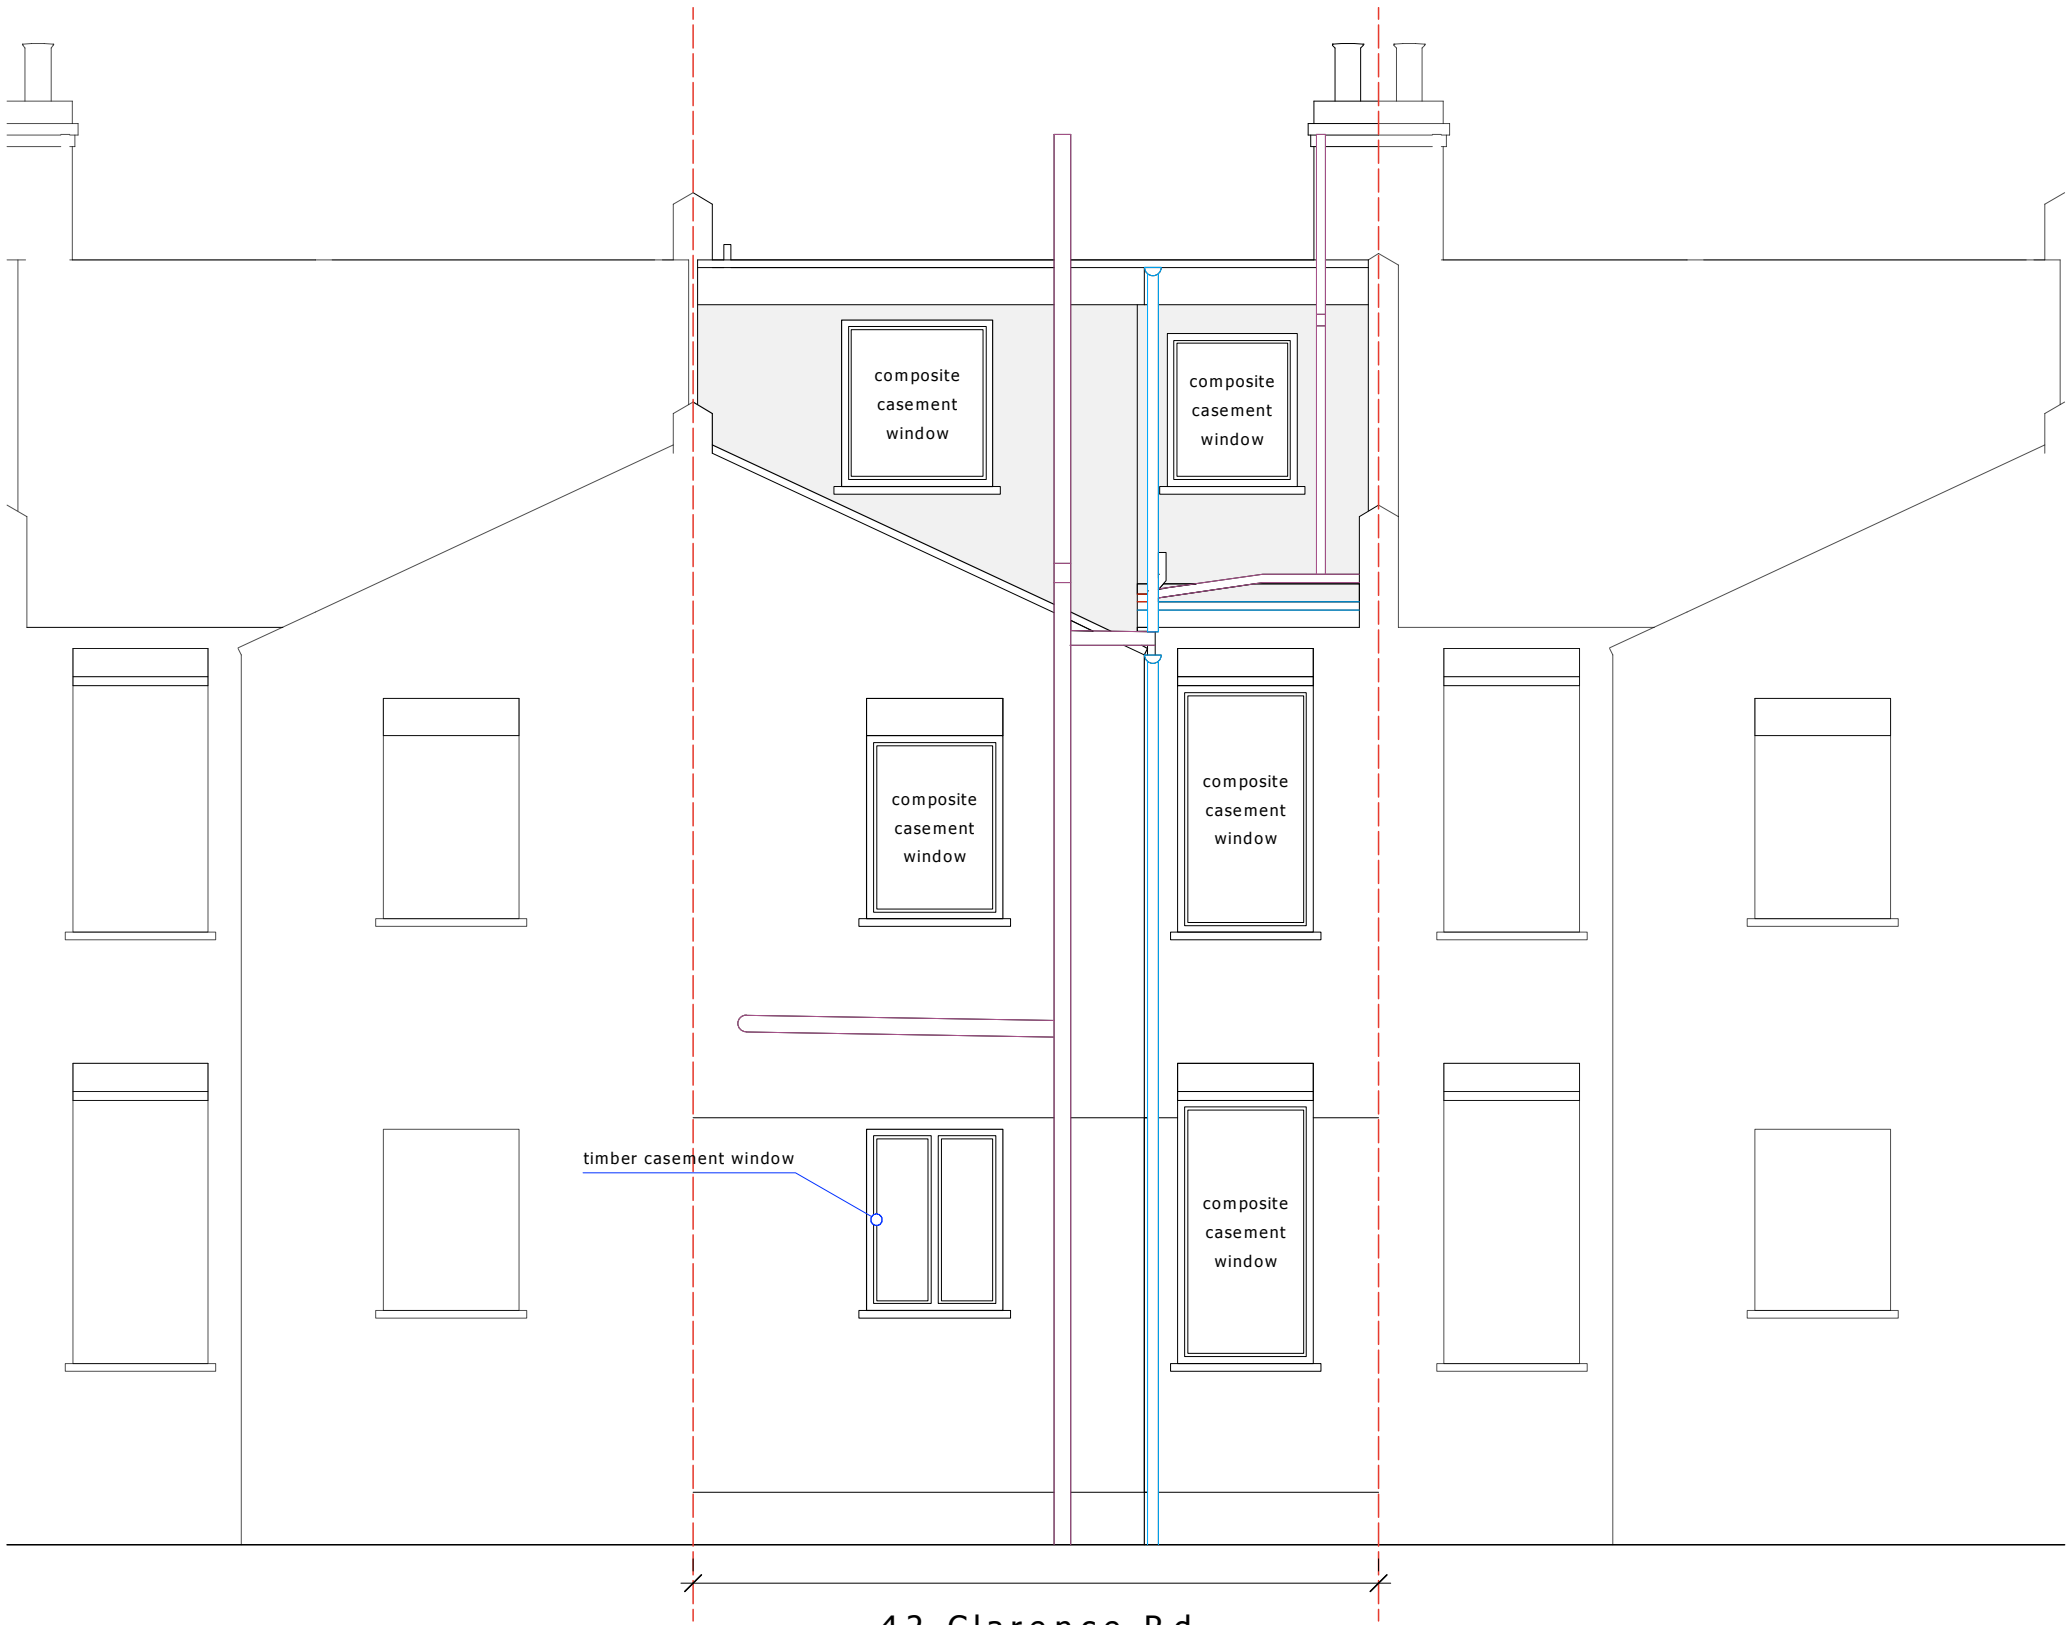

Drawing		
Rear Elevation - 1:50 @ A3		
Stage	Job Number	
EXISTING	L-035	
Status	Drawing No.	
	Ex-201	



EXISTING DRAWING KEY

- existing structure

assumed extg. steel

element above

drainage runs

RWP

element below
-
- | | | |
|---------------------------|----------------------------------|-------|
| Project | | |
| 42 Clarence Road, N15 5BB | | |
| Auth. | Revision | Rev |
| LM | Ex1.1: 12.05.2023 - First Issued | Ex1.1 |
-
- | | | |
|-----------------------------|-------------|--|
| Drawing | | |
| Front Elevation - 1:50 @ A3 | | |
| Stage | Job Number | |
| EXISTING | L-035 | |
| Status | Drawing No. | |
| | Ex-202 | |
-