

EXISTING DRAWING KEY

- existing structure
- assumed extg. steel
- element above
- drainage runs
- RWP
- element below

FOR PLANNING ONLY
NOT FOR CONSTRUCTION

NO PROPOSED CHANGES TO BLOCK PLAN



Project		
42 Clarence Road, N15 5BB		
Auth.	Revision	Rev
LM	Ex1.1: 12.05.2023 - First Issued	Ex1.1



Drawing		
Site/Block Plan - 1:100 @ A3		
Stage	Job Number	
EXISTING	L-035	
Status	Drawing No.	
	Ex-001	

PROPOSED DRAWING KEY

existing structure

proposed internal wall

structure removed

proposed external wall

element above

element below


SVP/ drainage runs

RWP

assumed ppsd. steel

assumed extg. steel

FOR PLANNING ONLY
NOT FOR CONSTRUCTION

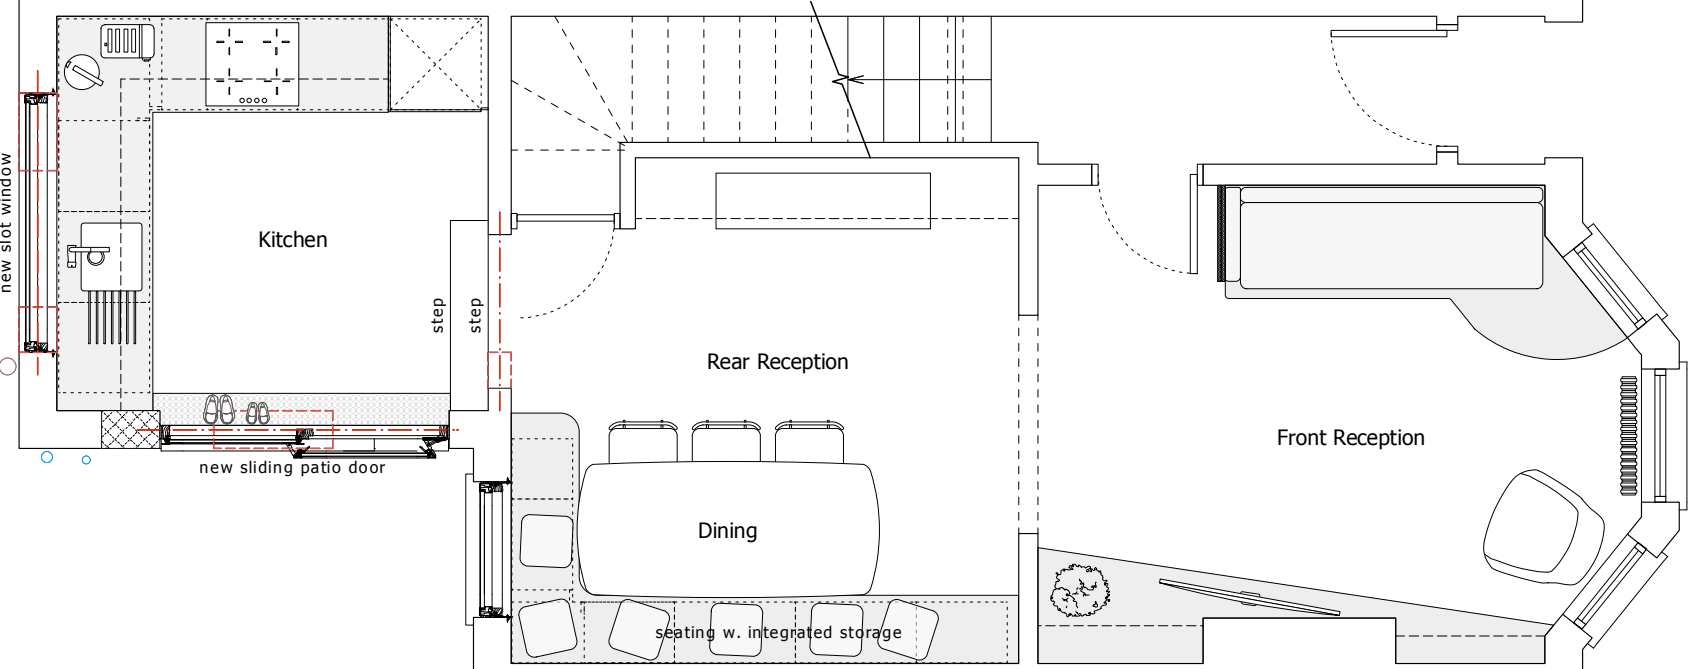

STUDIO
LTWM

Project
42 Clarence Road, N15 5BB

Auth.	Revision	Rev
LM	PA1.1: 28.09.2023 - Submitted for Lawful Development Certificate	LDC1.1

Drawing	Ground Floor Plan - opt 1.2.2 - 1:50 @ A3
Stage	PROPOSED
Status	for LDC App.
Job Number	L-035
Drawing No.	P-100

PROPOSED DRAWING KEY

- existing structure

proposed internal wall
- structure removed

proposed external wall
- element above

element below
- SVP/ drainage runs


RWP
- assumed ppsd. steel

assumed extg. steel

FOR PLANNING ONLY
NOT FOR CONSTRUCTION



Project		
42 Clarence Road, N15 5BB		
Auth.	Revision	Rev
LM	PA1.1: 28.09.2023 - Submitted for Lawful Development Certificate	LDC1.1

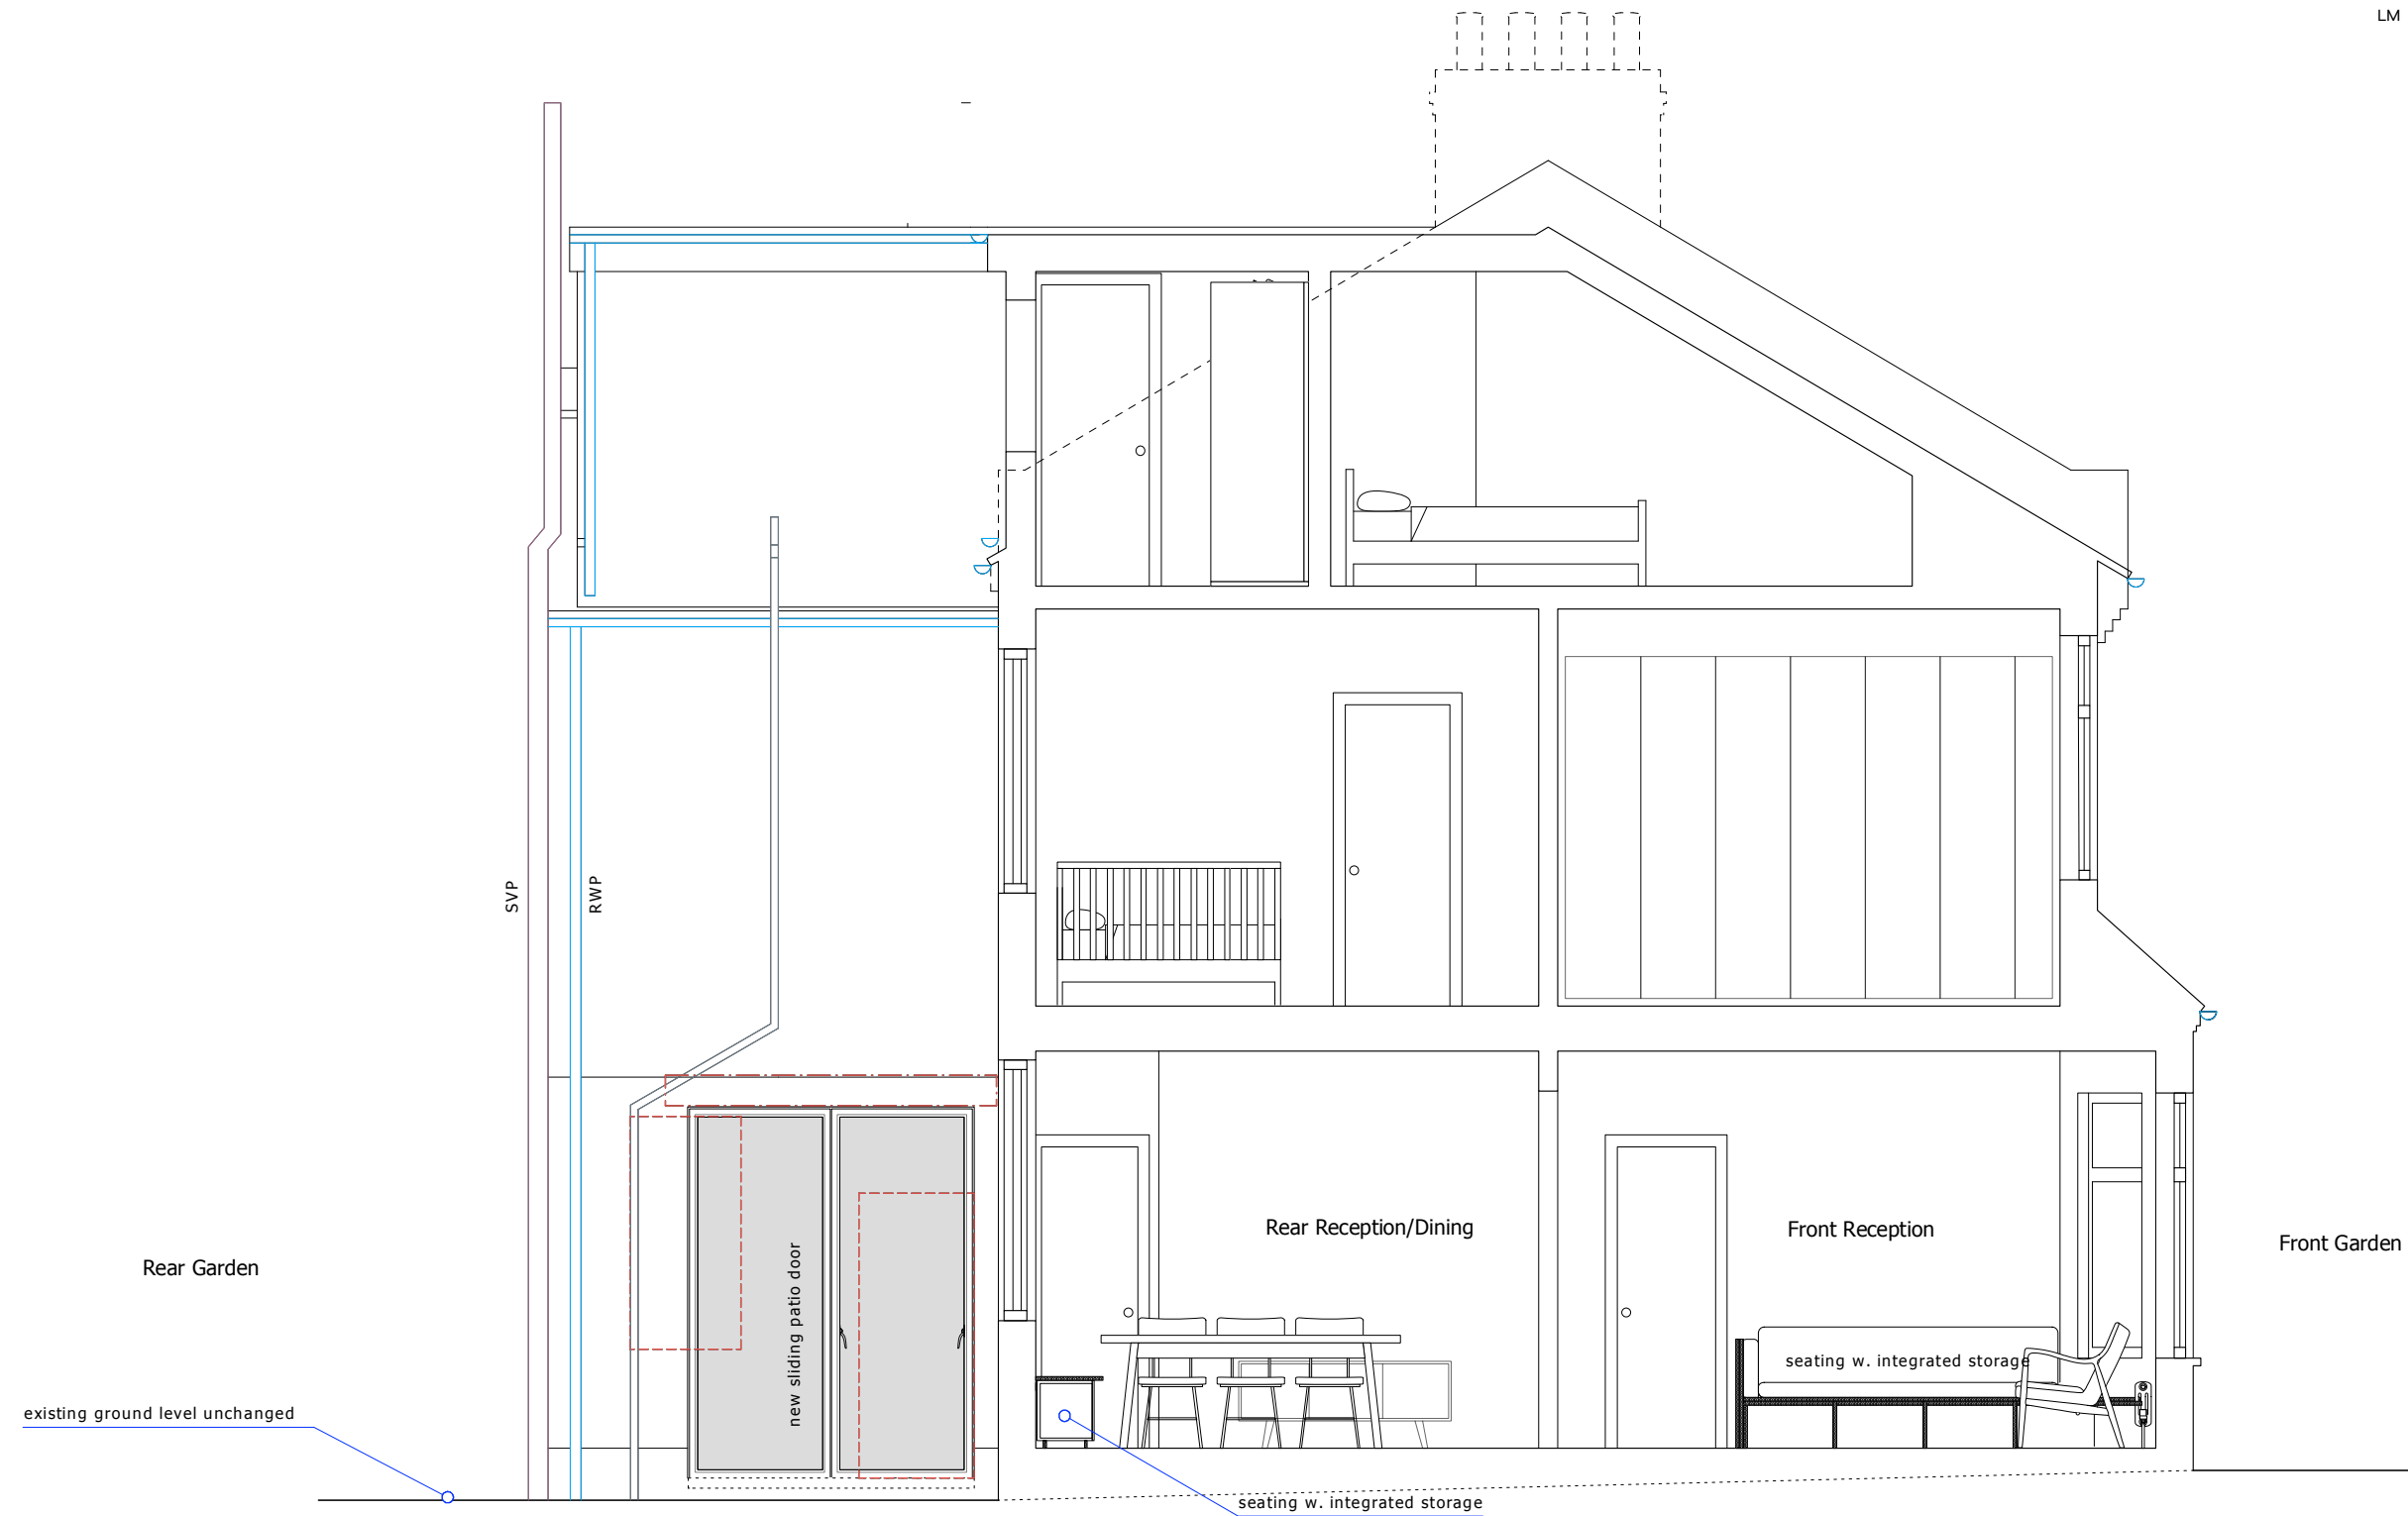

Drawing		
Section A - 1:50 @ A3		
Stage	Job Number	
PROPOSED	L-035	
Status	Drawing No.	
for LDC App.	P-301	

PROPOSED DRAWING KEY

existing structure

proposed internal wall

structure removed

proposed external wall

element above

element below

SVP/ drainage runs

RWP

assumed ppsd. steel

assumed extg. steel

FOR PLANNING ONLY
NOT FOR CONSTRUCTION

STUDIO

LTW M

Project		
42 Clarence Road, N15 5BB		
Auth.	Revision	Rev
LM	PA1.1: 28.09.2023 - Submitted for Lawful Development Certificate	LDC1.1

This architectural section drawing illustrates a three-story house. The ground floor features a front garden, an entrance, a hallway, and a kitchen with a new sliding patio door and a new slot window. The first floor includes a living area with a sofa, a staircase, and a bathroom with a boiler and a washing machine. The second floor has a bedroom and a study area with a desk and computer. The drawing also shows the roof structure, chimneys, and the rear garden. Various construction details like walls, doors, and stairs are clearly marked.

Rear Garden

new slot window

existing ground level unchanged

Drawing		
Section B - 1:50 @ A3		
Stage	Job Number	
PROPOSED	L-035	
Status	Drawing No.	
for LDC App.	P-302	

A scale bar indicating a ratio of 1:50. The bar is marked from 0 to 10 meters, with a break in the middle. The text '1:50' is positioned above the bar, and 'meters' is below the 0 mark.

PROPOSED DRAWING KEY

existing structure

proposed internal wall

structure removed

proposed external wall


element aboveelement belowSVP/ drainage runsRWPassumed ppsd. steelassumed extg. steel

FOR PLANNING ONLY
NOT FOR CONSTRUCTION

STUDIO

LTWM

Project		
42 Clarence Road, N15 5BB		
Auth.	Revision	Rev
LM	PA1.1: 28.09.2023 - Submitted for Lawful Development Certificate	LDC1.1

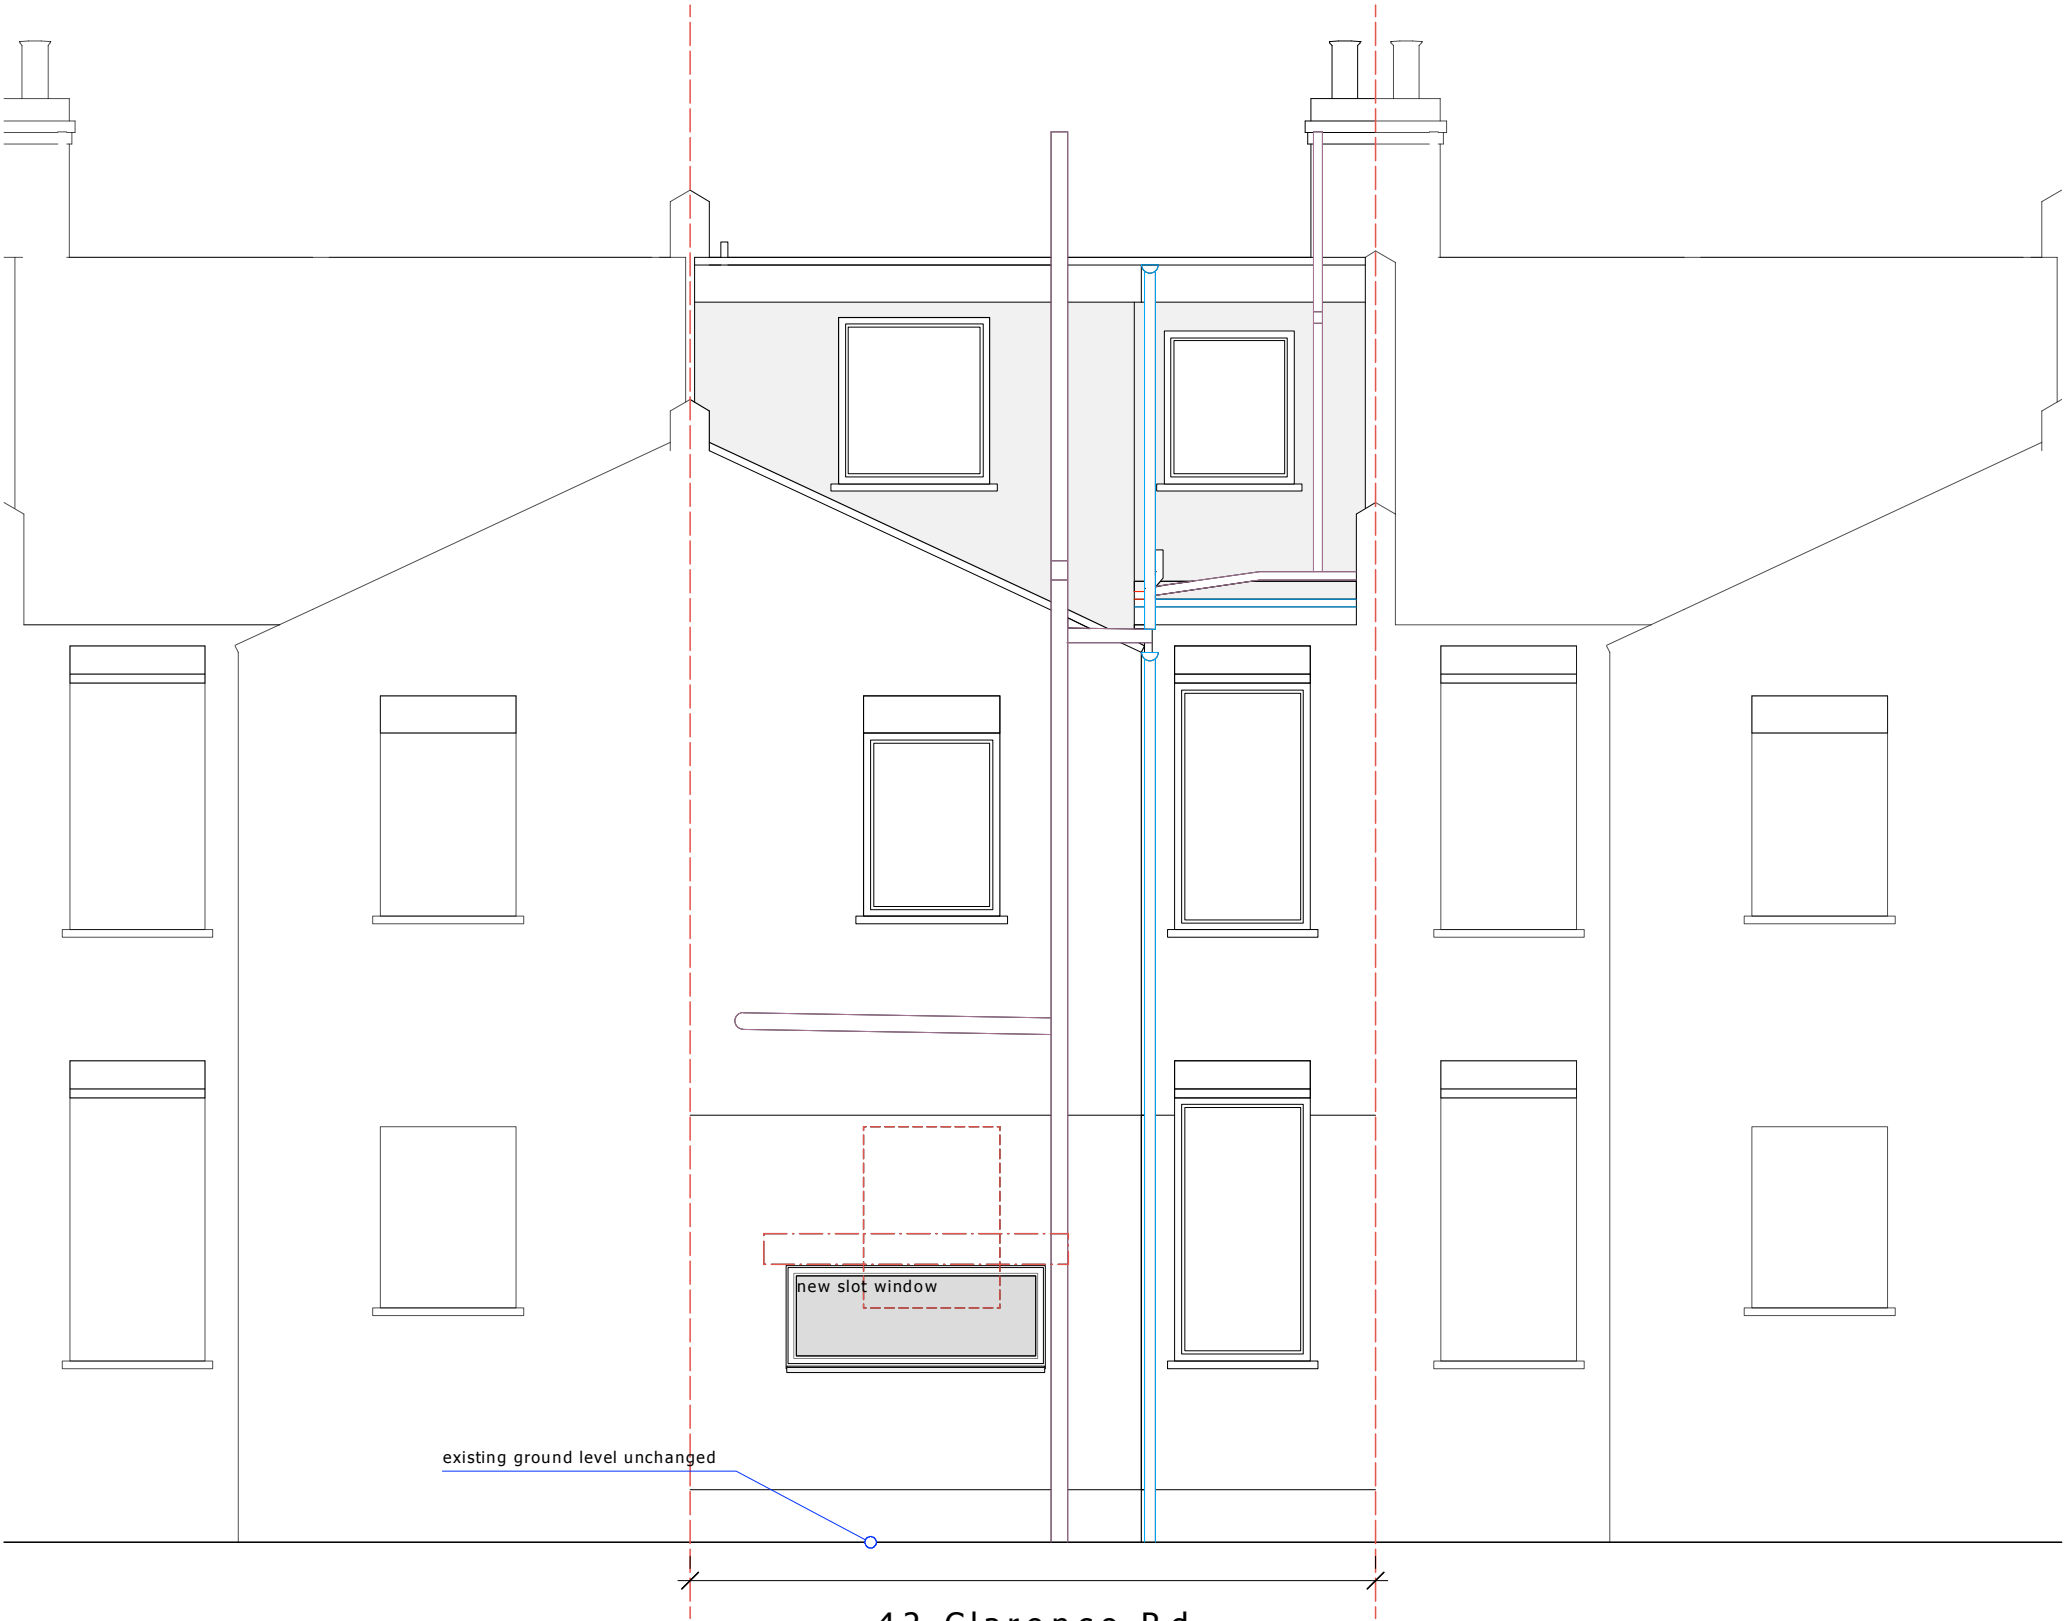

Drawing	
Rear Elevation - 1:50 @ A3	
Stage	Job Number
PROPOSED	L-035
Status	Drawing No.
for LDC App.	P-201

EXISTING DRAWING KEY

existing structure

assumed extg. steel

element above

drainage runs

RWP

element below

STUDIO

LTWM

Project
42 Clarence Road, N15 5BB

Auth.	Revision	Rev
LM	Ex1.1: 12.05.2023 - First Issued	Ex1.1



Drawing
Front Elevation - 1:50 @ A3

Stage
EXISTING

Status

Job Number
L-035

Drawing No.
Ex-202

