


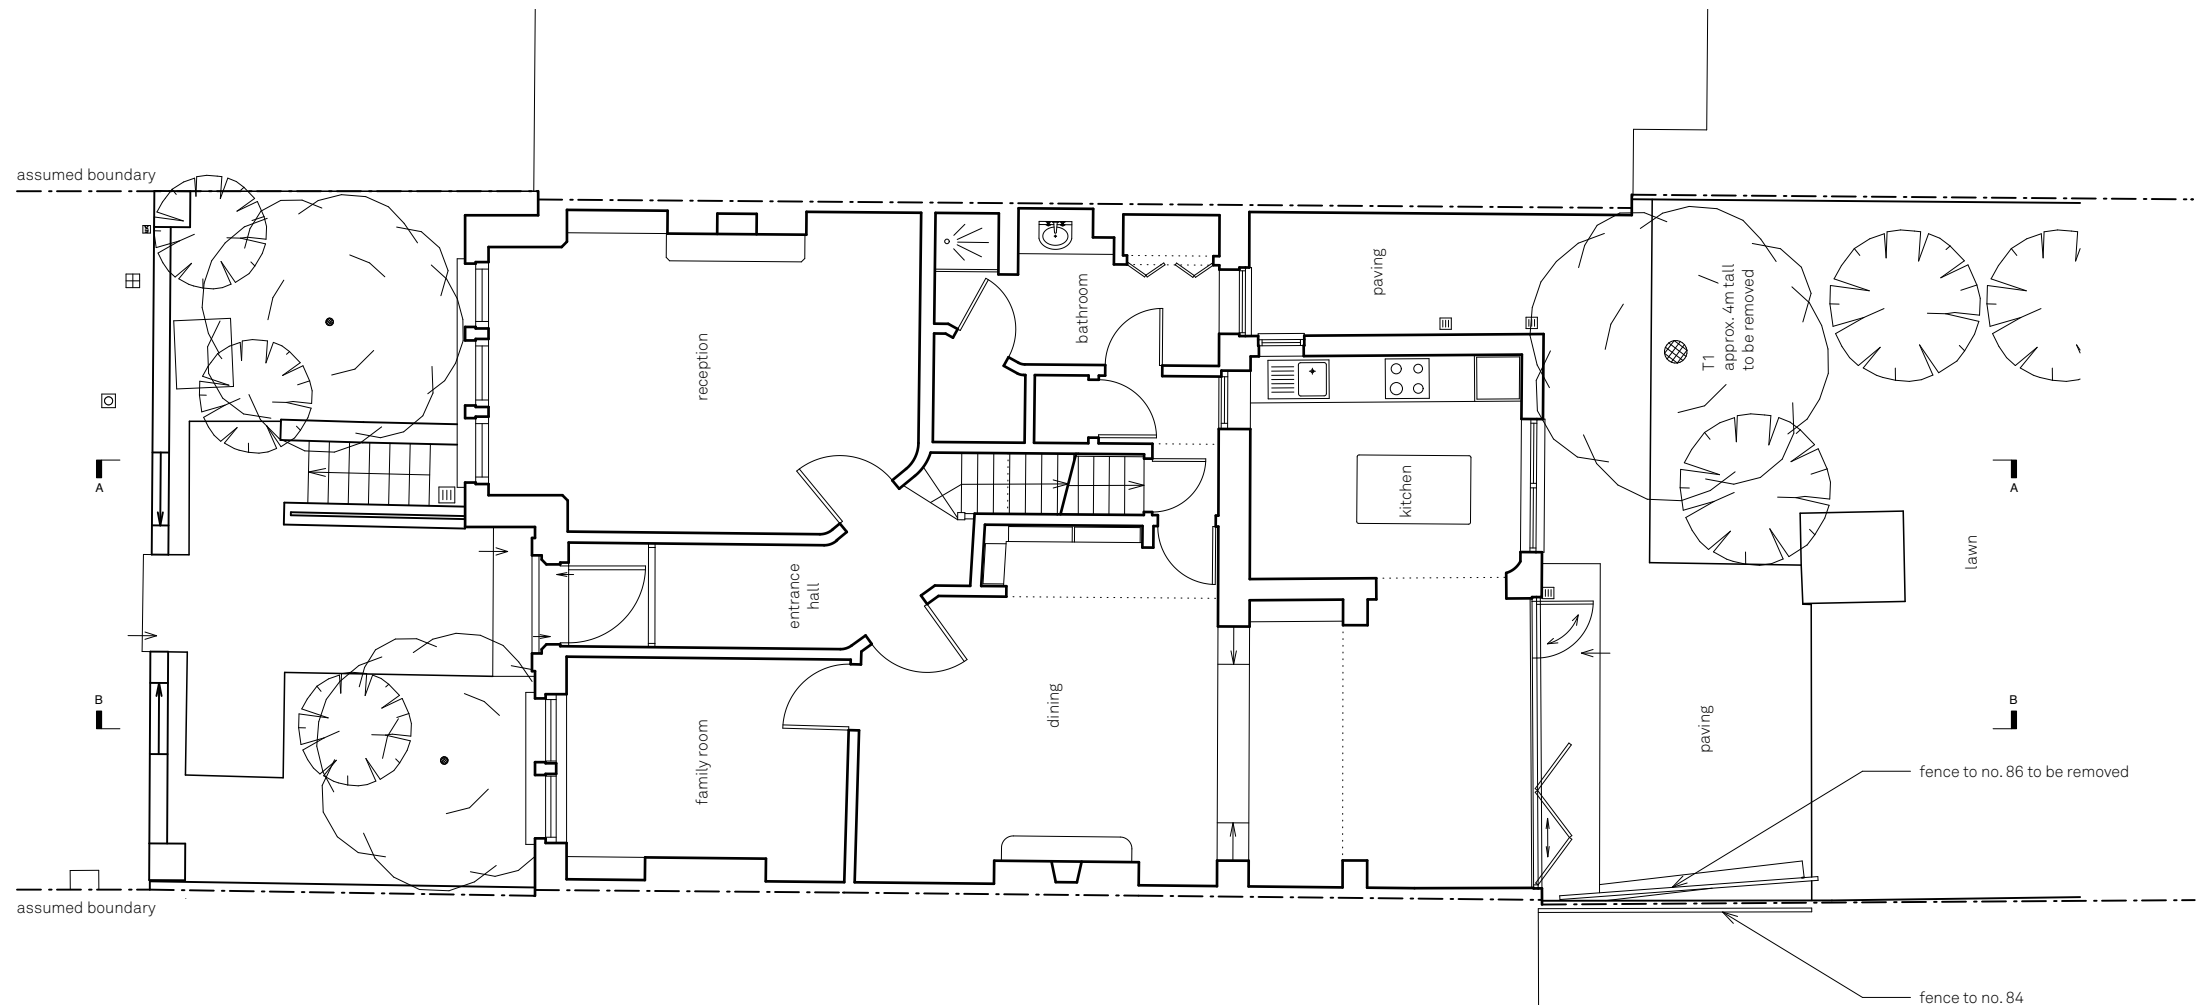

Existing Ground floor plan

Muswell House  
 86 Muswell Road  
 Drawn By WM  
 Scale 1:100  
 Status  
 Project Stage Planning

Paul Archer Design Ltd


| Issue | Notes | Date |
|-------|-------|------|
|       |       |      |


Unit D204 Lana House 116 Commercial Street London E1 6NF Tel. 020 3668 2668

896.201

paul arch  
 design

www.paularcherdesign.co.uk

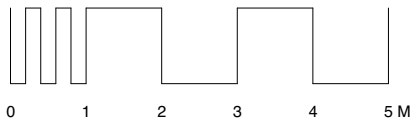

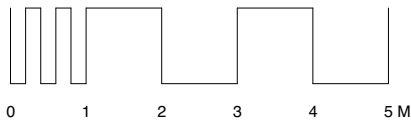


Existing Rear Elevation

Muswell House  
86 Muswell Road  
Drawn By WM  
Scale 1:100  
Status  
Project Stage Planning

| Issue | Notes | Date |
|-------|-------|------|
|-------|-------|------|

896.204

paul archer  
design

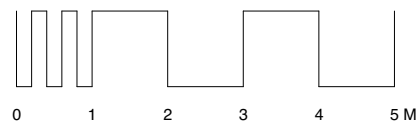

Existing Section

Muswell House  
86 Muswell Road  
Drawn By WM  
Scale 1:100  
Status  
Project Stage Planning

| Issue | Notes | Date |
|-------|-------|------|
|-------|-------|------|

896.205

paul arch  
design