


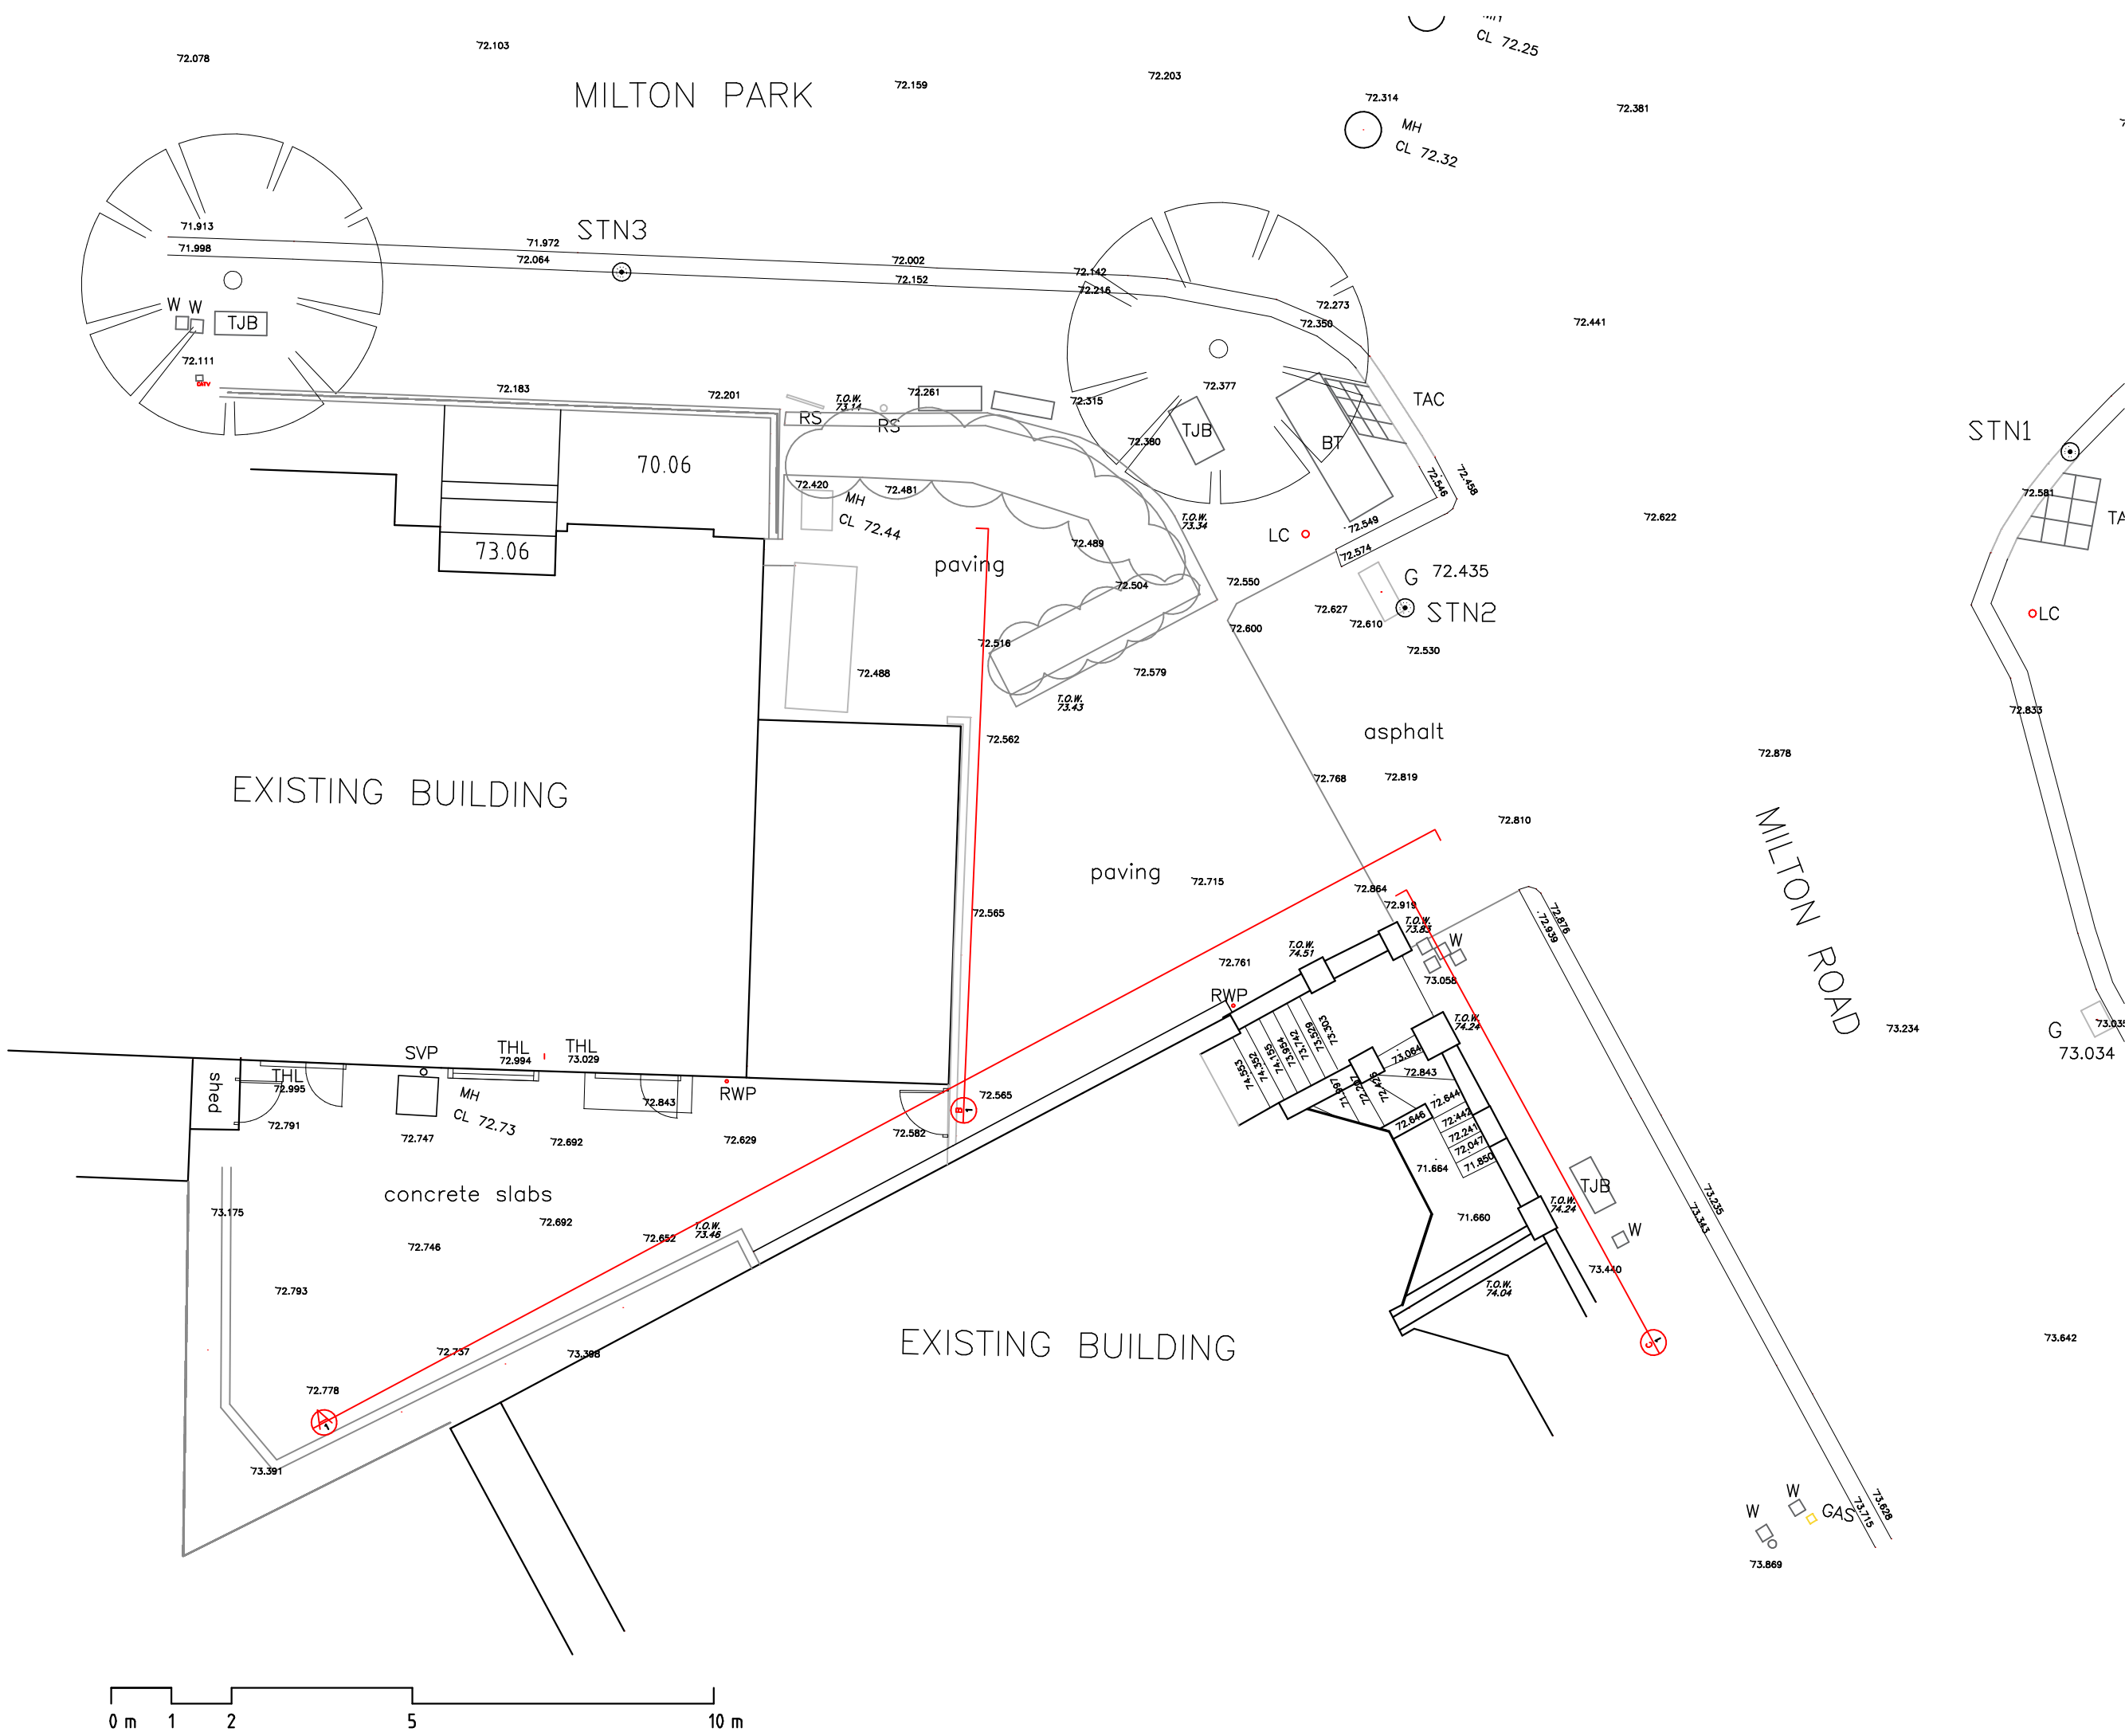

CLIENT
John Healy
Siobhan O'Shaughnessy

ARCHITECT
ice
ICE ARCHITECTS | 70 White Lion Street | N1 9PP London | uk
telephone + 44 (0) 20 3250015
www.ice-architects.com | ice-london@ice-architects.com

KEYPLAN

NOTES:

N


- 22.04.2022 First Issue	
NO.	DATE
REVISIONS	
PROJECT	

Land adjacent to
29 Milton Park



DRAWING TITLE
SITE PLAN

DATE 22.04.2022	DRAWING NO.	REVISION
SCALE 1/100 @ A3	PL1.1	-
ICE JOB NO. ICE 21 273		
CAD FILE NAME EX		


© Copyright ICE ARCHITECTS LTD. 2022

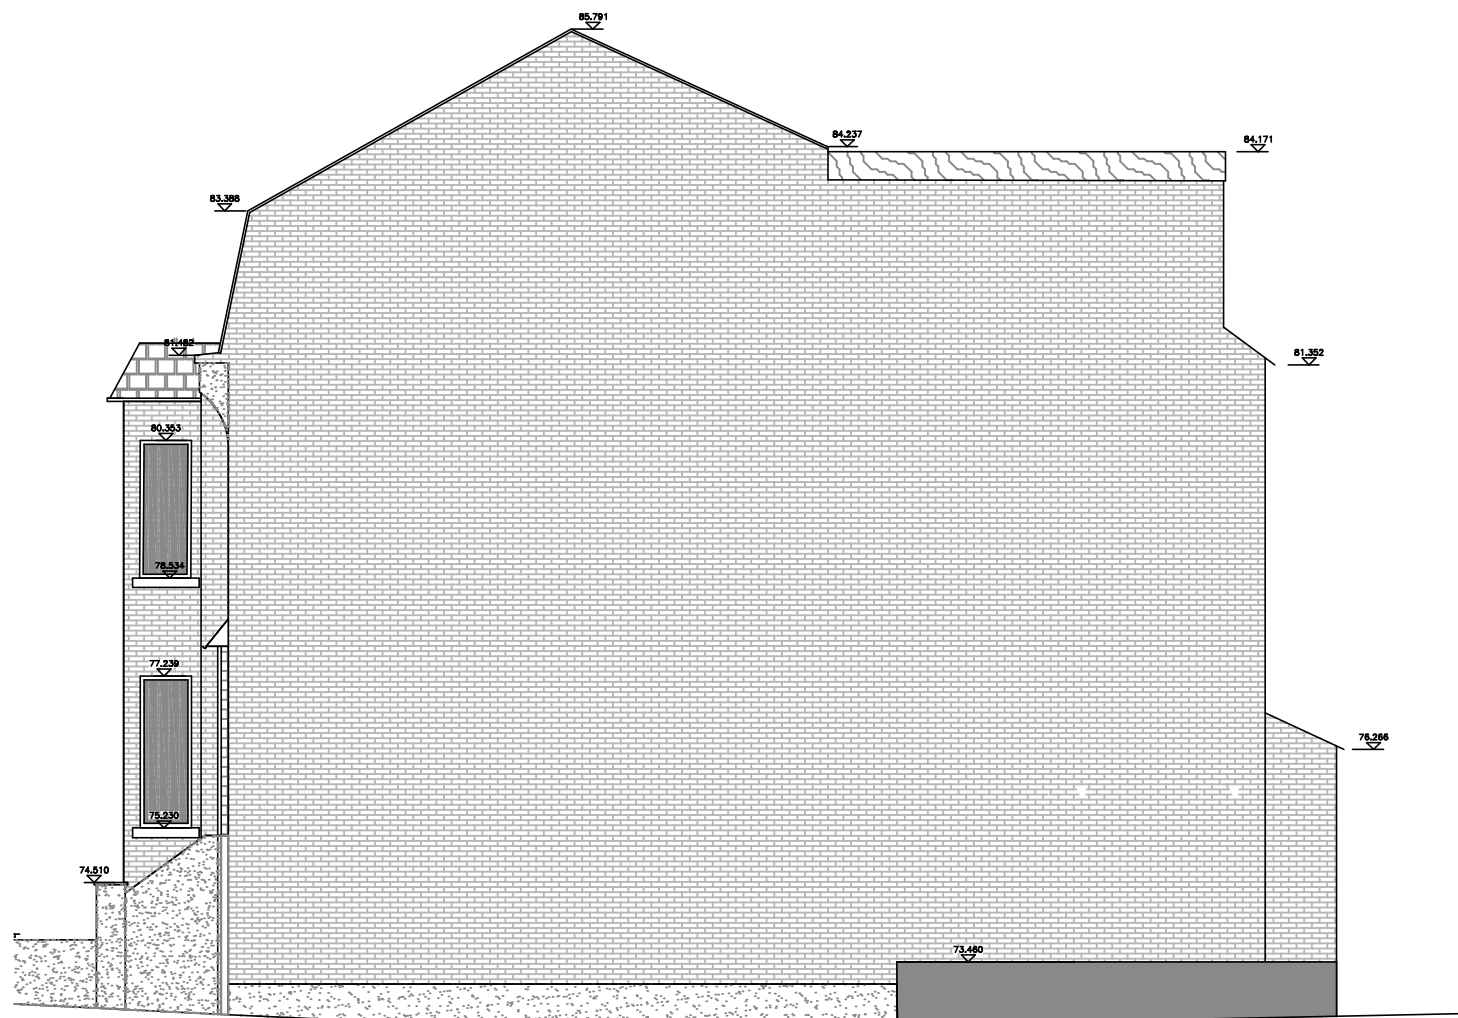

ELEVATION 1 - SIDE ELEVATION AT 29 MILTON ROAD

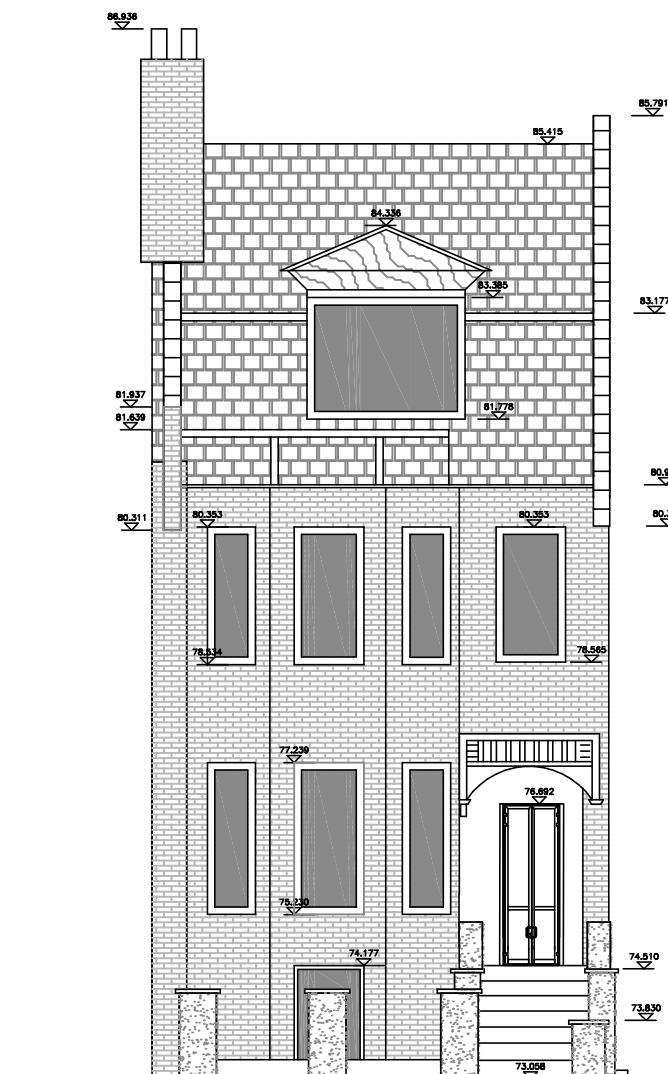 

ELEVATION 3 - FRONT ELEVATION AT 29 MILTON ROAD

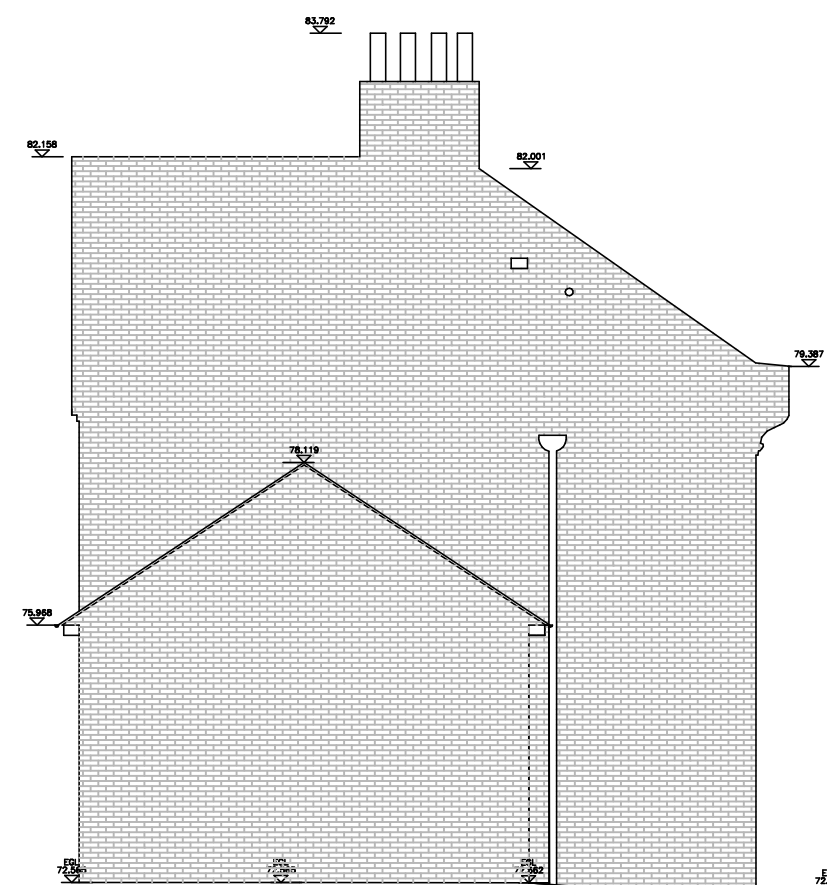

ELEVATION 2 - SIDE ELEVATION AT 29 MILTON PARK


CLIENT
John Healy
Siobhan O'Shaughnessy

ARCHITECT

we

ICE ARCHITECTS | 70 White Lion Street | N1 9PP london | uk
telephone + 44 (0) 20 32150015
www.ice-architects.com | ice-london@ice-architects.com

KEYPLAN

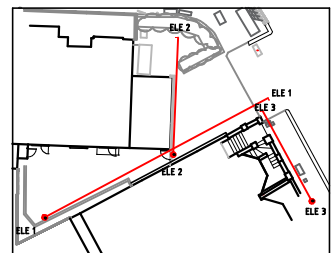

NOTES:

- 22.04.2022 First Issue

NO.	DATE	ISSUE
-----	------	-------

REVISIONS

PROJECT

Land adjacent to
29 Milton Park

DRAWING TITLE

ELEVATIONS - EXISTING

DATE _____

DATE
22.04.2022

SCALE

1/100 @ A3

ICE JOB NO.
155-21-272

ICE 21 273

CAD FILE NAME
FM

EX


DRAWING NO.

DRAWING NO.

DL-1-2

PL 1.2

11.2

 

CLIENT
John Healy
Siobhan O'Shaughnessy

ARCHITECT

ice

ICE ARCHITECTS | 70 White Lion Street | N1 9PP London | uk
telephone + 44 (0) 20 32150015
www.ice-architects.com | ice-london@ice-architects.com

KEYPLAN



NOTES:



- 22.04.2022 First Issue

NO. DATE ISSUE

REVISIONS

PROJECT

Land adjacent to
29 Milton Park

DRAWING TITLE
SITE ELEVATION ALONG
MILTON PARK - EXISTING

DATE
22.04.2022

DRAWING NO.

REVISION

SCALE
1/100 @ A3


PL1.3

-

ICE JOB NO.
ICE 21 273

CAD FILE NAME
EX

© Copyright ICE ARCHITECTS LTD. 2022

 

© Copyright ICE ARCHITECTS LTD. 2022

PL1.4

—